CONTRACT NO. 95657

TWP. RTE.	SECTION	COUNTY	TOTAL SHEETS	SHEET NO.
283A	06-02119-00-BR	SHELBY	22	20
STA. 17+00.00		TO STA. 18+00.00		
ROAD DIST.	ILLINOIS	BIG SPRING		

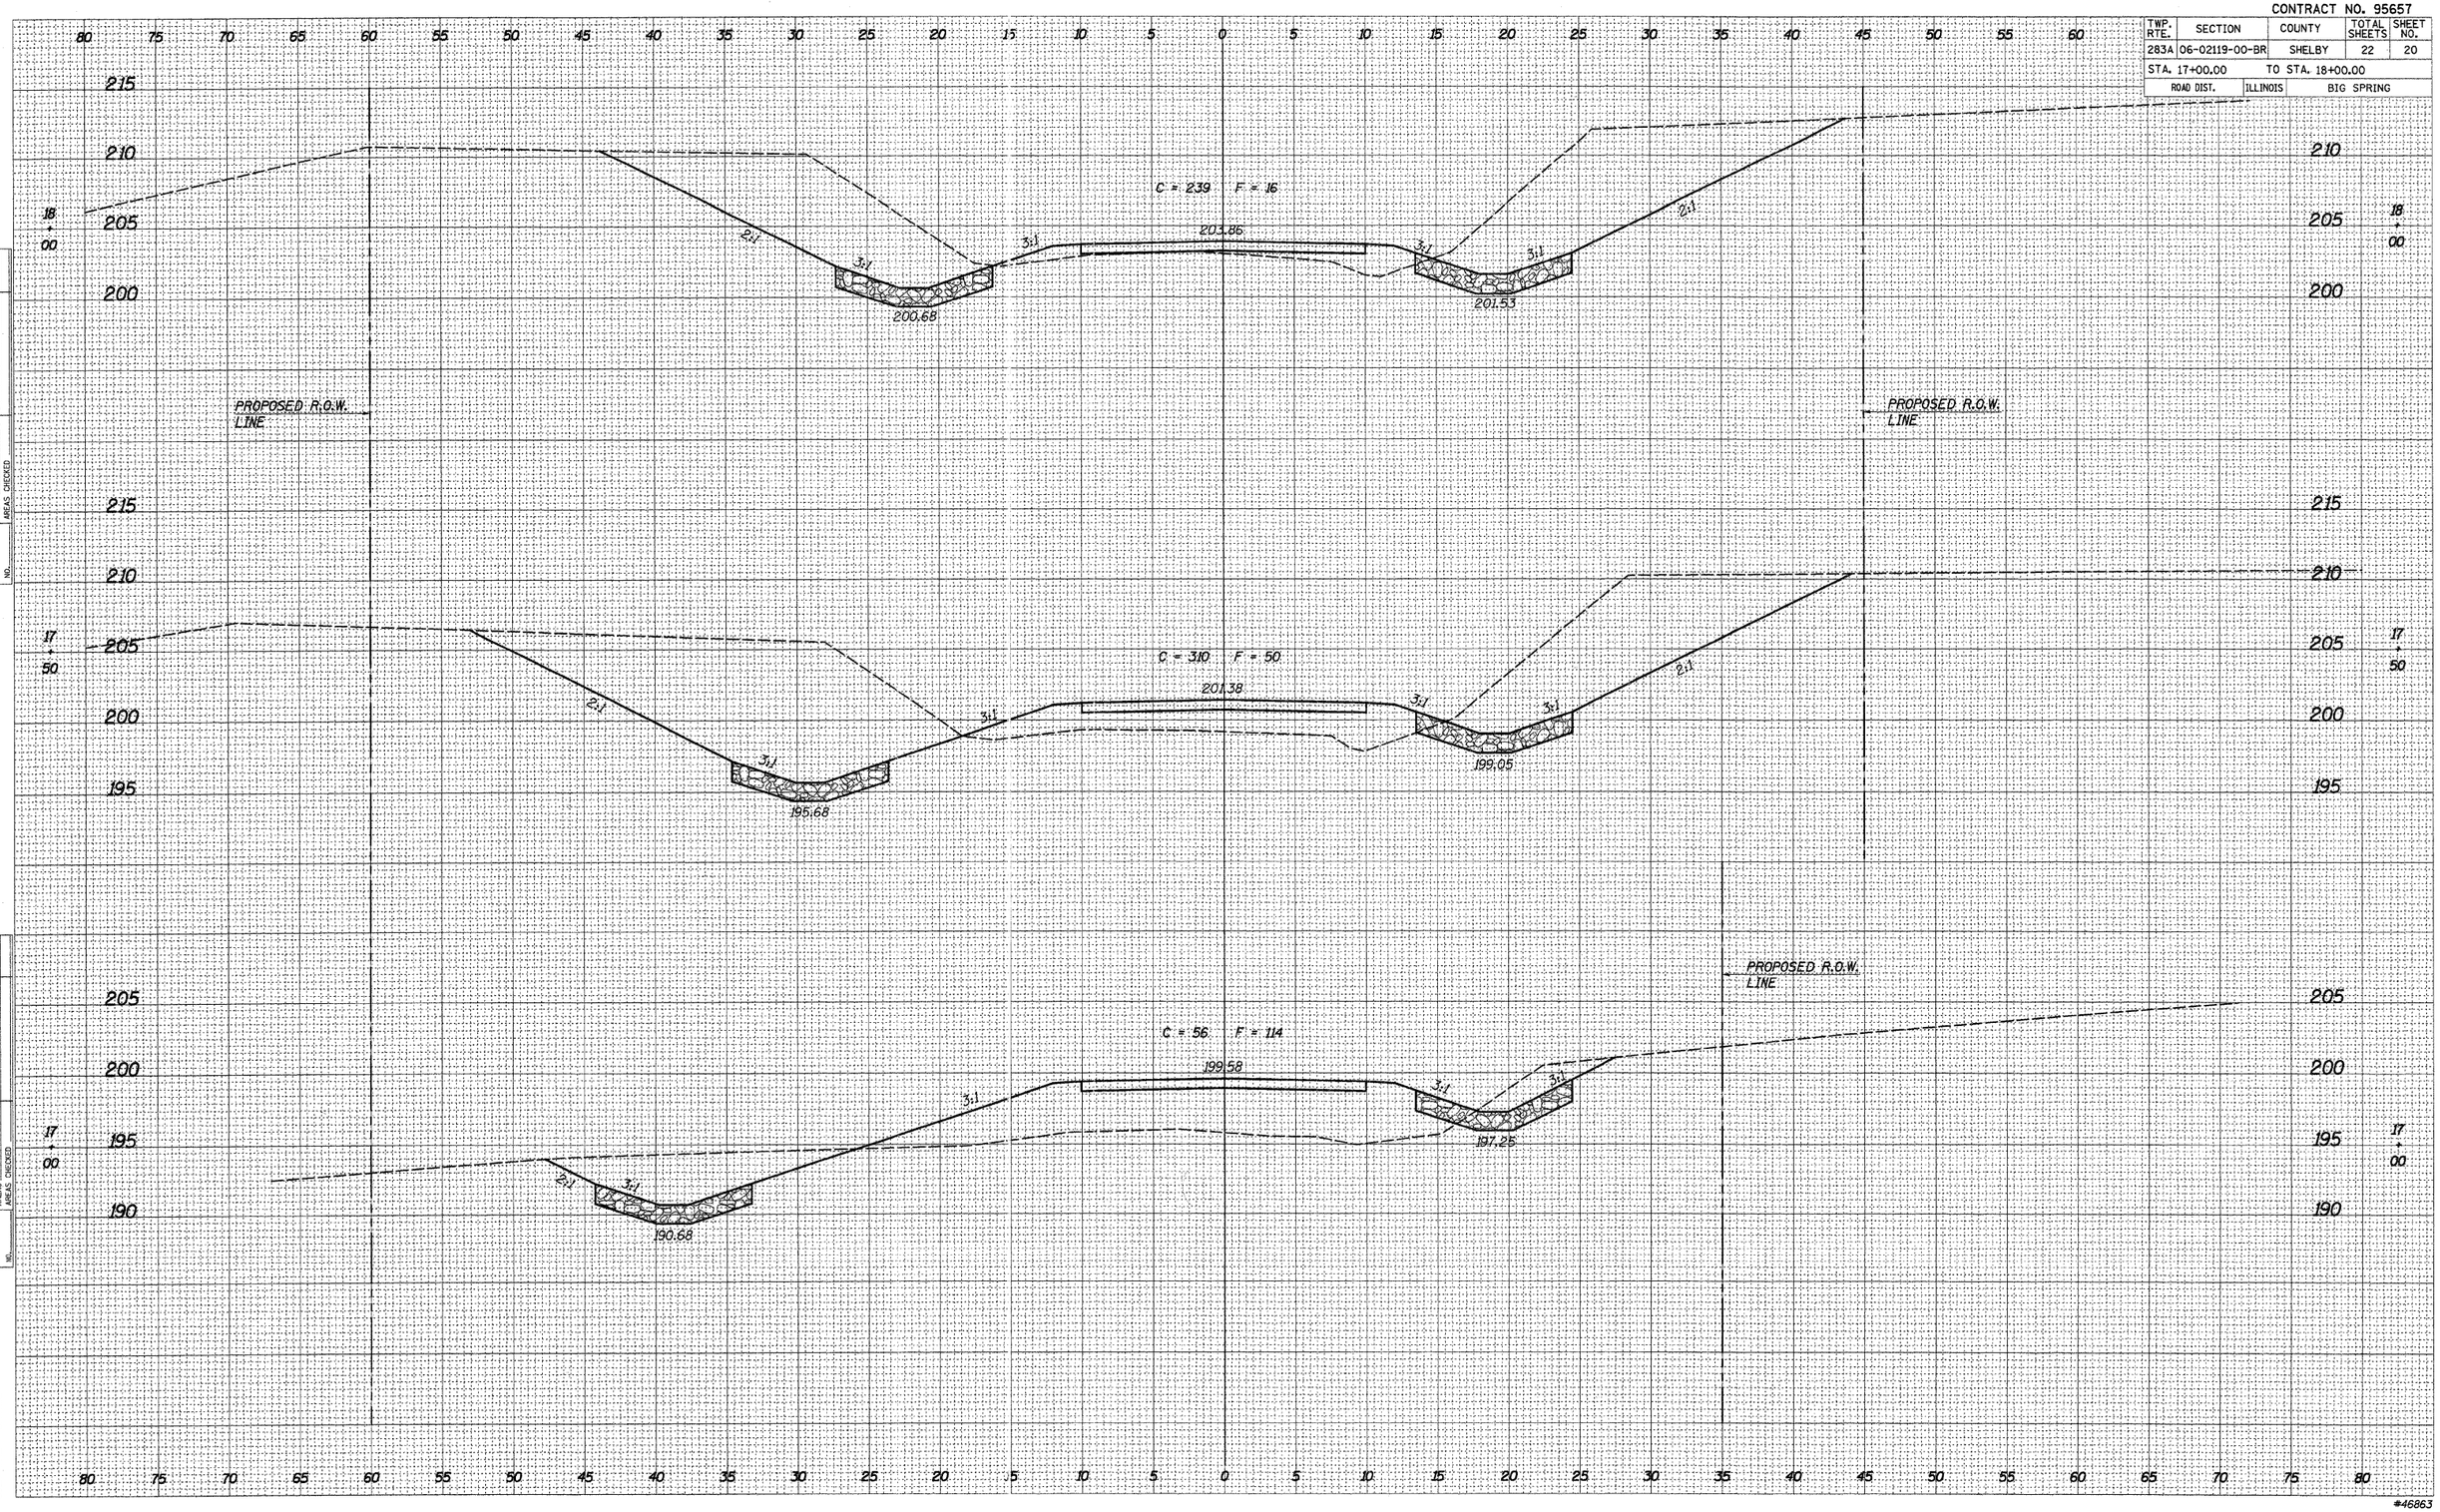

FINAL SURVEY — NOTE BOOK — NO. — SURVEYED — PLOTTED — TYPED — AREAS — AREAS CHECKED — BY — DATE

ORIGINAL SURVEY — NOTE BOOK — NO. — SURVEYED — PLOTTED — TYPED — AREAS — AREAS CHECKED — BY — DATE

PLOT DATE = 01/30/07
FILE NAME = N:\RDS\ASSECTIONSHEETS.DGN
PLOT SCALE = 50
USER NAME = S. PRICE

#46863