PLAN	BY	DATE
SURVEYED		
PLOTTED		
DRAWN / CHECKED		
ALIGNMENT CHECKED		
RT. OF WAY CHECKED		
NOTE BOOK		
CADD FILE NAME		
NO.		

PROFILE	BY	DATE
SURVEYED		
PLOTTED		
DRAWN / CHECKED		
GRADE CHECKED		
BENCH NOTED		
NOTE BOOK		
STRUCTURE NO/ATHS CHKD		
NO.		

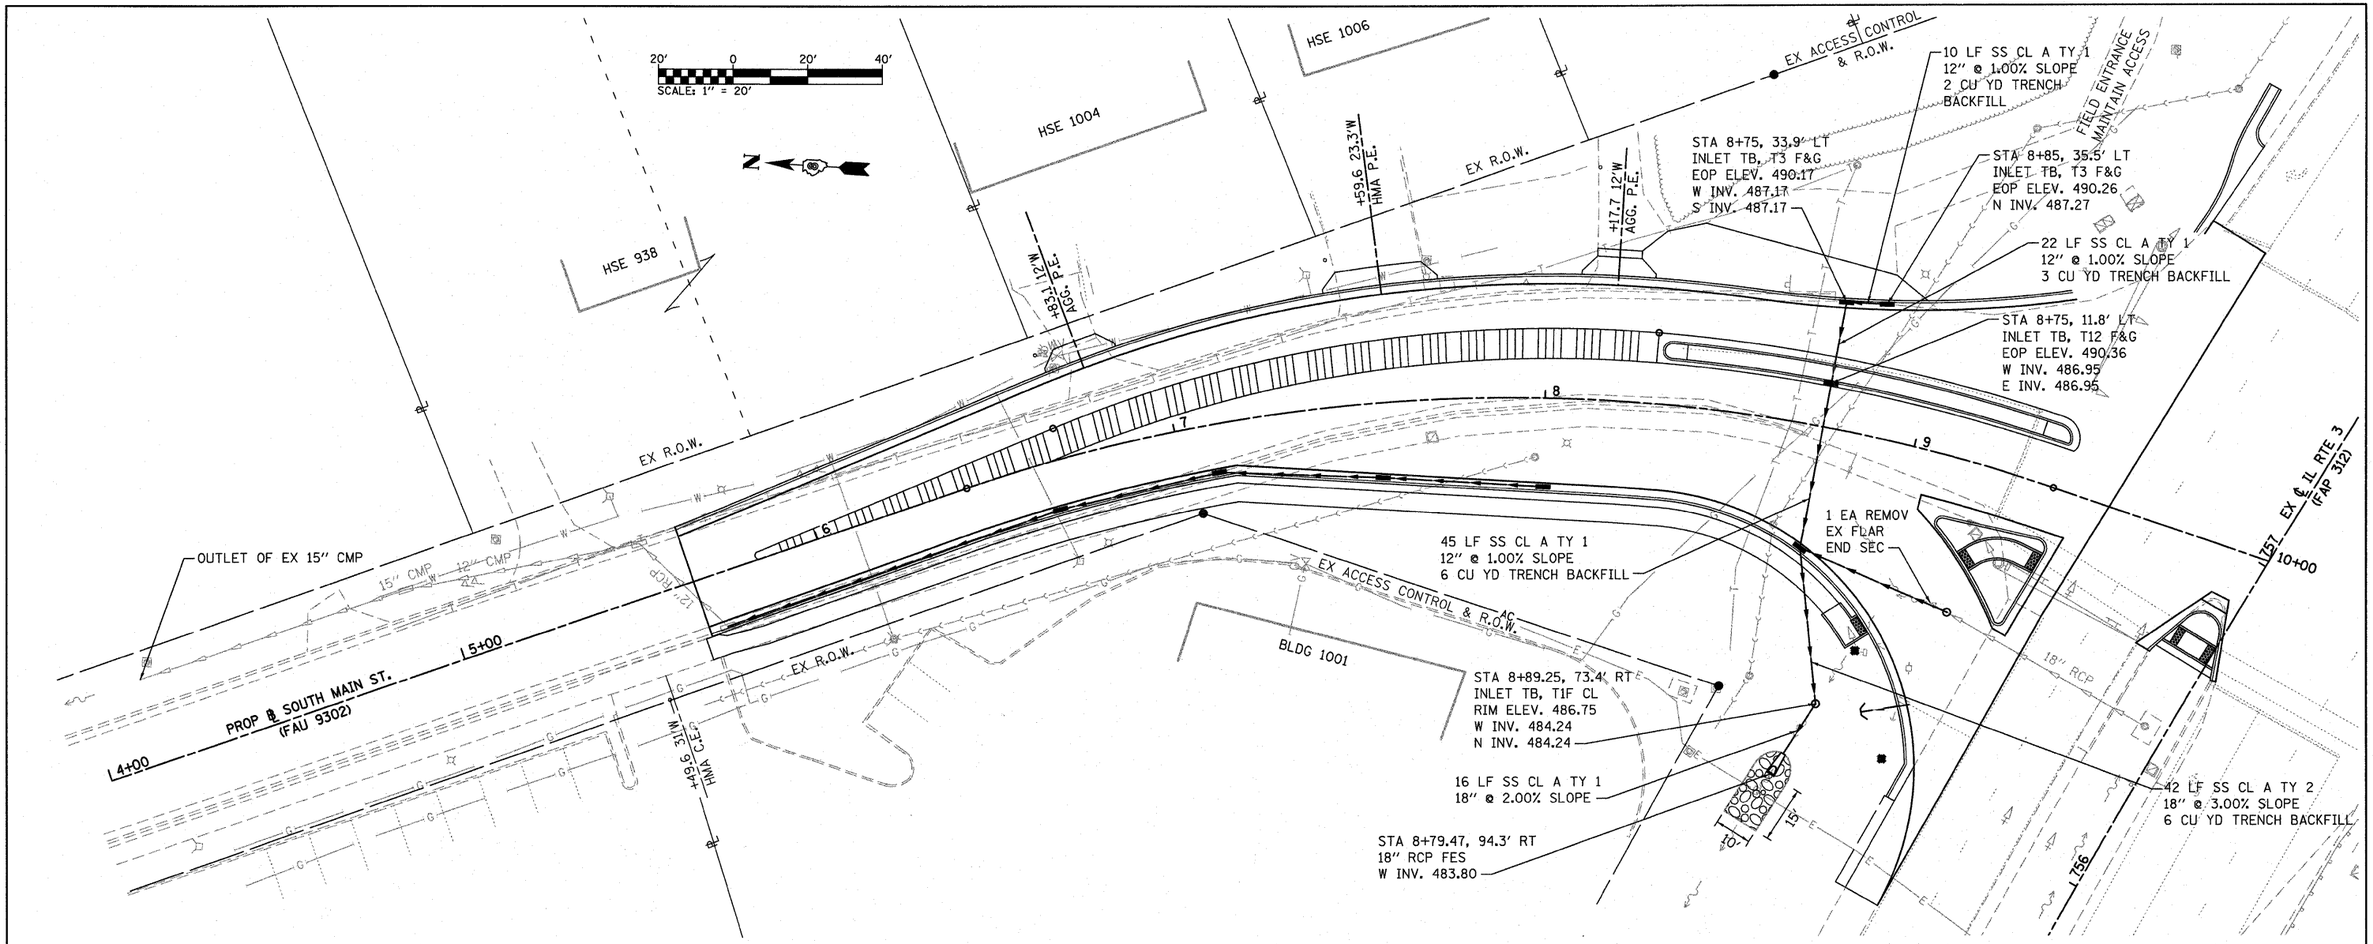

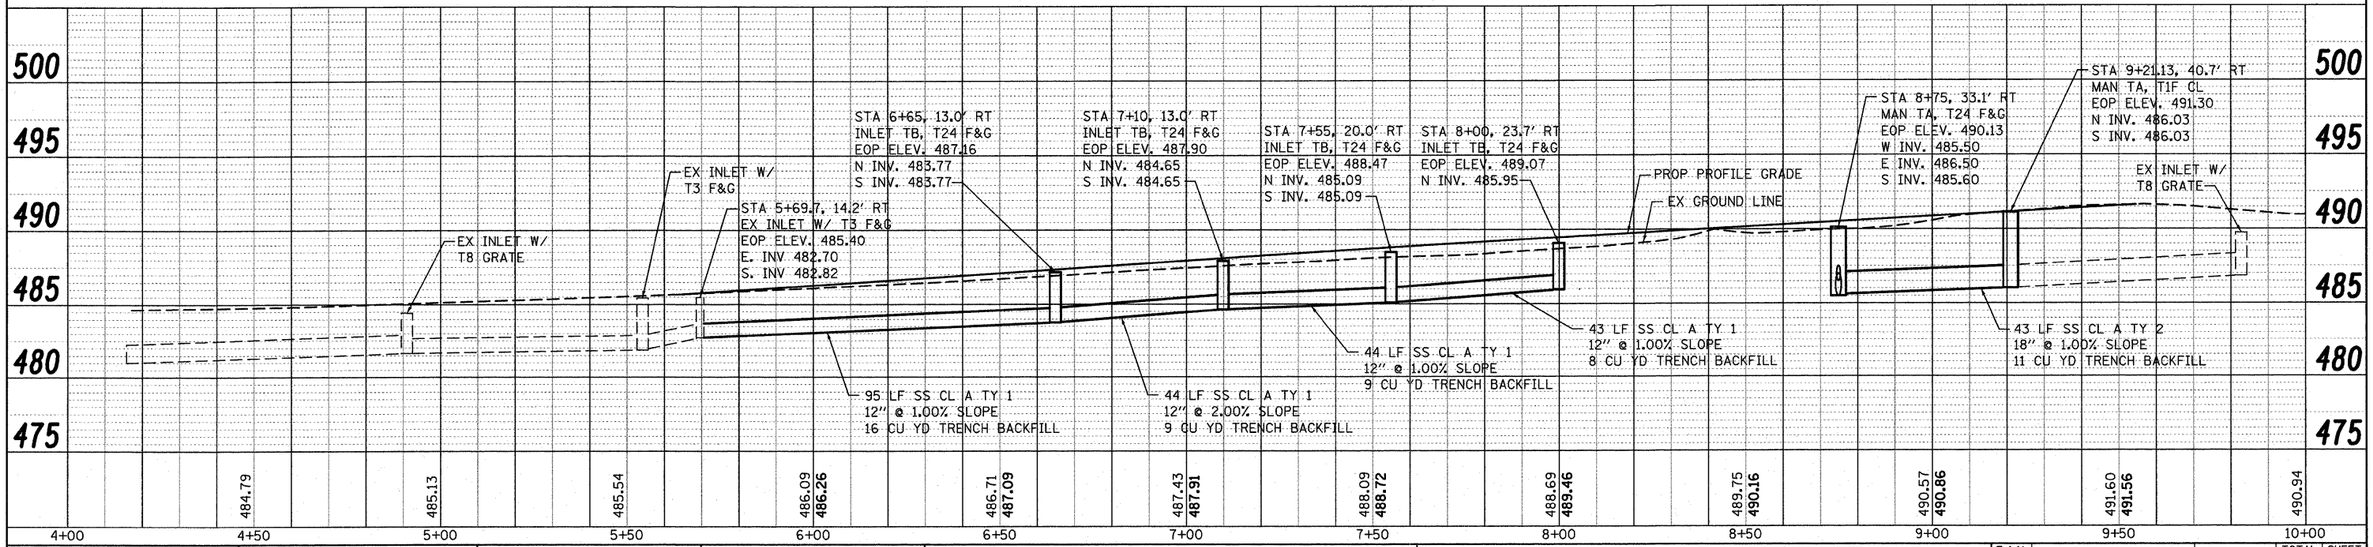

FILE NAME =	USER NAME = randy	DESIGNED - TLC	REVISED -
h:\p\28013\microstation\cadd sheets\D82803-sht-drain.dgn		DRAWN - RGV	REVISED -
	PLOT SCALE = 20.0000 ' / IN.	CHECKED -	REVISED -
	PLOT DATE = 4/21/2011	DATE -	REVISED -

STATE OF ILLINOIS
DEPARTMENT OF TRANSPORTATION

DRAINAGE PLAN & PROFILE SHEET

SCALE: 1" = 20' | SHEET NO. 1 OF 1 SHEETS | STA. 5+00 | TO STA. 10+00

F.A.U. RTE.	SECTION	COUNTY	TOTAL SHEETS	SHEET NO.
9302	08-00047-00-PV	MONROE	27	12
	S MAIN ST RECONSTRUTION	CONTRACT NO. 97467		
	ILLINOIS FED. AID PROJECT			