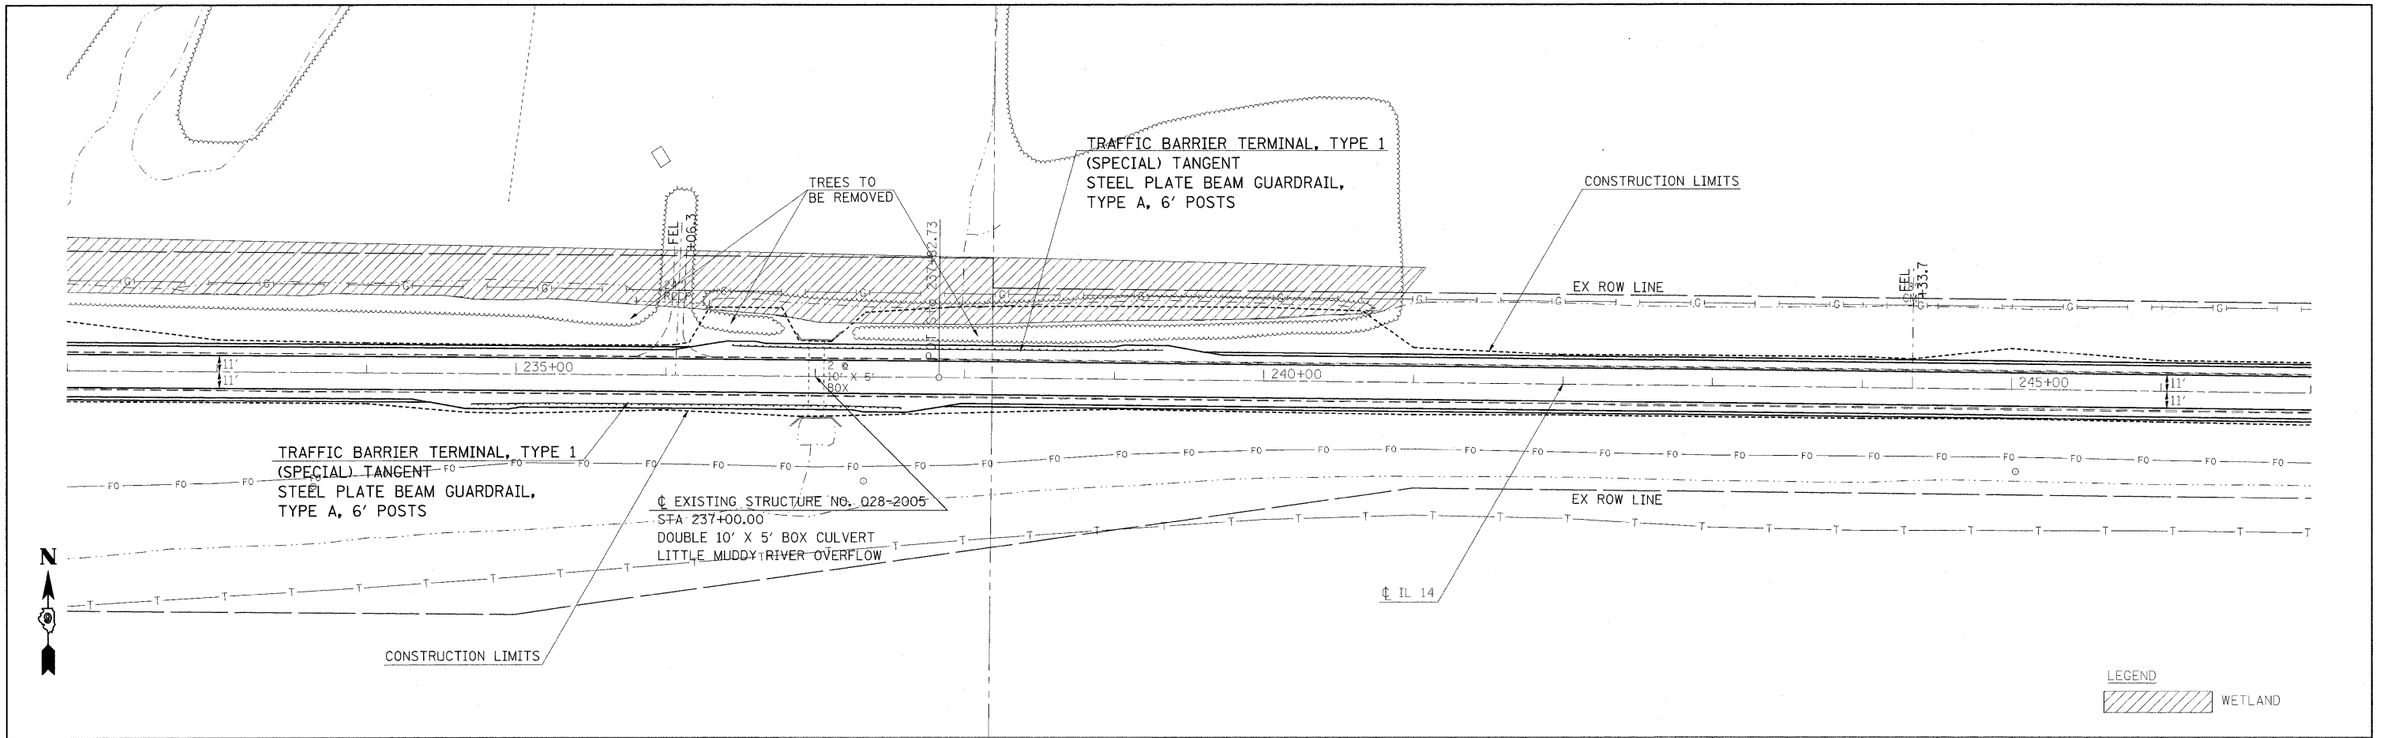

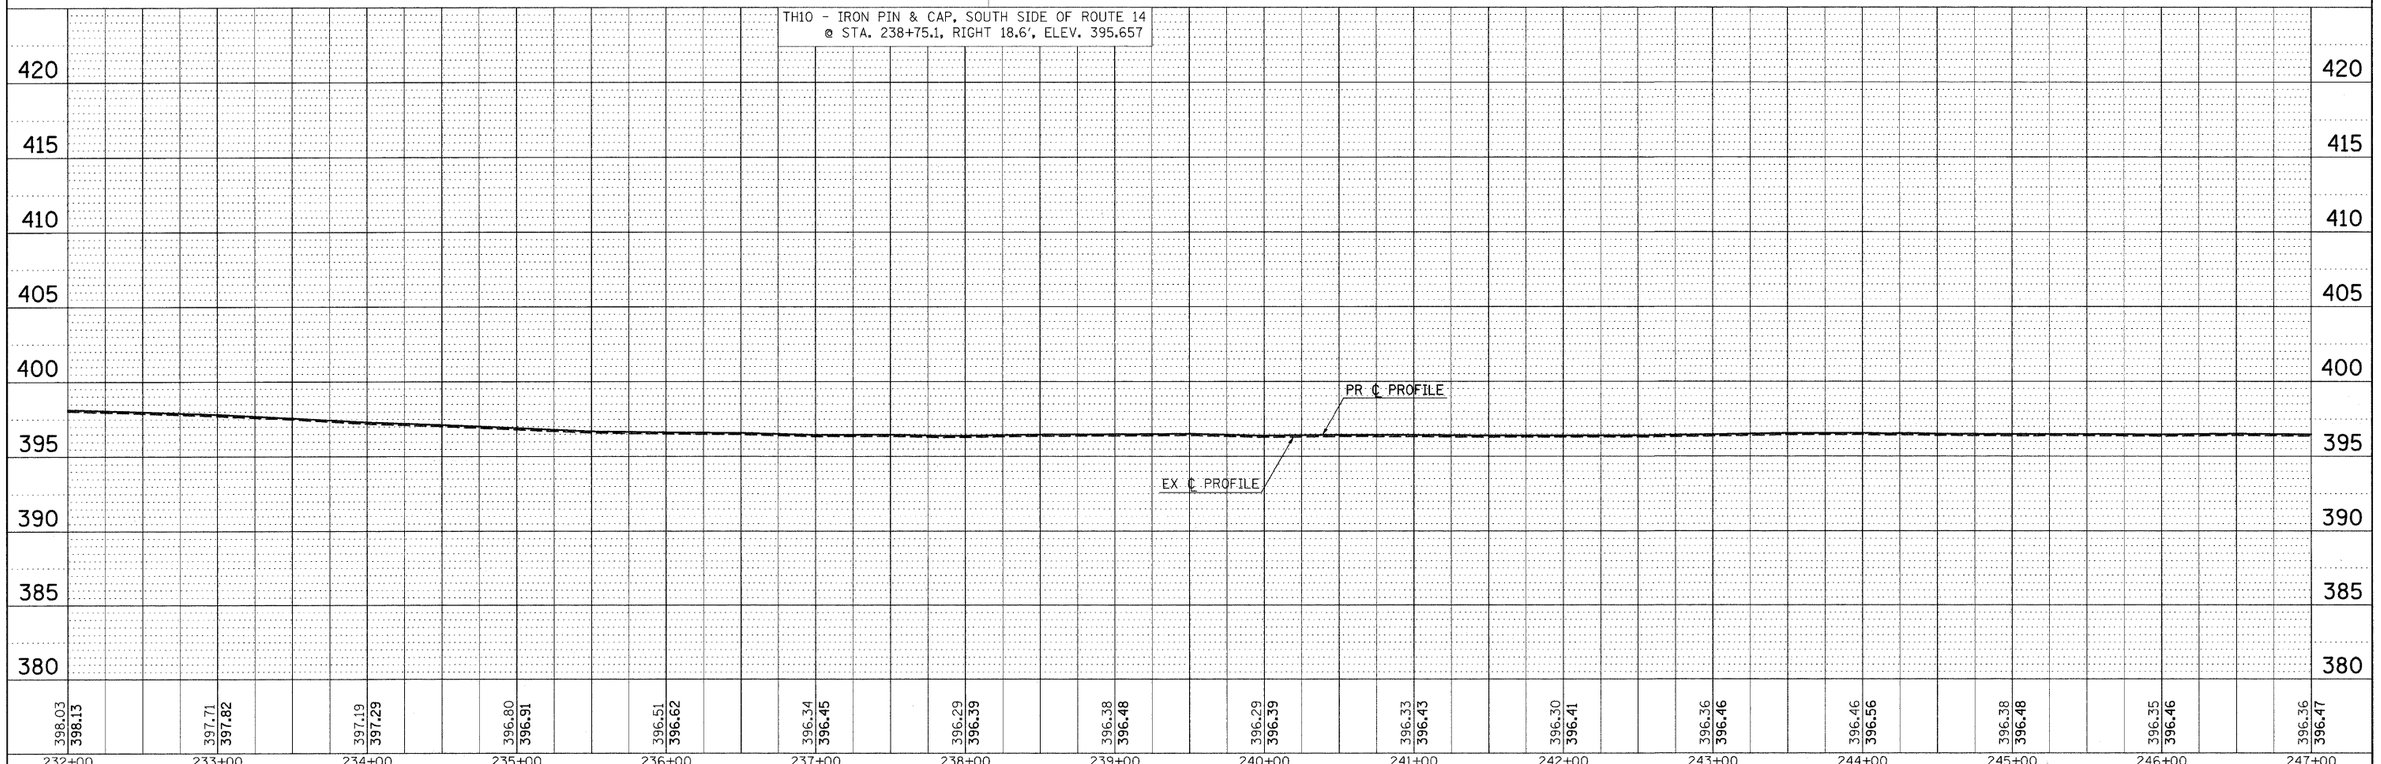

PLAN: SURVEYED, PLOTTED, DRAWN, CHECKED, AREAS CHECKED, RT. OF WAY CHECKED, CADD FILE NAME, NOTE BOOK, NO., DATE

PROFILE: SURVEYED, PLOTTED, DRAWN, CHECKED, QUANTITIES CHECKED, STRUCTURE NOTATIONS CHKD, NOTE BOOK, NO., BY, DATE

FILE NAME = $FILEL$	USER NAME = $USER$	DESIGNED -	REVISED -
		DRAWN -	REVISED -
	PLOT SCALE = $SCALE$	CHECKED -	REVISED -
D901803/CADData/CADsheets/D901803p3.m32	PLOT DATE = $DATE$	DATE -	REVISED -

STATE OF ILLINOIS
DEPARTMENT OF TRANSPORTATION

IL ROUTE 14 PLAN & PROFILE SHEET

SCALE: 50 | SHEET NO. OF SHEETS | STA. 232+00 | TO STA. 247+00

F.A.P RTE.	SECTION	COUNTY	TOTAL SHEETS	SHEET NO.
869	(1-1,1,3,6)R-1,RS-3;(1,3,6)B-2	*	299	32
			CONTRACT NO. 98797	
FED. ROAD DIST. NO.	ILLINOIS	FED. AID PROJECT		

* FRANKLIN & PERRY COUNTIES