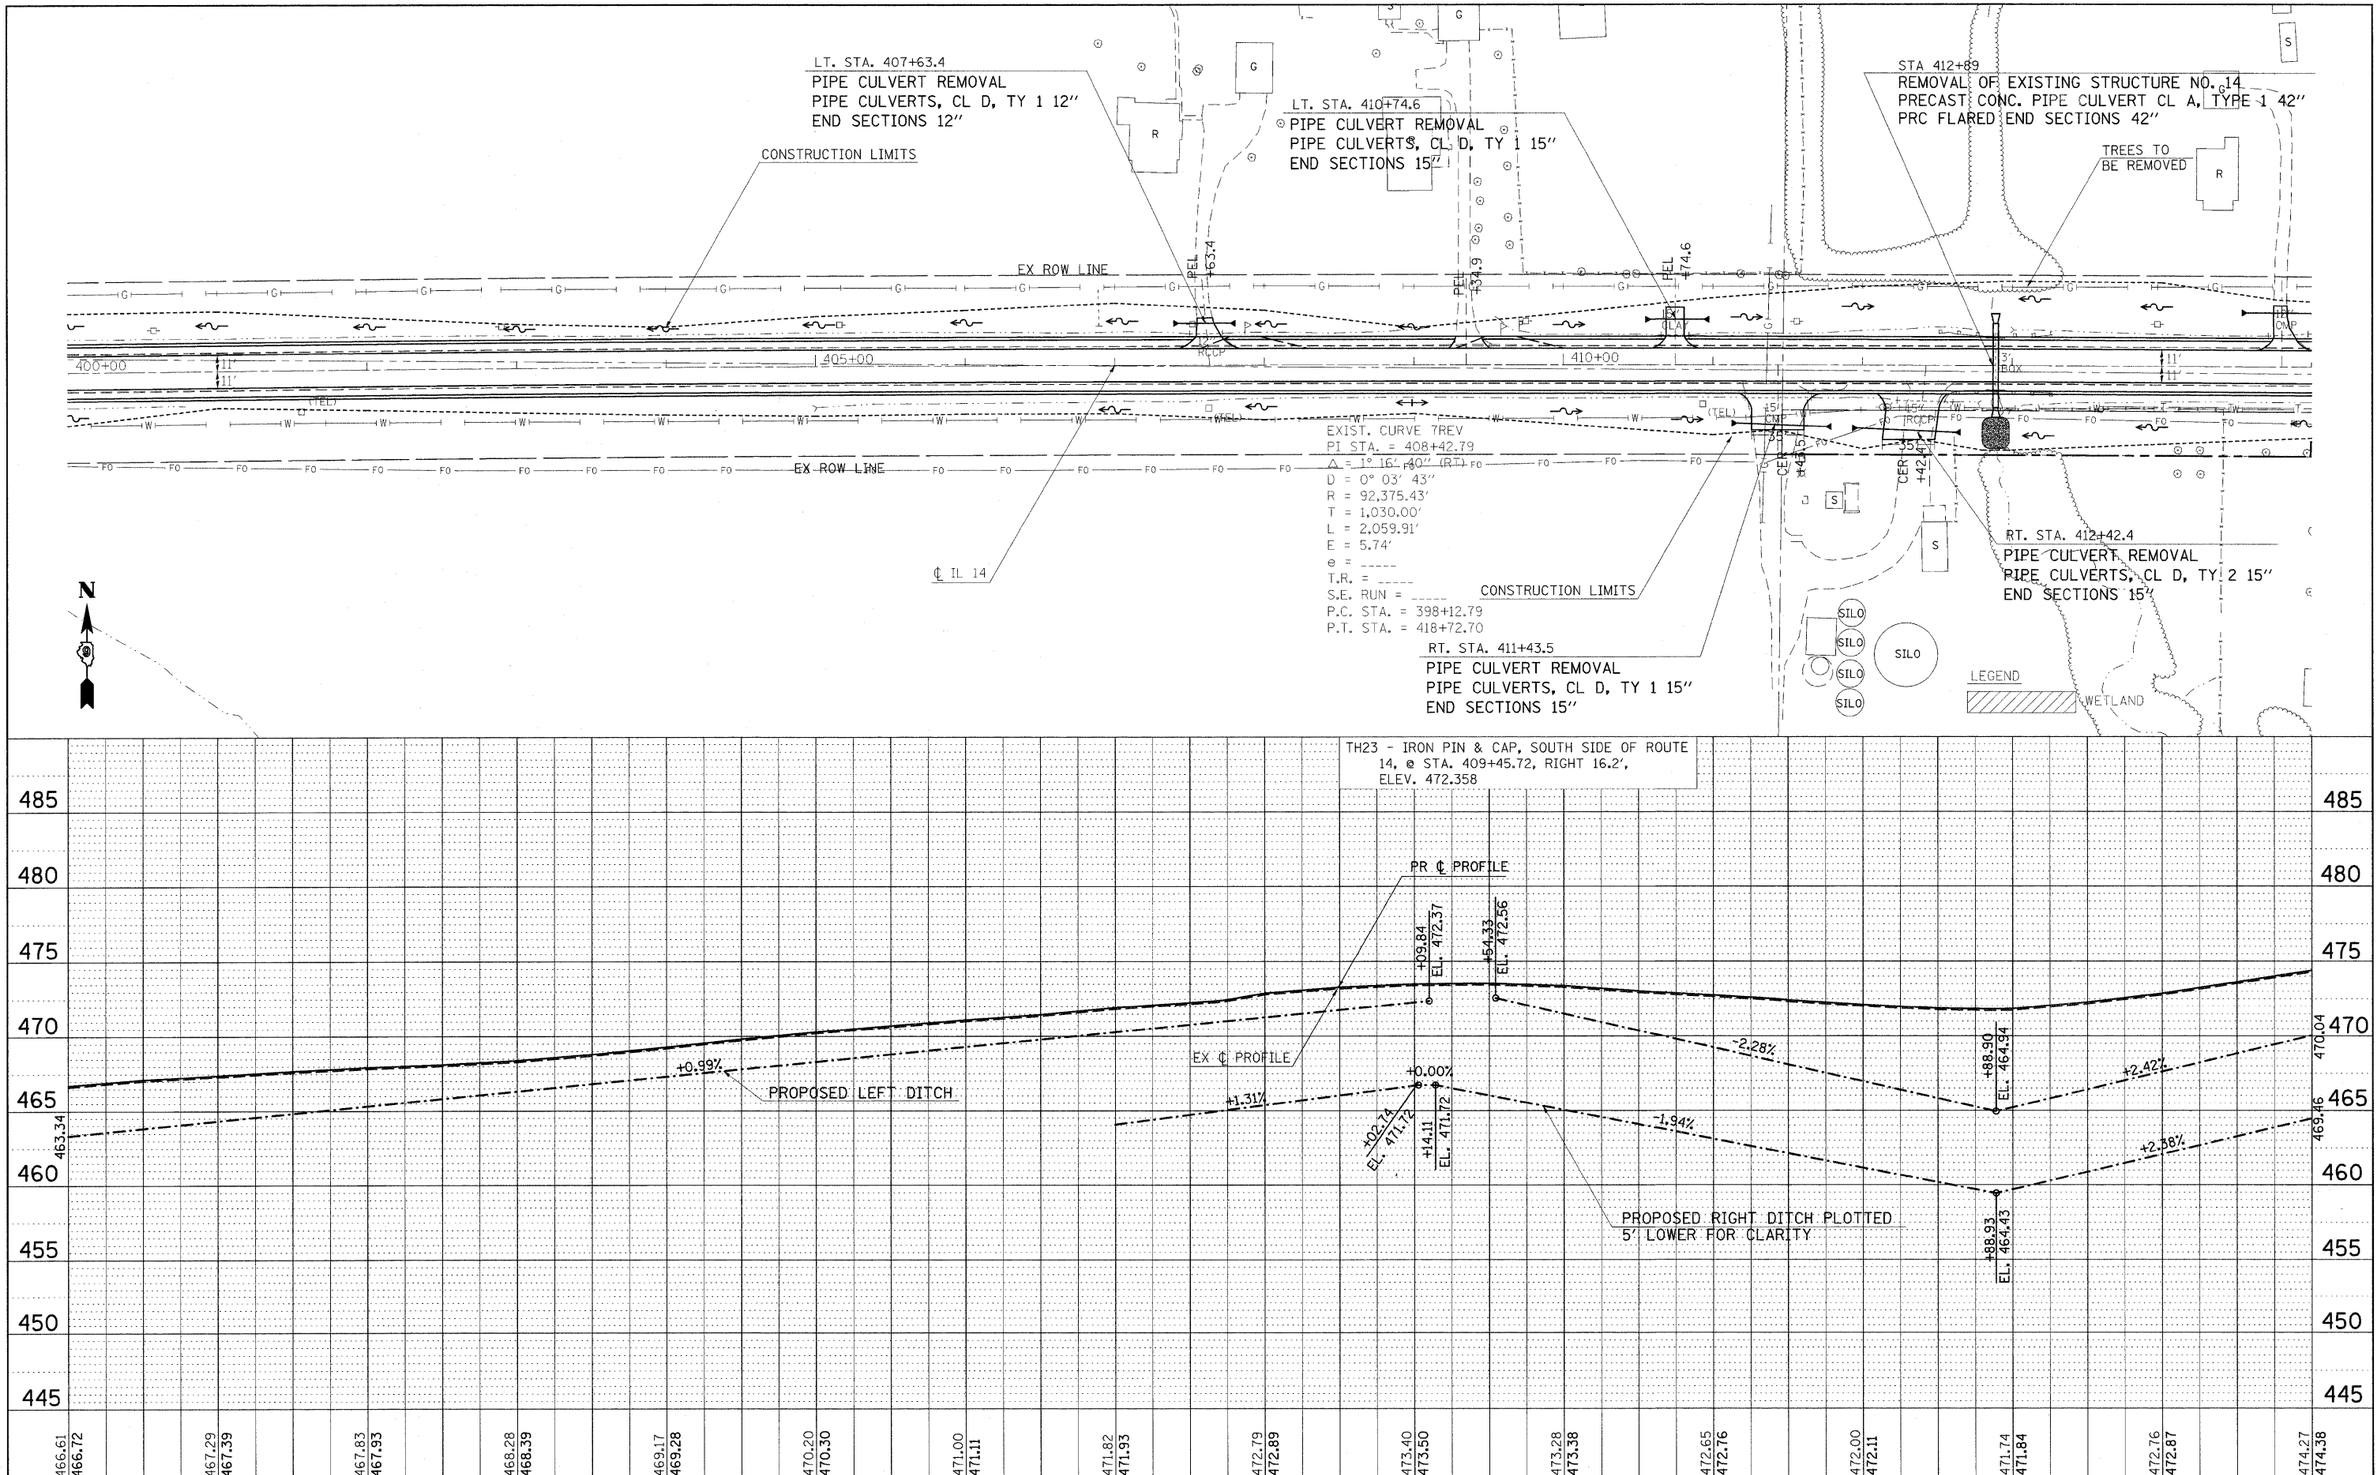

FILE NAME = $FILEL$	USER NAME = $USER$	DESIGNED -	REVISED -
		DRAWN -	REVISED -
	PLOT SCALE = $SCALE$	CHECKED -	REVISED -
D901803/CADData/CADsheets/D901803p3.m32	PLOT DATE = $DATE$	DATE -	REVISED -

STATE OF ILLINOIS
DEPARTMENT OF TRANSPORTATION

IL ROUTE 14 PLAN & PROFILE SHEET

SCALE: 50 | SHEET NO. OF SHEETS | STA. 400+00 TO STA. 415+00

F.A.P RTE.	SECTION	COUNTY	TOTAL SHEETS	SHEET NO.
869	(1-1,1,3,6)R-1,RS-3;(1,3,6)B-2	*	299	44

CONTRACT NO. 98797

FED. ROAD DIST. NO. | ILLINOIS | FED. AID PROJECT

* FRANKLIN & PERRY COUNTIES