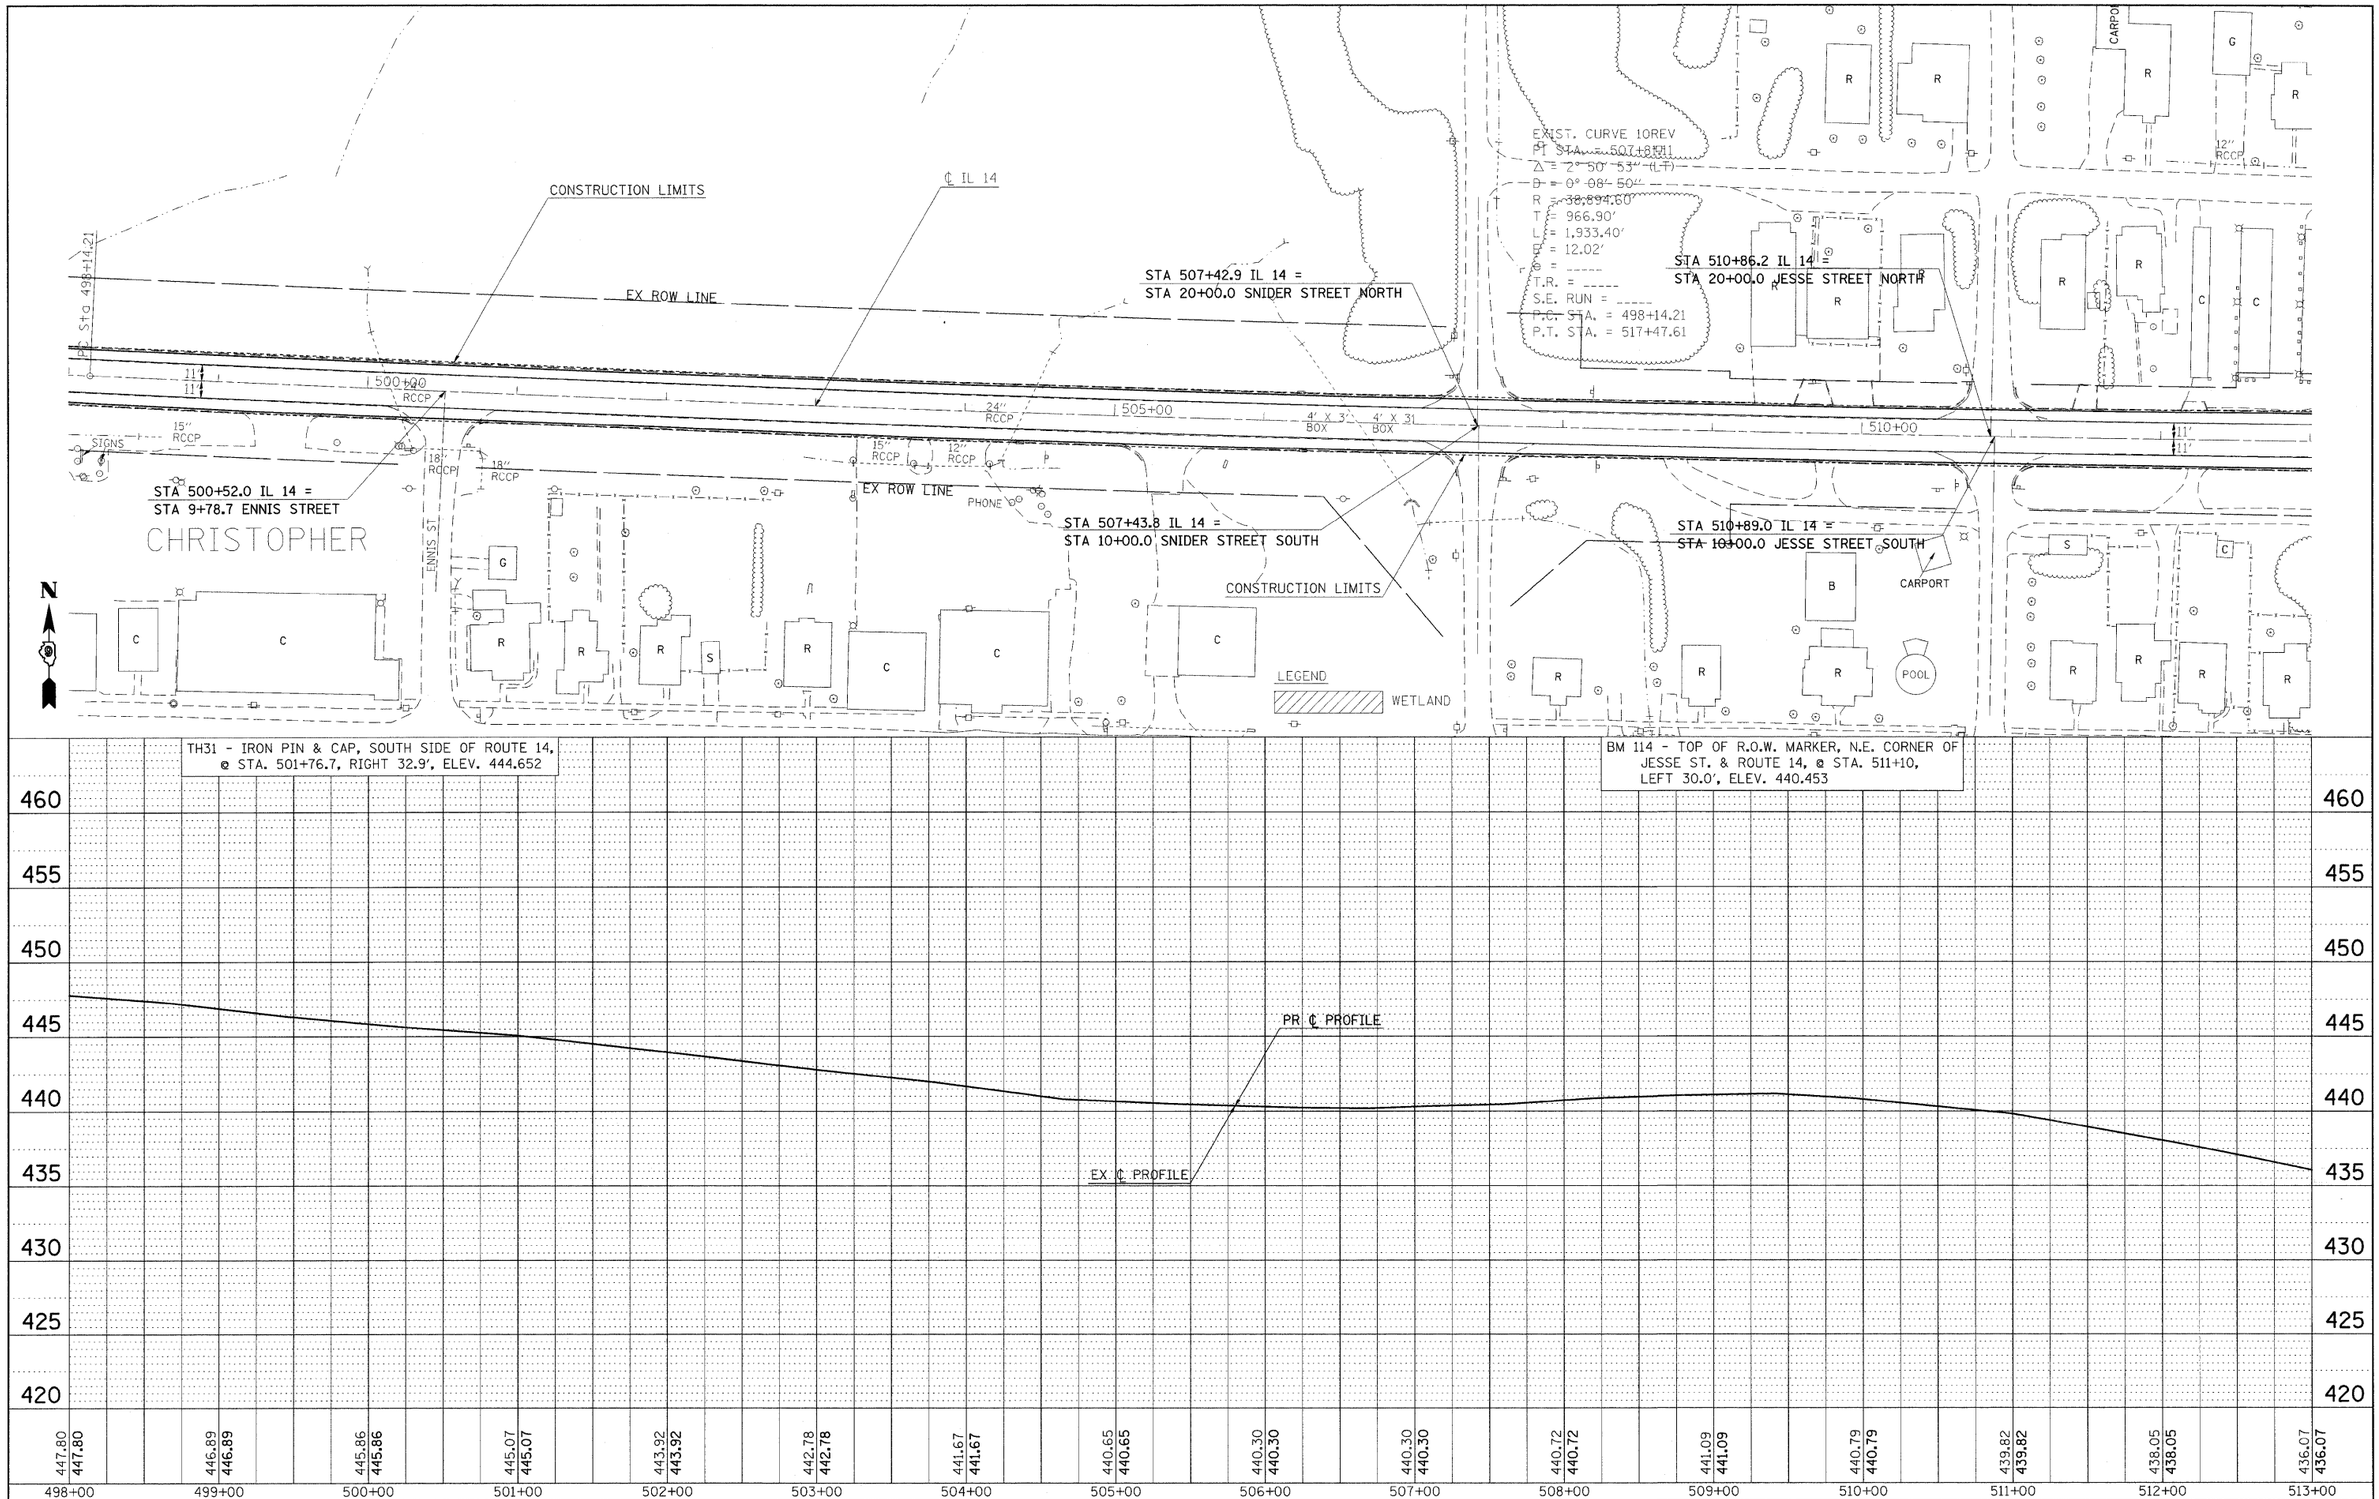


PLAN — NOTE BOOK NO. — SURVEYED / PLOTTED / ALIGNMENT CHECKED / RT. OF WAY CHECKED / CADD FILE NAME — BY — DATE

PROFILE — NOTE BOOK NO. — SURVEYED / PLOTTED / GRADES CHECKED / B.M. NOTED / STRUCTURE NOTAT'NS CHK'D — BY — DATE

| | | | |
|---|---|---|---|
| FILE NAME = $FILEL$ | USER NAME = $USER$ | DESIGNED - | REVISED - |
| | | DRAWN - | REVISED - |
| | PLOT SCALE = $SCALE$ | CHECKED - | REVISED - |
| D901803/CADData/CADsheets/D901803p3.m32 | PLOT DATE = $DATE$ | DATE - | REVISED - |

**STATE OF ILLINOIS**
**DEPARTMENT OF TRANSPORTATION**

**IL ROUTE 14 EROSION CONTROL SHEET**

SCALE: 50 | SHEET NO. OF SHEETS | STA. 498+00 TO STA. 513+00

| F.A.P RTE. | SECTION | COUNTY | TOTAL SHEETS | SHEET NO. |
|---|---|---|---|---|
| 869 | (1-1,1,3,6)R-1,RS-3;(1,3,6)B-2 | * | 299 | 92 |

CONTRACT NO. 98797

FED. ROAD DIST. NO. | ILLINOIS | FED. AID PROJECT

* FRANKLIN & PERRY COUNTIES