FINAL SURVEY	BY	DATE
SURVEYED		
PLOTTED		
TYPE SIZE		
NOTE BOOK	AREAS	
NO.	AREAS CHECKED	

ORIGINAL SURVEY	BY	DATE
SURVEYED		
PLOTTED		
TYPE SIZE		
NOTE BOOK	AREAS	
NO.	AREAS CHECKED	

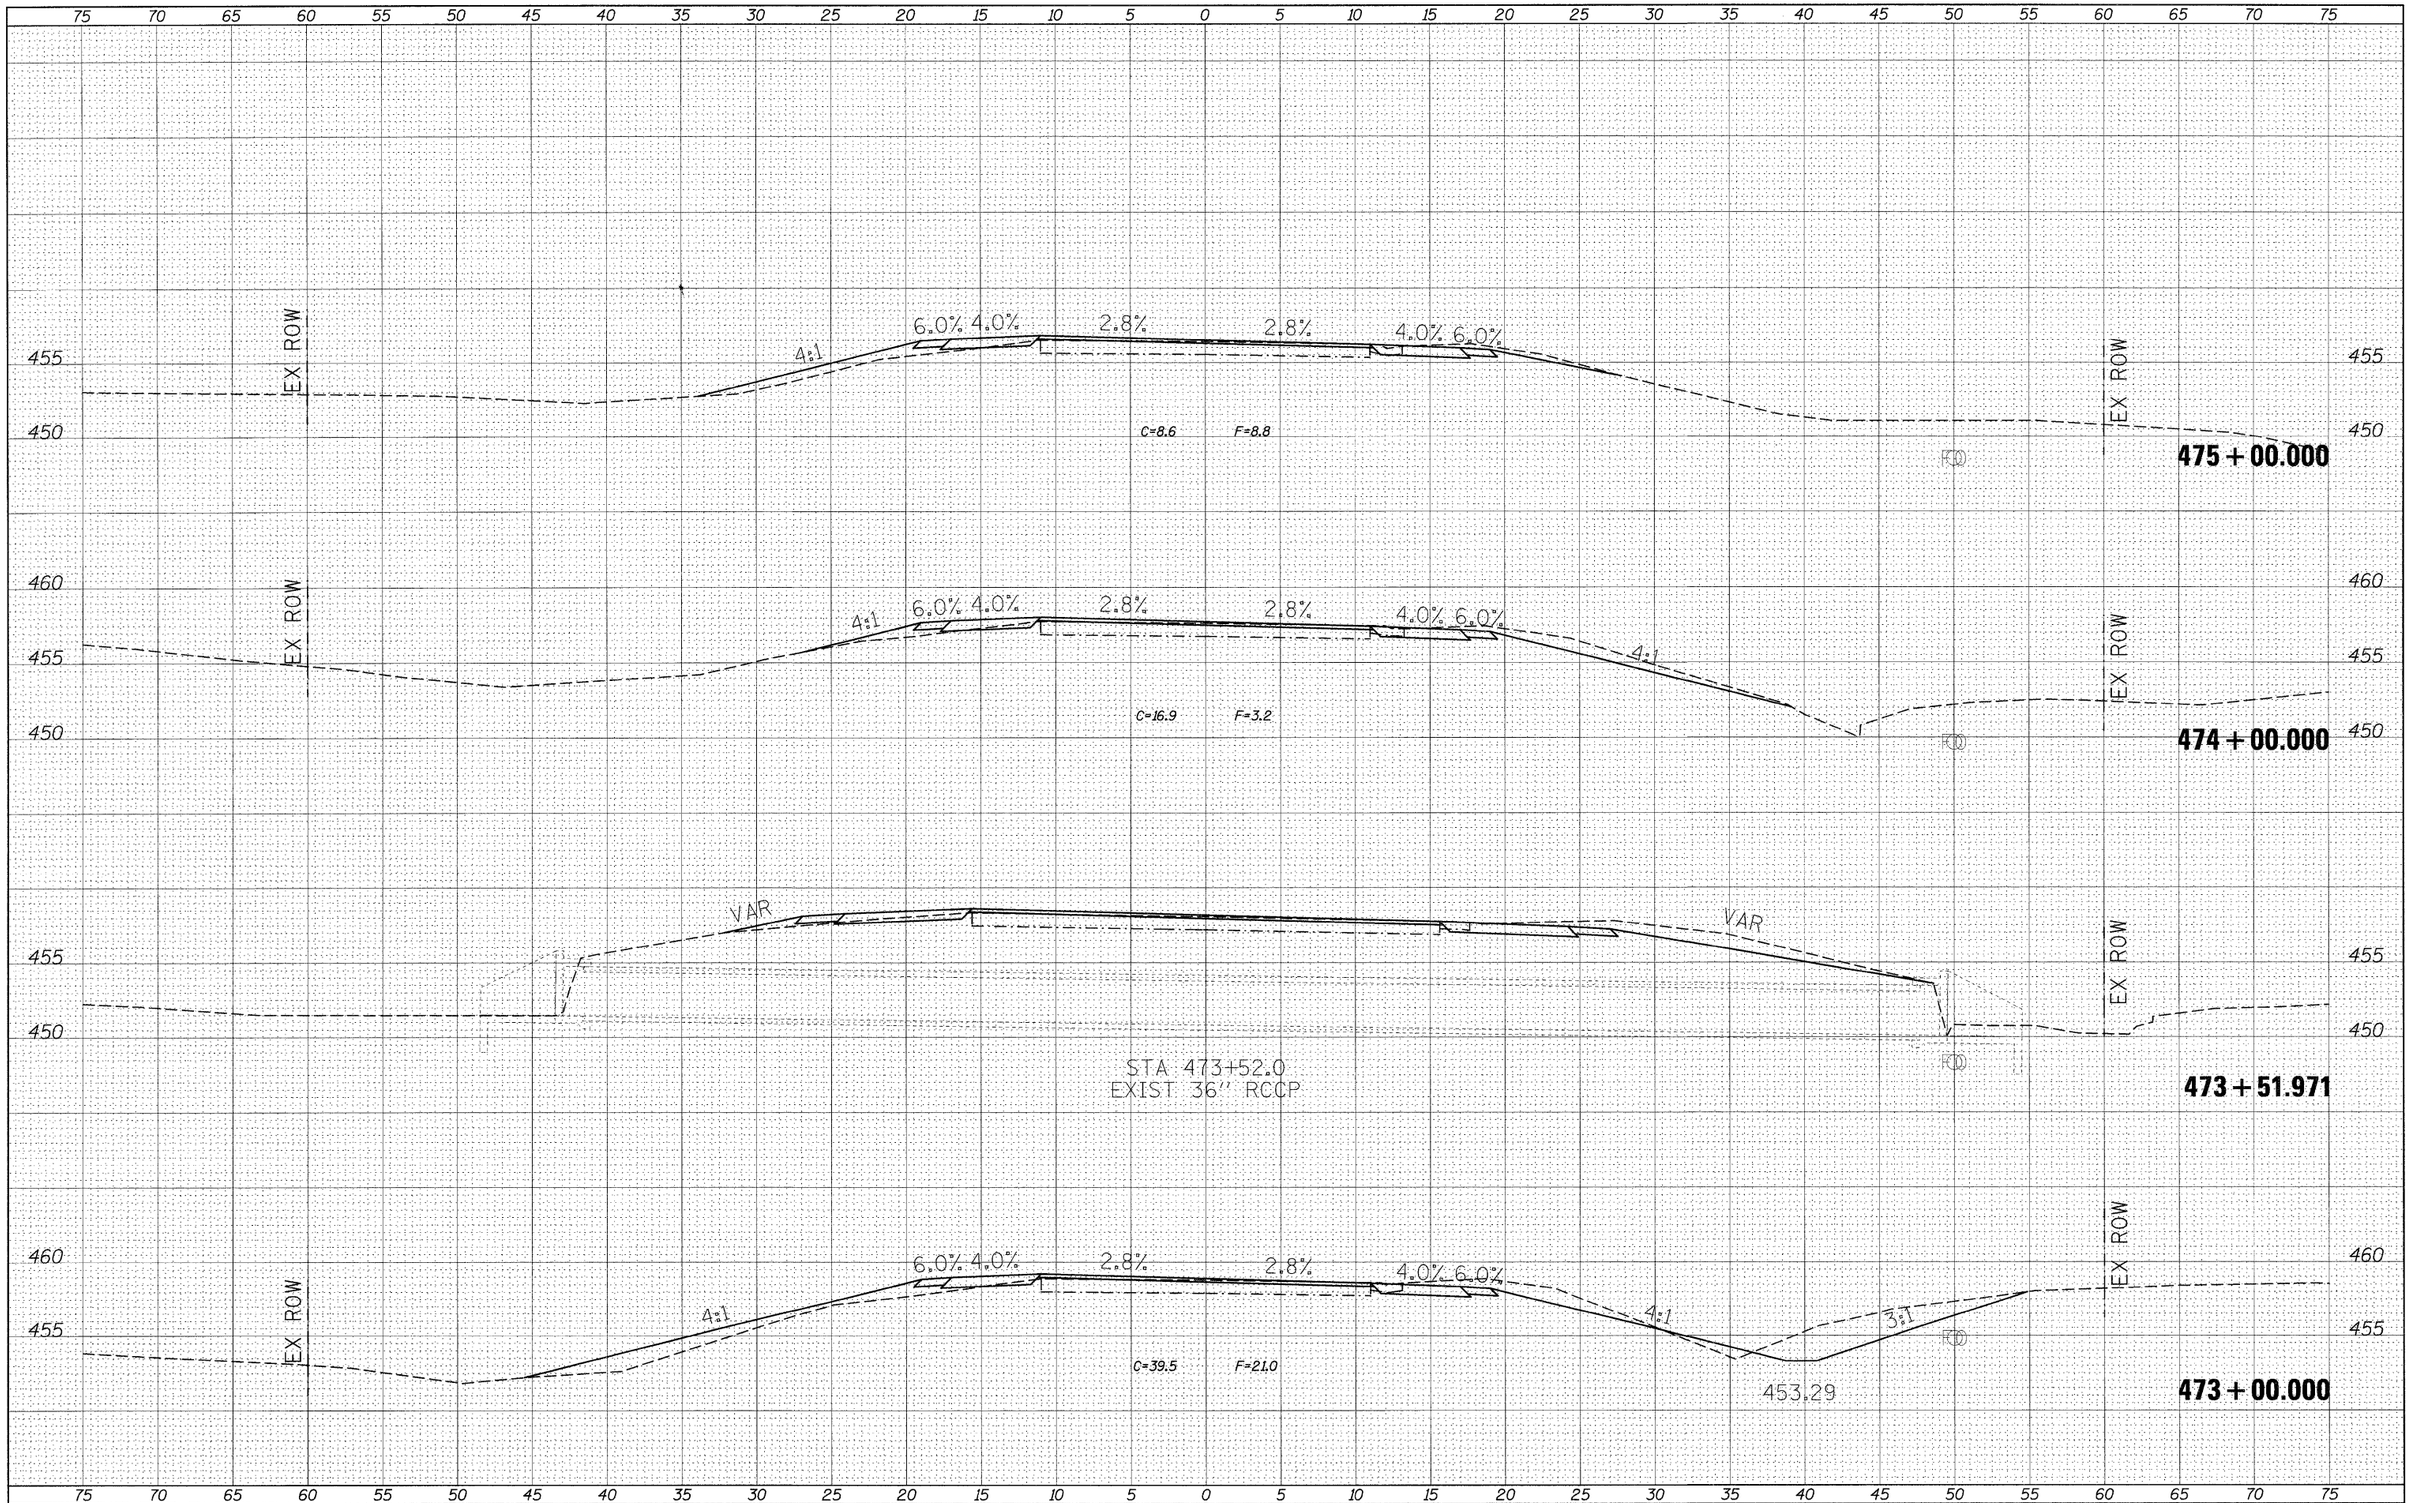

FILE NAME = c:\pw_work\pwidot\steincw\dms43654\work-xssht2.dgn	USER NAME = steincw	DESIGNED -	REVISED -	**STATE OF ILLINOIS DEPARTMENT OF TRANSPORTATION**	**CROSS SECTION SHEETS**
		DRAWN -	REVISED -		
	PLOT SCALE = 5.0000 ' / IN.	CHECKED -	REVISED -		SCALE: SHEET NO. OF SHEETS STA. 473+00.000 TO STA. 475+00.000
	PLOT DATE = 4/13/2011	DATE -	REVISED -		

F.A.P. RTE.	SECTION	COUNTY	TOTAL SHEETS	SHEET NO.
869	**	*	299	290
		CONTRACT NO. 98797		
	ILLINOIS FED. AID PROJECT			

**(1-1,1,3,6)R-1,RS-3;(1,3,6)B-2 *PERRY & FRANKLIN