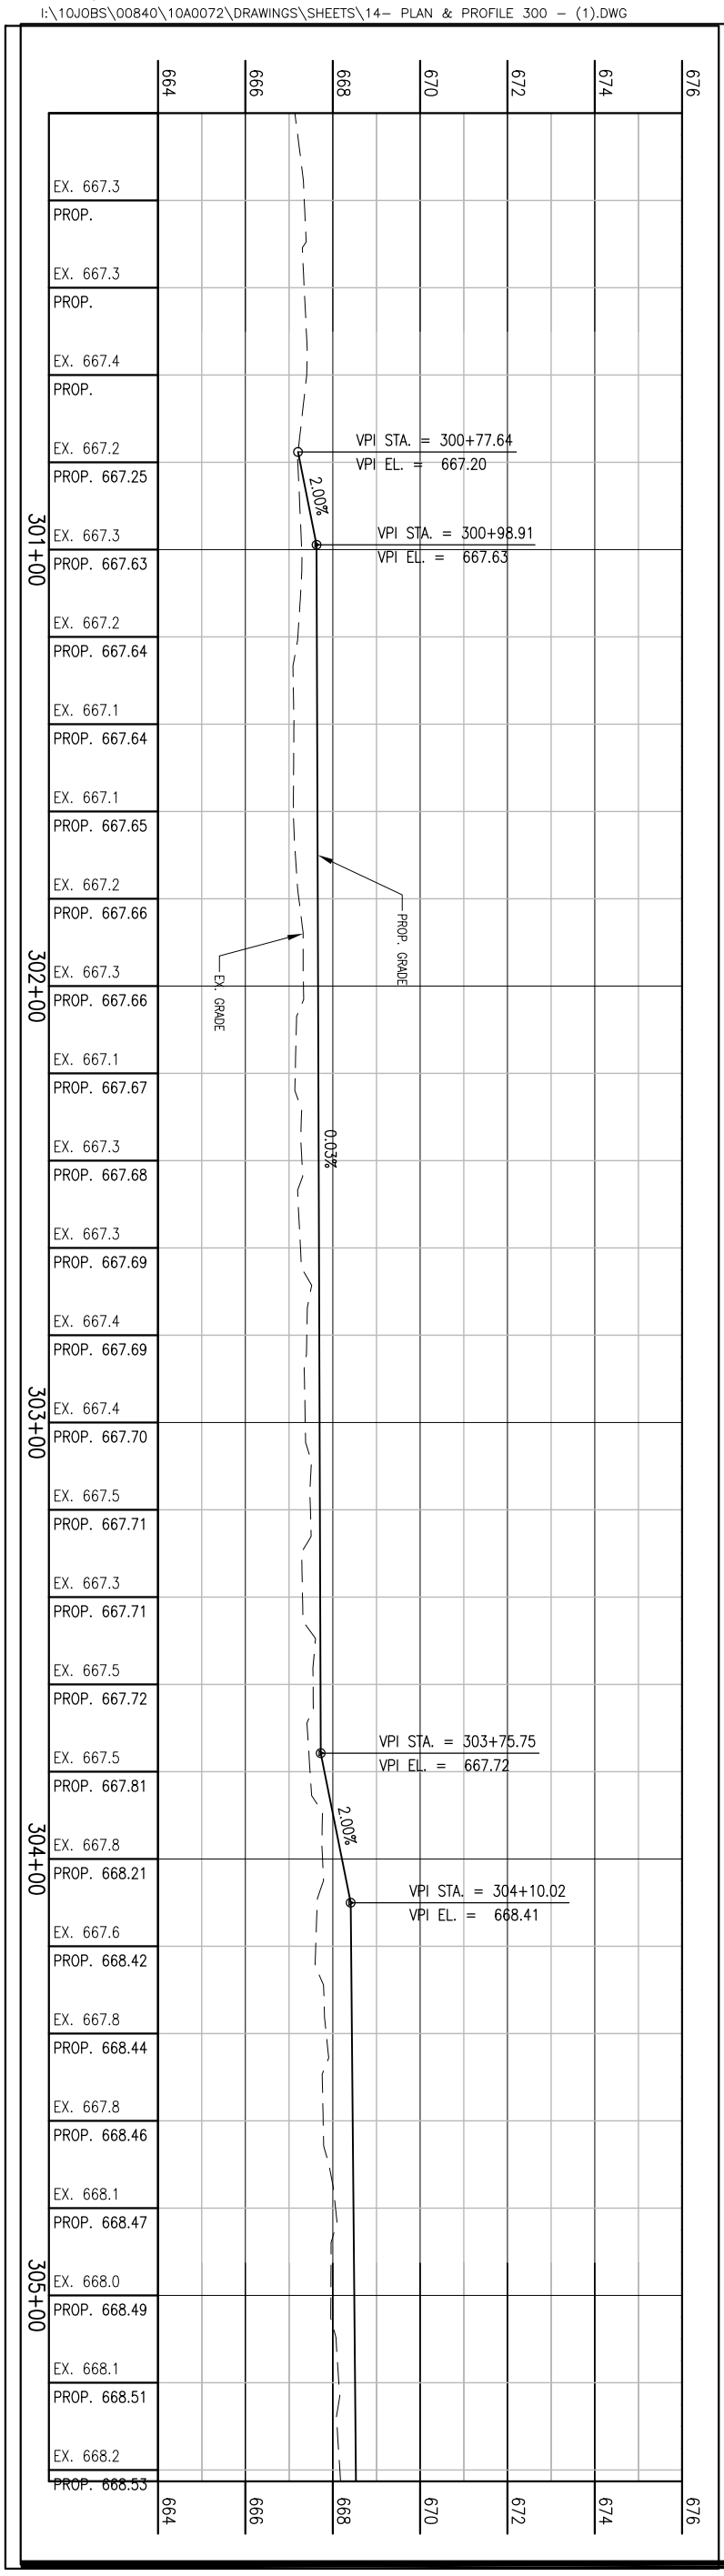

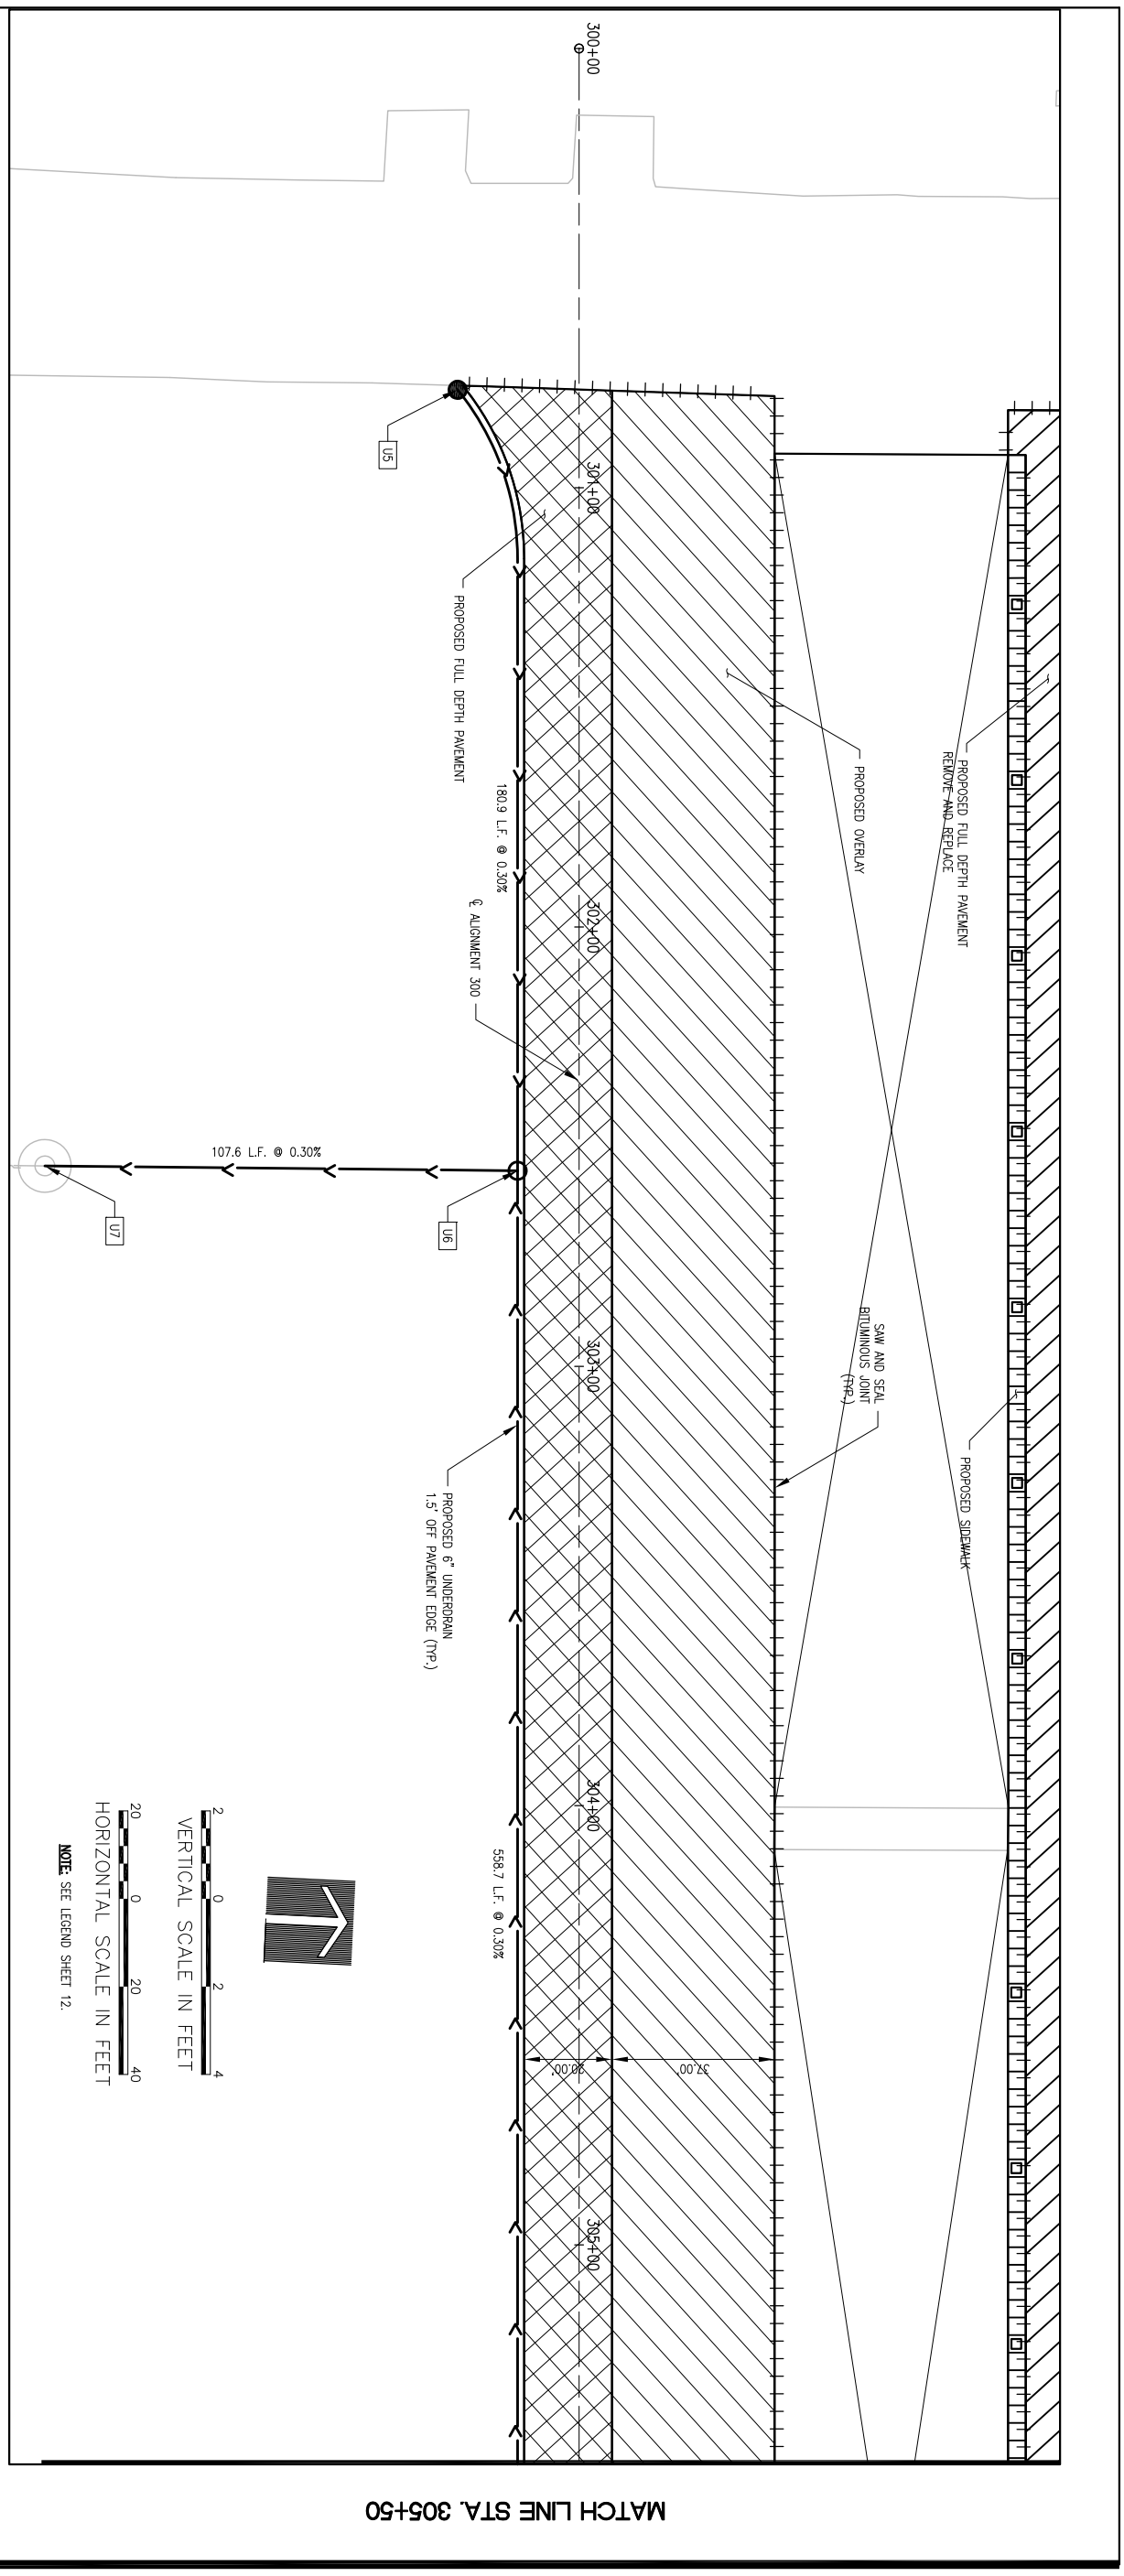

14 of 38 sheets

14

PLAN AND PROFILE
ALIGNMENT 300
STA. 300+00 - 305+50

REHABILITATE NORTH HANGAR PAVEMENTS,

IDA No. LOT-4020 AIP No. 3-17-0140-B48

HANSON

©Copyright Hanson Professional Services Inc. 2011

Hanson Professional Services Inc.
815 Commerce Drive Suite 200
Oak Brook, Illinois 60523

Hanson No.	10A0072	
Filename	14- PLAN & PROFILE 300 (1).DWG	
Scale	1"=20'	
Date	APRIL 22, 2011	
LAYOUT	KMS	02/18/11
DRAWN	KMS	02/18/11
REVIEWED	RMH	4/22/11

Chicago-Romeoville Airport

JOLIET REGIONAL PORT DISTRICT
1 George Michas Drive
Romeoville, Illinois 60446
Telephone: 815.838.9497
Fax: 815.838.9524

DATE	REVISION

LE042