

MODEL: Default
FILE NAME: C:\CS4PDE\9889\45086_28\101-D87690-ehi-detail-001.dgn

HORNER

SHIFRIN

PARSONS

Teaming with:

USER NAME = PWICSS	DESIGNED - JNBAILEY	REVISED -
	DRAWN - JNBAILEY	REVISED -
PLOT SCALE = 5,0000 ' / in.	CHECKED -	REVISED -
PLOT DATE = 11/17/2021	DATE -	REVISED -

STATE OF ILLINOIS
DEPARTMENT OF TRANSPORTATION



FAI-270
SUPERELEVATION DETAILS


SCALE: NTS

SHEET 1 OF 1 SHEETS

STA. TO STA.


F.A.I. RTE.	SECTION	COUNTY	TOTAL SHEETS	SHEET NO.
I-270	60(B)-1	MADISON	860	781
		CONTRACT NO. 76J90		
		ILLINOIS	FED. AID PROJECT	

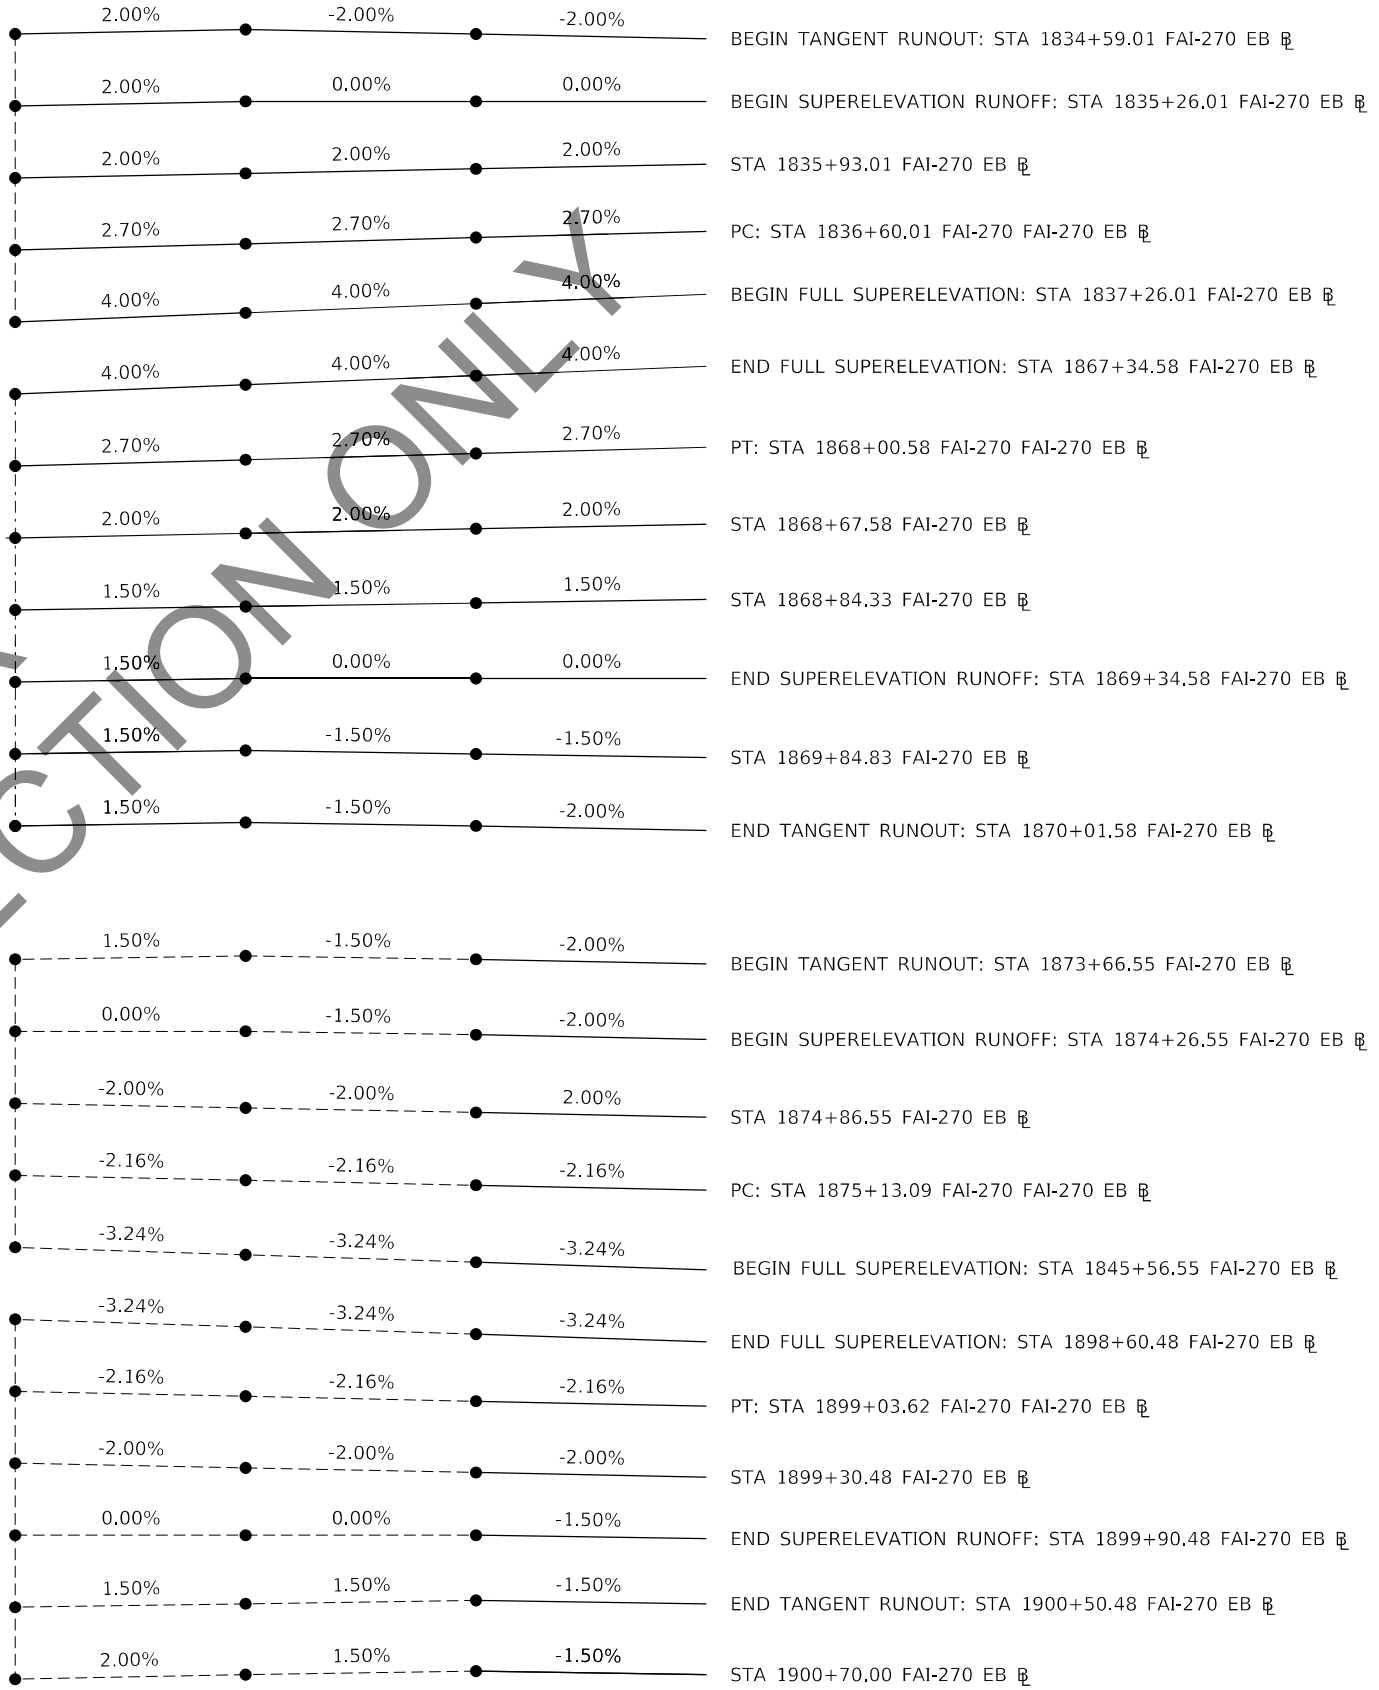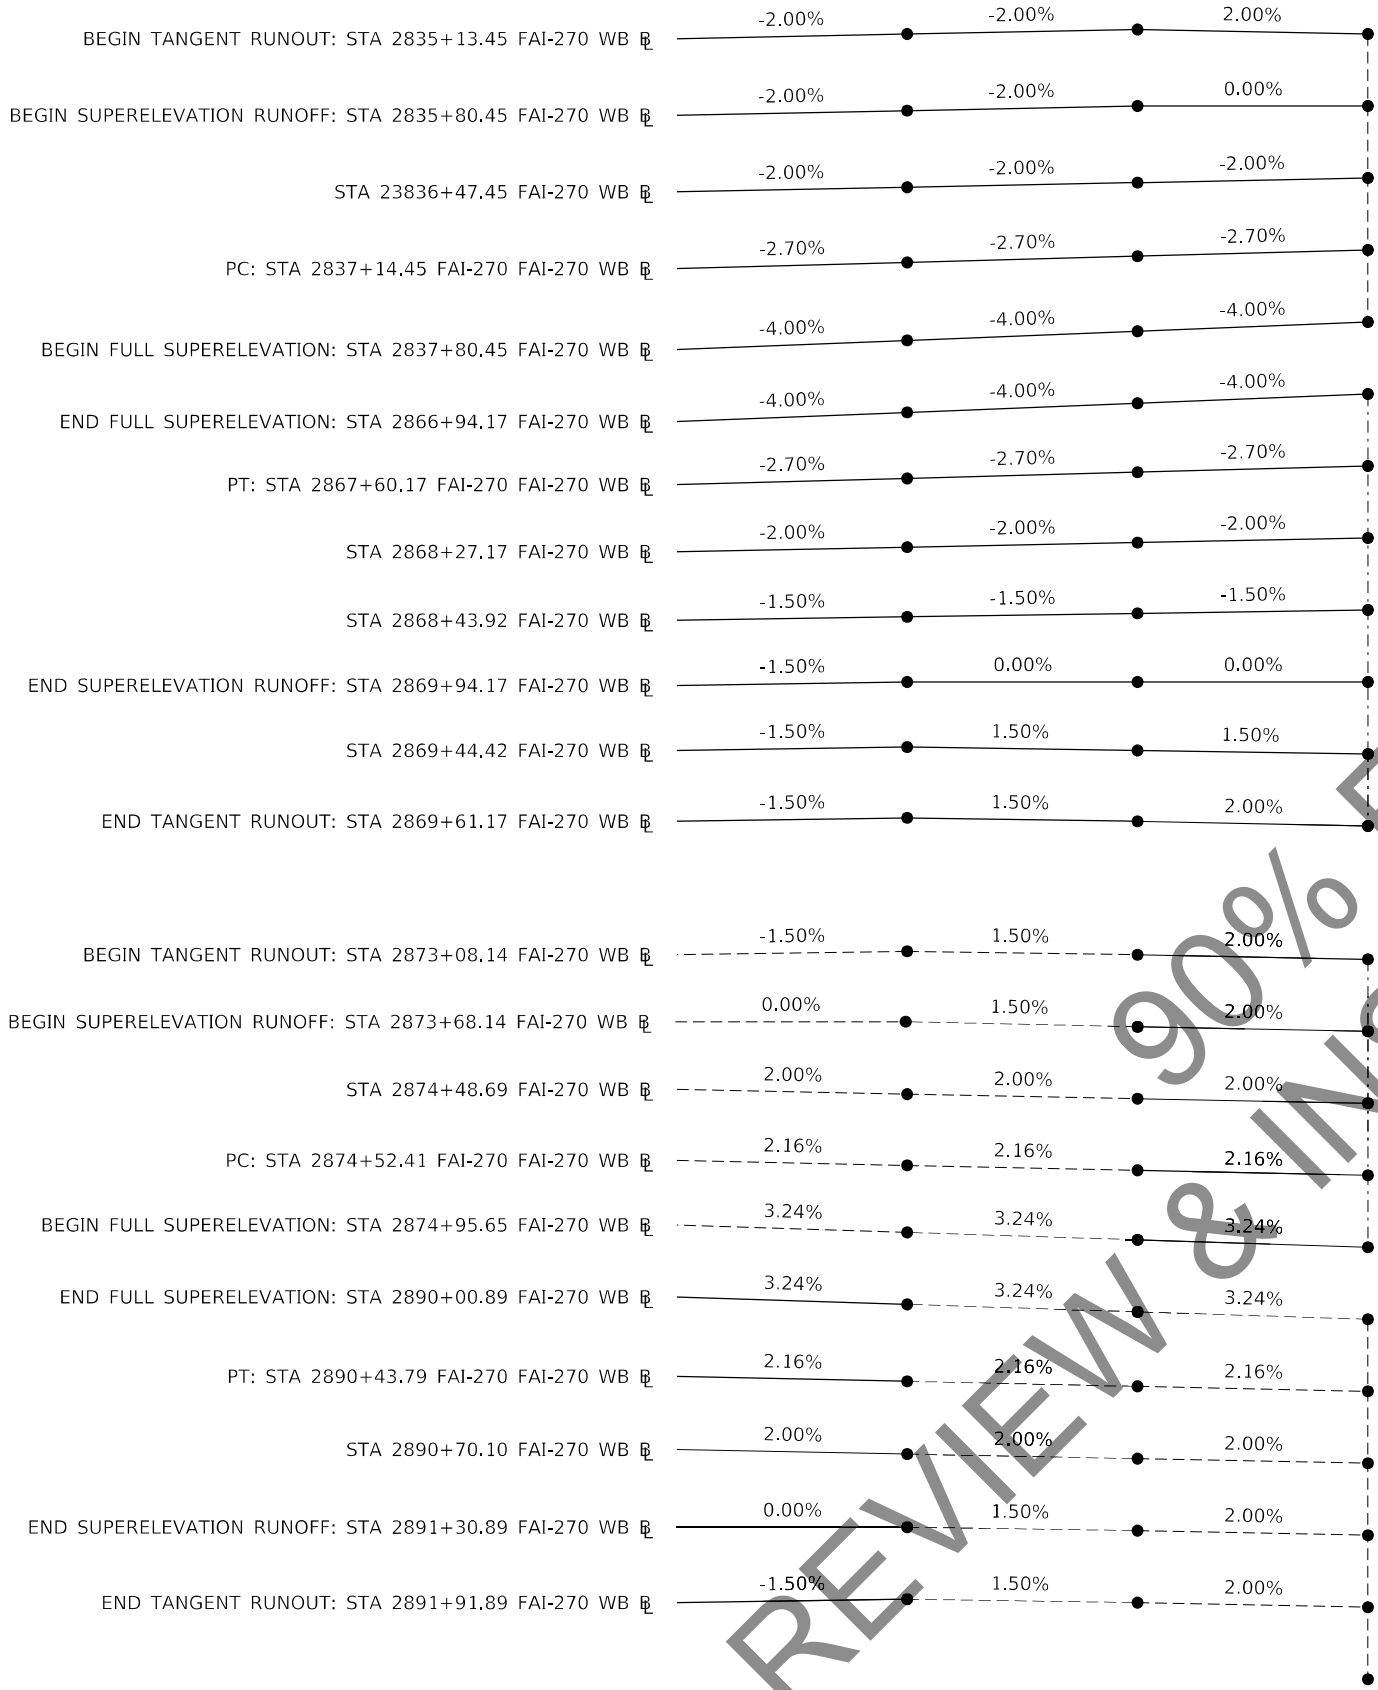

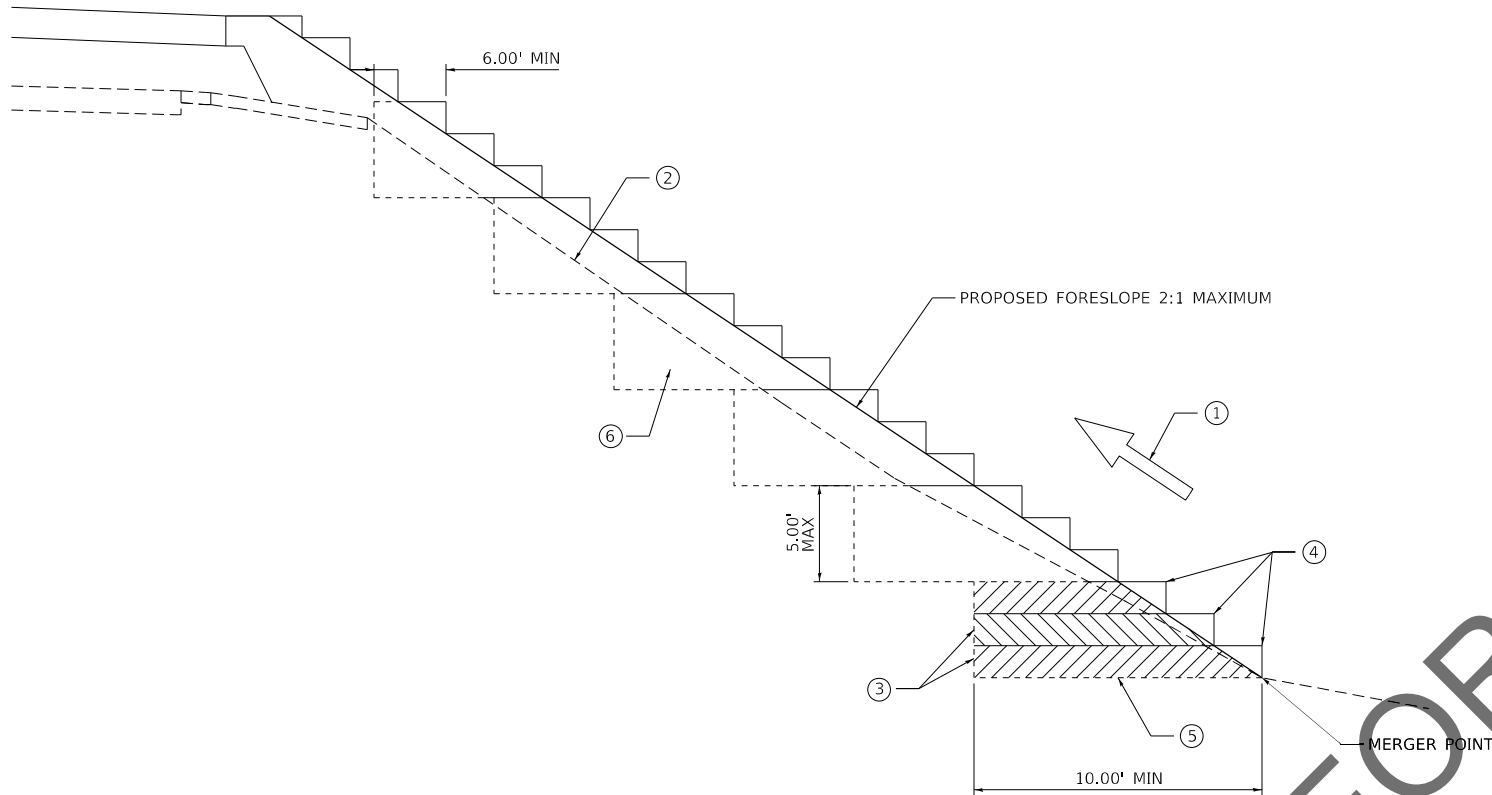


TYPICAL BENCHING FOR EMBANKMENT DETAIL

- 1 CONSTRUCT SUCCEEDING BENCH CUTS AND EMBANKMENT PLACEMENT AND COMPACTION FROM BOTTOM TO TOP IN STAIRSTEP FASHION.
- 2 EXISTING FORESLOPE PREPARED IN ACCORDANCE WITH ARTICLE 205.03
- 3 BENCH CUT EXISTING FINAL SLOPE TYPICAL FOR EACH STEP.
- 4 TRIM TO FINAL SLOPE.
- 5 EQUAL 8-INCH LIFTS OF EMBANKMENT COMPACTED IN ACCORDANCE WITH ARTICLE 205.05 OF THE STANDARD SPECIFICATIONS.
- 6 EXCAVATION OF BENCH CUTS SHALL NOT BE PAID FOR DIRECTLY BUT SHALL BE CONSIDERED AS INCLUDED IN THE VARIOUS ITEMS OF EXCAVATION, AND THEIR CONSTRUCTION SHALL BE INCLUDED IN THE PRICES FOR THESE ITEMS.
- 7 SLOPES SHALL BE BENCHED ACCORDING TO THIS DETAIL WHEN THE SLOPE IS STEEPER THAN 4:1 AND THE HEIGHT IS GREATER THAN 5'.

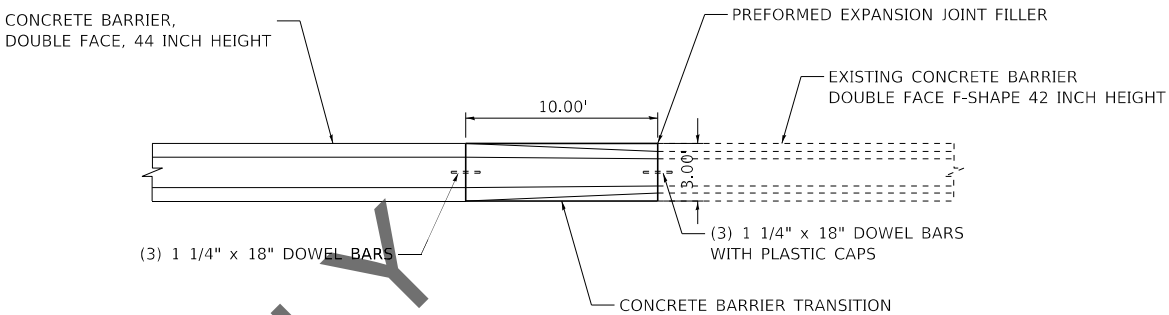

NOTE:
CONCRETE BARRIER TRANSITION BASE TO BE PAID FOR AS CONCRETE BARRIER BASE PAY ITEM

**CONCRETE BARRIER TRANSITION FROM
DOUBLE FACE 44 INCH HEIGHT TO DOUBLE FACE F-SHAPE 42 INCH HEIGHT**

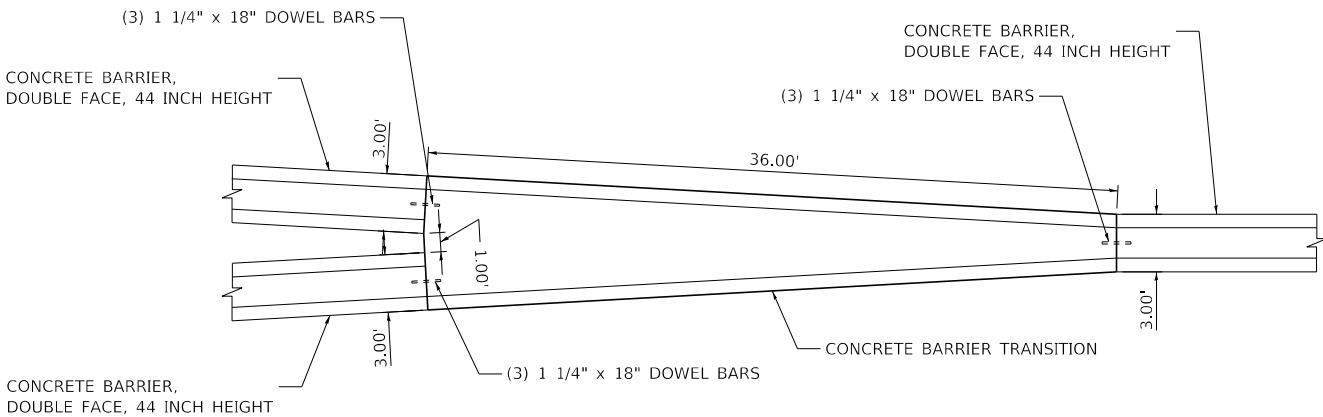

NOTE:
CONCRETE BARRIER TRANSITION BASE TO BE PAID FOR AS CONCRETE BARRIER BASE PAY ITEM


**CONCRETE BARRIER TRANSITION FROM
(2) – DOUBLE FACE 44 INCH HEIGHT TO (1) DOUBLE FACE 44 INCH HEIGHT**

MODEL: Default
FILE NAME: C:\CS4\PD\9999\45085_28\101-D87690-eh-detail-001.dgn

PLAN	BY			DATE
	SURVEYED _____			
NOTE BOOK NO. _____	PLOTTED _____			
	ALIGNMENT CHECKED _____			
	PT. OF WAY CHECKED _____			
	CADD FILE NAME _____			

PROFILE			
	SURVEYED _____	BY _____	DATE _____
NOTE BOOK NO. _____	PLOTTED _____		
	GRADES CHECKED _____		
	B.M. NOTED _____		
	STRUCTURE NOTATIONS CHKD _____		

MODEL Default
FILE NAME: C:\CS4\PD\9999\45286_81\102-D8789\99-sh-details-002.dgn

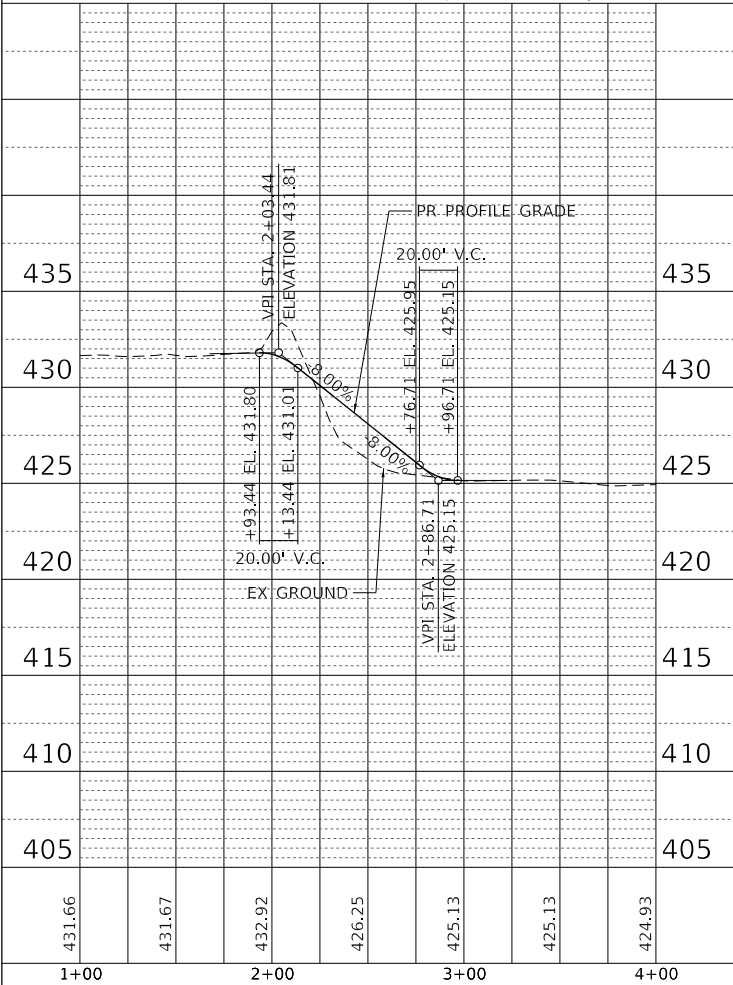

HORNER SHIFRIN

PARSONS

USER NAME = PWICSS	DESIGNED -	REVISED -
	DRAWN -	REVISED -
PLOT SCALE = 100.0000 ' / in.	CHECKED -	REVISED -
PLOT DATE = 11/17/2021	DATE -	REVISED -


STATE OF ILLINOIS
DEPARTMENT OF TRANSPORTATION

FAI 270
PROPOSED ACCESS ROAD ON TOP OF LEVEE DETAIL


SCALE: NTS	SHEET 1	OF 1	SHEETS	STA.	TO STA.
------------	---------	------	--------	------	---------

F.A.I. RTE.	SECTION	COUNTY	TOTAL SHEETS	SHEET NO.
270	60(B)-1	MADISON	860	783
CONTRACT NO. 76J90				
ILLINOIS		FED. AID PROJECT		


STRUCTURE NUMBER	D (PIPE DIAMETER) (IN)	W1 (FT)	W2 (FT)	L (FT)	TREATMENT	RIP RAP (SQ YD)	FILTER FABRIC (SQ YD)
200	24"	6'	9'	20'	RR-4	17	17
300	24"	6'	9'	20'	RR-4	17	17
400	24"	6'	9'	20'	RR-4	17	17
500	24"	6'	9'	20'	RR-4	17	17
600	18"	4.5'	7'	16	RR-4	10	10
700	24"	6'	9'	20'	RR-4	17	17

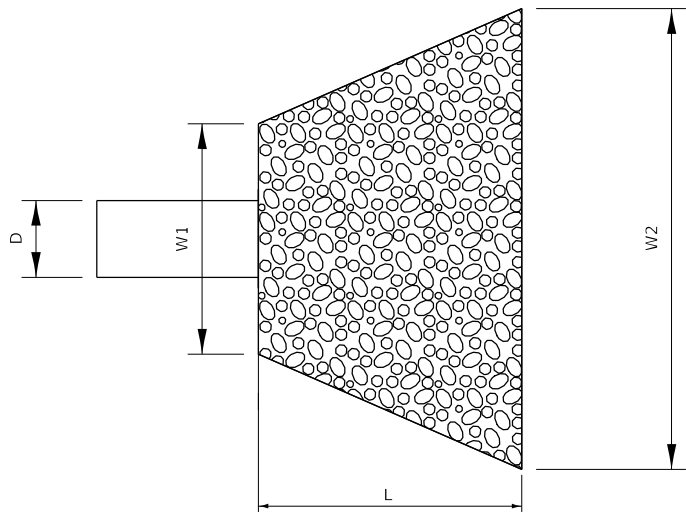

STONE RIPRAP DETAIL

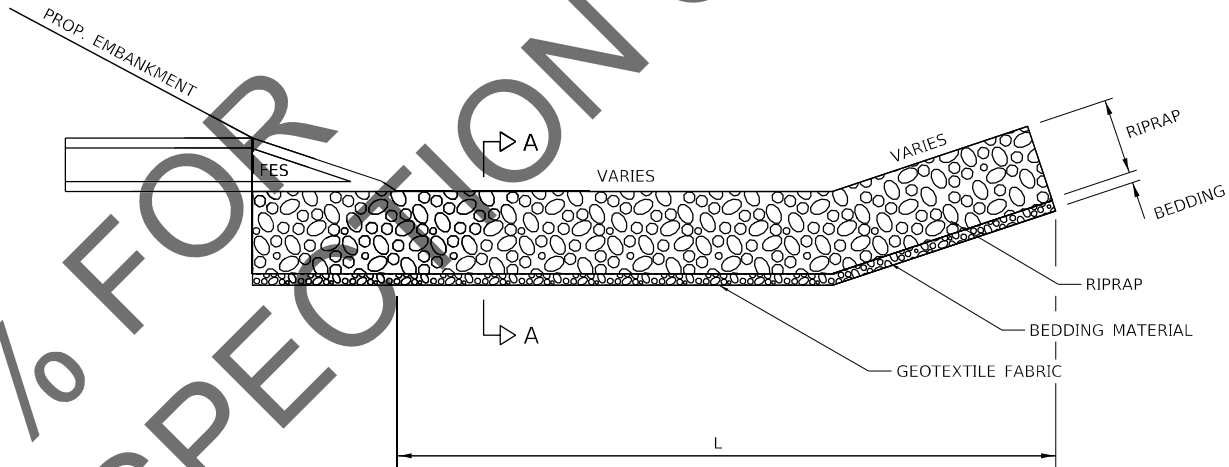

RIPRAP DETAIL AT DRAINAGE OUTLET AT TOE OF SLOPE

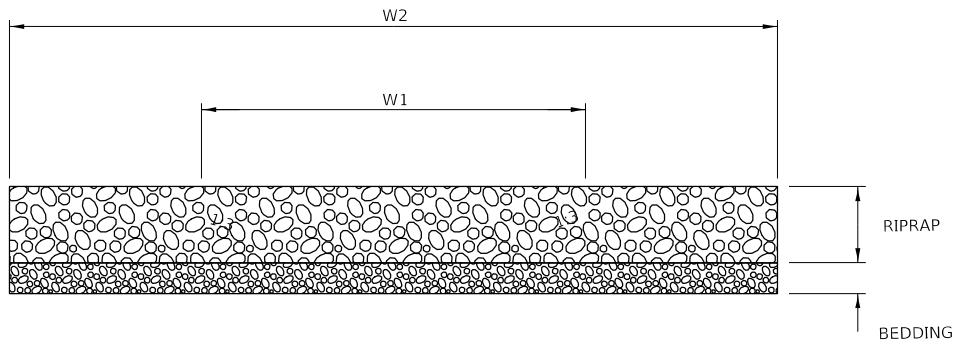

SECTION A-A

MODEL: Default
FILE NAME: 10302011713904 - Eng\04.01 - CADD\04.01.02 - Sheet\087690-shr-detail-riprap-001.dgn



USER NAME = colwellj	DESIGNED JB	REVISED -
	DRAWN JM	REVISED -
PLOT SCALE = 50.0000 ' / in.	CHECKED JC	REVISED -
PLOT DATE = 11/19/2021	DATE 11/18/21	REVISED -

STATE OF ILLINOIS
DEPARTMENT OF TRANSPORTATION

FAI-270
STONE RIPRAP DETAIL


SCALE: SHEET 1 OF 1 SHEETS STA. TO STA.

F.A.I. RTE.	SECTION	COUNTY	TOTAL SHEETS	SHEET NO.
270	60(B)-1	MADISON	860	784
CONTRACT NO. 76J90				
ILLINOIS FED. AID PROJECT				

FINAL SURVEY NO.	SURVEYED PLOTTED TEMPLATE AREAS CHECKED	BY	DATE

ORIGINAL SURVEY NO.	SURVEYED PLOTTED TEMPLATE AREAS CHECKED	BY	DATE

MODEL: FAI270E_1111
FILE NAME: C:\34PDF\94045086_168120-DD-07-94045086-CrossSec.dgn

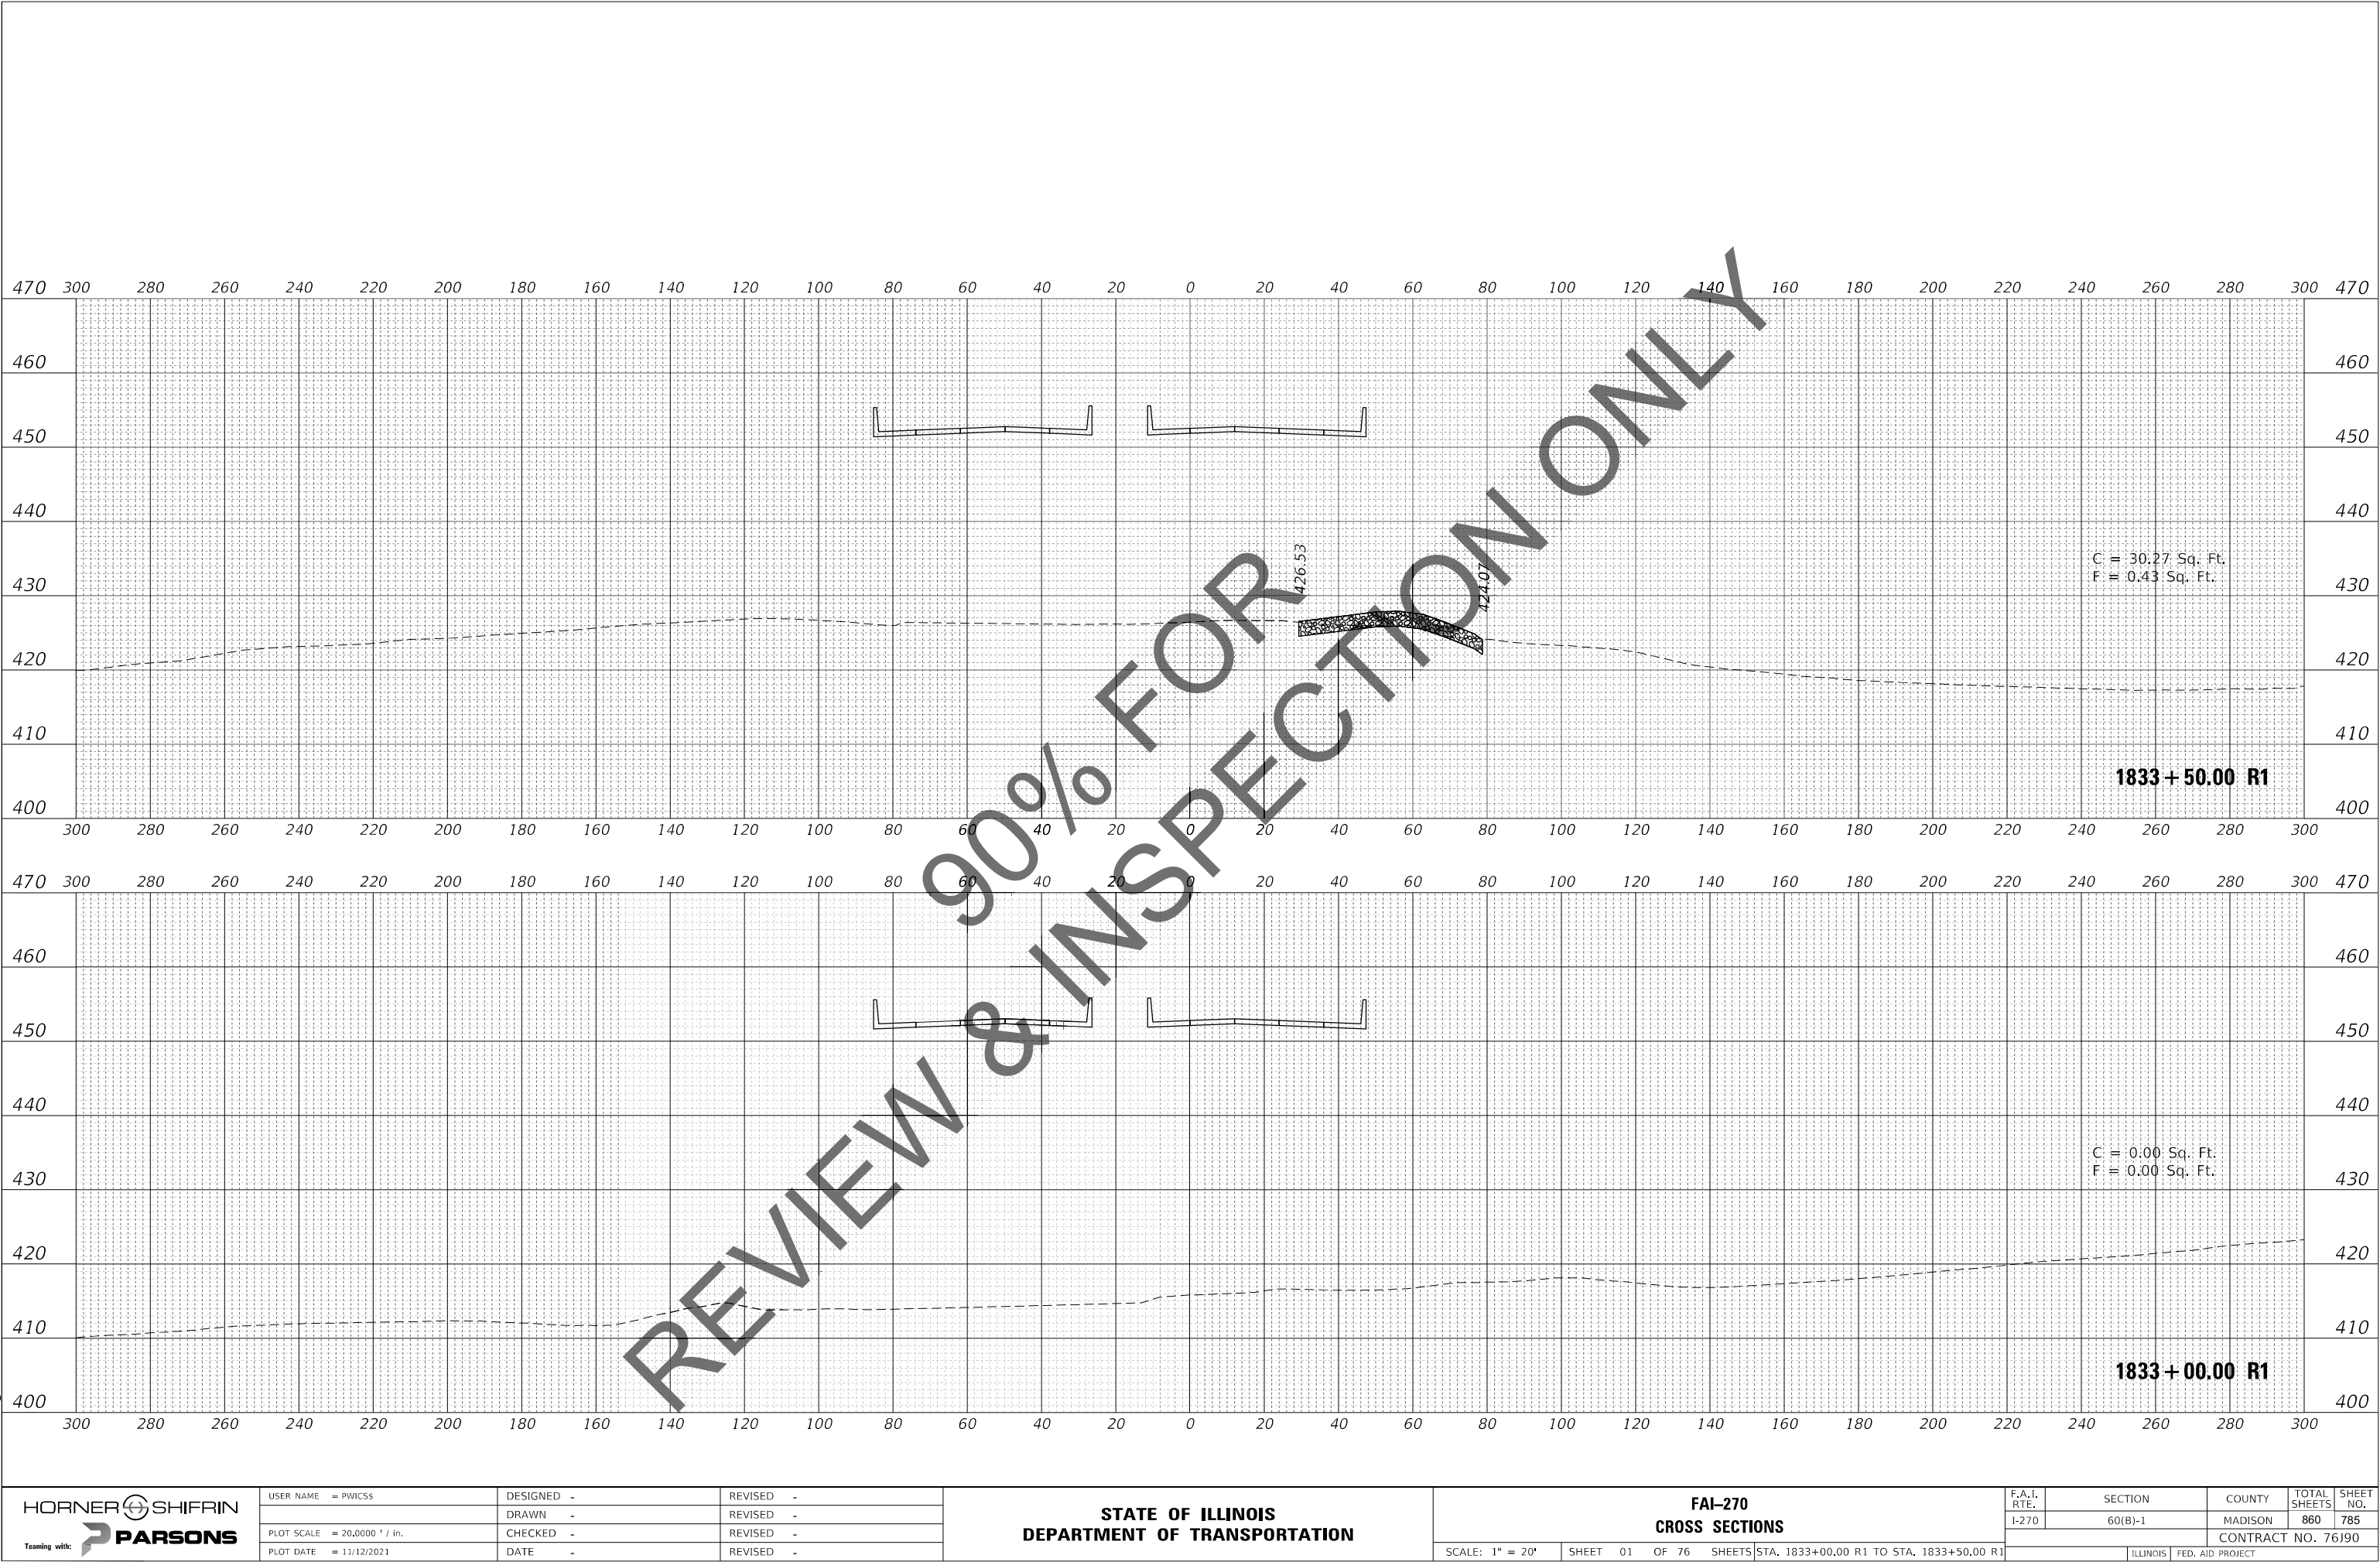

USER NAME = PWICSS	DESIGNED -	REVISED -
	DRAWN -	REVISED -
PLOT SCALE = 20,000 ' / in.	CHECKED -	REVISED -
PLOT DATE = 11/12/2021	DATE -	REVISED -

F.A.I. RTE.	SECTION	COUNTY	TOTAL SHEETS	SHEET NO.
I-270	60(B)-1	MADISON	860	785
		CONTRACT NO. 76J90		
		ILLINOIS	FED. AID PROJECT	

FINAL	SURVEYED	BY	DATE
SURVEY	PLOTTED		
NOTE BOOK	TEMPLATE		
NO.	AREAS CHECKED		

ORIGINAL	SURVEYED	BY	DATE
SURVEY	PLOTTED		
NOTE BOOK	TEMPLATE		
NO.	AREAS CHECKED		

MODEL: FAI270E_1111
FILE NAME: C:\34PDF\94045086_168120-DD-07-94045086-1.dgn




USER NAME = PWICSS	DESIGNED -	REVISED -
	DRAWN -	REVISED -
PLOT SCALE = 20,0000 ' / in.	CHECKED -	REVISED -
PLOT DATE = 11/12/2021	DATE -	REVISED -

STATE OF ILLINOIS
DEPARTMENT OF TRANSPORTATION

FAI-270
CROSS SECTIONS

SCALE: 1" = 20' SHEET 02 OF 76 SHEETS STA. 1834+00.00 R1 TO STA. 1834+50.00 R1

F.A.I. RTE.	SECTION	COUNTY	TOTAL SHEETS	SHEET NO.
I-270	60(B)-1	MADISON	860	786
CONTRACT NO. 76J90				
ILLINOIS FED. AID PROJECT				

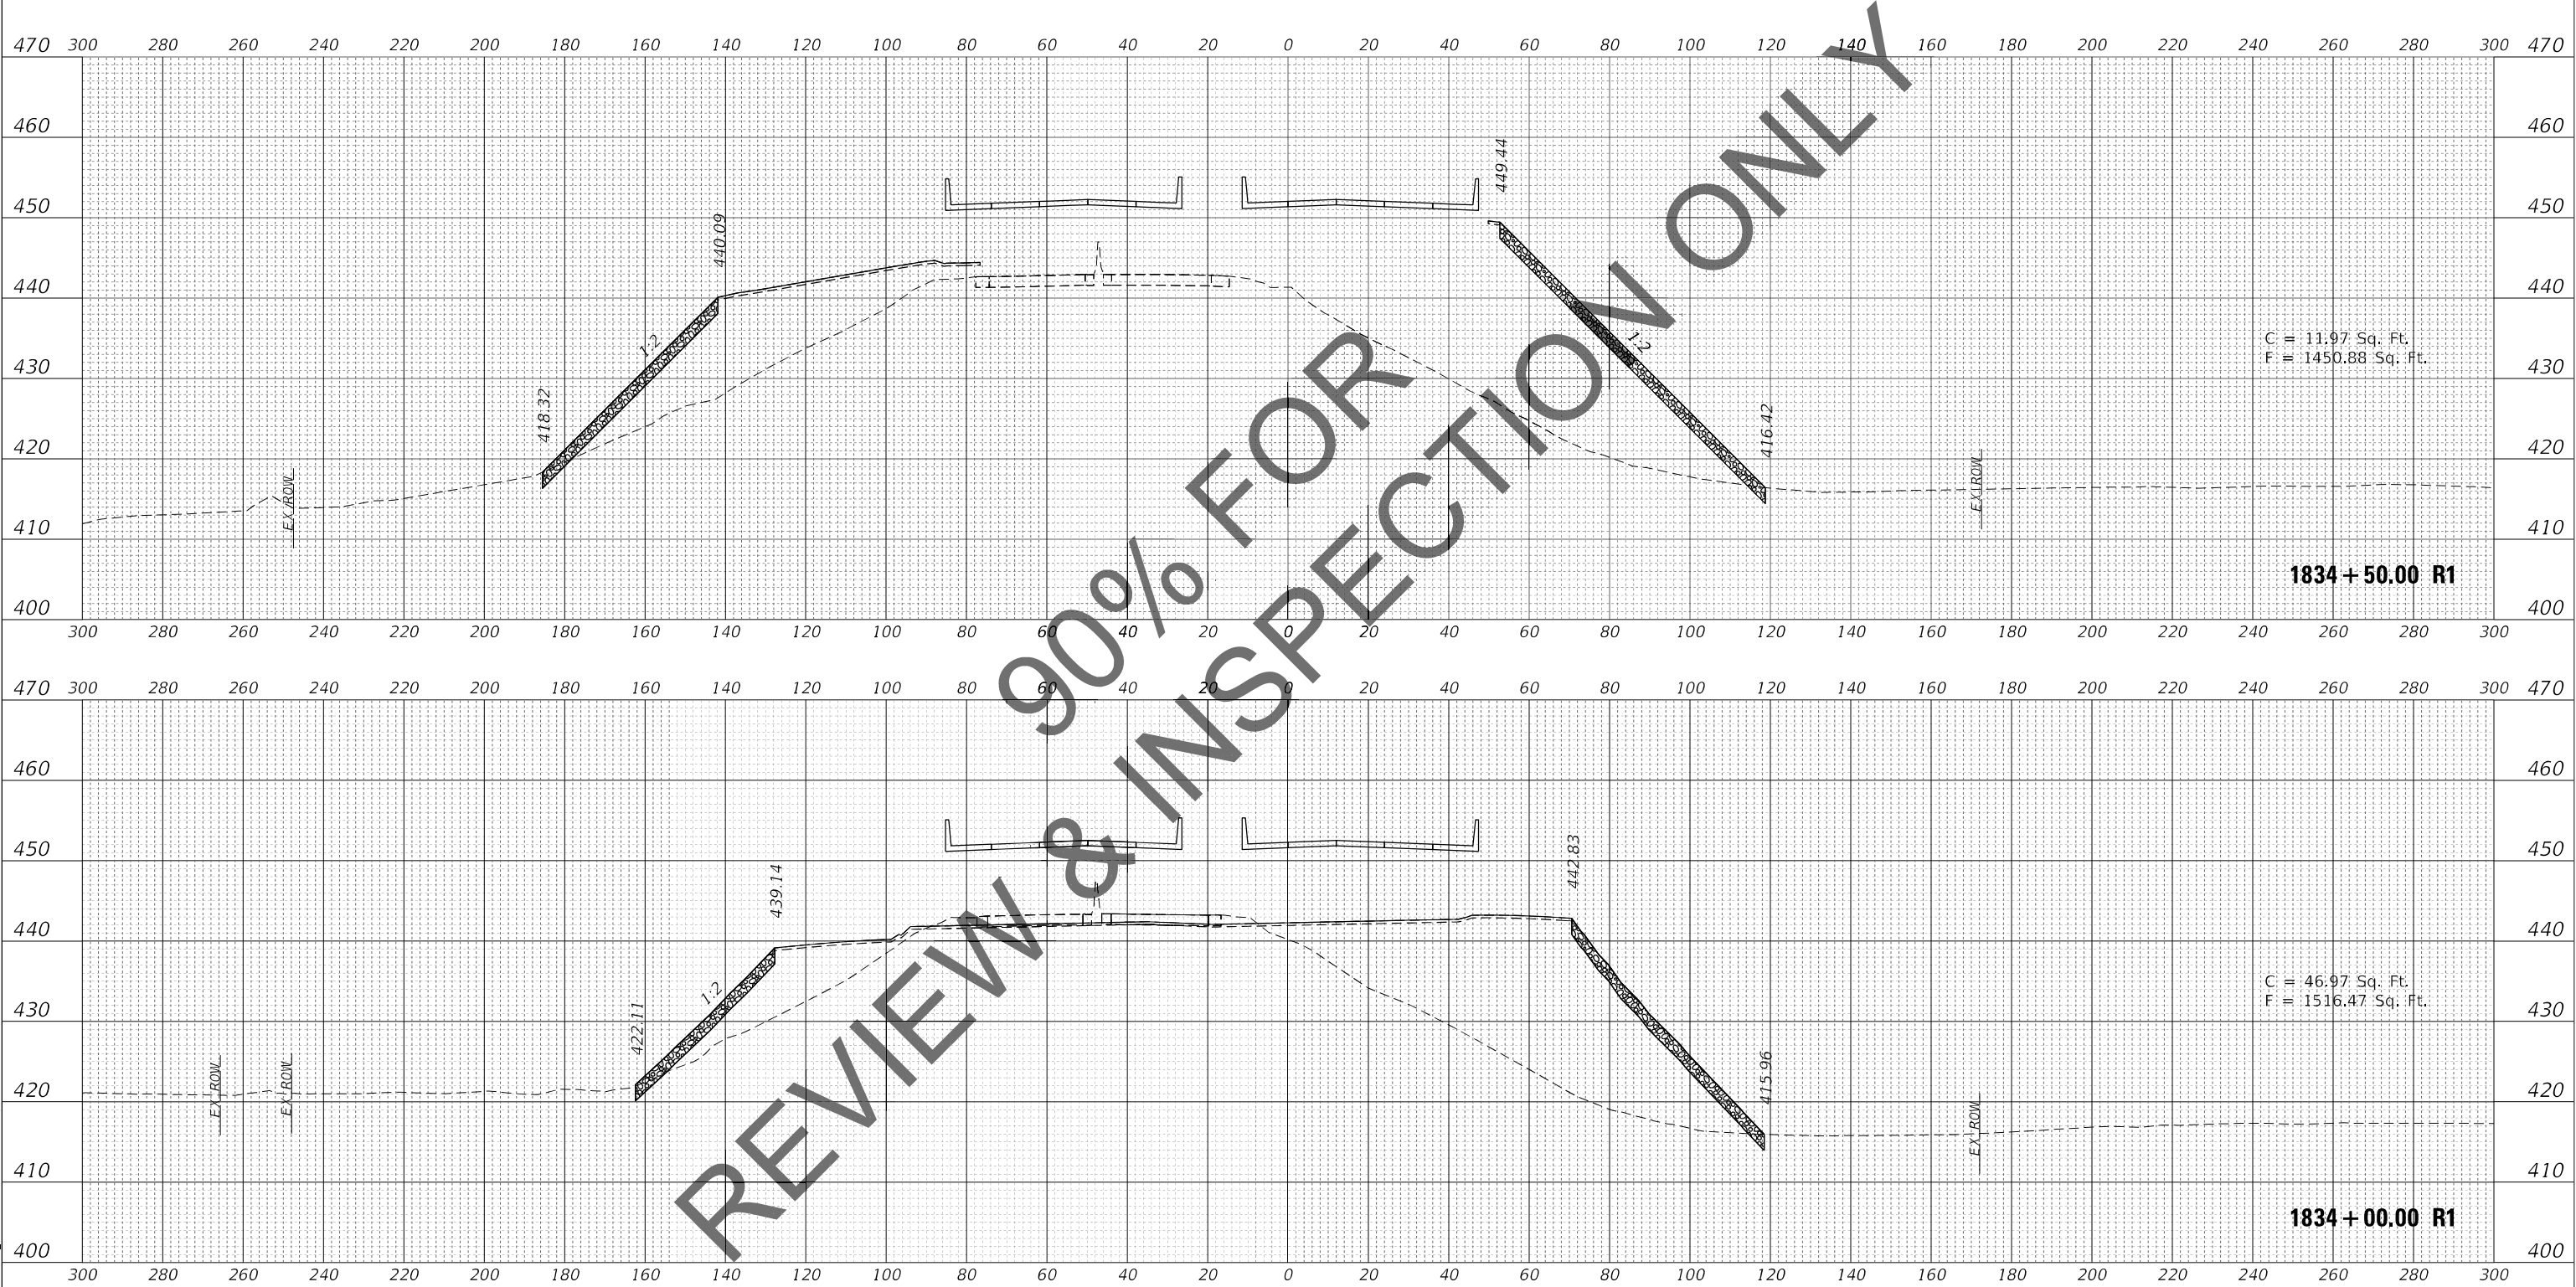

FINAL	SURVEYED	BY	DATE
SURVEY	PLOTTED		
NOTE BOOK	TEMPLATE		
NO.	AREAS CHECKED		

ORIGINAL	SURVEYED	BY	DATE
SURVEY	PLOTTED		
NOTE BOOK	TEMPLATE		
NO.	AREAS CHECKED		

MODEL: FAI270E_1111
FILE NAME: C:\34PDF\94045086_168120-DD-D879-9D-3F-C83811.dgn




USER NAME = PWICSS	DESIGNED -	REVISED -
	DRAWN -	REVISED -
PLOT SCALE = 20,0000 ' / in.	CHECKED -	REVISED -
PLOT DATE = 11/12/2021	DATE -	REVISED -

STATE OF ILLINOIS
DEPARTMENT OF TRANSPORTATION


FAI-270
CROSS SECTIONS

SCALE: 1" = 20' SHEET 03 OF 76 SHEETS STA. 1835+00.00 R1 TO STA. 1835+50.00 R1


F.A.I. RTE.	SECTION	COUNTY	TOTAL SHEETS	SHEET NO.
I-270	60(B)-1	MADISON	860	787
CONTRACT NO. 76J90				
ILLINOIS FED. AID PROJECT				

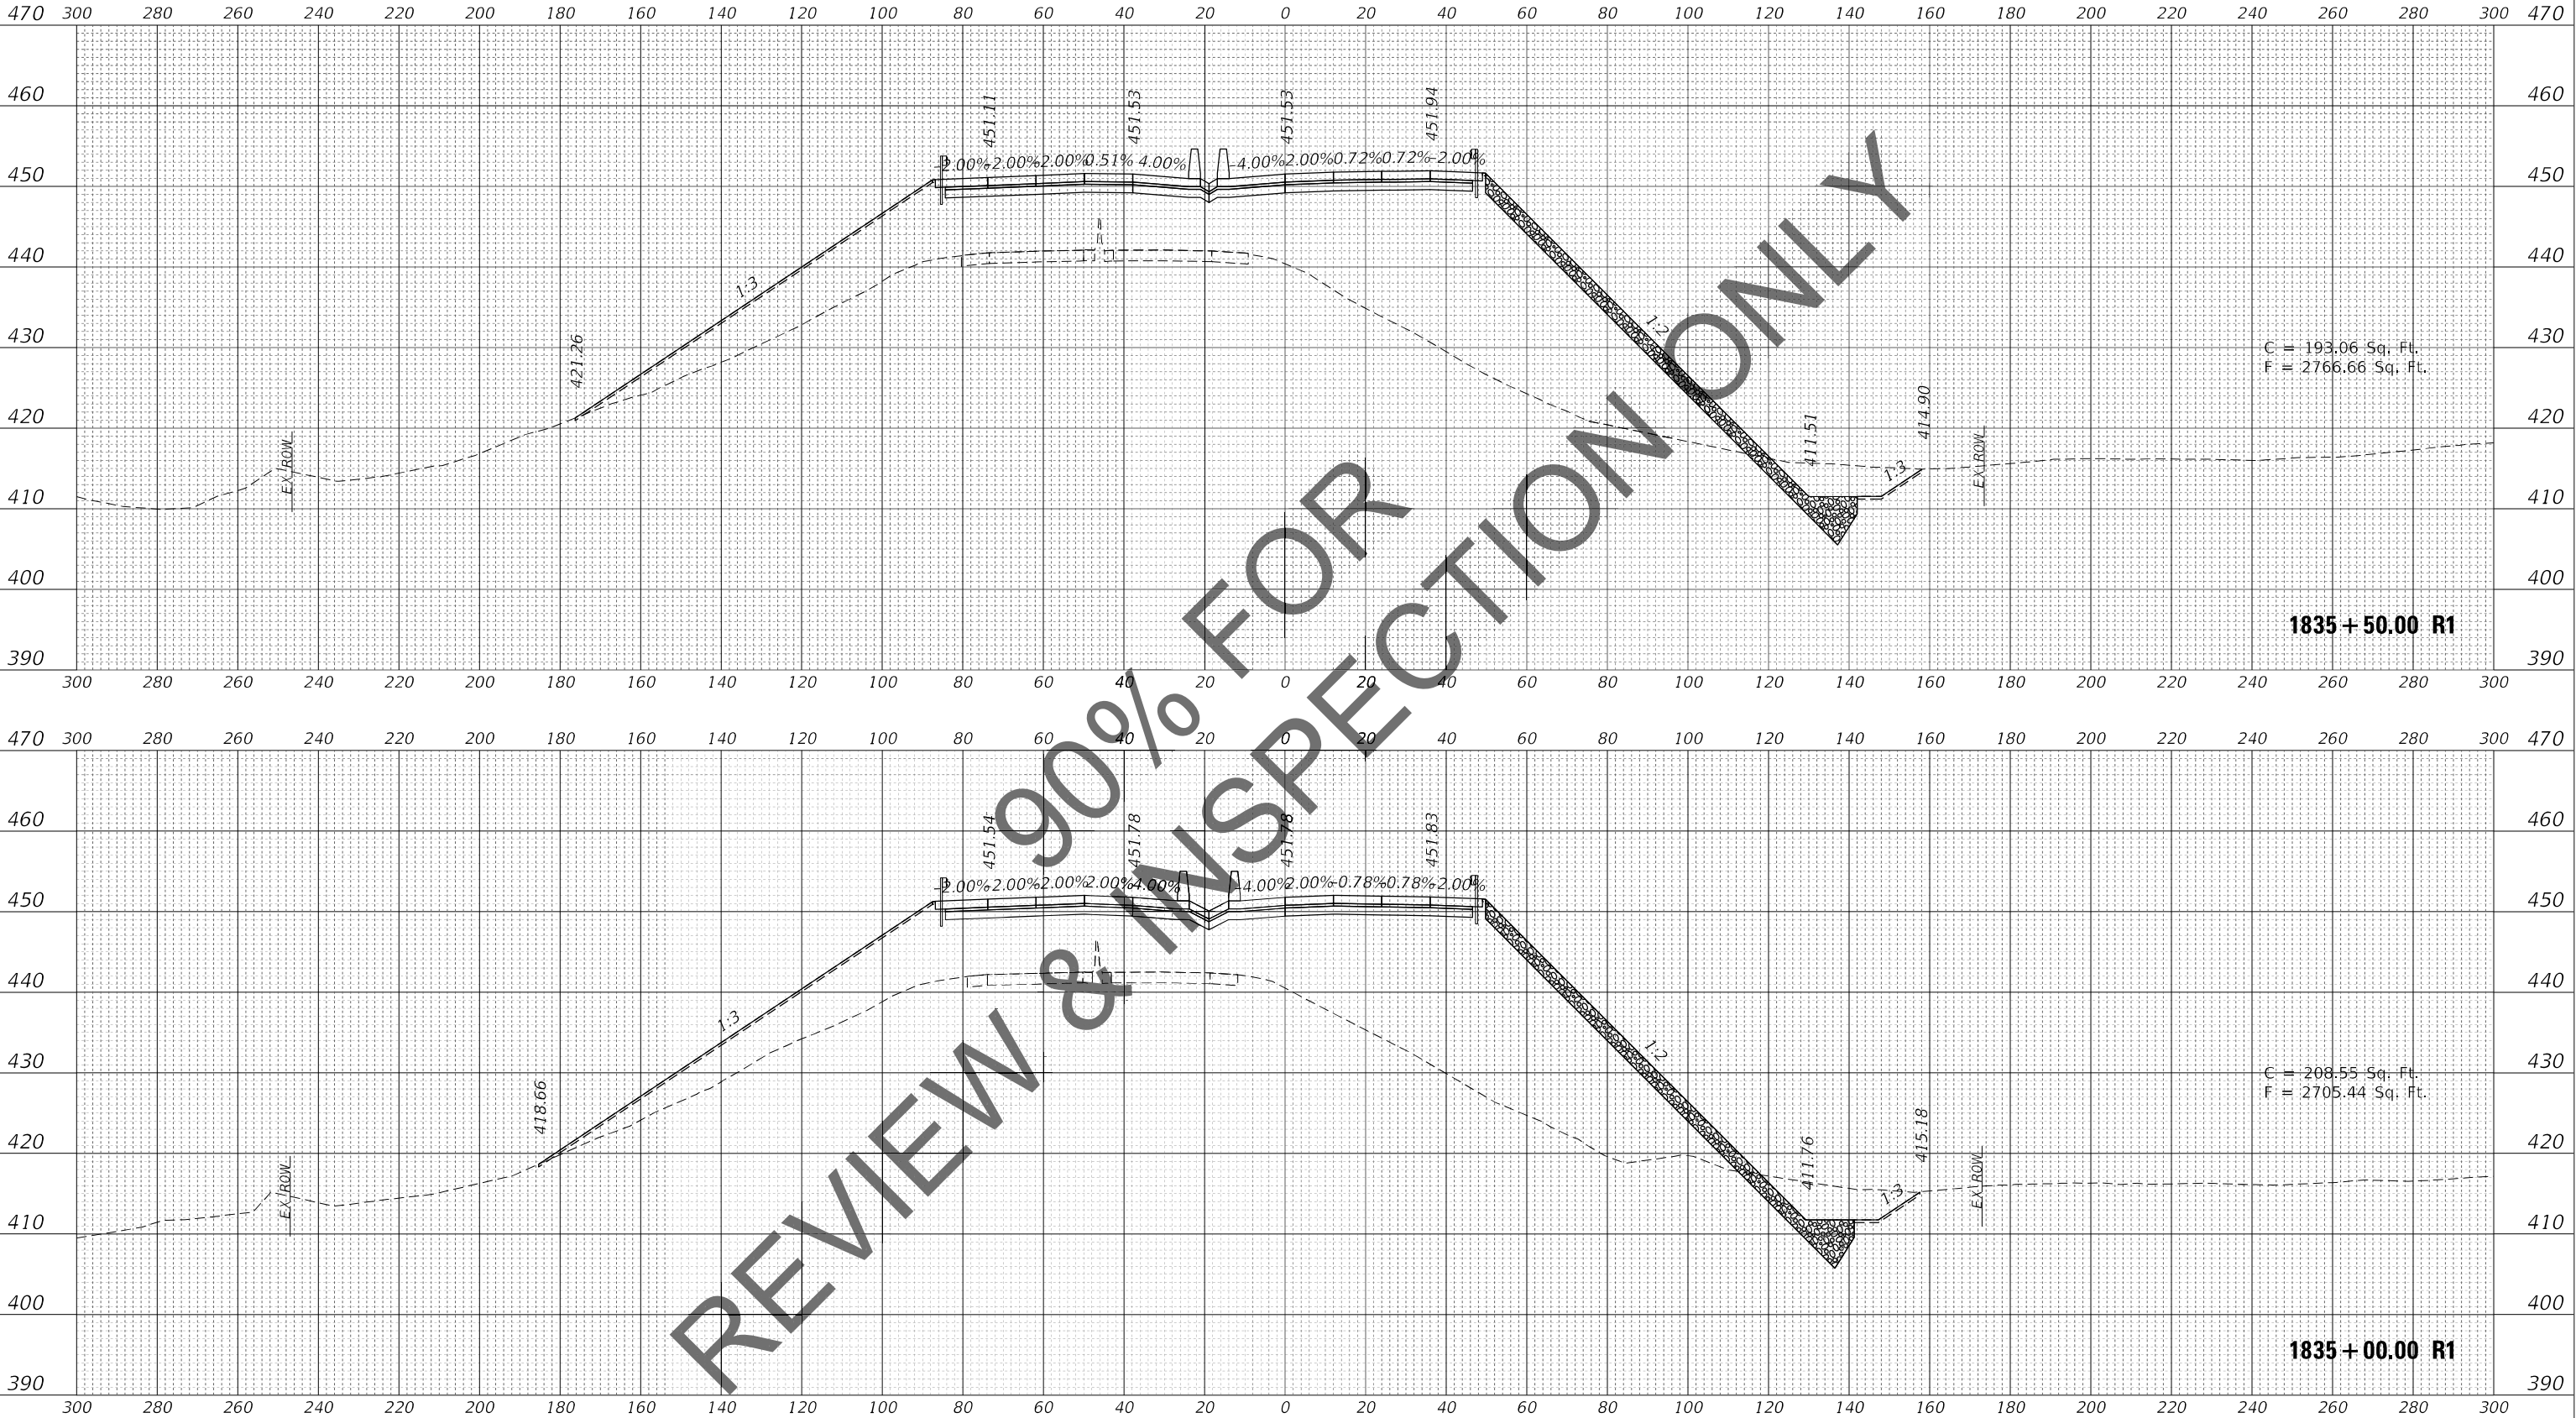

FINAL	SURVEYED	BY	DATE
SURVEY	PLOTTED		
NOTE BOOK	TEMPLATE		
NO.	AREAS CHECKED		

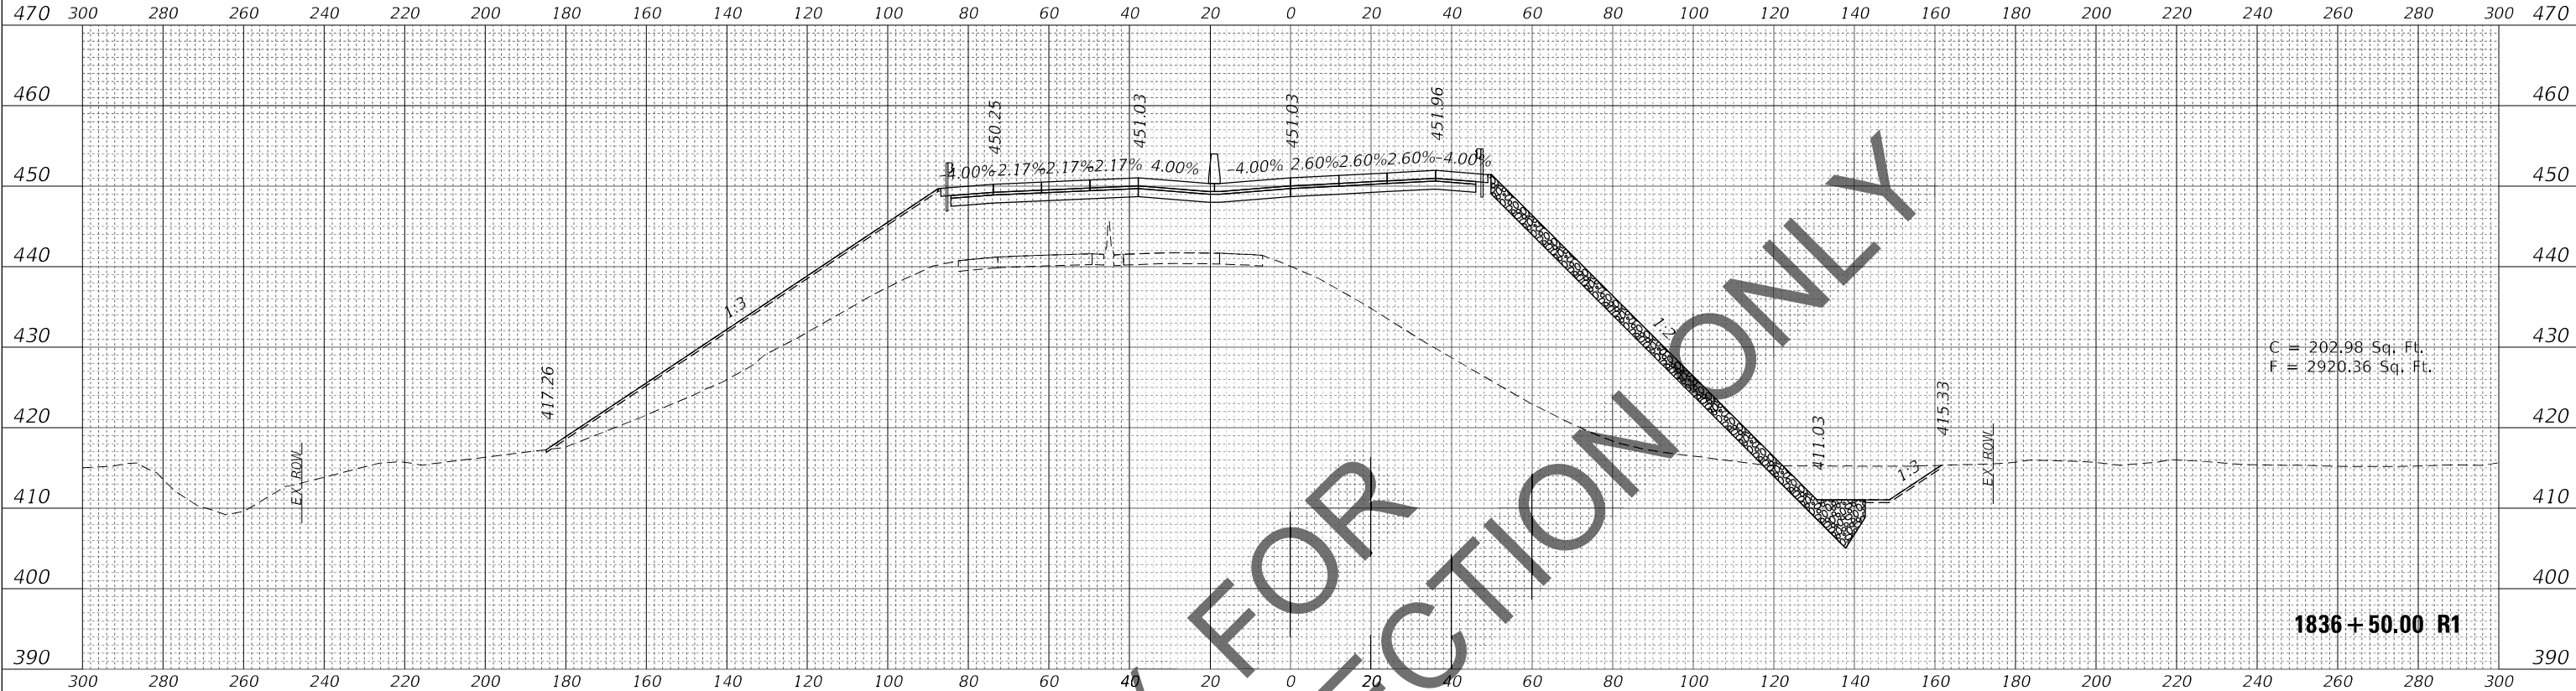

ORIGINAL	SURVEYED	BY	DATE
SURVEY	PLOTTED		
NOTE BOOK	TEMPLATE		
NO.	AREAS CHECKED		

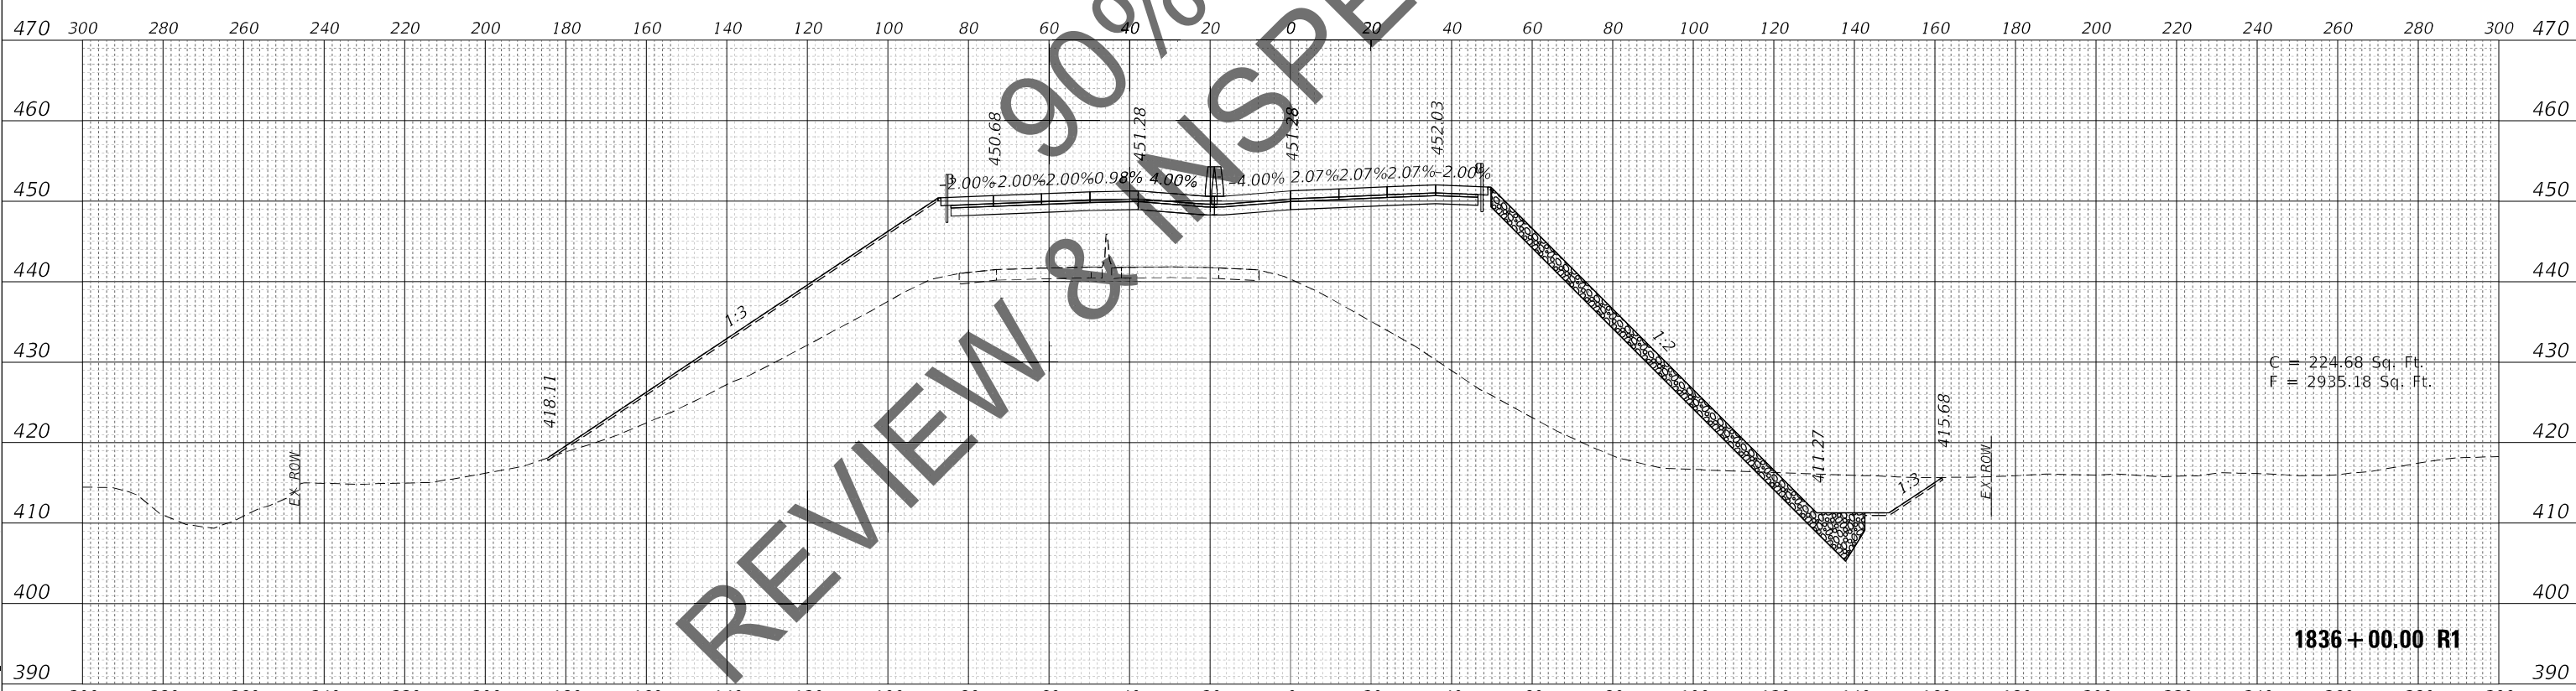

MODEL: FAI270E_1111
FILE NAME: C:\34PDF\94045086_168120-DD-D879-9D-3F-C85811.dgn



USER NAME = PWICSS	DESIGNED -	REVISED -
	DRAWN -	REVISED -
PLOT SCALE = 20,0000 ' / in.	CHECKED -	REVISED -
PLOT DATE = 11/12/2021	DATE -	REVISED -

STATE OF ILLINOIS
DEPARTMENT OF TRANSPORTATION



FAI-270
CROSS SECTIONS

SCALE: 1" = 20' SHEET 04 OF 76 SHEETS STA. 1836+00.00 R1 TO STA. 1836+50.00 R1

F.A.I. RTE.	SECTION	COUNTY	TOTAL SHEETS	SHEET NO.
I-270	60(B)-1	MADISON	860	788
CONTRACT NO. 76J90				
ILLINOIS FED. AID PROJECT				

ORIGINAL SURVEY	SURVEYED _____	BY _____	DATE _____
	PLOTTED _____ TEMPLATE _____ AREAS _____ AREAS CHECKED _____		
NOTE BOOK			
NO. _____			

MODEL: FAI270EB_1111
FILE NAME: C:\CS4PDF\9

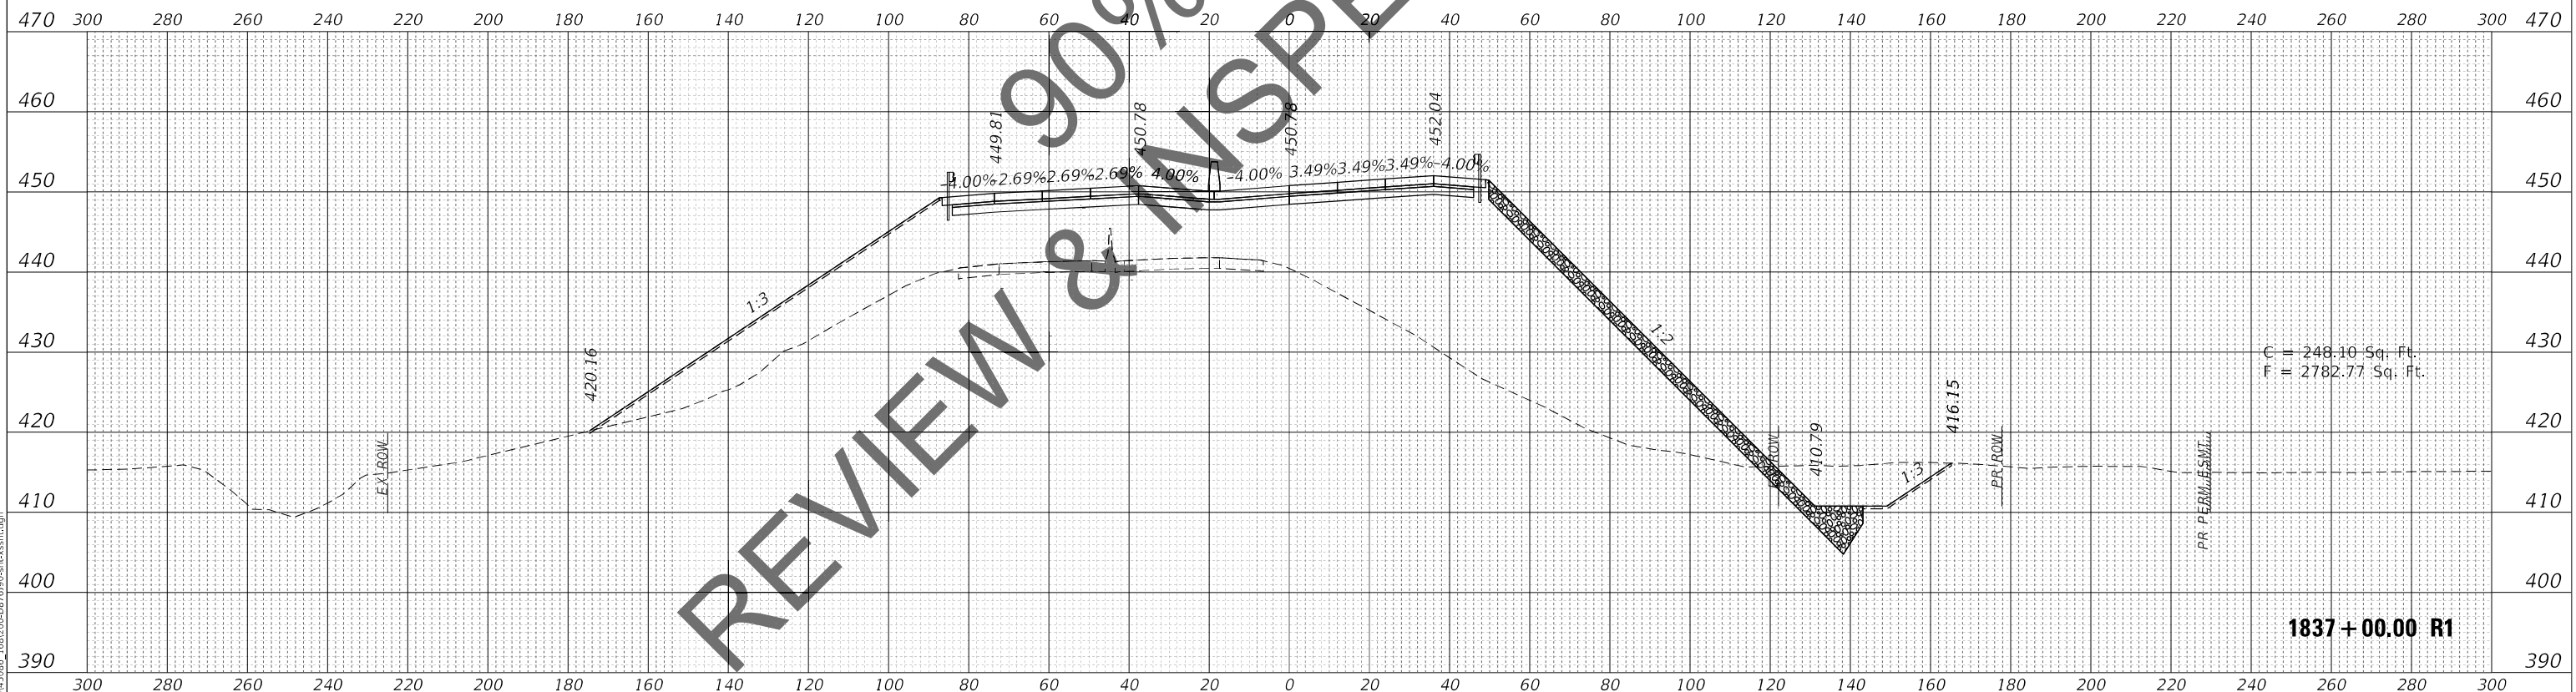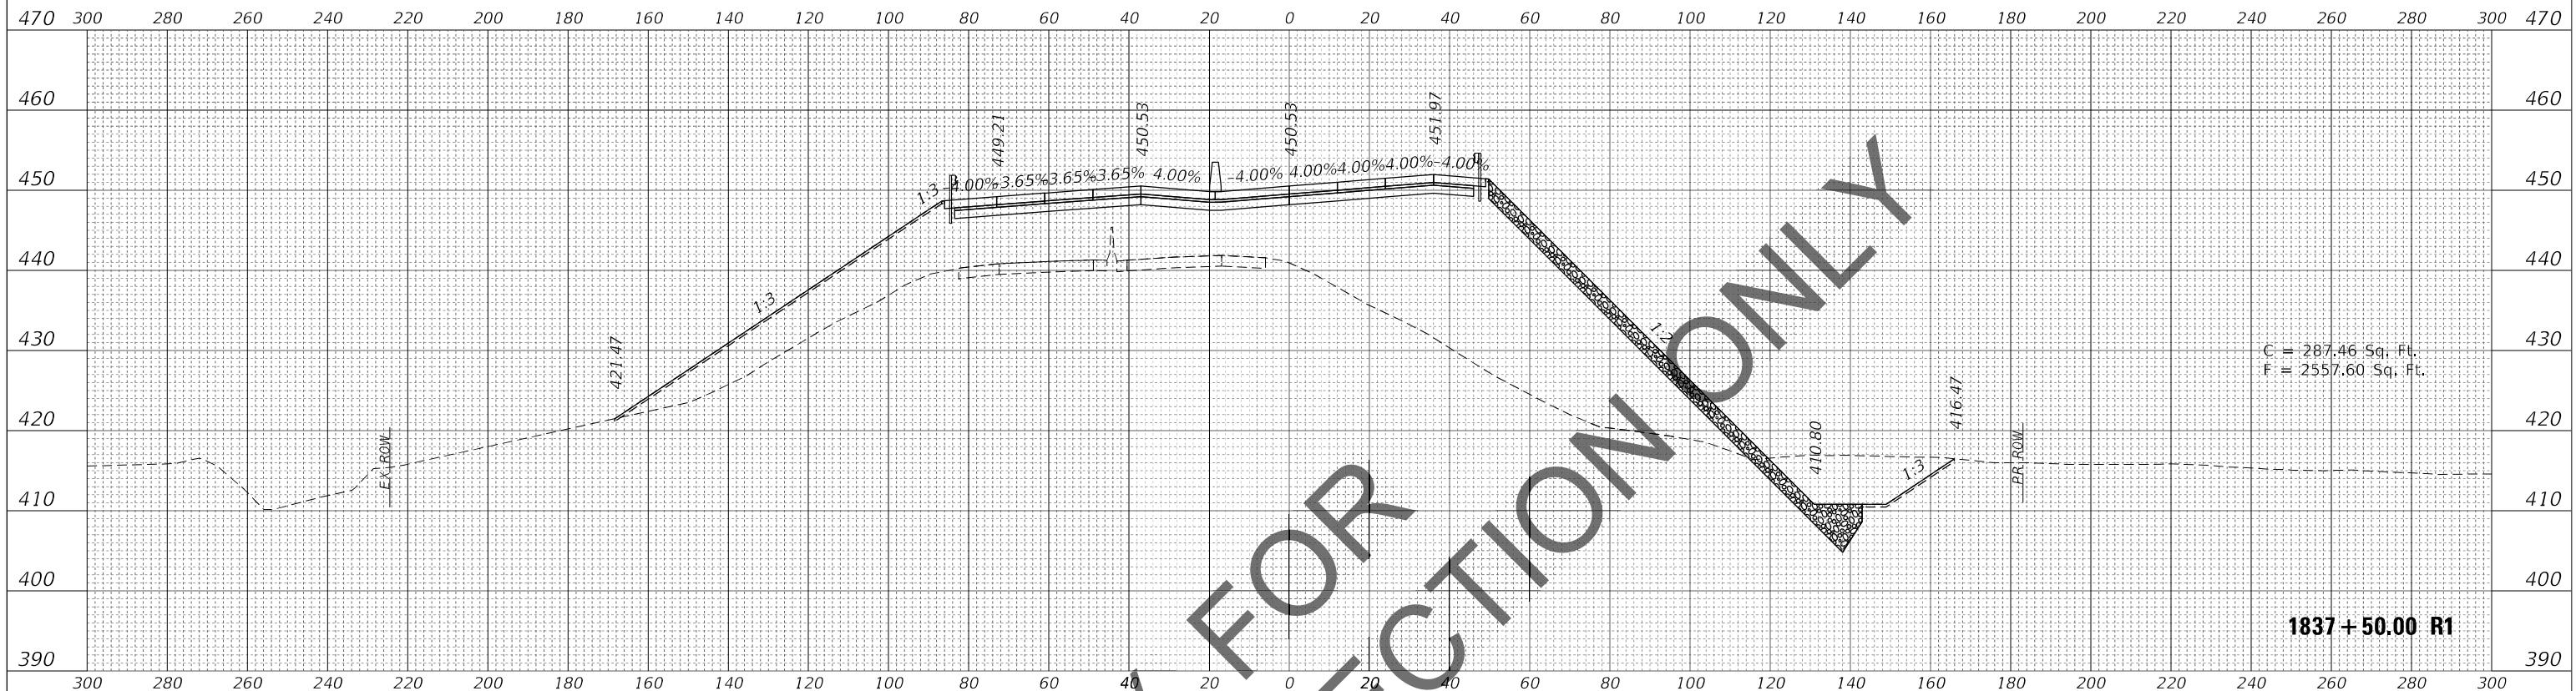

FINAL	SURVEYED	BY	DATE
SURVEY	PLOTTED		
NOTE BOOK	TEMPLATE		
NO.	AREAS CHECKED		

ORIGINAL	SURVEYED	BY	DATE
SURVEY	PLOTTED		
NOTE BOOK	TEMPLATE		
NO.	AREAS CHECKED		

MODEL: FAI270E_1111
FILE NAME: C:\34PDF\94045086_168120-DD-D879-9D-3F-C8-5811.dgn



USER NAME = PWICSS
PLOT SCALE = 20,0000 ' / in.
PLOT DATE = 11/12/2021

DESIGNED -
DRAWN -
CHECKED -
DATE -


REVISED -
REVISED -
REVISED -
REVISED -

STATE OF ILLINOIS
DEPARTMENT OF TRANSPORTATION

FAI-270
CROSS SECTIONS

SCALE: 1" = 20' SHEET 06 OF 76 SHEETS STA. 1838+00.00 R1 TO STA. 1838+50.00 R1

F.A.I. RTE.	SECTION	COUNTY	TOTAL SHEETS	SHEET NO.
I-270	60(B)-1	MADISON	860	790
CONTRACT NO. 76J90				
ILLINOIS FED. AID PROJECT				

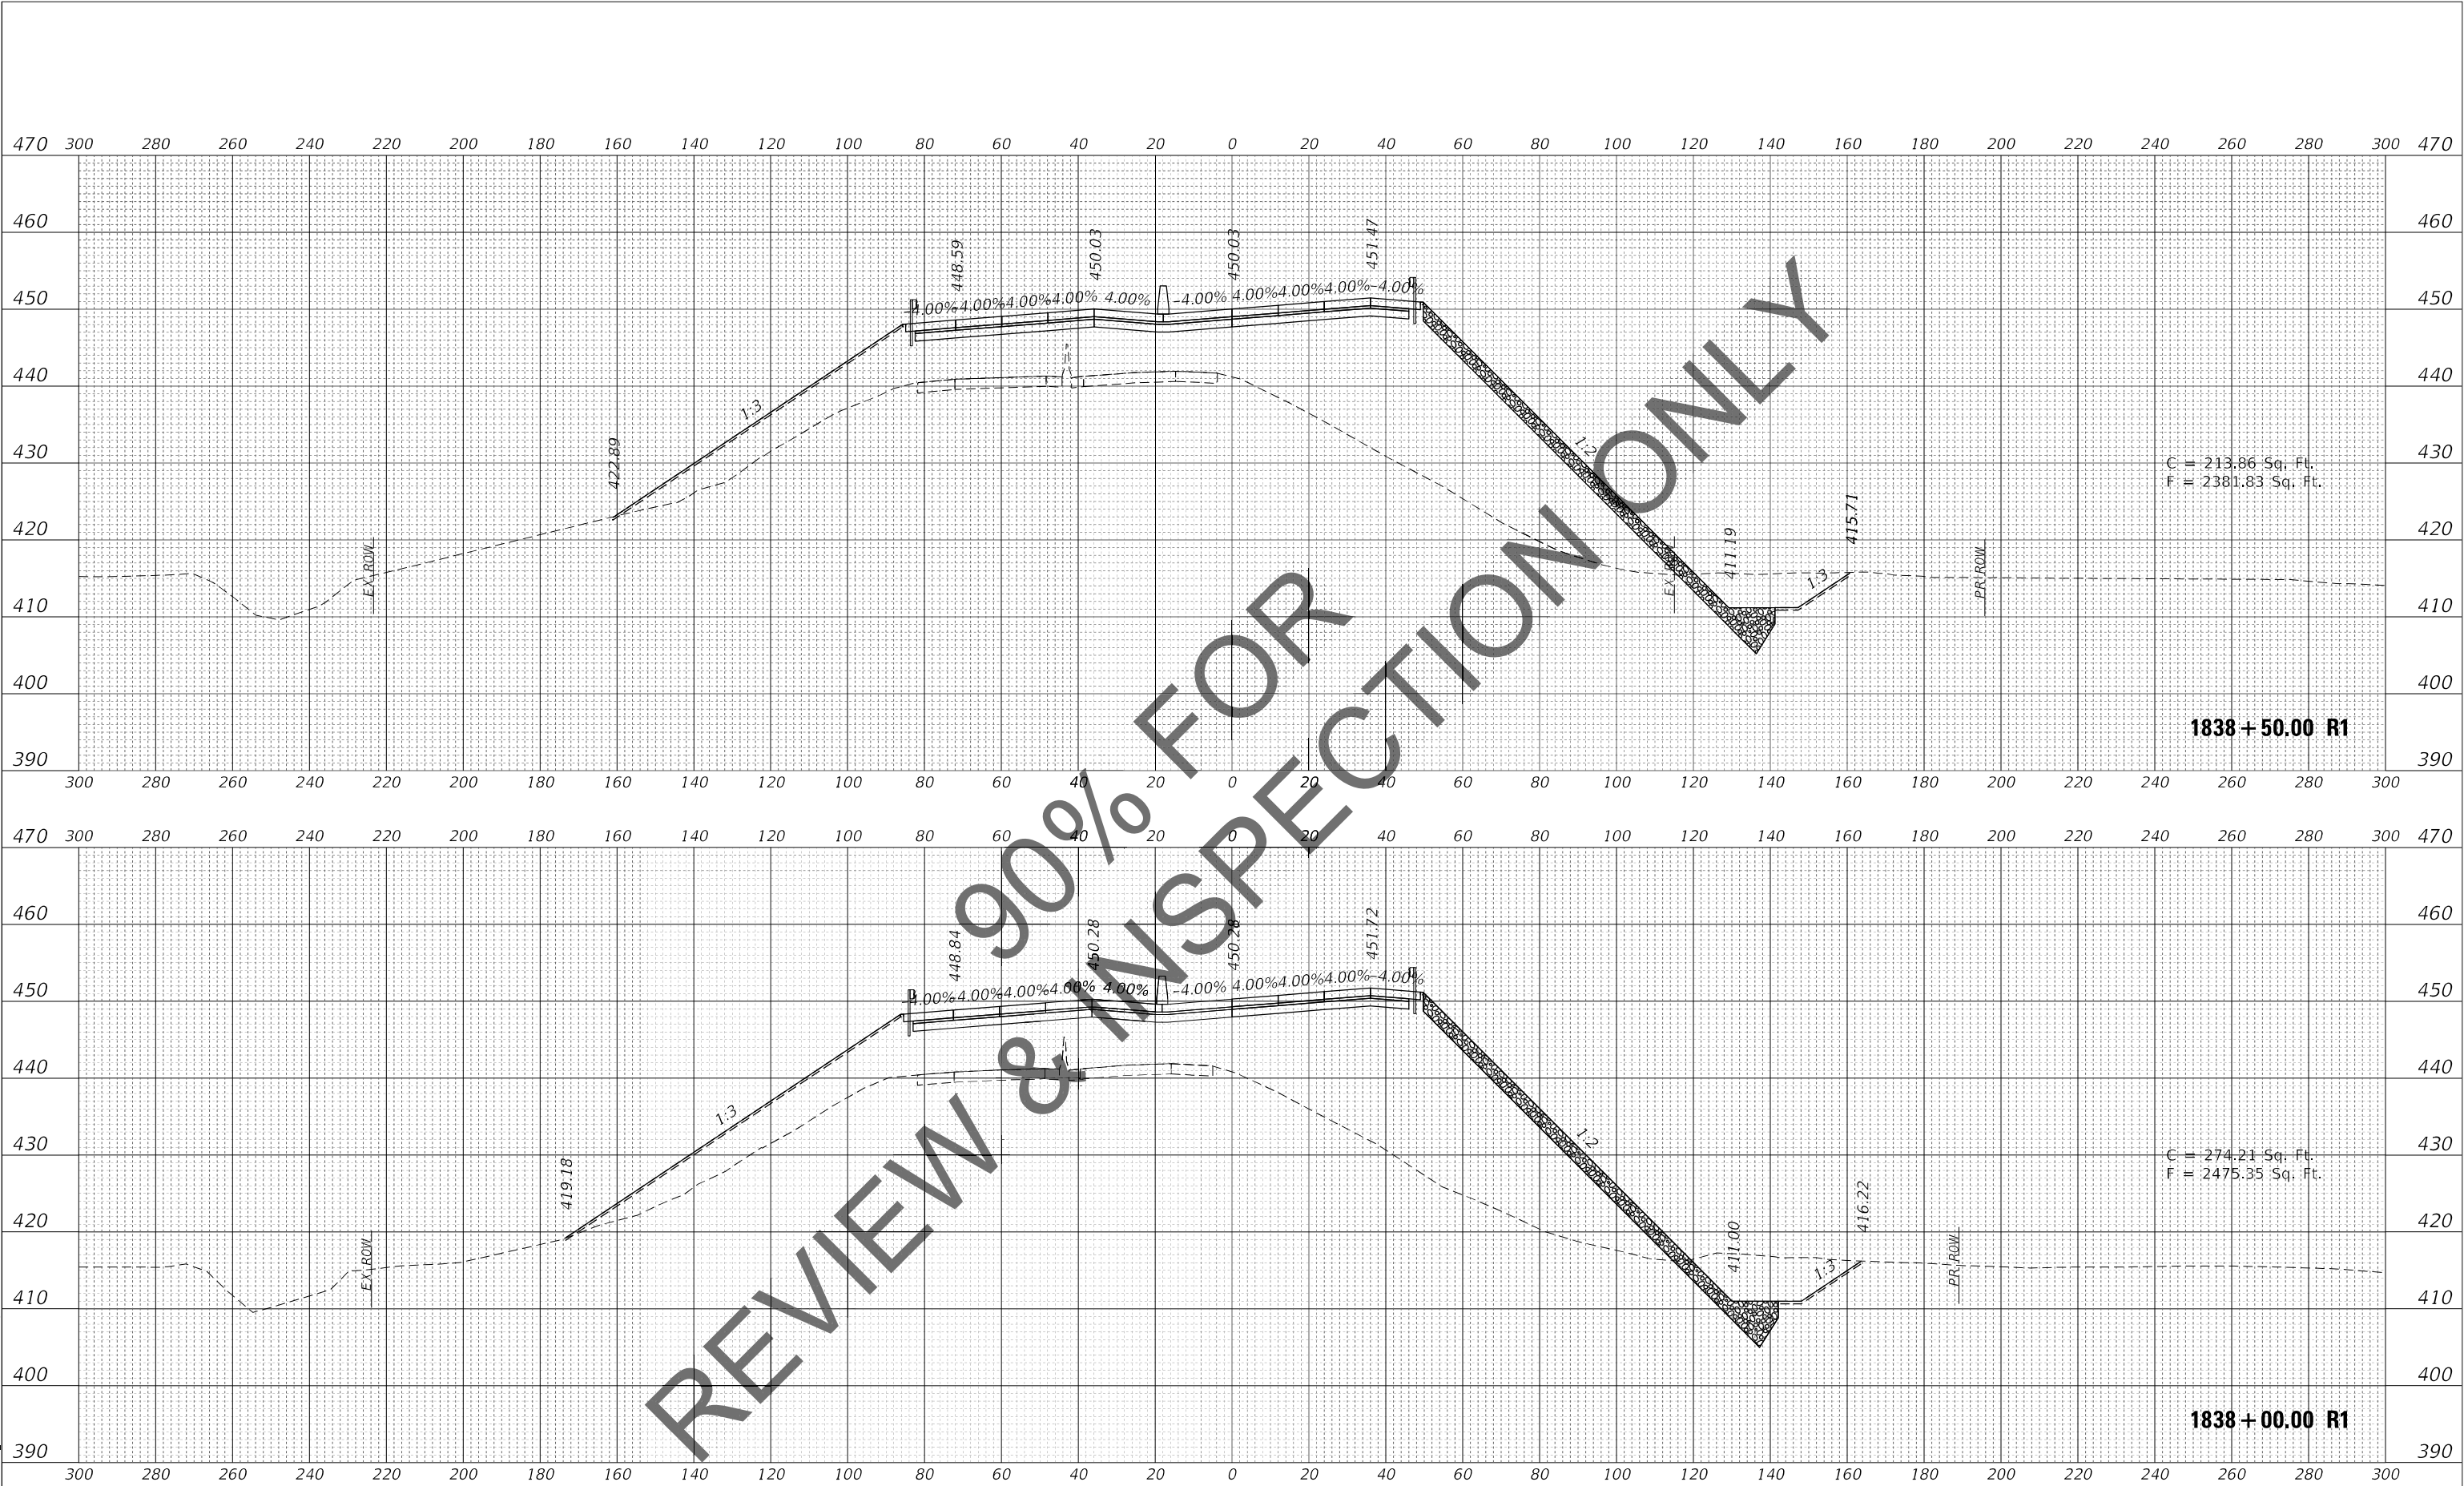

FINAL	SURVEYED	BY	DATE
SURVEY	PLOTTED		
NOTE BOOK	TEMPLATE		
NO.	AREAS CHECKED		

ORIGINAL	SURVEYED	BY	DATE
SURVEY	PLOTTED		
NOTE BOOK	TEMPLATE		
NO.	AREAS CHECKED		

MODEL: FAI270E_1111
FILE NAME: C:\34PDF\94045086_168120-DD-D879-9D-3F-C85811.dgn




USER NAME = PWICSS	DESIGNED -	REVISED -
	DRAWN -	REVISED -
PLOT SCALE = 20,0000 ' / in.	CHECKED -	REVISED -
PLOT DATE = 11/12/2021	DATE -	REVISED -

STATE OF ILLINOIS
DEPARTMENT OF TRANSPORTATION

FAI-270
CROSS SECTIONS

SCALE: 1" = 20' SHEET 07 OF 76 SHEETS STA. 1839+00.00 R1 TO STA. 1839+50.00 R1

F.A.I. RTE.	SECTION	COUNTY	TOTAL SHEETS	SHEET NO.
I-270	60(B)-1	MADISON	860	791
CONTRACT NO. 76J90				
ILLINOIS FED. AID PROJECT				

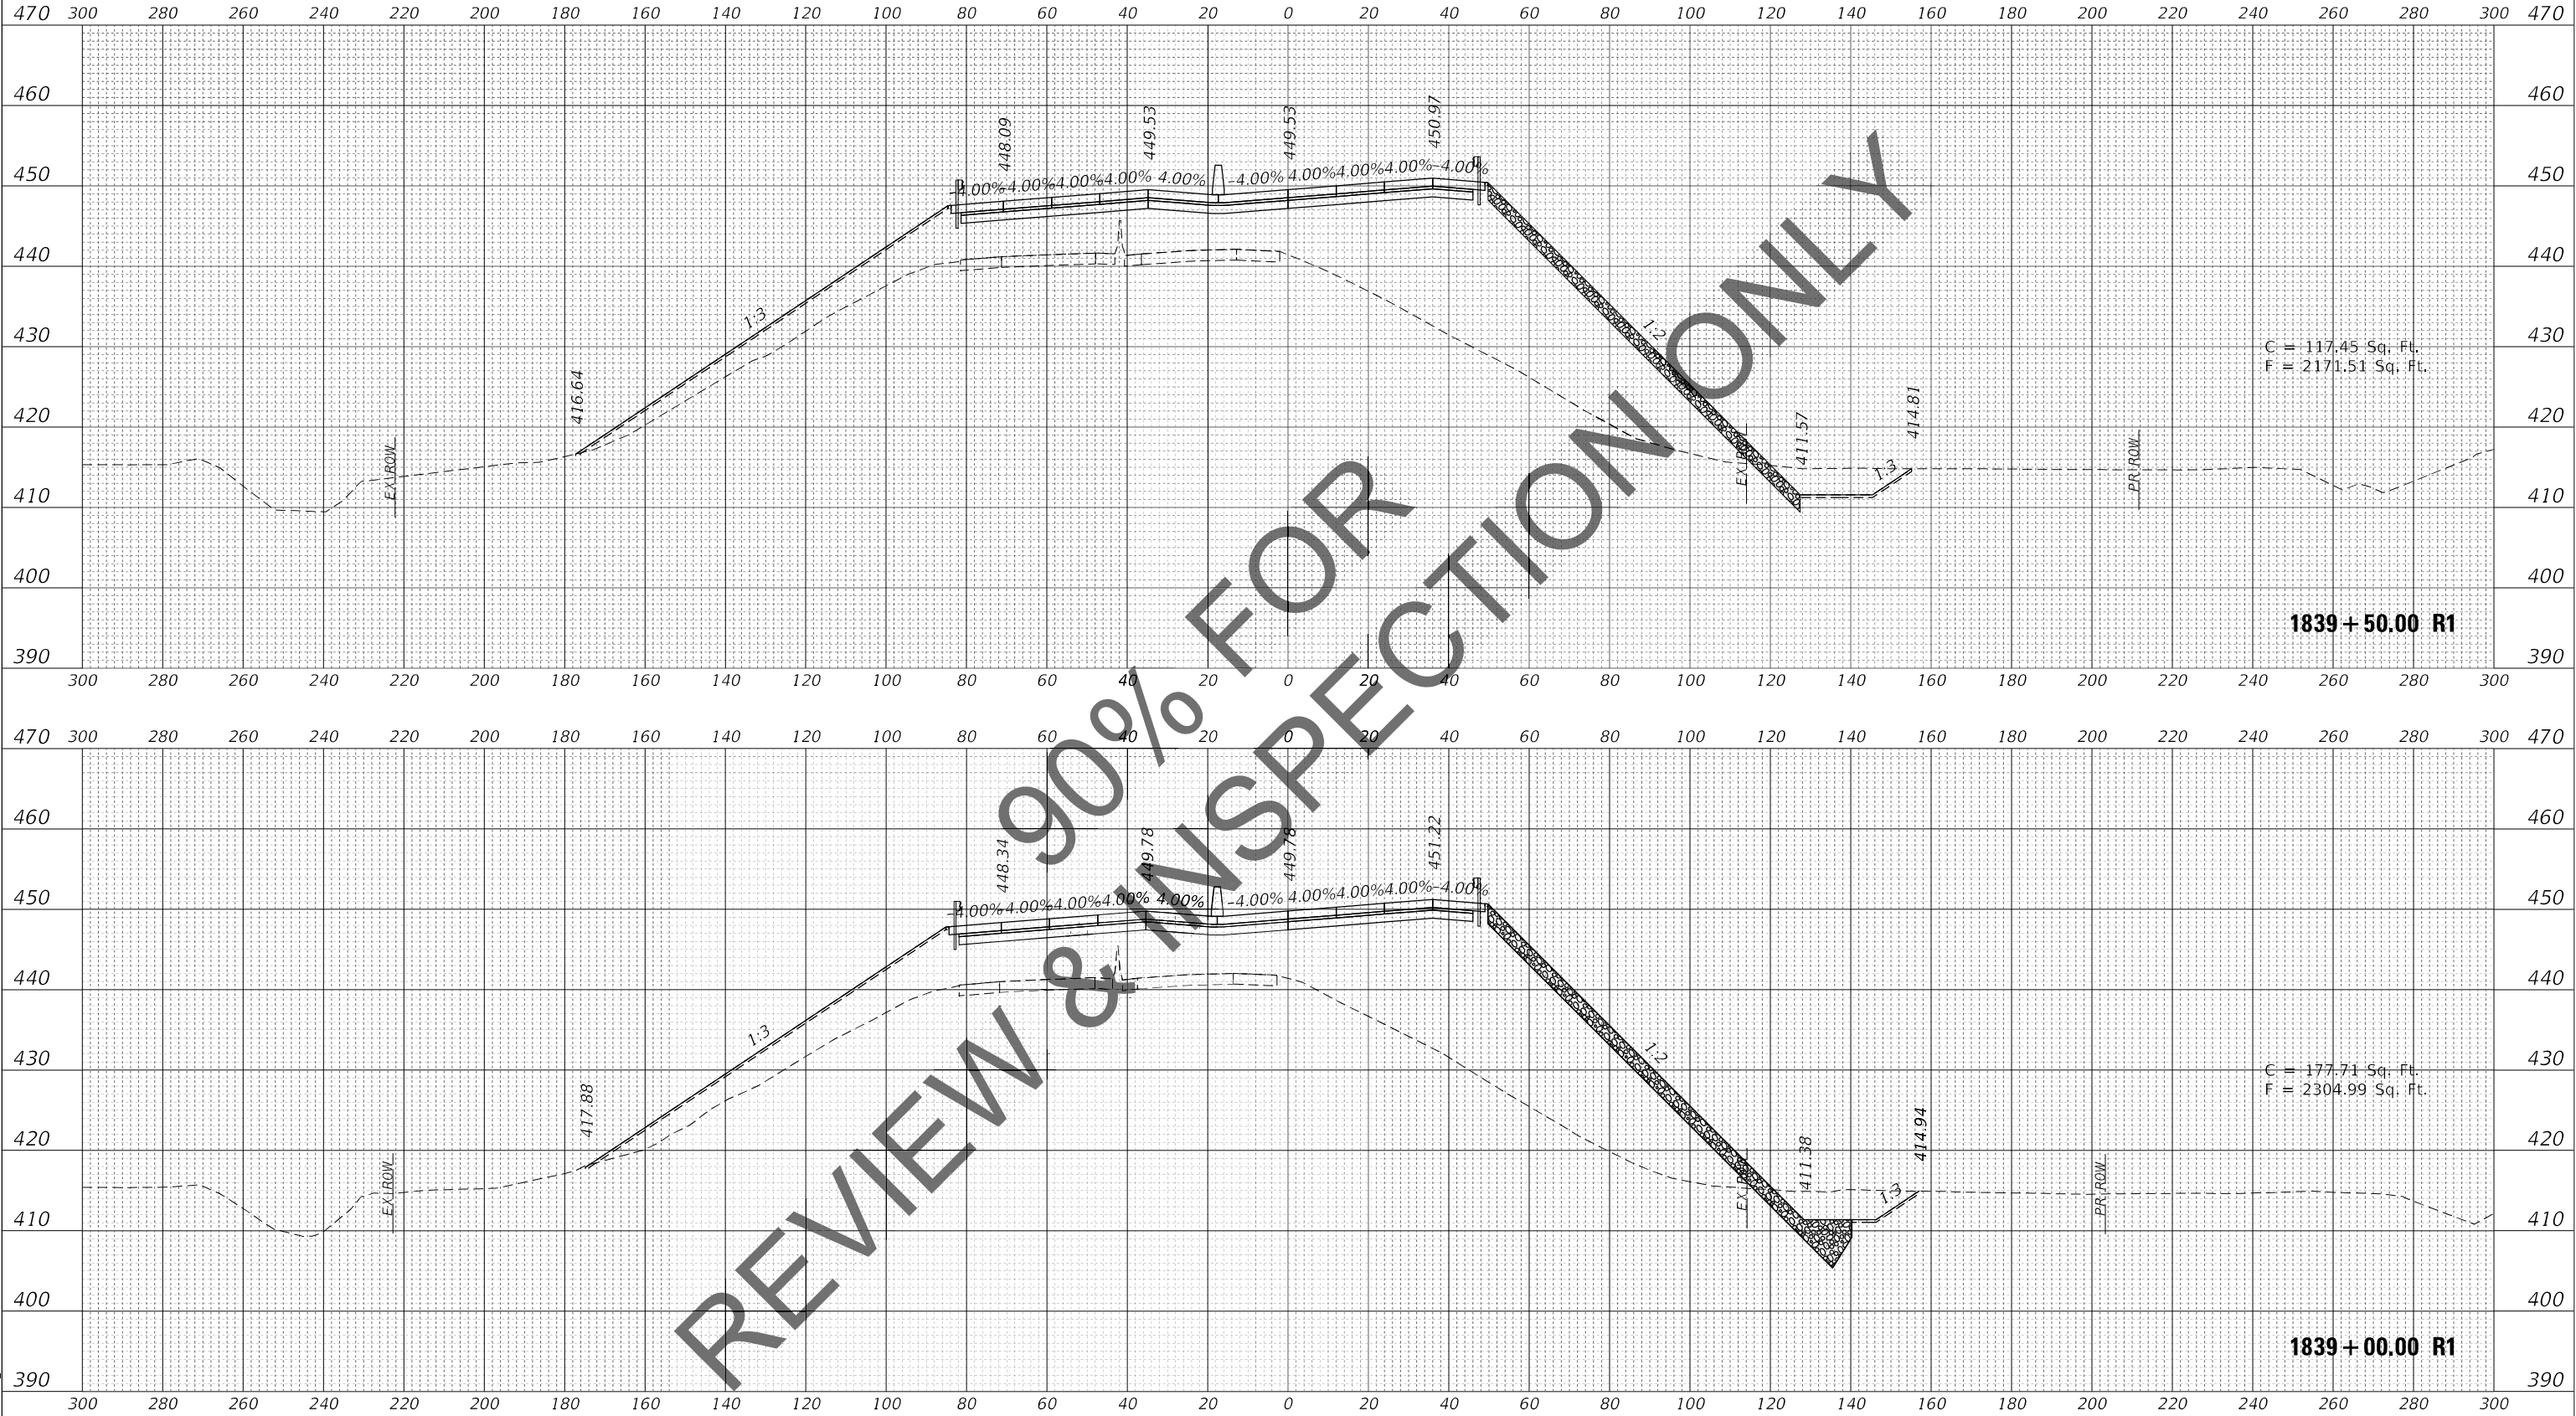

FINAL	SURVEYED	BY	DATE
SURVEY	PLOTTED		
NOTE BOOK	TEMPLATE		
NO.	AREAS CHECKED		

ORIGINAL	SURVEYED	BY	DATE
SURVEY	PLOTTED		
NOTE BOOK	TEMPLATE		
NO.	AREAS CHECKED		

MODEL: FAI270E_1111
FILE NAME: C:\34PDF\94045086_168120-DD-D879-9D-3F-C83811.dgn



USER NAME = PWICSS
PLOT SCALE = 20,0000 ' / in.
PLOT DATE = 11/12/2021

DESIGNED -
DRAWN -
CHECKED -
DATE -


REVISED -
REVISED -
REVISED -
REVISED -

STATE OF ILLINOIS
DEPARTMENT OF TRANSPORTATION

FAI-270
CROSS SECTIONS


SCALE: 1" = 20' SHEET 08 OF 76 SHEETS STA. 1840+00.00 R1 TO STA. 1840+50.00 R1

F.A.I. RTE.	SECTION	COUNTY	TOTAL SHEETS	SHEET NO.
I-270	60(B)-1	MADISON	860	792
CONTRACT NO. 76J90				
ILLINOIS FED. AID PROJECT				

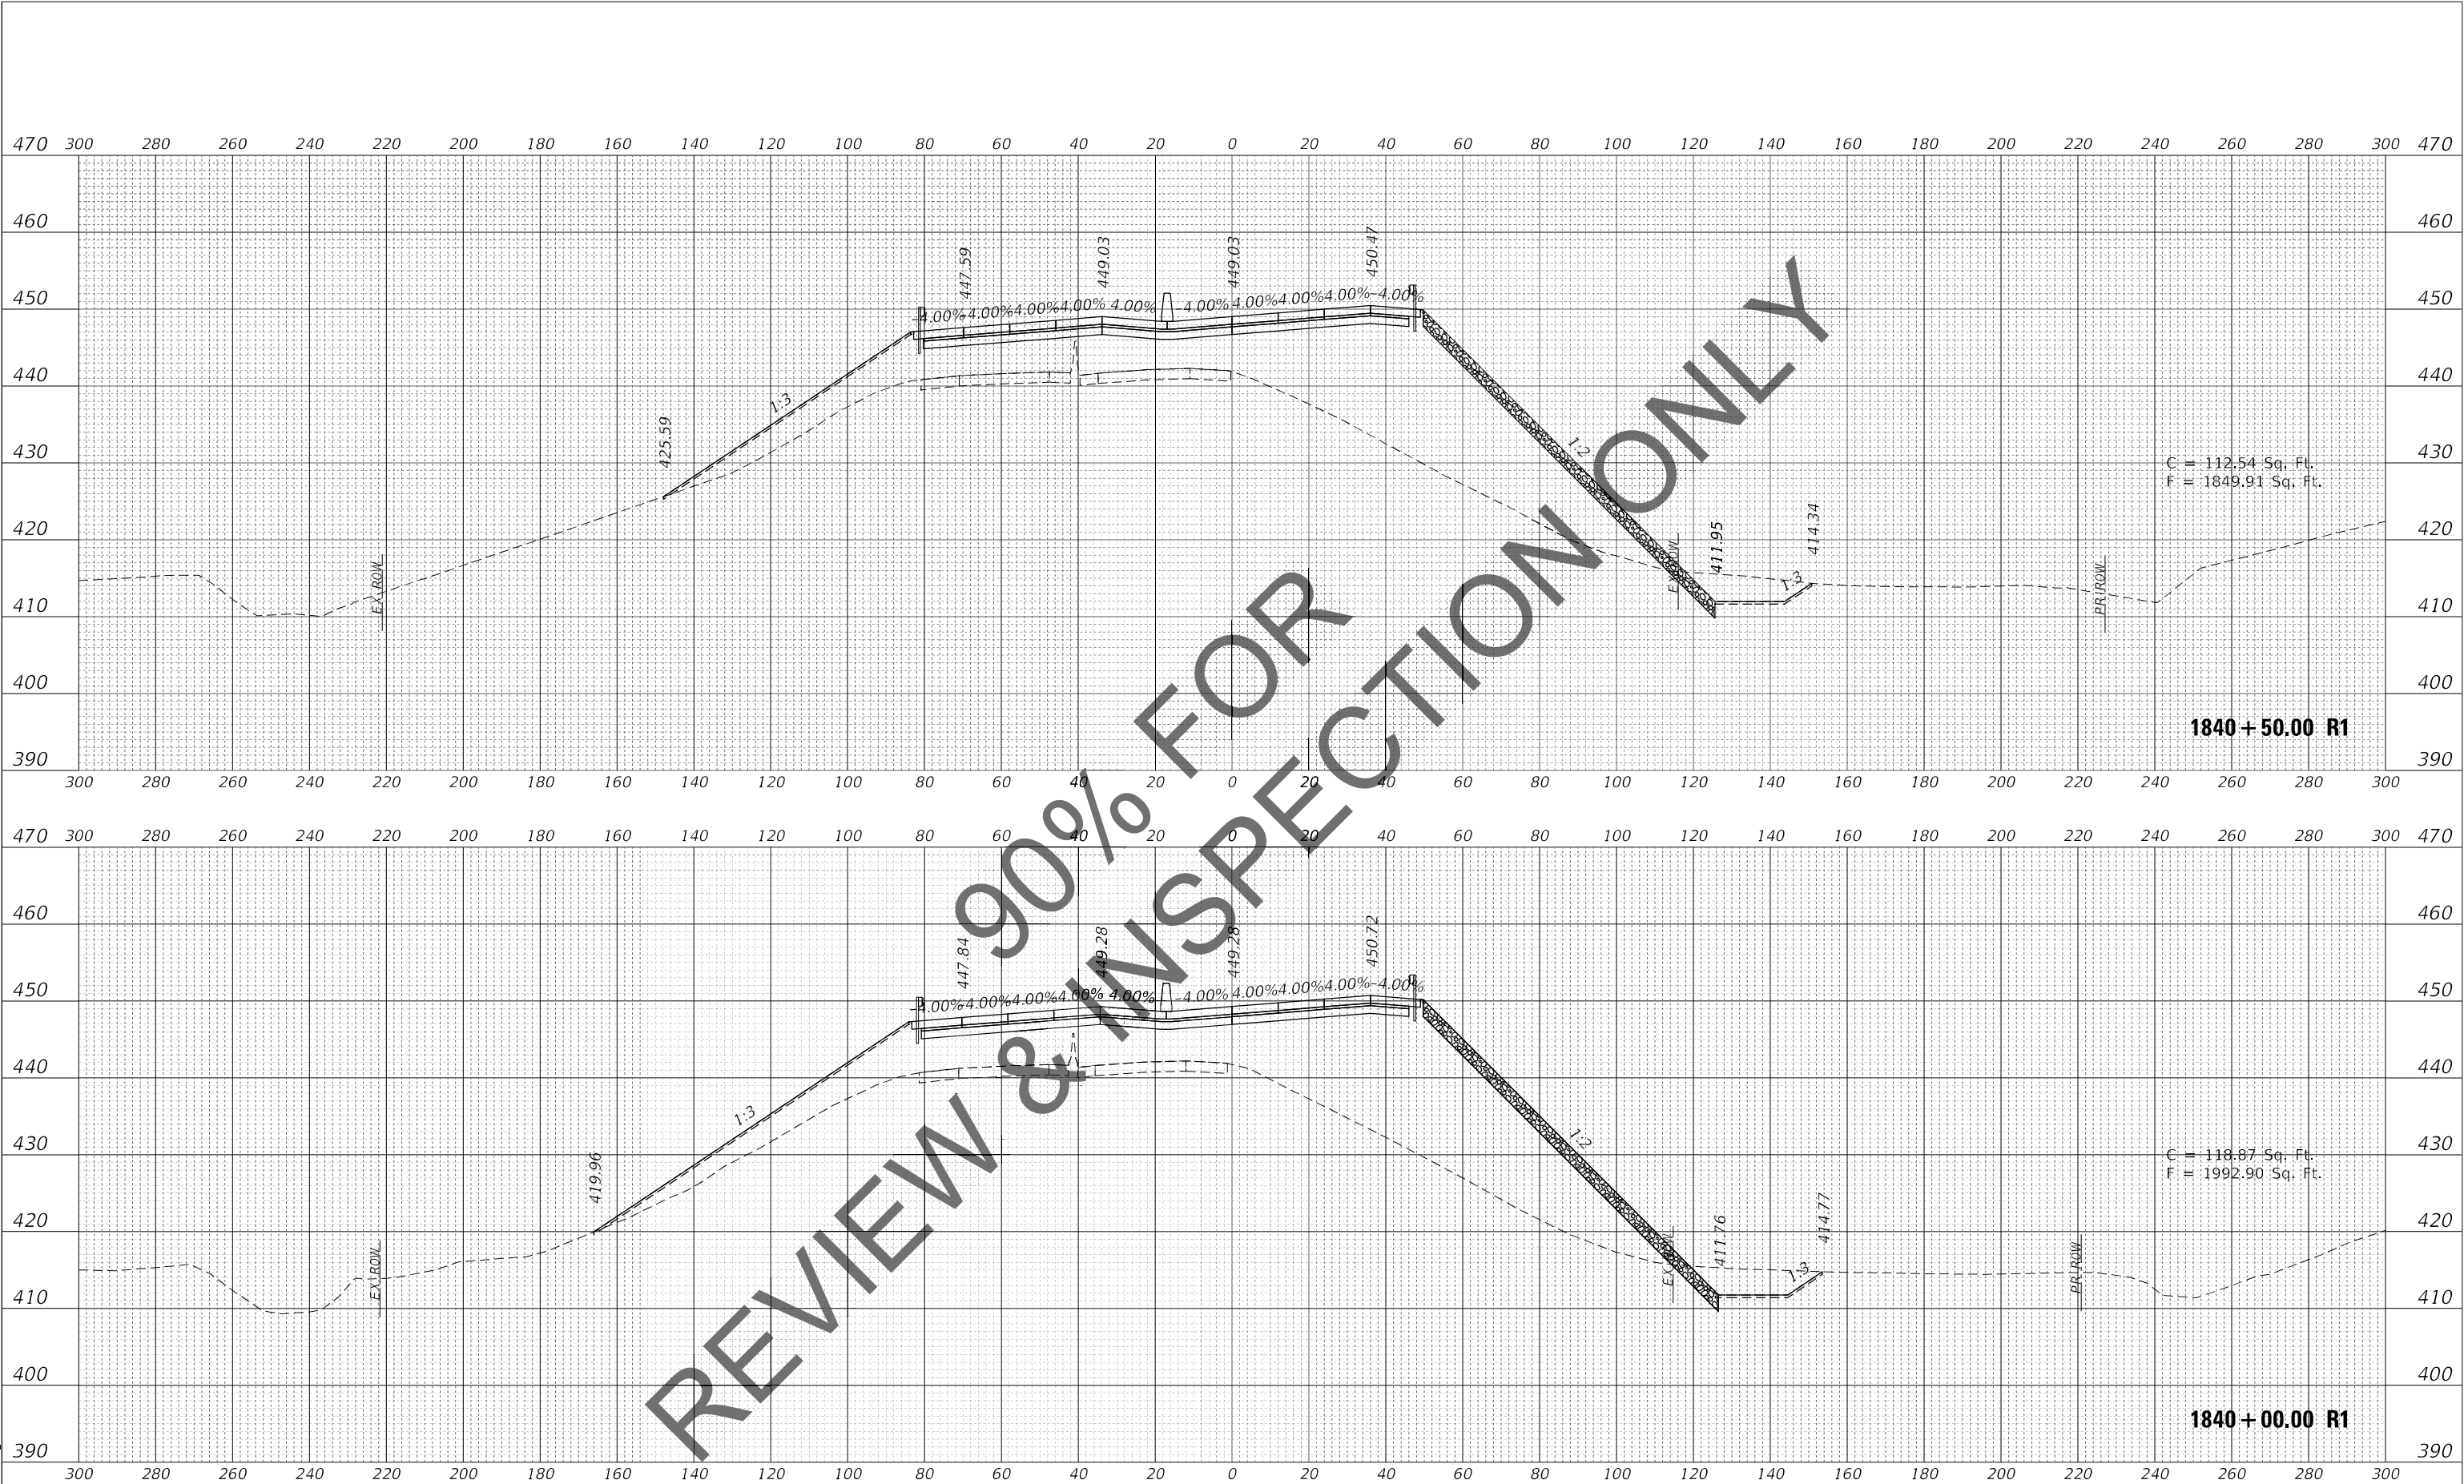


ORIGINAL SURVEY	SURVEYED _____	BY _____	DATE _____
	PLOTTED _____		
NOTE BOOK	TEMPLATE _____		
NO. _____	AREAS CHECKED _____		


MODEL: FAI270EB_1111
FILE NAME: C:\CS4PDF\9

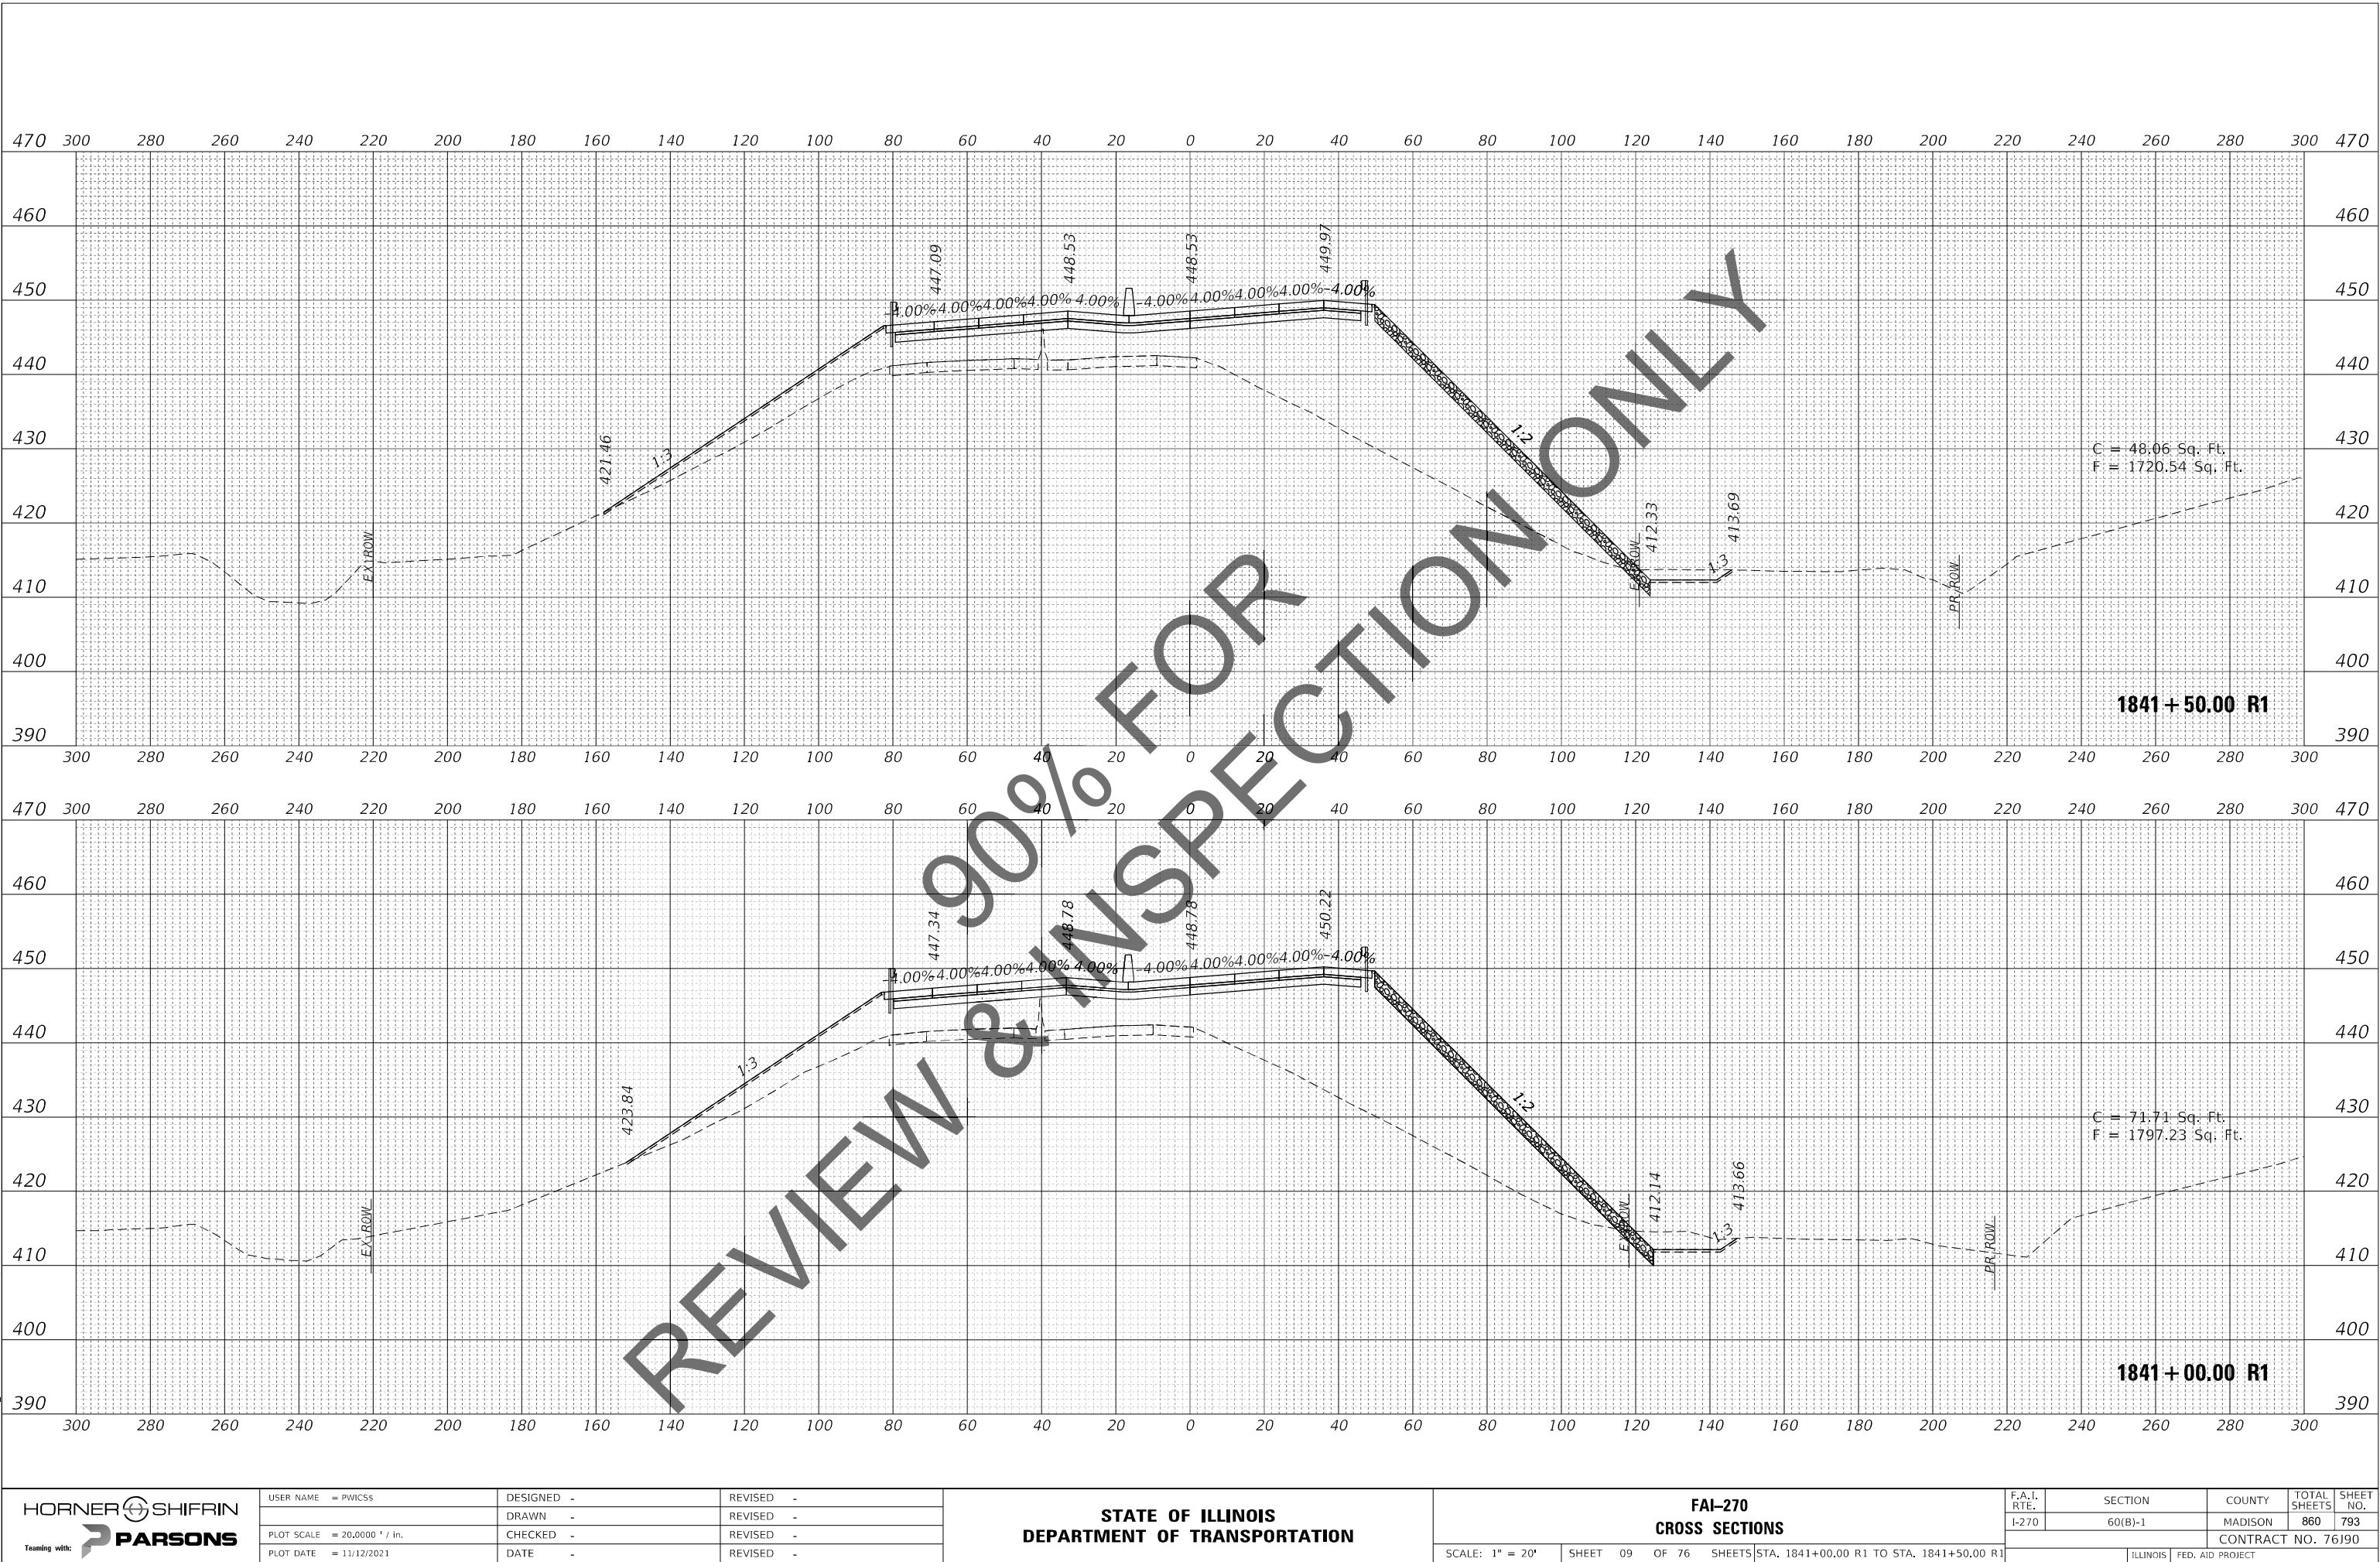

FINAL	SURVEYED	BY	DATE
SURVEY	PLOTTED		
NOTE BOOK	TEMPLATE		
NO.	AREAS CHECKED		

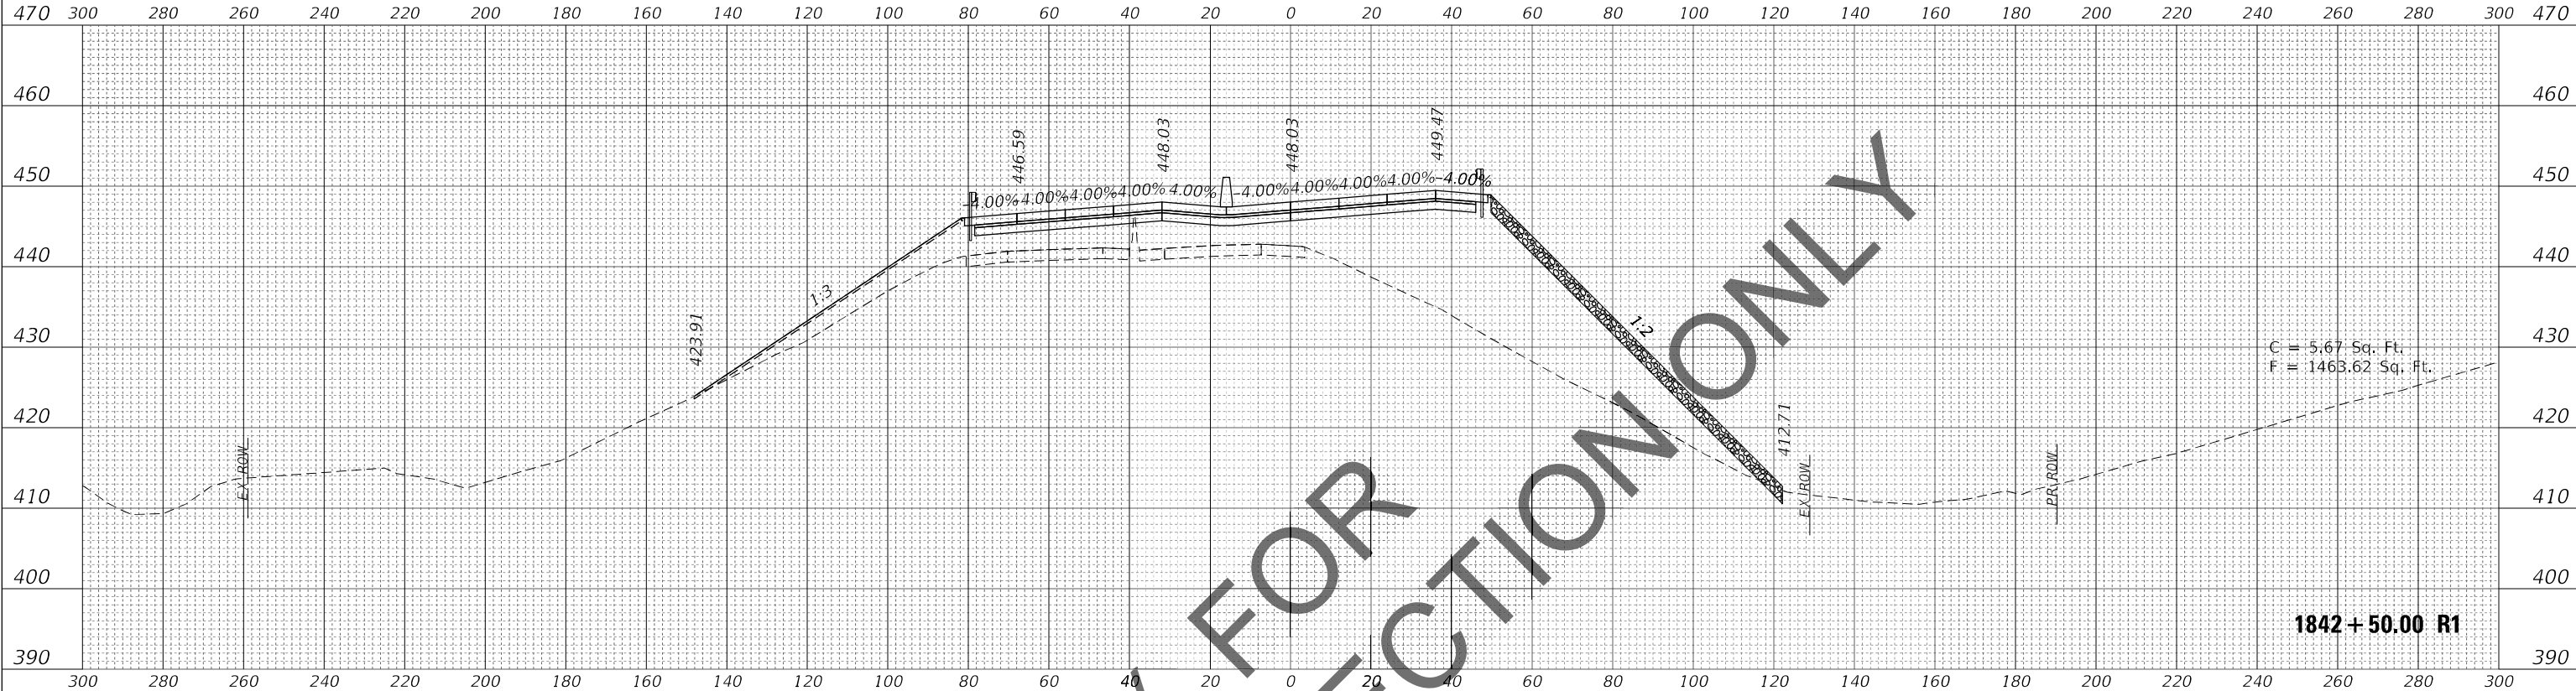

ORIGINAL	SURVEYED	BY	DATE
SURVEY	PLOTTED		
NOTE BOOK	TEMPLATE		
NO.	AREAS CHECKED		

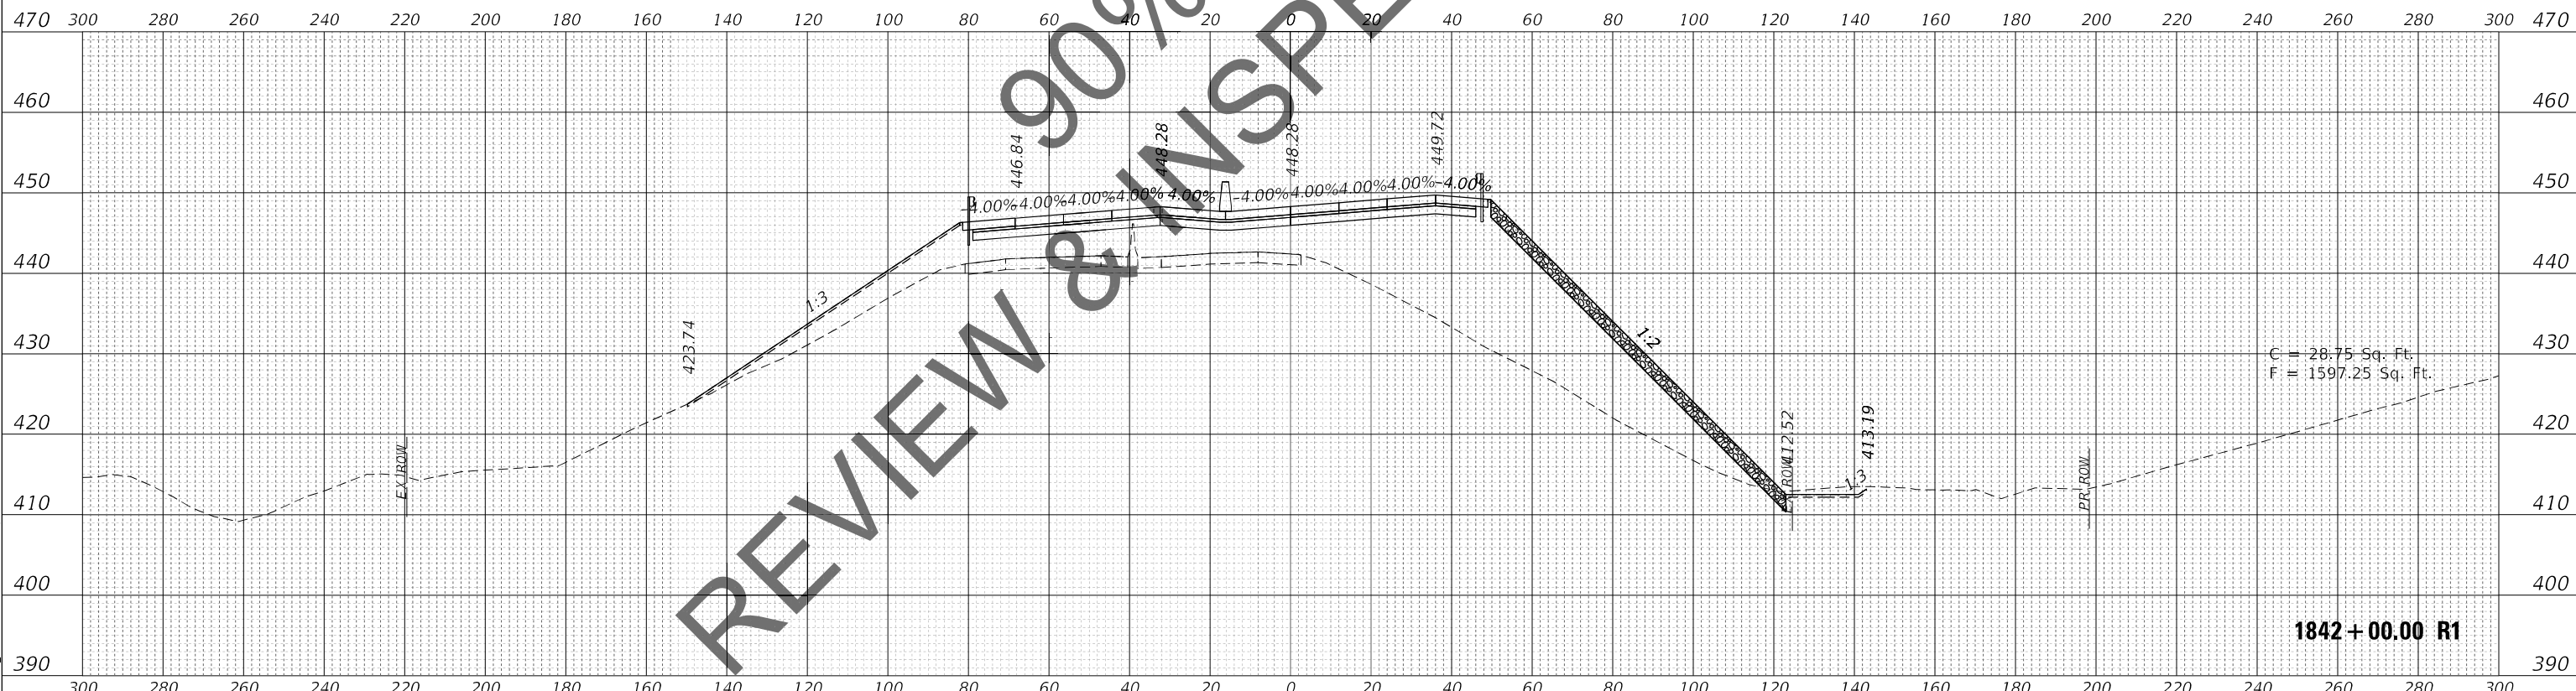

MODEL: FAI270E_1111
FILE NAME: C:\34PDF\94045086_16812020-D87940-34-34-34-34.dgn



USER NAME = PWICSS	DESIGNED -	REVISED -
	DRAWN -	REVISED -
PLOT SCALE = 20,0000 ' / in.	CHECKED -	REVISED -
PLOT DATE = 11/12/2021	DATE -	REVISED -

STATE OF ILLINOIS
DEPARTMENT OF TRANSPORTATION

FAI-270
CROSS SECTIONS


SCALE: 1" = 20' SHEET 10 OF 76 SHEETS STA. 1842+00.00 R1 TO STA. 1842+50.00 R1

F.A.I. RTE.	SECTION	COUNTY	TOTAL SHEETS	SHEET NO.
I-270	60(B)-1	MADISON	860	794
CONTRACT NO. 76J90				
ILLINOIS FED. AID PROJECT				

FINAL SURVEY	NO.	SURVEYED PLOTTED TEMPLATE AREAS CHECKED	BY	DATE



ORIGINAL SURVEY	NO.	SURVEYED PLOTTED TEMPLATE AREAS CHECKED	BY	DATE

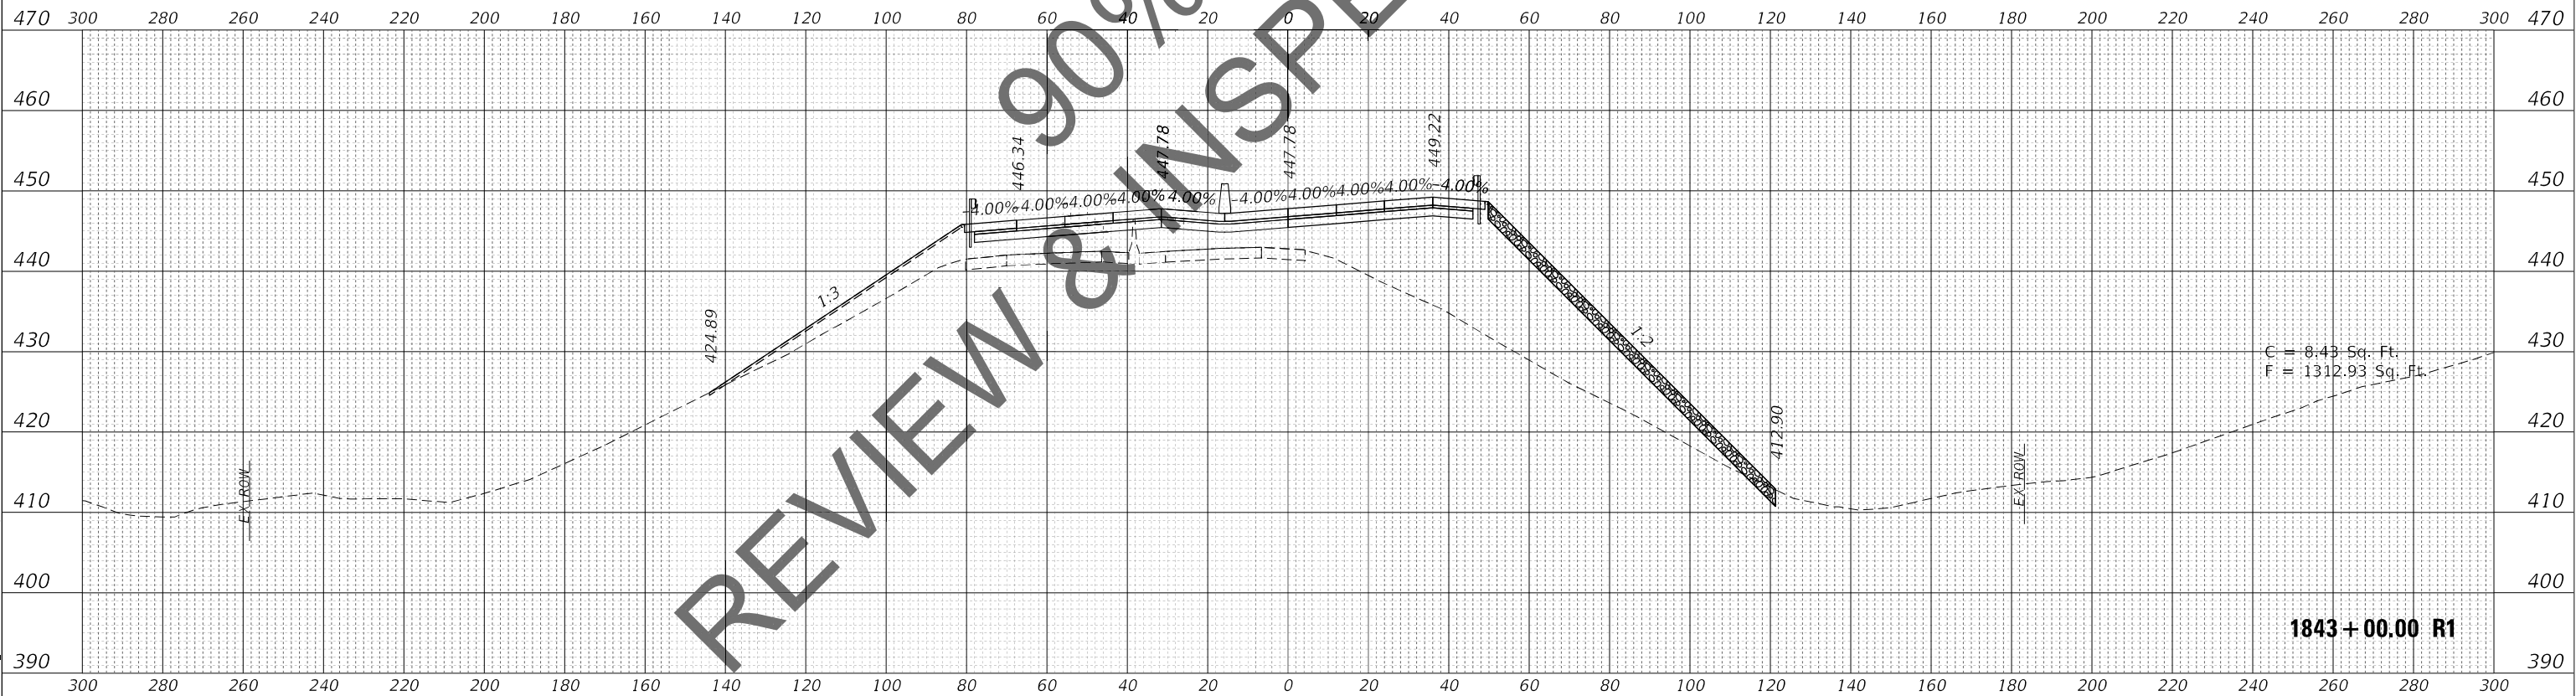

MODEL: FAI270E_1111
FILE NAME: C:\34PDF\94045086_16812020-D87980-34-34-34-34.dgn



USER NAME = PWICSS	DESIGNED -	REVISED -
	DRAWN -	REVISED -
PLOT SCALE = 20,000 ' / in.	CHECKED -	REVISED -
PLOT DATE = 11/12/2021	DATE -	REVISED -

STATE OF ILLINOIS
DEPARTMENT OF TRANSPORTATION

FAI-270
CROSS SECTIONS

SCALE: 1" = 20' SHEET 11 OF 76 SHEETS STA. 1843+00.00 R1 TO STA. 1843+36.72 R1

F.A.I. RTE.	SECTION	COUNTY	TOTAL SHEETS	SHEET NO.
I-270	60(B)-1	MADISON	860	795
CONTRACT NO. 76J90				
ILLINOIS FED. AID PROJECT				

FINAL	SURVEYED	BY	DATE
SURVEY	PLOTTED		
NOTE BOOK	TEMPLATE		
NO.	AREAS CHECKED		

ORIGINAL	SURVEYED	BY	DATE
SURVEY	PLOTTED		
NOTE BOOK	TEMPLATE		
NO.	AREAS CHECKED		

MODEL: FAI270E_1111
FILE NAME: C:\34PDF\94045086_168120-D0-D879-80-34-1111.dgn



USER NAME = PWICSS
PLOT SCALE = 20,0000 ' / in.
PLOT DATE = 11/12/2021

DESIGNED -
DRAWN -
CHECKED -
DATE -


REVISED -
REVISED -
REVISED -
REVISED -

STATE OF ILLINOIS
DEPARTMENT OF TRANSPORTATION

FAI-270
CROSS SECTIONS

SCALE: 1" = 20' SHEET 12 OF 76 SHEETS STA. 1843+50.00 R1 TO STA. 1844+00.00 R1

F.A.I. RTE.	SECTION	COUNTY	TOTAL SHEETS	SHEET NO.
I-270	60(B)-1	MADISON	860	796
CONTRACT NO. 76J90				
ILLINOIS FED. AID PROJECT				

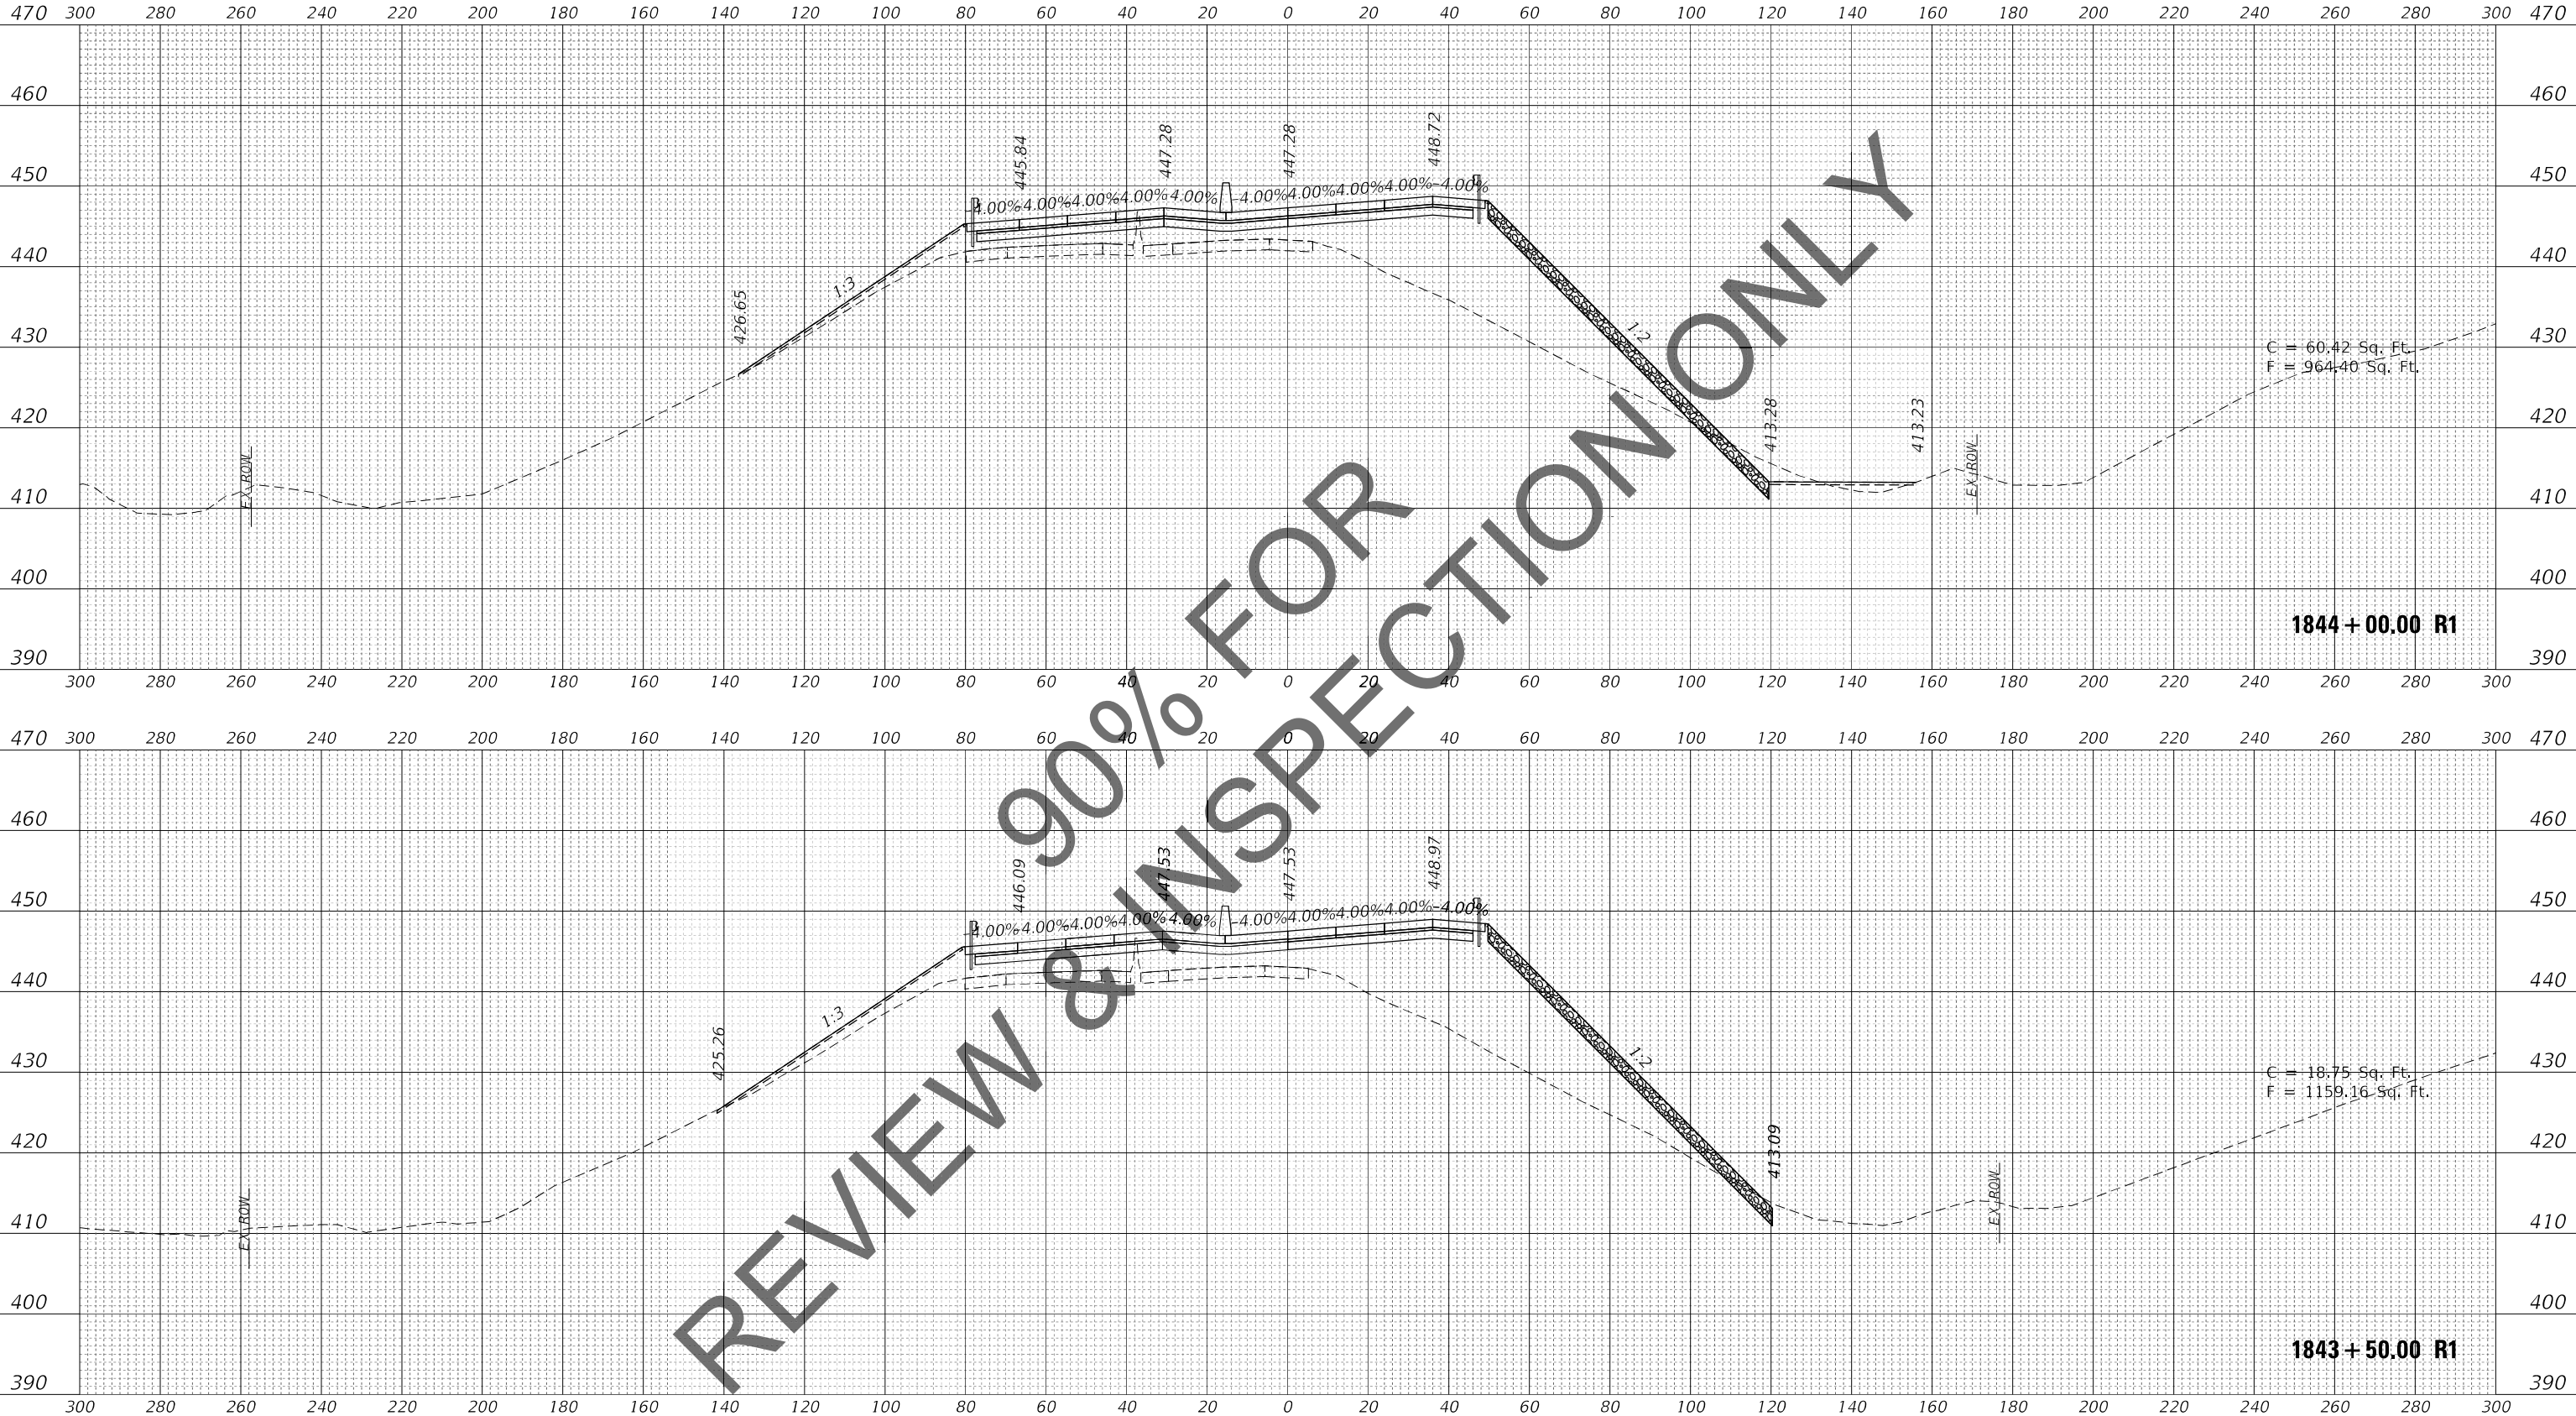

FINAL	SURVEYED	BY	DATE
SURVEY	PLOTTED		
NOTE BOOK	TEMPLATE		
NO.	AREAS CHECKED		

ORIGINAL	SURVEYED	BY	DATE
SURVEY	PLOTTED		
NOTE BOOK	TEMPLATE		
NO.	AREAS CHECKED		

MODEL: FAI270E_1111
FILE NAME: C:\34PDF\94045086_168120-D0-D879-80-34-1111.dgn



USER NAME	= PWICSS
PLOT SCALE	= 20,0000 ' / in.
PLOT DATE	= 11/12/2021


DESIGNED -	REVISED -
DRAWN -	REVISED -
CHECKED -	REVISED -
DATE -	REVISED -

STATE OF ILLINOIS
DEPARTMENT OF TRANSPORTATION


FAI-270
CROSS SECTIONS

SCALE: 1" = 20' SHEET 13 OF 76 SHEETS STA. 1844+50.00 R1 TO STA. 1845+00.00 R1

F.A.I. RTE.	SECTION	COUNTY	TOTAL SHEETS	SHEET NO.
I-270	60(B)-1	MADISON	860	797
CONTRACT NO. 76J90				
ILLINOIS FED. AID PROJECT				

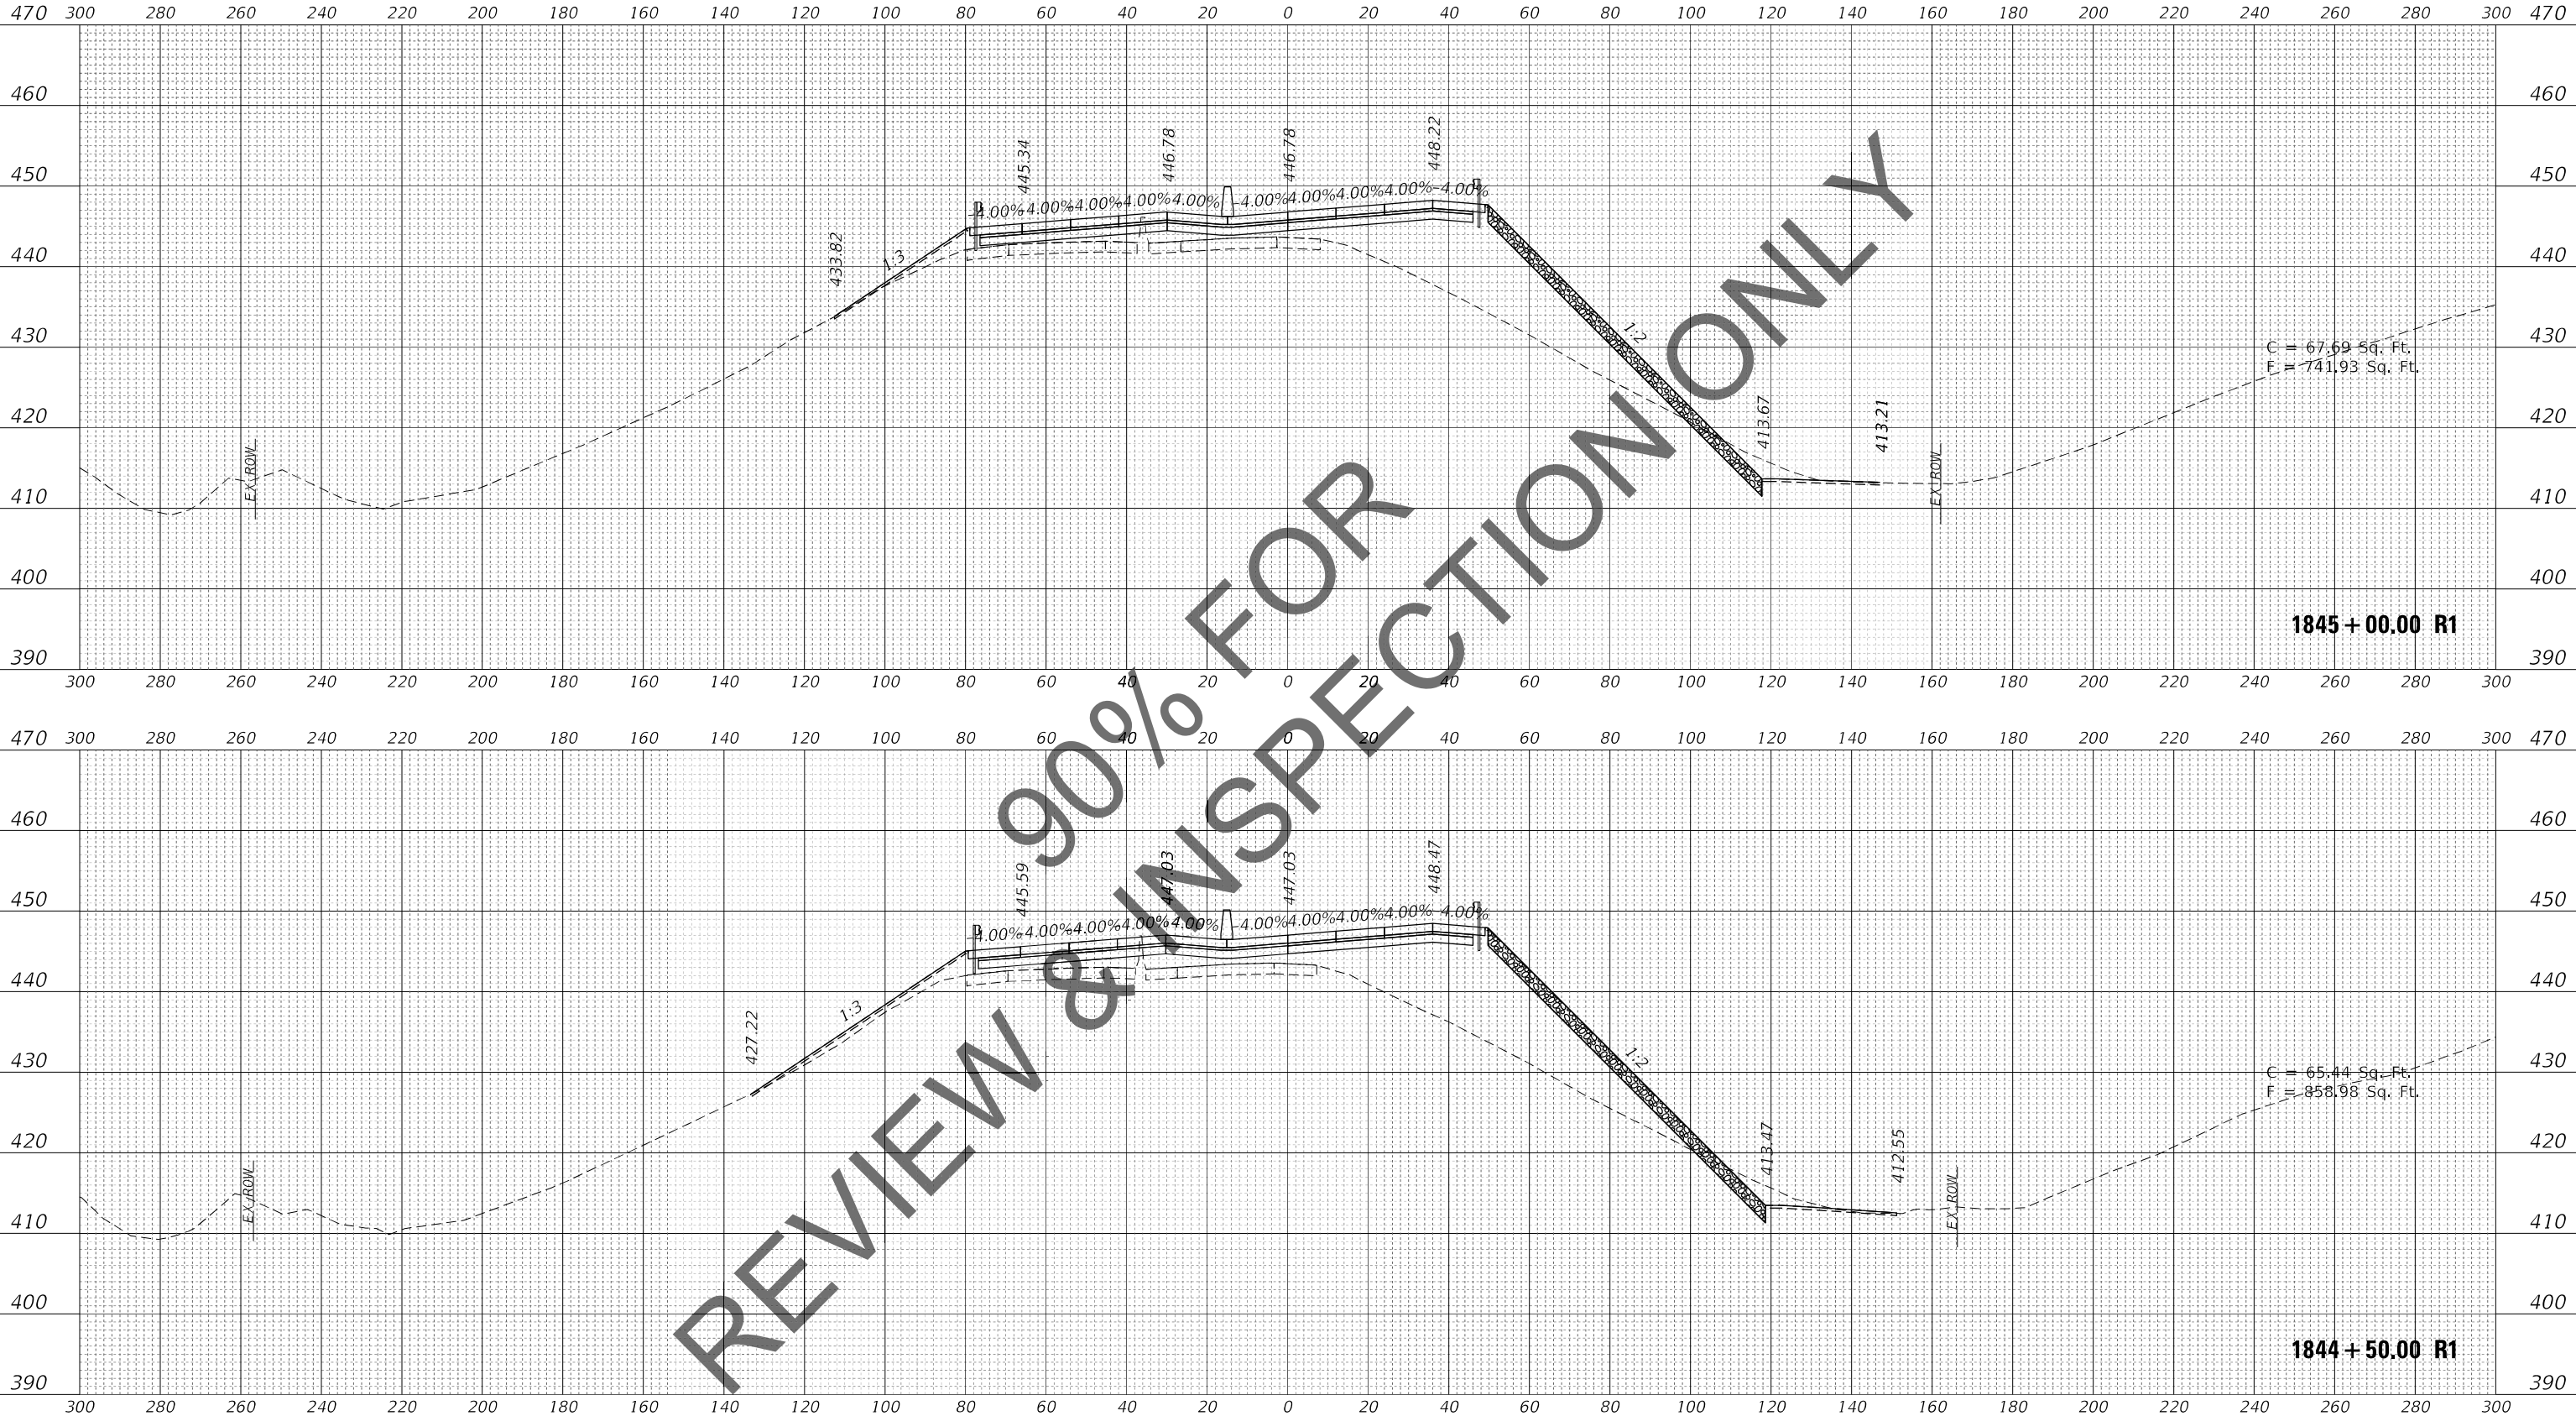

FINAL	SURVEYED	BY	DATE
SURVEY	PLOTTED		
NOTE BOOK	TEMPLATE		
NO.	AREAS CHECKED		

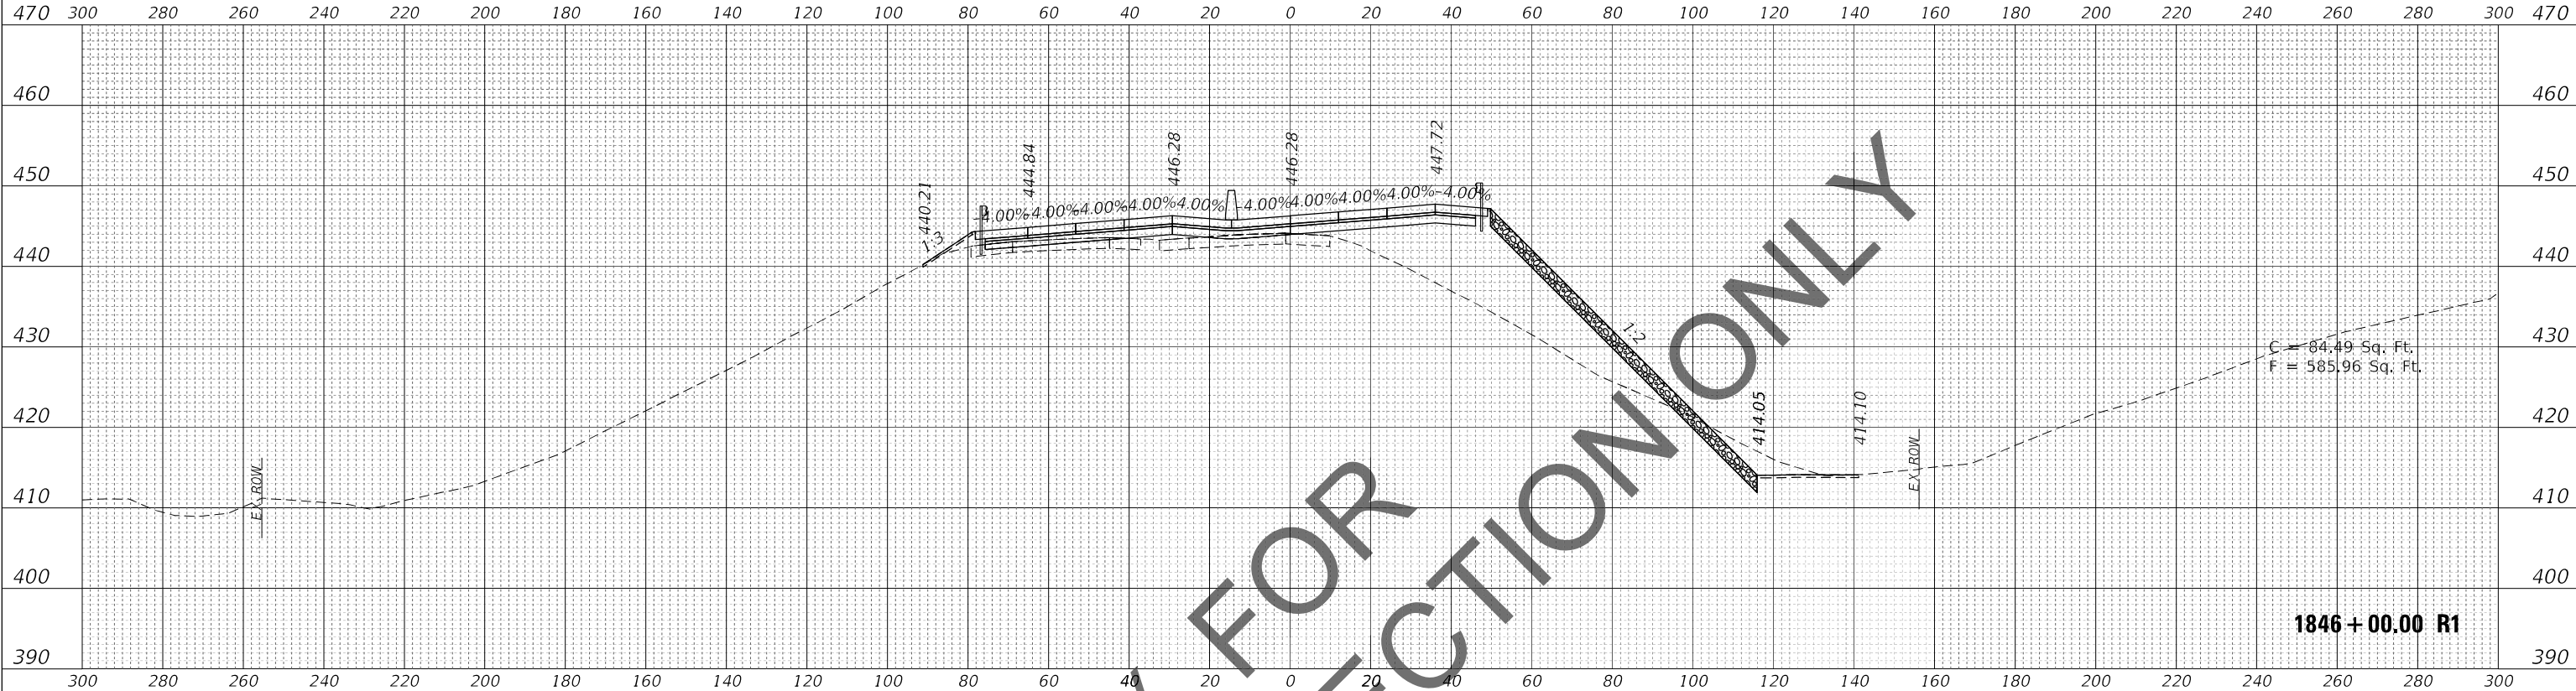

ORIGINAL	SURVEYED	BY	DATE
SURVEY	PLOTTED		
NOTE BOOK	TEMPLATE		
NO.	AREAS CHECKED		



MODEL: FAI270E_1111
FILE NAME: C:\34PDF\994045\206_168120-DD-D879-90-SP-CrossSec.dgn

HORNER SHIFRIN
Teaming with: PARSONS

USER NAME = PWICSS	DESIGNED -	REVISED -
	DRAWN -	REVISED -
PLOT SCALE = 20,0000 ' / in.	CHECKED -	REVISED -
PLOT DATE = 11/12/2021	DATE -	REVISED -

STATE OF ILLINOIS
DEPARTMENT OF TRANSPORTATION

FAI-270
CROSS SECTIONS

SCALE: 1" = 20' SHEET 14 OF 76 SHEETS STA. 1845+50.00 R1 TO STA. 1846+00.00 R1

F.A.I. RTE.	SECTION	COUNTY	TOTAL SHEETS	SHEET NO.
I-270	60(B)-1	MADISON	860	798
CONTRACT NO. 76J90				
ILLINOIS FED. AID PROJECT				

FINAL	SURVEYED	BY	DATE
SURVEY	PLOTTED		
NOTE BOOK	TEMPLATE		
NO.	AREAS CHECKED		

ORIGINAL	SURVEYED	BY	DATE
SURVEY	PLOTTED		
NOTE BOOK	TEMPLATE		
NO.	AREAS CHECKED		

MODEL: FAI270E_1111
FILE NAME: C:\34PDF\94045086_168120-D0-D879-8D-3F-C85811.dgn



USER NAME = PWICSS
PLOT SCALE = 20,0000 ' / in.
PLOT DATE = 11/12/2021

DESIGNED -
DRAWN -
CHECKED -
DATE -


REVISED -
REVISED -
REVISED -
REVISED -

STATE OF ILLINOIS
DEPARTMENT OF TRANSPORTATION

FAI-270
CROSS SECTIONS

SCALE: 1" = 20' SHEET 15 OF 76 SHEETS STA. 1846+50.00 R1 TO STA. 1847+00.00 R1

F.A.I. RTE.	SECTION	COUNTY	TOTAL SHEETS	SHEET NO.
I-270	60(B)-1	MADISON	860	799
CONTRACT NO. 76J90				
ILLINOIS FED. AID PROJECT				

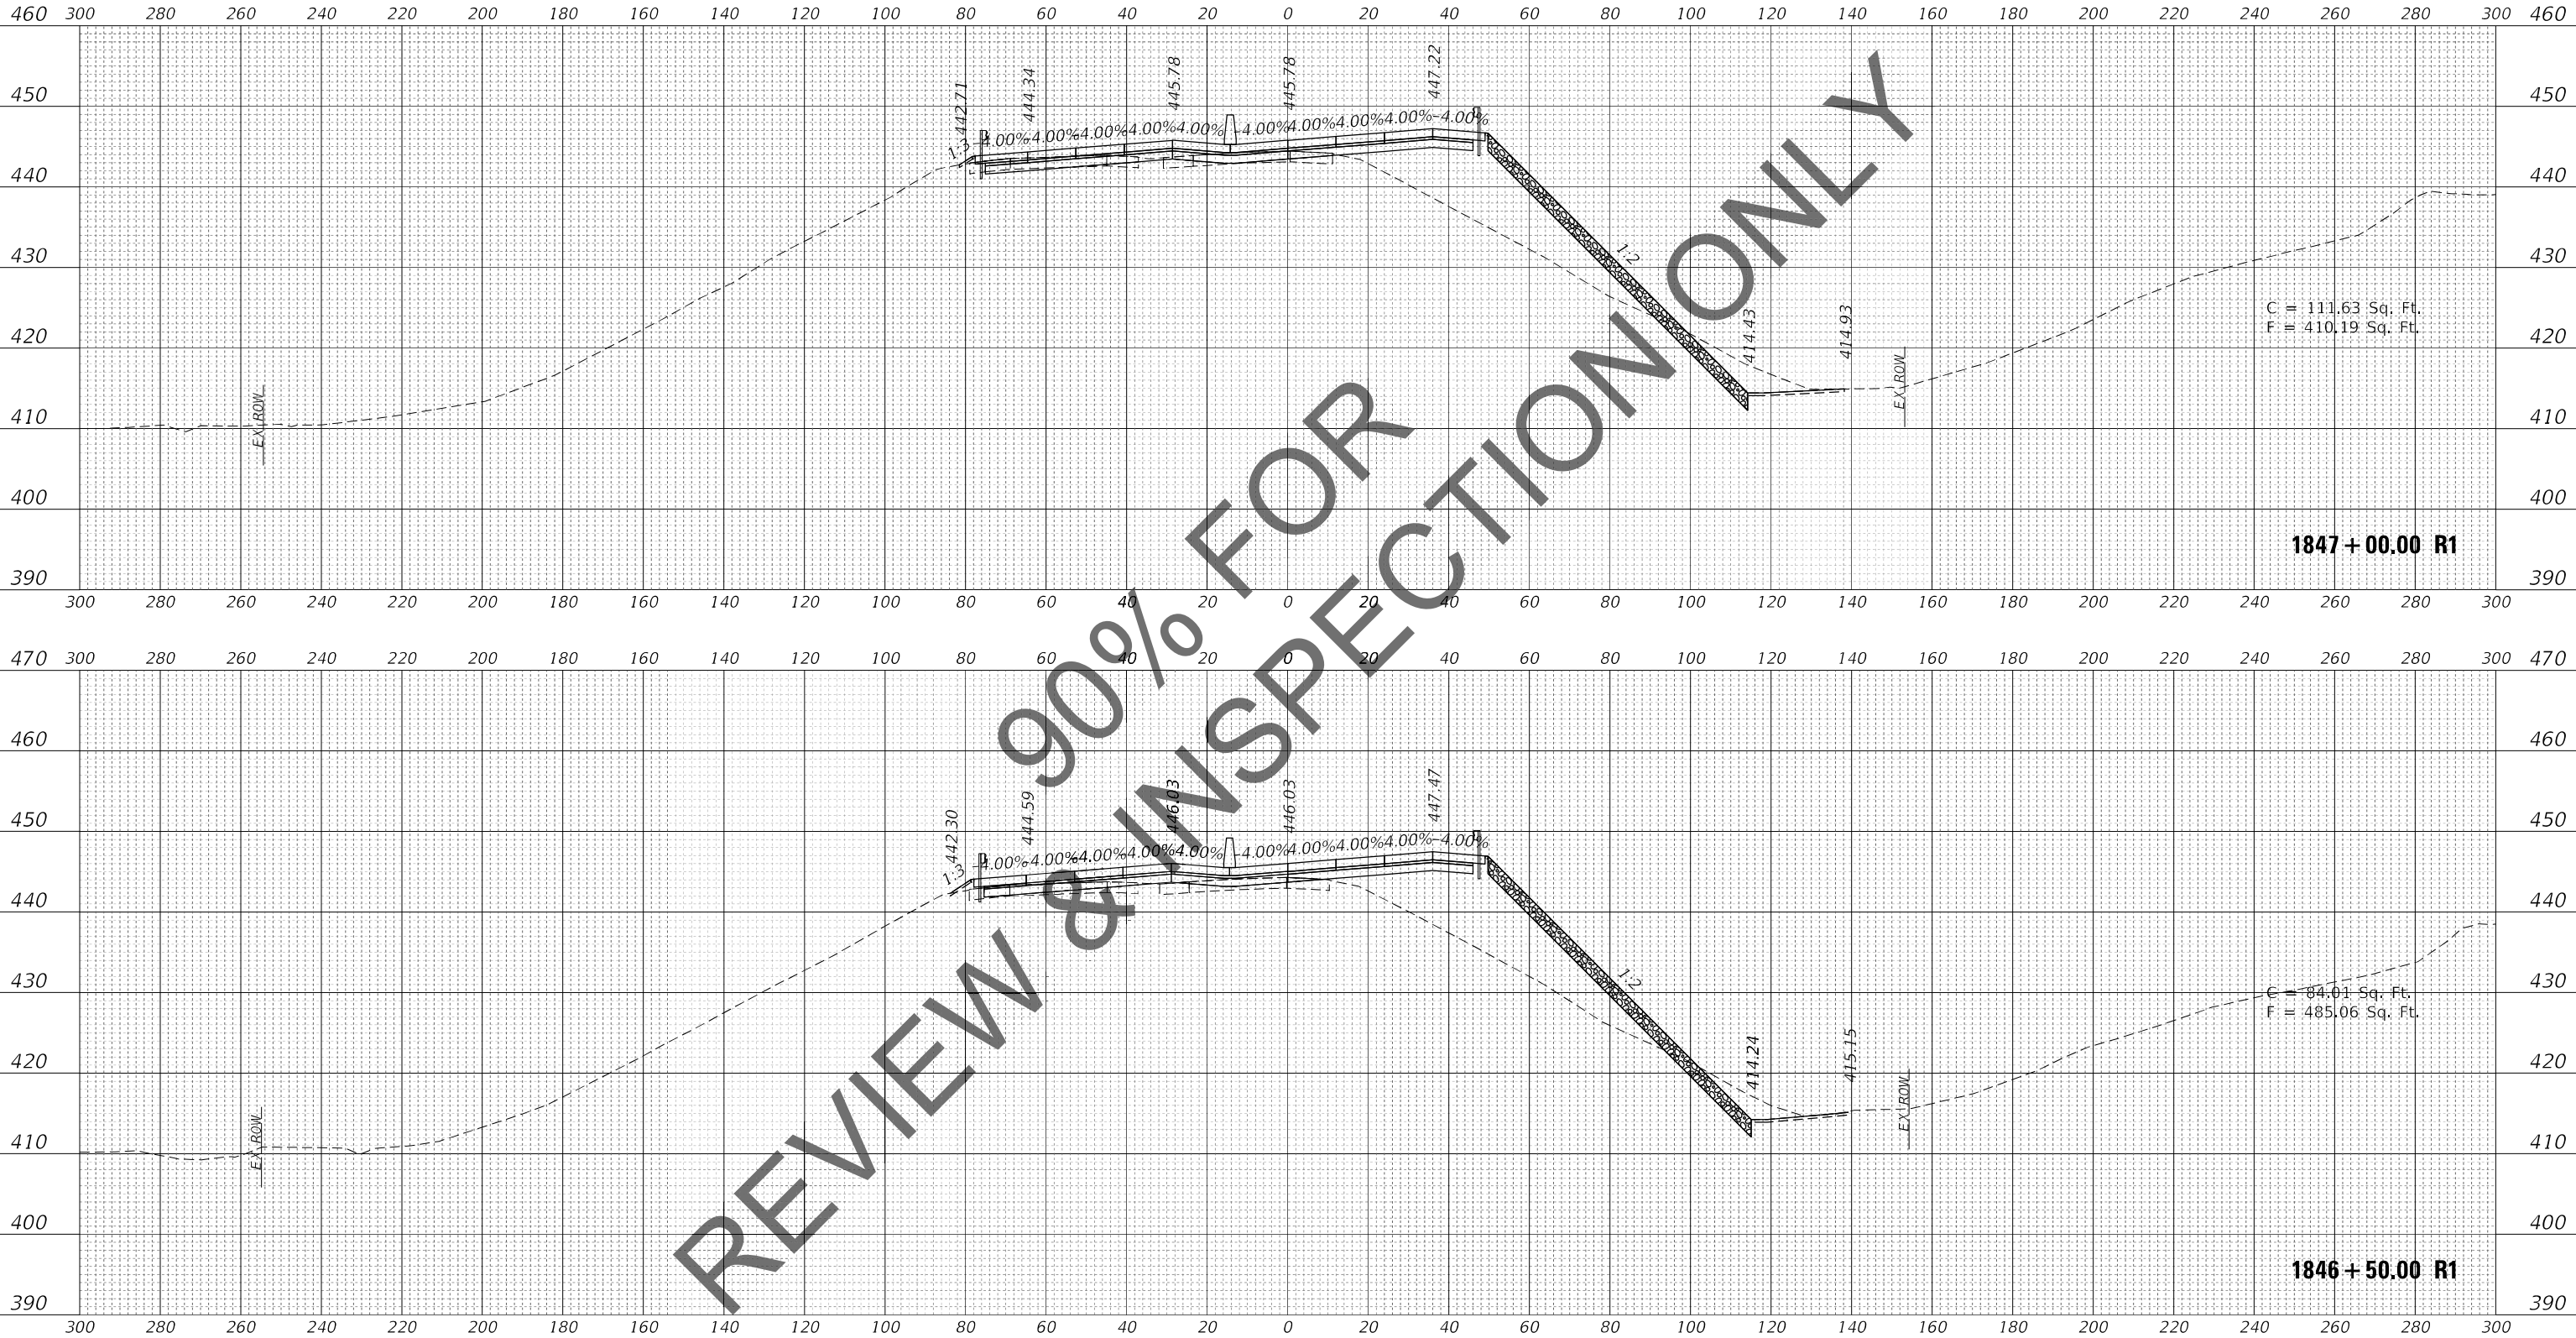

FINAL	SURVEYED	BY	DATE
SURVEY	PLOTTED		
NOTE BOOK	TEMPLATE		
NO.	AREAS CHECKED		

ORIGINAL	SURVEYED	BY	DATE
SURVEY	PLOTTED		
NOTE BOOK	TEMPLATE		
NO.	AREAS CHECKED		

MODEL: FAI270E_1111
FILE NAME: C:\34PDF\9404\F086_16812020-D879-9D-3F-C85811.dgn



USER NAME = PWICSS	DESIGNED -	REVISED -
	DRAWN -	REVISED -
PLOT SCALE = 20,0000 ' / in.	CHECKED -	REVISED -
PLOT DATE = 11/12/2021	DATE -	REVISED -

STATE OF ILLINOIS
DEPARTMENT OF TRANSPORTATION

FAI-270
CROSS SECTIONS

SCALE: 1" = 20' SHEET 16 OF 76 SHEETS STA. 1847+50.00 R1 TO STA. 1848+00.00 R1

F.A.I. RTE.	SECTION	COUNTY	TOTAL SHEETS	SHEET NO.
I-270	60(B)-1	MADISON	860	800
CONTRACT NO. 76J90				
ILLINOIS FED. AID PROJECT				



ORIGINAL SURVEY		BY _____	DATE _____
NOTE BOOK		SURVEYED _____	
		PLOTTED _____	
		TEMPLATE _____	
		AREAS _____	
NO. _____		AREAS CHECKED _____	

HORNER SHIFRIN
Teaming with:  **PARSONS**

**STATE OF ILLINOIS
DEPARTMENT OF TRANSPORTATION**

SCALE: 1" = 20'	SHEET 17 OF 76 SHEETS	STA. 1848+50.00 R1 TO STA. 1849+00.00 R1
-----------------	-----------------------	--

F.A.I. RTE.	SECTION	COUNTY	TOTAL SHEETS	SHEET NO.
I-270	60(B)-1	MADISON	860	801
		CONTRACT NO. 76190		
ILLINOIS		FED. AID PROJECT		

FINAL SURVEY NOTE BOOK NO.	SURVEYED PLOTTED TEMPLATE AREAS CHECKED	BY	DATE

ORIGINAL SURVEY NOTE BOOK NO.	SURVEYED PLOTTED TEMPLATE AREAS CHECKED	BY	DATE

MODEL: FAI270E_1111
FILE NAME: C:\34PDF\94045086_168120-DD-D879-9D-3F-C85111.dgn



USER NAME	= PWICSS
PLOT SCALE	= 20,0000 ' / in.
PLOT DATE	= 11/12/2021

DESIGNED	-
DRAWN	-
CHECKED	-
DATE	-



REVISED	-
REVISED	-
REVISED	-
REVISED	-

STATE OF ILLINOIS
DEPARTMENT OF TRANSPORTATION

FAI-270
CROSS SECTIONS

SCALE: 1" = 20' SHEET 18 OF 76 SHEETS STA. 1849+50.00 R1 TO STA. 1850+00.00 R1


F.A.I. RTE.	SECTION	COUNTY	TOTAL SHEETS	SHEET NO.
I-270	60(B)-1	MADISON	860	802
CONTRACT NO. 76J90				
ILLINOIS FED. AID PROJECT				

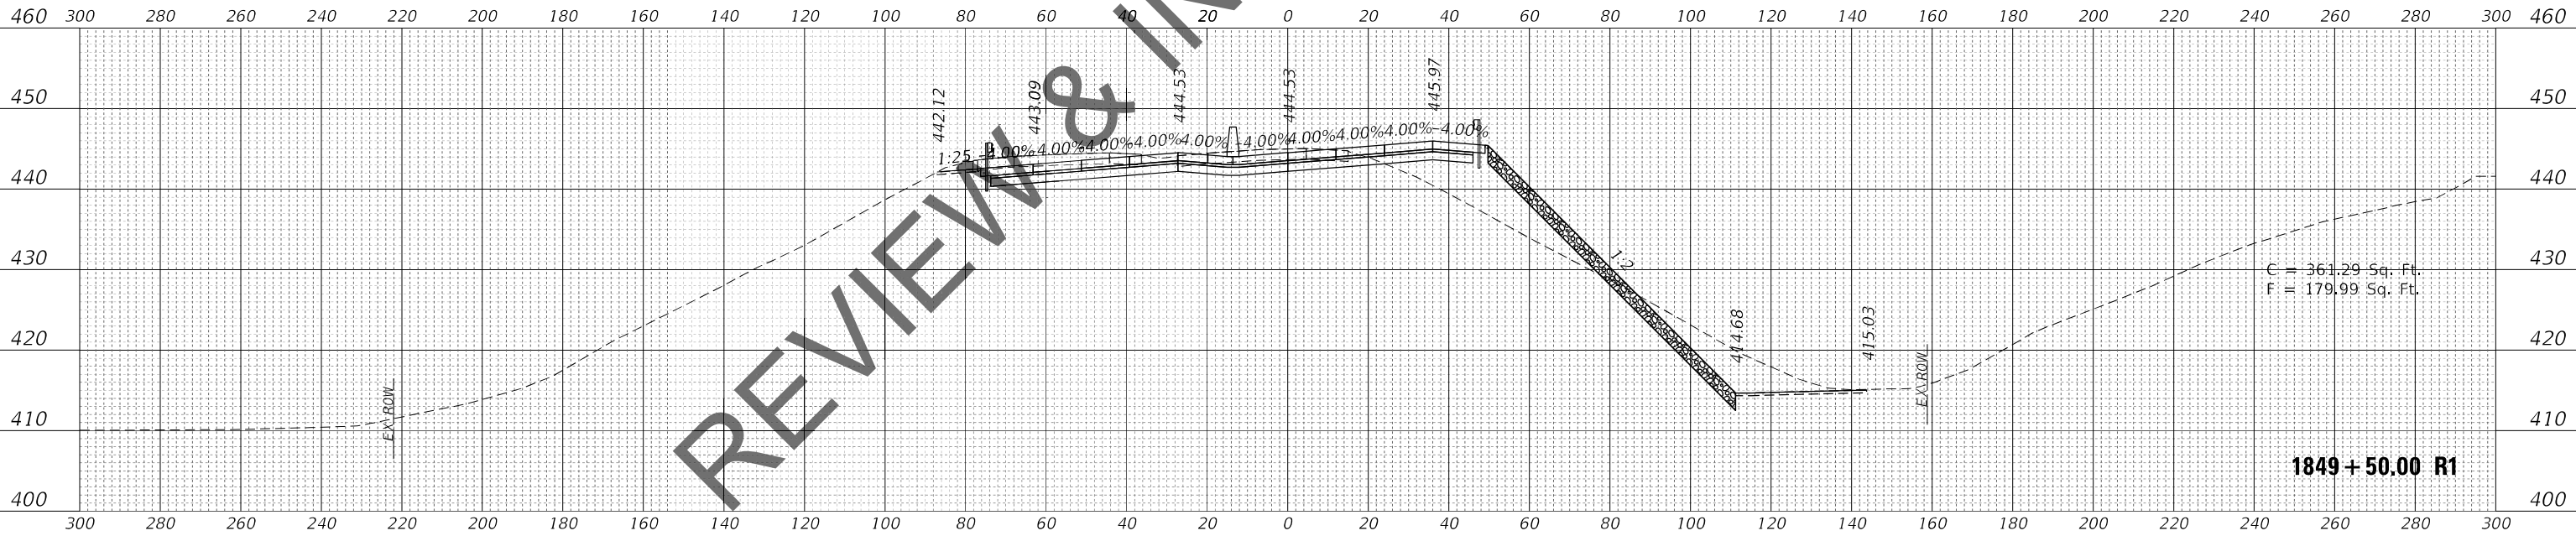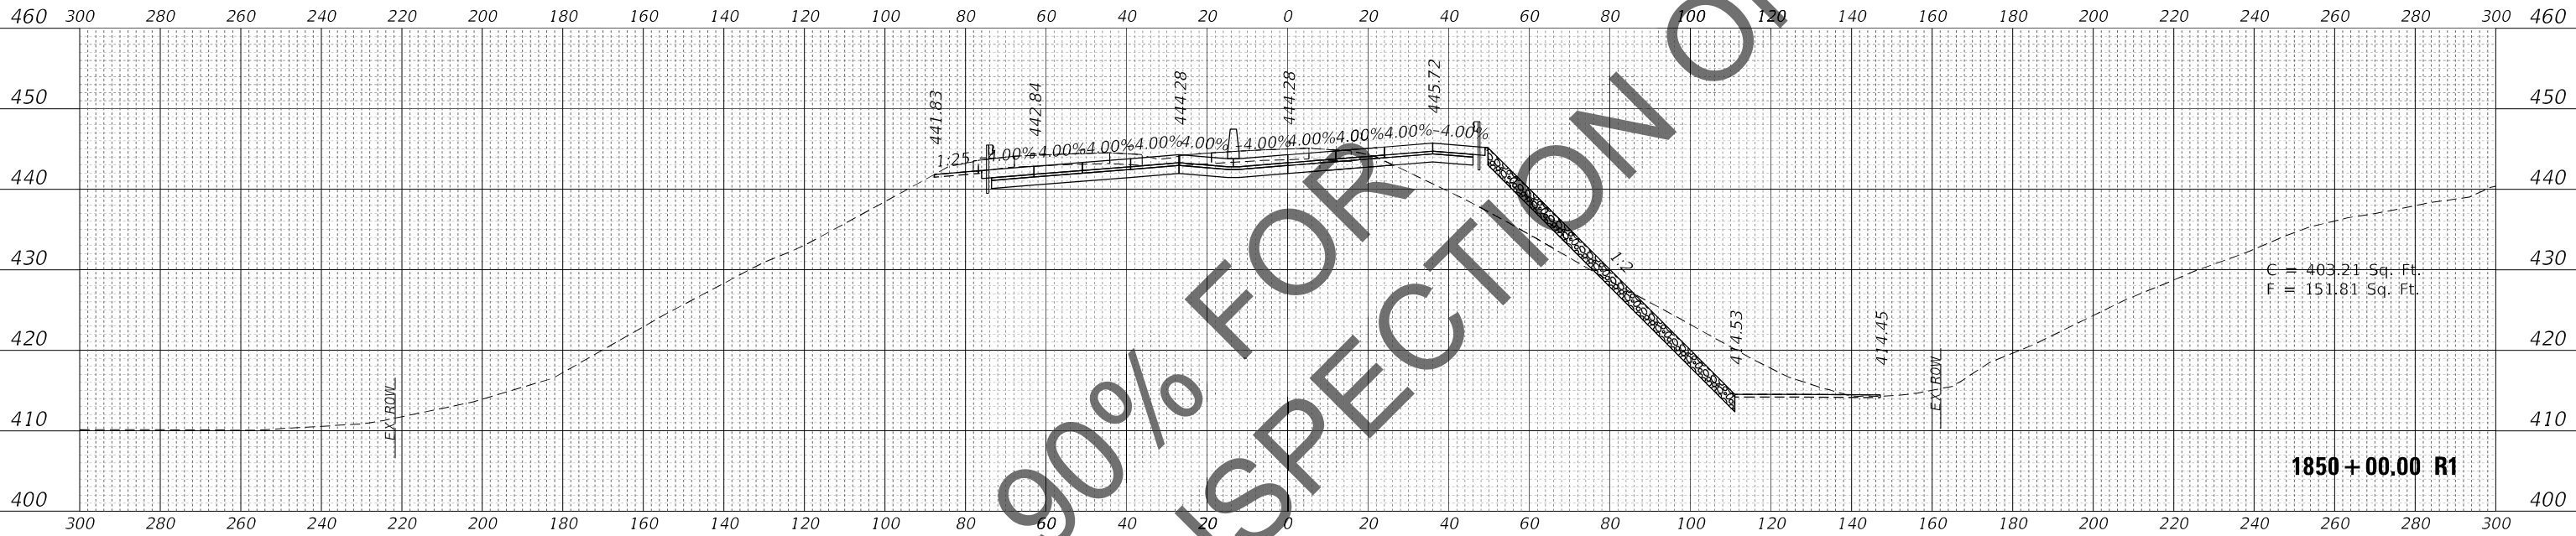

FINAL SURVEY NOTE BOOK NO.	SURVEYED PLOTTED TEMPLATE AREAS CHECKED	BY	DATE

ORIGINAL SURVEY NOTE BOOK NO.	SURVEYED PLOTTED TEMPLATE AREAS CHECKED	BY	DATE

MODEL: FAI270E_1111
FILE NAME: C:\34PDF\94045206_165120-DD-07-90-SP-CrossSection.dgn

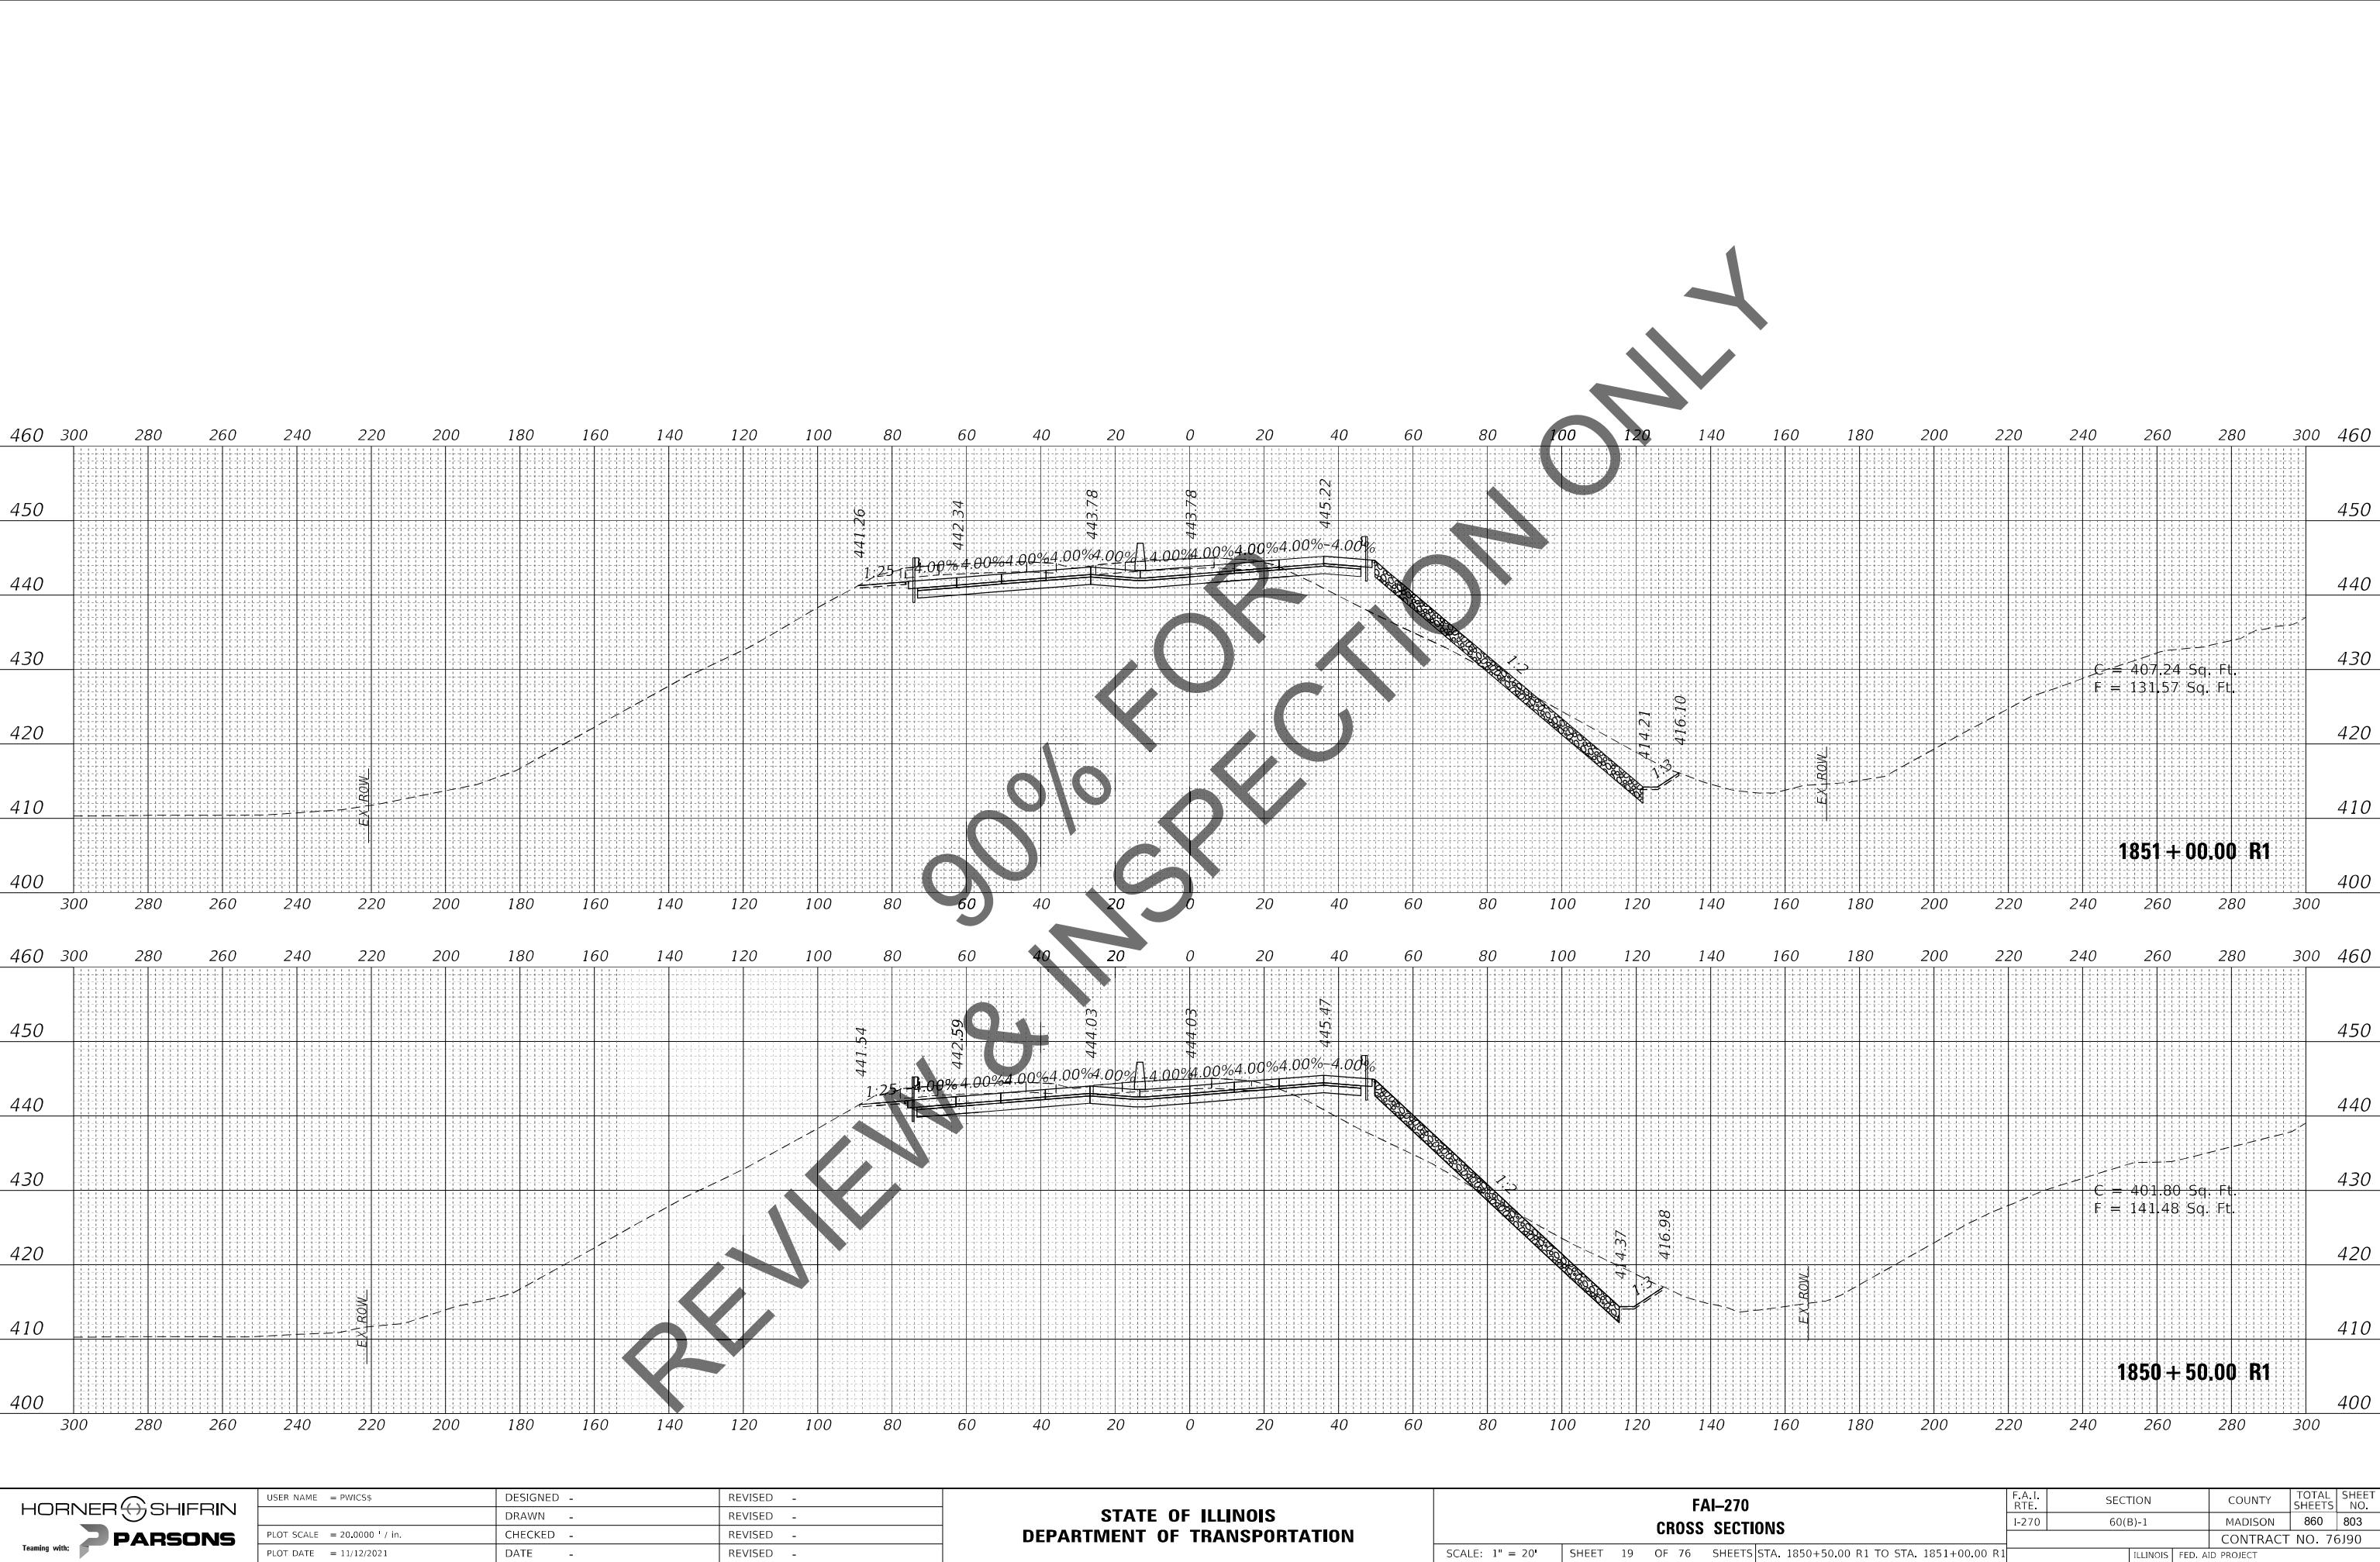

USER NAME = PWICSS	DESIGNED -	REVISED -
	DRAWN -	REVISED -
PLOT SCALE = 20,0000 ' / in.	CHECKED -	REVISED -
PLOT DATE = 11/12/2021	DATE -	REVISED -

F.A.I. RTE. I-270	SECTION 60(B)-1	COUNTY MADISON	TOTAL SHEETS 860	SHEET NO. 803
CONTRACT NO. 76J90				
ILLINOIS FED. AID PROJECT				

FINAL SURVEY NOTE BOOK NO.	SURVEYED PLOTTED TEMPLATE AREAS CHECKED	BY	DATE

ORIGINAL SURVEY NOTE BOOK NO.	SURVEYED PLOTTED TEMPLATE AREAS CHECKED	BY	DATE

MODEL: FAI270E_1111
FILE NAME: C:\34PDF\94045086_168120-DD-D87930-SR-CrossSec.dgn





USER NAME = PWICSS	DESIGNED -	REVISED -
	DRAWN -	REVISED -
PLOT SCALE = 20,0000 ' / in.	CHECKED -	REVISED -
PLOT DATE = 11/12/2021	DATE -	REVISED -

STATE OF ILLINOIS
DEPARTMENT OF TRANSPORTATION

FAI-270
CROSS SECTIONS

SCALE: 1" = 20' SHEET 20 OF 76 SHEETS STA. 1851+50.00 R1 TO STA. 1852+00.00 R1

F.A.I. RTE.	SECTION	COUNTY	TOTAL SHEETS	SHEET NO.
I-270	60(B)-1	MADISON	860	804
CONTRACT NO. 76J90				
ILLINOIS		FED. AID PROJECT		

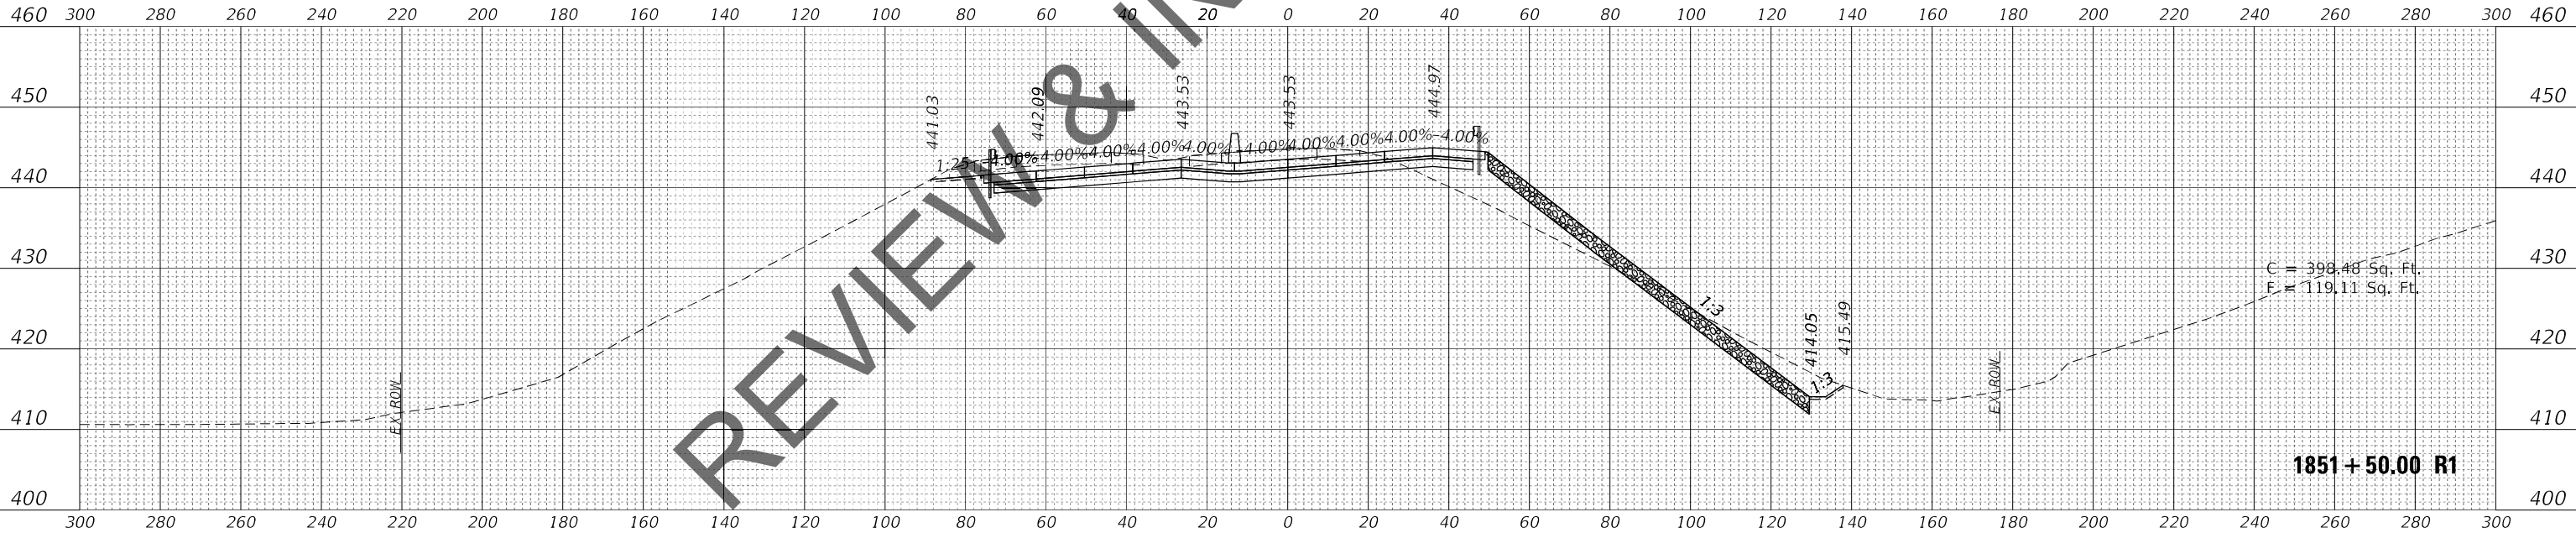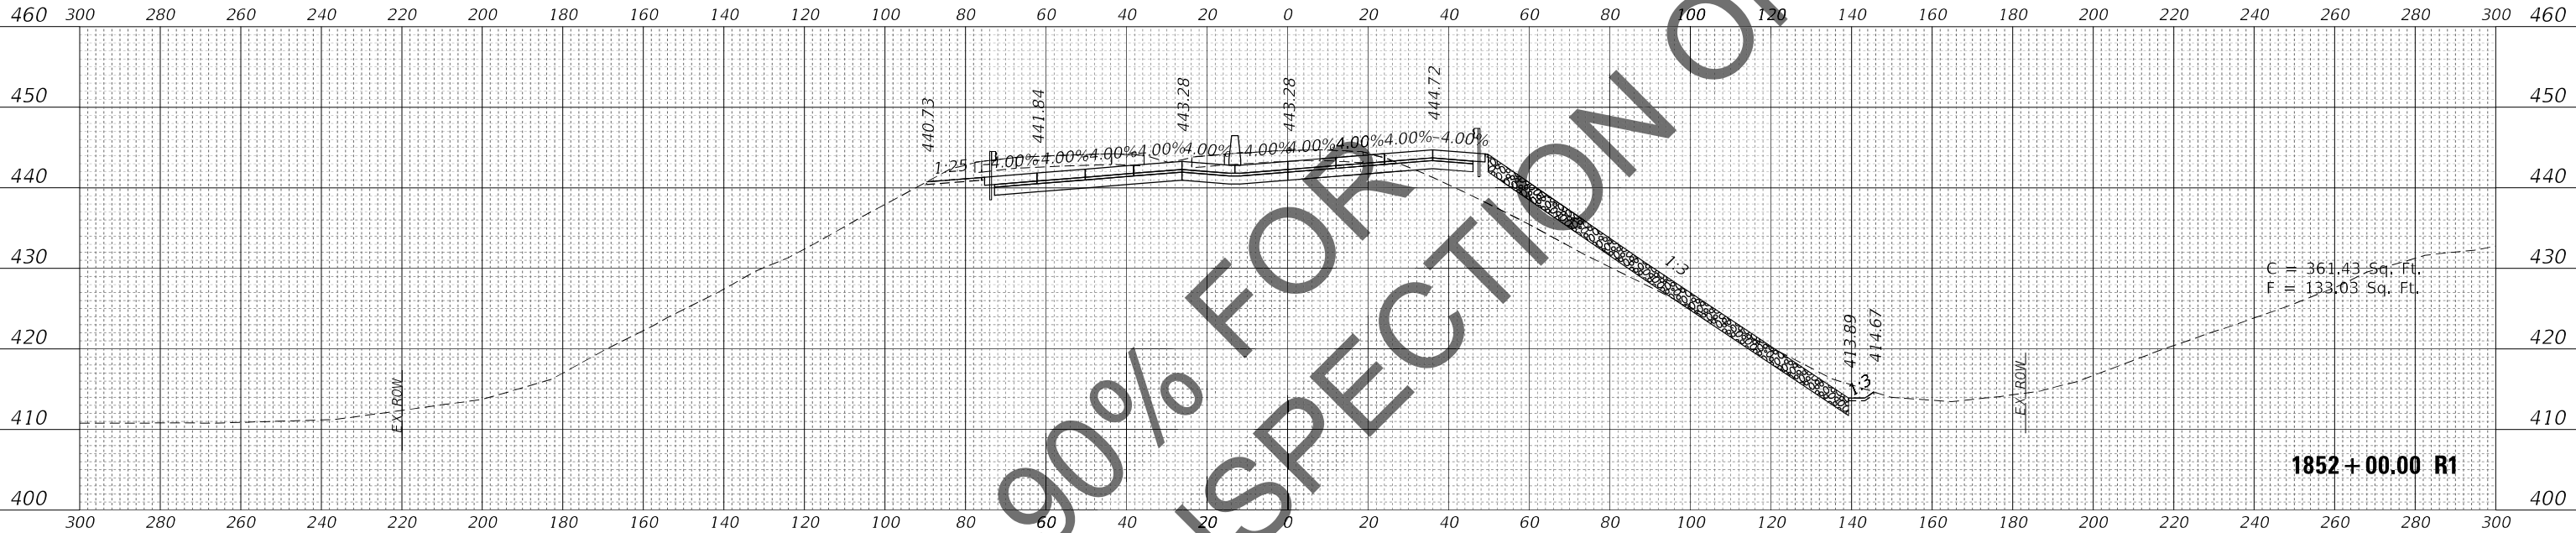

ORIGINAL SURVEY	SURVEYED _____	BY _____	DATE _____
	PLOTTED _____		
NOTE BOOK	TEMPLATE _____		
NO. _____	AREAS CHECKED _____		

HORNER SHIFRIN
Teaming with:  **PARSONS**

STATE OF ILLINOIS
DEPARTMENT OF TRANSPORTATION

F.A.I. RTE.	SECTION	COUNTY	TOTAL SHEETS	SHEET NO.
I-270	60(B)-1	MADISON	860	805
		CONTRACT NO. 76J90		
ILLINOIS		FED. AID PROJECT		

FINAL SURVEY NO.	SURVEYED PLOTTED NOTE BOOK AREAS CHECKED	BY	DATE

ORIGINAL SURVEY NO.	SURVEYED PLOTTED NOTE BOOK AREAS CHECKED	BY	DATE

MODEL: FAI270E_1111
FILE NAME: C:\34PDF\9404\506_165120-DD-D879\9404-506-165120-1.dgn





USER NAME = PWICSS	DESIGNED -	REVISED -
	DRAWN -	REVISED -
PLOT SCALE = 20,0000 ' / in.	CHECKED -	REVISED -
PLOT DATE = 11/12/2021	DATE -	REVISED -

STATE OF ILLINOIS
DEPARTMENT OF TRANSPORTATION

FAI-270
CROSS SECTIONS

SCALE: 1" = 20' SHEET 22 OF 76 SHEETS STA. 1853+50.00 R1 TO STA. 1854+00.00 R1

F.A.I. RTE.	SECTION	COUNTY	TOTAL SHEETS	SHEET NO.
I-270	60(B)-1	MADISON	860	806
CONTRACT NO. 76J90				
ILLINOIS FED. AID PROJECT				

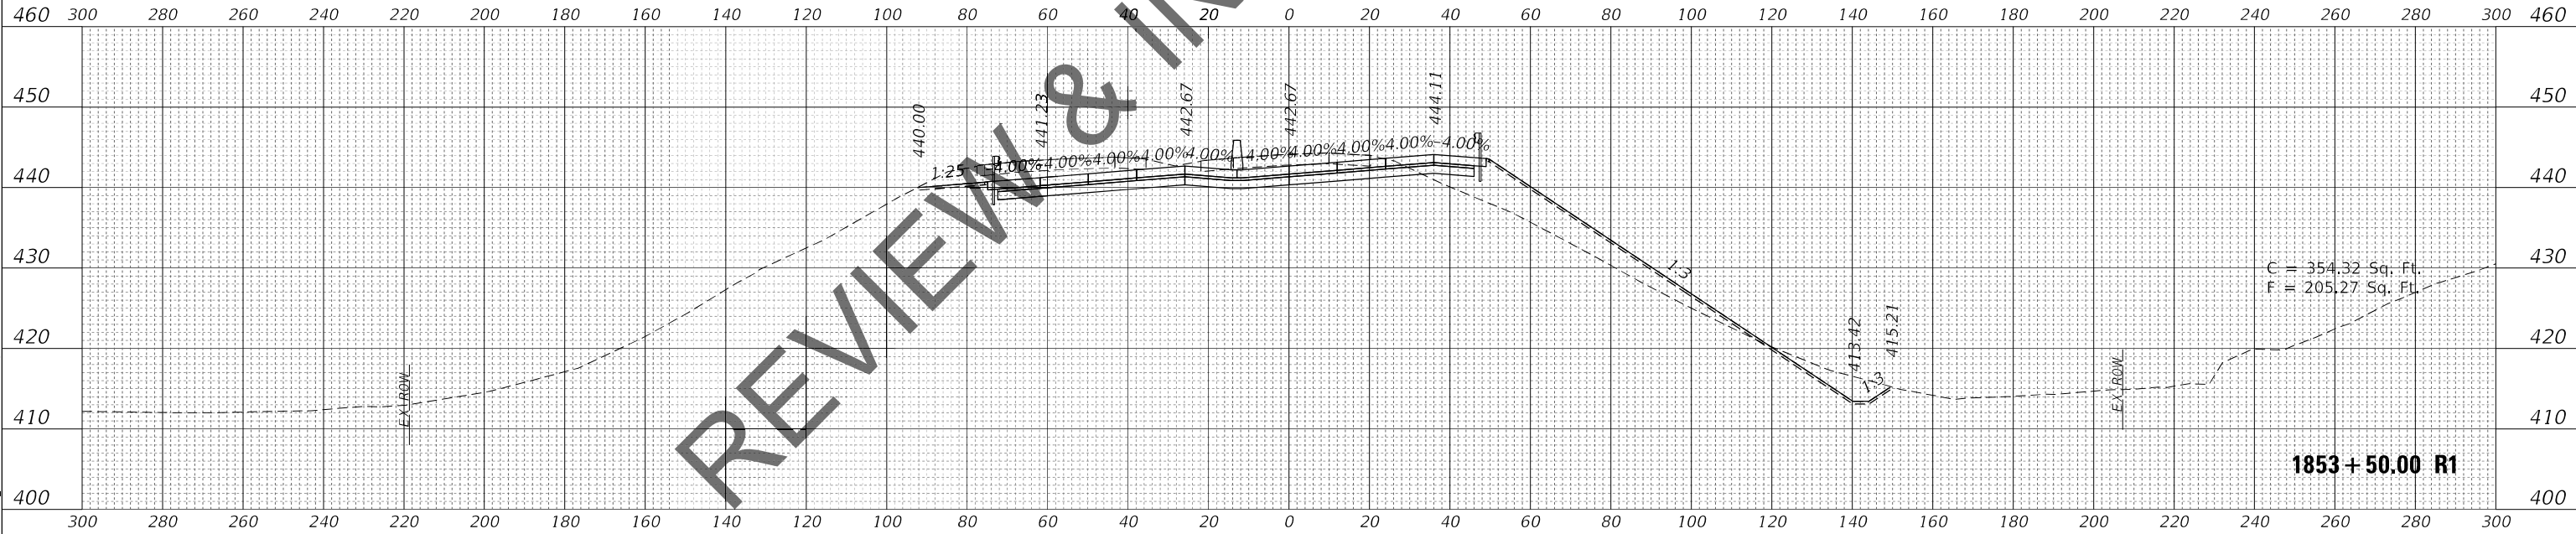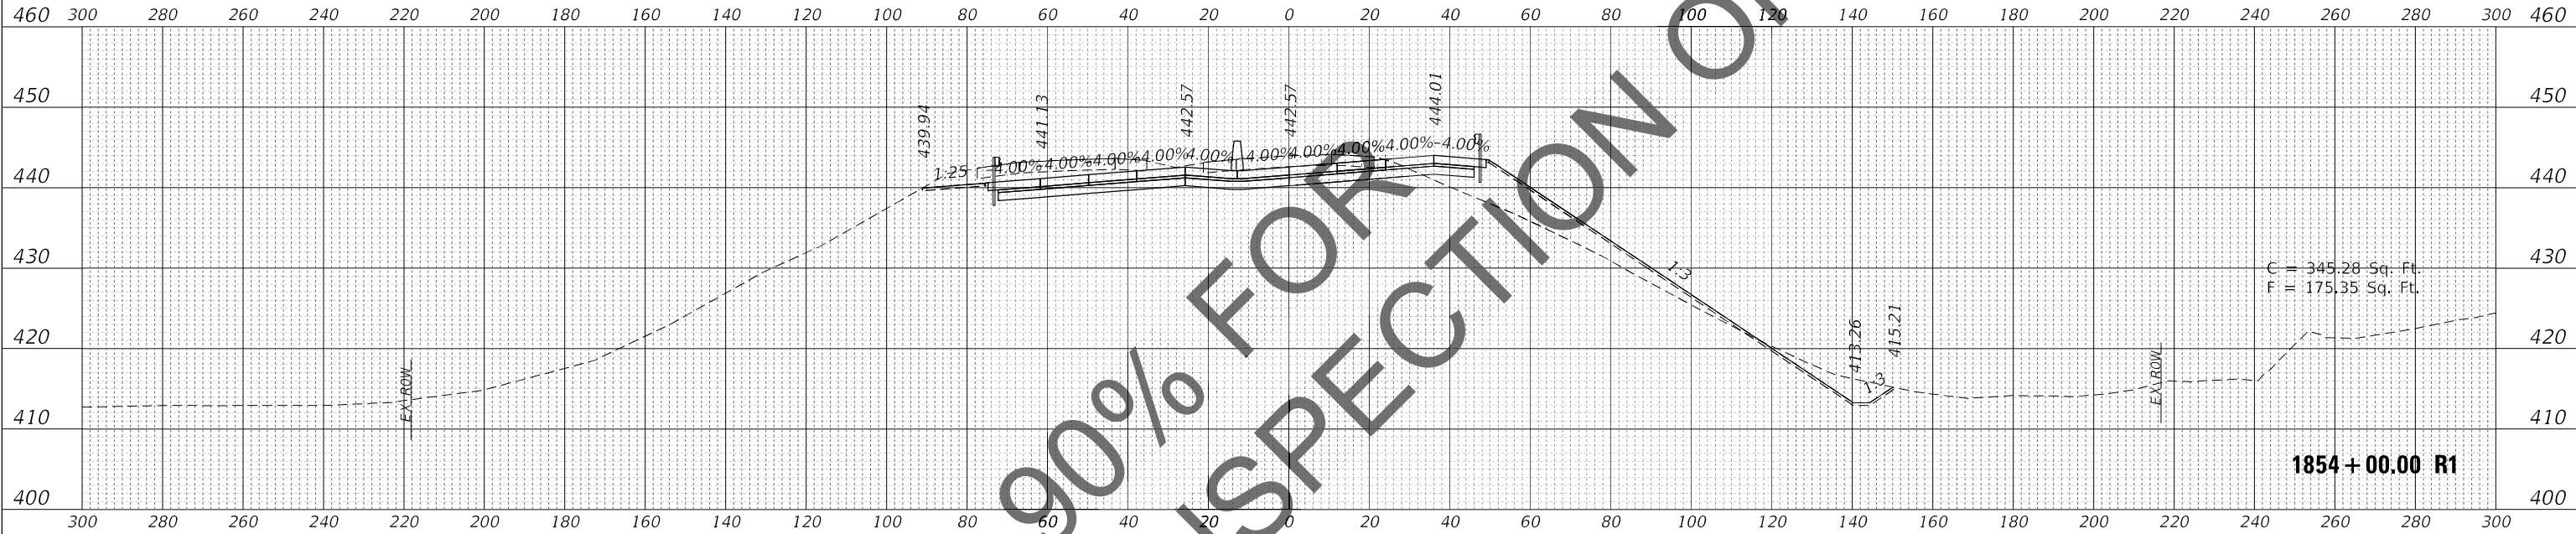

FINAL SURVEY NO.	SURVEYED PLOTTED NOTE BOOK AREAS CHECKED	BY	DATE

ORIGINAL SURVEY NO.	SURVEYED PLOTTED NOTE BOOK AREAS CHECKED	BY	DATE

MODEL: FAI270E_1111
FILE NAME: C:\34PDF\94045086_168120-DD-D879-90-34-Cross1.dgn

HORNER SHIFRIN

Teaming with: 



USER NAME = PWICSS	DESIGNED -	REVISED -
	DRAWN -	REVISED -
PLOT SCALE = 20,0000 ' / in.	CHECKED -	REVISED -
PLOT DATE = 11/12/2021	DATE -	REVISED -

STATE OF ILLINOIS
DEPARTMENT OF TRANSPORTATION

FAI-270
CROSS SECTIONS

SCALE: 1" = 20' SHEET 23 OF 76 SHEETS STA. 1854+50.00 R1 TO STA. 1855+00.00 R1

F.A.I. RTE.	SECTION	COUNTY	TOTAL SHEETS	SHEET NO.
I-270	60(B)-1	MADISON	860	807
CONTRACT NO. 76J90				
		ILLINOIS	FED. AID PROJECT	

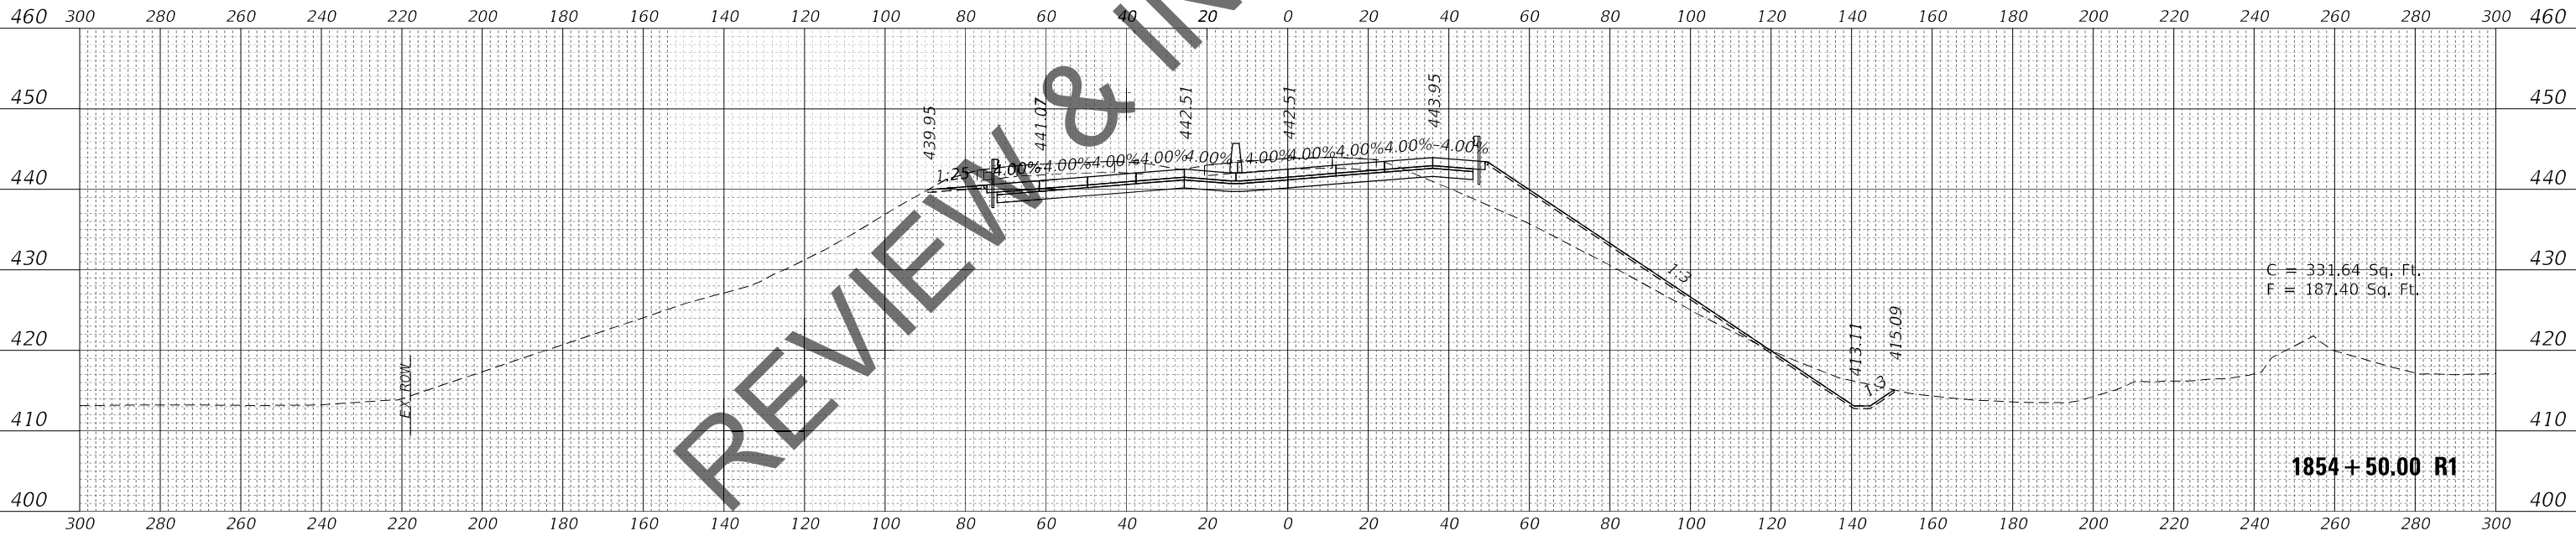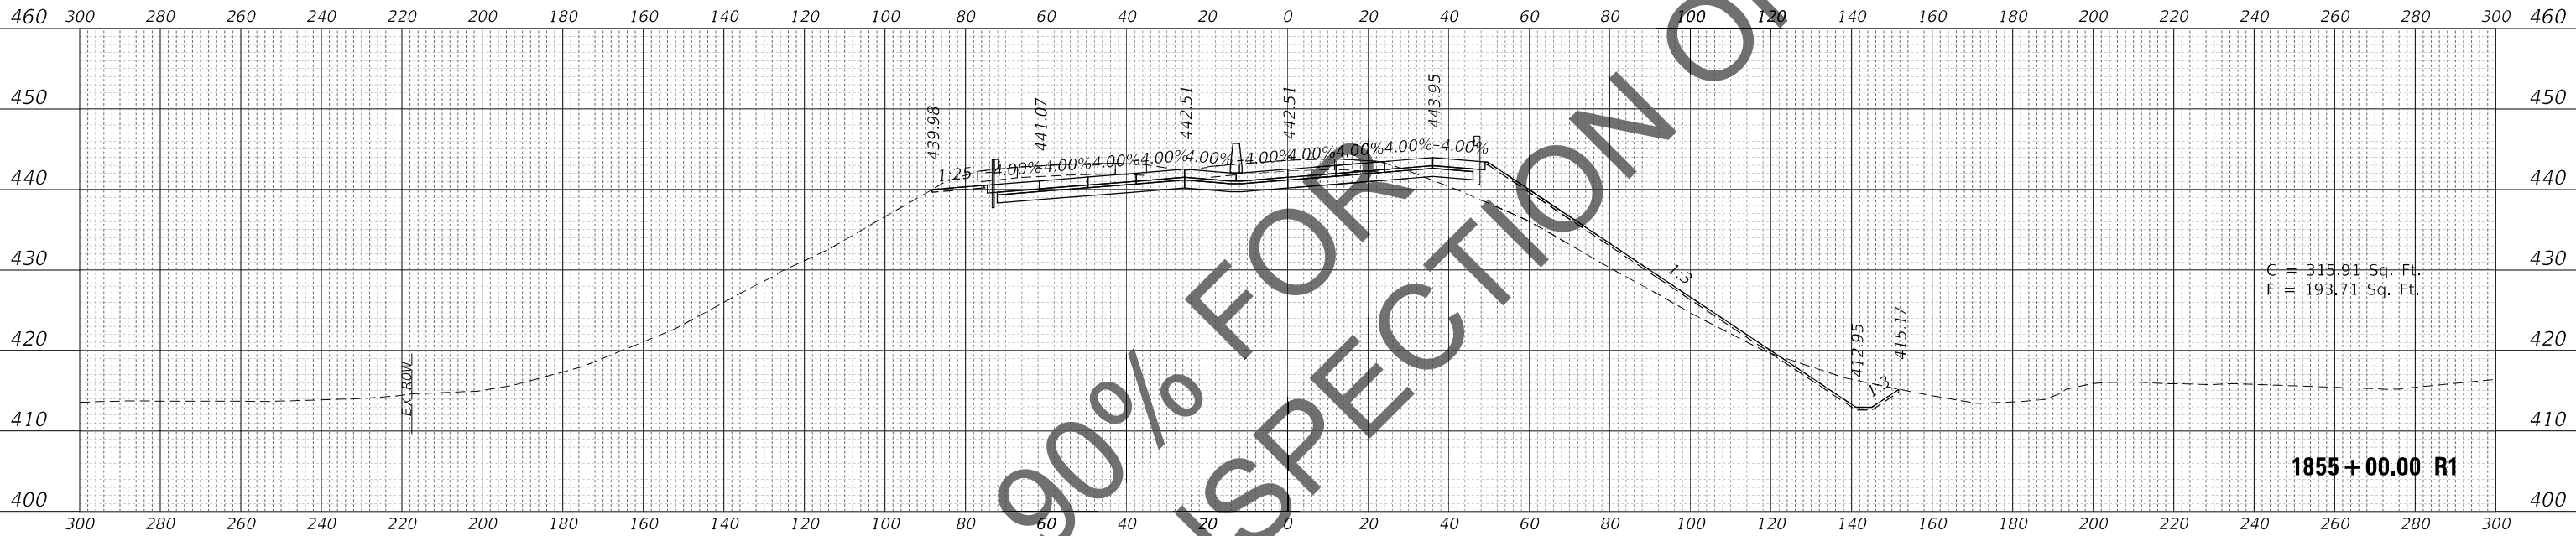

FINAL SURVEY NO.	SURVEYED PLOTTED NOTE BOOK AREAS CHECKED	BY	DATE

ORIGINAL SURVEY NO.	SURVEYED PLOTTED NOTE BOOK AREAS CHECKED	BY	DATE

MODEL: FAI270E_1111
FILE NAME: C:\34PDF\9404\5086_168120-DD-D879-80-34-Cross1.dgn

HORNER SHIFRIN

Teaming with: 


USER NAME = PWICSS	DESIGNED -	REVISED -
	DRAWN -	REVISED -
PLOT SCALE = 20,0000 ' / in.	CHECKED -	REVISED -
PLOT DATE = 11/12/2021	DATE -	REVISED -

STATE OF ILLINOIS
DEPARTMENT OF TRANSPORTATION

FAI-270
CROSS SECTIONS

SCALE: 1" = 20' SHEET 24 OF 76 SHEETS STA. 1855+50.00 R1 TO STA. 1856+00.00 R1

F.A.I. RTE.	SECTION	COUNTY	TOTAL SHEETS	SHEET NO.
I-270	60(B)-1	MADISON	860	808
CONTRACT NO. 76J90				
		ILLINOIS	FED. AID PROJECT	

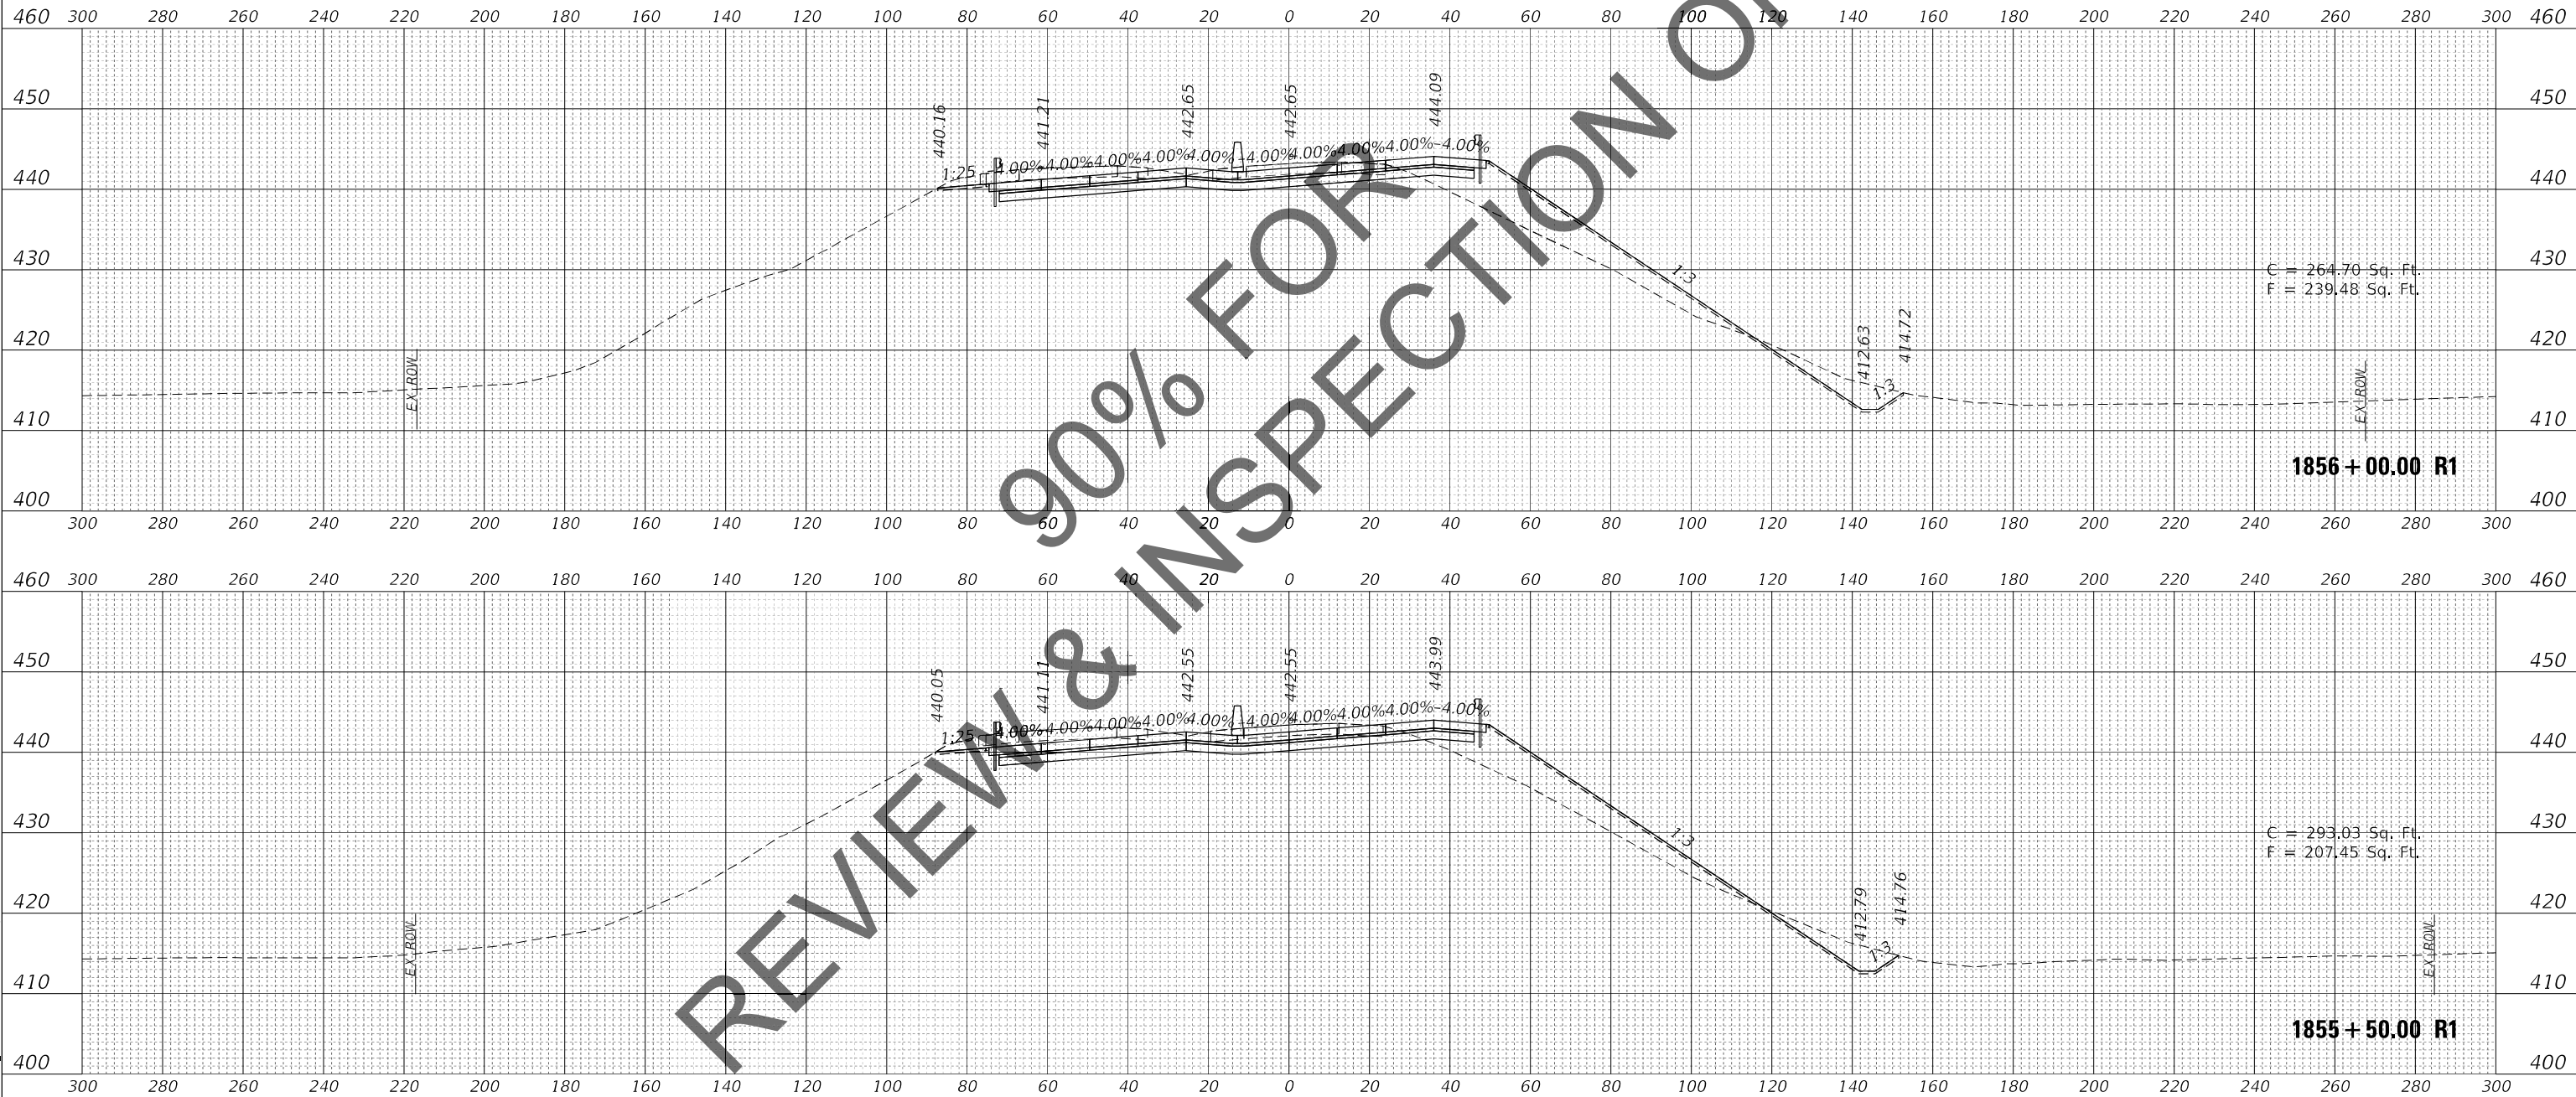

ORIGINAL SURVEY		BY _____	DATE _____
NOTE BOOK		SURVEYED _____	
		PLOTTED _____	
		TEMPLATE _____	
		AREAS _____	
NO. _____		AREAS CHECKED _____	

HORNER SHIFRIN
Teaming with:  **PARSONS**

**STATE OF ILLINOIS
DEPARTMENT OF TRANSPORTATION**

F.A.I. RTE.	SECTION	COUNTY	TOTAL SHEETS	SHEET NO.
I-270	60(B)-1	MADISON	860	809
		CONTRACT NO. 76190		
ILLINOIS		FED. AID PROJECT		

FINAL SURVEY NOTE BOOK NO.	SURVEYED PLOTTED TEMPLATE AREAS CHECKED	BY	DATE

ORIGINAL SURVEY NOTE BOOK NO.	SURVEYED PLOTTED TEMPLATE AREAS CHECKED	BY	DATE

MODEL: FAI270E_1111
FILE NAME: C:\34PDF\94045086_168120-DD-D87980-34-CrossSec.dgn

HORNER SHIFRIN

Teaming with: 


USER NAME = PWICSS	DESIGNED -	REVISED -
	DRAWN -	REVISED -
PLOT SCALE = 20,0000 ' / in.	CHECKED -	REVISED -
PLOT DATE = 11/12/2021	DATE -	REVISED -

STATE OF ILLINOIS
DEPARTMENT OF TRANSPORTATION

FAI-270
CROSS SECTIONS

SCALE: 1" = 20' SHEET 26 OF 76 SHEETS STA. 1857+50.00 R1 TO STA. 1858+00.00 R1

F.A.I. RTE.	SECTION	COUNTY	TOTAL SHEETS	SHEET NO.
I-270	60(B)-1	MADISON	860	810
CONTRACT NO. 76J90				
ILLINOIS		FED. AID PROJECT		

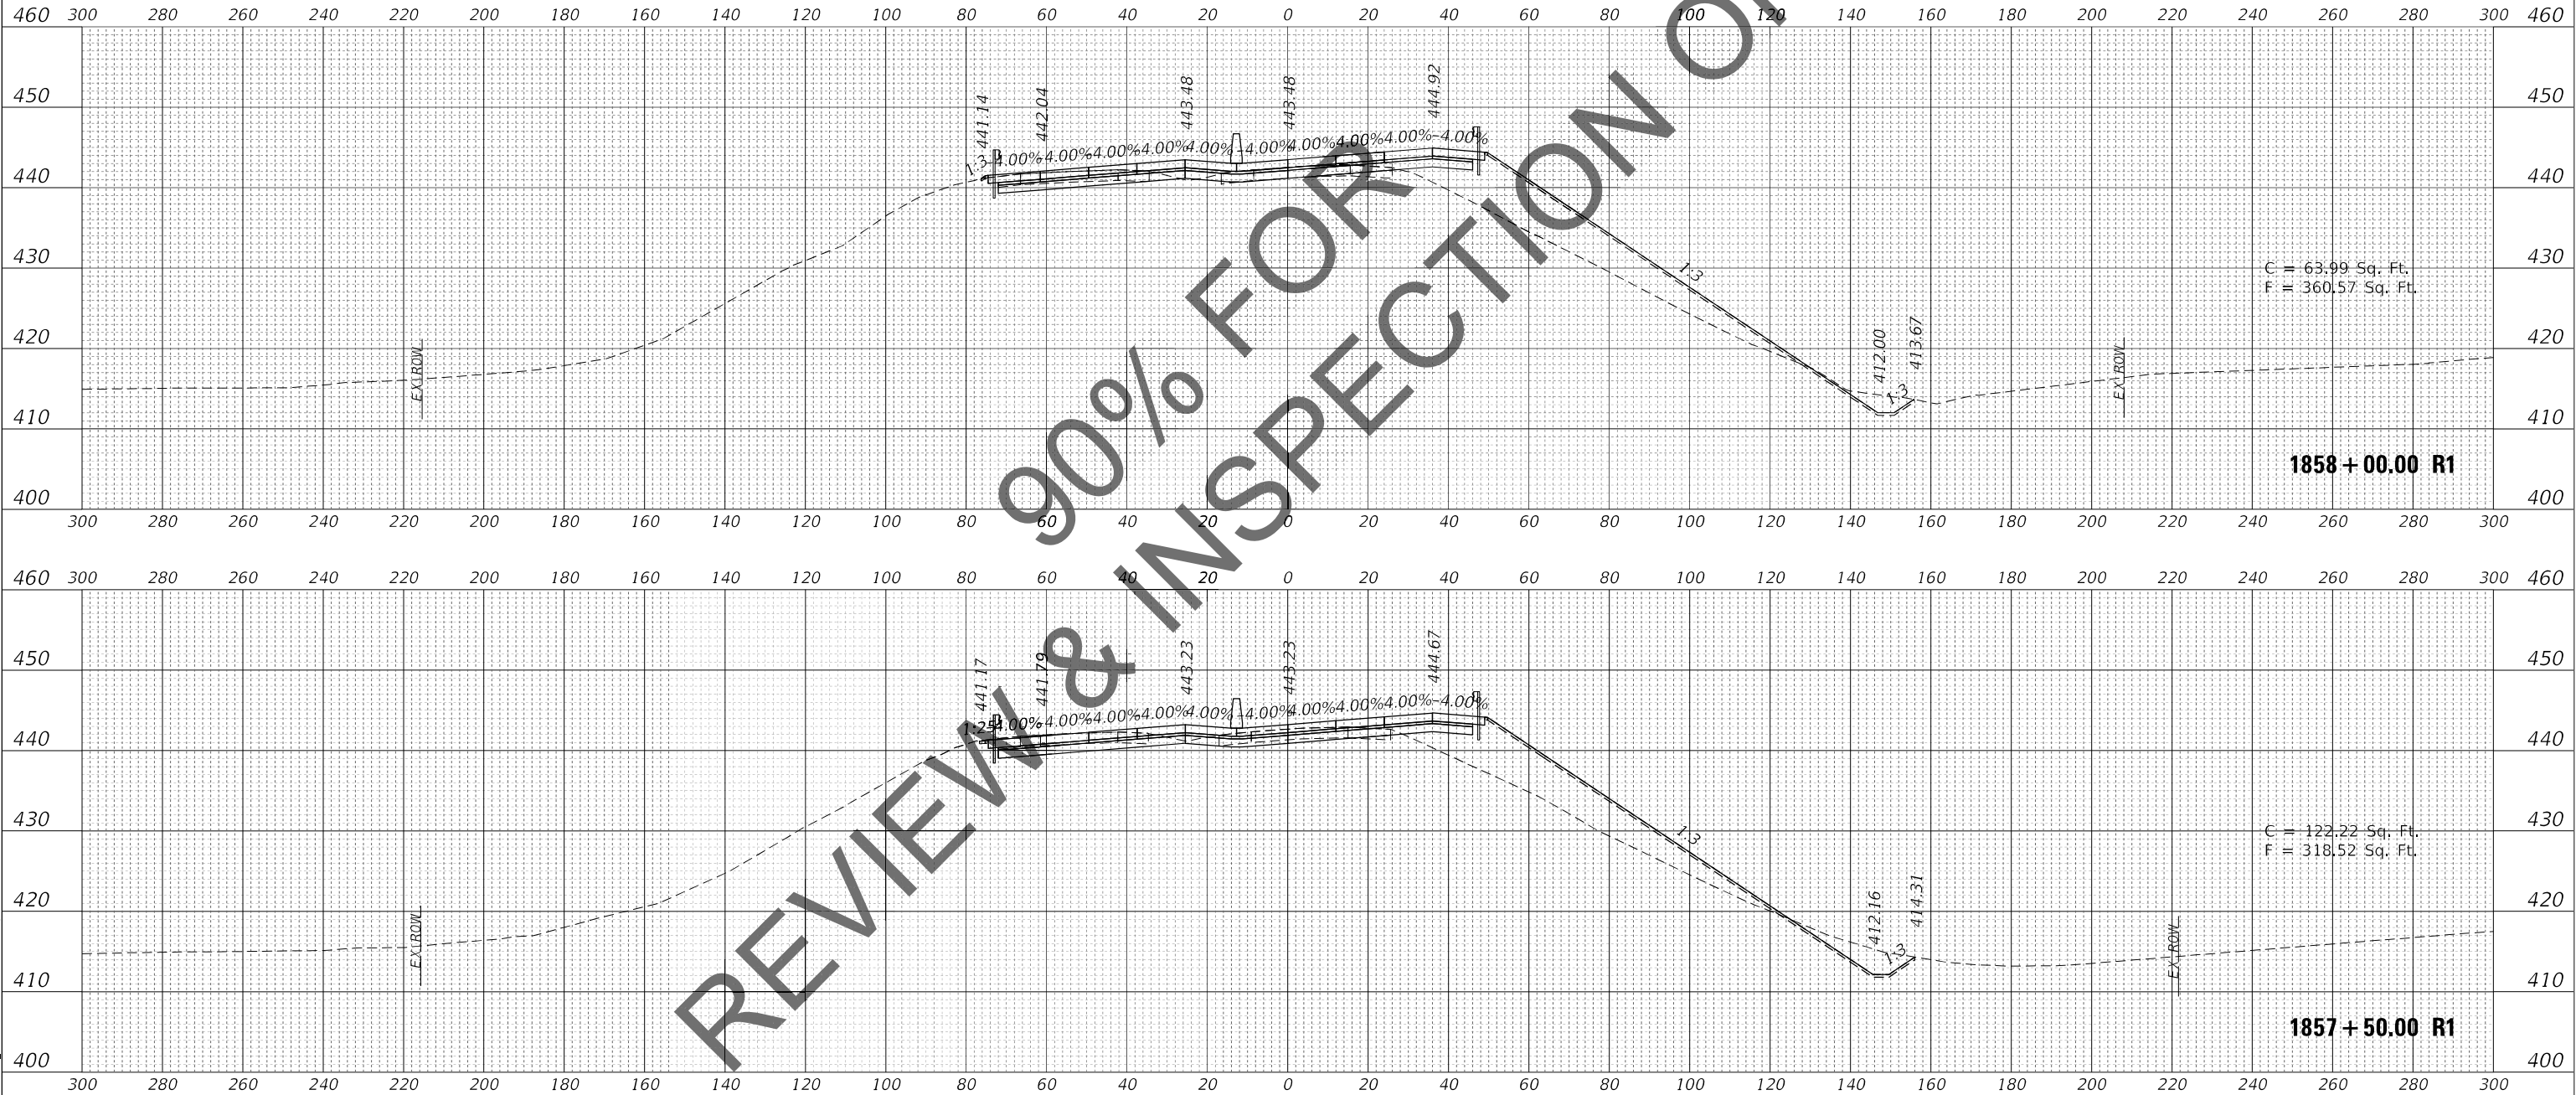

FINAL SURVEY NO.	SURVEYED PLOTTED NOTE BOOK AREAS CHECKED	BY	DATE

ORIGINAL SURVEY NO.	SURVEYED PLOTTED NOTE BOOK AREAS CHECKED	BY	DATE

MODEL: FAI270E_1111
FILE NAME: C:\S4PDF\94045086_168120-DD-D879-9D-3A-C85111.dgn



USER NAME = PWICSS
PLOT SCALE = 20,0000 ' / in.
PLOT DATE = 11/12/2021

DESIGNED -
DRAWN -
CHECKED -
DATE -


REVISED -
REVISED -
REVISED -
REVISED -

STATE OF ILLINOIS
DEPARTMENT OF TRANSPORTATION

FAI-270
CROSS SECTIONS

SCALE: 1" = 20' SHEET 27 OF 76 SHEETS STA. 1858+50.00 R1 TO STA. 1859+00.00 R1

F.A.I. RTE.	SECTION	COUNTY	TOTAL SHEETS	SHEET NO.
I-270	60(B)-1	MADISON	860	811
CONTRACT NO. 76J90				
ILLINOIS FED. AID PROJECT				

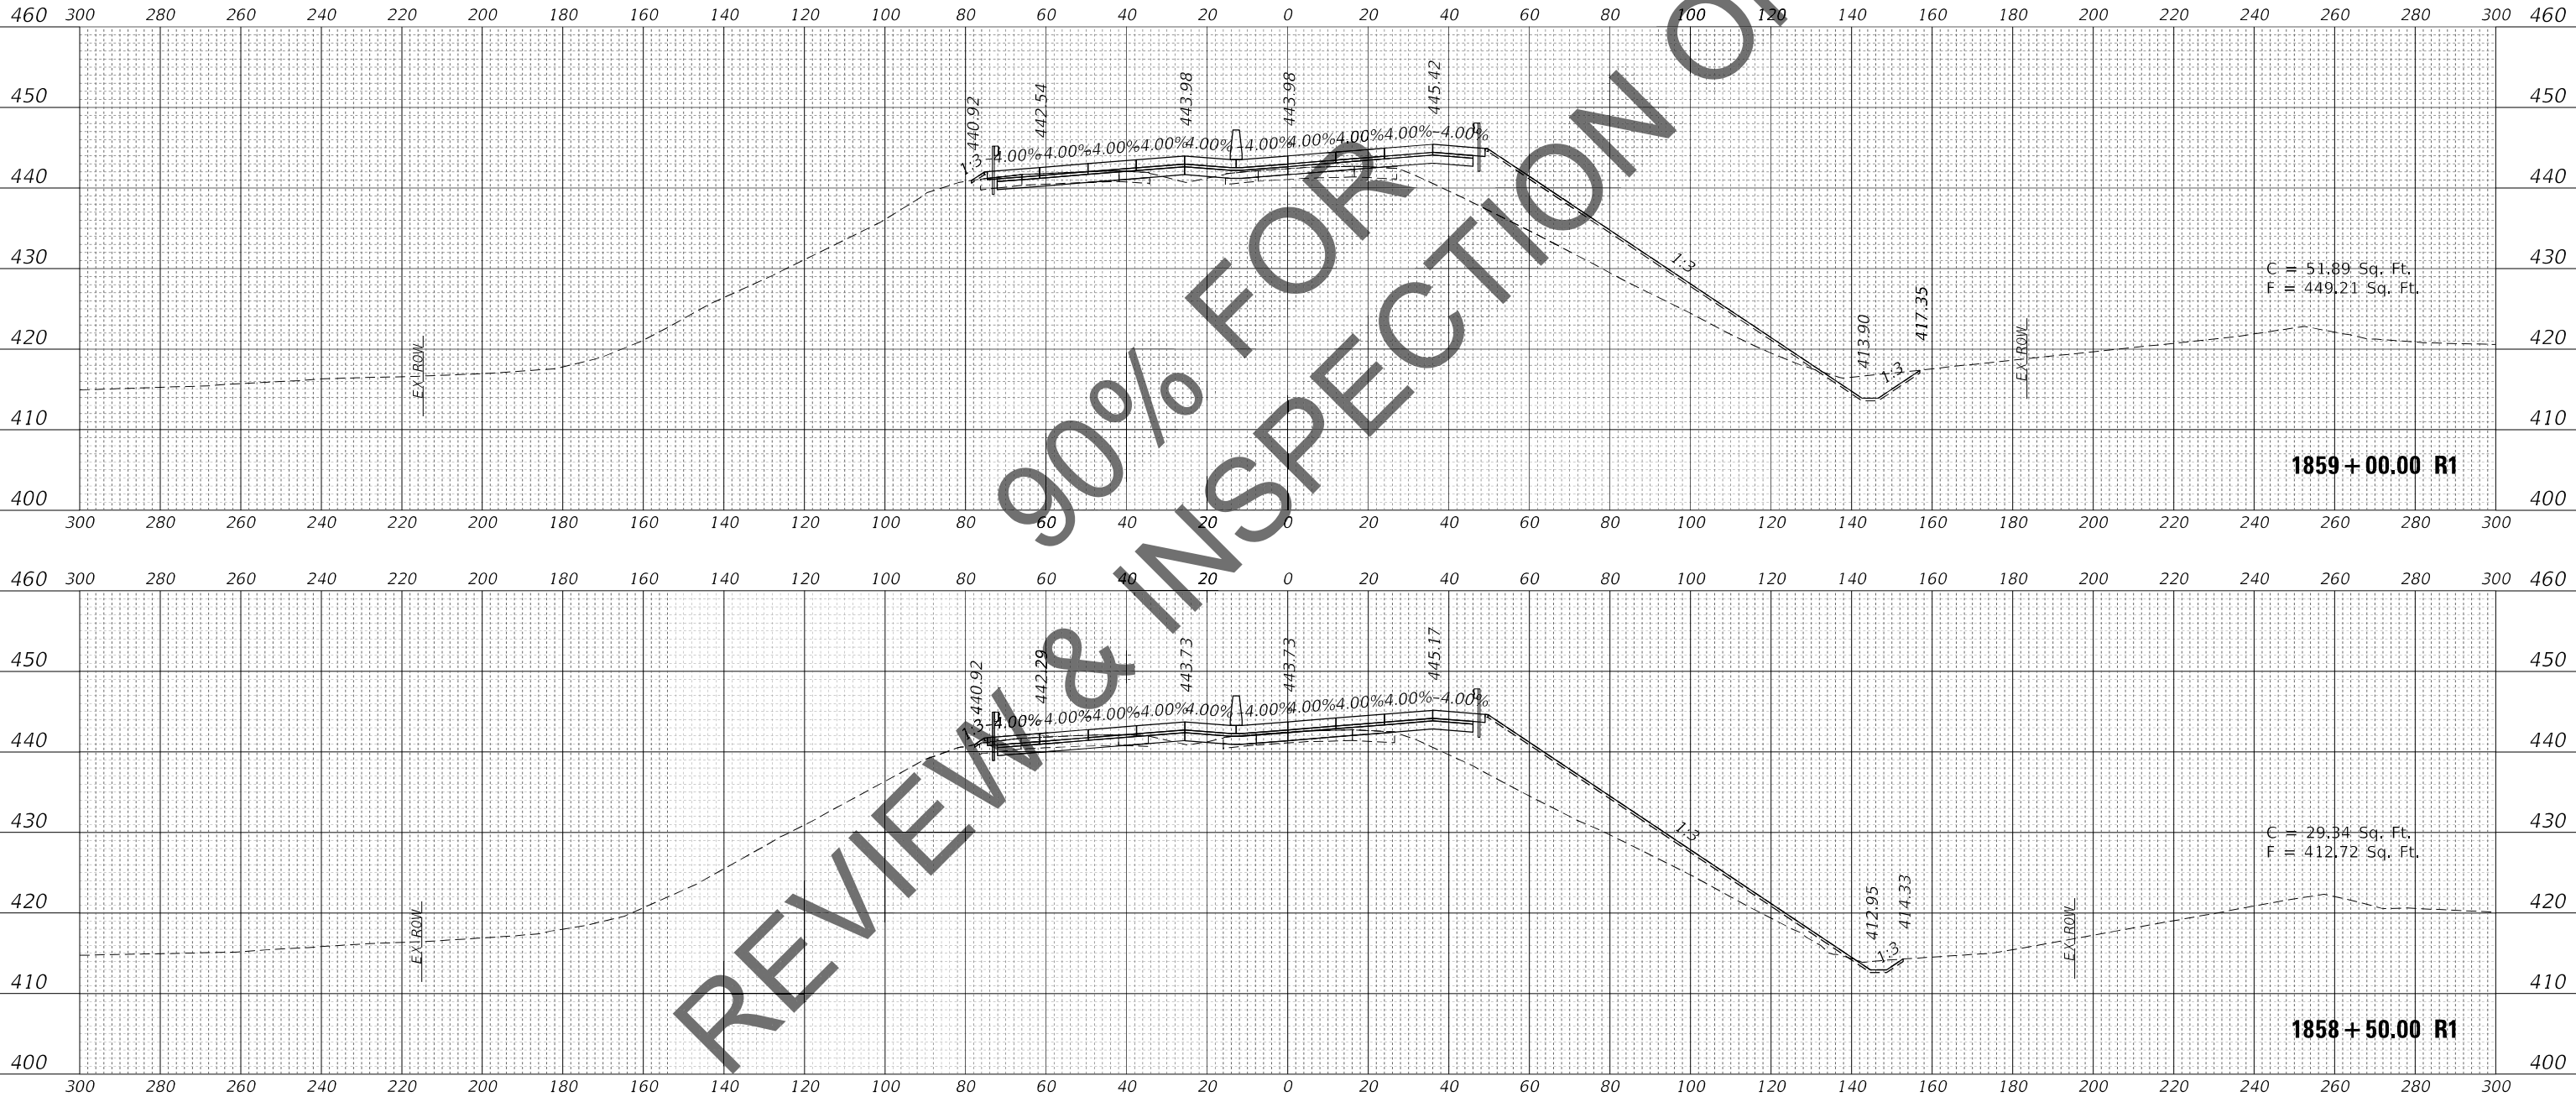

FINAL SURVEY NO.	SURVEYED PLOTTED NOTE BOOK AREAS CHECKED	BY	DATE

ORIGINAL SURVEY NO.	SURVEYED PLOTTED NOTE BOOK AREAS CHECKED	BY	DATE

MODEL: FAI270E_1111
FILE NAME: C:\34PDF\9404\508_168120-DD-D879-9D-34-C581.dgn





USER NAME = PWICSS	DESIGNED -	REVISED -
	DRAWN -	REVISED -
PLOT SCALE = 20,0000 ' / in.	CHECKED -	REVISED -
PLOT DATE = 11/12/2021	DATE -	REVISED -

STATE OF ILLINOIS
DEPARTMENT OF TRANSPORTATION

FAI-270
CROSS SECTIONS

SCALE: 1" = 20' SHEET 28 OF 76 SHEETS STA. 1859+09.25 R1 TO STA. 1859+50.00 R1

F.A.I. RTE.	SECTION	COUNTY	TOTAL SHEETS	SHEET NO.
I-270	60(B)-1	MADISON	860	812
CONTRACT NO. 76J90				
ILLINOIS FED. AID PROJECT				

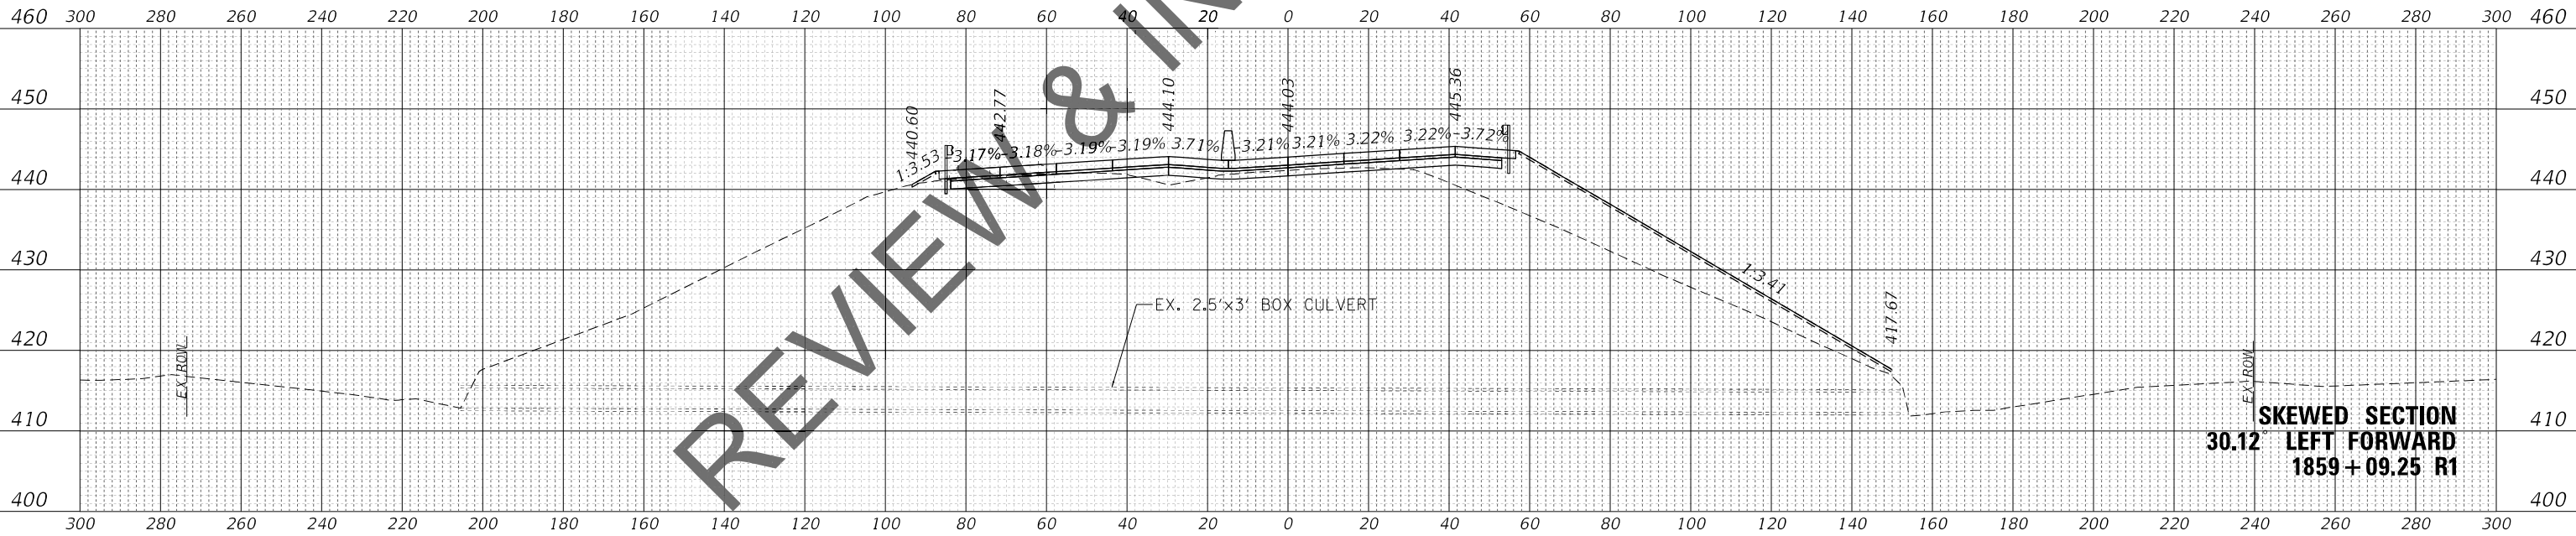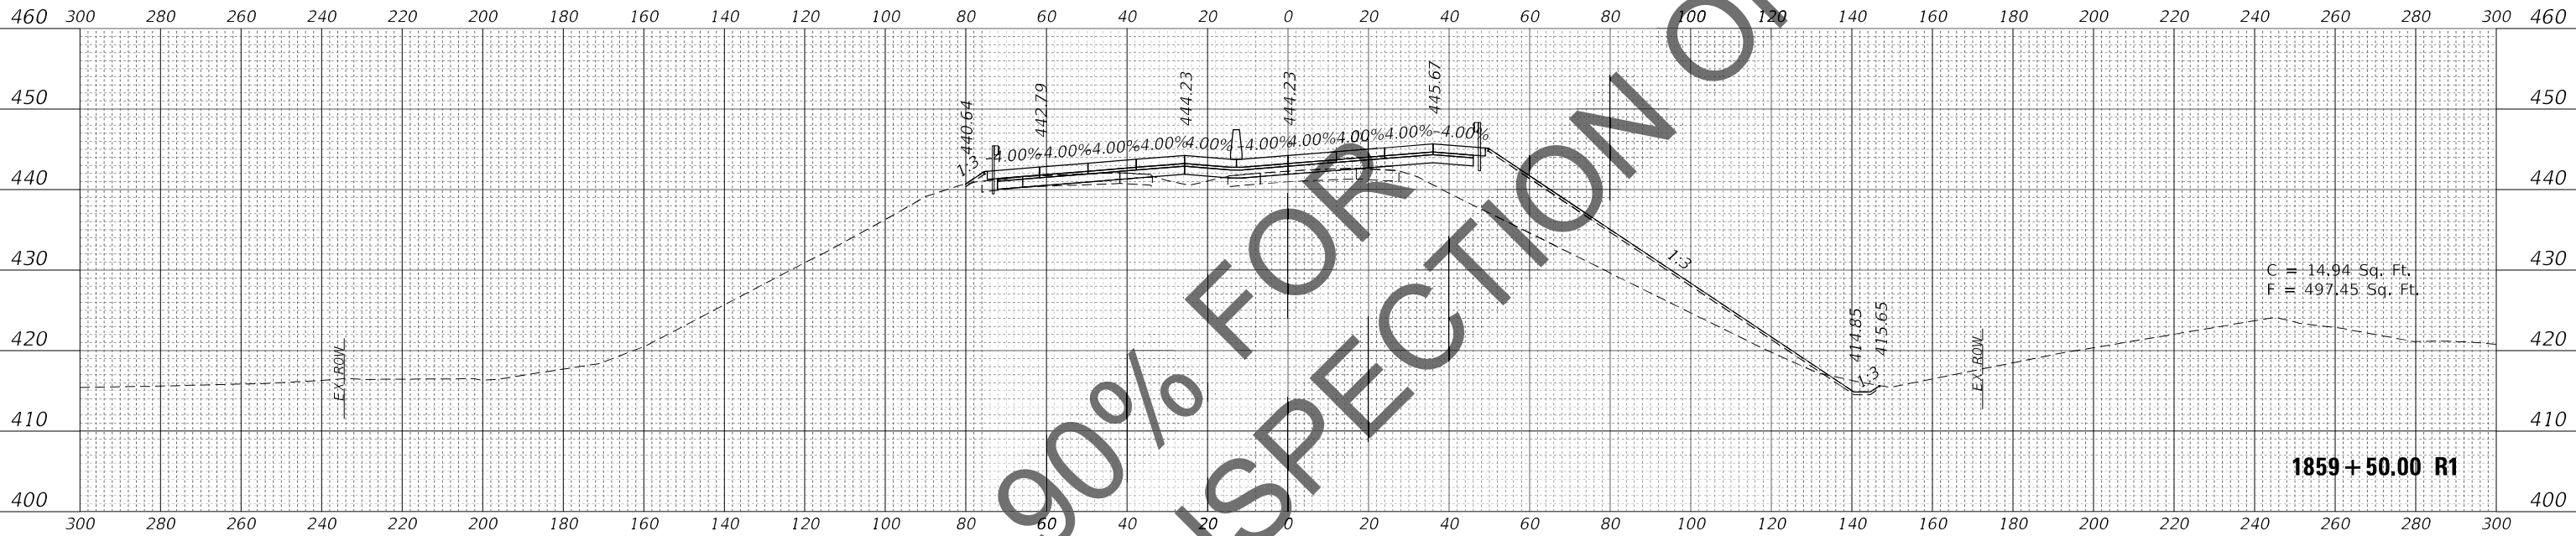

ORIGINAL SURVEY		BY _____	DATE _____
NOTE BOOK		SURVEYED _____	
		PLOTTED _____	
		TEMPLATE _____	
		AREAS _____	
NO. _____		AREAS CHECKED _____	

HORNER SHIFRIN
Teaming with:  **PARSONS**

**STATE OF ILLINOIS
DEPARTMENT OF TRANSPORTATION**

F.A.I. RTE.	SECTION	COUNTY	TOTAL SHEETS	SHEET NO.
I-270	60(B)-1	MADISON	860	813
		CONTRACT NO. 76190		
ILLINOIS		FED. AID PROJECT		

ORIGINAL SURVEY	SURVEYED _____	BY _____	DATE _____
	PLOTTED _____		
	TEMPLATE _____		
	AREAS _____		
NO. _____	AREAS CHECKED _____		


HORNER SHIFRIN
Teaming with:  **PARSONS**

STATE OF ILLINOIS
DEPARTMENT OF TRANSPORTATION

F.A.I. RTE.	SECTION	COUNTY	TOTAL SHEETS	SHEET NO.
I-270	60(B)-1	MADISON	860	814
		CONTRACT NO. 76J90		
ILLINOIS		FED. AID PROJECT		

ORIGINAL SURVEY		BY _____	DATE _____
NOTE BOOK		SURVEYED _____	
		PLOTTED _____	
		TEMPLATE _____	
		AREAS _____	
NO. _____		AREAS CHECKED _____	

NO. _____
-sht-xssht.dgn

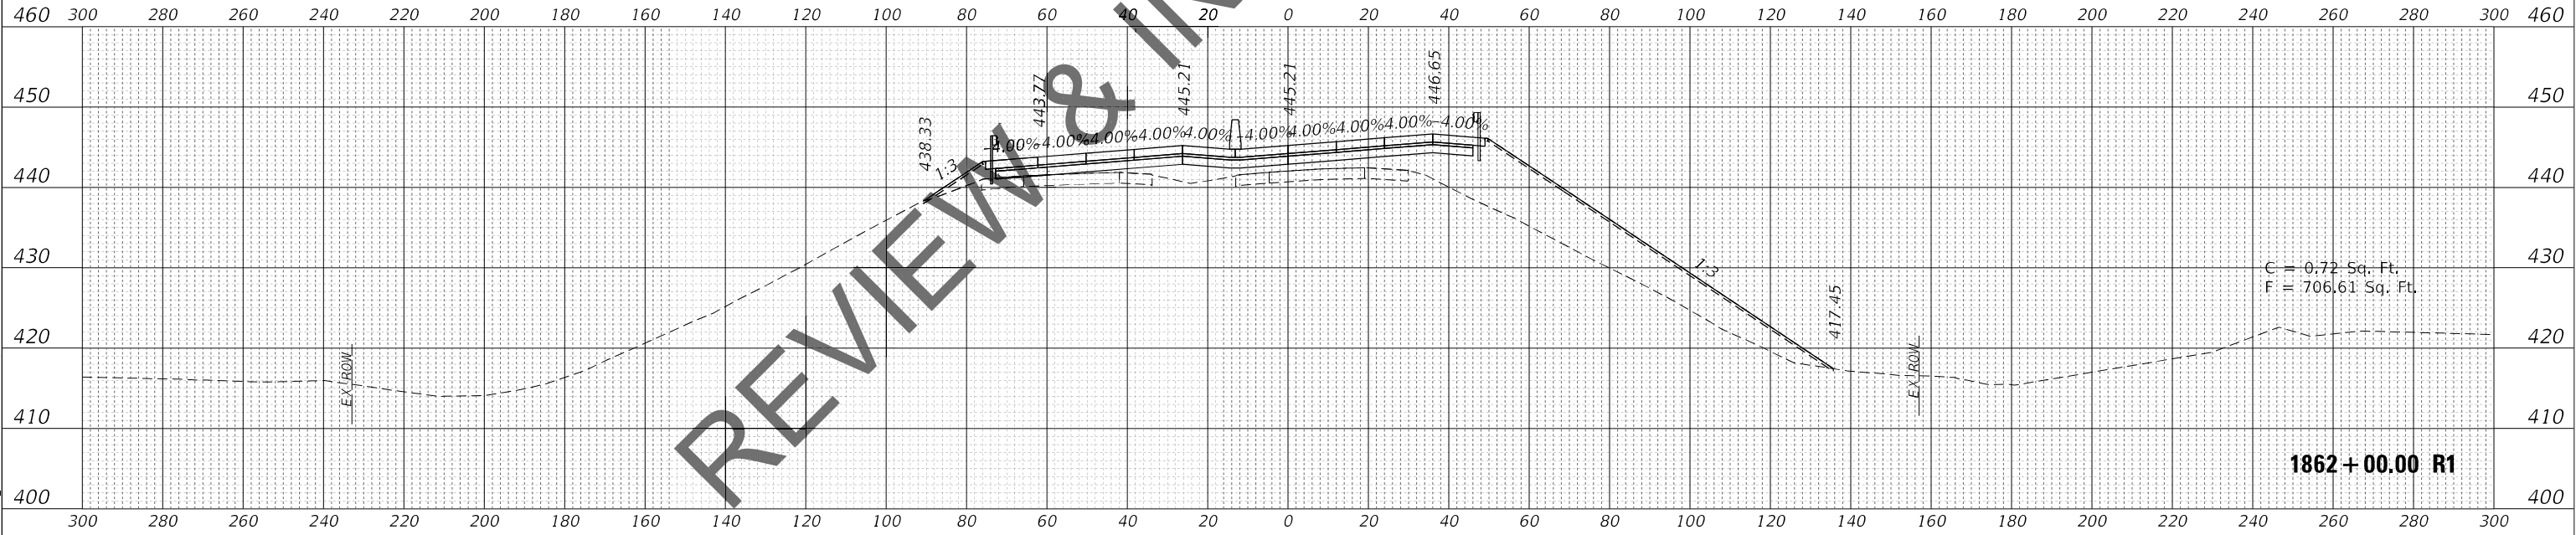

	USER NAME = PWICSS	DESIGNED -	REVISED -	STATE OF ILLINOIS DEPARTMENT OF TRANSPORTATION	FAI-270 CROSS SECTIONS				F.A.I. RTE.	SECTION	COUNTY	TOTAL SHEETS	SHEET NO.
	PLOT SCALE = 20,000 ' / in.	DRAWN -	REVISED -						I-270	60(B)-1	MADISON	860	815
	PLOT DATE = 11/12/2021	CHECKED -	REVISED -		SCALE: 1" = 20'				CONTRACT NO. 76J90				
		DATE -	REVISED -		SHEET 31 OF 76 SHEETS				STA. 1862+00.00 R1 TO STA. 1862+50.00 R1				

FINAL SURVEY NO.	SURVEYED PLOTTED NOTE BOOK AREAS CHECKED	BY	DATE

ORIGINAL SURVEY NO.	SURVEYED PLOTTED NOTE BOOK AREAS CHECKED	BY	DATE

MODEL: FAI270E_1111
FILE NAME: C:\34PDF\94045086_168120-DD-D879-9D-34-PC-SS-11.dgn

HORNER SHIFRIN


Teaming with: 

USER NAME = PWICSS	DESIGNED -	REVISED -
	DRAWN -	REVISED -
PLOT SCALE = 20,0000 ' / in.	CHECKED -	REVISED -
PLOT DATE = 11/12/2021	DATE -	REVISED -

STATE OF ILLINOIS
DEPARTMENT OF TRANSPORTATION


FAI-270 CROSS SECTIONS			
SCALE: 1" = 20'	SHEET 32	OF 76 SHEETS	STA. 1863+00.00 R1 TO STA. 1863+50.00 R1

F.A.I. RTE.	SECTION	COUNTY	TOTAL SHEETS	SHEET NO.
I-270	60(B)-1	MADISON	860	816
CONTRACT NO. 76J90				
ILLINOIS		FED. AID PROJECT		

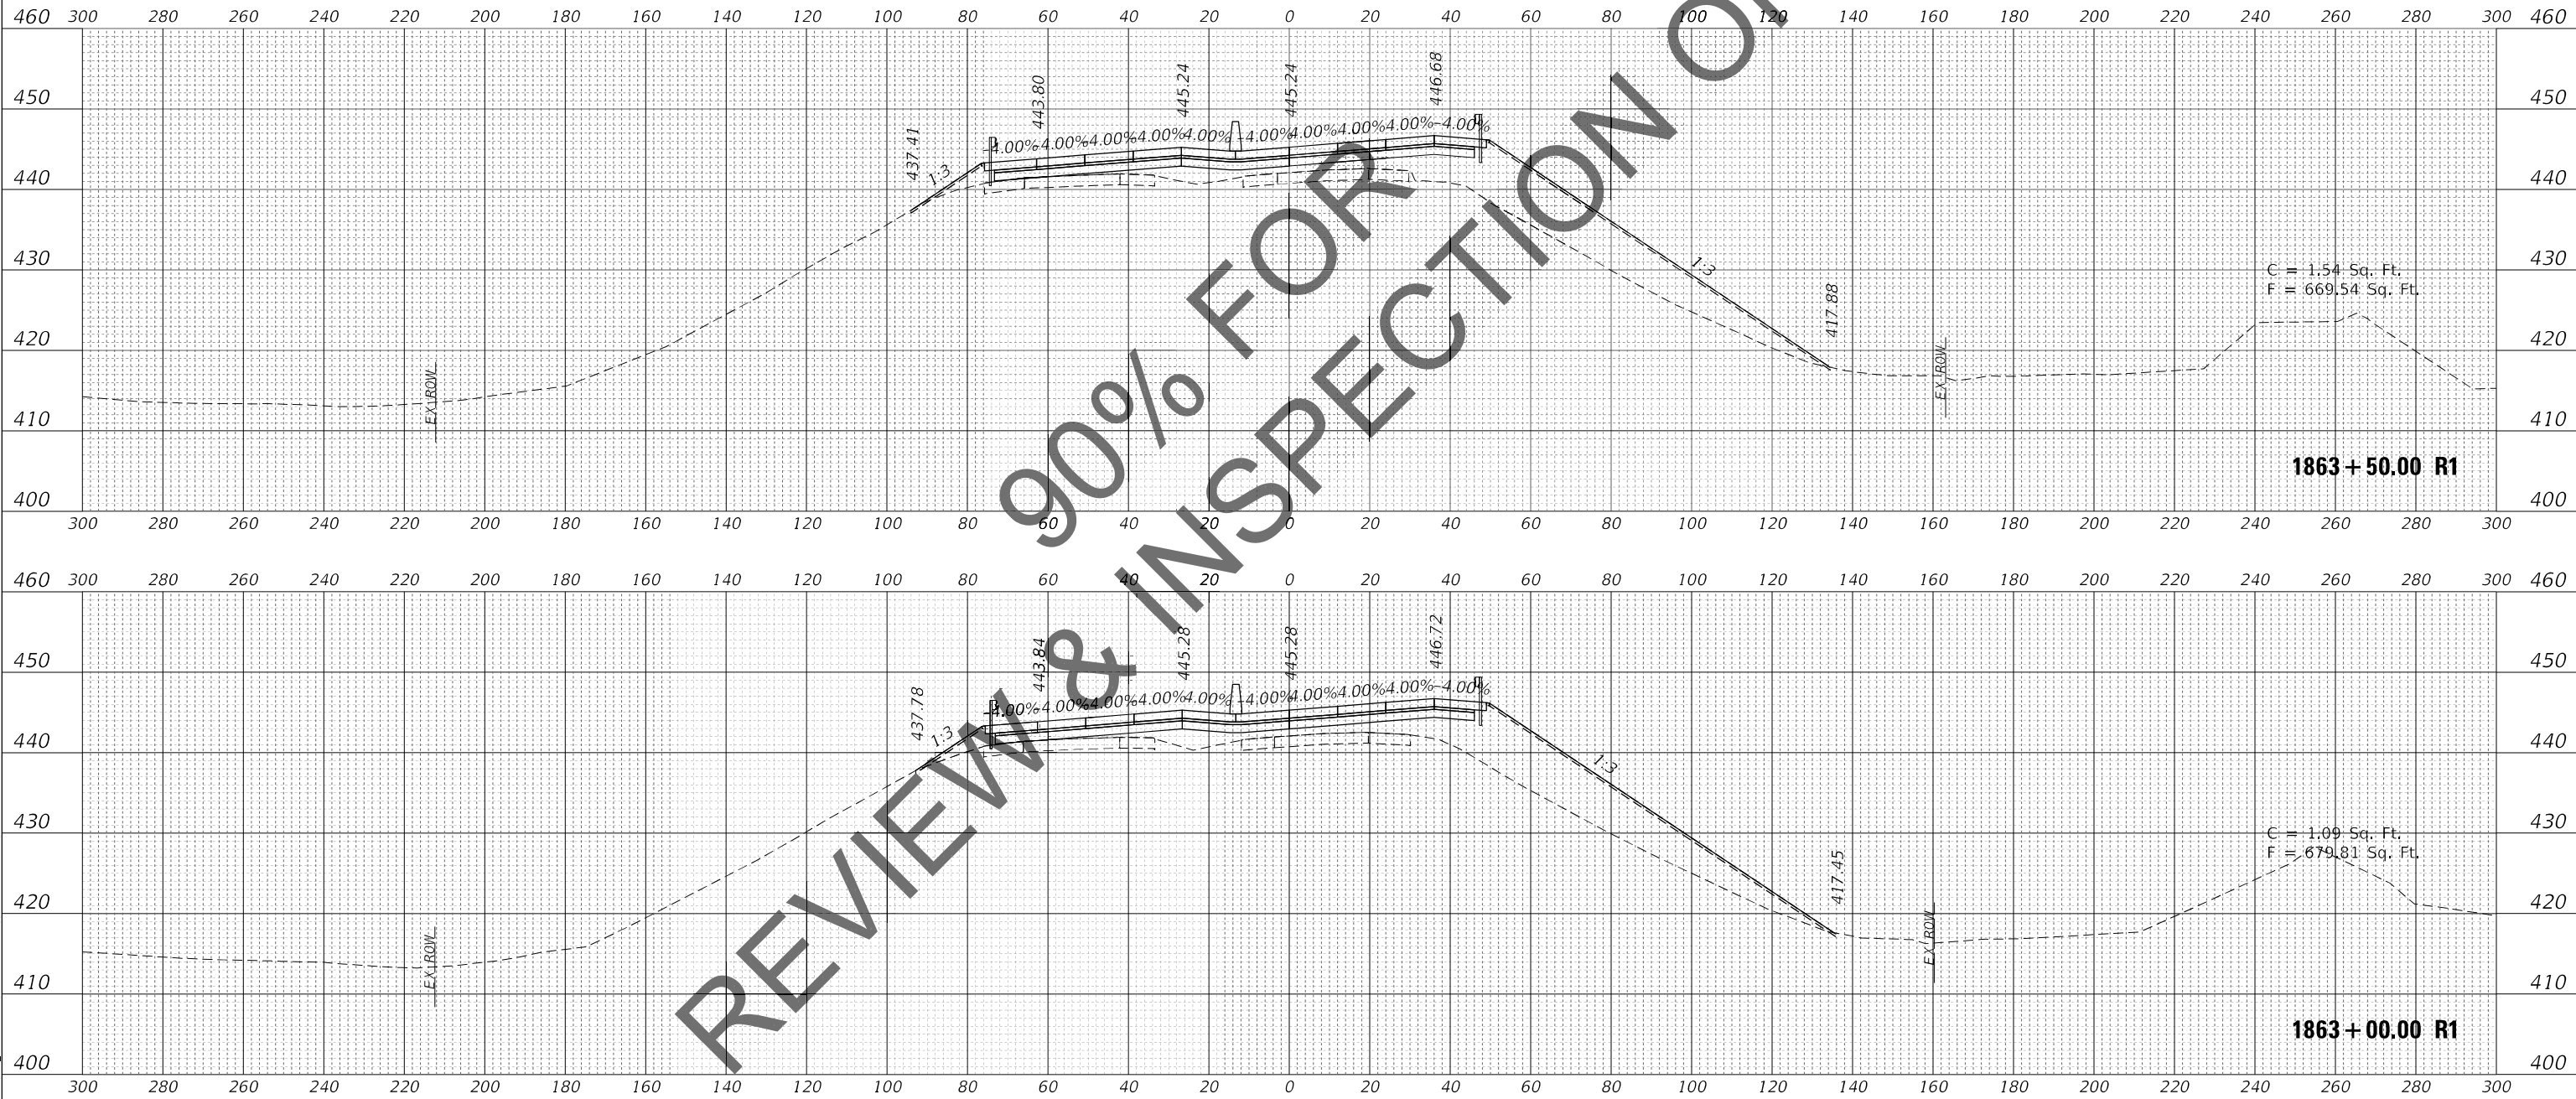

ORIGINAL SURVEY		BY _____	DATE _____
NOTE BOOK		SURVEYED _____	
		PLOTTED _____	
		TEMPLATE _____	
		AREAS _____	
NO. _____		AREAS CHECKED _____	

NO. _____
-sht-xssht.dgn

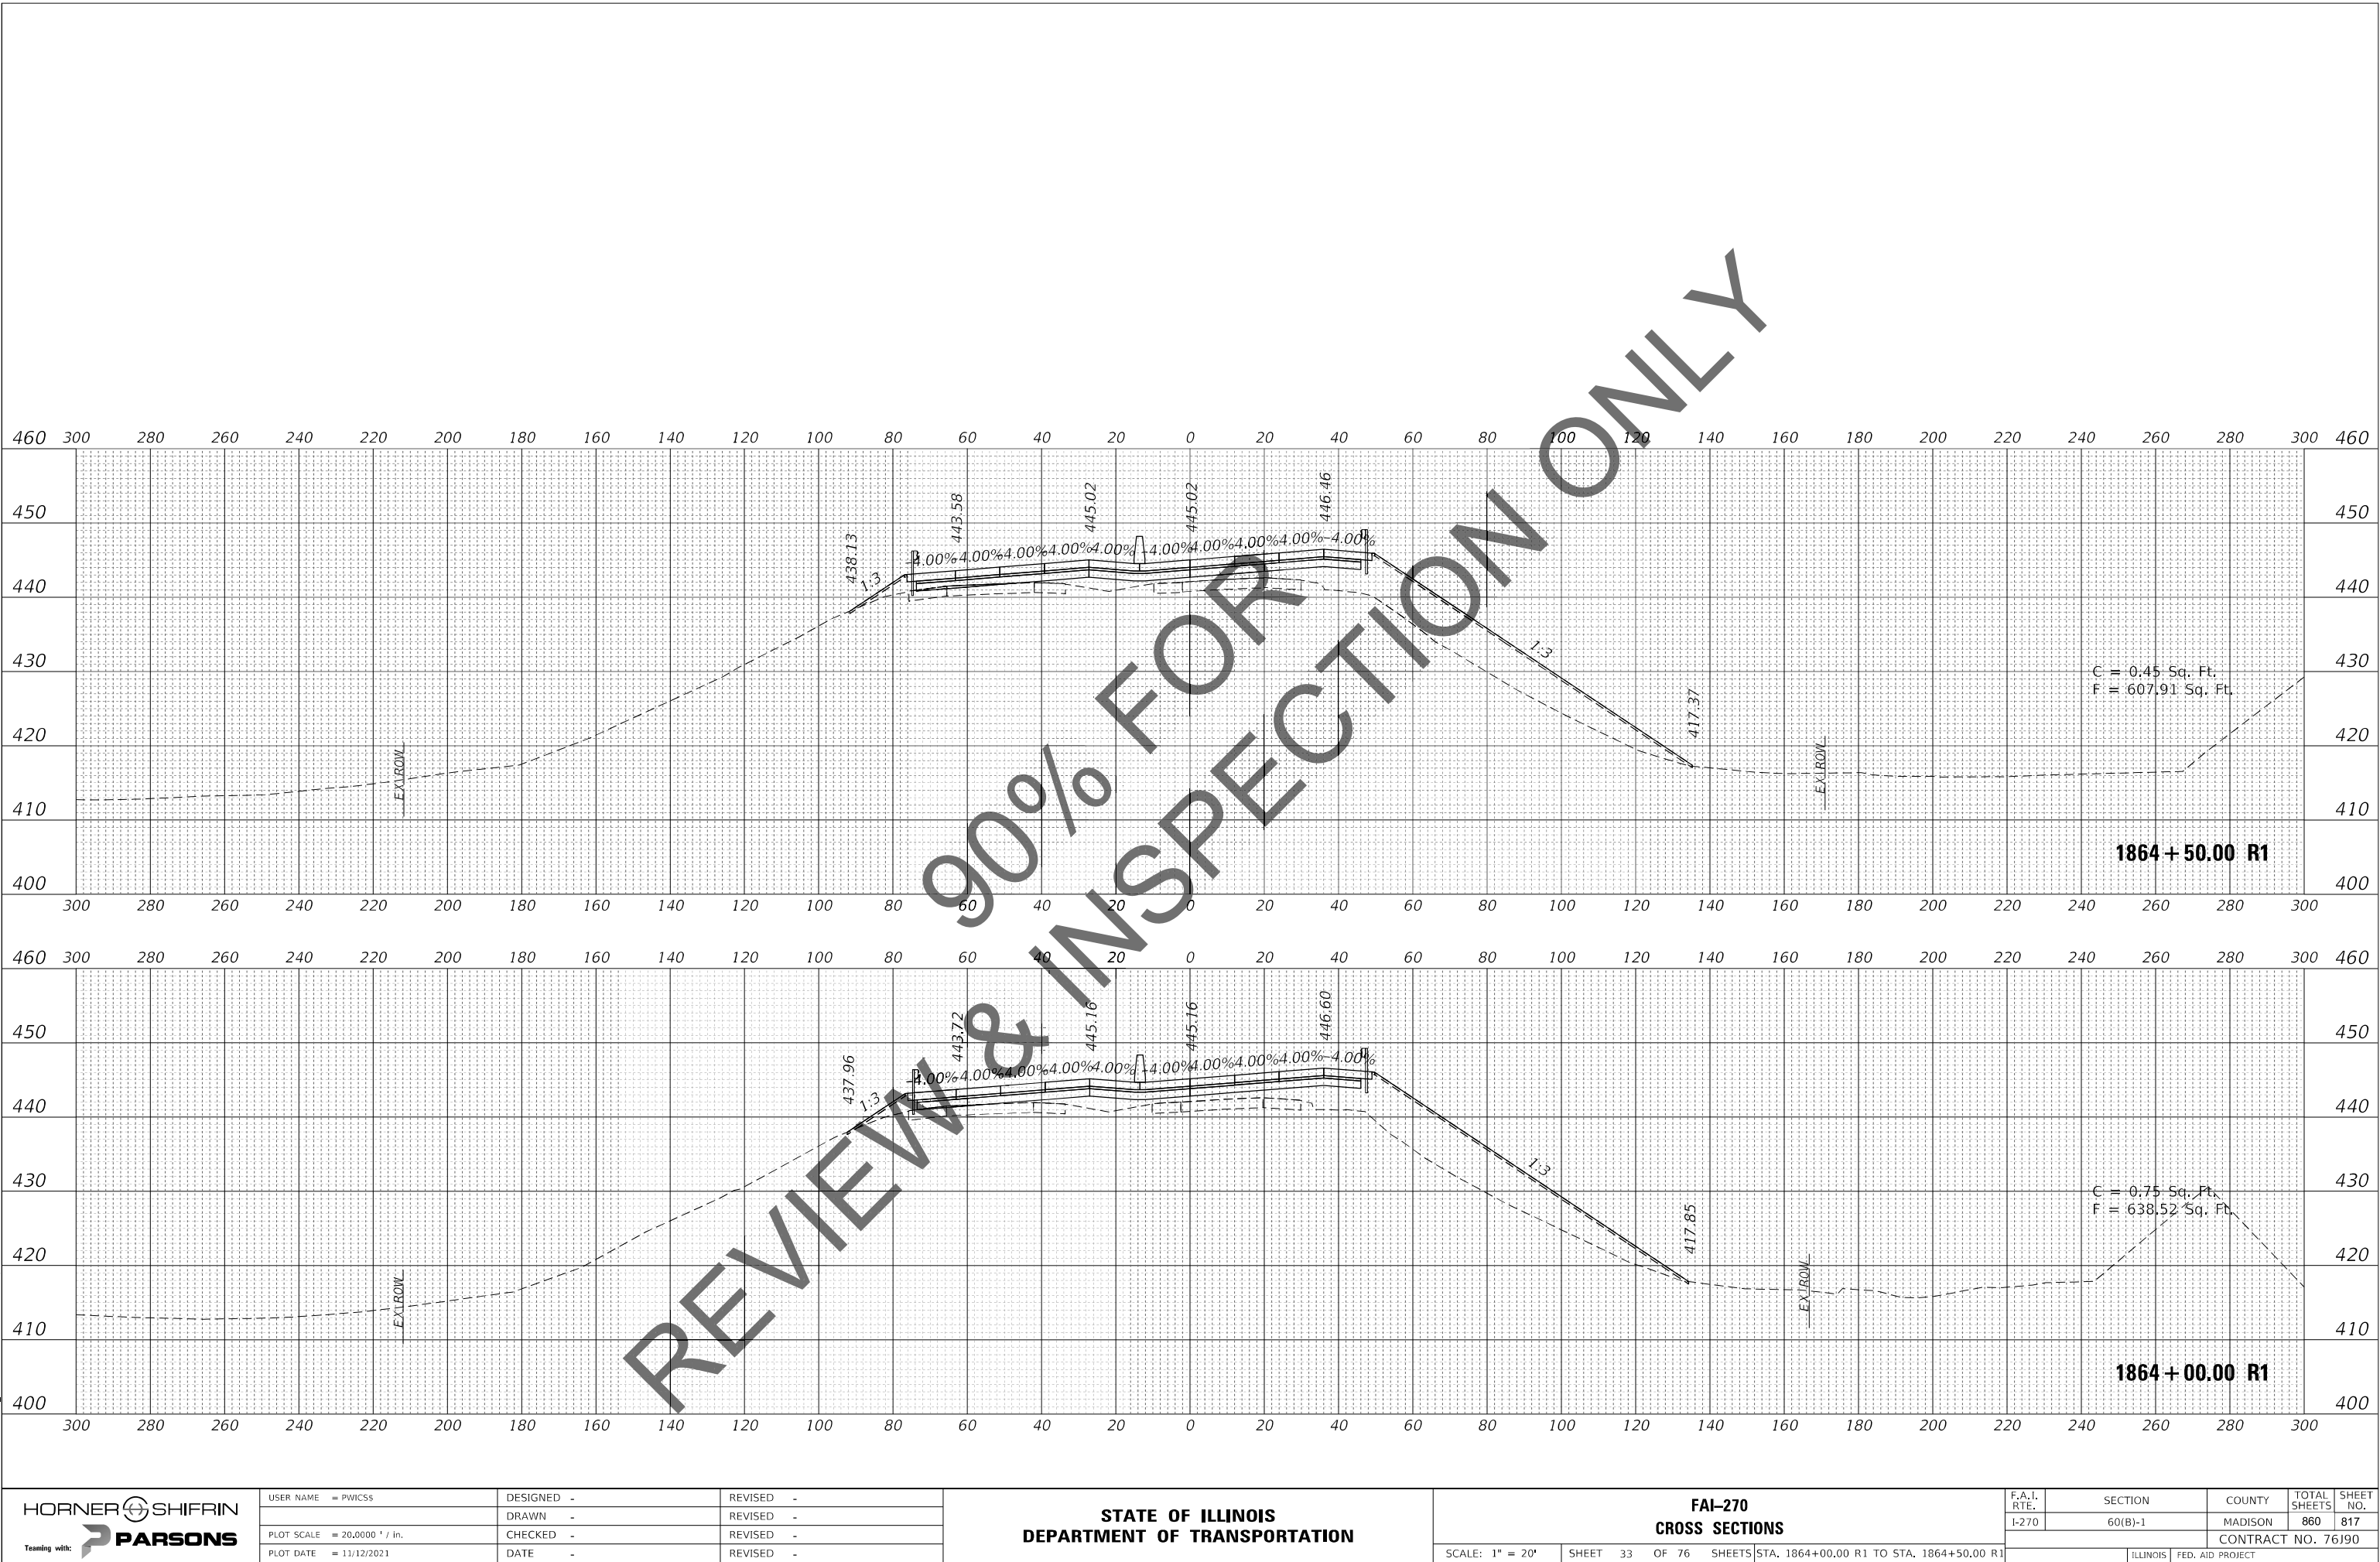

ORIGINAL SURVEY			DATE
SURVEYED _____			
PLOTTED _____			
TEMPLATE _____			
AREAS _____			
AREAS CHECKED _____			
NO. _____			

HORNER SHIFRIN
Teaming with:  **PARSONS**

**STATE OF ILLINOIS
DEPARTMENT OF TRANSPORTATION**

F.A.I. RTE.	SECTION	COUNTY	TOTAL SHEETS	SHEET NO.
I-270	60(B)-1	MADISON	860	818
		CONTRACT NO. 76J90		
ILLINOIS		FED. AID PROJECT		

FINAL SURVEY NO.	SURVEYED PLOTTED NOTE BOOK AREAS CHECKED	BY	DATE

ORIGINAL SURVEY NO.	SURVEYED PLOTTED NOTE BOOK AREAS CHECKED	BY	DATE

MODEL: FAI270E_1111
FILE NAME: C:\34PDF\94045086_16612020-D87930-34-CrossSection.dgn

HORNER SHIFRIN

Teaming with: 


USER NAME = PWICSS	DESIGNED -	REVISED -
	DRAWN -	REVISED -
PLOT SCALE = 20,0000 ' / in.	CHECKED -	REVISED -
PLOT DATE = 11/12/2021	DATE -	REVISED -

STATE OF ILLINOIS
DEPARTMENT OF TRANSPORTATION

FAI-270
CROSS SECTIONS

SCALE: 1" = 20' SHEET 35 OF 76 SHEETS STA. 1866+00.00 R1 TO STA. 1866+50.00 R1

F.A.I. RTE.	SECTION	COUNTY	TOTAL SHEETS	SHEET NO.
I-270	60(B)-1	MADISON	860	819
		CONTRACT NO. 76J90		
		ILLINOIS	FED. AID PROJECT	

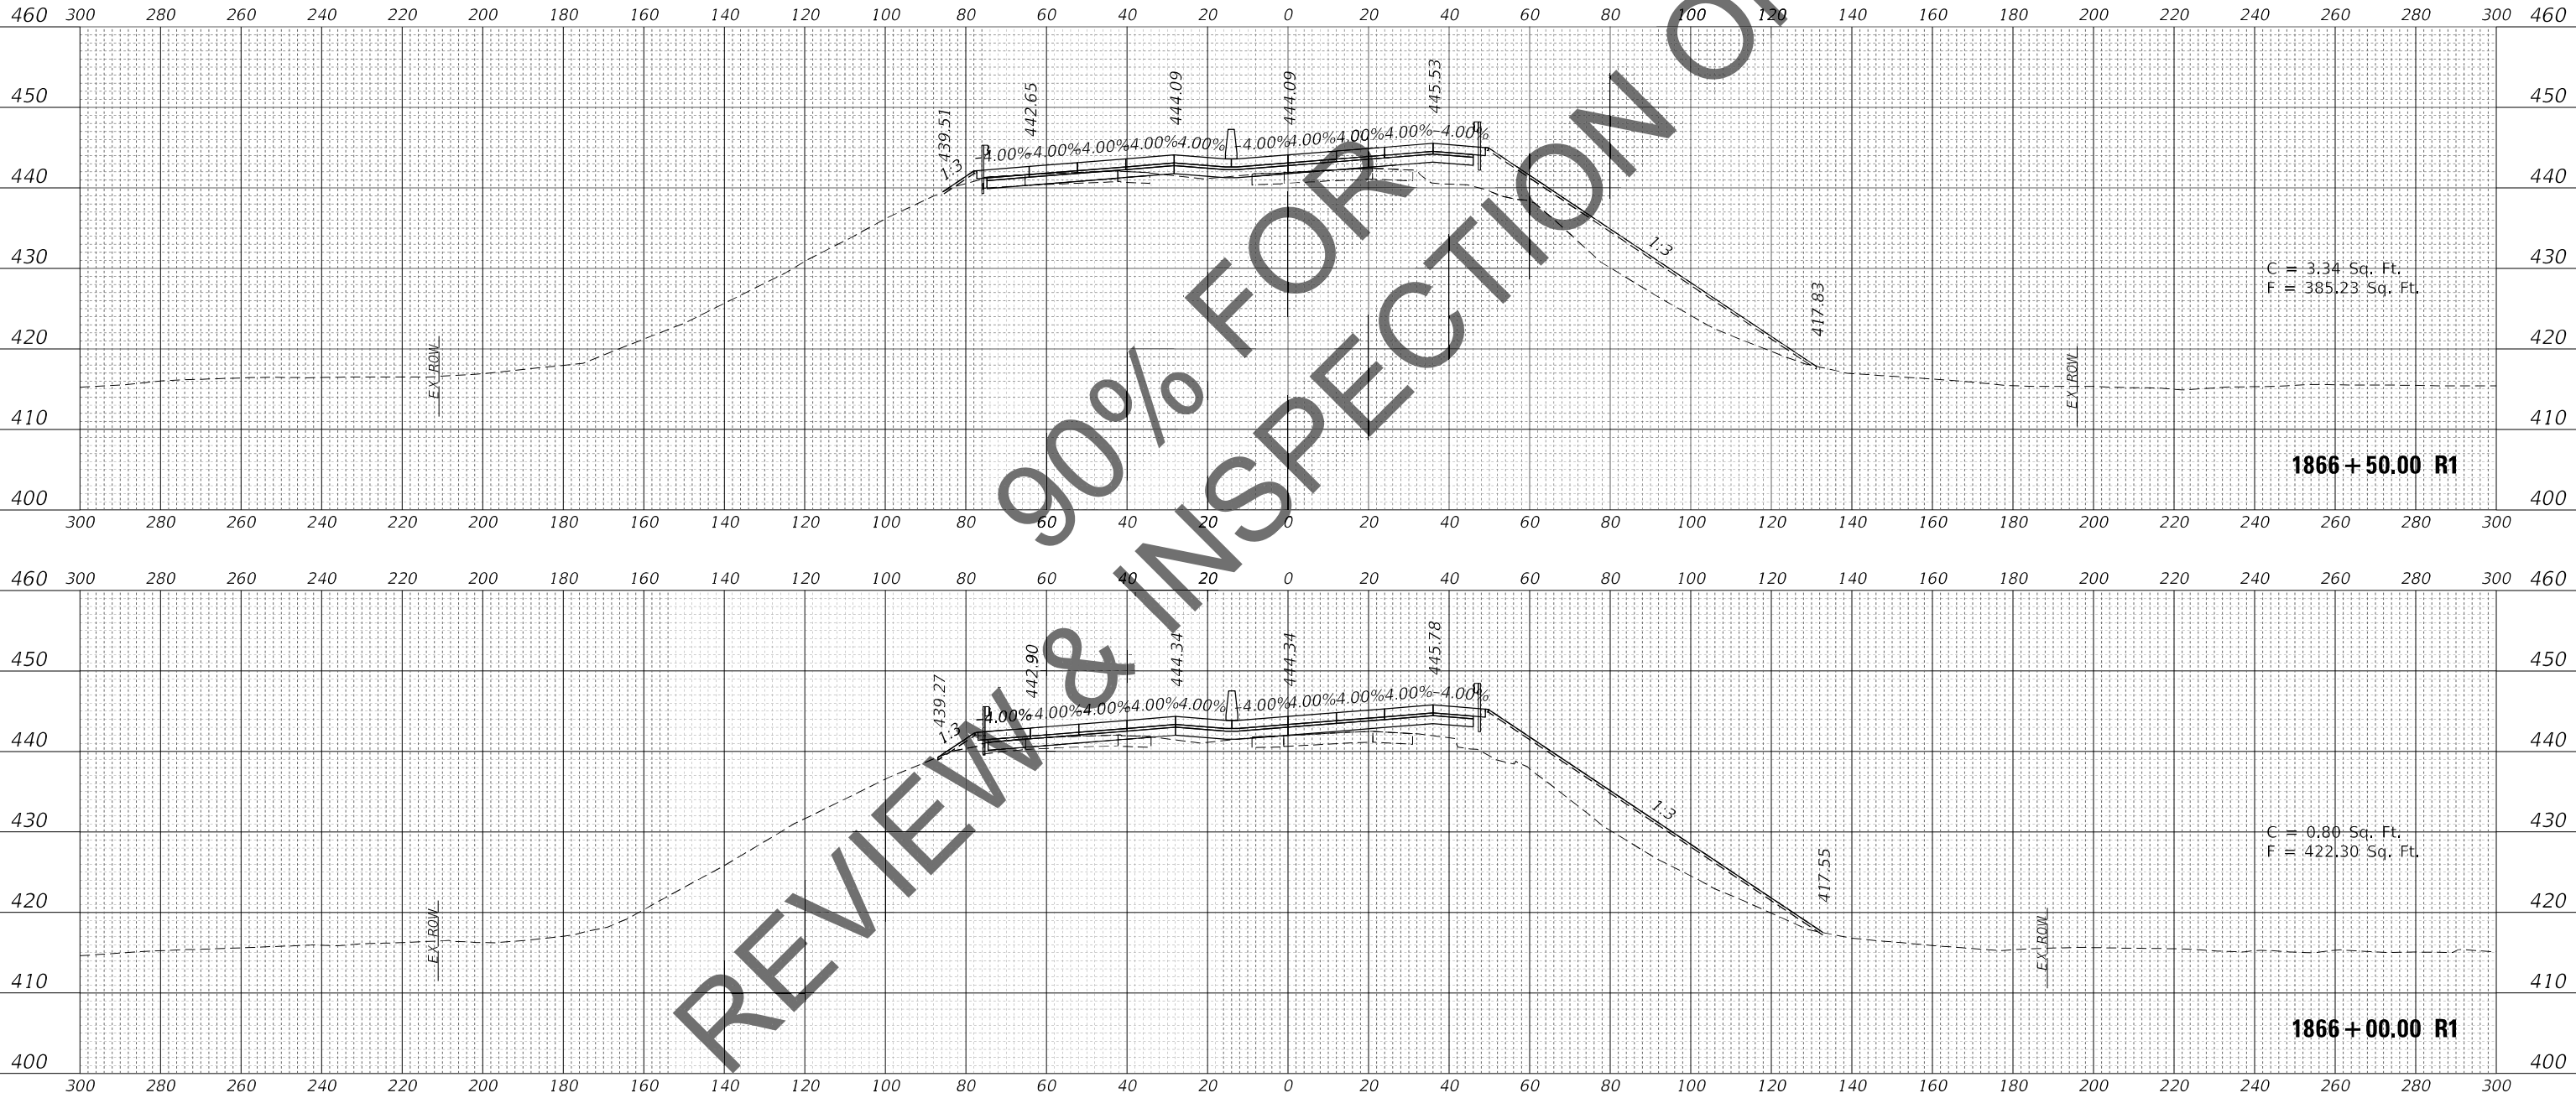

FINAL SURVEY NO.	SURVEYED PLOTTED TEMPLATE AREAS CHECKED	BY	DATE

ORIGINAL SURVEY NO.	SURVEYED PLOTTED TEMPLATE AREAS CHECKED	BY	DATE

MODEL: FAI270E_1111
FILE NAME: C:\34PDF\94045086_168120-DD-D879-9D-3F-A581.dgn

HORNER SHIFRIN

Teaming with: 


USER NAME = PWICSS	DESIGNED -	REVISED -
	DRAWN -	REVISED -
PLOT SCALE = 20,0000 ' / in.	CHECKED -	REVISED -
PLOT DATE = 11/12/2021	DATE -	REVISED -

STATE OF ILLINOIS
DEPARTMENT OF TRANSPORTATION

FAI-270
CROSS SECTIONS

SCALE: 1" = 20' SHEET 36 OF 76 SHEETS STA. 1867+00.00 R1 TO STA. 1867+50.00 R1


F.A.I. RTE.	SECTION	COUNTY	TOTAL SHEETS	SHEET NO.
I-270	60(B)-1	MADISON	860	820
CONTRACT NO. 76J90				
ILLINOIS FED. AID PROJECT				

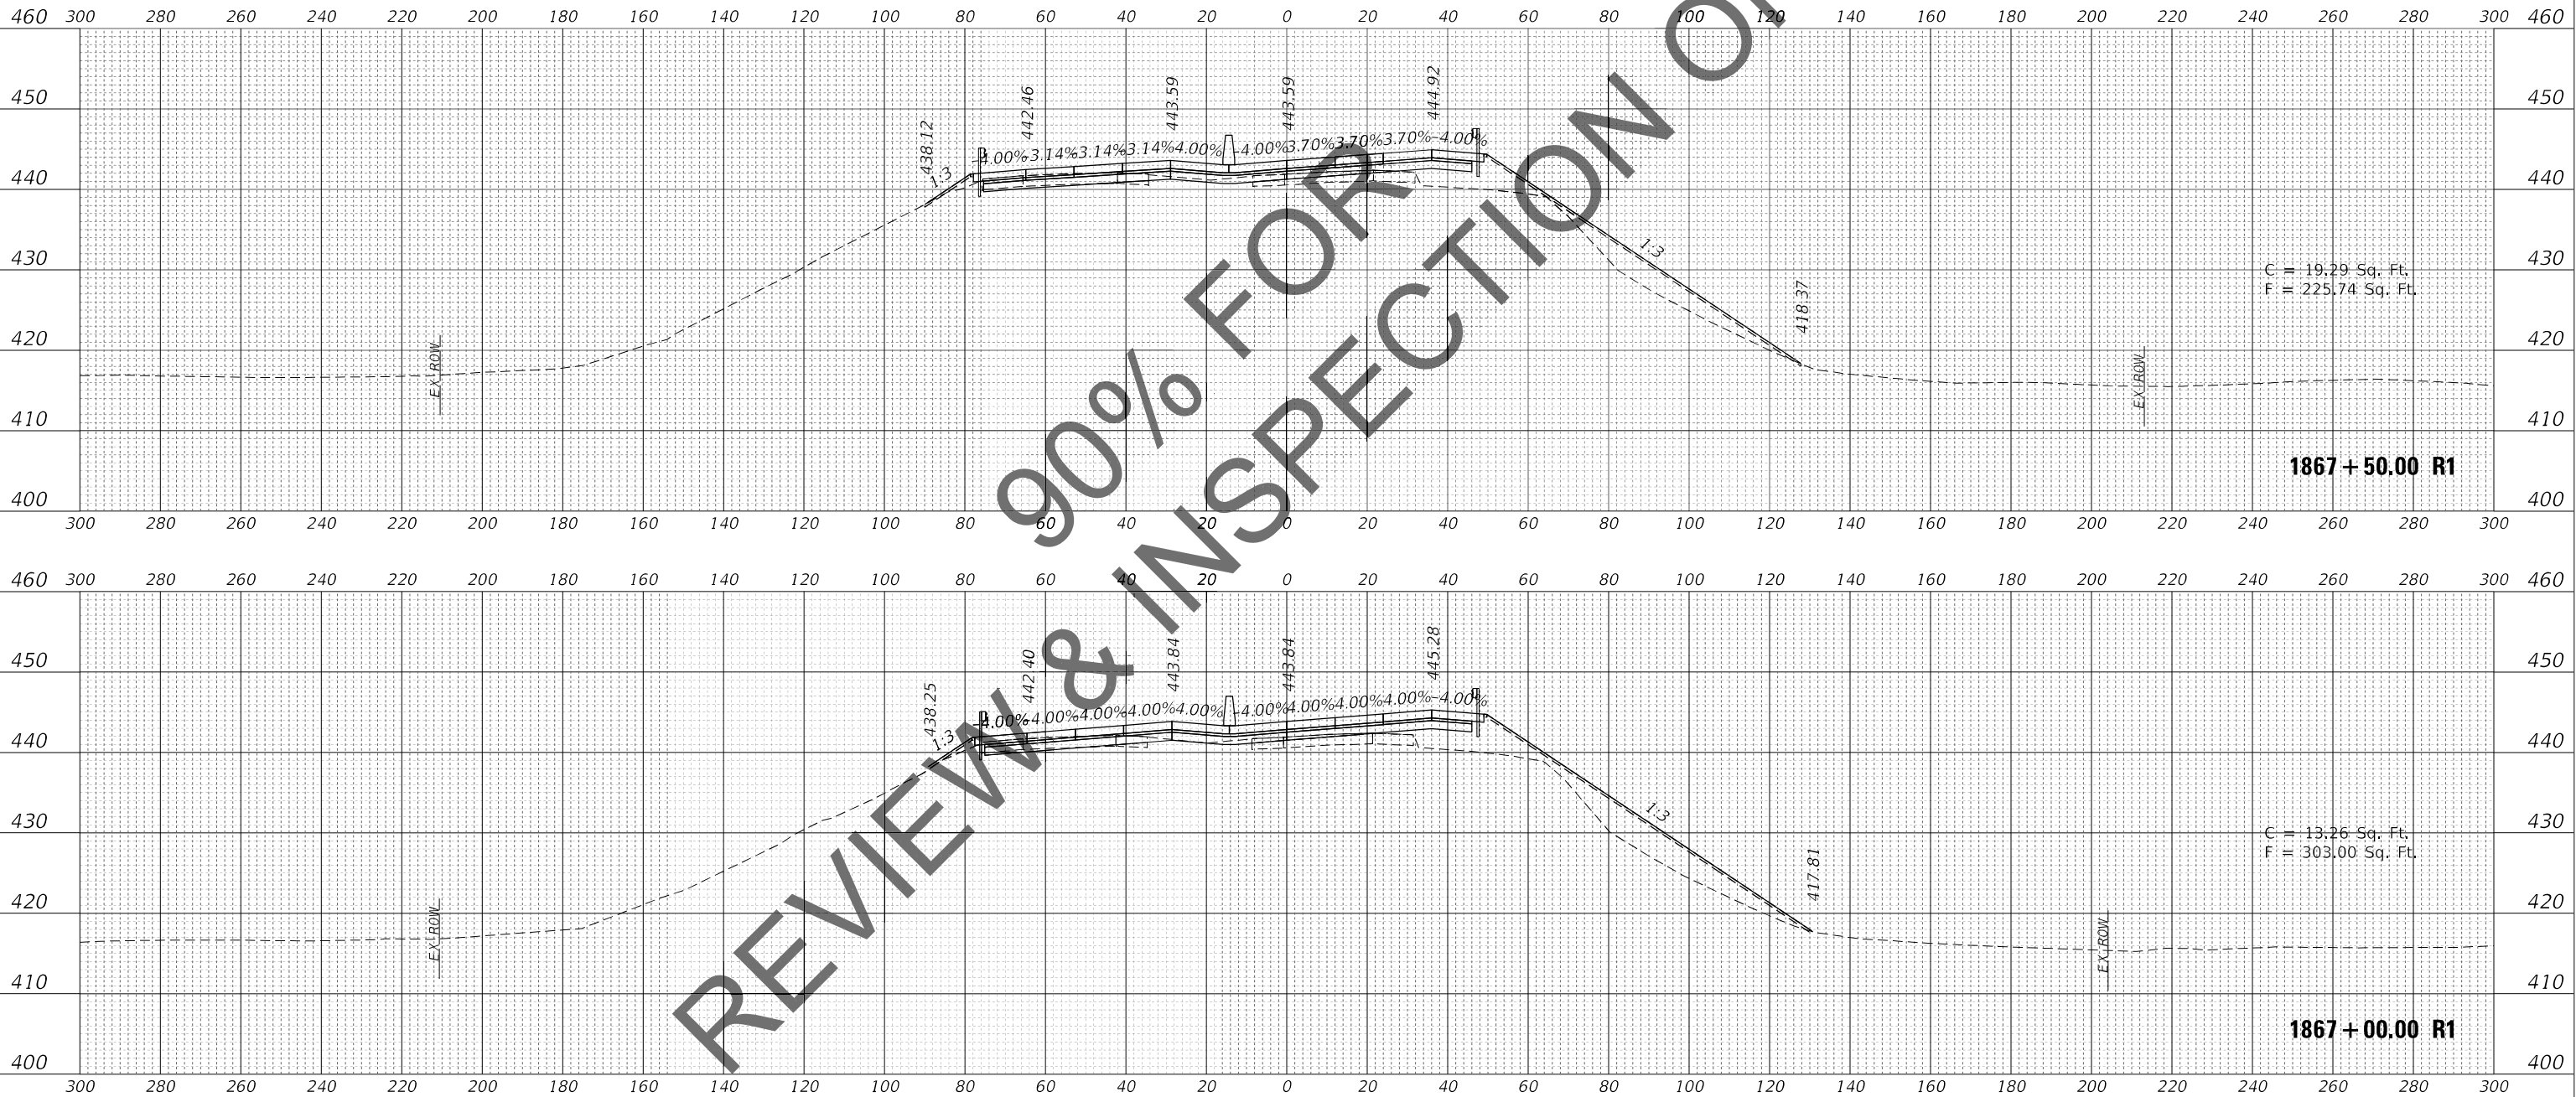

FINAL SURVEY NO.	SURVEYED PLOTTED TEMPLATE AREAS CHECKED	BY	DATE

ORIGINAL SURVEY NO.	SURVEYED PLOTTED TEMPLATE AREAS CHECKED	BY	DATE

MODEL: FAI270E_1111
FILE NAME: C:\34PDF\94045086_168120-DD-D87980-34-Cross1.dgn

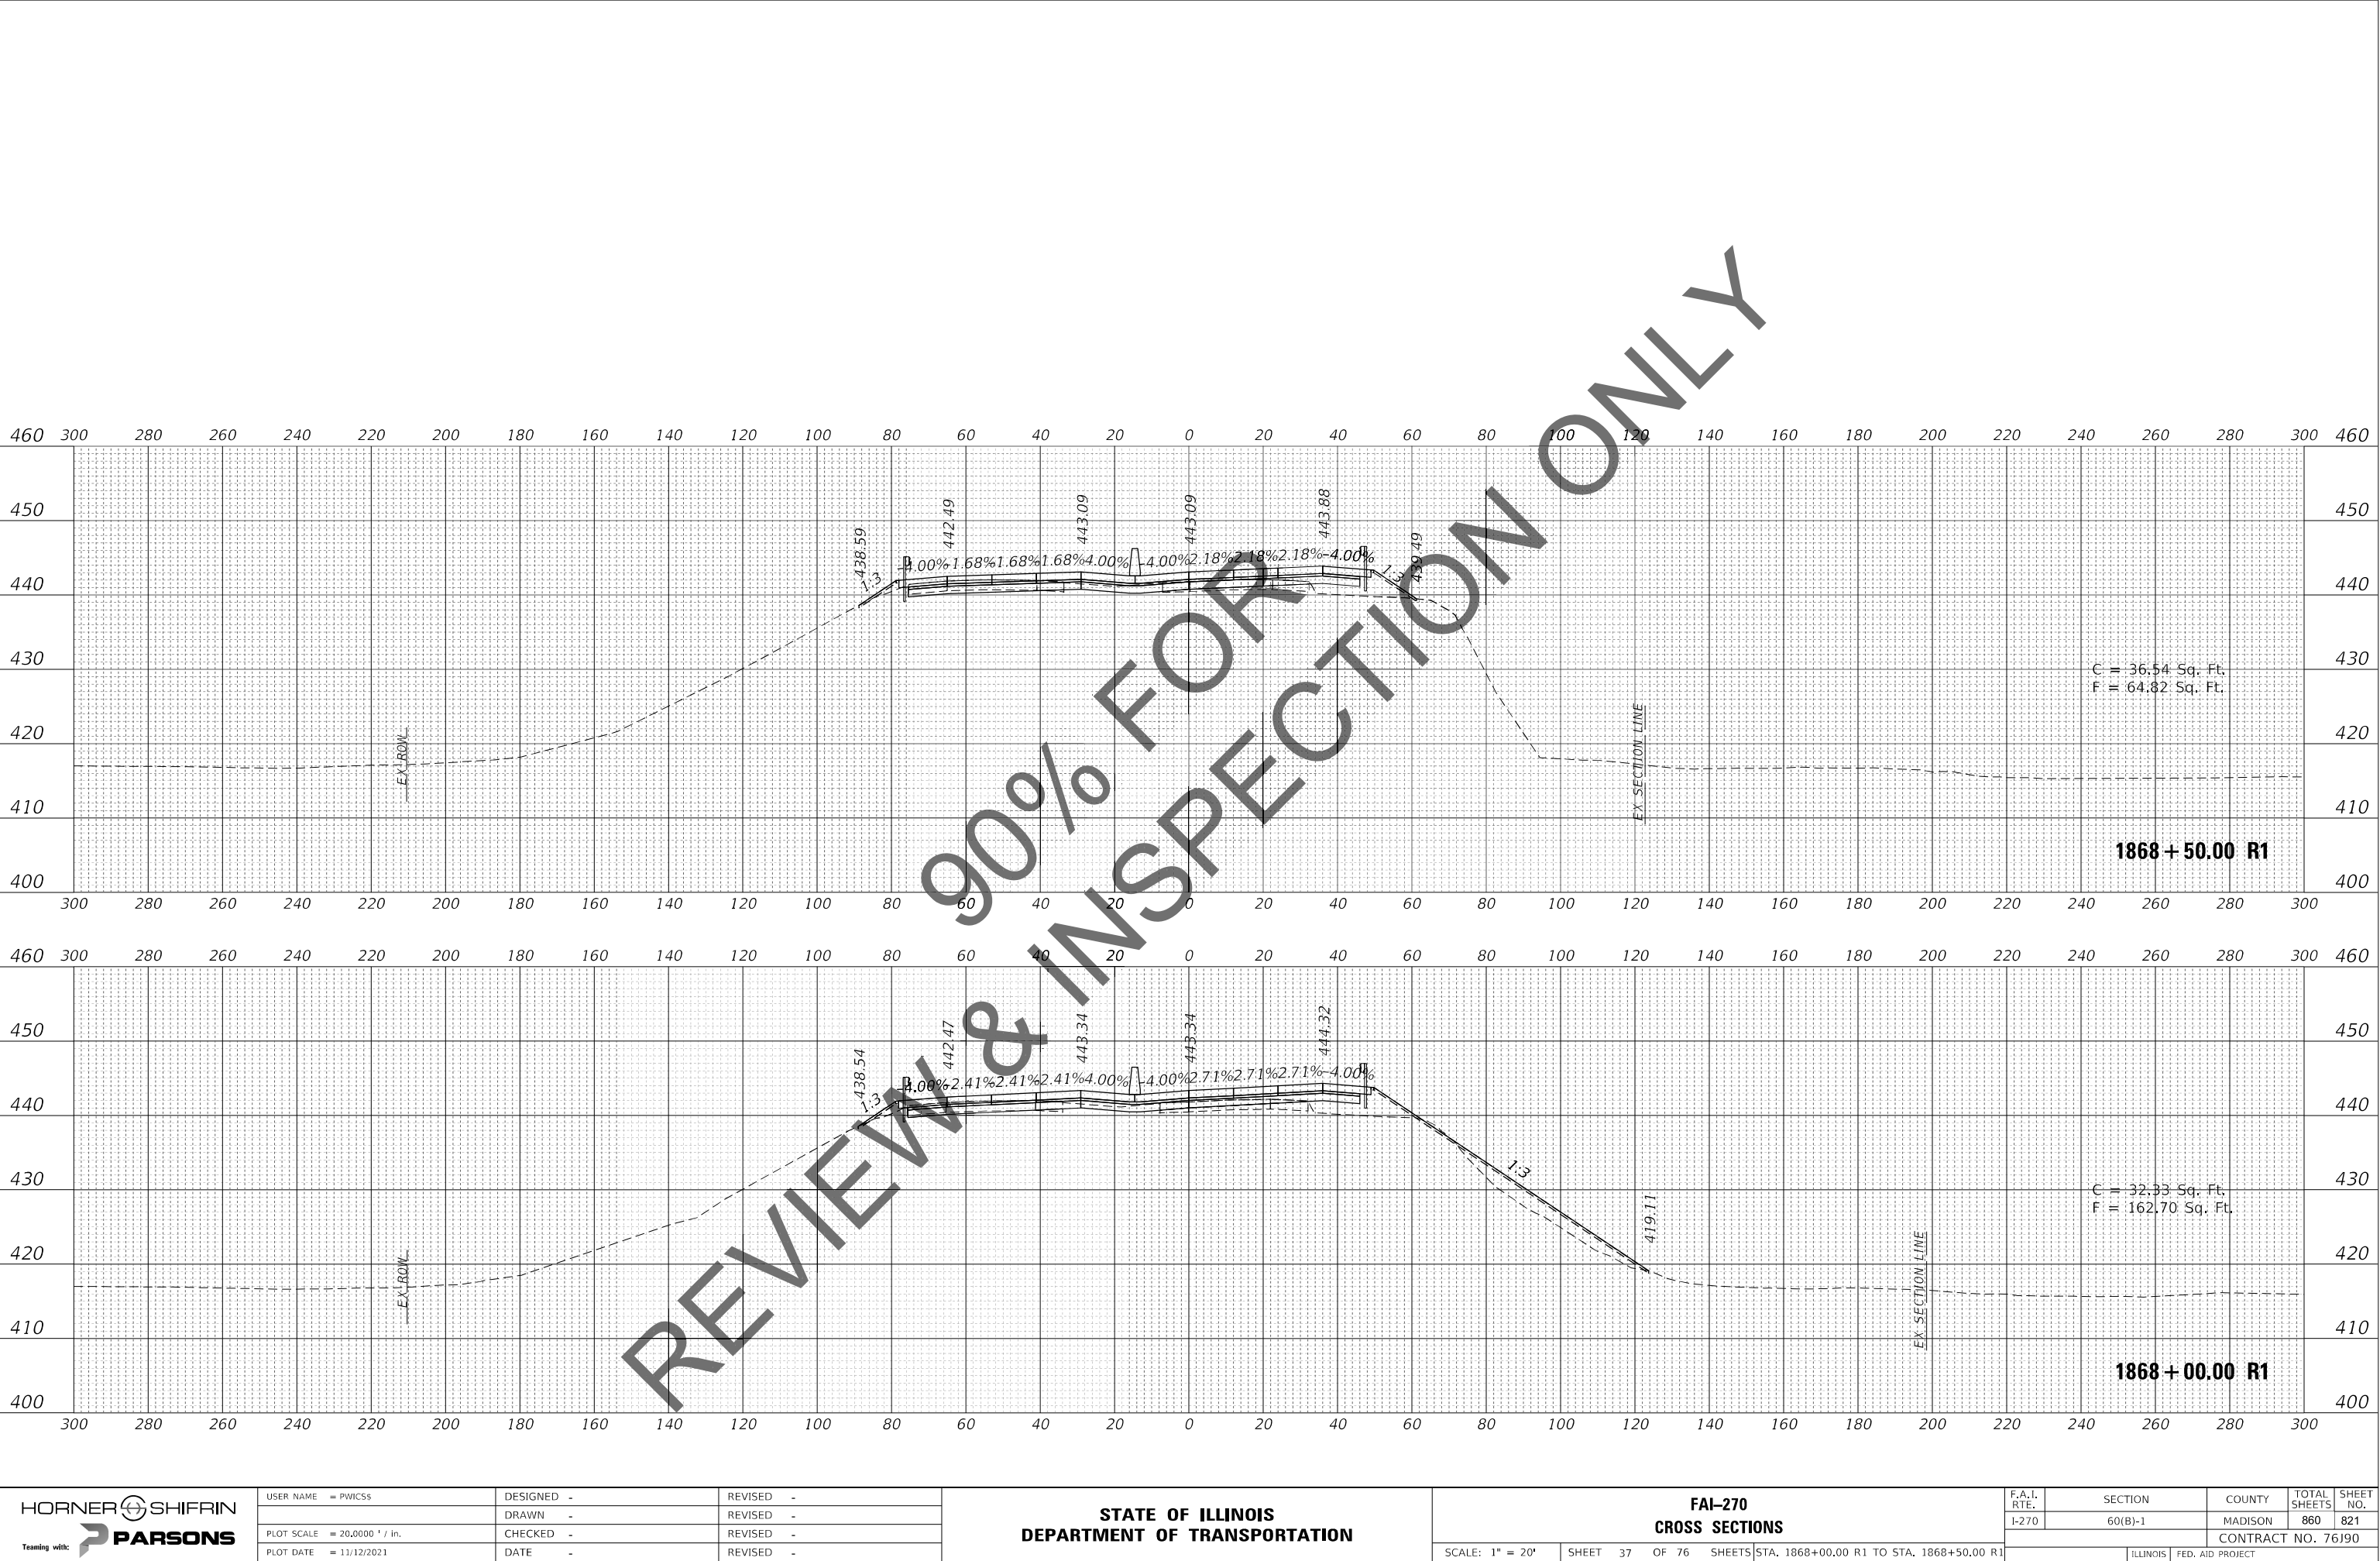

USER NAME = PWICSS	DESIGNED -	REVISED -
PLOT SCALE = 20,000 ' / in.	DRAWN -	REVISED -
PLOT DATE = 11/12/2021	CHECKED -	REVISED -
	DATE -	REVISED -

F.A.I. RTE.	SECTION	COUNTY	TOTAL SHEETS	SHEET NO.
I-270	60(B)-1	MADISON	860	821
CONTRACT NO. 76J90				
ILLINOIS FED. AID PROJECT				

FINAL SURVEY NO.	SURVEYED PLOTTED NOTE BOOK AREAS CHECKED	BY	DATE

ORIGINAL SURVEY NO.	SURVEYED PLOTTED NOTE BOOK AREAS CHECKED	BY	DATE

MODEL: FAI270E_1111
FILE NAME: C:\34PDF\94045086_16812020-D87980-34-Cross1.dgn

HORNER SHIFRIN

Teaming with: 


USER NAME = PWICSS	DESIGNED -	REVISED -
	DRAWN -	REVISED -
PLOT SCALE = 20,0000 ' / in.	CHECKED -	REVISED -
PLOT DATE = 11/12/2021	DATE -	REVISED -

STATE OF ILLINOIS
DEPARTMENT OF TRANSPORTATION

FAI-270
CROSS SECTIONS


SCALE: 1" = 20' SHEET 38 OF 76 SHEETS STA. 1869+00.00 R1 TO STA. 1869+20.61 R1

F.A.I. RTE.	SECTION	COUNTY	TOTAL SHEETS	SHEET NO.
I-270	60(B)-1	MADISON	860	822
CONTRACT NO. 76J90				
ILLINOIS		FED. AID PROJECT		

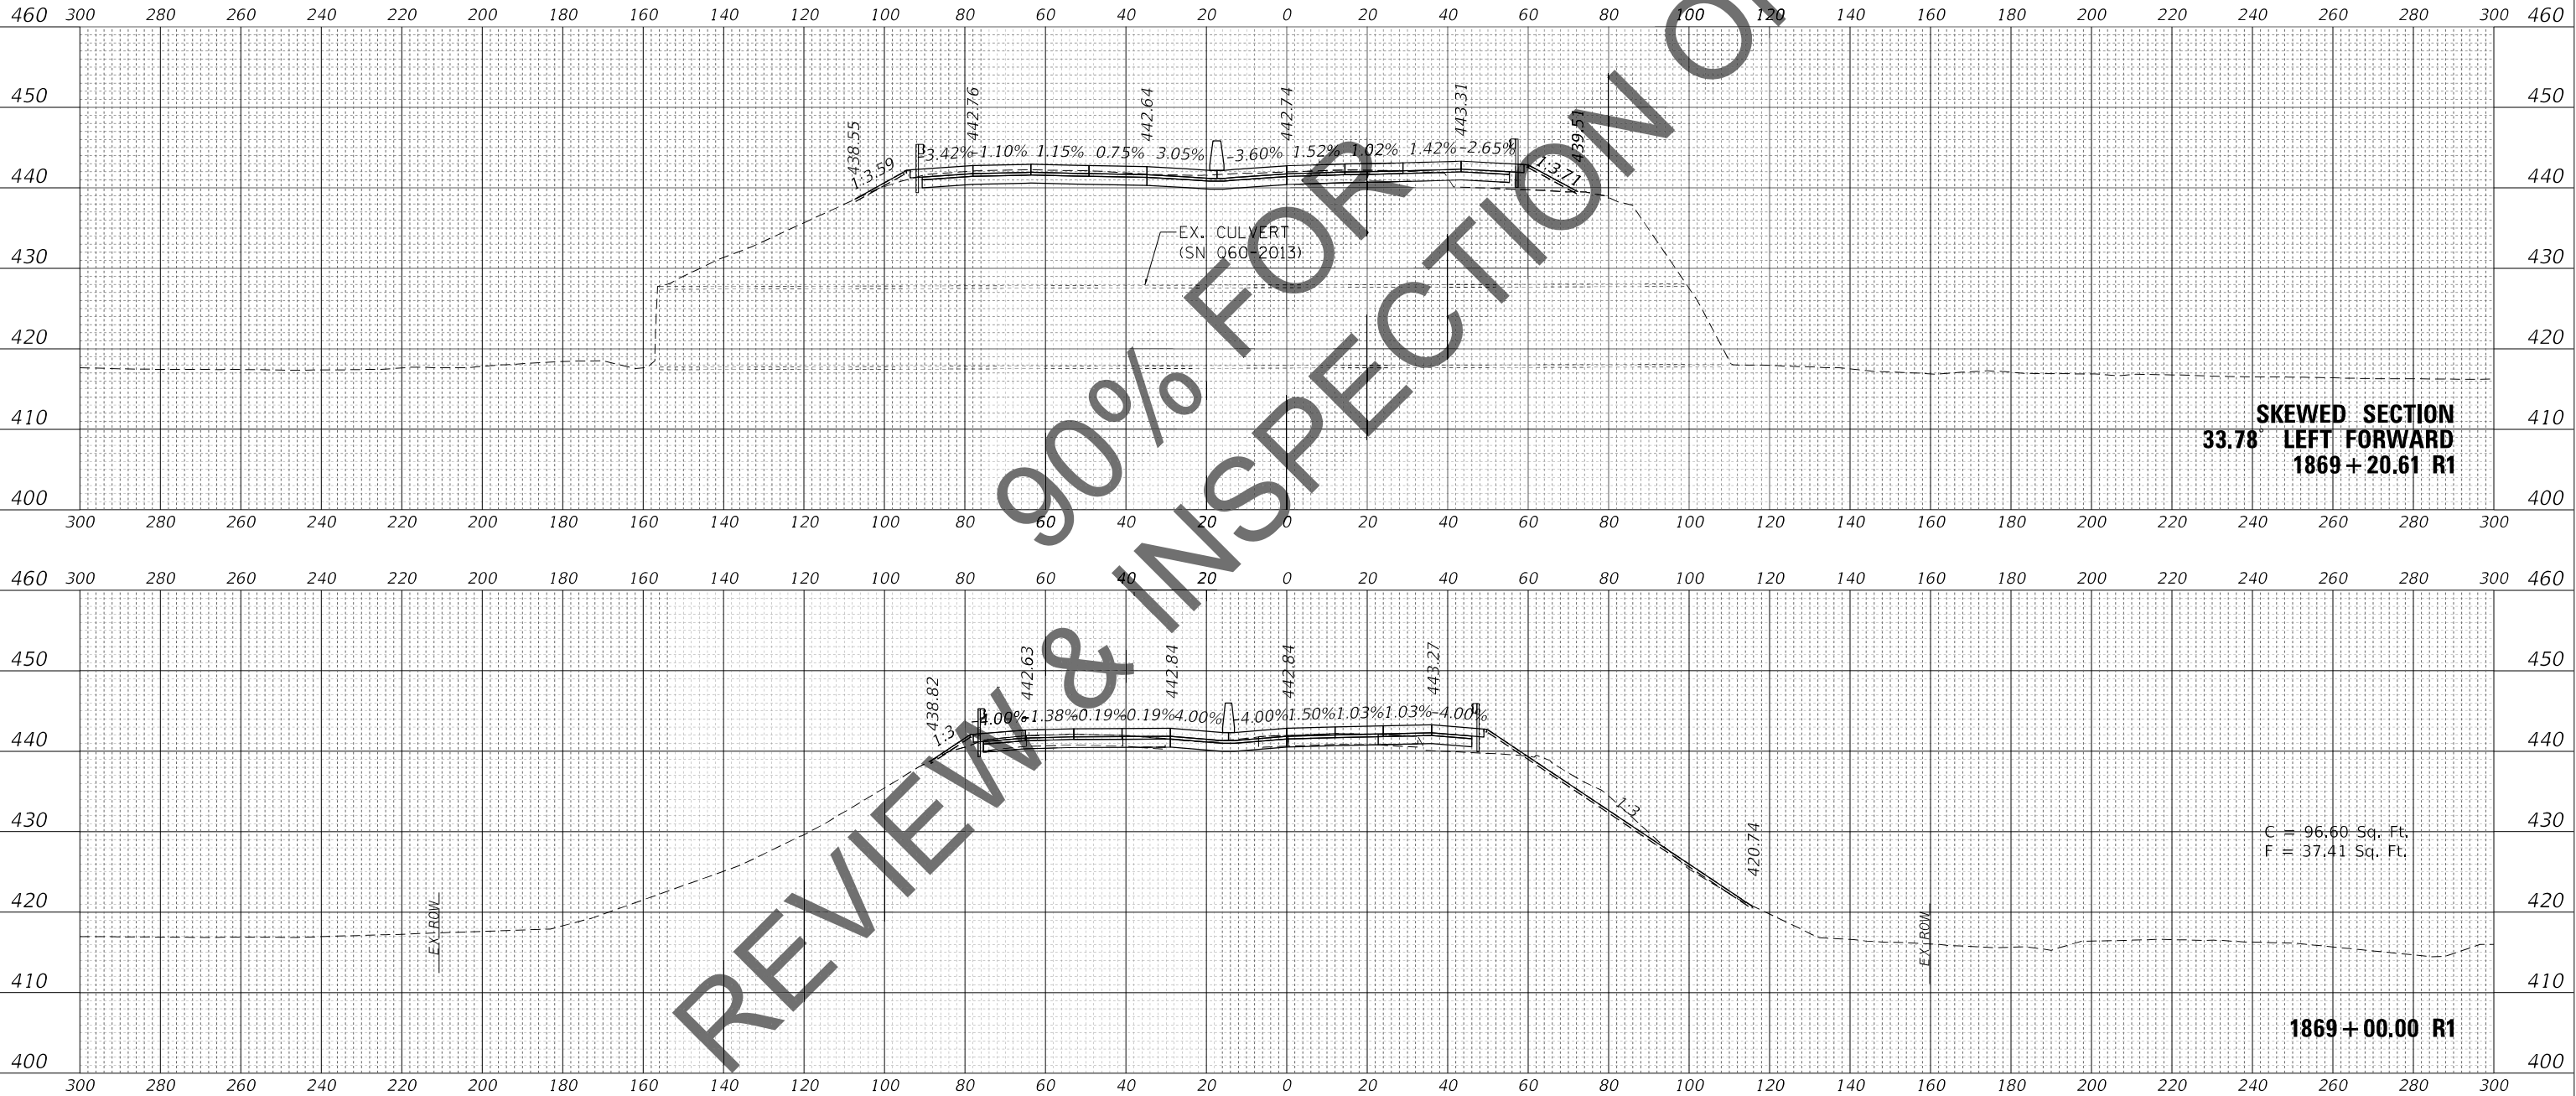

ORIGINAL SURVEY	SURVEYED _____	BY _____	DATE _____
	PLOTTED _____		
NOTE BOOK	TEMPLATE _____		
NO. _____	AREAS CHECKED _____		

NO.
-sht-xssht.dgn

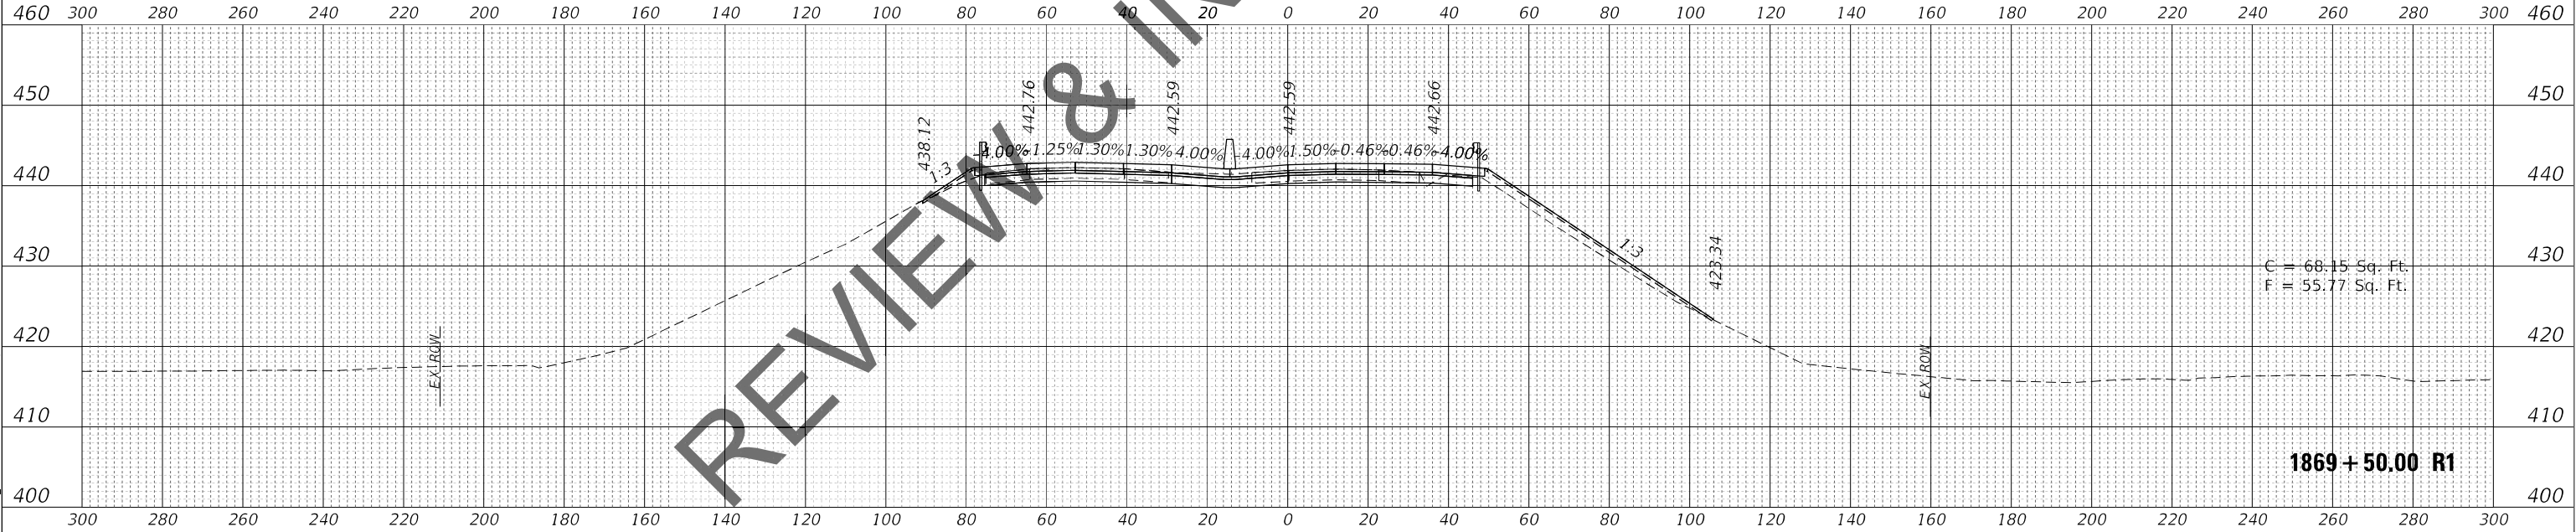


	USER NAME = PWICSS	DESIGNED -	REVISED -	STATE OF ILLINOIS DEPARTMENT OF TRANSPORTATION	FBI-270 CROSS SECTIONS				F.A.I. RTE.	SECTION	COUNTY	TOTAL SHEETS	SHEET NO.
	PLOT SCALE = 20,000 ' / in.	DRAWN -	REVISED -		I-270	60(B)-1	MADISON	860	823				
	PLOT DATE = 11/12/2021	CHECKED -	REVISED -		CONTRACT NO. 76190								
	DATE -	REVISED -	SCALE: 1" = 20'		SHEET 39 OF 76 SHEETS	STA. 1869+50.00 R1 TO STA. 1870+00.00 R1							
									ILLINOIS FED. AID PROJECT				

FINAL SURVEY NO.	SURVEYED PLOTTED NOTE BOOK AREAS CHECKED	BY	DATE

ORIGINAL SURVEY NO.	SURVEYED PLOTTED NOTE BOOK AREAS CHECKED	BY	DATE

MODEL: FAI270E_1111
FILE NAME: C:\34PDF\94045086_168120-DD-D879-9D-34-5811.dgn

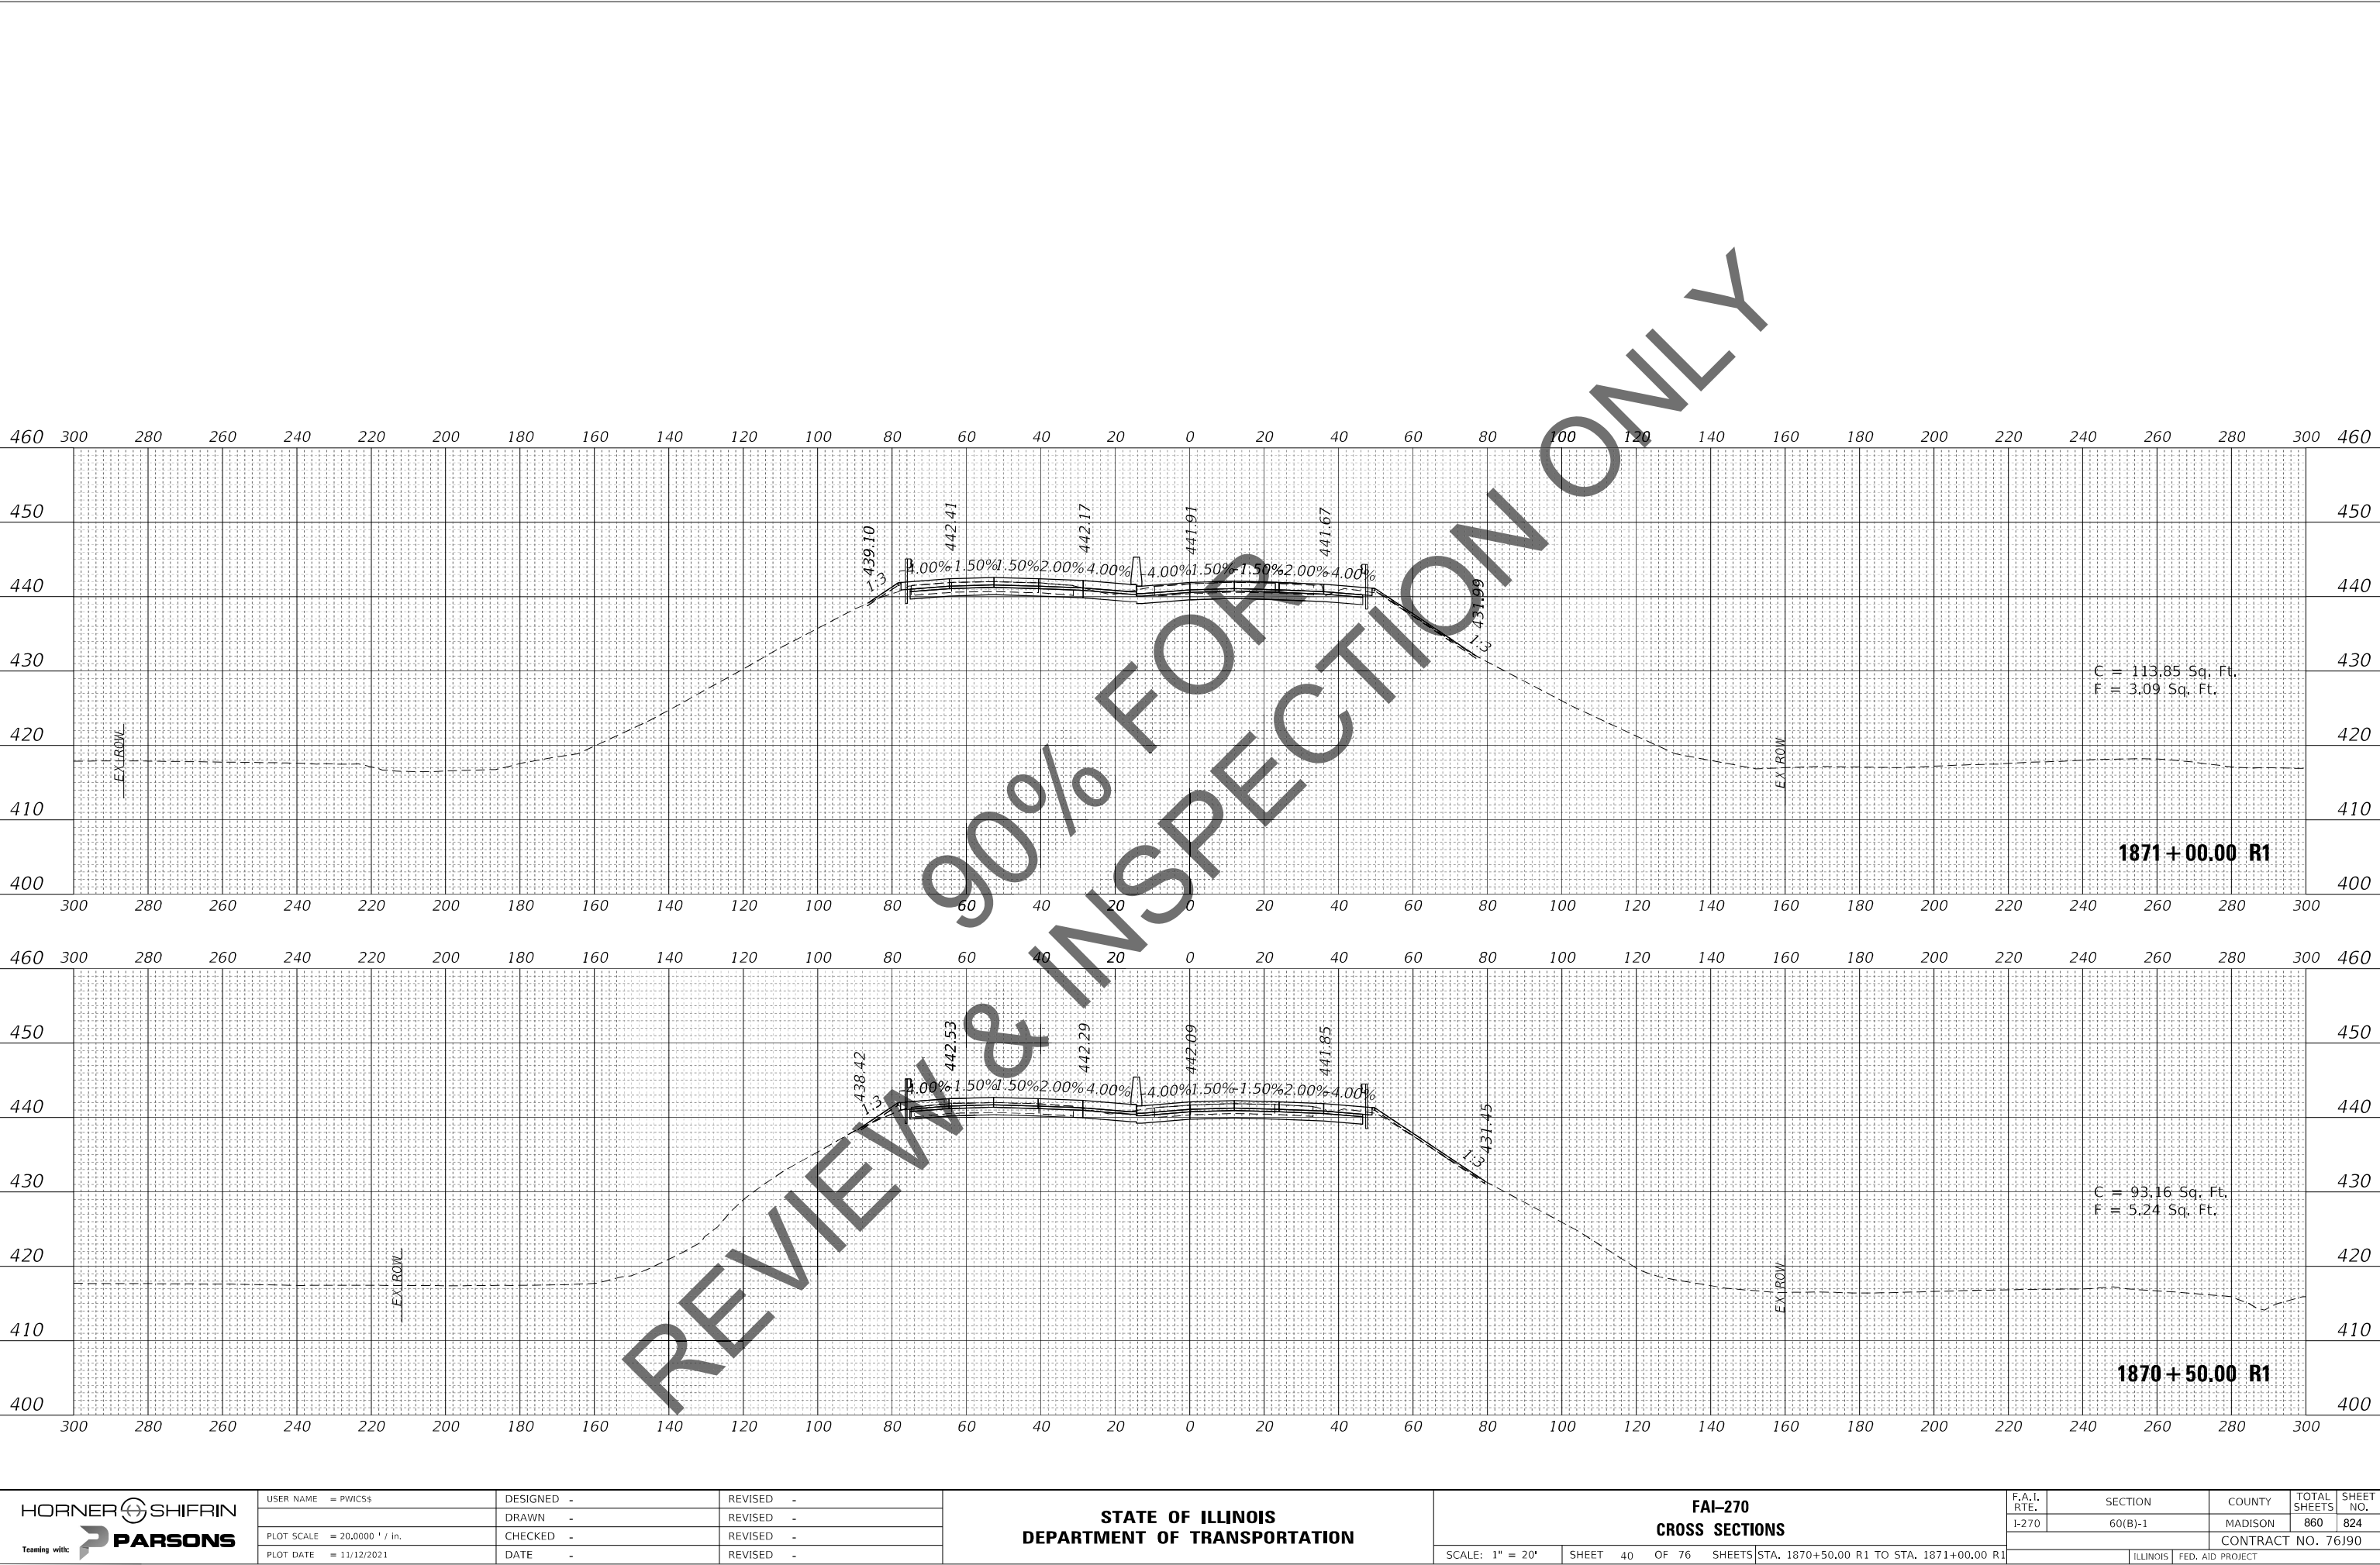


USER NAME = PWICSS	DESIGNED -	REVISED -
	DRAWN -	REVISED -
PLOT SCALE = 20,0000 ' / in.	CHECKED -	REVISED -
PLOT DATE = 11/12/2021	DATE -	REVISED -

F.A.I. RTE.	SECTION	COUNTY	TOTAL SHEETS	SHEET NO.
I-270	60(B)-1	MADISON	860	824
CONTRACT NO. 76J90				
ILLINOIS		FED. AID PROJECT		

FINAL SURVEY NO.	SURVEYED PLOTTED NOTE BOOK AREAS CHECKED	BY	DATE

ORIGINAL SURVEY NO.	SURVEYED PLOTTED NOTE BOOK AREAS CHECKED	BY	DATE

MODEL: FAI270E_1111
FILE NAME: C:\34PDF\94045086_168120-DD-D879-9D-3F-A5811.dgn

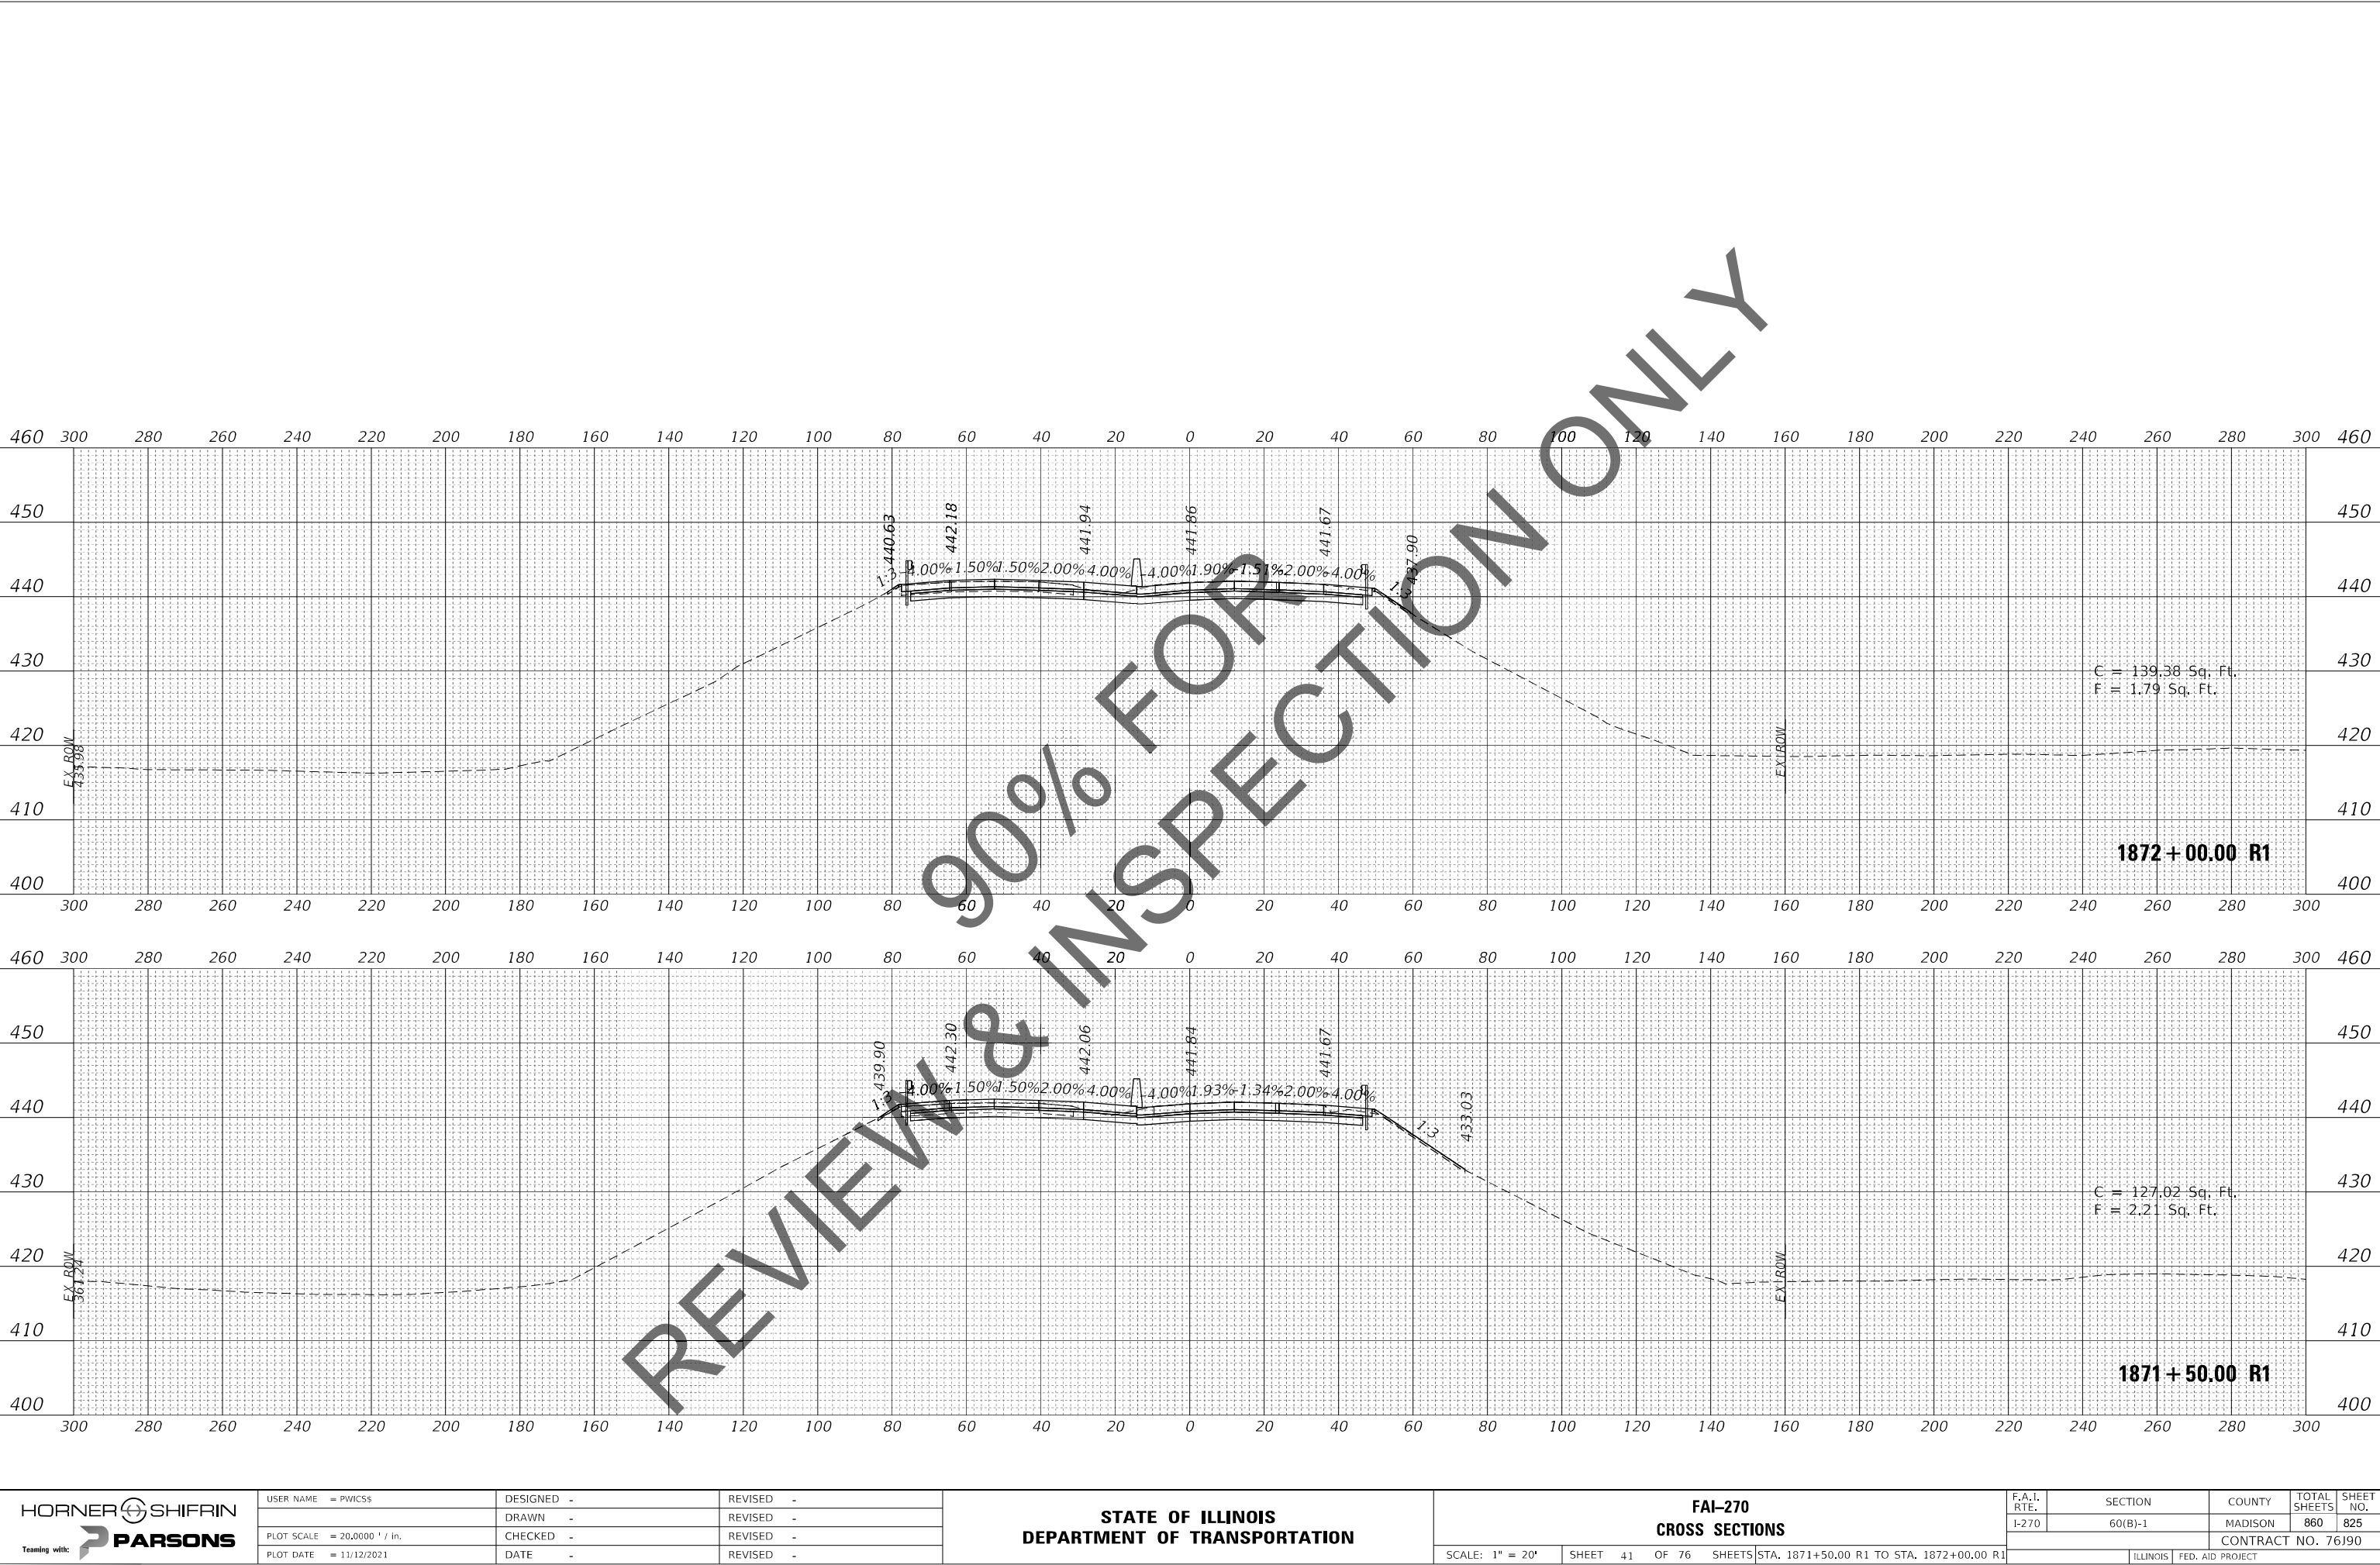

USER NAME = PWICSS	DESIGNED -	REVISED -
	DRAWN -	REVISED -
PLOT SCALE = 20,0000 ' / in.	CHECKED -	REVISED -
PLOT DATE = 11/12/2021	DATE -	REVISED -

F.A.I. RTE.	SECTION	COUNTY	TOTAL SHEETS	SHEET NO.
I-270	60(B)-1	MADISON	860	825
		CONTRACT NO. 76J90		
		ILLINOIS	FED. AID PROJECT	

FINAL SURVEY NO.	SURVEYED PLOTTED NOTE BOOK AREAS CHECKED	BY	DATE

ORIGINAL SURVEY NO.	SURVEYED PLOTTED NOTE BOOK AREAS CHECKED	BY	DATE

MODEL: FAI270E_1111
FILE NAME: C:\34PDF\94045086_168120-DD-D879-8D-34-5811.dgn



USER NAME = PWICSS	DESIGNED -	REVISED -
	DRAWN -	REVISED -
PLOT SCALE = 20,0000 ' / in.	CHECKED -	REVISED -
PLOT DATE = 11/12/2021	DATE -	REVISED -

STATE OF ILLINOIS
DEPARTMENT OF TRANSPORTATION

FAI-270
CROSS SECTIONS

SCALE: 1" = 20' SHEET 42 OF 76 SHEETS STA. 1872+50.00 R1 TO STA. 1873+00.00 R1


F.A.I. RTE.	SECTION	COUNTY	TOTAL SHEETS	SHEET NO.
I-270	60(B)-1	MADISON	860	826
CONTRACT NO. 76J90				
ILLINOIS FED. AID PROJECT				



FINAL SURVEY NO.	SURVEYED PLOTTED NOTE BOOK AREAS CHECKED	BY	DATE

ORIGINAL SURVEY NO.	SURVEYED PLOTTED NOTE BOOK AREAS CHECKED	BY	DATE

MODEL: FAI270E_1111
FILE NAME: C:\34PDF\94045086_168120-DD-D879-80-34-ss11.dgn

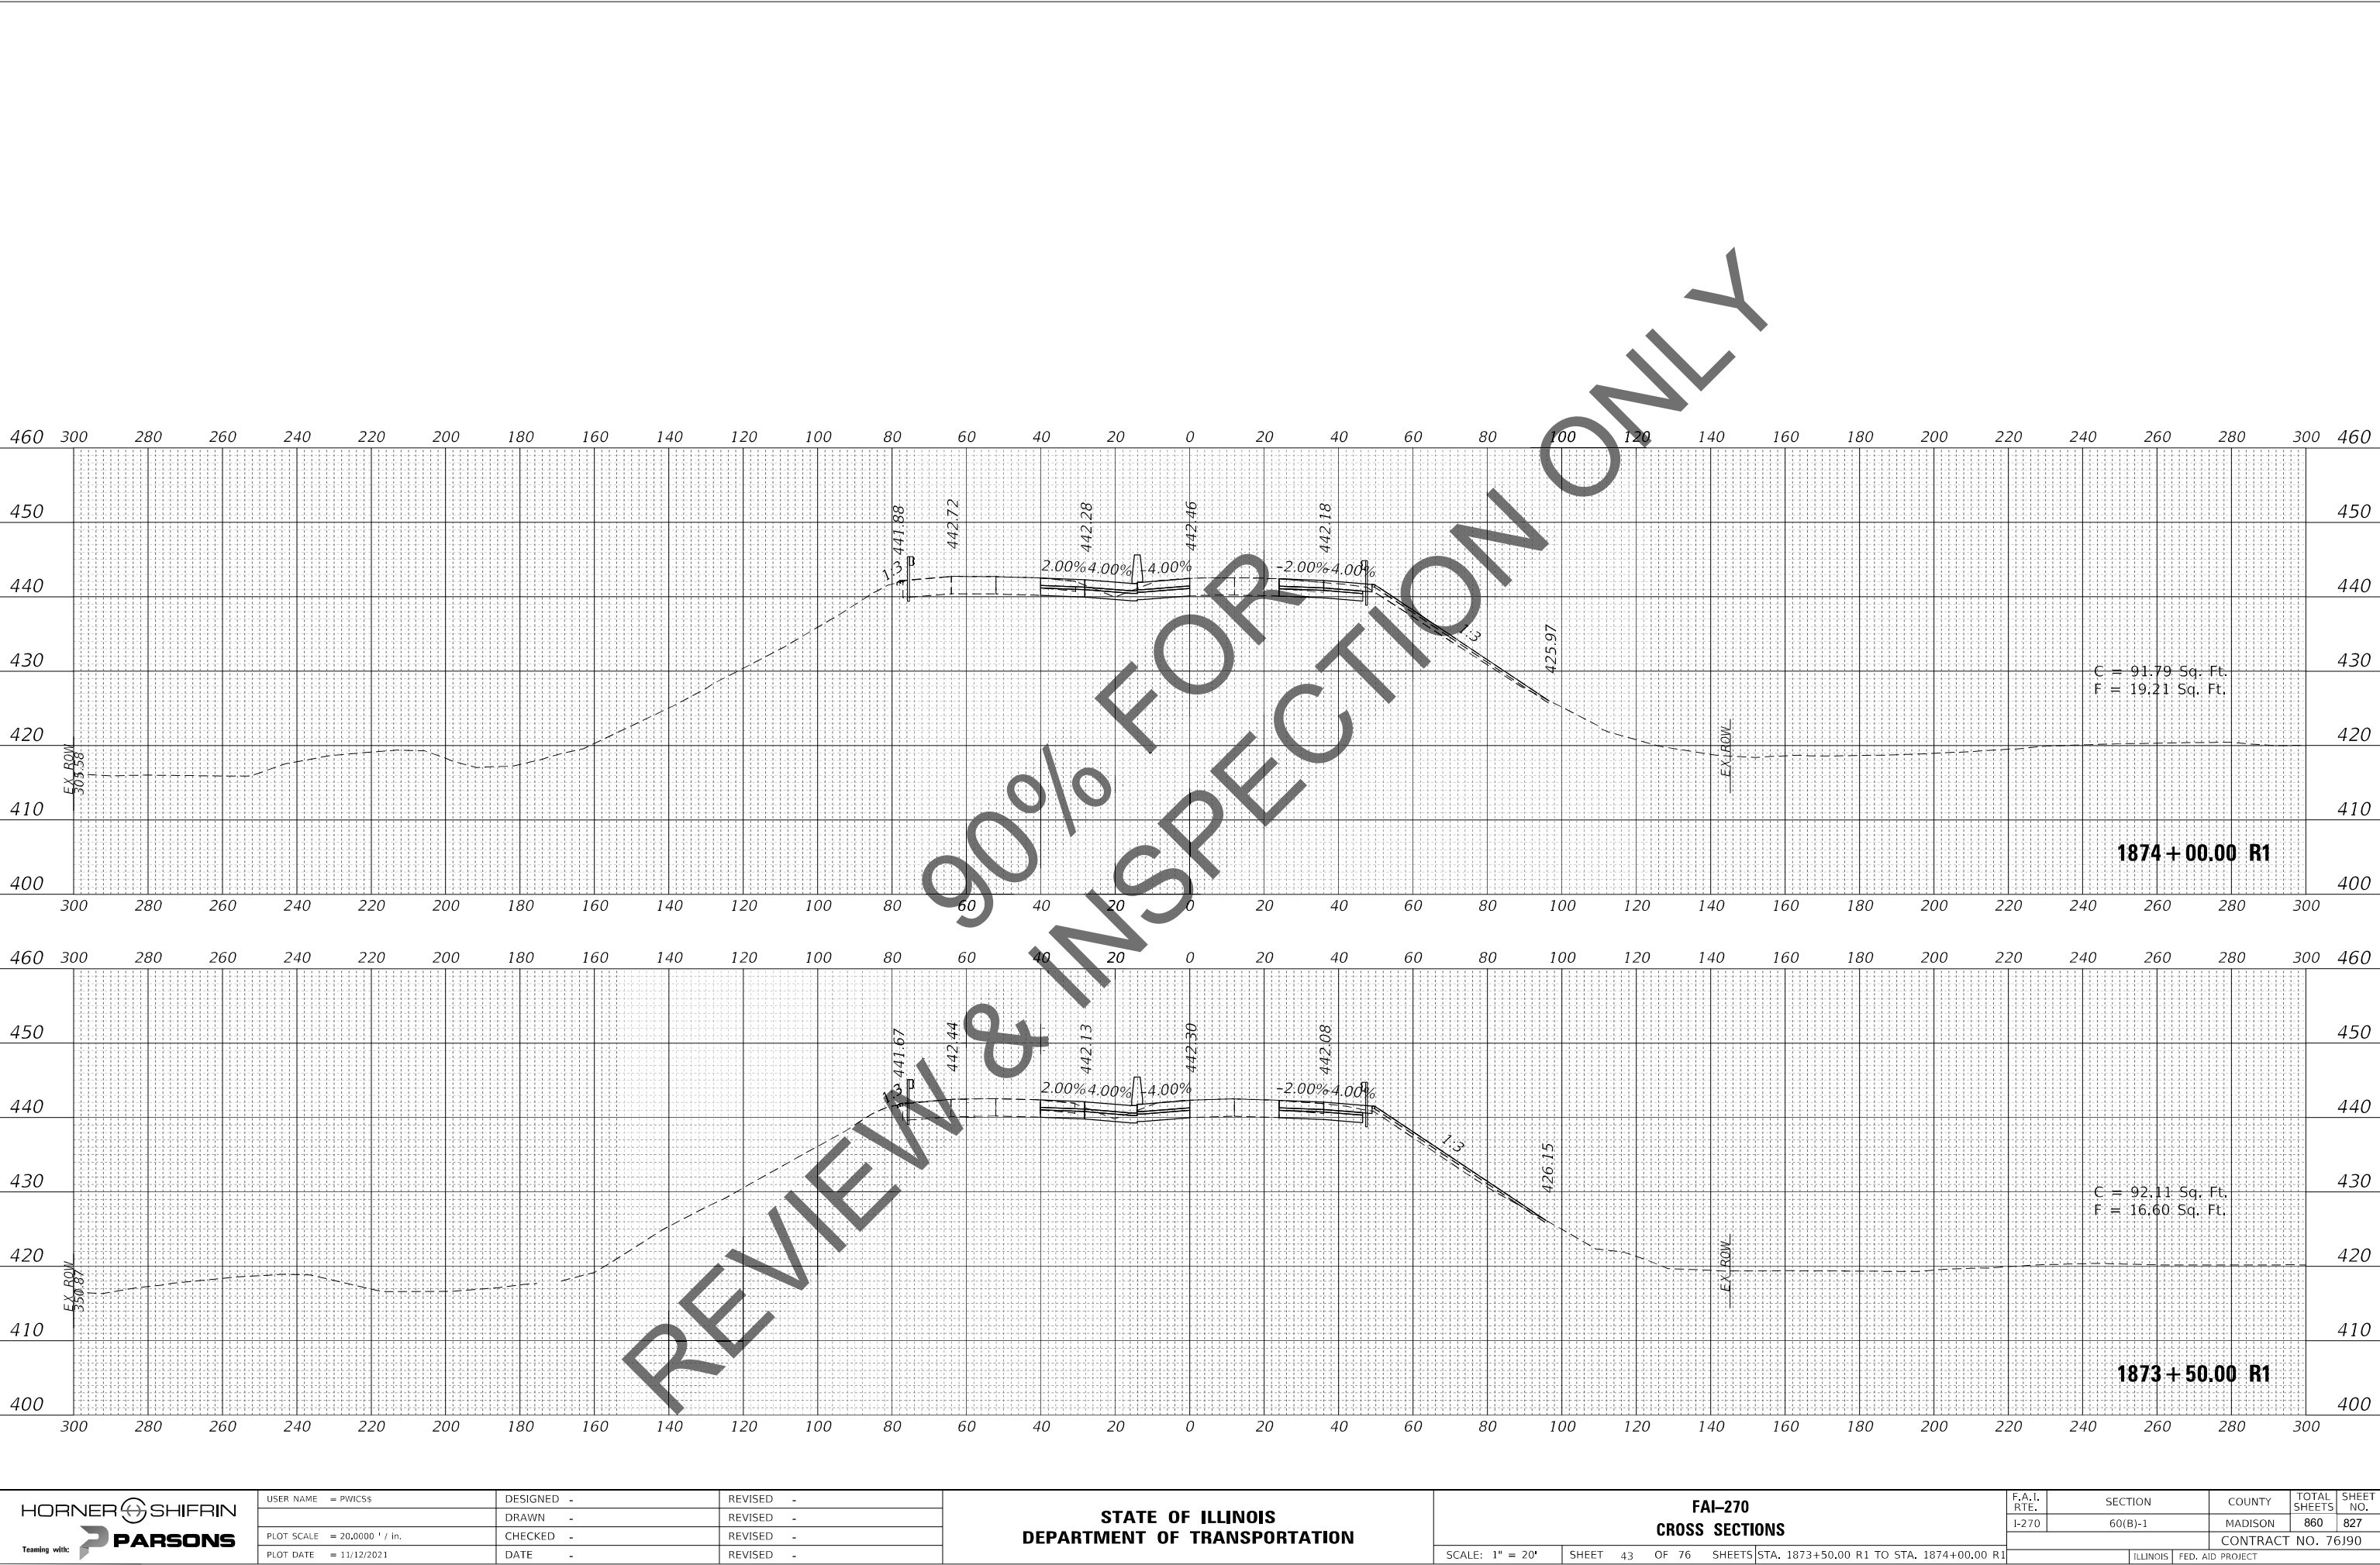

USER NAME = PWICSS	DESIGNED -	REVISED -
	DRAWN -	REVISED -
PLOT SCALE = 20,0000 ' / in.	CHECKED -	REVISED -
PLOT DATE = 11/12/2021	DATE -	REVISED -

ORIGINAL SURVEY	SURVEYED _____	BY _____	DATE _____
	PLOTTED _____		
NOTE BOOK	TEMPLATE _____		
NO. _____	AREAS CHECKED _____		

HORNER SHIFRIN
Teaming with:  **PARSONS**


**STATE OF ILLINOIS
DEPARTMENT OF TRANSPORTATION**

F.A.I. RTE.	SECTION	COUNTY	TOTAL SHEETS	SHEET NO.
I-270	60(B)-1	MADISON	860	828
		CONTRACT NO. 76J90		
ILLINOIS		FED. AID PROJECT		

FINAL SURVEY NOTE BOOK NO.	SURVEYED PLOTTED TEMPLATE AREAS CHECKED	BY	DATE

ORIGINAL SURVEY NOTE BOOK NO.	SURVEYED PLOTTED TEMPLATE AREAS CHECKED	BY	DATE

MODEL: FAI270E_1111
FILE NAME: C:\34PDF\94045086_168120-DD-D879-80-34-Cross1.dgn

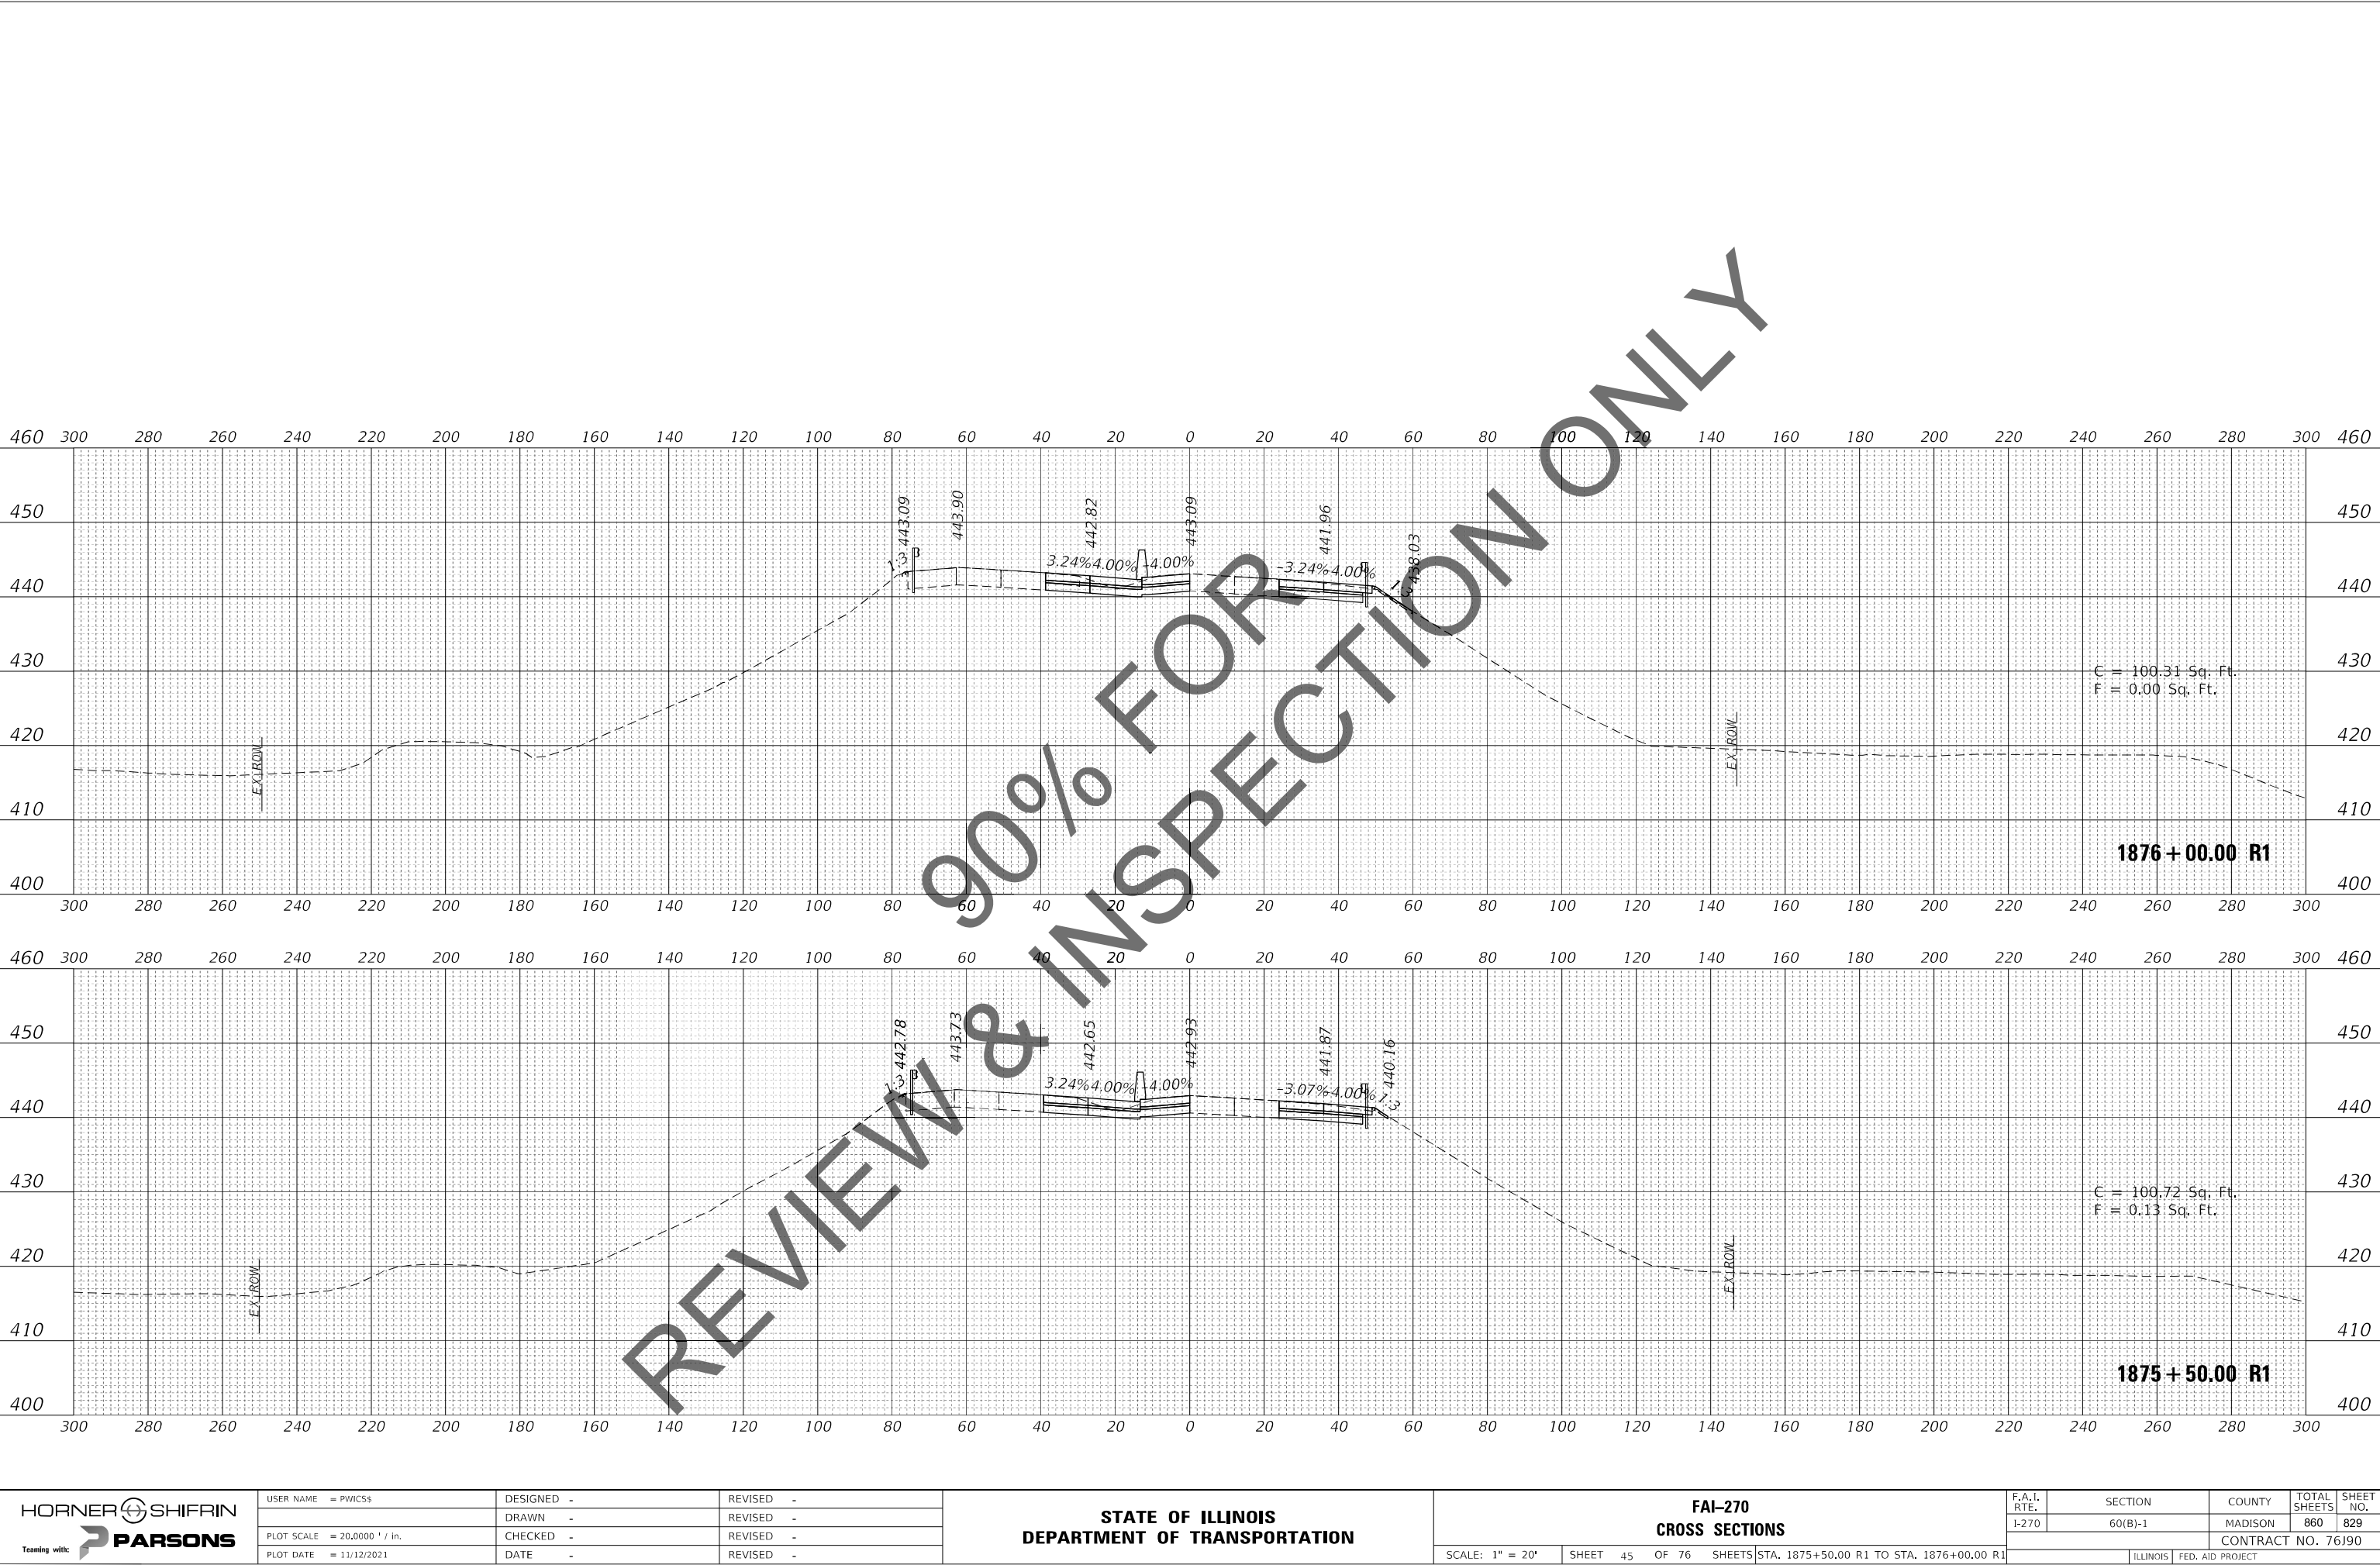

USER NAME = PWICSS	DESIGNED -	REVISED -
	DRAWN -	REVISED -
PLOT SCALE = 20,0000 ' / in.	CHECKED -	REVISED -
PLOT DATE = 11/12/2021	DATE -	REVISED -

F.A.I. RTE.	SECTION	COUNTY	TOTAL SHEETS	SHEET NO.
I-270	60(B)-1	MADISON	860	829
CONTRACT NO. 76J90				
ILLINOIS FED. AID PROJECT				

FINAL SURVEY NOTE BOOK NO.	BY	DATE	SURVEYED	PLOTTED	TEMPLATE	AREAS CHECKED

ORIGINAL SURVEY NOTE BOOK NO.	BY	DATE	SURVEYED	PLOTTED	TEMPLATE	AREAS CHECKED

MODEL: FAI270E_1111
FILE NAME: C:\34PDF\94045086_168120-DD-D879-9D-3F4C-8511.dgn

HORNER SHIFRIN

Teaming with:

PARSONS


USER NAME = PWICSS	DESIGNED -	REVISED -
	DRAWN -	REVISED -
PLOT SCALE = 20,0000 ' / in.	CHECKED -	REVISED -
PLOT DATE = 11/12/2021	DATE -	REVISED -

STATE OF ILLINOIS
DEPARTMENT OF TRANSPORTATION

FAI-270
CROSS SECTIONS

SCALE: 1" = 20' SHEET 46 OF 76 SHEETS STA. 1876+50.00 R1 TO STA. 1877+00.00 R1

F.A.I. RTE.	SECTION	COUNTY	TOTAL SHEETS	SHEET NO.
I-270	60(B)-1	MADISON	860	830
CONTRACT NO. 76J90				
		ILLINOIS	FED. AID PROJECT	

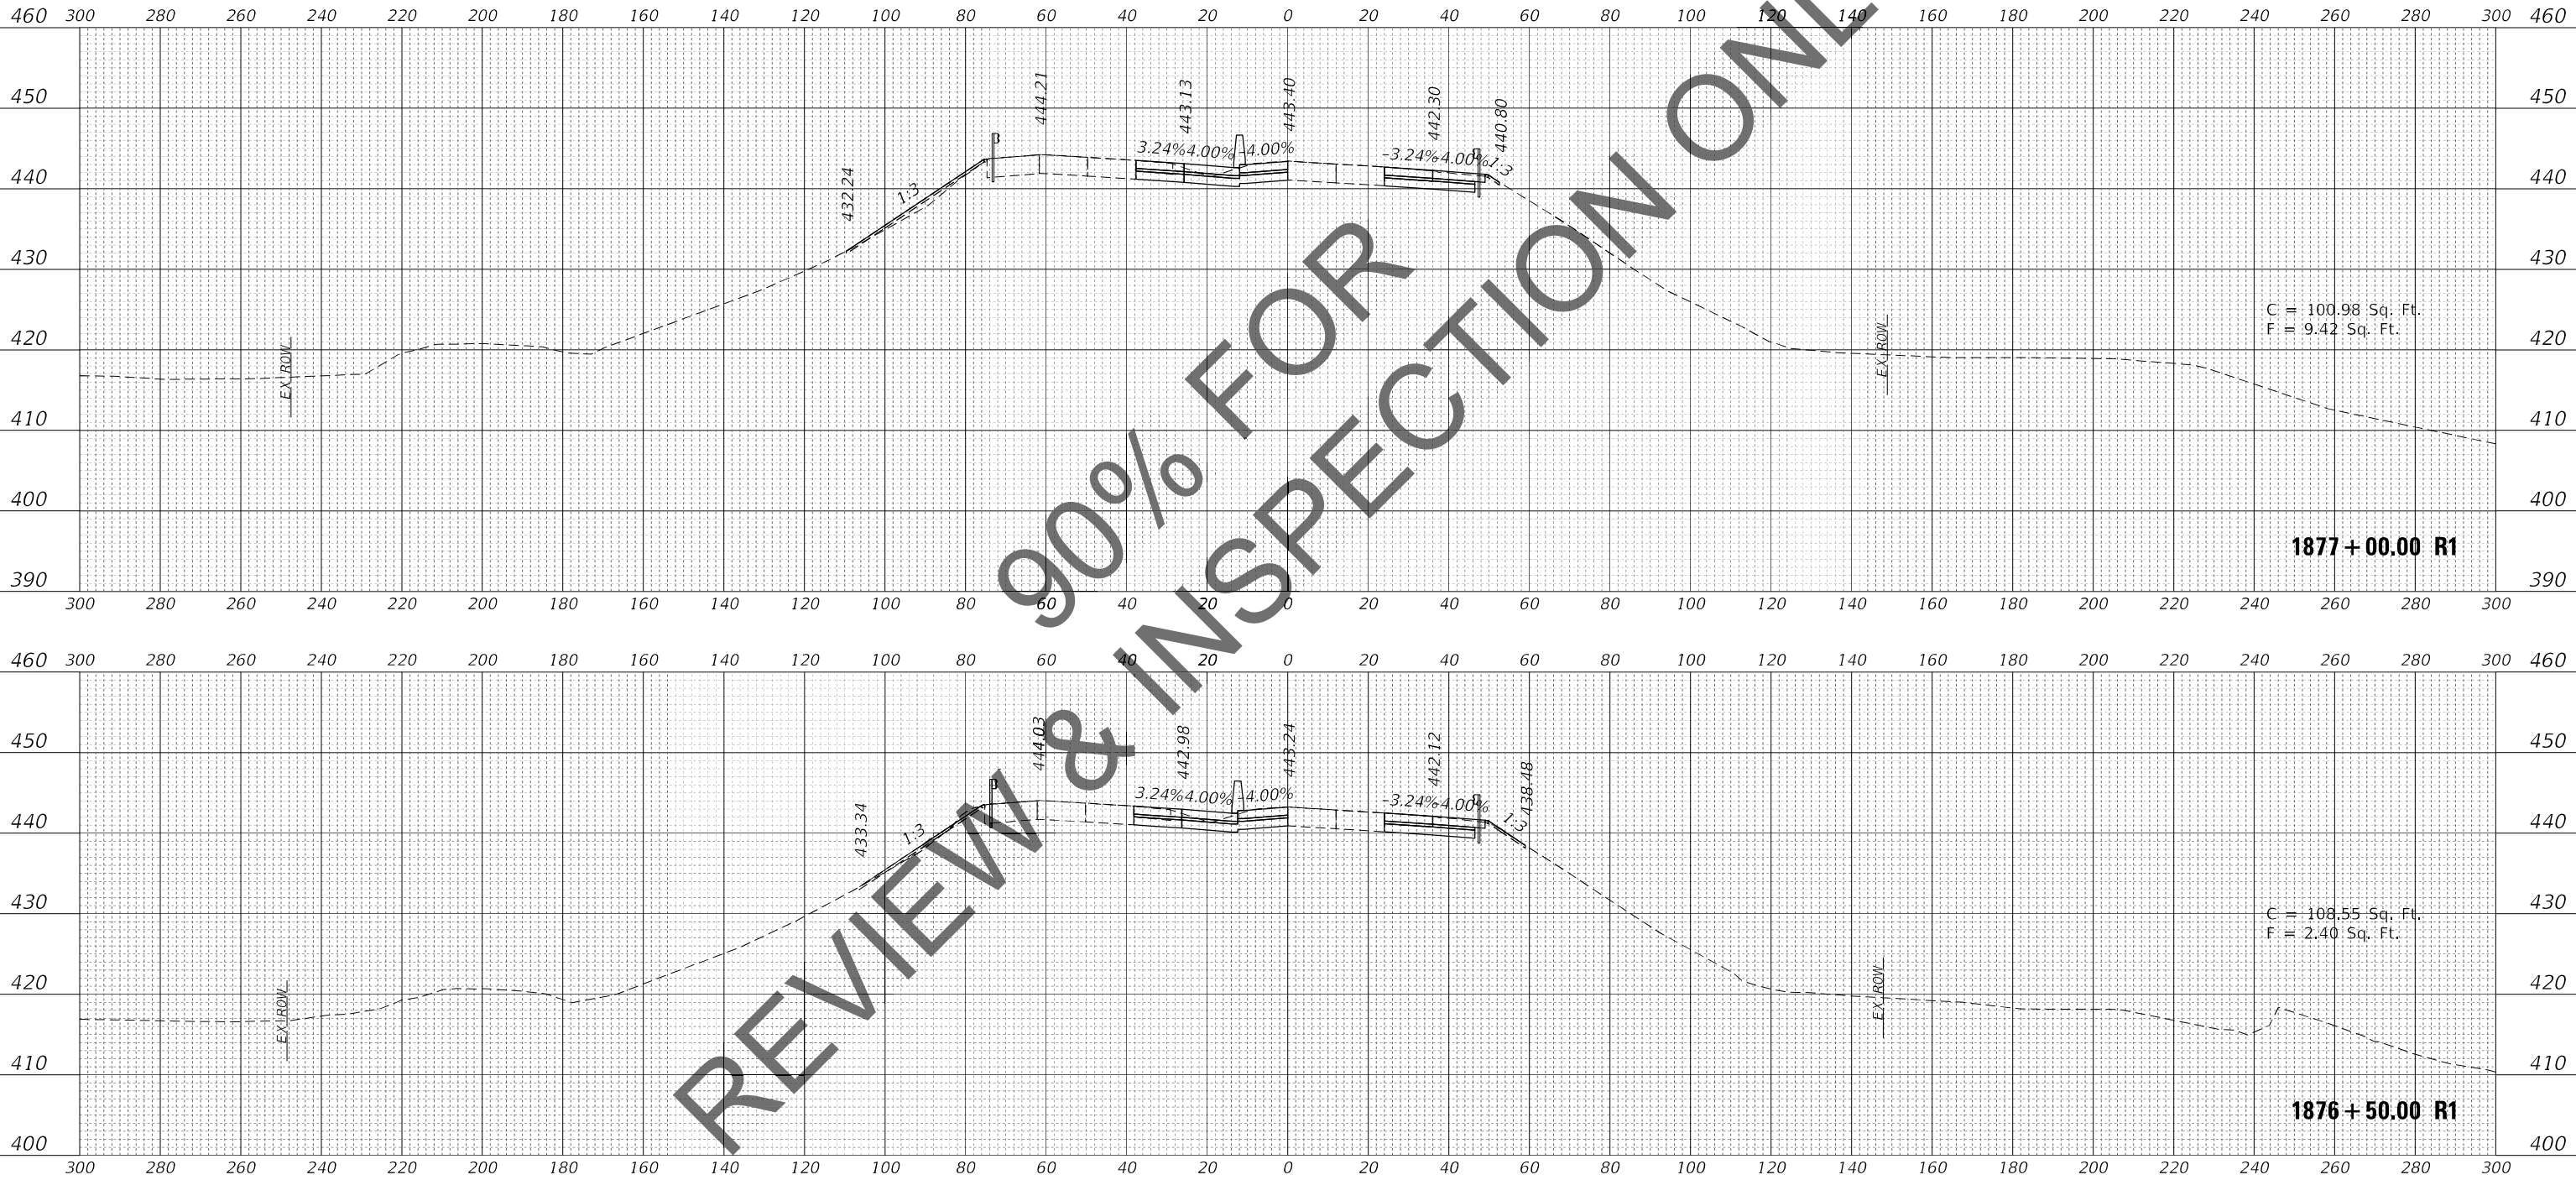

FINAL	SURVEYED	BY	DATE
SURVEY	PLOTTED		
NOTE BOOK	TEMPLATE		
NO.	AREAS CHECKED		

ORIGINAL	SURVEYED	BY	DATE
SURVEY	PLOTTED		
NOTE BOOK	TEMPLATE		
NO.	AREAS CHECKED		

MODEL: FAI270E_1111
FILE NAME: C:\34PDF\94045086_168120-D0-D879-9D-3F-C83811.dgn

HORNER SHIFRIN

Teaming with: 


USER NAME = PWICSS	DESIGNED -	REVISED -
	DRAWN -	REVISED -
PLOT SCALE = 20,0000 ' / in.	CHECKED -	REVISED -
PLOT DATE = 11/12/2021	DATE -	REVISED -

STATE OF ILLINOIS
DEPARTMENT OF TRANSPORTATION

FAI-270
CROSS SECTIONS

SCALE: 1" = 20' SHEET 47 OF 76 SHEETS STA. 1877+50.00 R1 TO STA. 1878+00.00 R1

F.A.I. RTE.	SECTION	COUNTY	TOTAL SHEETS	SHEET NO.
I-270	60(B)-1	MADISON	860	831
CONTRACT NO. 76J90				
		ILLINOIS	FED. AID PROJECT	

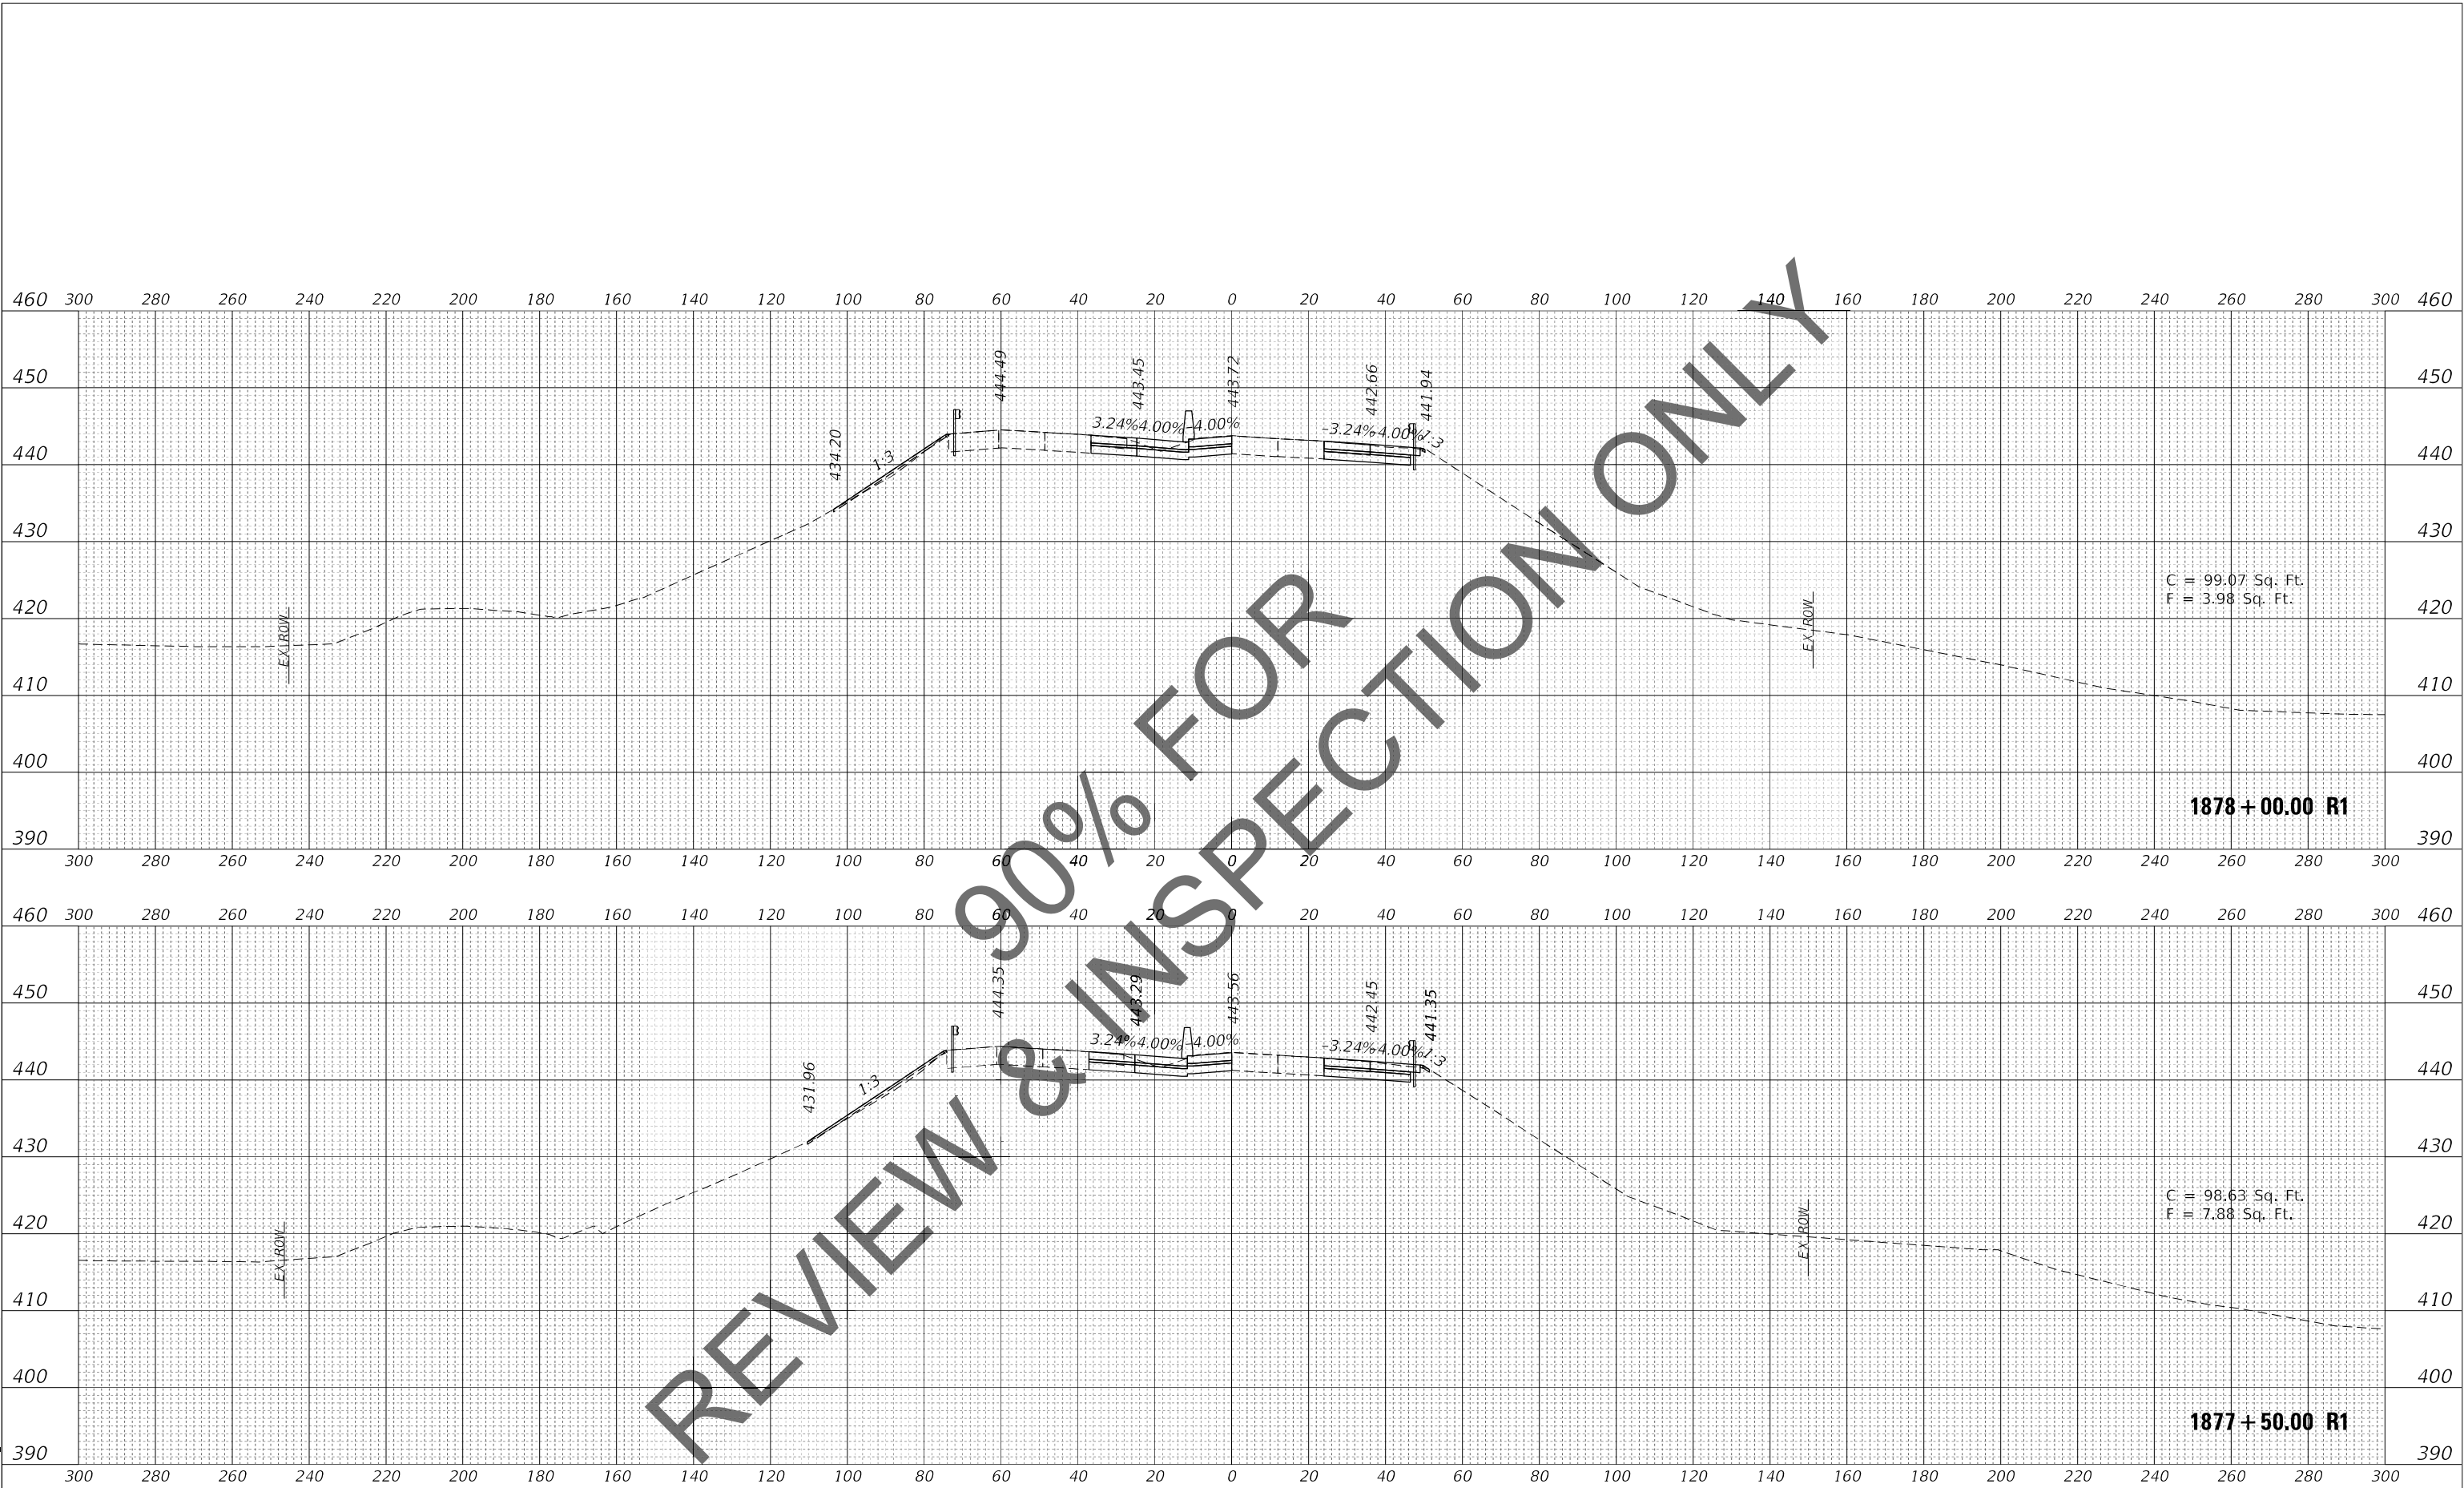

FINAL	SURVEYED	BY	DATE
SURVEY	PLOTTED		
NOTE BOOK	TEMPLATE		
NO.	AREAS CHECKED		

ORIGINAL	SURVEYED	BY	DATE
SURVEY	PLOTTED		
NOTE BOOK	TEMPLATE		
NO.	AREAS CHECKED		

MODEL: FAI270E_1111
FILE NAME: C:\34PDF\94045086_16812020-D87930-SR-Cross1.dgn




USER NAME = PWICSS	DESIGNED -	REVISED -
	DRAWN -	REVISED -
PLOT SCALE = 20,0000 ' / in.	CHECKED -	REVISED -
PLOT DATE = 11/12/2021	DATE -	REVISED -

STATE OF ILLINOIS
DEPARTMENT OF TRANSPORTATION

FAI-270
CROSS SECTIONS

SCALE: 1" = 20' SHEET 48 OF 76 SHEETS STA. 1878+50.00 R1 TO STA. 1879+00.00 R1


F.A.I. RTE.	SECTION	COUNTY	TOTAL SHEETS	SHEET NO.
I-270	60(B)-1	MADISON	860	832
CONTRACT NO. 76J90				
ILLINOIS FED. AID PROJECT				

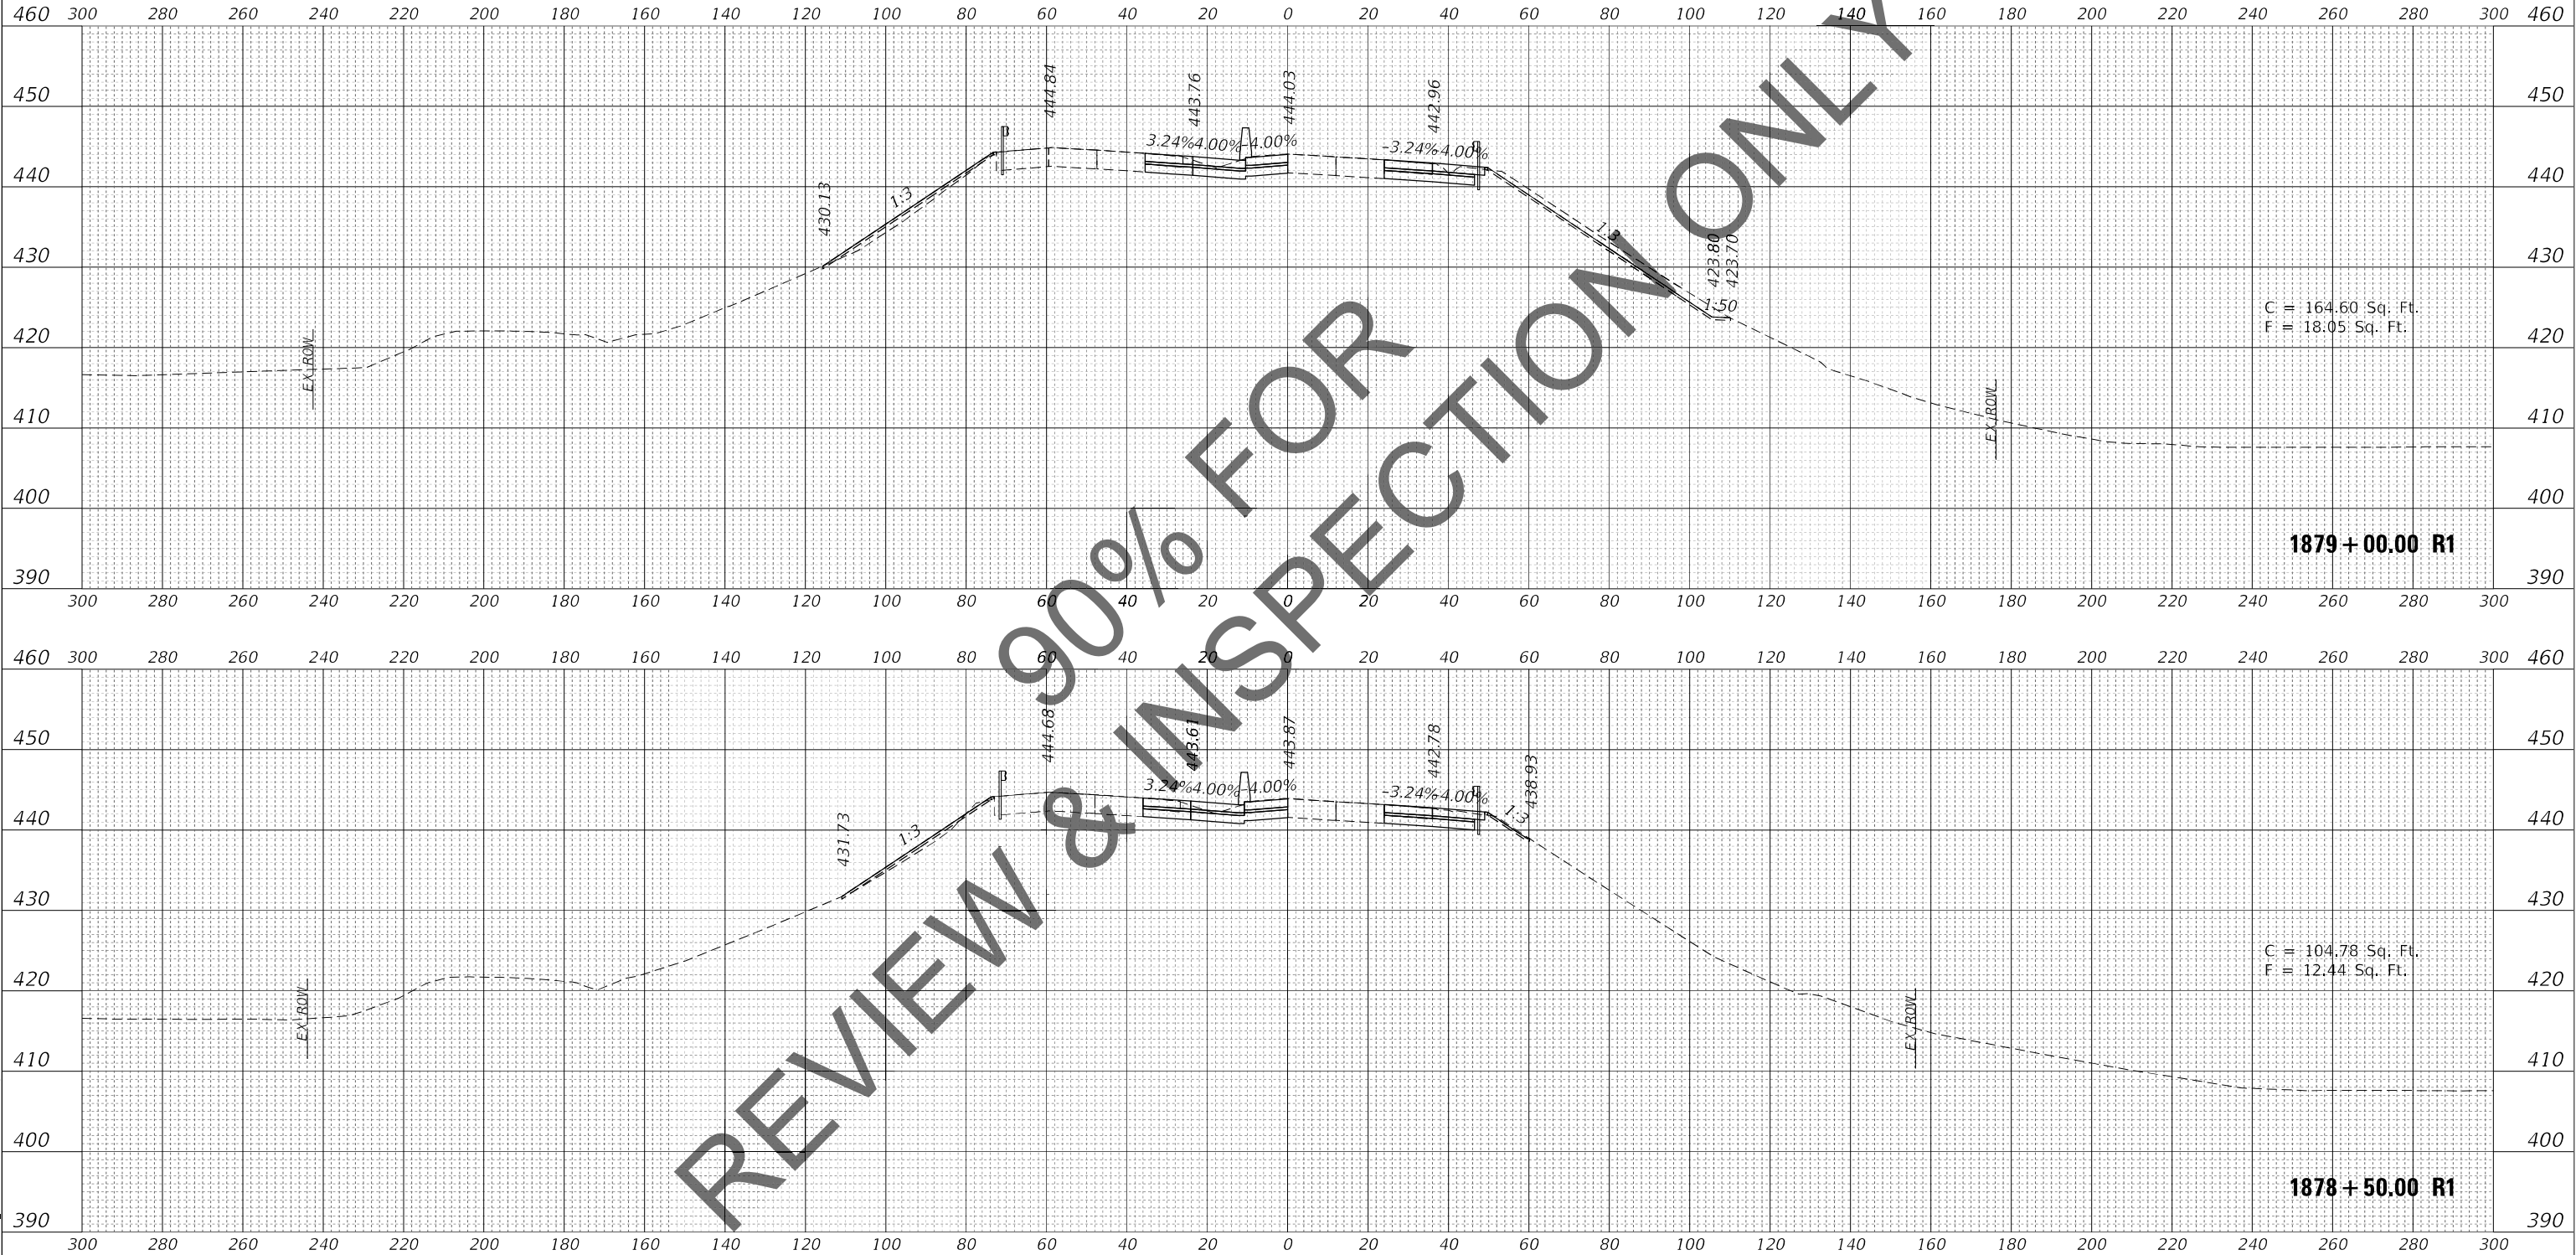

FINAL	SURVEYED	BY	DATE
SURVEY	PLOTTED		
NOTE BOOK	TEMPLATE		
NO.	AREAS CHECKED		

ORIGINAL	SURVEYED	BY	DATE
SURVEY	PLOTTED		
NOTE BOOK	TEMPLATE		
NO.	AREAS CHECKED		

MODEL: FAI270E_1111
FILE NAME: C:\S4PDF\94045086_16812020-D879490-S4-CrossSection.dgn

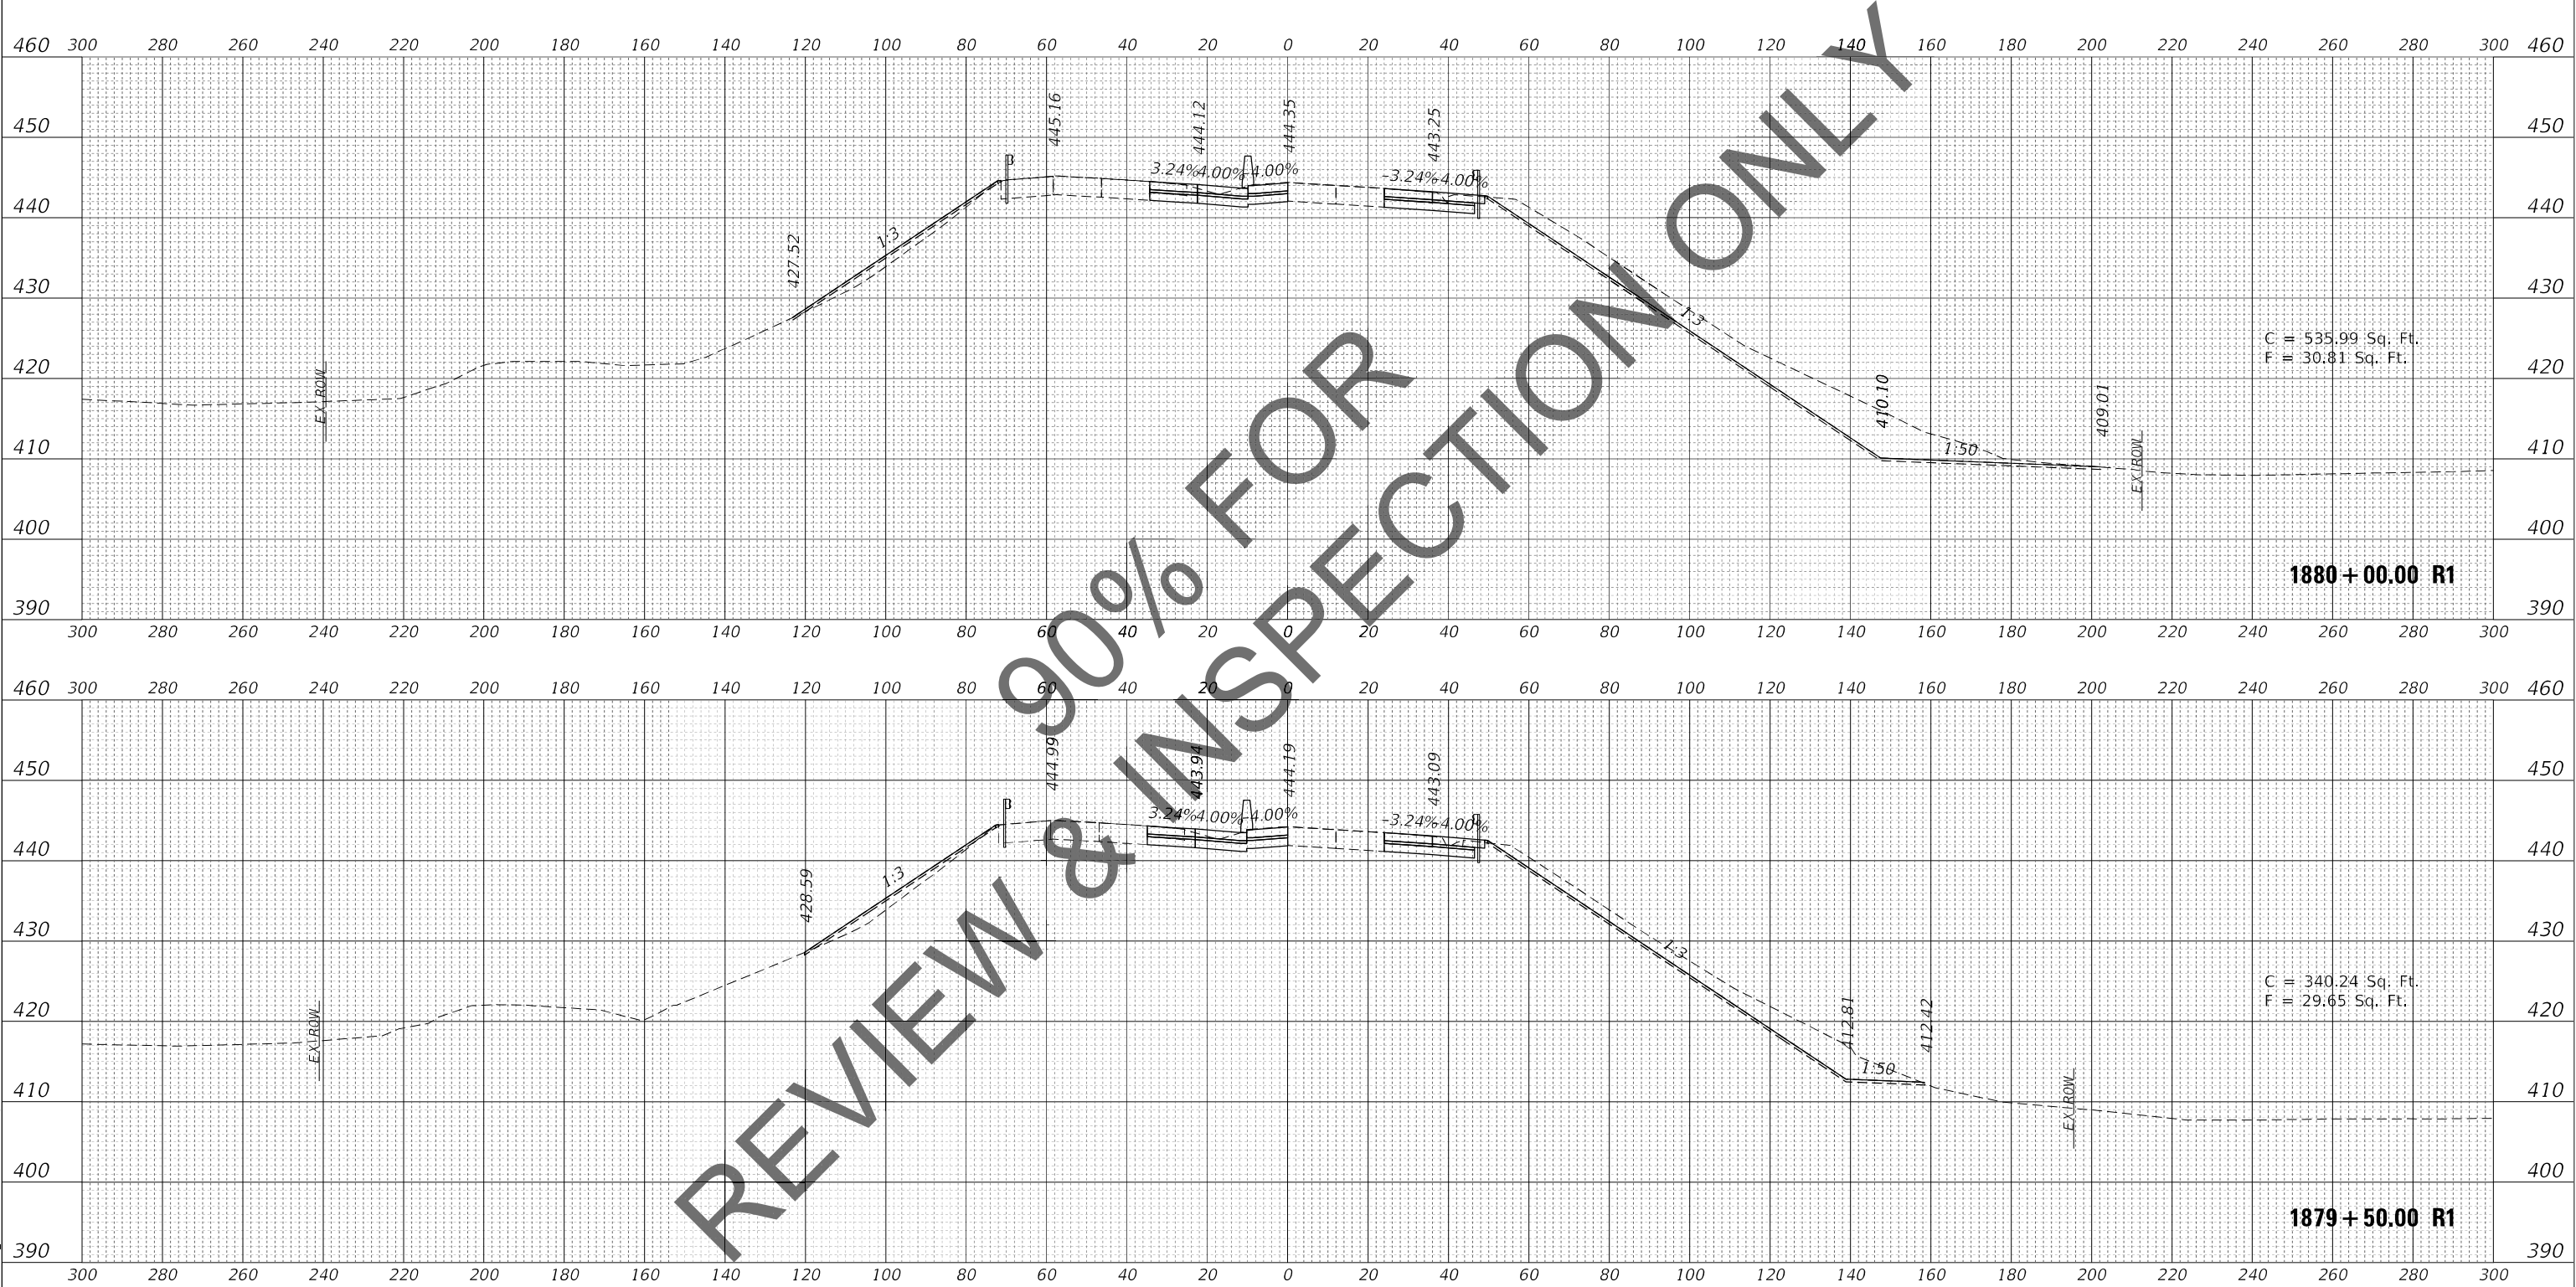

USER NAME = PWICSS	DESIGNED -	REVISED -
	DRAWN -	REVISED -
PLOT SCALE = 20,0000 ' / in.	CHECKED -	REVISED -
PLOT DATE = 11/12/2021	DATE -	REVISED -

STATE OF ILLINOIS
DEPARTMENT OF TRANSPORTATION

FAI-270
CROSS SECTIONS


SCALE: 1" = 20' SHEET 49 OF 76 SHEETS STA. 1879+50.00 R1 TO STA. 1880+00.00 R1

F.A.I. RTE.	SECTION	COUNTY	TOTAL SHEETS	SHEET NO.
I-270	60(B)-1	MADISON	860	833
CONTRACT NO. 76J90				
ILLINOIS FED. AID PROJECT				

FINAL	SURVEYED	BY	DATE
SURVEY	PLOTTED		
NOTE BOOK	TEMPLATE		
NO.	AREAS CHECKED		

ORIGINAL	SURVEYED	BY	DATE
SURVEY	PLOTTED		
NOTE BOOK	TEMPLATE		
NO.	AREAS CHECKED		

MODEL: FAI270E_1111
FILE NAME: C:\S4PDF\94045086_168120-DD-D879-9D-S4-Cross1.dgn

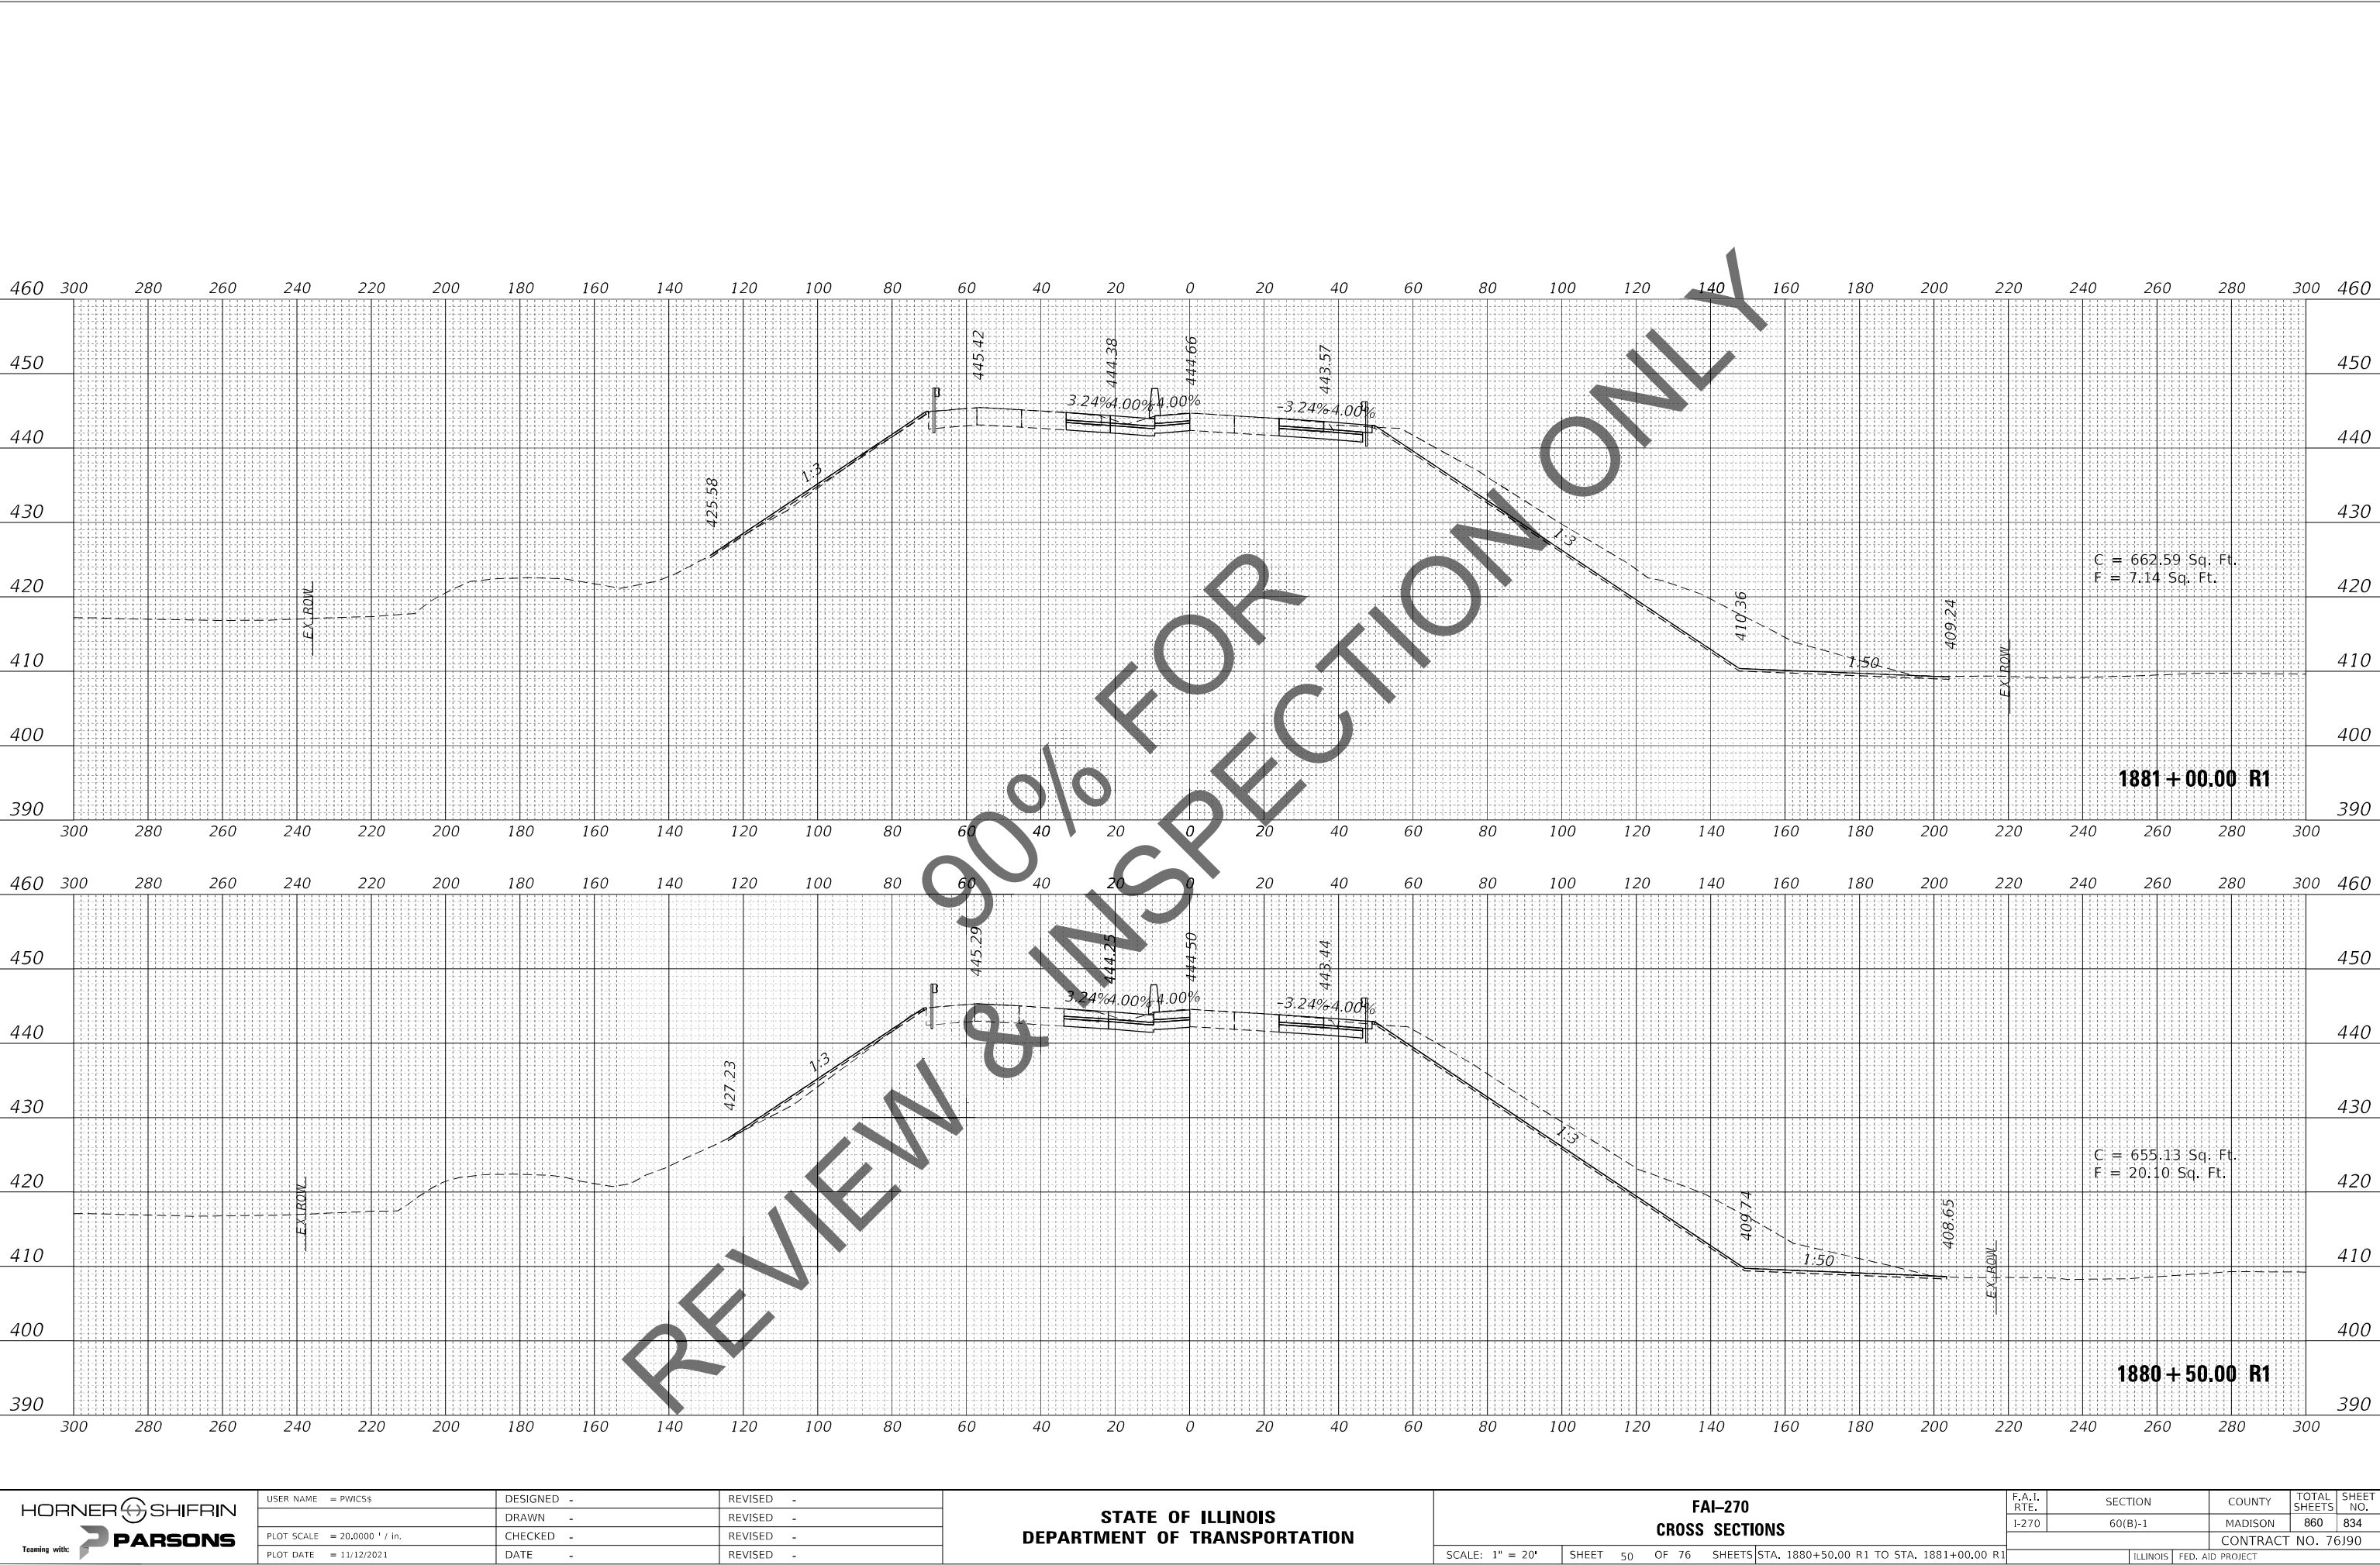

USER NAME = PWICSS	DESIGNED -	REVISED -
	DRAWN -	REVISED -
PLOT SCALE = 20,0000 ' / in.	CHECKED -	REVISED -
PLOT DATE = 11/12/2021	DATE -	REVISED -

FINAL	SURVEYED	BY	DATE
SURVEY	PLOTTED		
NOTE BOOK	TEMPLATE		
NO.	AREAS CHECKED		

ORIGINAL	SURVEYED	BY	DATE
SURVEY	PLOTTED		
NOTE BOOK	TEMPLATE		
NO.	AREAS CHECKED		

MODEL: FAI270E_1111
FILE NAME: C:\34PDF\99404508_16812020-D879-9D-3F4-5811.dgn

HORNER SHIFRIN

Teaming with: **PARSONS**

USER NAME = PWICSS	DESIGNED -	REVISED -
	DRAWN -	REVISED -
PLOT SCALE = 20,0000 ' / in.	CHECKED -	REVISED -
PLOT DATE = 11/12/2021	DATE -	REVISED -

STATE OF ILLINOIS
DEPARTMENT OF TRANSPORTATION

FAI-270
CROSS SECTIONS

SCALE: 1" = 20' SHEET 51 OF 76 SHEETS STA. 1881+50.00 R1 TO STA. 1882+00.00 R1

F.A.I. RTE.	SECTION	COUNTY	TOTAL SHEETS	SHEET NO.
I-270	60(B)-1	MADISON	860	835
CONTRACT NO. 76J90				
ILLINOIS FED. AID PROJECT				



ORIGINAL SURVEY		BY _____	DATE _____
NOTE BOOK		SURVEYED _____	
		PLOTTED _____	
		TEMPLATE _____	
		AREAS _____	
NO. _____		AREAS CHECKED _____	

HORNER SHIFRIN
Teaming with:  **PARSONS**


**STATE OF ILLINOIS
DEPARTMENT OF TRANSPORTATION**

F.A.I. RTE.	SECTION	COUNTY	TOTAL SHEETS	SHEET NO.
I-270	60(B)-1	MADISON	860	836
		CONTRACT NO. 76190		
ILLINOIS		FED. AID PROJECT		

FINAL	BY	DATE
SURVEY		
NOTE BOOK		
NO.		

ORIGINAL	BY	DATE
SURVEY		
NOTE BOOK		
NO.		

MODEL: FAI270E_1111
FILE NAME: C:\34PDF\94045086_16812020-D879-8D-34-5811.dgn

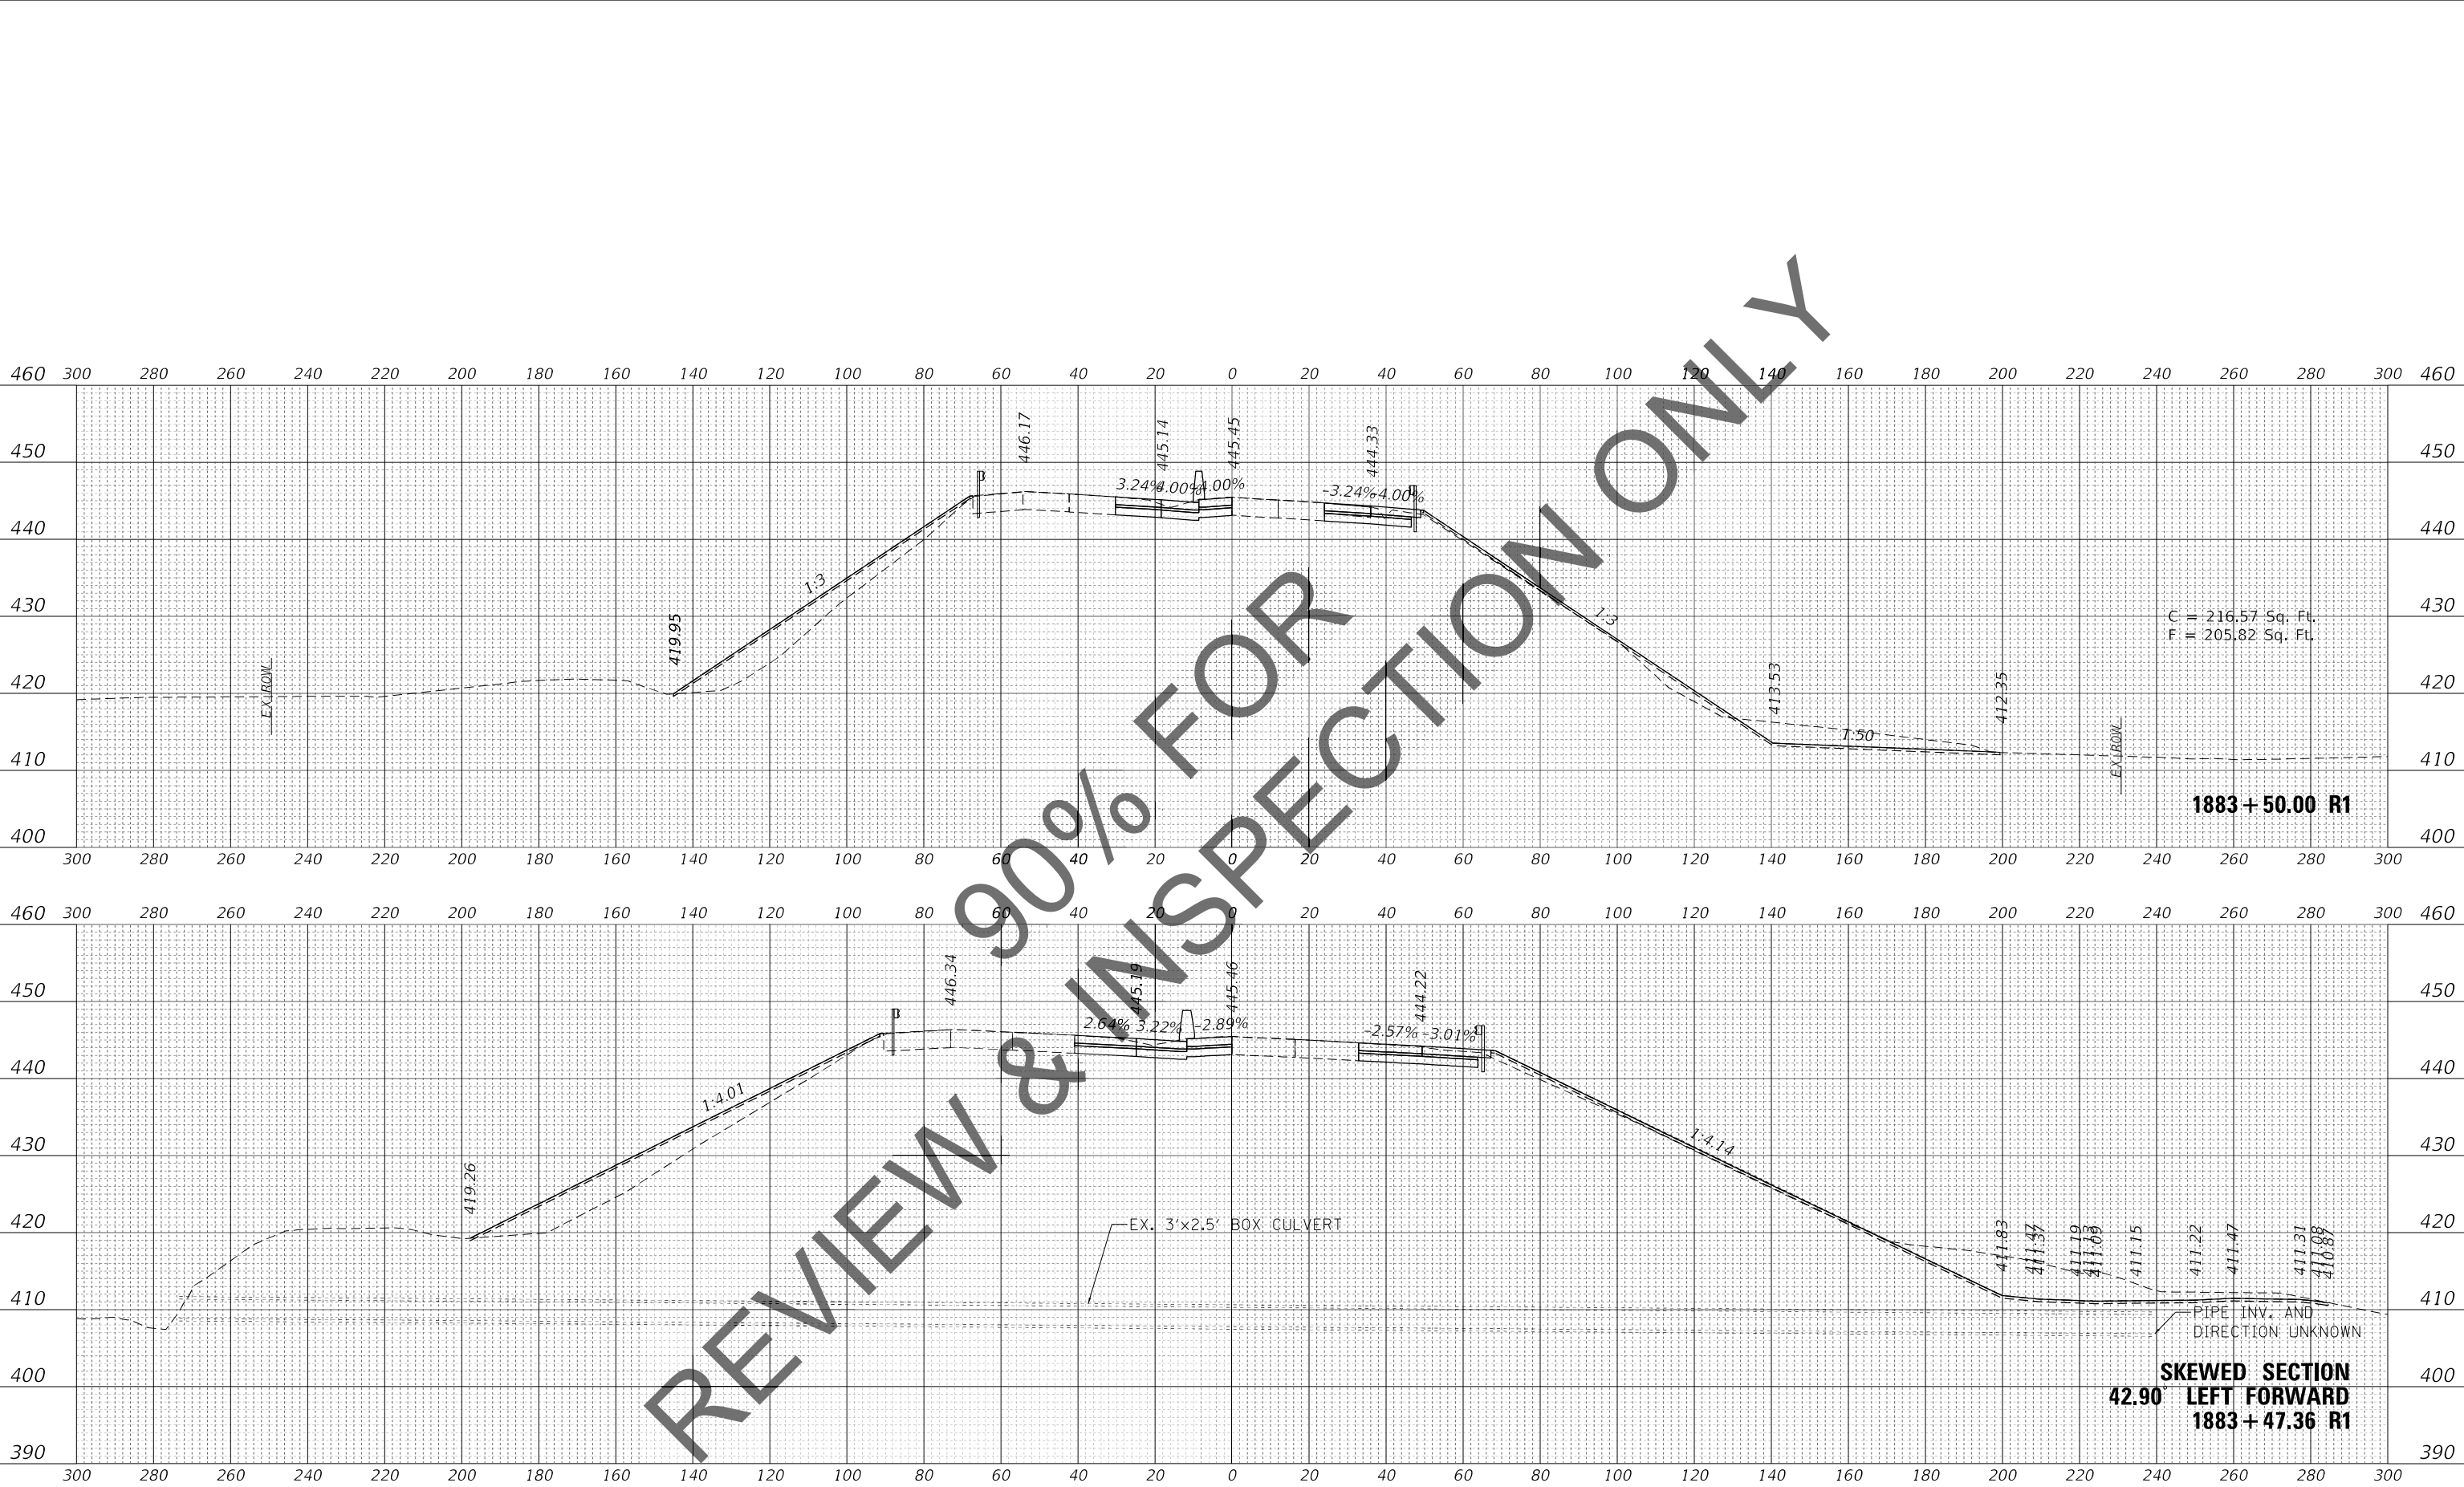

USER NAME = PWICSS	DESIGNED -	REVISED -
	DRAWN -	REVISED -
PLOT SCALE = 20,0000 ' / in.	CHECKED -	REVISED -
PLOT DATE = 11/12/2021	DATE -	REVISED -

STATE OF ILLINOIS
DEPARTMENT OF TRANSPORTATION


FAI-270
CROSS SECTIONS

SCALE: 1" = 20' SHEET 53 OF 76 SHEETS STA. 1883+47.36 R1 TO STA. 1883+50.00 R1

F.A.I. RTE.	SECTION	COUNTY	TOTAL SHEETS	SHEET NO.
I-270	60(B)-1	MADISON	860	837
CONTRACT NO. 76J90				
ILLINOIS FED. AID PROJECT				

ORIGINAL SURVEY	SURVEYED _____	BY _____	DATE _____
	PLOTTED _____		
NOTE BOOK	TEMPLATE _____		
	AREAS _____		
NO. _____	AREAS CHECKED _____		

MODEL: FAI270EB_1111
FILE NAME: C:\CS4PDF\9

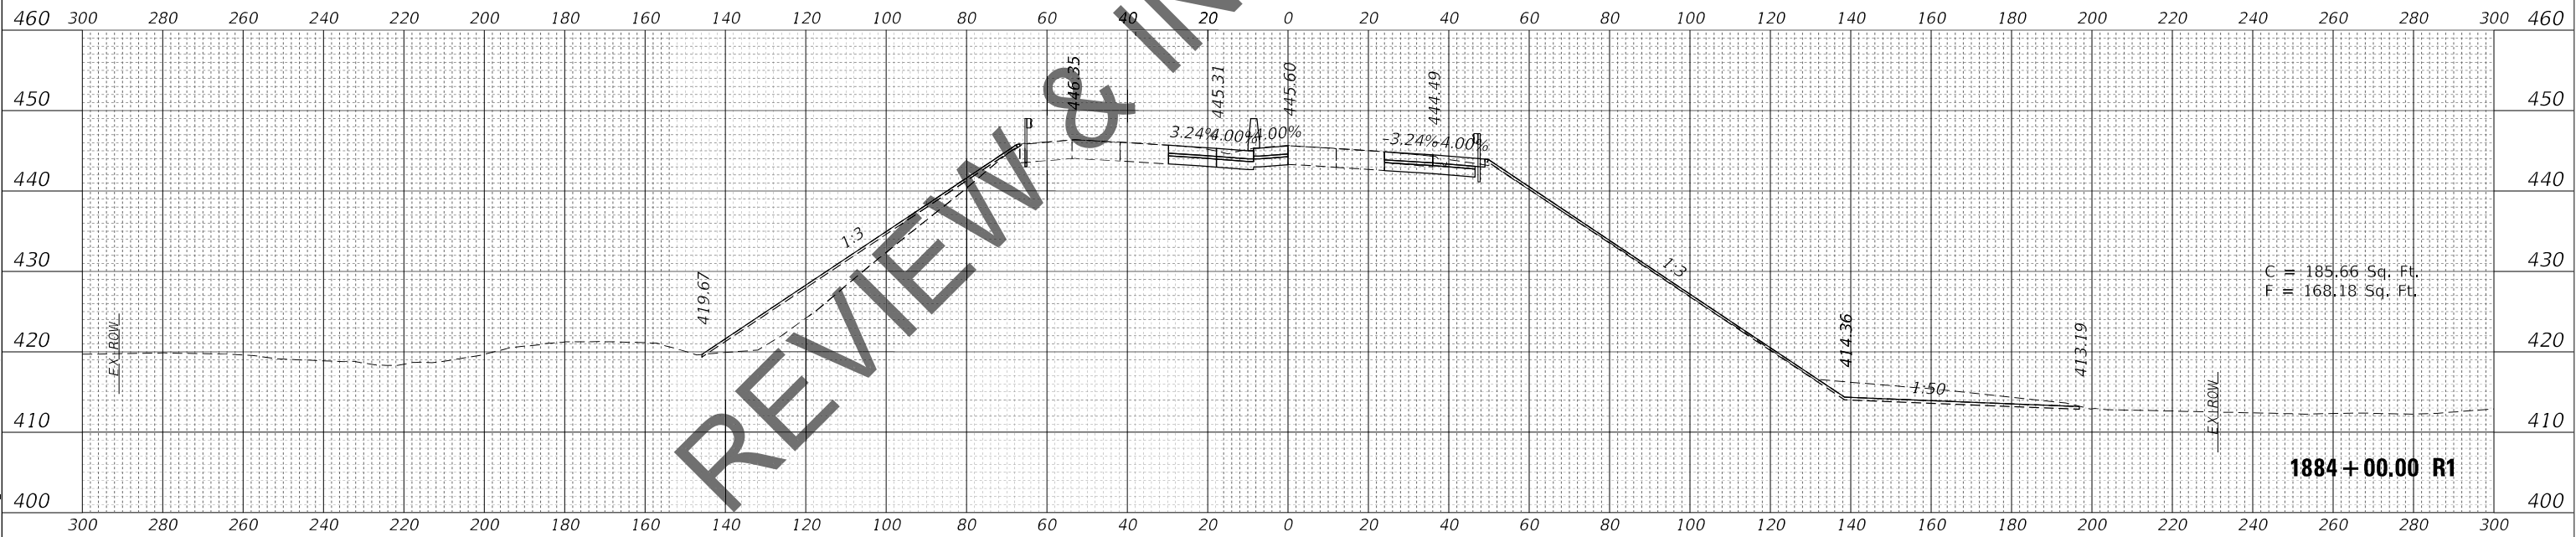

	USER NAME = PWICSS	DESIGNED -	REVISED -	STATE OF ILLINOIS DEPARTMENT OF TRANSPORTATION	FAI-270 CROSS SECTIONS				F.A.I. RTE.	SECTION	COUNTY	TOTAL SHEETS	SHEET NO.
	PLOT SCALE = 20,000 ' / in.	DRAWN -	REVISED -						I-270	60(B)-1	MADISON	860	838
	PLOT DATE = 11/12/2021	CHECKED -	REVISED -		SCALE: 1" = 20' SHEET 54 OF 76 SHEETS STA. 1884+00.00 R1 TO STA. 1884+50.00 R1					CONTRACT NO. 76J90			
	DATE -	REVISED -	ILLINOIS FED. AID PROJECT										

FINAL	SURVEYED	BY	DATE
SURVEY	PLOTTED		
NOTE BOOK	TEMPLATE		
NO.	AREAS CHECKED		

ORIGINAL	SURVEYED	BY	DATE
SURVEY	PLOTTED		
NOTE BOOK	TEMPLATE		
NO.	AREAS CHECKED		

MODEL: FAI270E_1111
FILE NAME: C:\34PDF\9404\5086_168120-DD-D879-9D-5F4-5811.dgn



USER NAME = PWICSS
PLOT SCALE = 20,0000 ' / in.
PLOT DATE = 11/12/2021

DESIGNED -
DRAWN -
CHECKED -
DATE -

REVISED -
REVISED -
REVISED -
REVISED -

STATE OF ILLINOIS
DEPARTMENT OF TRANSPORTATION

FAI-270
CROSS SECTIONS

SCALE: 1" = 20' SHEET 55 OF 76 SHEETS STA. 1885+00.00 R1 TO STA. 1885+50.00 R1

F.A.I. RTE.	SECTION	COUNTY	TOTAL SHEETS	SHEET NO.
I-270	60(B)-1	MADISON	860	839
CONTRACT NO. 76J90				
ILLINOIS FED. AID PROJECT				



FINAL	SURVEYED	BY	DATE
SURVEY	PLOTTED		
NOTE BOOK	TEMPLATE		
NO.	AREAS CHECKED		

ORIGINAL	SURVEYED	BY	DATE
SURVEY	PLOTTED		
NOTE BOOK	TEMPLATE		
NO.	AREAS CHECKED		

MODEL: FAI270E_1111
FILE NAME: C:\34PDF\994045086_16812020-D87949D-545811.dgn



USER NAME = PWICSS
PLOT SCALE = 20,0000 ' / in.
PLOT DATE = 11/12/2021

DESIGNED -
DRAWN -
CHECKED -
DATE -

REVISED -
REVISED -
REVISED -
REVISED -

STATE OF ILLINOIS
DEPARTMENT OF TRANSPORTATION

FAI-270
CROSS SECTIONS

SCALE: 1" = 20' SHEET 56 OF 76 SHEETS STA. 1886+00.00 R1 TO STA. 1886+50.00 R1

F.A.I. RTE.	SECTION	COUNTY	TOTAL SHEETS	SHEET NO.
I-270	60(B)-1	MADISON	860	840
CONTRACT NO. 76J90				
ILLINOIS FED. AID PROJECT				



FINAL	SURVEYED	BY	DATE
SURVEY	PLOTTED		
NOTE BOOK	TEMPLATE		
NO.	AREAS CHECKED		

ORIGINAL	SURVEYED	BY	DATE
SURVEY	PLOTTED		
NOTE BOOK	TEMPLATE		
NO.	AREAS CHECKED		

MODEL: FAI270E_1111
FILE NAME: C:\34PDF\994045\086_16812020-D87930-34-FAI270E.dgn



USER NAME = PWICSS
PLOT SCALE = 20,0000 ' / in.
PLOT DATE = 11/12/2021

DESIGNED -
DRAWN -
CHECKED -
DATE -



REVISED -
REVISED -
REVISED -
REVISED -

STATE OF ILLINOIS
DEPARTMENT OF TRANSPORTATION

FAI-270
CROSS SECTIONS

SCALE: 1" = 20' SHEET 57 OF 76 SHEETS STA. 1887+00.00 R1 TO STA. 1887+50.00 R1

F.A.I. RTE.	SECTION	COUNTY	TOTAL SHEETS	SHEET NO.
I-270	60(B)-1	MADISON	860	841
CONTRACT NO. 76J90				
ILLINOIS FED. AID PROJECT				

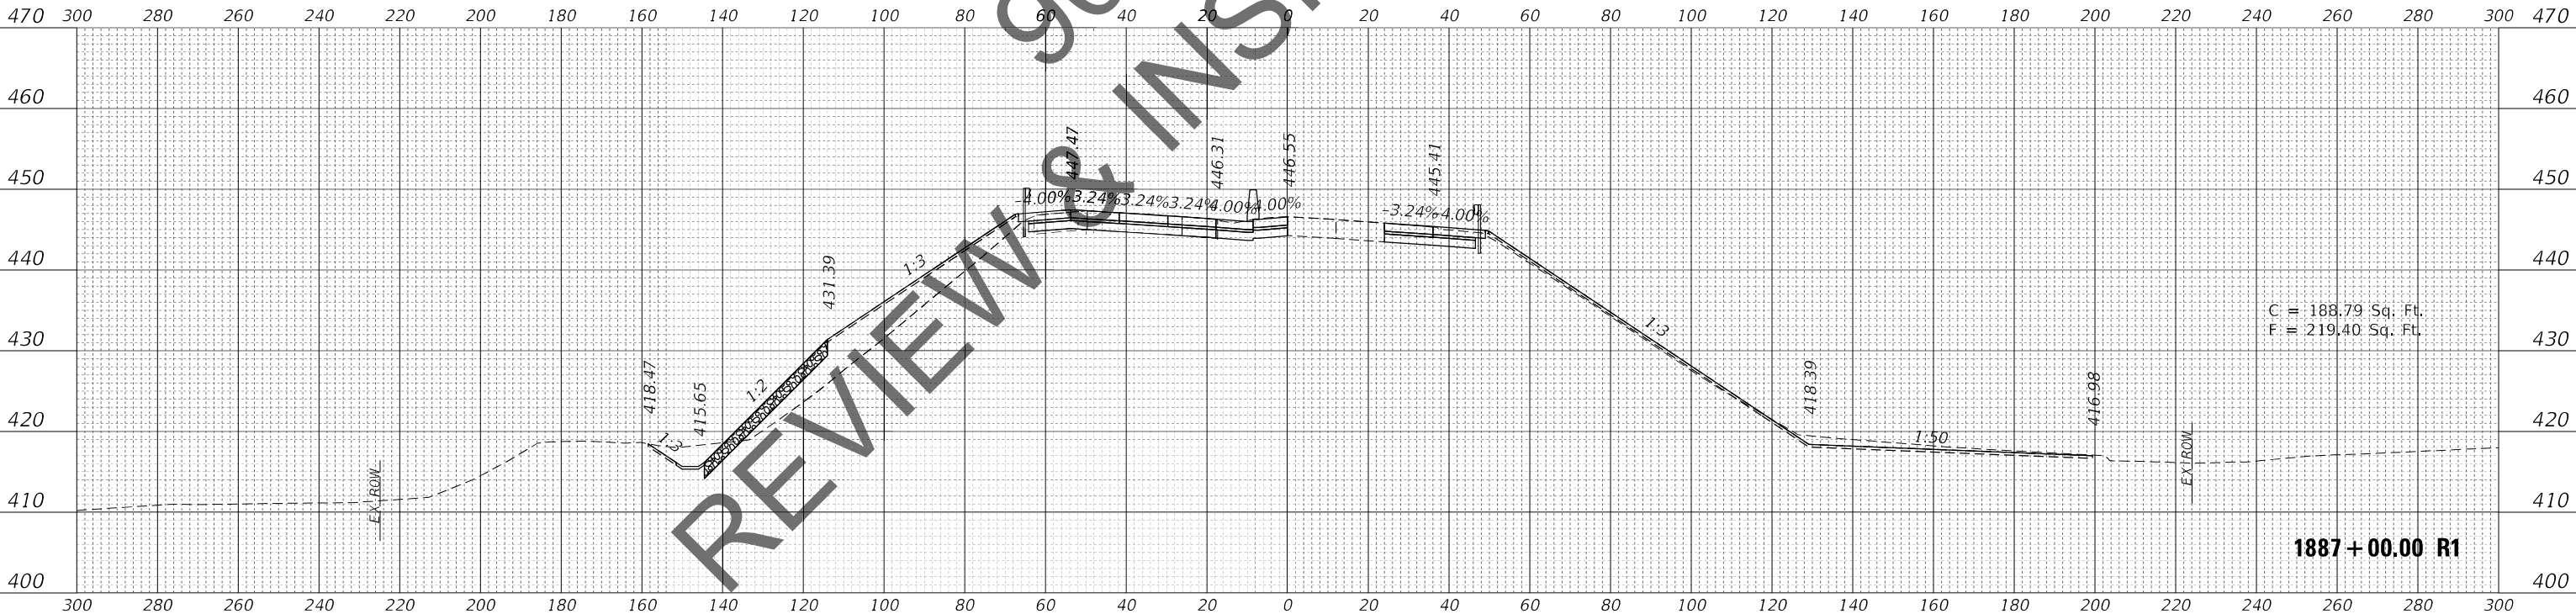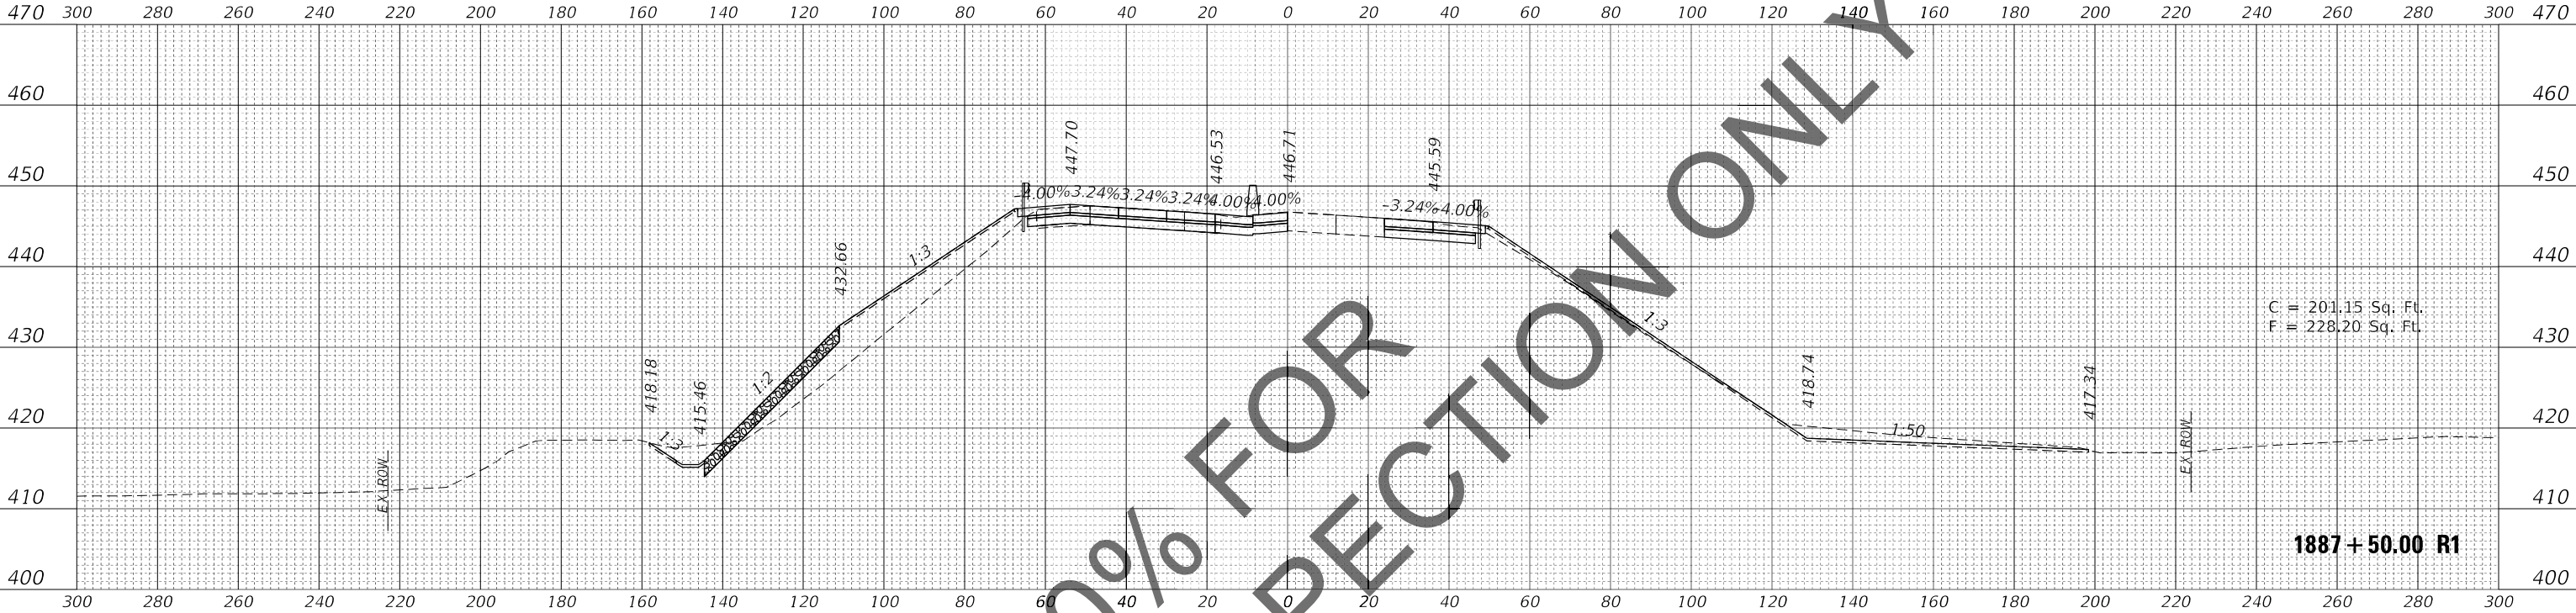

ORIGINAL SURVEY		BY _____	DATE _____
NOTE BOOK		SURVEYED _____	
		PLOTTED _____	
		TEMPLATE _____	
		AREAS _____	
NO. _____		AREAS CHECKED _____	

HORNER SHIFRIN
Teaming with:  **PARSONS**

**STATE OF ILLINOIS
DEPARTMENT OF TRANSPORTATION**

SCALE: 1" = 20'	SHEET 58 OF 76 SHEETS	STA. 1888+00.00 R1 TO STA. 1888+50.00 R1
-----------------	-----------------------	--

F.A.I. RTE.	SECTION	COUNTY	TOTAL SHEETS	SHEET NO.
I-270	60(B)-1	MADISON	860	842
		CONTRACT NO. 76190		
ILLINOIS		FED. AID PROJECT		

ORIGINAL SURVEY	SURVEYED _____	BY _____	DATE _____
	PLOTTED _____		
NOTE BOOK	TEMPLATE _____		
NO. _____	AREAS CHECKED _____		

HORNER SHIFRIN
Teaming with:  **PARSONS**

**STATE OF ILLINOIS
DEPARTMENT OF TRANSPORTATION**

F.A.I. RTE.	SECTION	COUNTY	TOTAL SHEETS	SHEET NO.
I-270	60(B)-1	MADISON	860	843
		CONTRACT NO. 76J90		
ILLINOIS		FED. AID PROJECT		

FINAL SURVEY	NO.	SURVEYED PLOTTED TEMPLATE AREAS CHECKED	BY	DATE

ORIGINAL SURVEY	NO.	SURVEYED PLOTTED TEMPLATE AREAS CHECKED	BY	DATE

MODEL: FAI270E_1111
FILE NAME: C:\34PDF\94045086_168120-DD-D879-9D-5F-C8-5511.dgn



USER NAME	= PWICSS
PLOT SCALE	= 20.0000 ' / in.
PLOT DATE	= 11/12/2021

DESIGNED -	
DRAWN -	
CHECKED -	
DATE -	

REVISED -	
REVISED -	
REVISED -	
REVISED -	

STATE OF ILLINOIS
DEPARTMENT OF TRANSPORTATION

FAI-270
CROSS SECTIONS

SCALE: 1" = 20' SHEET 60 OF 76 SHEETS STA. 1890+00.00 R1 TO STA. 1890+50.00 R1

F.A.I. RTE.	SECTION	COUNTY	TOTAL SHEETS	SHEET NO.
I-270	60(B)-1	MADISON	860	844
CONTRACT NO. 76J90				
ILLINOIS FED. AID PROJECT				



FINAL	SURVEYED	BY	DATE
SURVEY	PLOTTED		
NOTE BOOK	TEMPLATE		
NO.	AREAS CHECKED		

ORIGINAL	SURVEYED	BY	DATE
SURVEY	PLOTTED		
NOTE BOOK	TEMPLATE		
NO.	AREAS CHECKED		

MODEL: FAI270E_1111
FILE NAME: C:\34PDF\94045086_168120-DD-07-94045086.ctb



USER NAME = PWICSS
PLOT SCALE = 20,0000 ' / in.
PLOT DATE = 11/12/2021

DESIGNED -
DRAWN -
CHECKED -
DATE -


REVISED -
REVISED -
REVISED -
REVISED -

STATE OF ILLINOIS
DEPARTMENT OF TRANSPORTATION

FAI-270
CROSS SECTIONS

SCALE: 1" = 20' SHEET 61 OF 76 SHEETS STA. 1891+00.00 R1 TO STA. 1891+50.00 R1

F.A.I. RTE.	SECTION	COUNTY	TOTAL SHEETS	SHEET NO.
I-270	60(B)-1	MADISON	860	845
CONTRACT NO. 76J90				
ILLINOIS FED. AID PROJECT				

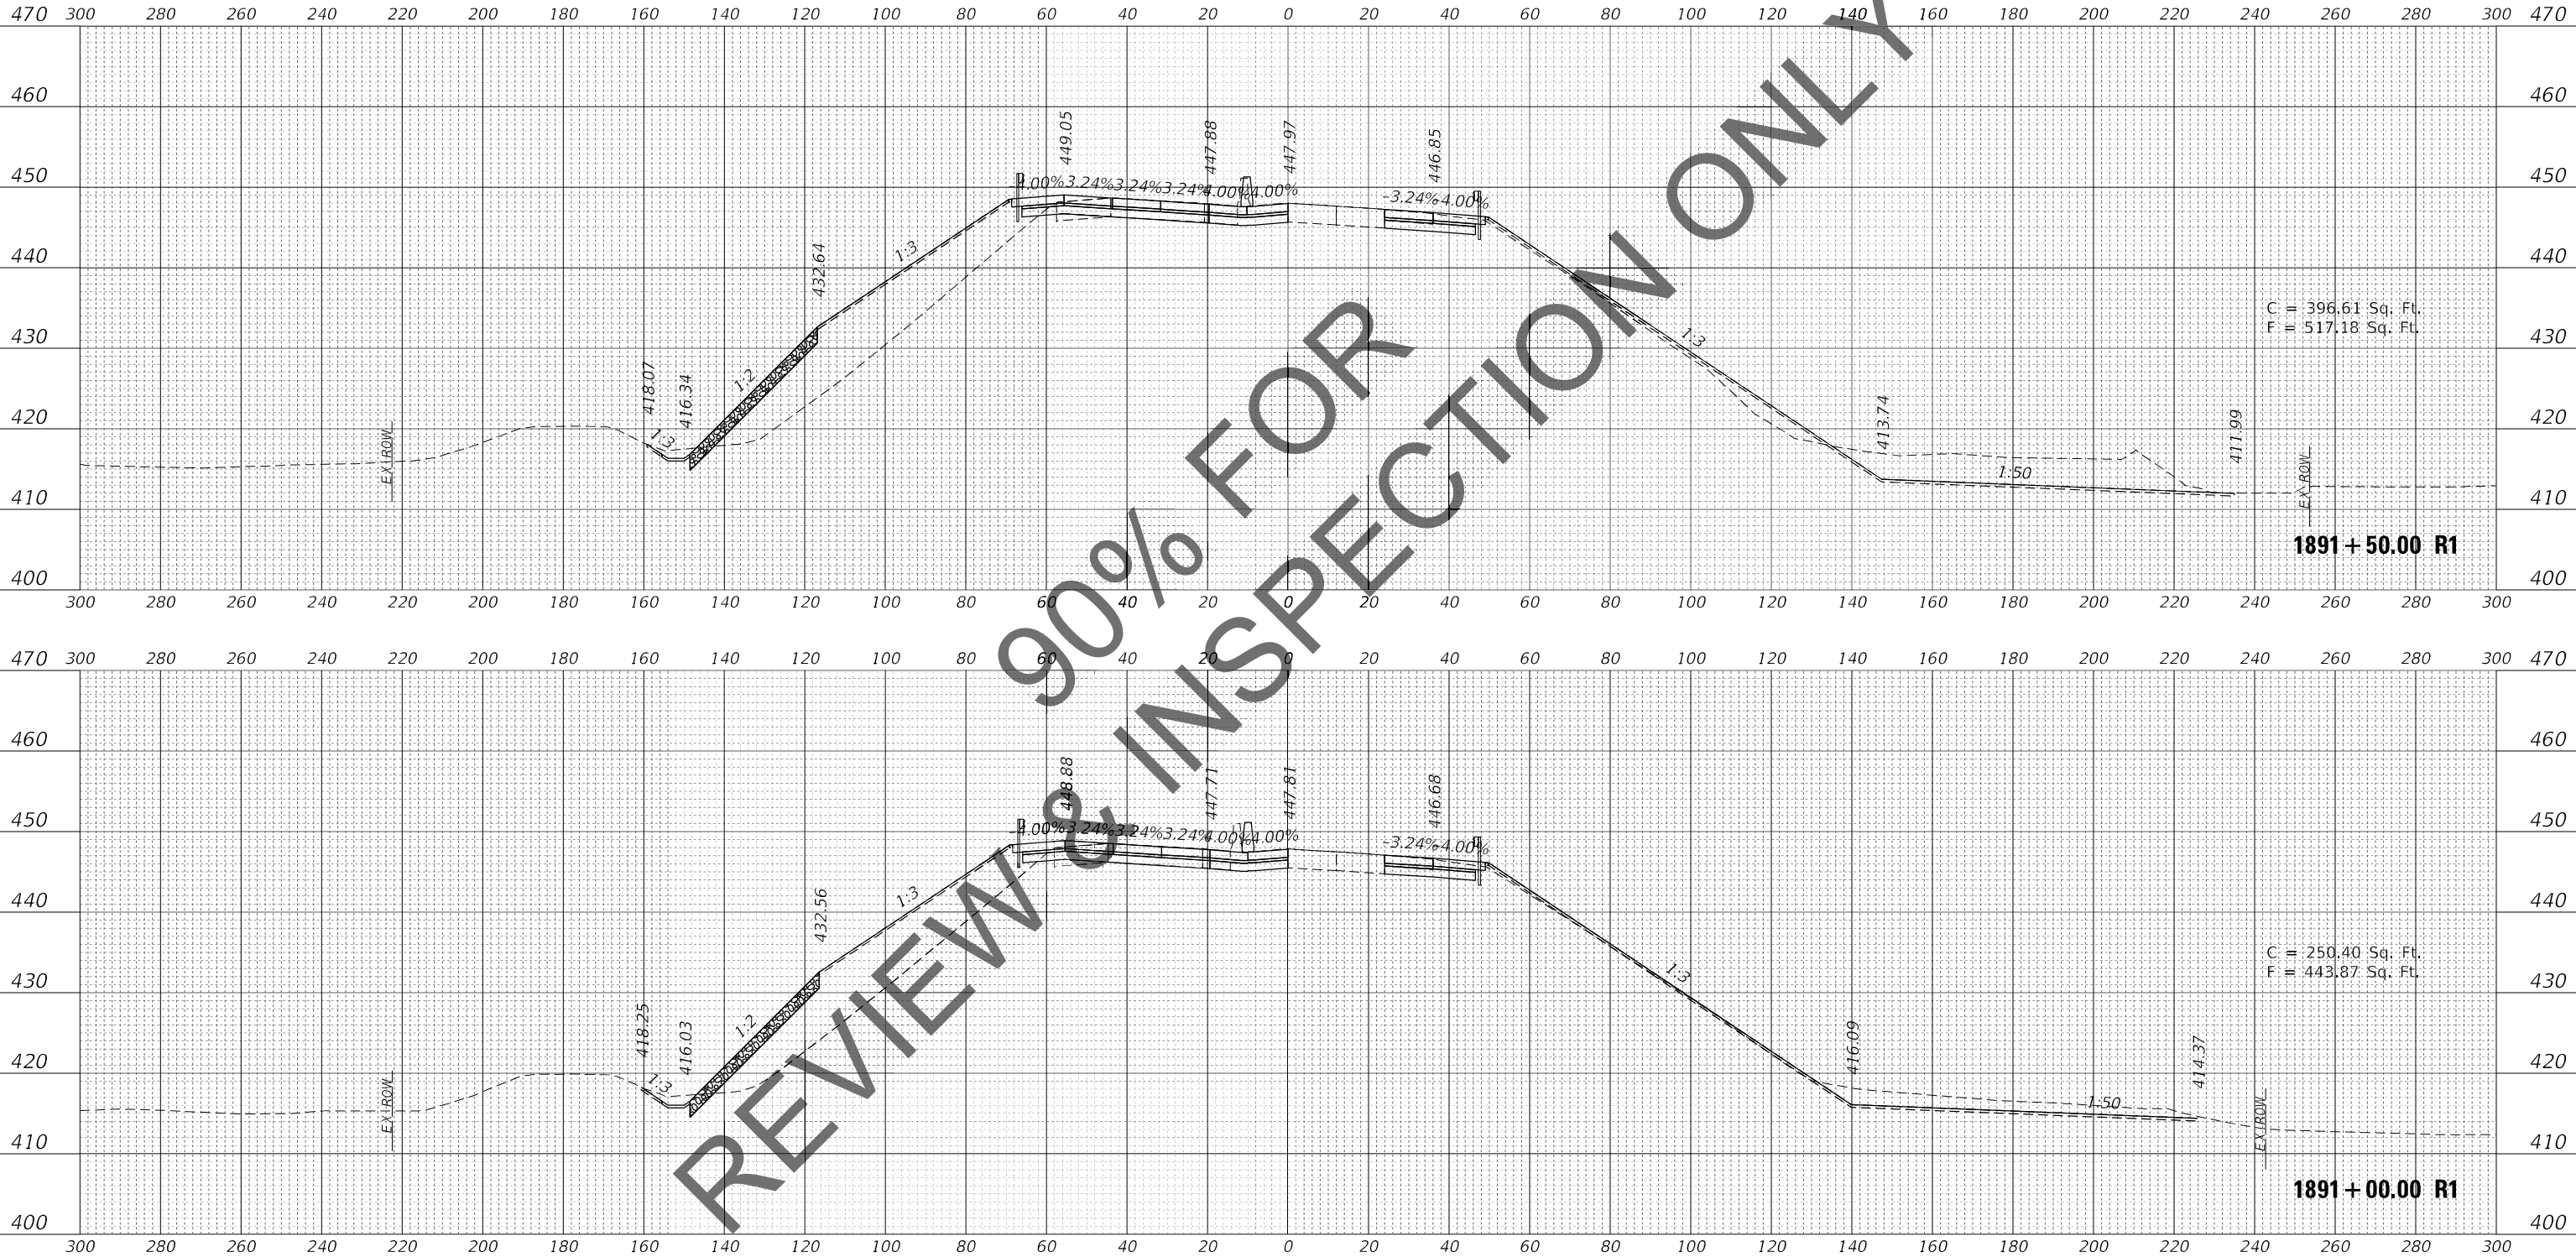

FINAL	SURVEYED	BY	DATE
SURVEY	PLOTTED		
NOTE BOOK	TEMPLATE		
NO.	AREAS CHECKED		

ORIGINAL	SURVEYED	BY	DATE
SURVEY	PLOTTED		
NOTE BOOK	TEMPLATE		
NO.	AREAS CHECKED		

MODEL: FAI270E_1111
FILE NAME: C:\34PDF\94045086_16812020-DD-07-09-05-04-ss11.dgn



USER NAME = PWICSS
PLOT SCALE = 20,0000 ' / in.
PLOT DATE = 11/12/2021

DESIGNED -
DRAWN -
CHECKED -
DATE -


REVISED -
REVISED -
REVISED -
REVISED -

STATE OF ILLINOIS
DEPARTMENT OF TRANSPORTATION

FAI-270
CROSS SECTIONS

SCALE: 1" = 20' SHEET 62 OF 76 SHEETS STA. 1892+00.00 R1 TO STA. 1892+50.00 R1

F.A.I. RTE.	SECTION	COUNTY	TOTAL SHEETS	SHEET NO.
I-270	60(B)-1	MADISON	860	846
CONTRACT NO. 76J90				
ILLINOIS FED. AID PROJECT				

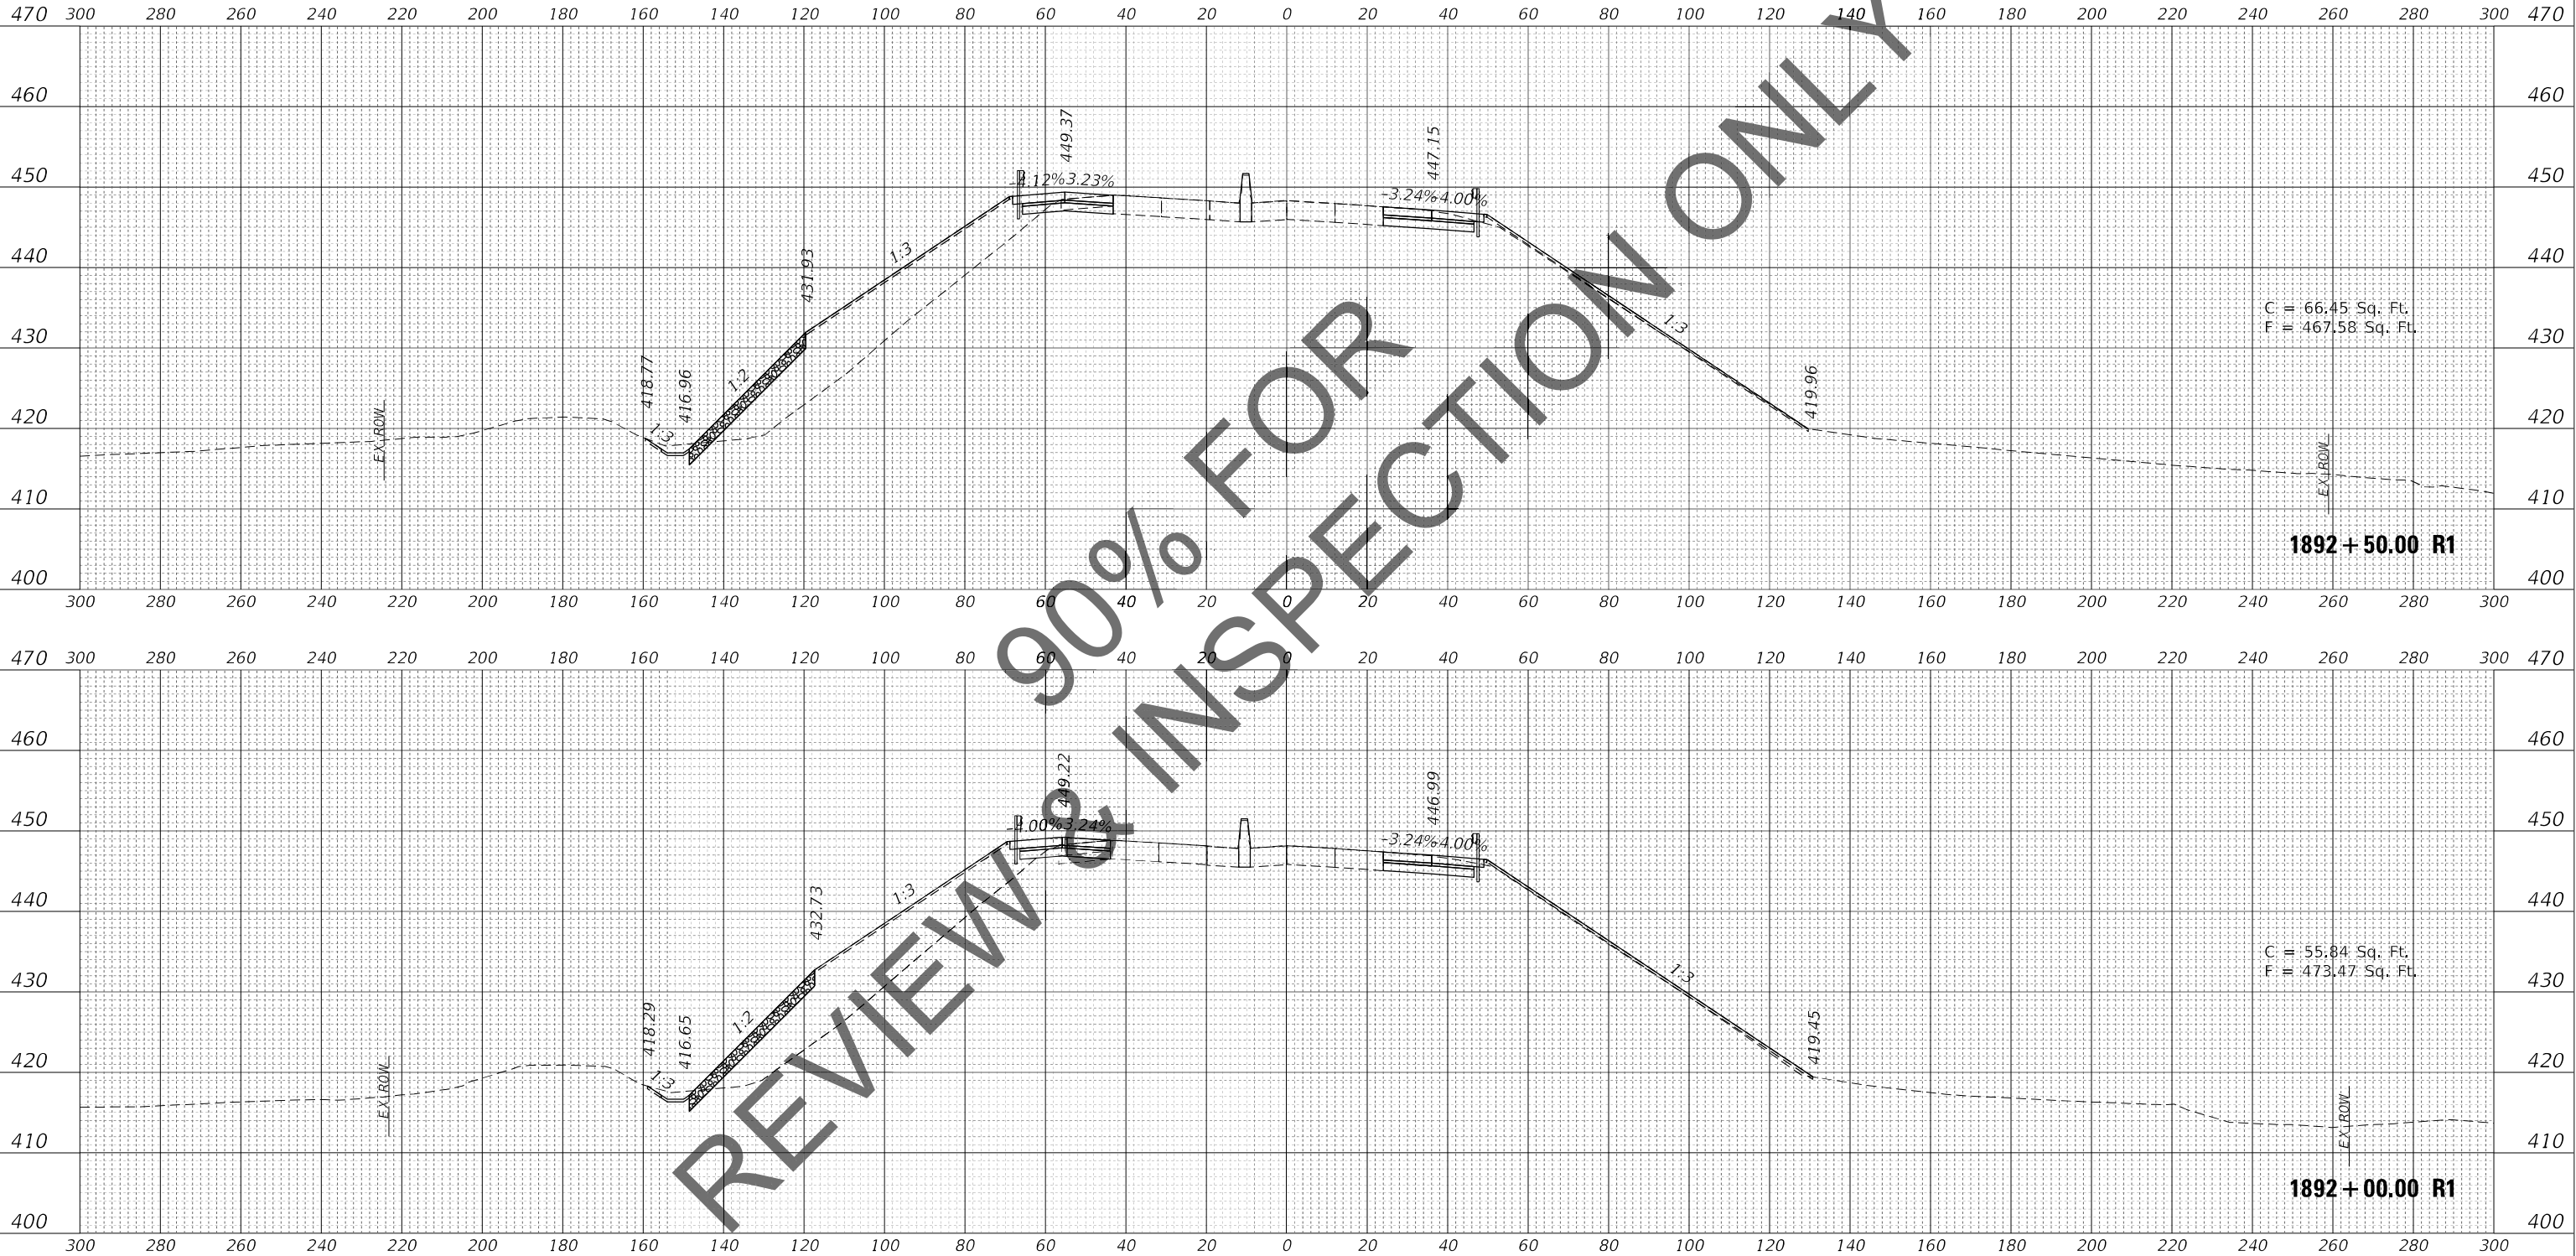

FINAL	SURVEYED	BY	DATE
SURVEY	PLOTTED		
NOTE BOOK	TEMPLATE		
NO.	AREAS CHECKED		

ORIGINAL	SURVEYED	BY	DATE
SURVEY	PLOTTED		
NOTE BOOK	TEMPLATE		
NO.	AREAS CHECKED		

MODEL: FAI270E_1111
FILE NAME: C:\34PDF\94045086_168120-DD-D879-9D-3F-C85811.dgn




USER NAME = PWICSS	DESIGNED -	REVISED -
	DRAWN -	REVISED -
PLOT SCALE = 20,0000 ' / in.	CHECKED -	REVISED -
PLOT DATE = 11/12/2021	DATE -	REVISED -

STATE OF ILLINOIS
DEPARTMENT OF TRANSPORTATION

FAI-270
CROSS SECTIONS

SCALE: 1" = 20' SHEET 63 OF 76 SHEETS STA. 1893+00.00 R1 TO STA. 1893+50.00 R1


F.A.I. RTE.	SECTION	COUNTY	TOTAL SHEETS	SHEET NO.
I-270	60(B)-1	MADISON	860	847
CONTRACT NO. 76J90				
ILLINOIS FED. AID PROJECT				

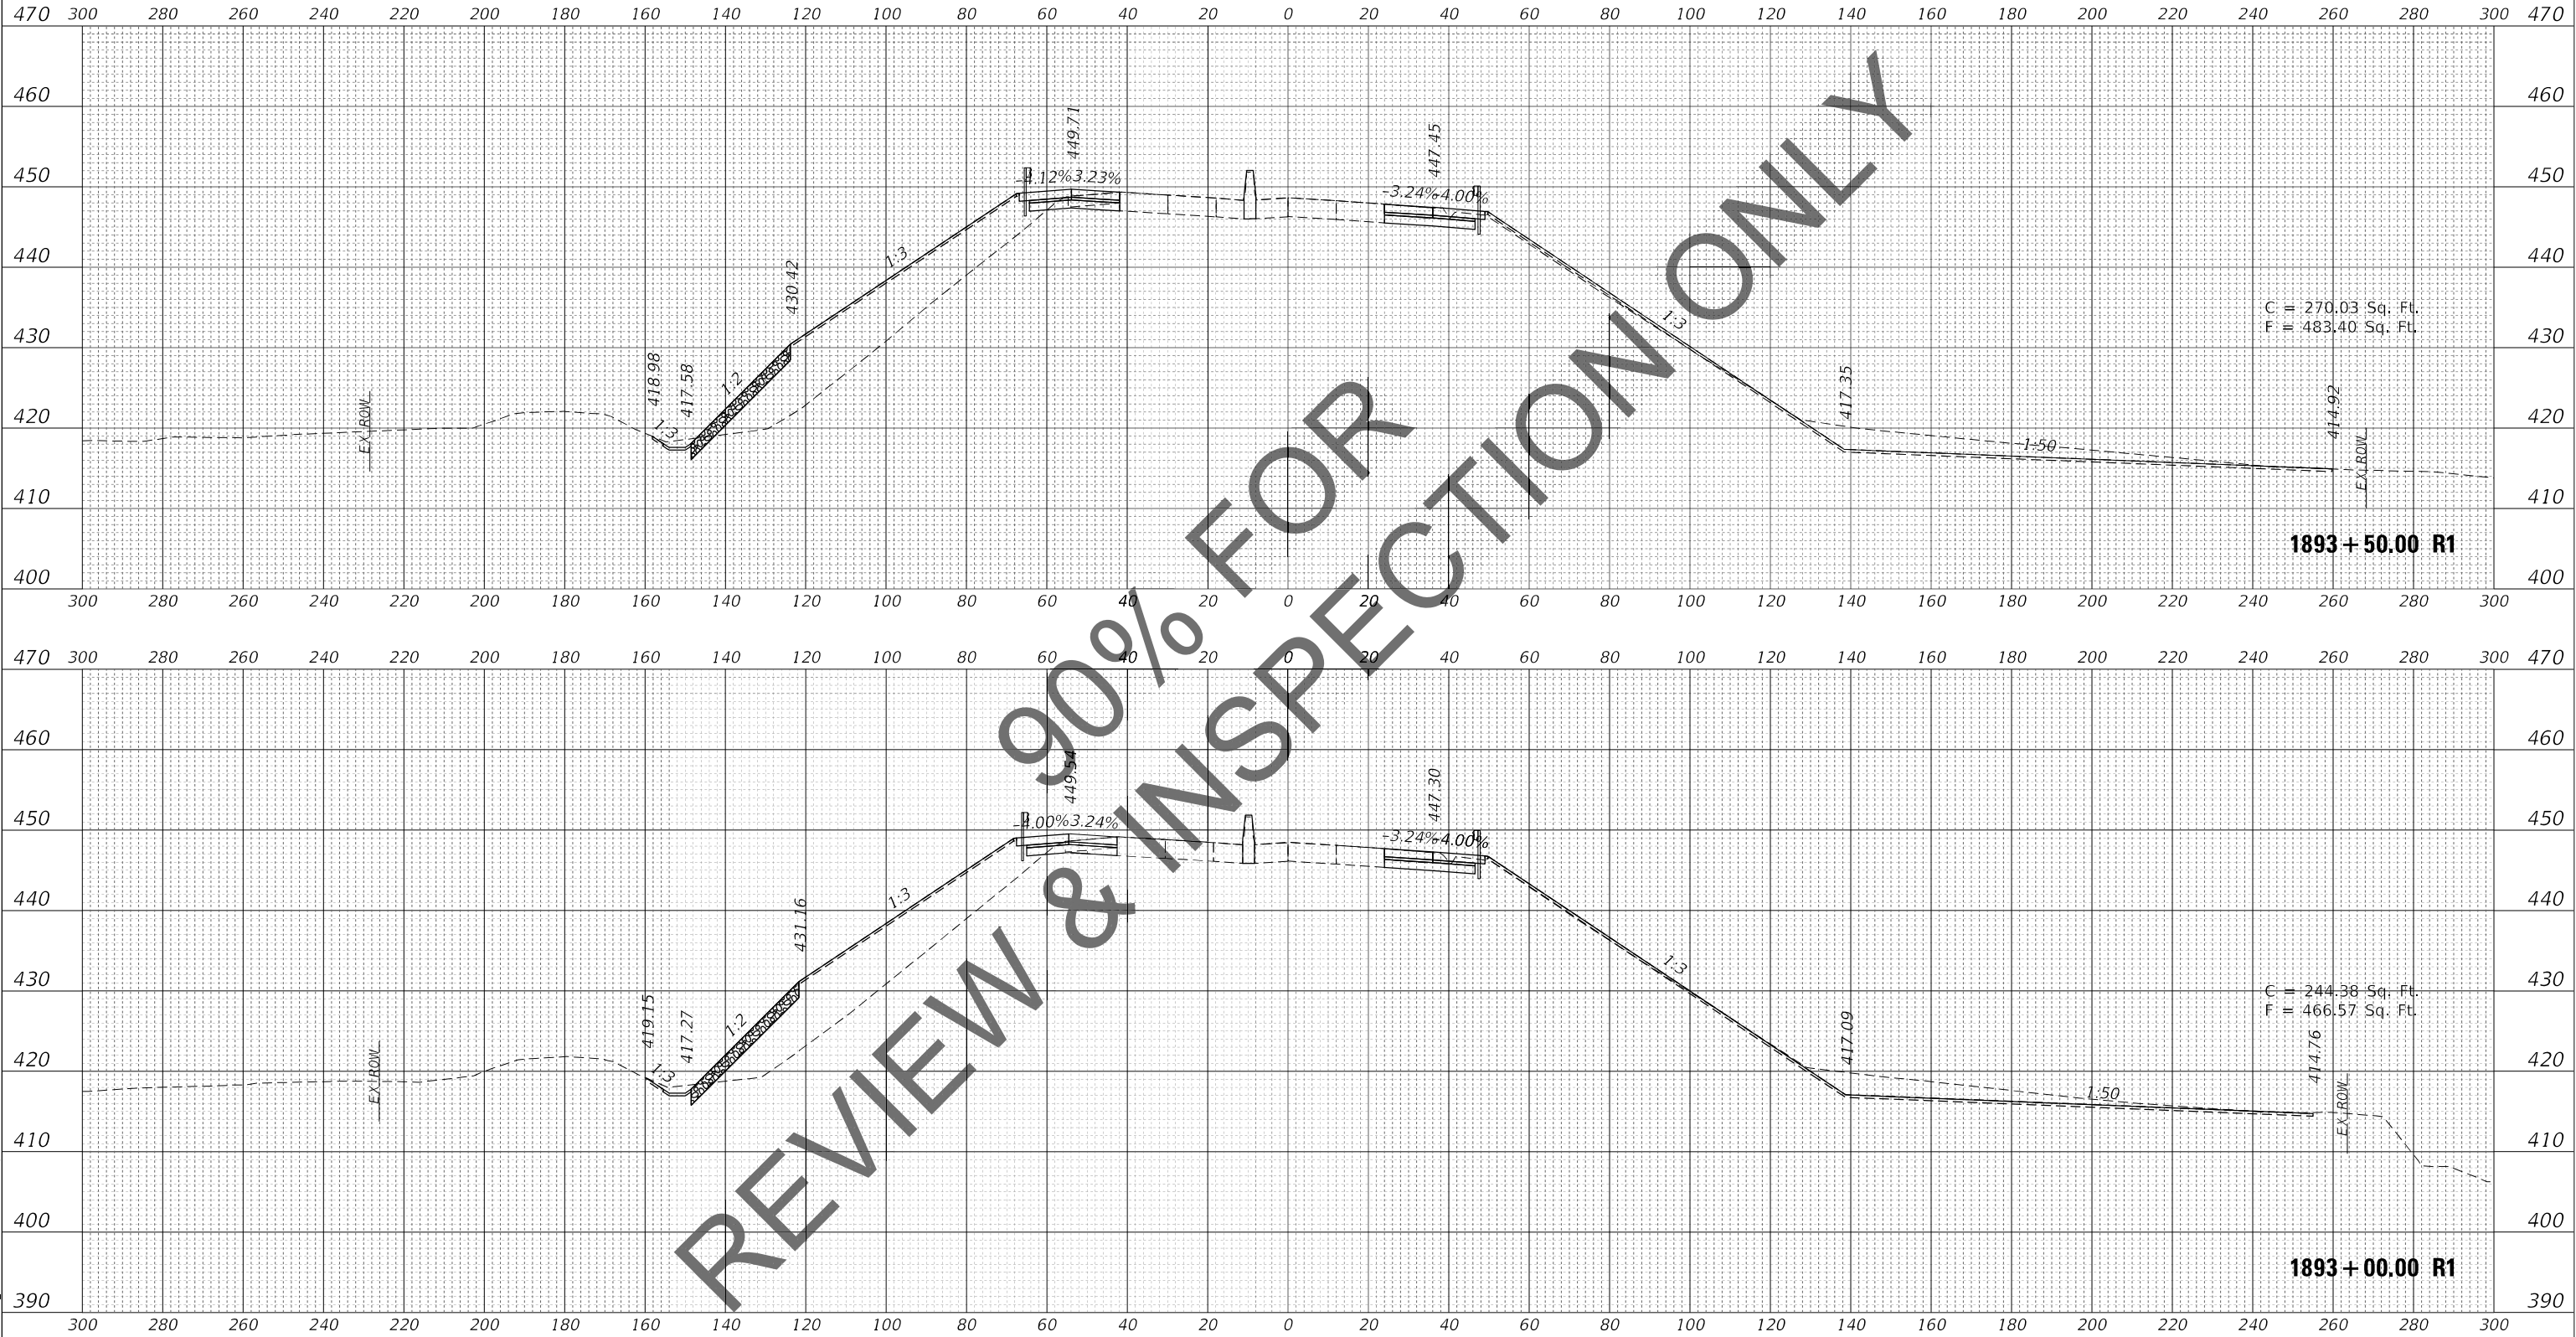

FINAL	SURVEYED	BY	DATE
SURVEY	PLOTTED		
NOTE BOOK	TEMPLATE		
NO.	AREAS CHECKED		

ORIGINAL	SURVEYED	BY	DATE
SURVEY	PLOTTED		
NOTE BOOK	TEMPLATE		
NO.	AREAS CHECKED		

MODEL: FAI270E_1111
FILE NAME: C:\34PDF\9404\506_168120-DD-D879-9D-34-C5811.dgn

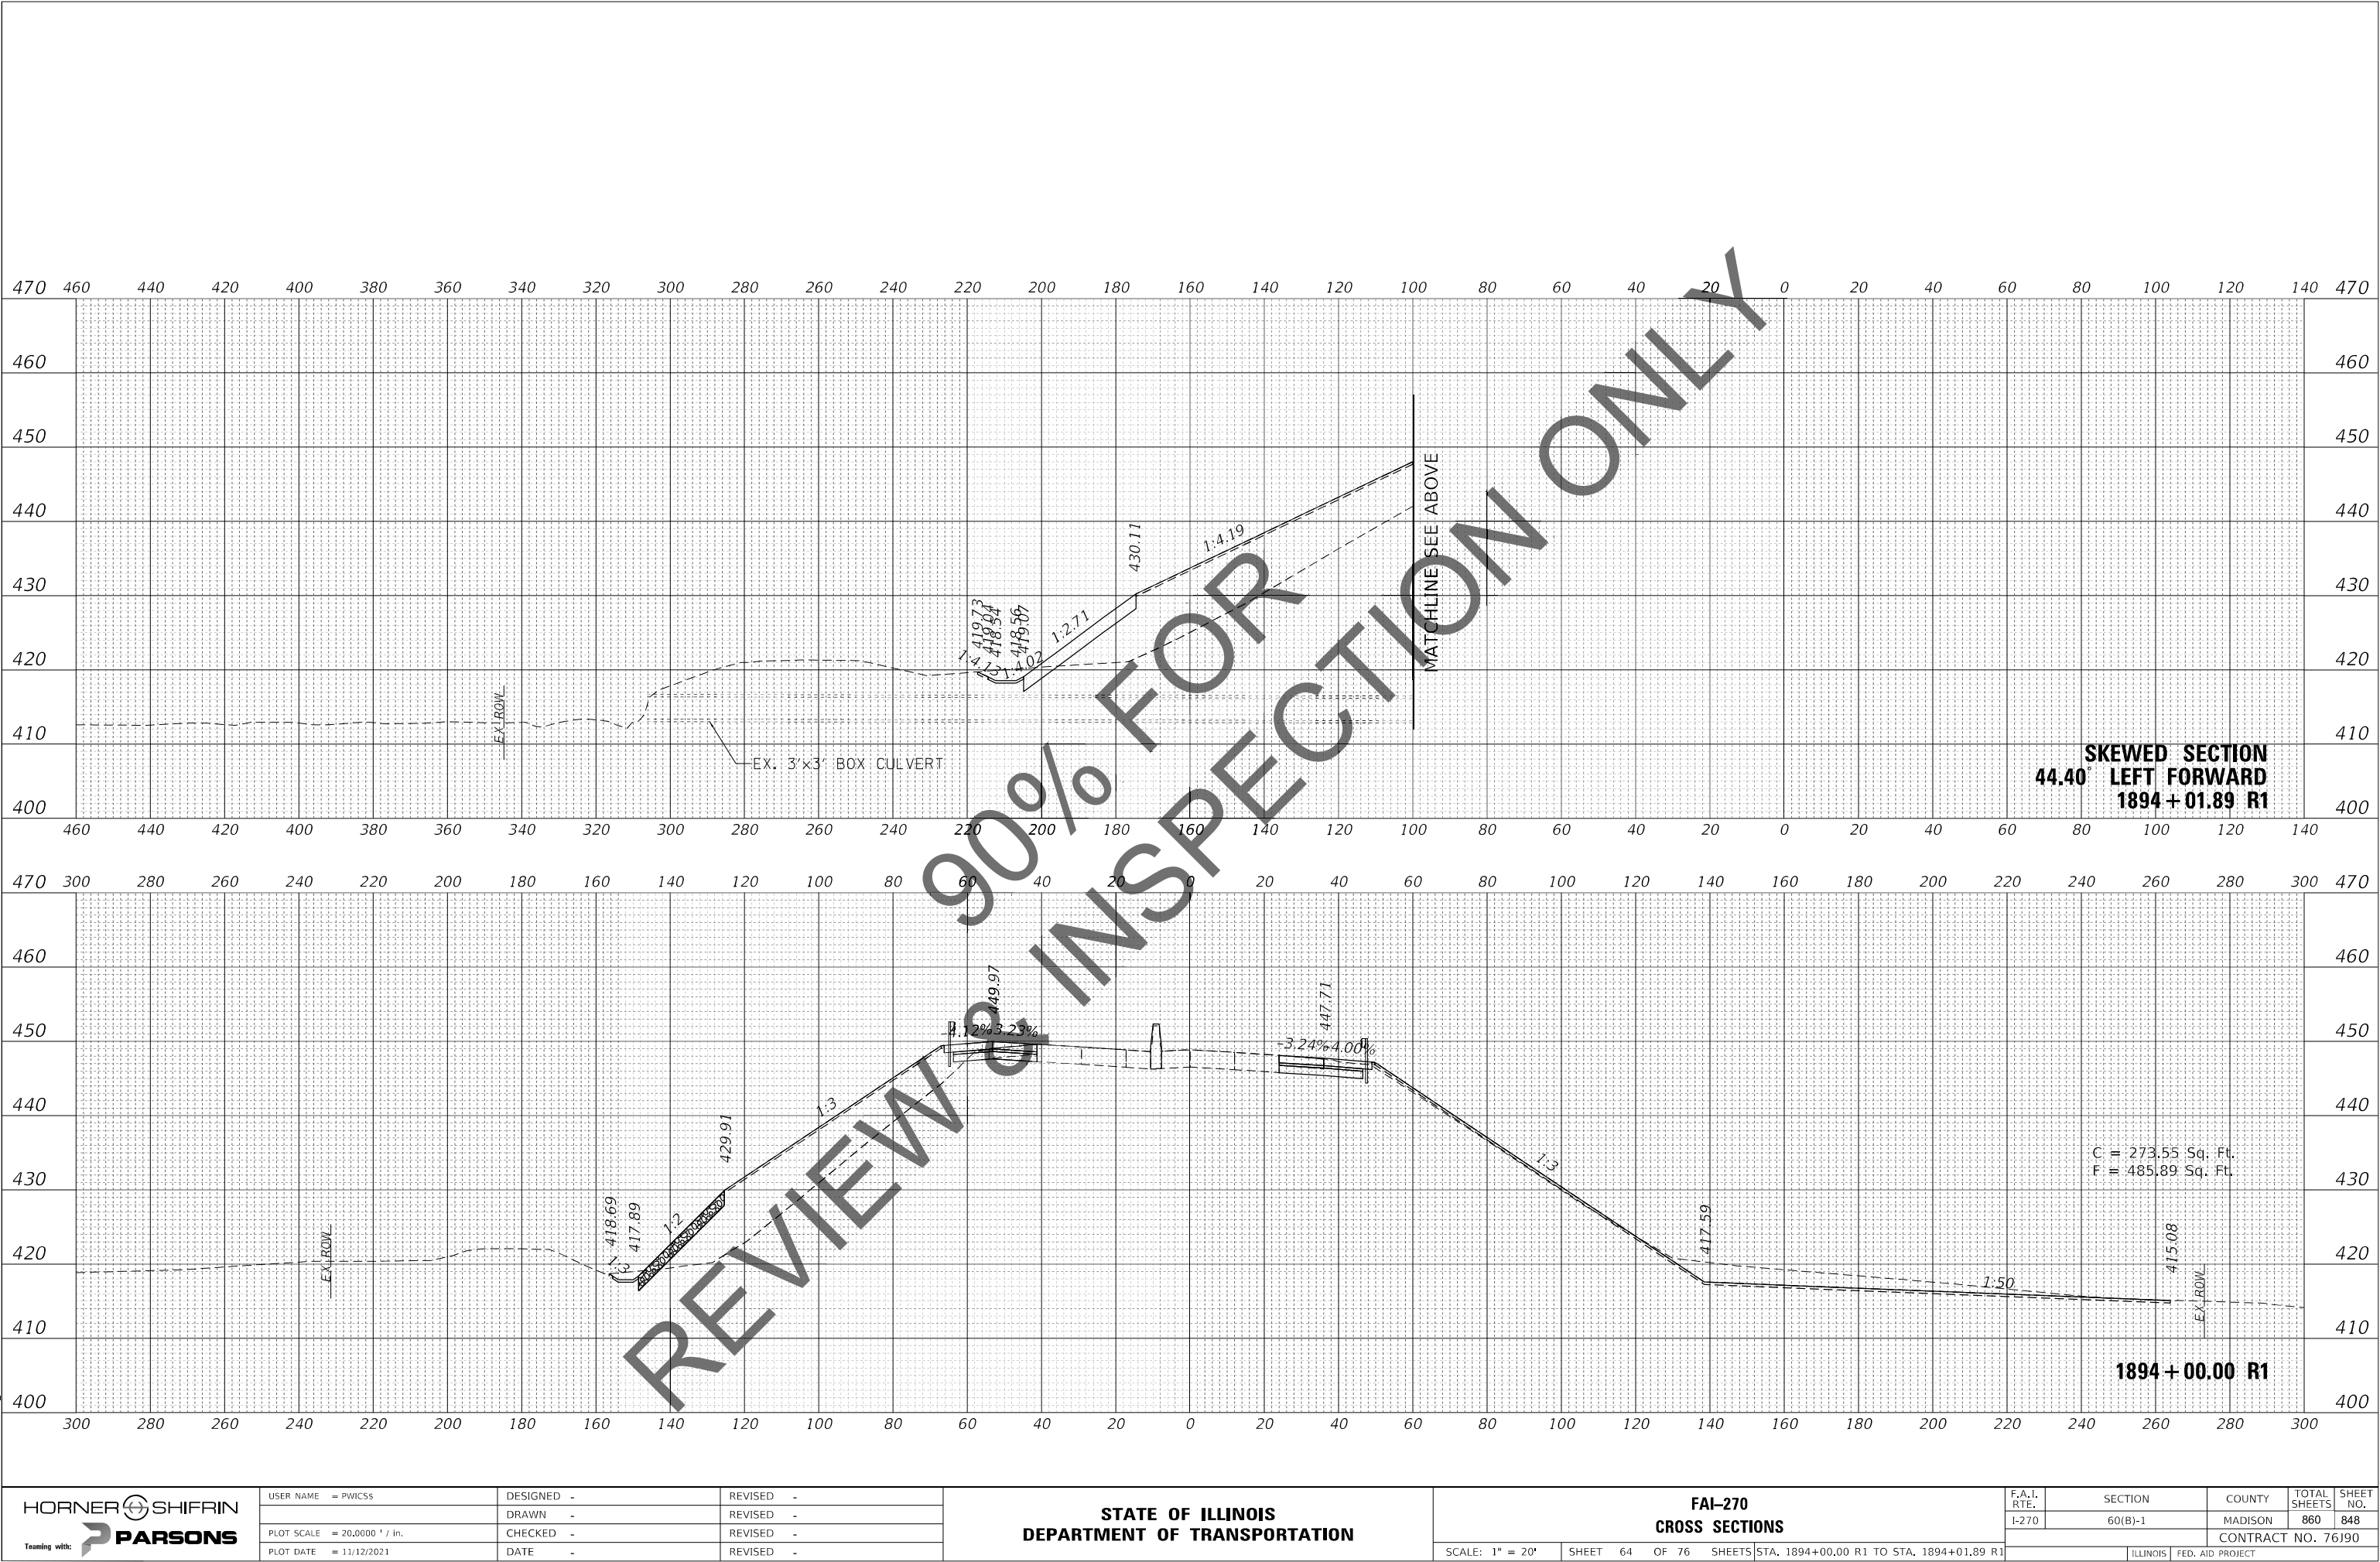

HORNER SHIFRIN

Teaming with: PARSONS

USER NAME = PWICSS	DESIGNED -	REVISED -
	DRAWN -	REVISED -
PLOT SCALE = 20,0000 ' / in.	CHECKED -	REVISED -
PLOT DATE = 11/12/2021	DATE -	REVISED -

STATE OF ILLINOIS
DEPARTMENT OF TRANSPORTATION

FAI-270
CROSS SECTIONS

SCALE: 1" = 20' SHEET 64 OF 76 SHEETS STA. 1894+00.00 R1 TO STA. 1894+01.89 R1

F.A.I. RTE.	SECTION	COUNTY	TOTAL SHEETS	SHEET NO.
I-270	60(B)-1	MADISON	860	848
CONTRACT NO. 76J90				
		ILLINOIS	FED. AID PROJECT	

FINAL	SURVEYED	BY	DATE
SURVEY	PLOTTED		
NOTE BOOK	TEMPLATE		
NO.	AREAS CHECKED		

ORIGINAL	SURVEYED	BY	DATE
SURVEY	PLOTTED		
NOTE BOOK	TEMPLATE		
NO.	AREAS CHECKED		

MODEL: FAI270E8_1111
FILE NAME: C:\34PDF\94045086_168120-DD-D87949-54-54-54-54.dgn




USER NAME = PWICSS	DESIGNED -	REVISED -
PLOT SCALE = 20,0000 ' / in.	DRAWN -	REVISED -
PLOT DATE = 11/12/2021	CHECKED -	REVISED -
	DATE -	REVISED -

STATE OF ILLINOIS
DEPARTMENT OF TRANSPORTATION

FAI-270
CROSS SECTIONS

SCALE: 1" = 20' SHEET 65 OF 76 SHEETS STA. 1894+01.89 R1 TO STA. 1894+50.00 R1

F.A.I. RTE.	SECTION	COUNTY	TOTAL SHEETS	SHEET NO.
I-270	60(B)-1	MADISON	860	849
CONTRACT NO. 76J90				
ILLINOIS FED. AID PROJECT				

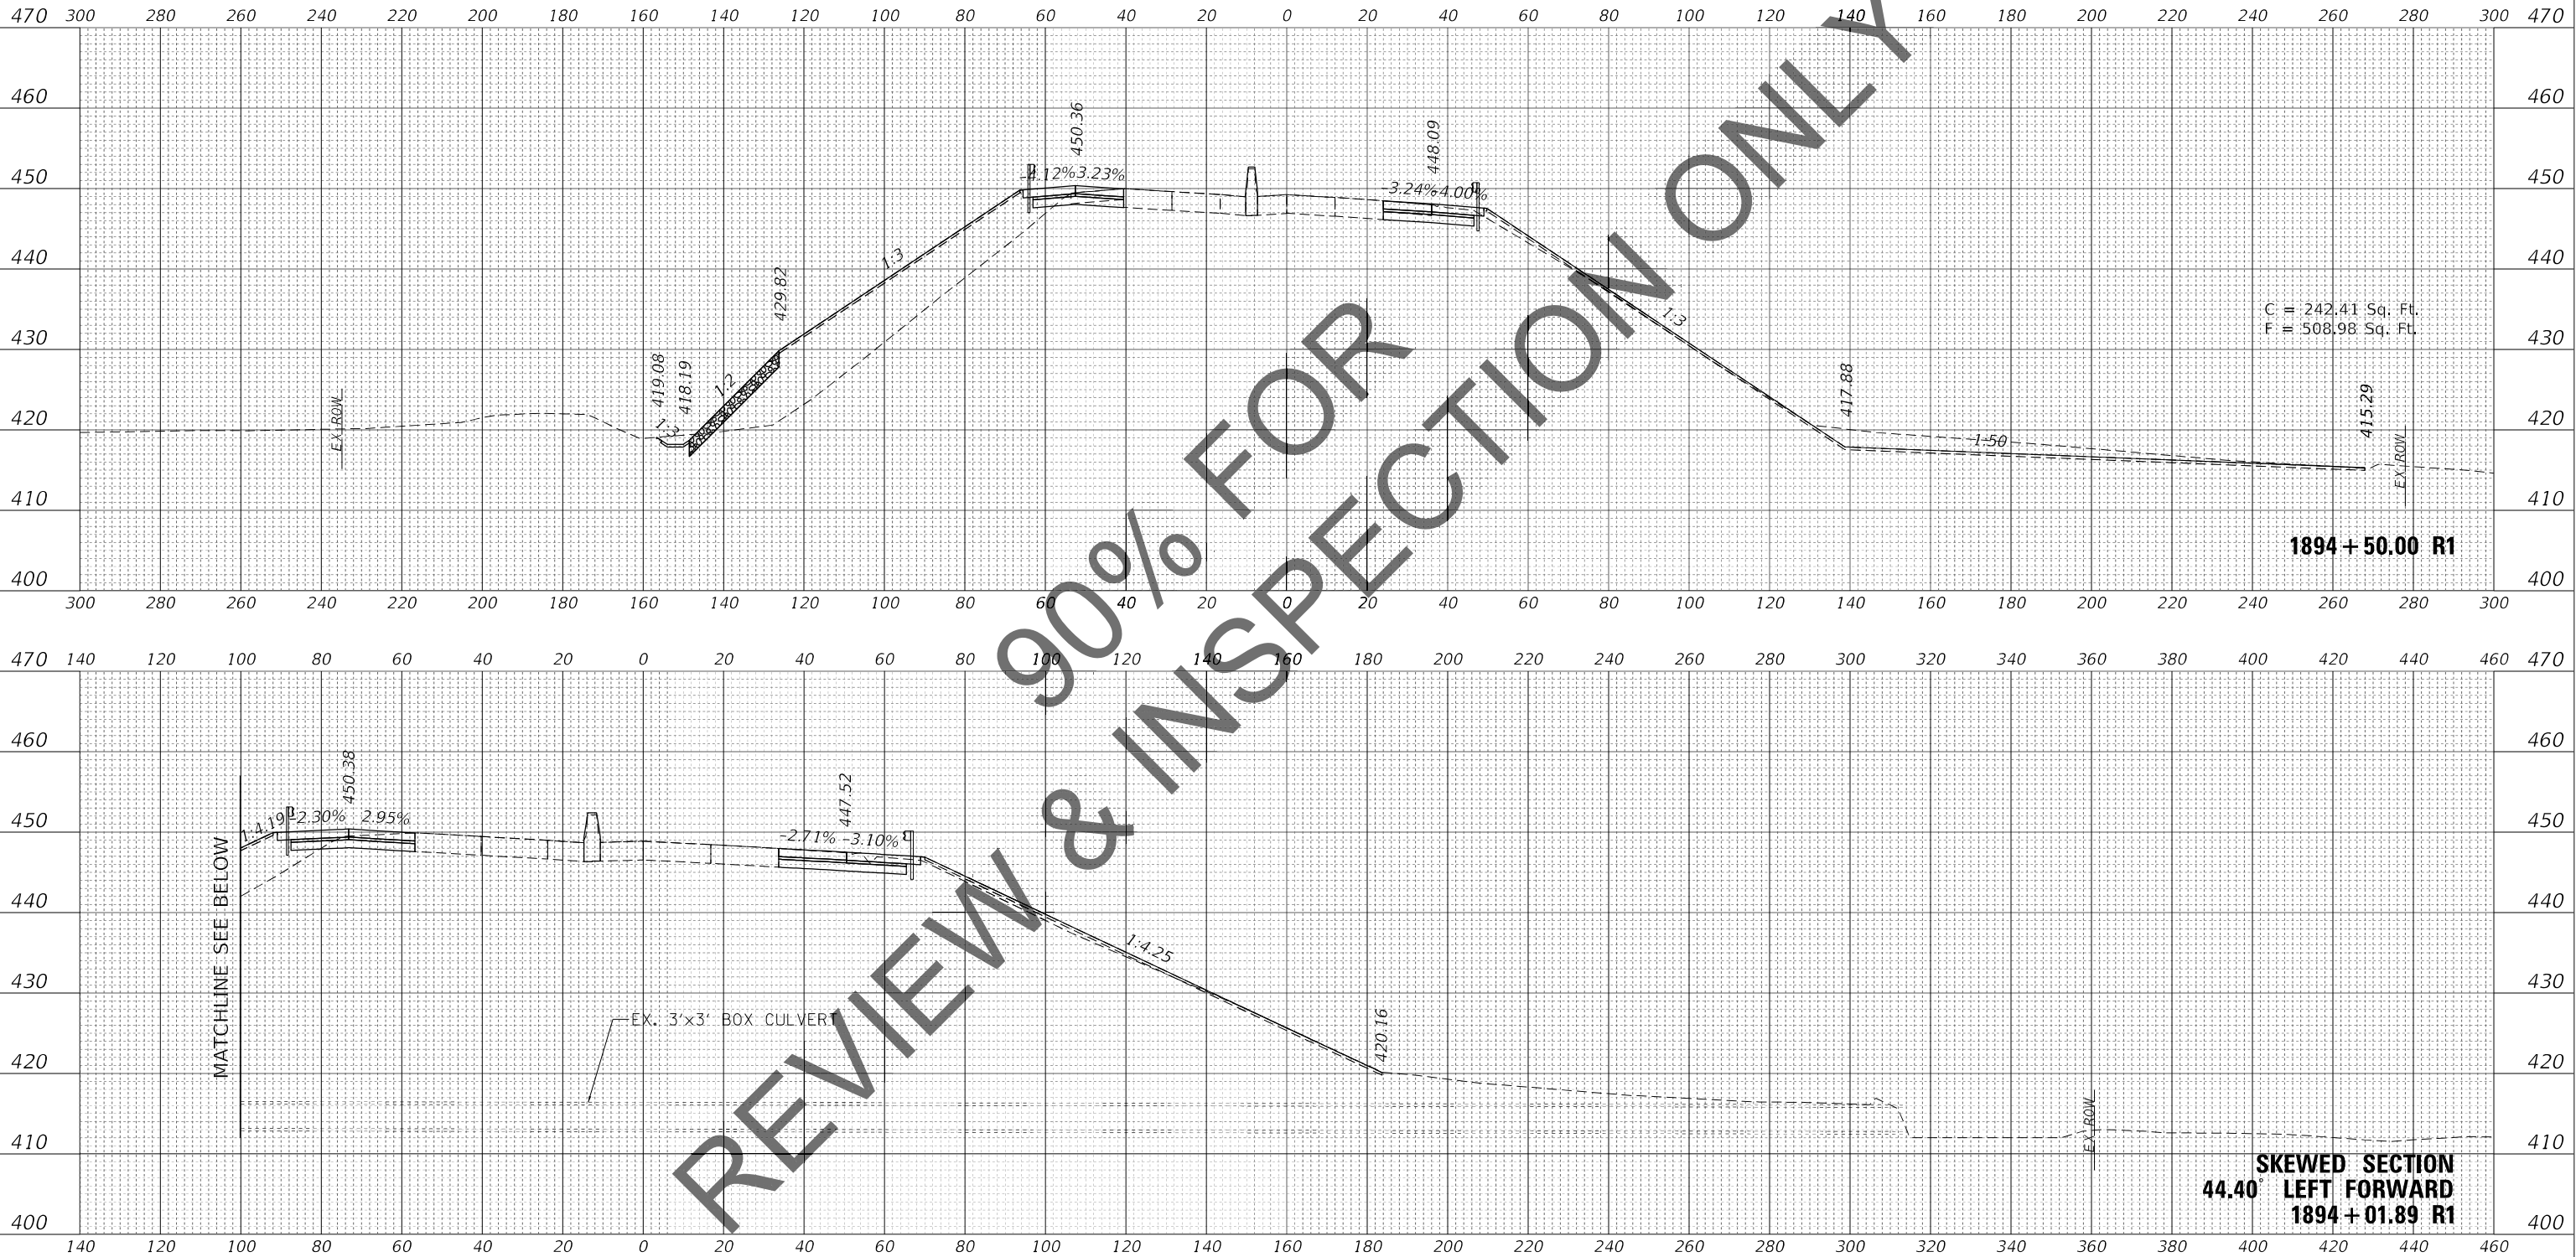

FINAL	SURVEYED	BY	DATE
SURVEY	PLOTTED		
NOTE BOOK	TEMPLATE		
NO.	AREAS CHECKED		

ORIGINAL	SURVEYED	BY	DATE
SURVEY	PLOTTED		
NOTE BOOK	TEMPLATE		
NO.	AREAS CHECKED		

MODEL: FAI270E_1111
FILE NAME: C:\34PDF\9404\506_168120-DD-D879-8D-34-8511.dgn



USER NAME	= PWICSS
PLOT SCALE	= 20,0000 ' / in.
PLOT DATE	= 11/12/2021


DESIGNED -	REVISD -
DRAWN -	REVISD -
CHECKED -	REVISD -
DATE -	REVISD -

STATE OF ILLINOIS
DEPARTMENT OF TRANSPORTATION

FAI-270
CROSS SECTIONS

SCALE: 1" = 20' SHEET 66 OF 76 SHEETS STA. 1895+00.00 R1 TO STA. 1895+50.00 R1

F.A.I. RTE.	SECTION	COUNTY	TOTAL SHEETS	SHEET NO.
I-270	60(B)-1	MADISON	860	850
CONTRACT NO. 76J90				
ILLINOIS FED. AID PROJECT				

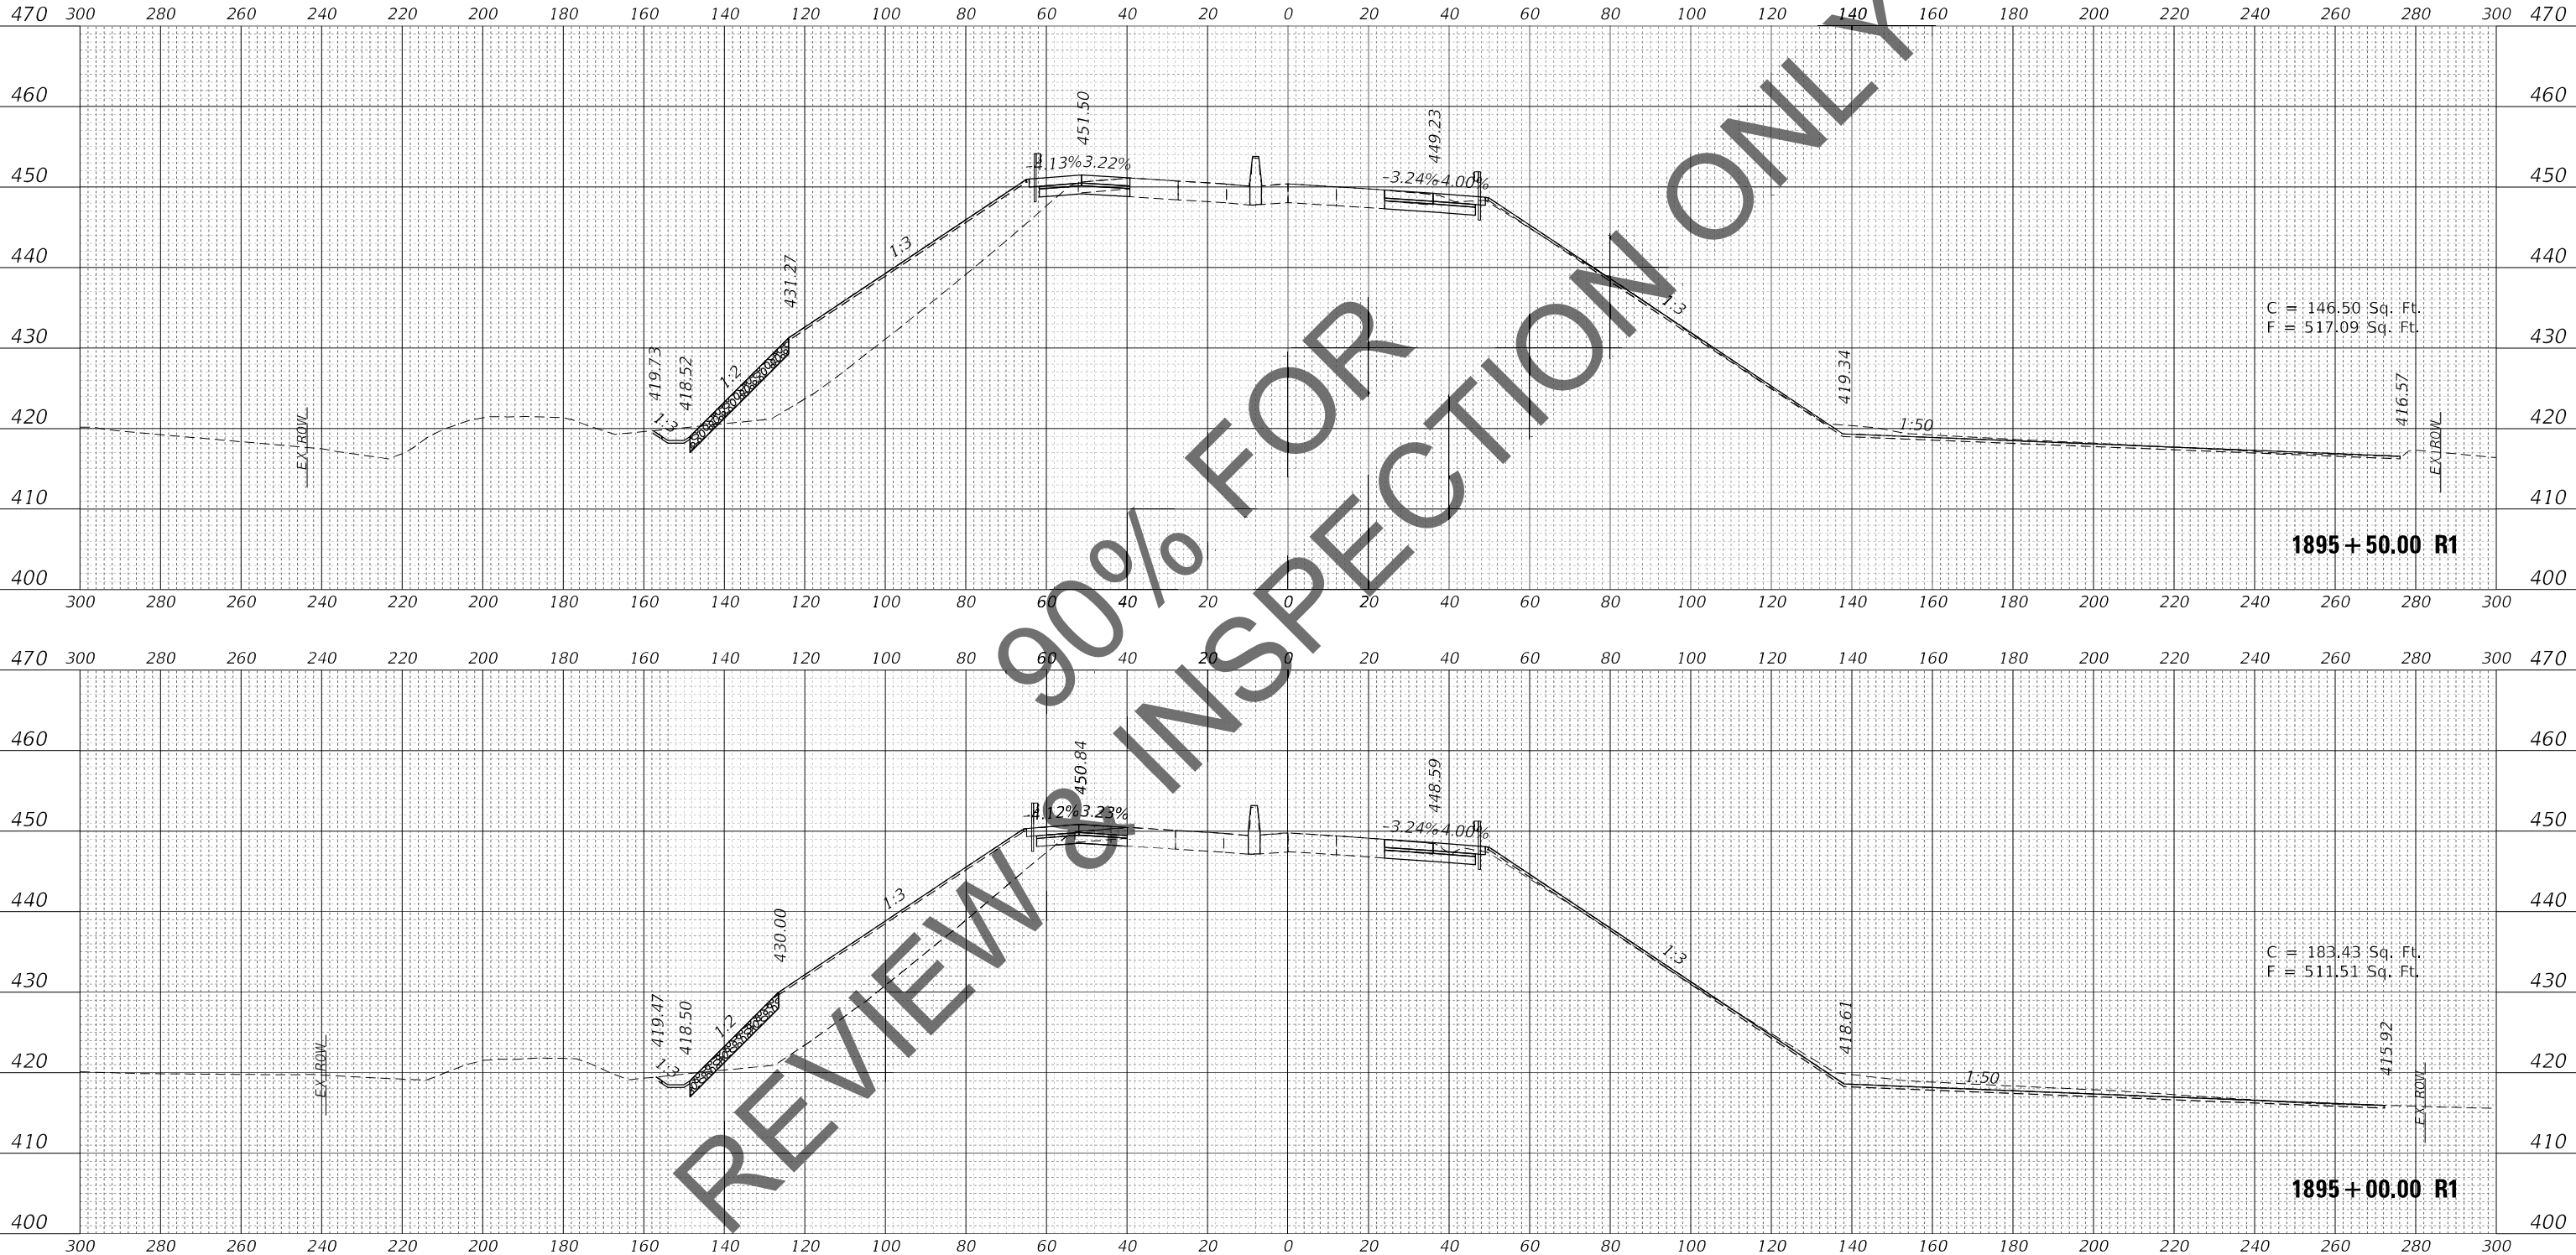

FINAL	SURVEYED	BY	DATE
SURVEY	PLOTTED		
NOTE BOOK	TEMPLATE		
NO.	AREAS CHECKED		

ORIGINAL	SURVEYED	BY	DATE
SURVEY	PLOTTED		
NOTE BOOK	TEMPLATE		
NO.	AREAS CHECKED		

MODEL: FAI270E_1111
FILE NAME: C:\34PDF\9404\506_168120-DD-D879-9D-5F4-5811.dgn



USER NAME = PWICSS
PLOT SCALE = 20,0000 ' / in.
PLOT DATE = 11/12/2021

DESIGNED -
DRAWN -
CHECKED -
DATE -


REVISED -
REVISED -
REVISED -
REVISED -

STATE OF ILLINOIS
DEPARTMENT OF TRANSPORTATION

FAI-270
CROSS SECTIONS

SCALE: 1" = 20' SHEET 67 OF 76 SHEETS STA. 1896+00.00 R1 TO STA. 1896+50.00 R1

F.A.I. RTE.	SECTION	COUNTY	TOTAL SHEETS	SHEET NO.
I-270	60(B)-1	MADISON	860	851
CONTRACT NO. 76J90				
ILLINOIS		FED. AID PROJECT		

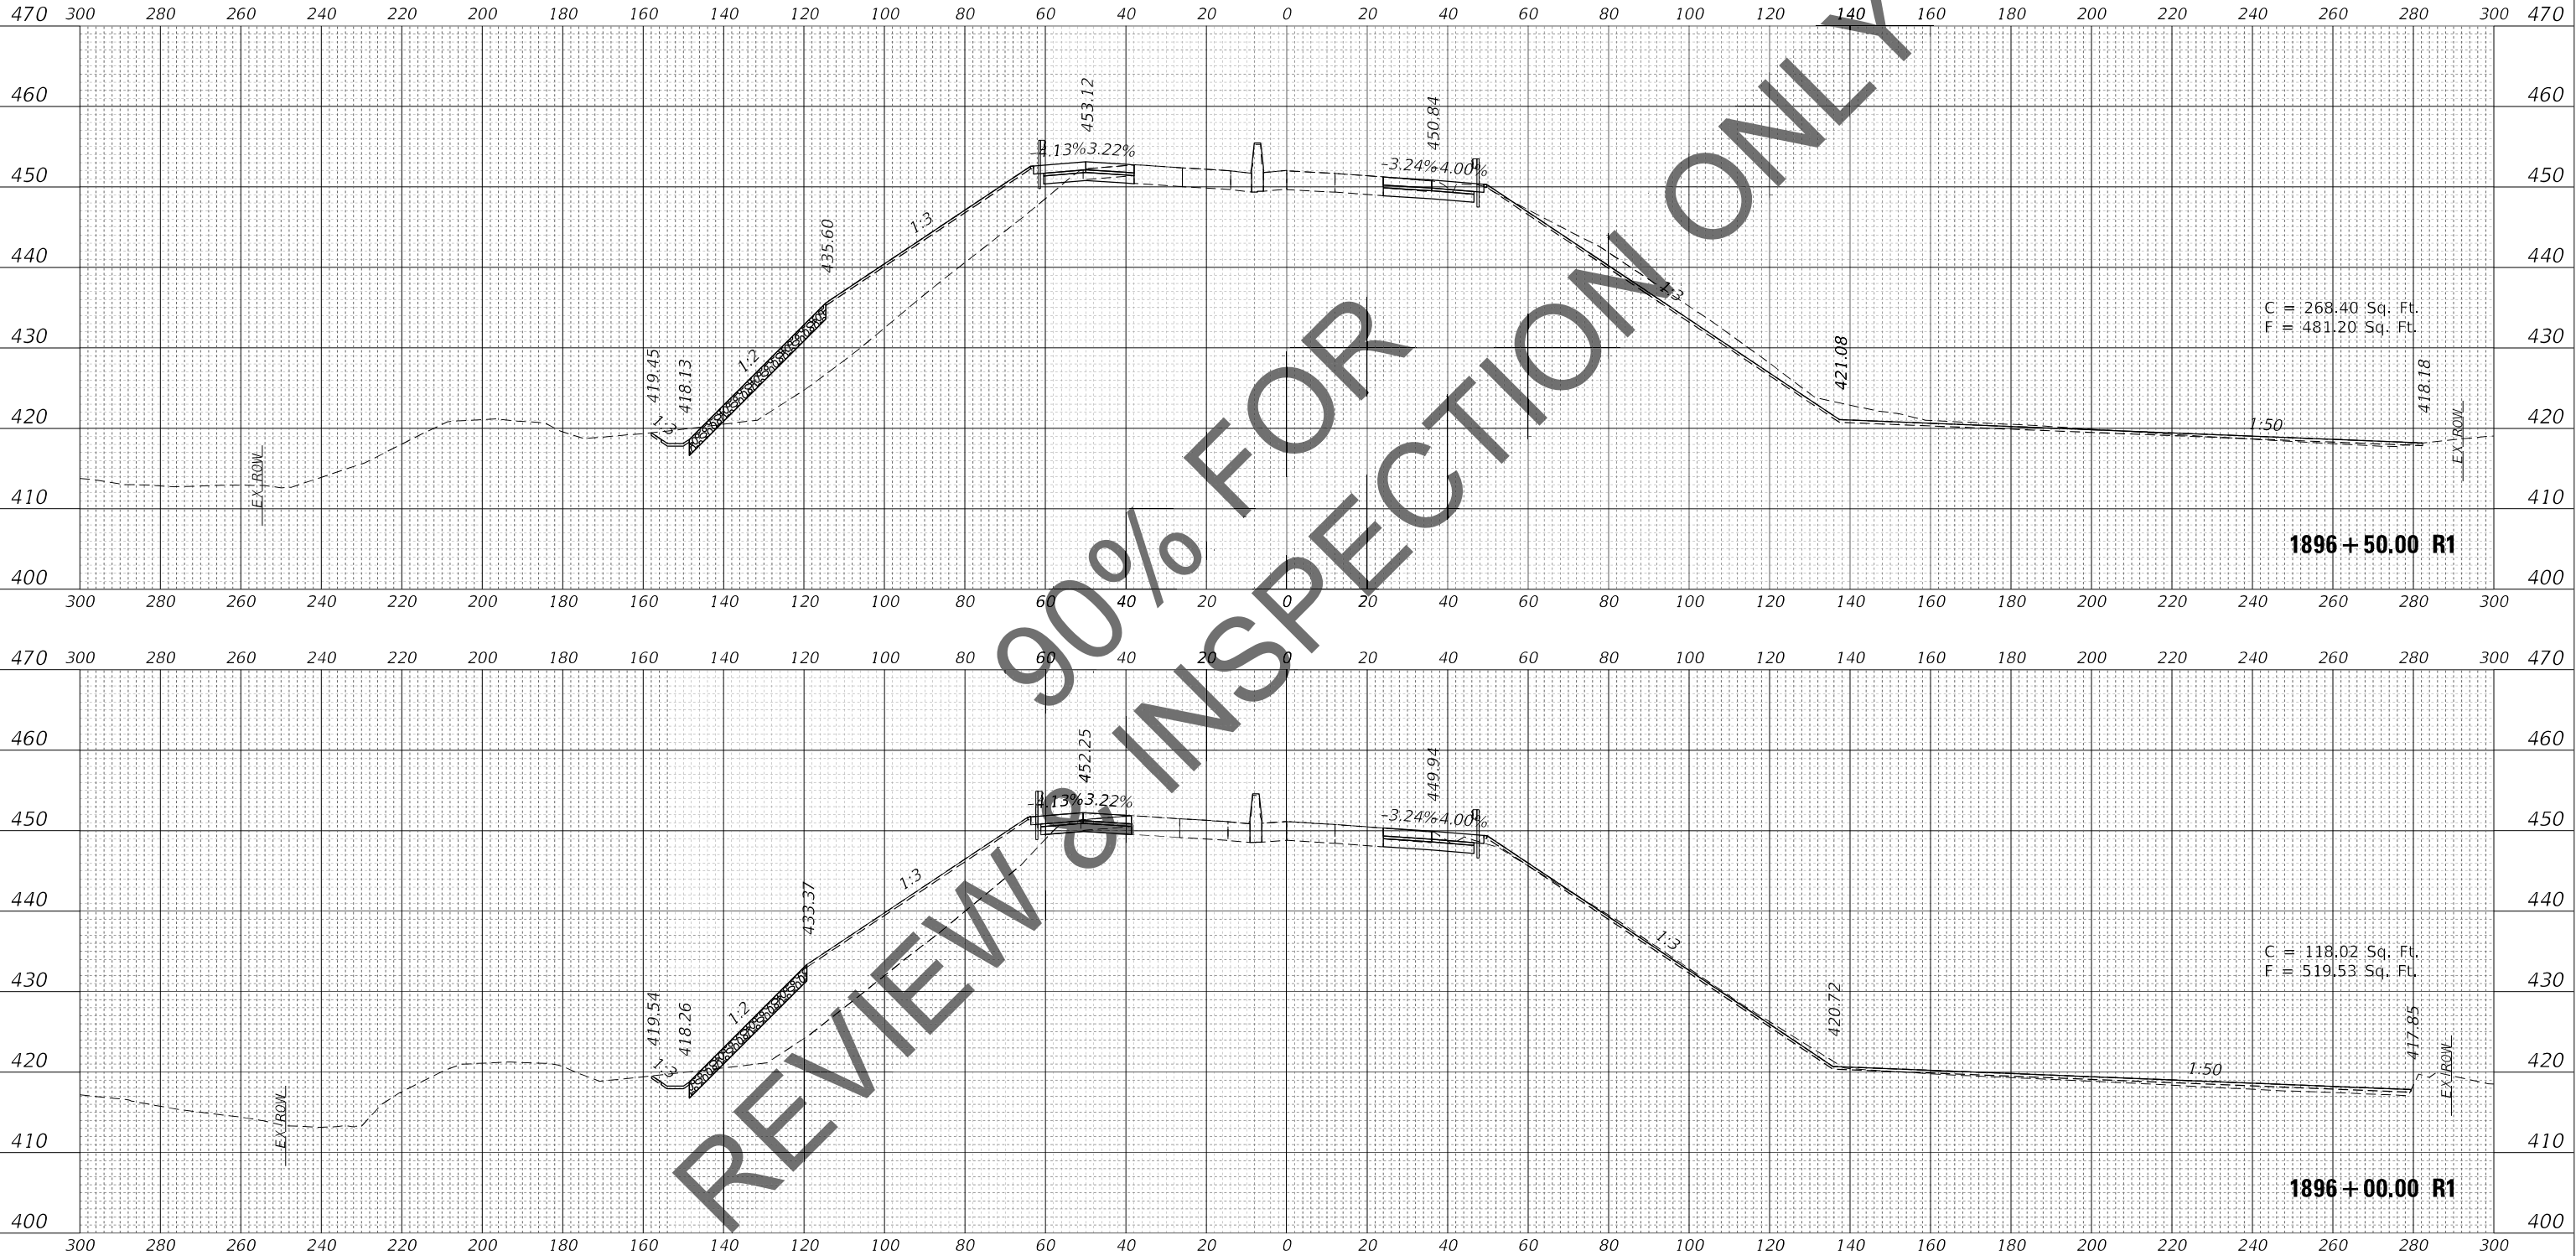

FINAL	SURVEYED	BY	DATE
SURVEY	PLOTTED		
NOTE BOOK	TEMPLATE		
NO.	AREAS CHECKED		

ORIGINAL	SURVEYED	BY	DATE
SURVEY	PLOTTED		
NOTE BOOK	TEMPLATE		
NO.	AREAS CHECKED		

MODEL: FAI270E_1111
FILE NAME: C:\34PDF\94045086_16812020-D87930-34-Cross1.dgn



USER NAME	= PWICSS
PLOT SCALE	= 20,0000 ' / in.
PLOT DATE	= 11/12/2021

DESIGNED	-
DRAWN	-
CHECKED	-
DATE	-


REVISED	-
REVISED	-
REVISED	-
REVISED	-

STATE OF ILLINOIS
DEPARTMENT OF TRANSPORTATION

FAI-270
CROSS SECTIONS


SCALE: 1" = 20' SHEET 68 OF 76 SHEETS STA. 1897+00.00 R1 TO STA. 1897+50.00 R1

F.A.I. RTE.	SECTION	COUNTY	TOTAL SHEETS	SHEET NO.
I-270	60(B)-1	MADISON	860	852
CONTRACT NO. 76J90				
ILLINOIS FED. AID PROJECT				

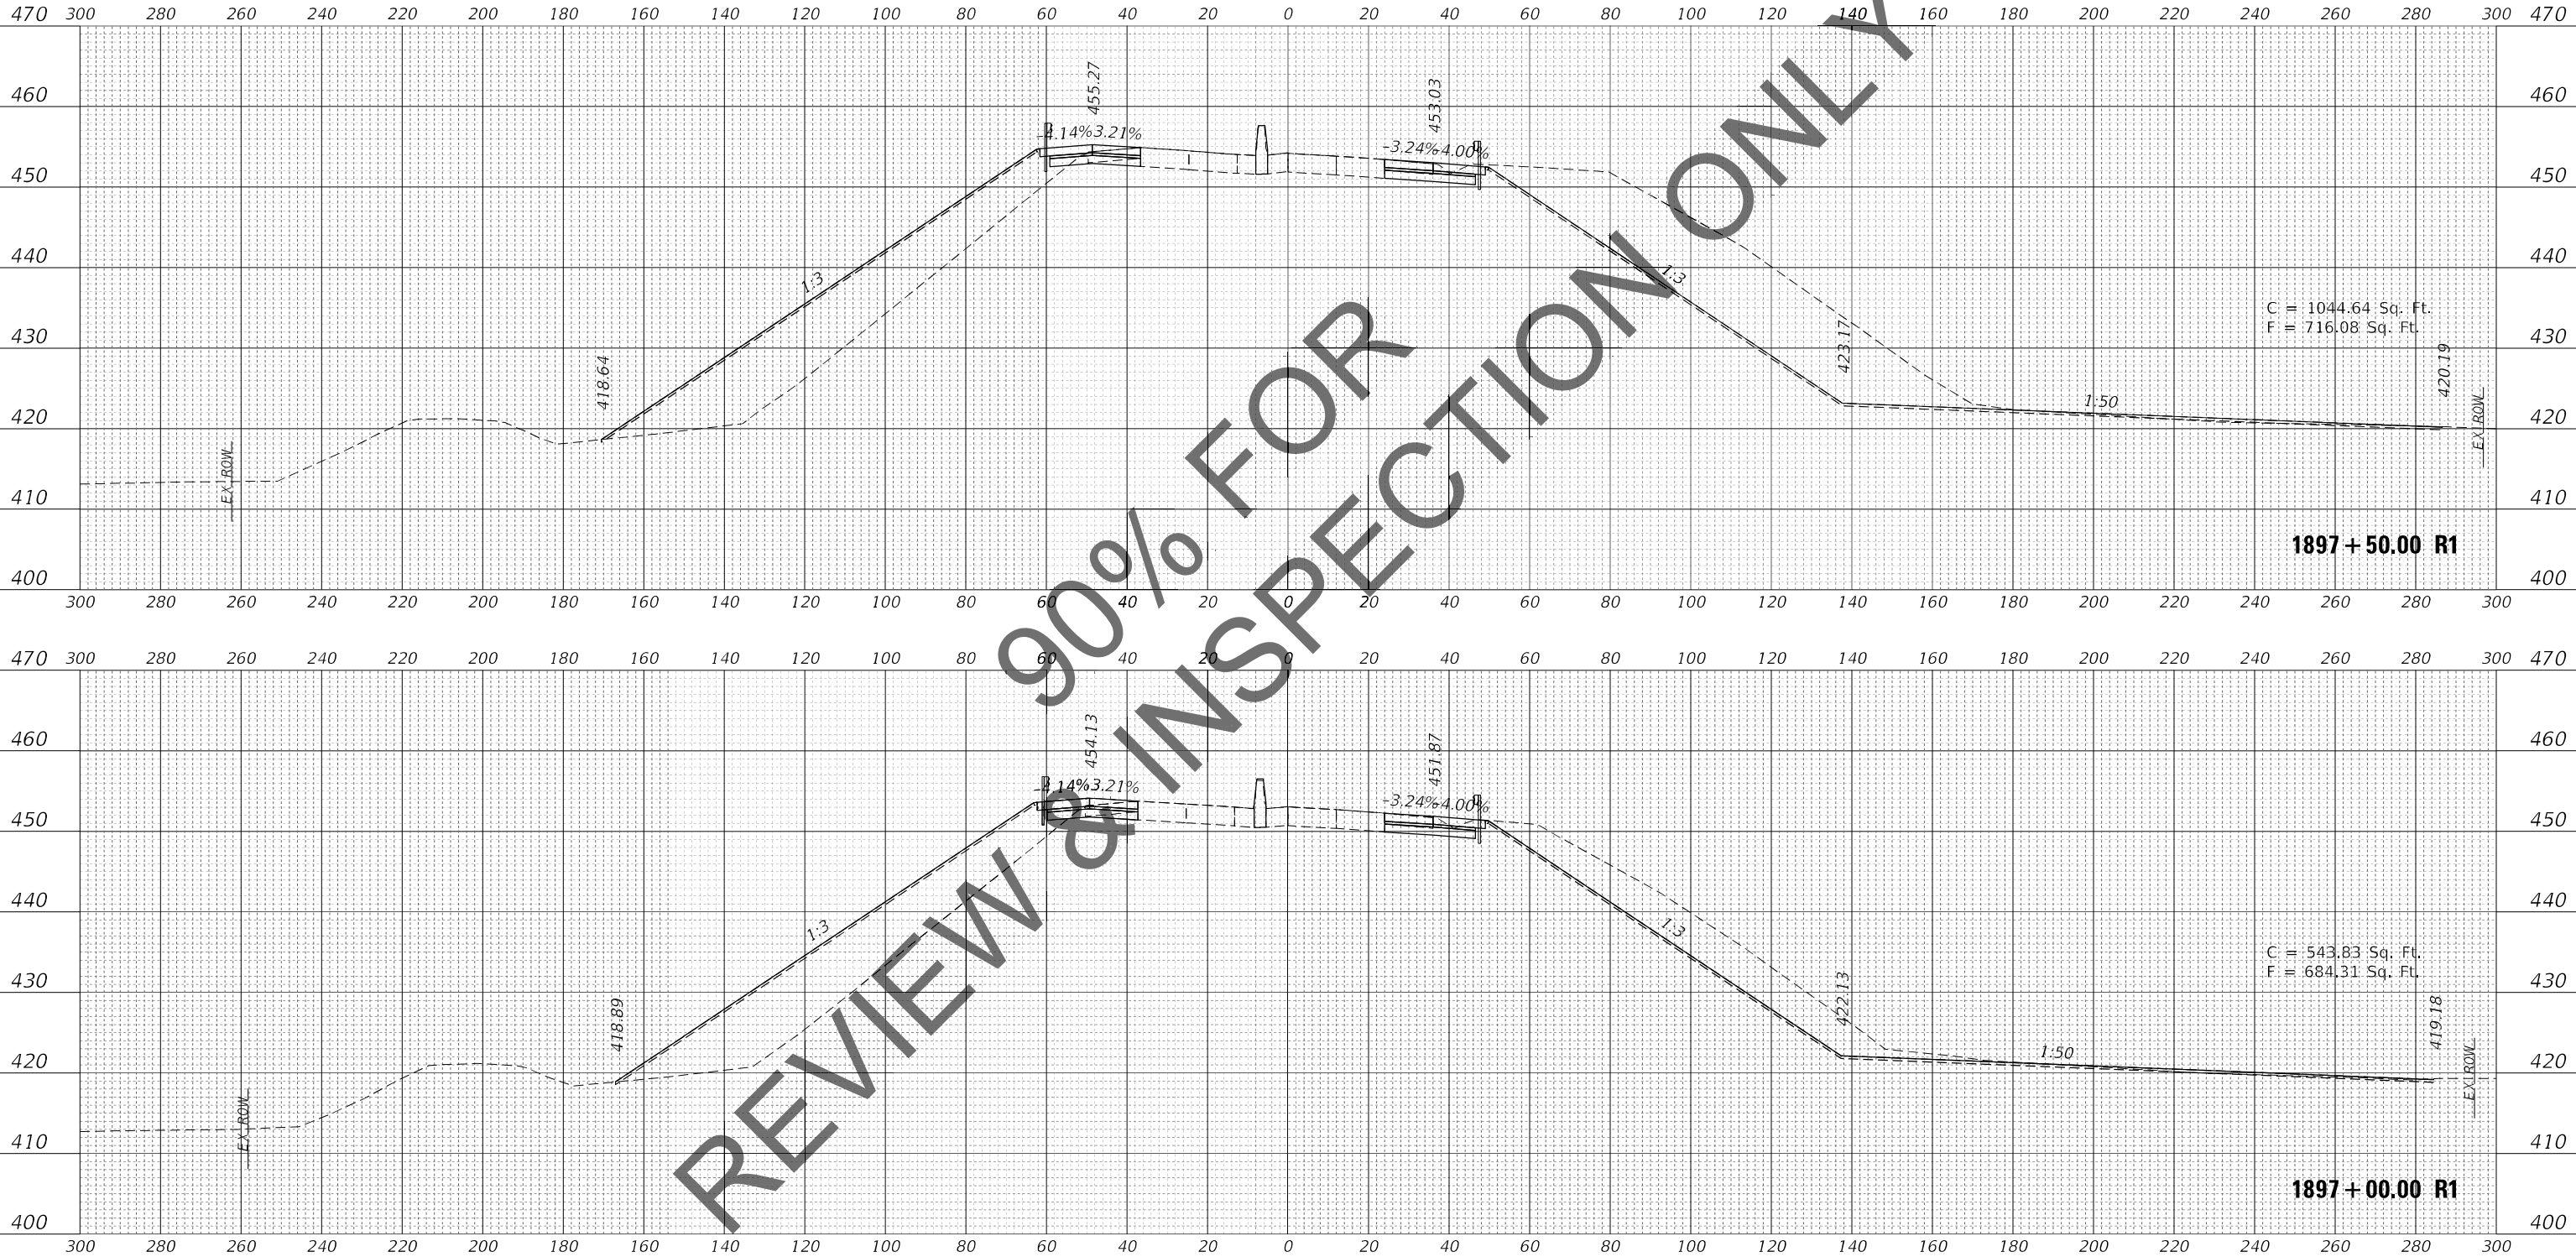

ORIGINAL SURVEY	SURVEYED _____	BY _____	DATE _____
	PLOTTED _____		
NOTE BOOK	TEMPLATE _____	AREAS _____	AREAS CHECKED _____
	NO. _____		


MODEL: FAI270EB_1111
FILE NAME: C:\CS4PDF\9

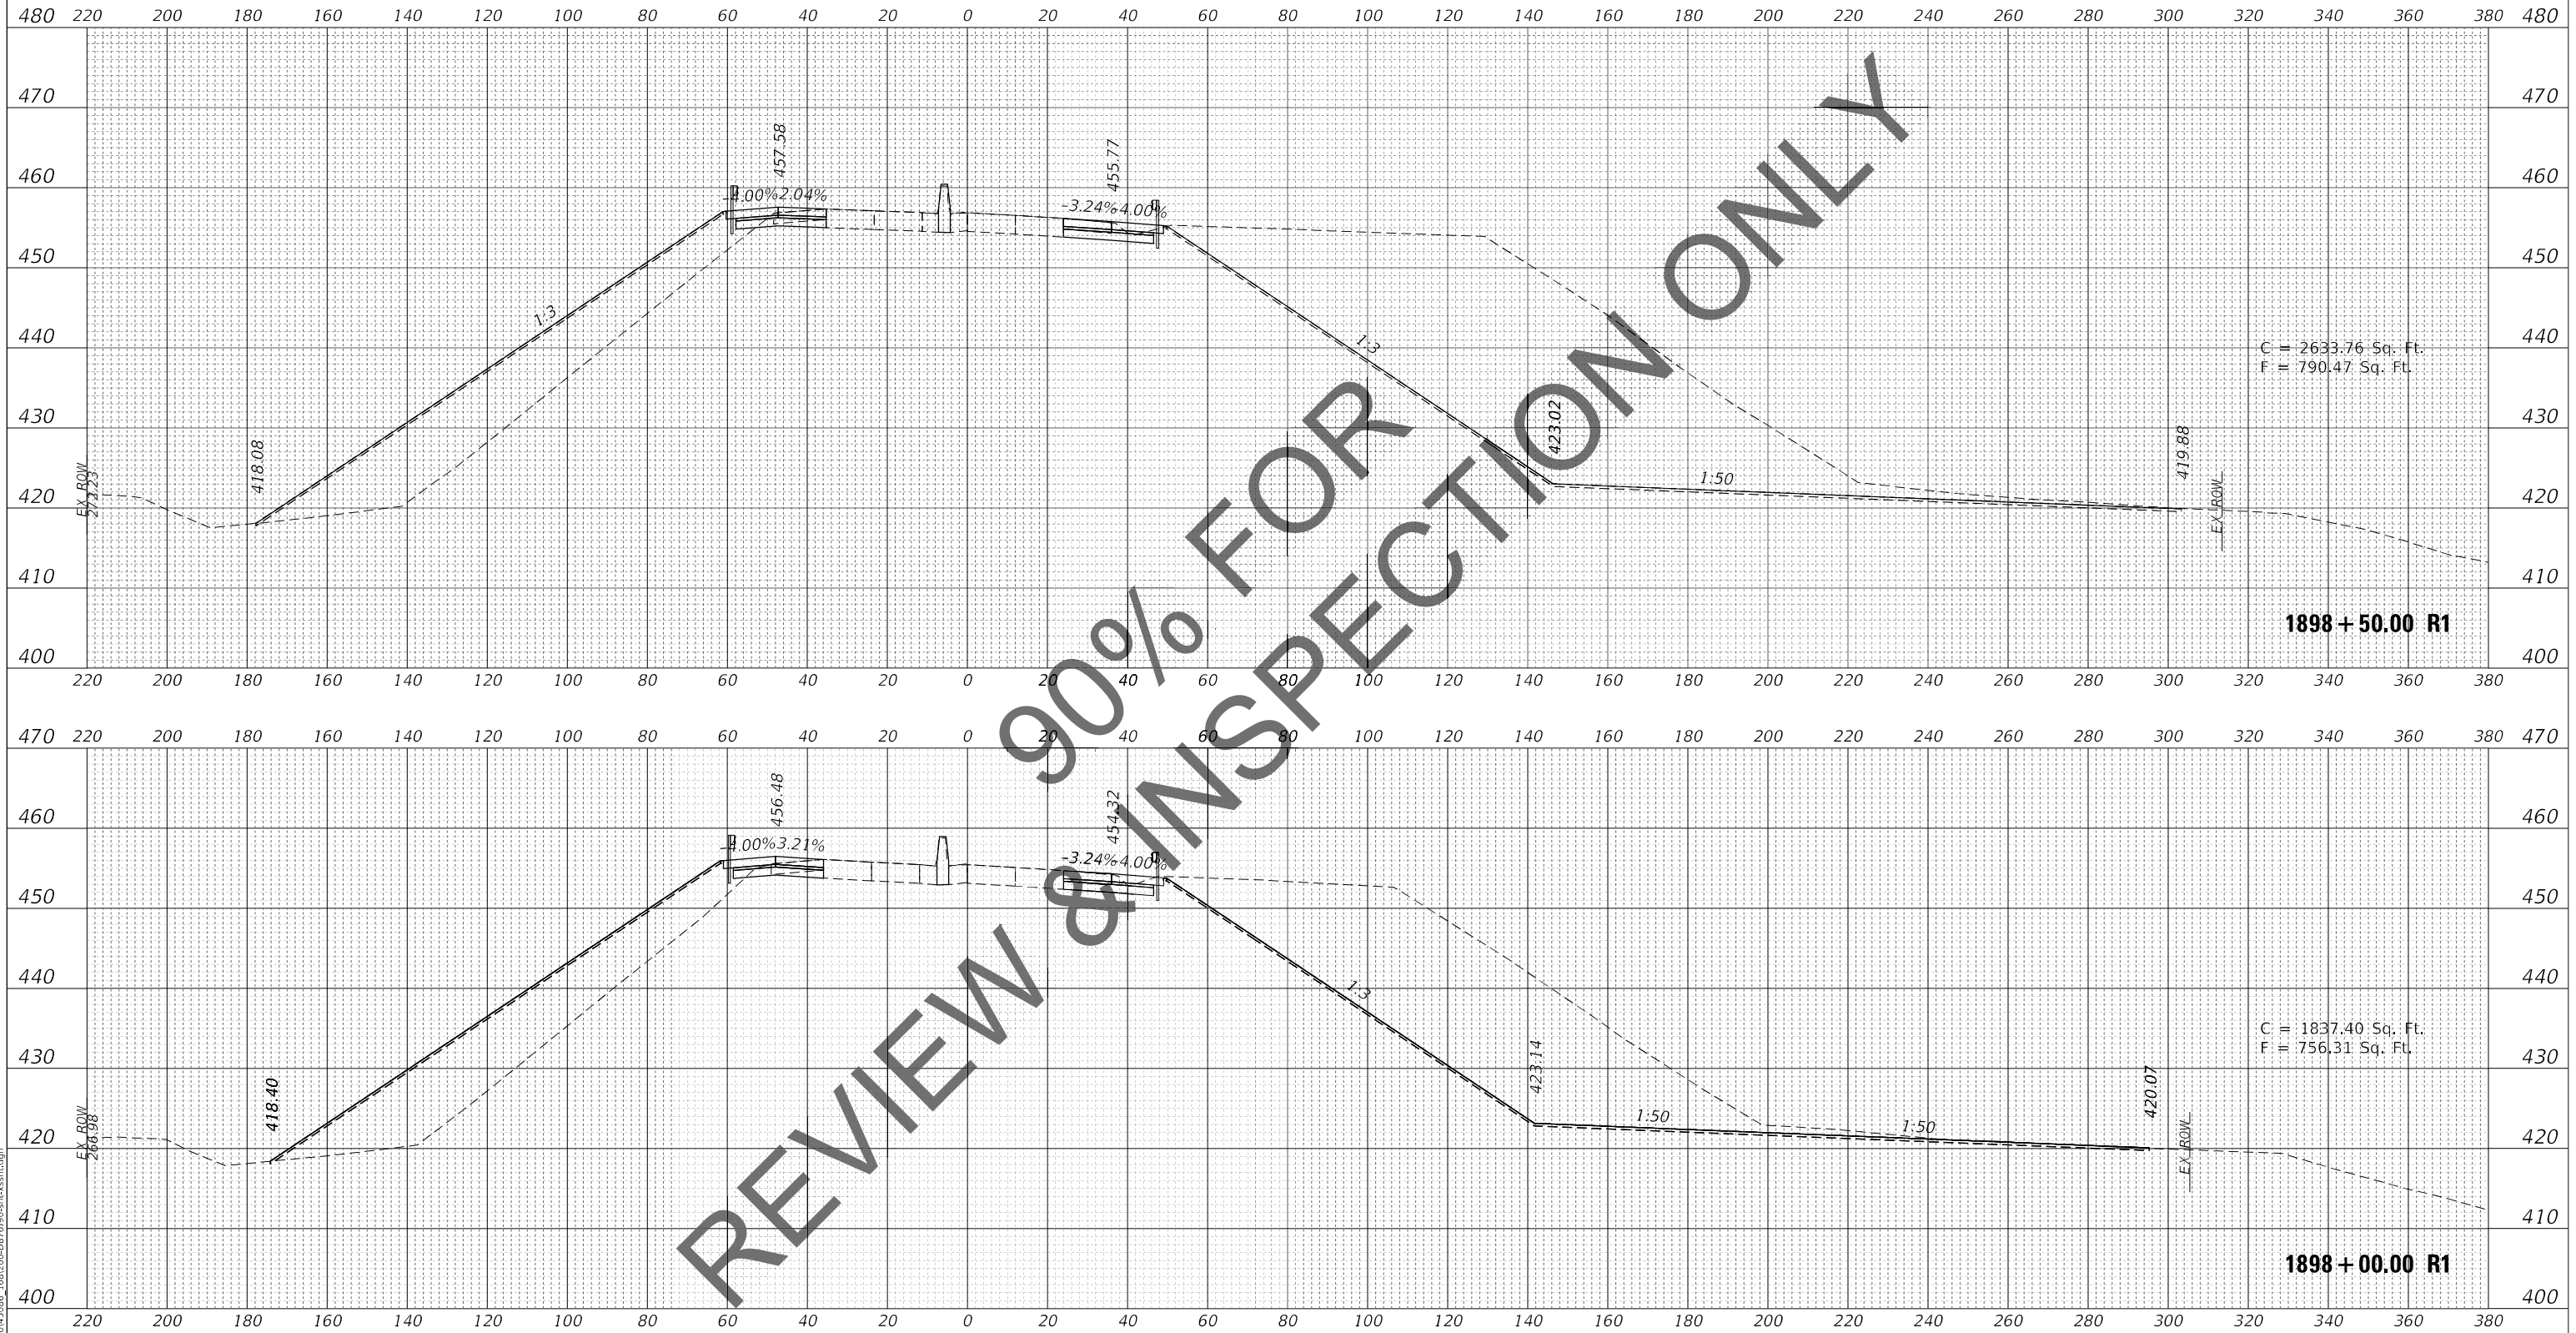


	USER NAME = PWICSS	DESIGNED -	REVISED -	STATE OF ILLINOIS DEPARTMENT OF TRANSPORTATION	FAI-270 CROSS SECTIONS				F.A.I. RTE.	SECTION	COUNTY	TOTAL SHEETS	SHEET NO.
		DRAWN -	REVISED -						I-270	60(B)-1	MADISON	860	853
	PLOT SCALE = 20,0000 ' / in.	CHECKED -	REVISED -		SCALE: 1" = 20'		SHEET 69 OF 76 SHEETS	STA. 1898+00.00 R1 TO STA. 1898+50.00 R1		CONTRACT NO. 76J90			
	PLOT DATE = 11/12/2021	DATE -	REVISED -		ILLINOIS FED. AID PROJECT								

ORIGINAL SURVEY	SURVEYED _____	BY _____	DATE _____
	PLOTTED _____		
	TEMPLATE _____		
	AREAS _____		
NO. _____	AREAS CHECKED _____		


MODEL: FAI270EB_1111
FILE NAME: C:\CS4PDF\9

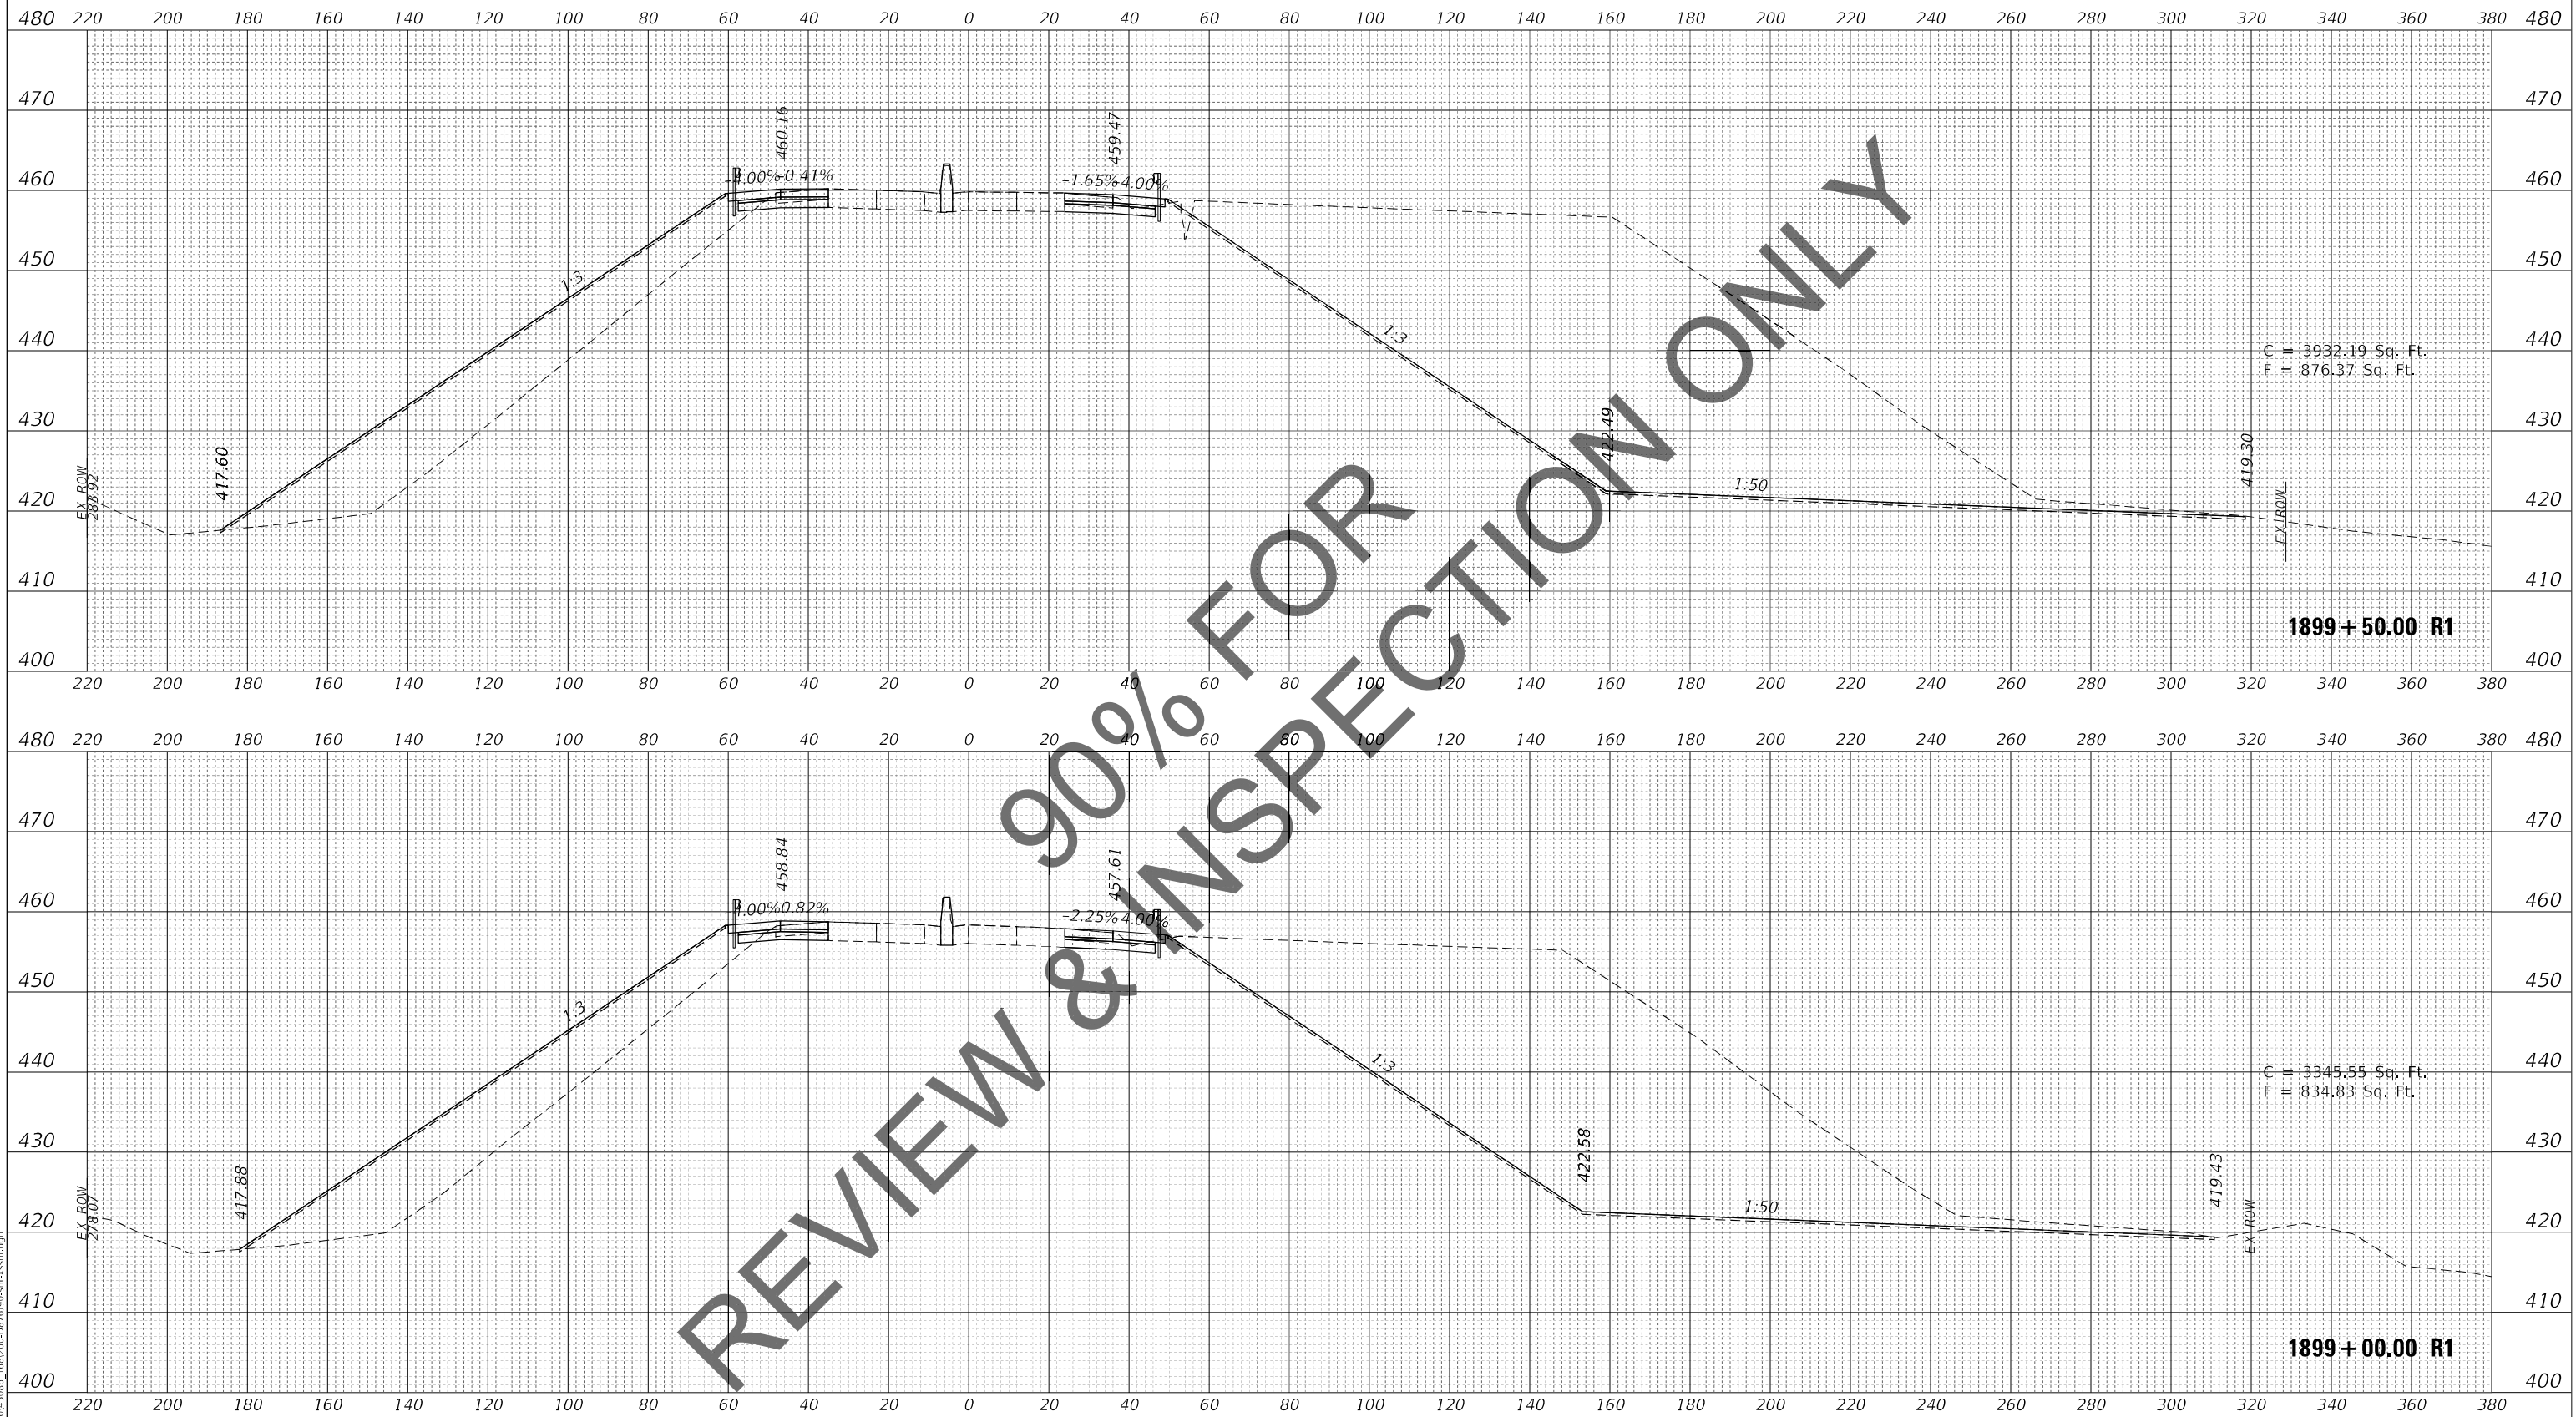

  	USER NAME = PWKCS	DESIGNED -	REVISED -	STATE OF ILLINOIS DEPARTMENT OF TRANSPORTATION	FAI-270 CROSS SECTIONS				F.A.I. RTE.	SECTION	COUNTY	TOTAL SHEETS	SHEET NO.
		DRAWN -	REVISED -						I-270	60(B)-1	MADISON	860	854
	PLOT SCALE = 20,000' / in.	CHECKED -	REVISED -		CONTRACT NO. 76190								
	PLOT DATE = 11/12/2021	DATE -	REVISED -										
				SCALE: 1" = 20'	SHEET 70 OF 76 SHEETS	STA. 1899+00.00 R1 TO STA. 1899+50.00 R1							


ORIGINAL SURVEY	SURVEYED _____	BY _____	DATE _____
	PLOTTED _____		
	TEMPLATE _____		
	AREAS _____		
NO. _____	AREAS CHECKED _____		

MODEL: FAI270EB_1111
FILE NAME: C:\VCS4PDF\9

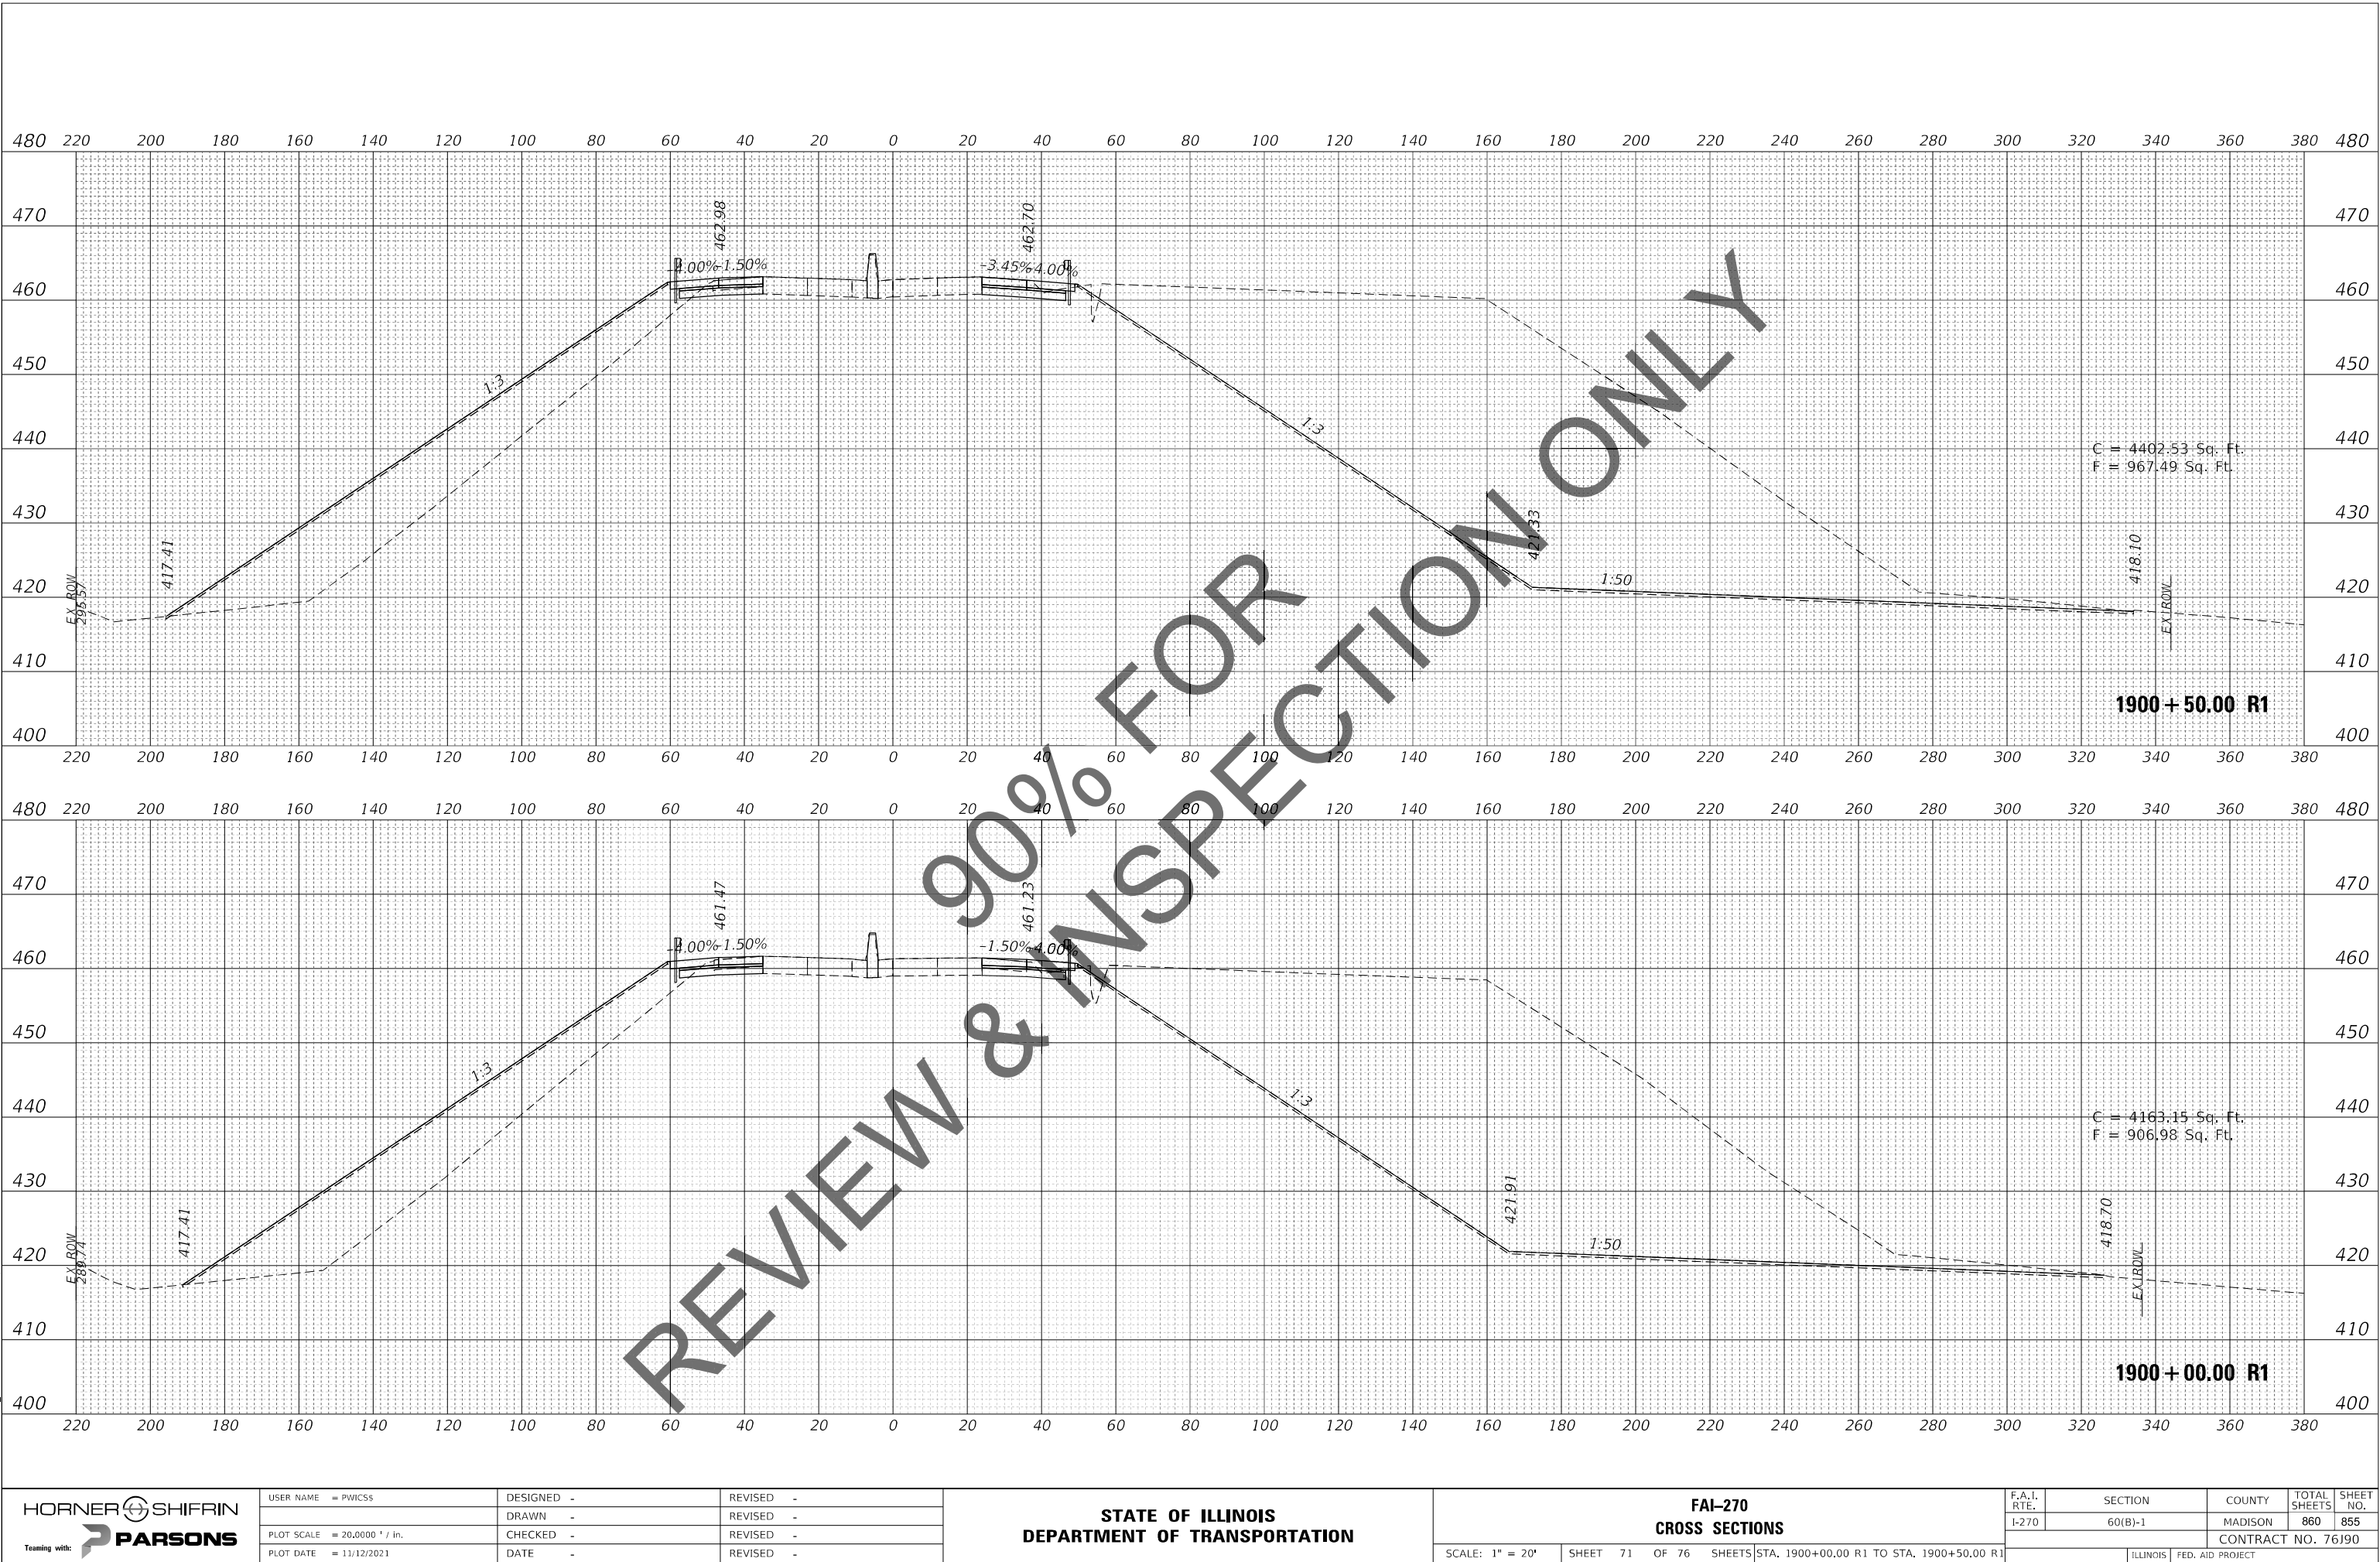

ORIGINAL SURVEY	SURVEYED _____	BY _____	DATE _____
	PLOTTED _____		
NOTE BOOK	TEMPLATE _____		
NO. _____	AREAS CHECKED _____		

NO. _____
-sht-xssht.dgn

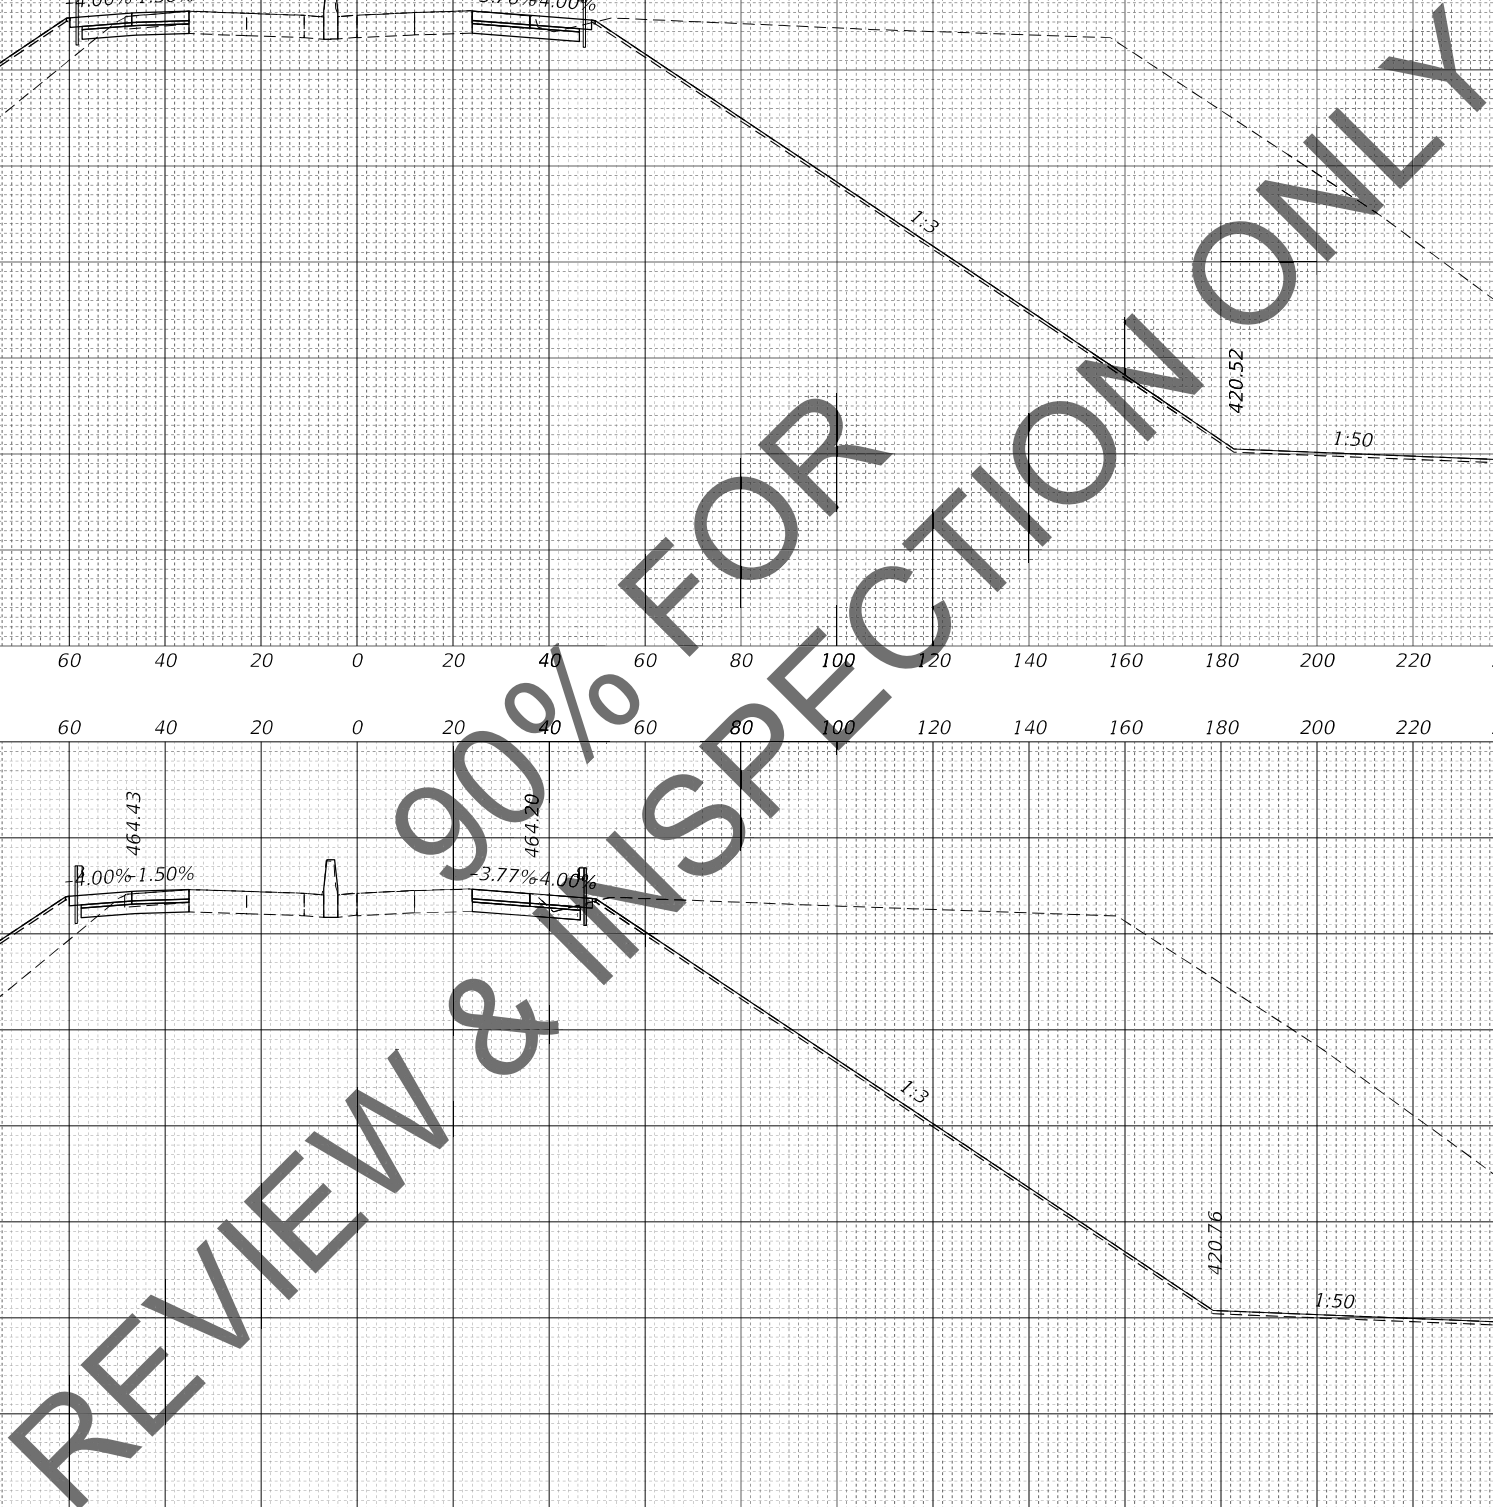

	USER NAME = PWICSS	DESIGNED -	REVISED -	STATE OF ILLINOIS DEPARTMENT OF TRANSPORTATION	FAI-270 CROSS SECTIONS					F.A.I. RTE.	SECTION	COUNTY	TOTAL SHEETS	SHEET NO.
		DRAWN -	REVISED -							I-270	60(B)-1	MADISON	860	856
	PLOT SCALE = 20,0000 ' / in.	CHECKED -	REVISED -		SCALE: 1" = 20' SHEET 72 OF 76 SHEETS STA. 1901+00.00 R1 to STA. 1901+50.00 R1					CONTRACT NO. 76J90				
	PLOT DATE = 11/12/2021	DATE -	REVISED -							ILLINOIS FED. AID PROJECT				

FINAL	SURVEYED	BY	DATE
SURVEY	PLOTTED		
NOTE BOOK	TEMPLATE		
NO.	AREAS CHECKED		

ORIGINAL	SURVEYED	BY	DATE
SURVEY	PLOTTED		
NOTE BOOK	TEMPLATE		
NO.	AREAS CHECKED		

MODEL: FAI270E_1111
FILE NAME: C:\S4PDF\94045086_168120-DD-D87930-S4-CrossSection.dgn

HORNER SHIFRIN
Teaming with: **PARSONS**

USER NAME = PWICSS
DESIGNED -
DRAWN -
PLOT SCALE = 20,0000 ' / in.
PLOT DATE = 11/12/2021

DESIGNED -
DRAWN -
CHECKED -
DATE -


REVISED -
REVISED -
REVISED -
REVISED -

STATE OF ILLINOIS
DEPARTMENT OF TRANSPORTATION

FAI-270
CROSS SECTIONS

SCALE: 1" = 20' SHEET 73 OF 76 SHEETS STA. 1902+00.00 R1 TO STA. 1902+50.00 R1

F.A.I. RTE.	SECTION	COUNTY	TOTAL SHEETS	SHEET NO.
I-270	60(B)-1	MADISON	860	857
CONTRACT NO. 76J90				
ILLINOIS FED. AID PROJECT				

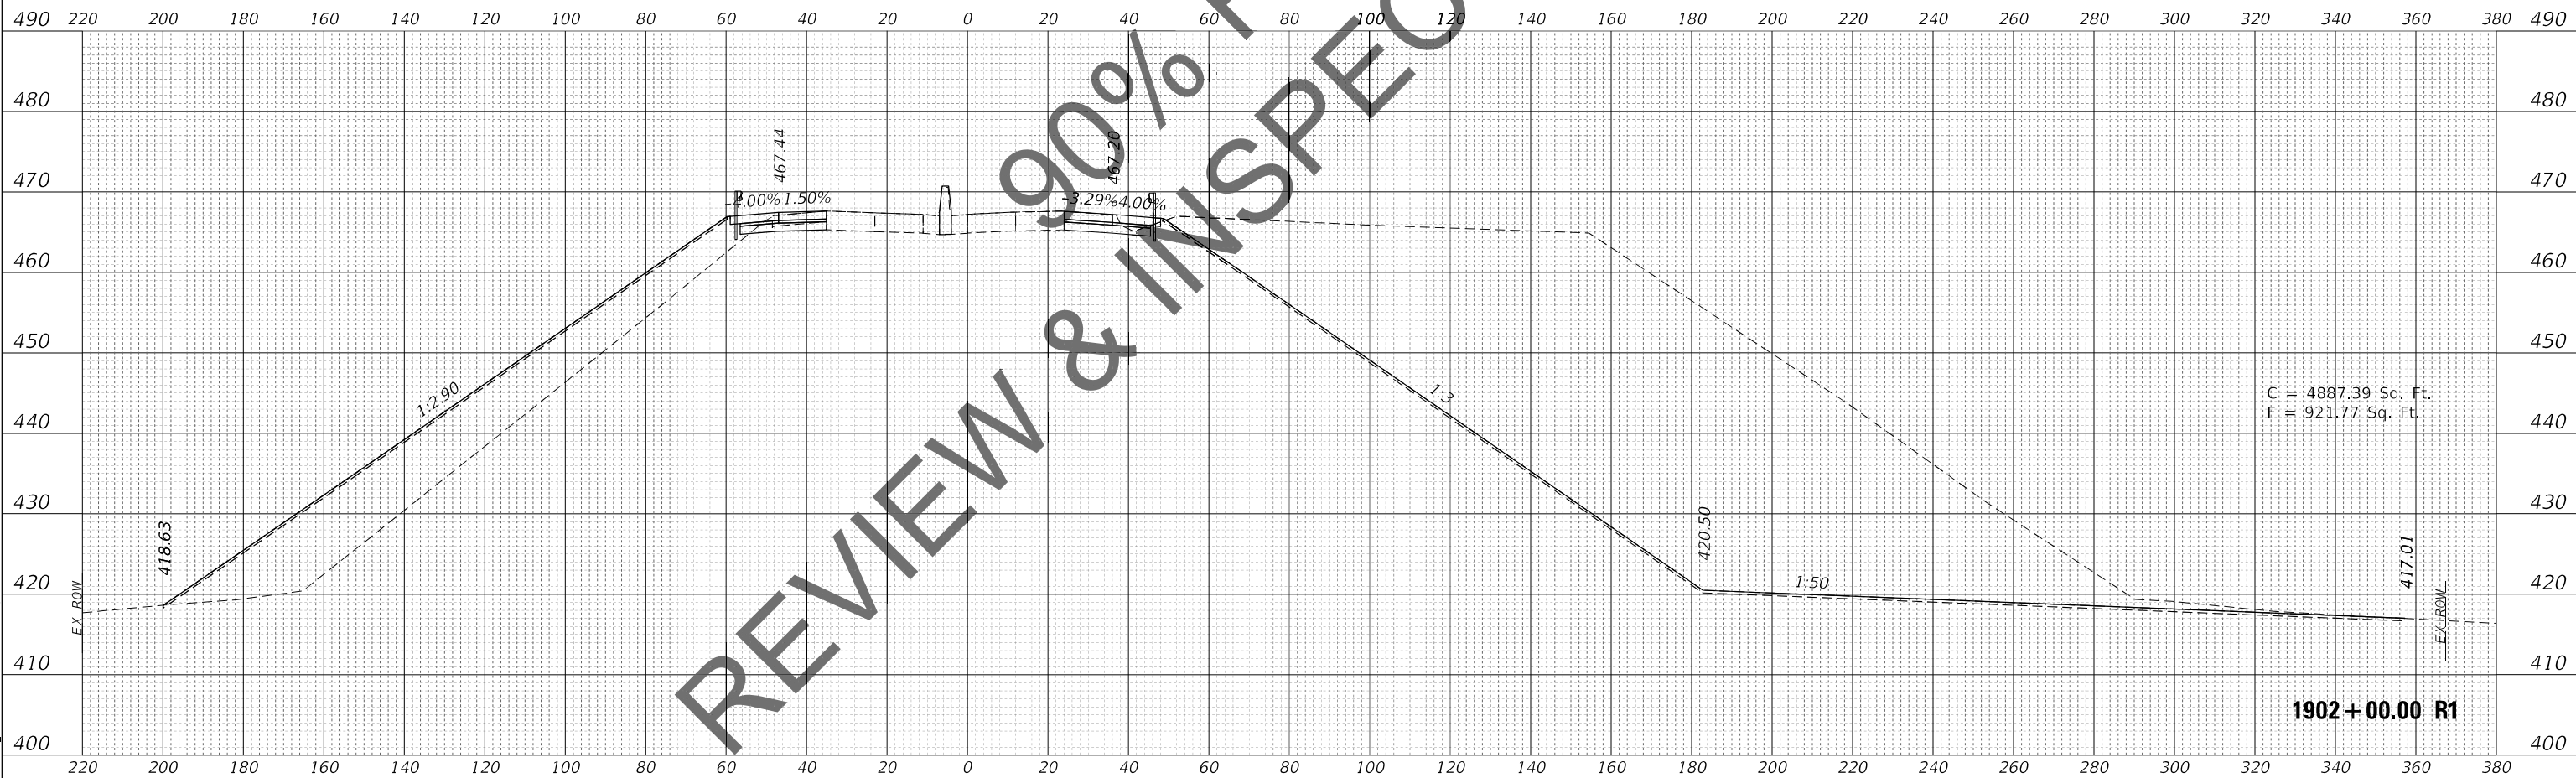

FINAL SURVEY	NO.	SURVEYED PLOTTED TEMPLATE AREAS CHECKED	BY	DATE

ORIGINAL SURVEY	NO.	SURVEYED PLOTTED TEMPLATE AREAS CHECKED	BY	DATE

MODEL: FAI270E_1111
FILE NAME: C:\34PDF\99404508_168120-DD-D879-8D-3A-C8311.dgn

HORNER SHIFRIN

Teaming with: **PARSONS**

USER NAME = PWICSS	DESIGNED -	REVISED -
	DRAWN -	REVISED -
PLOT SCALE = 20,0000 ' / in.	CHECKED -	REVISED -
PLOT DATE = 11/12/2021	DATE -	REVISED -

STATE OF ILLINOIS
DEPARTMENT OF TRANSPORTATION


FAI-270
CROSS SECTIONS

SCALE: 1" = 20' SHEET 74 OF 76 SHEETS STA. 1903+00.00 R1 TO STA. 1903+50.00 R1

F.A.I. RTE.	SECTION	COUNTY	TOTAL SHEETS	SHEET NO.
I-270	60(B)-1	MADISON	860	858
				CONTRACT NO. 76J90
		ILLINOIS	FED. AID PROJECT	



ORIGINAL SURVEY	SURVEYED _____	BY _____	DATE _____
	PLOTTED _____		
	TEMPLATE _____		
	AREAS _____		
NO. _____	AREAS CHECKED _____		

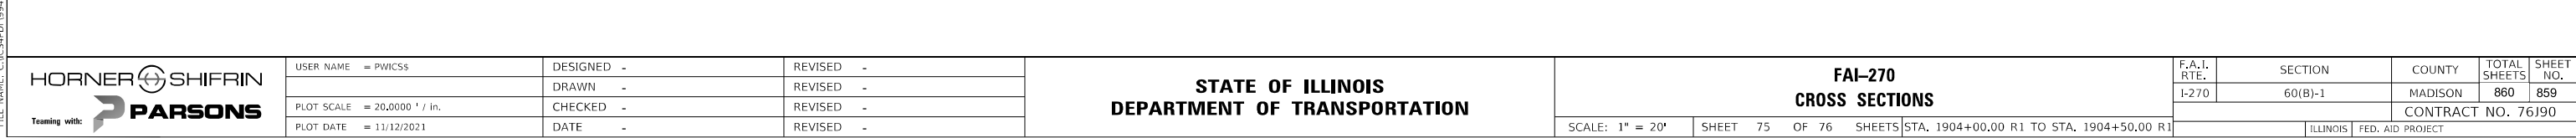

FINAL SURVEY NO.	SURVEYED PLOTTED TEMPLATE AREAS CHECKED	BY	DATE

ORIGINAL SURVEY NO.	SURVEYED PLOTTED TEMPLATE AREAS CHECKED	BY	DATE

MODEL: FAI270E_1111
FILE NAME: C:\34PDF\9940\4506_166120-DD-D879-8D-5F4-5511.dgn

HORNER SHIFRIN

Teaming with: **PARSONS**

USER NAME = PWICSS	DESIGNED -	REVISED -
	DRAWN -	REVISED -
PLOT SCALE = 20,0000 ' / in.	CHECKED -	REVISED -
PLOT DATE = 11/12/2021	DATE -	REVISED -

STATE OF ILLINOIS
DEPARTMENT OF TRANSPORTATION

FAI-270
CROSS SECTIONS

SCALE: 1" = 20' SHEET 76 OF 76 SHEETS STA. 1905+00.00 R1 TO STA. 1905+17.58 R1

F.A.I. RTE.	SECTION	COUNTY	TOTAL SHEETS	SHEET NO.
I-270	60(B)-1	MADISON	860	860
CONTRACT NO. 76J90				
ILLINOIS FED. AID PROJECT				

