**SEE SHEET 73 FOR ADDITIONAL INFORMATION FOR WB I-290 IMPROVEMENT**




**NOTE:**

UNLESS OTHERWISE NOTED ALL STATIONING AND OFFSET SHOWN ON THIS SHEET REFER TO INTERIM RAMP SW ALIGNMENT

**PROPOSED ROADWAY LEGEND**

- (A) TEMPORARY PAVEMENT
  SUB GRAN MAT B 4
- (B) PCC PVT 10 1/2 JOINTD
  STAB SUBBASE HMA 4
  AGG SUBGRADE IMPR 12
- (C) PCC SHOULDERS 10 1/2
  SUB GRAN MAT C 4
  AGG SUBGRADE IMPR 12
- (D) PCC PVT 10 JOINTED
  STAB SUBBASE HMA 4
  AGG SUBGRADE IMPR 12
- (E) PCC SHOULDERS 10
  SUB GRAN MAT C 4
  AGG SUBGRADE IMPR 12

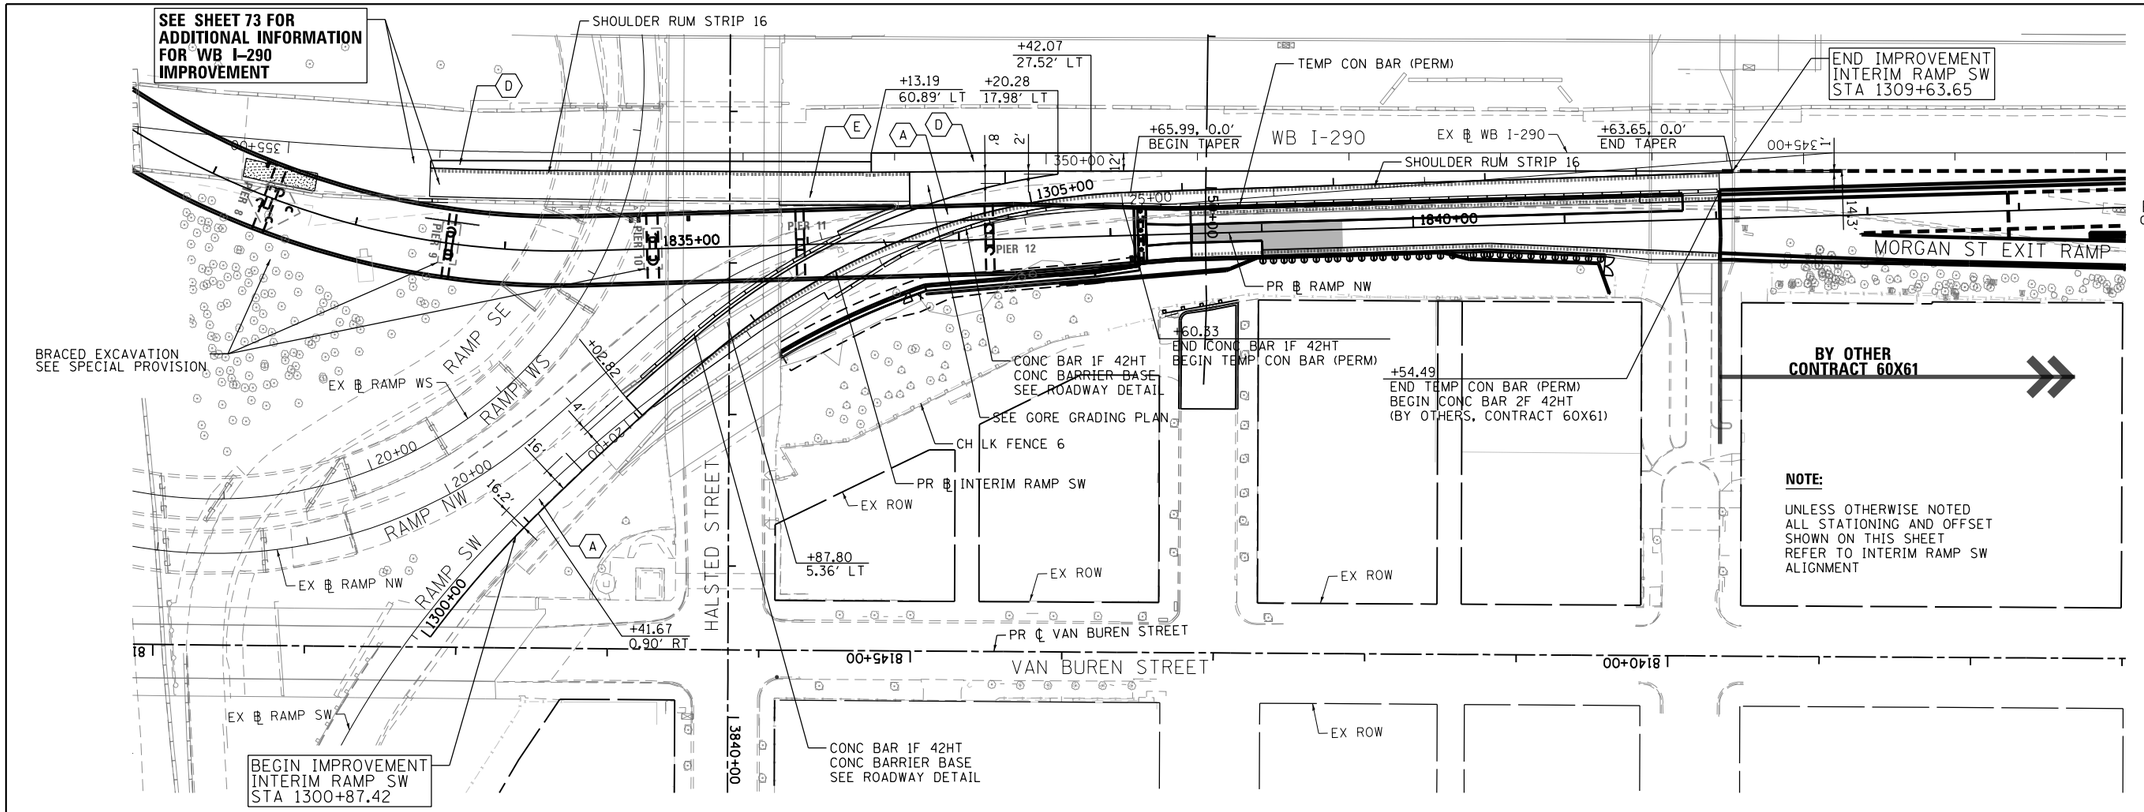


PLAN — SURVEYED; PLOTTED; ALIGNMENT CHECKED; RT. OF WAY CHECKED; CADD FILE NAME; NOTE BOOK; NO.; BY; DATE

PROFILE — SURVEYED; PLOTTED; CROSS SECTIONS CHECKED; BAR. NOTED; STRUCTURE NOTATNS CHKD; NOTE BOOK; NO.; BY; DATE

FILE PATH = C:\Users\AlizadehN\Desktop\Prints\Final Sheets\D160W28-SHT-PLAN-07.dgn


AECOM
303 EAST WACKER DRIVE, SUITE 1400
CHICAGO, IL 60601-5276
PHONE: (312) 373-7700 FAX: (312) 373-6800

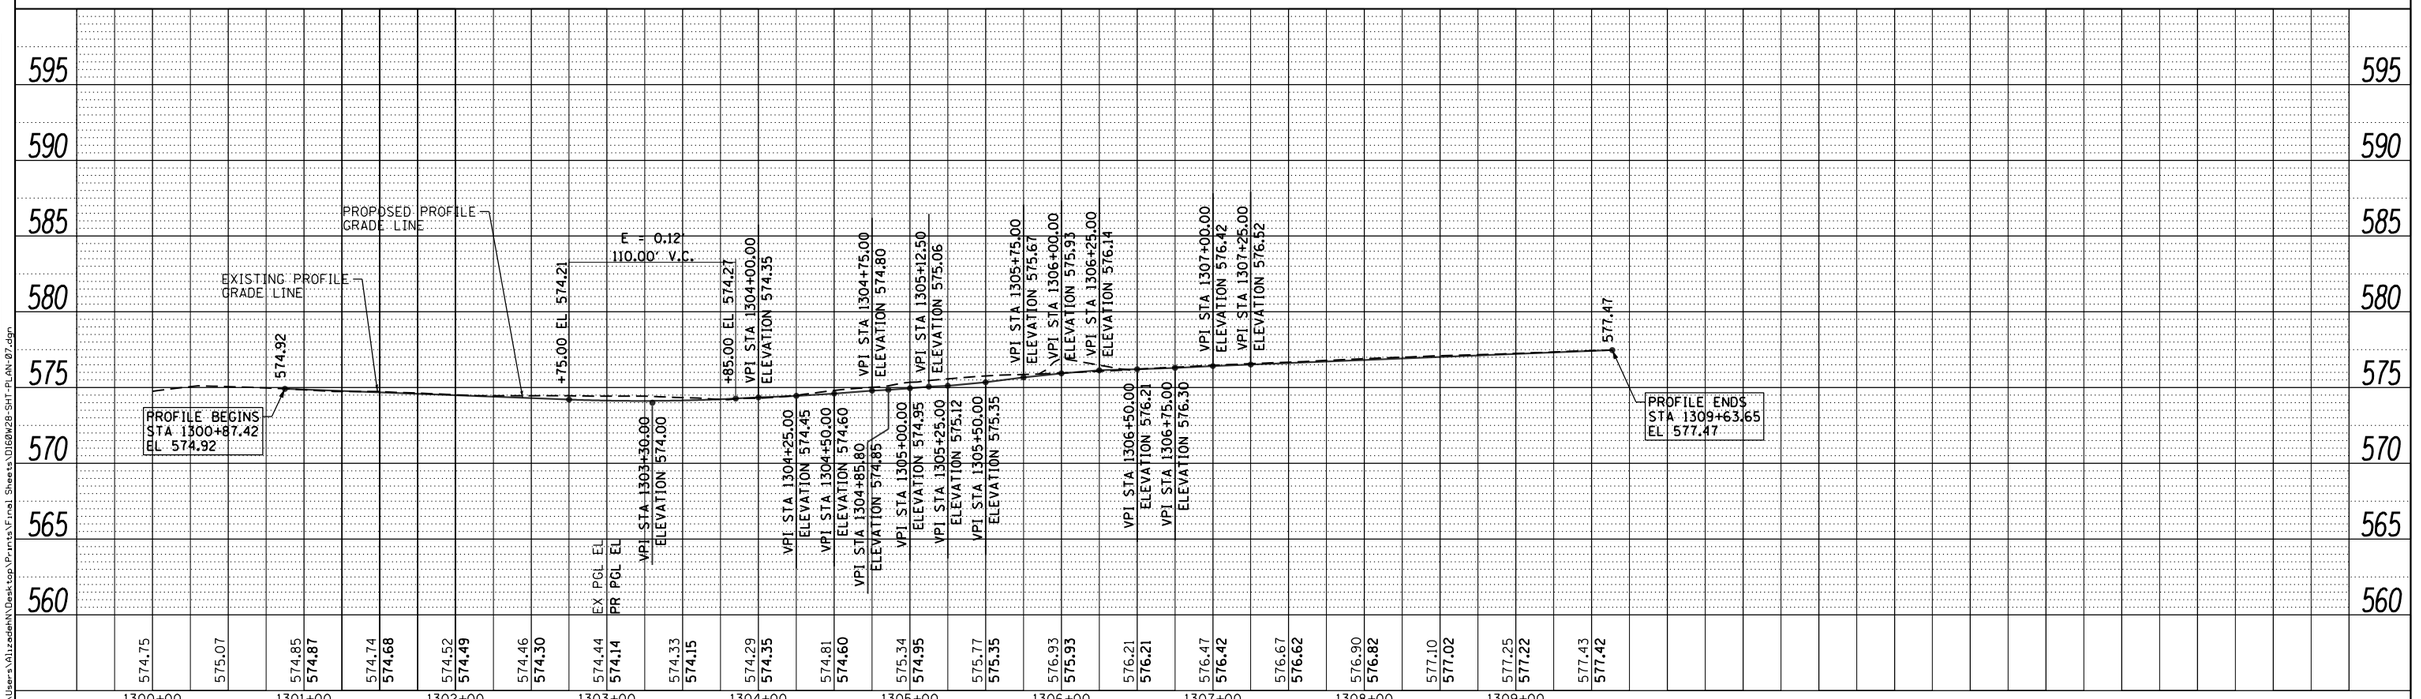
| | | | |
|---|---|---|---|
| D160W28-SHT-PLAN-07.dgn | DESIGNED - KAM | REVISED - | |
| USER NAME = alizadehn | DRAWN - NSA/OPS | REVISED - | |
| PLOT SCALE = 100.0000 ' / in. | CHECKED - KCF | REVISED - | |
| PLOT DATE = 4/27/2014 | DATE - 04/28/14 | REVISED - | |

**STATE OF ILLINOIS**
**DEPARTMENT OF TRANSPORTATION**

**PROPOSED PLAN AND PROFILE**
**INTERIM RAMP SW TIE IN AT WB I-290**

SCALE: 1"=50' | SHEET 1 OF 1 SHEETS | STA. 1300+87.42 TO STA. 1309+63.65

| F.A.I. RTE. | SECTION | COUNTY | TOTAL SHEETS | SHEET NO. |
|---|---|---|---|---|
| 90/94/290 | 2013-010R | COOK | 747 | 70 |
| | | CONTRACT NO. 60W28 | | |
| | ILLINOIS FED. AID PROJECT | | | |