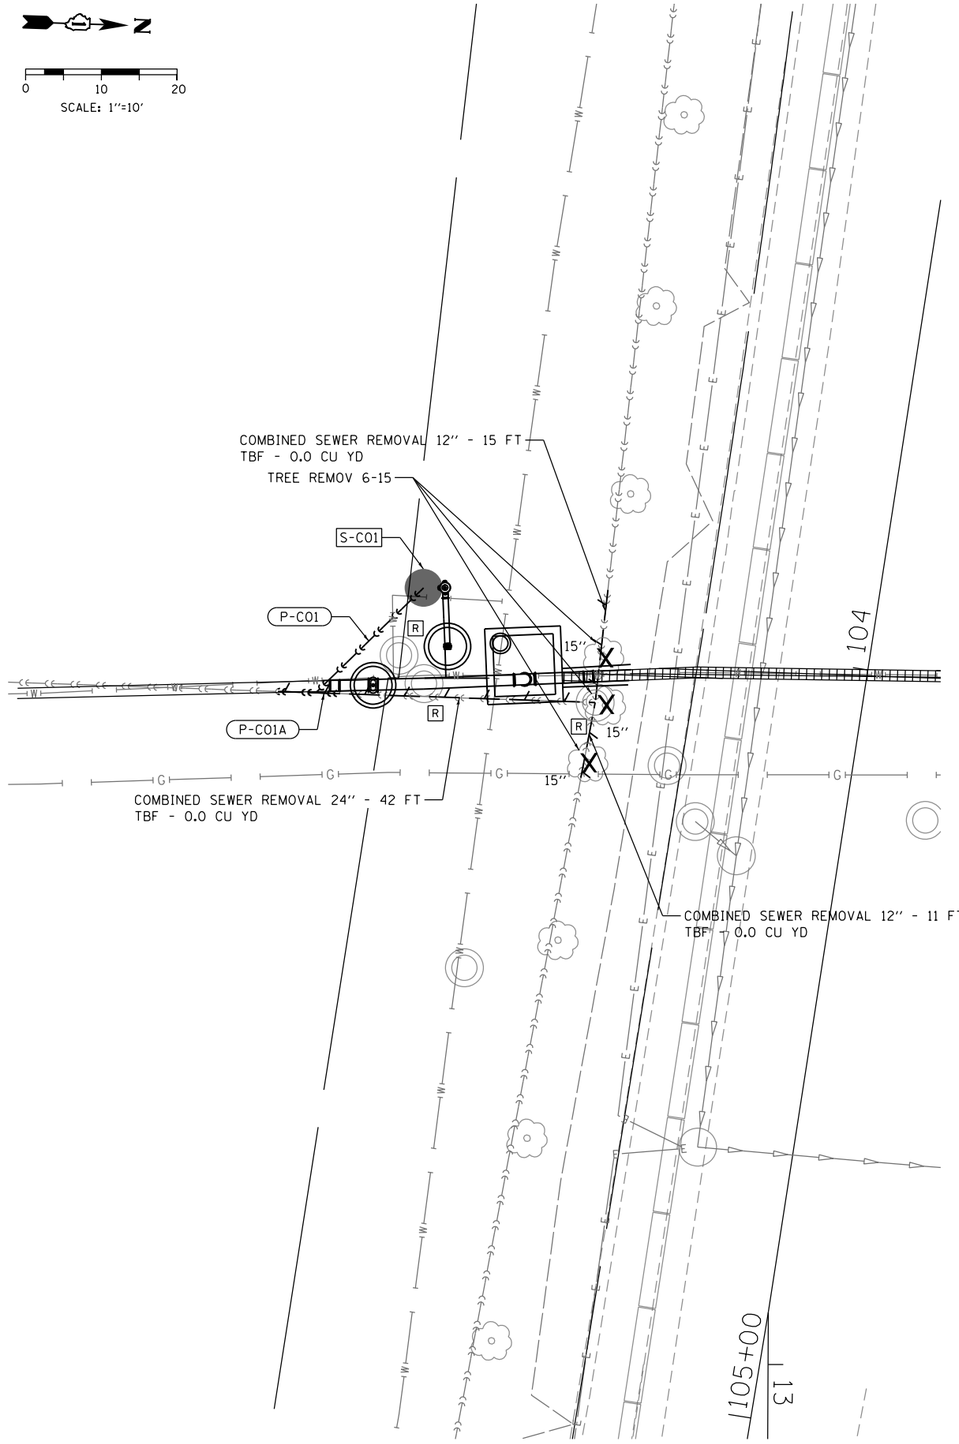

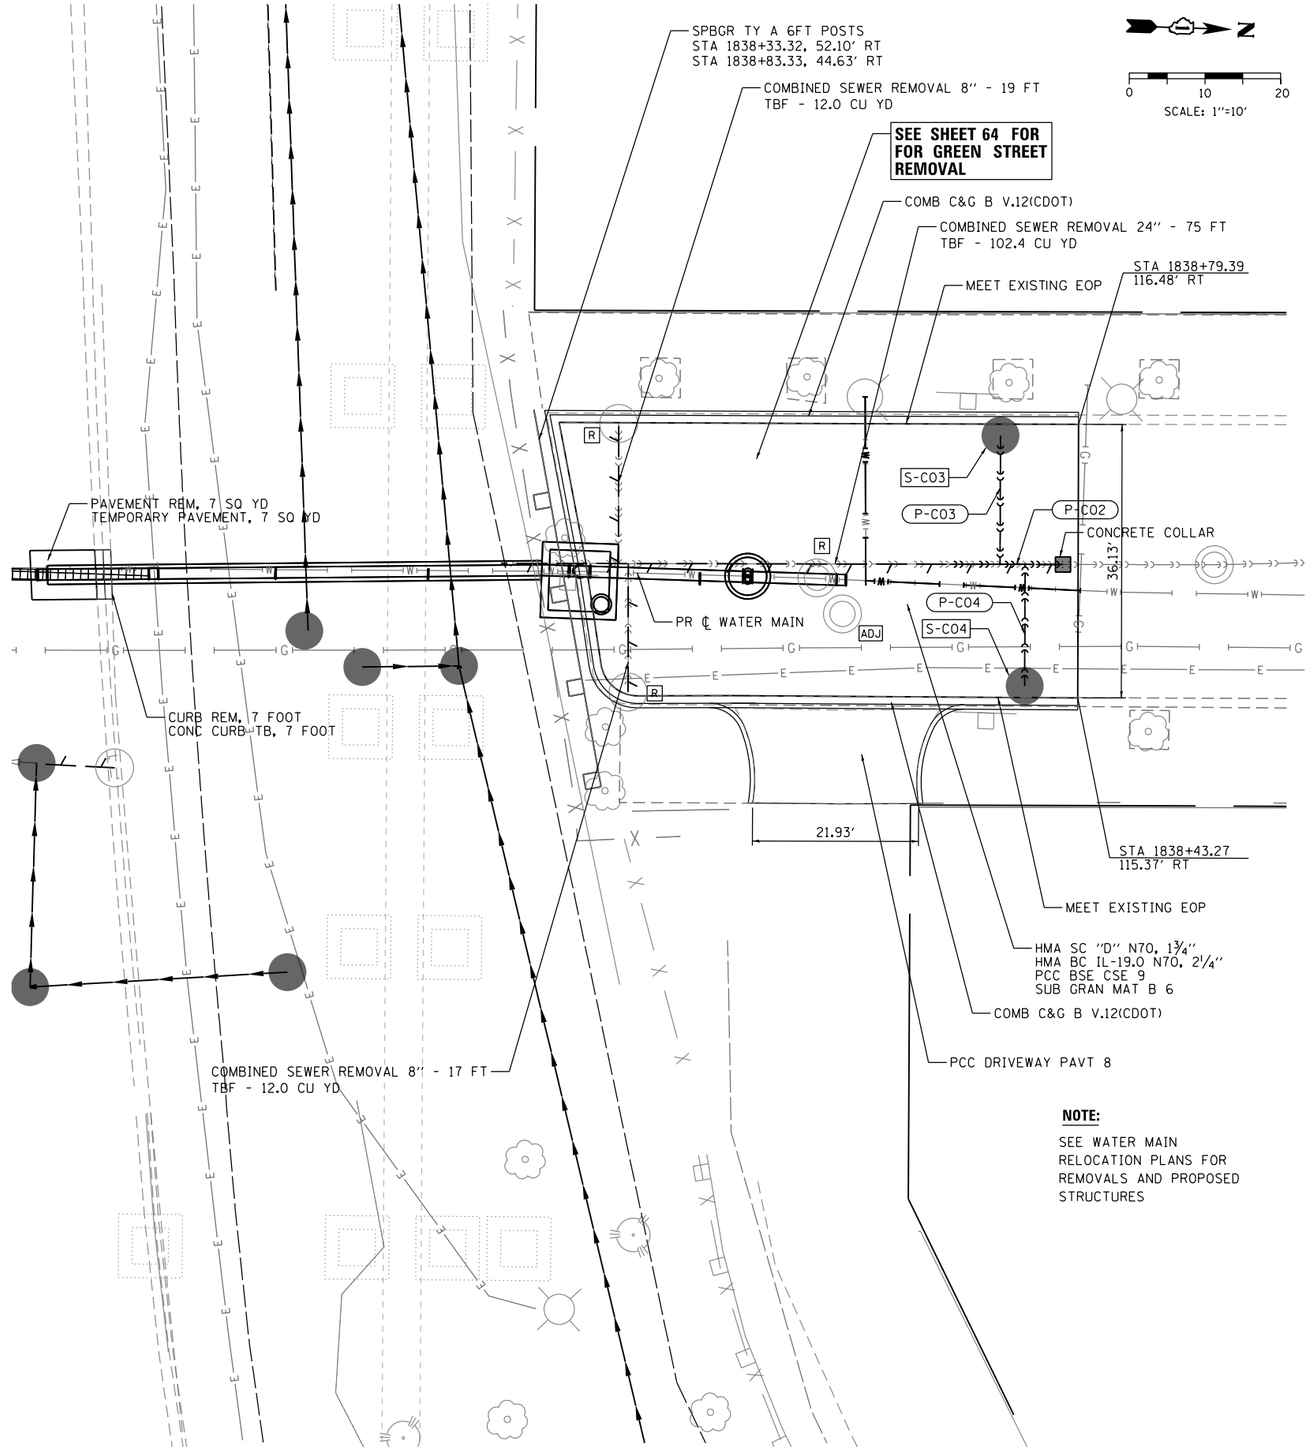

NOTE:

SEE WATER MAIN RELOCATION PLANS FOR REMOVALS AND PROPOSED STRUCTURES

AECOM
303 EAST WACKER DRIVE, SUITE 1400
CHICAGO, IL 60601-5276
PHONE: (312) 373-7700 FAX: (312) 373-6800

D160W28-SHT-PLAN-10.dgn	DESIGNED - MSC/AFC/OPS	REVISED -	
USER NAME = chiue	DRAWN - NSA/OPS	REVISED -	
PLOT SCALE = 20.0000 ' / in.	CHECKED - KCF	REVISED -	
PLOT DATE = 4/28/2014	DATE - 04/28/14	REVISED -	

STATE OF ILLINOIS
DEPARTMENT OF TRANSPORTATION

ROADWAY, DRAINAGE AND UTILITY PLAN
AT GREEN STREET

SCALE: 1"=10' | SHEET 1 OF 1 SHEETS | STA. | TO STA.

F.A.I. RTE.	SECTION	COUNTY	TOTAL SHEETS	SHEET NO.
90/94/290	2013-010R	COOK	747	73
		CONTRACT NO. 60W28		
	ILLINOIS FED. AID PROJECT			

FILE PATH = pw:\\388039-pwntl.aecomonline.local:PWAECOM001\Documents\01 Americas\Transportation\60269938 Circle\Phase_II\000_CAD\006_Roadway\Sheets\60W28_Contract\D160W28-SHT-PLAN-10.dgn