LEGEND:

- SUGGESTED POTENTIAL WORK STORAGE, OR STAGING AREA
- TEMPORARY CONCRETE BARRIER
- TEMPORARY IMPACT ATTENUATOR
- DIRECTION OF TRAFFIC FLOW
- TYPE III BARRICADE

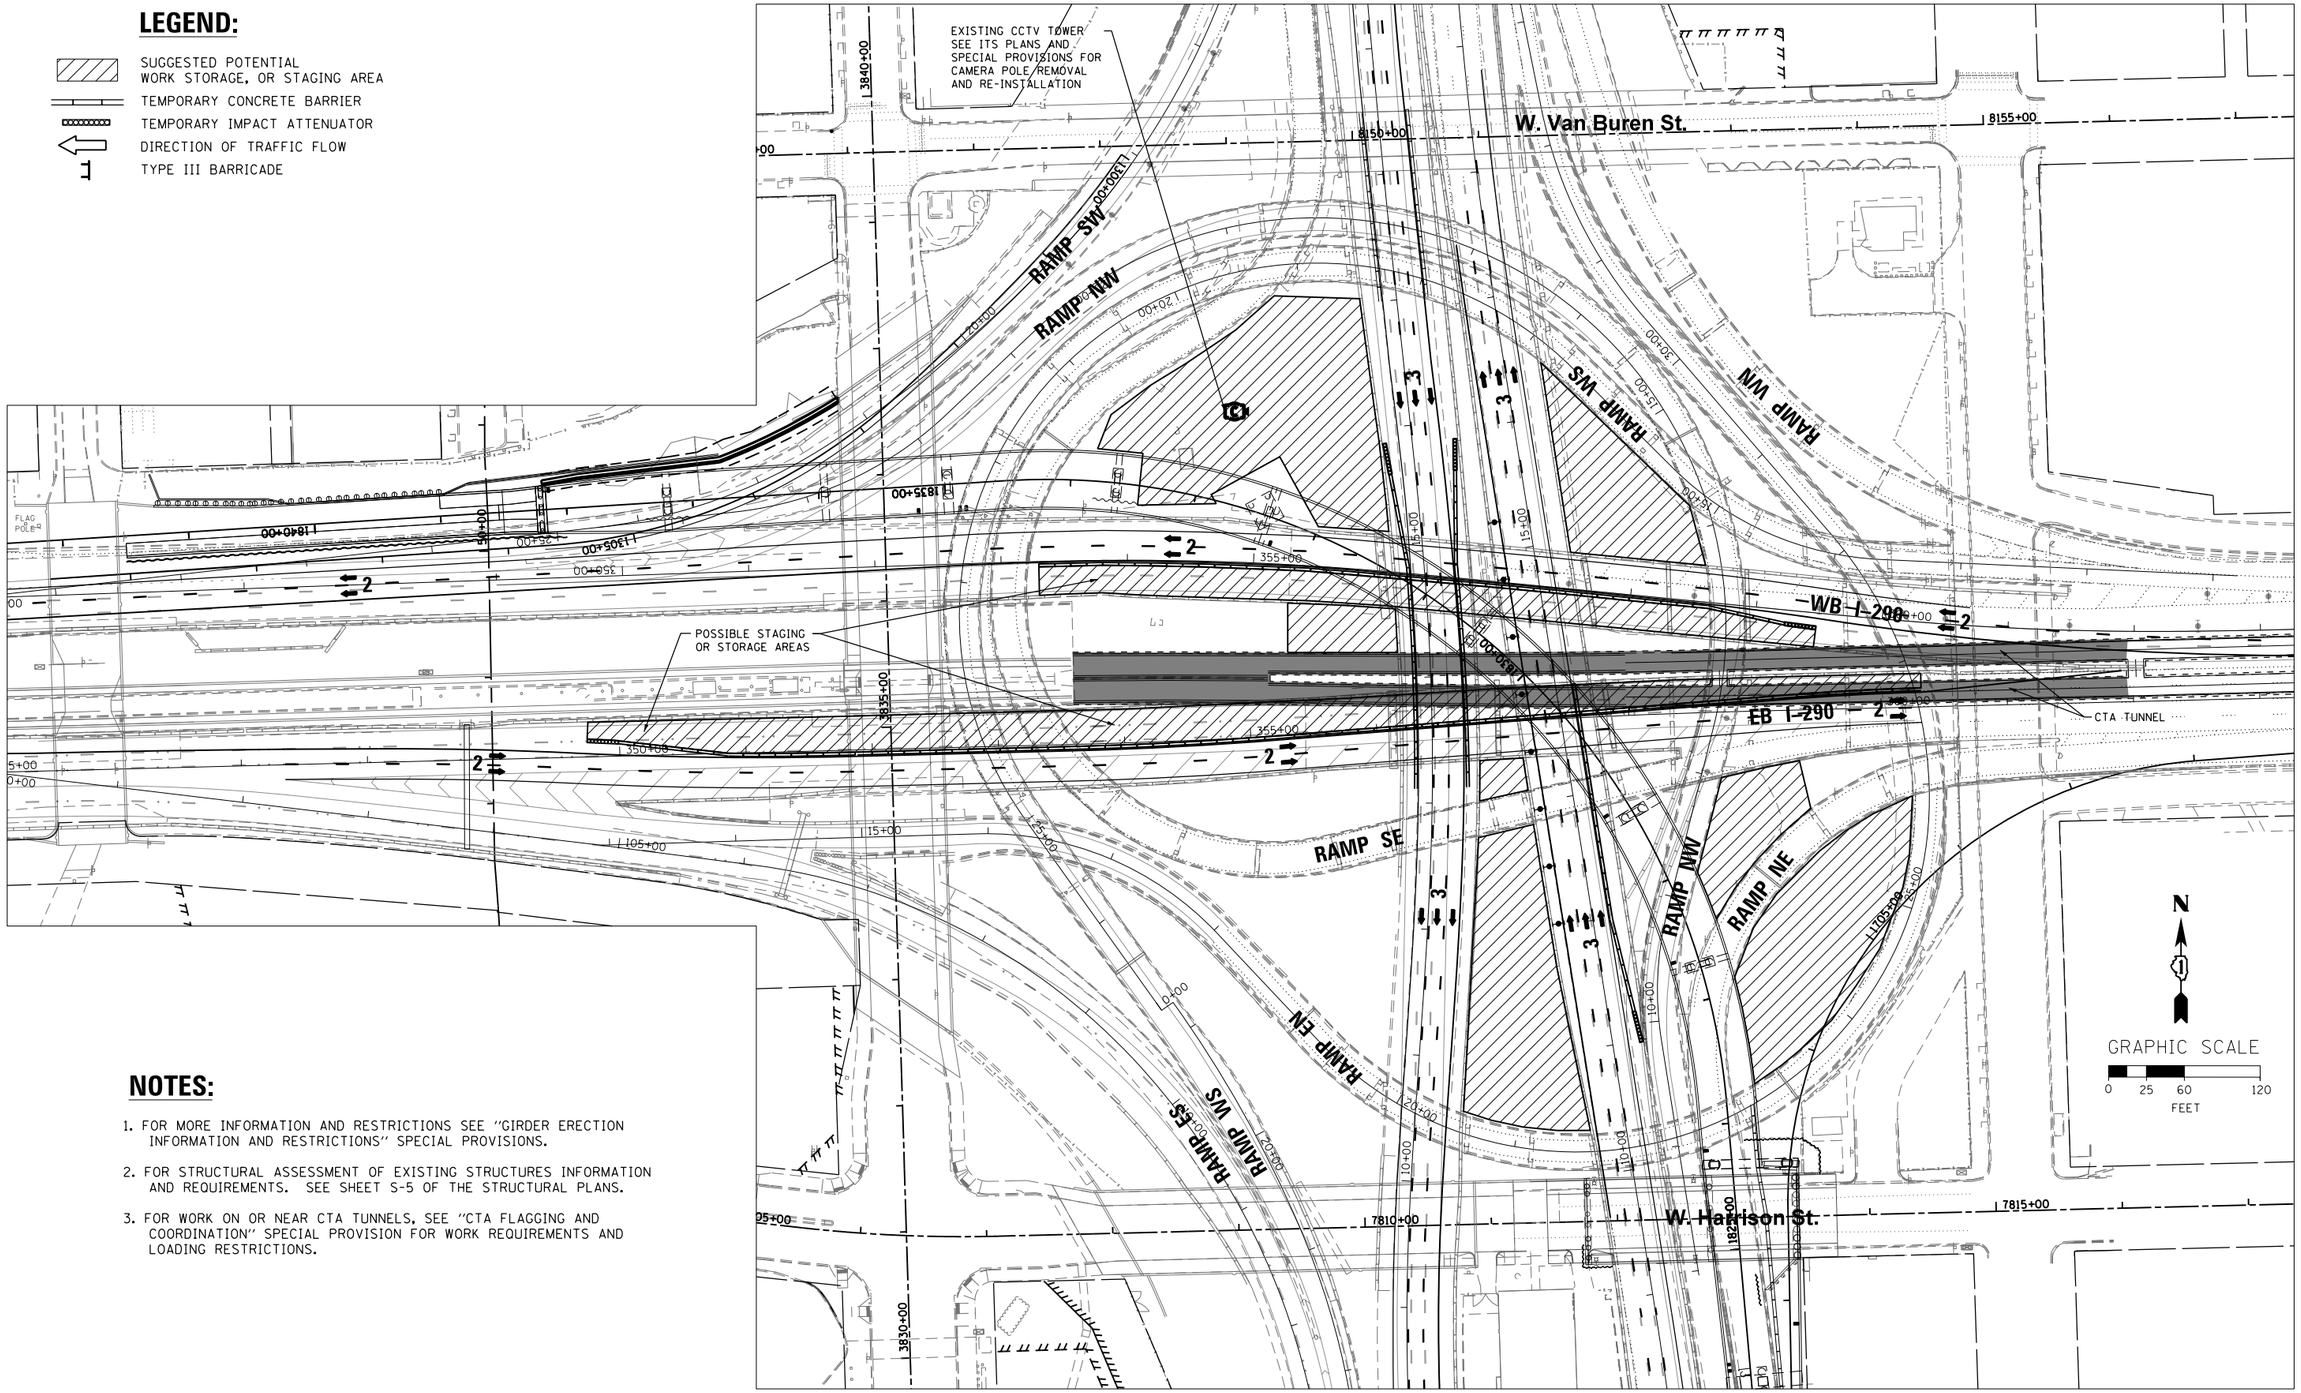

NOTES:

1. FOR MORE INFORMATION AND RESTRICTIONS SEE "GIRDER ERECTION INFORMATION AND RESTRICTIONS" SPECIAL PROVISIONS.
2. FOR STRUCTURAL ASSESSMENT OF EXISTING STRUCTURES INFORMATION AND REQUIREMENTS. SEE SHEET S-5 OF THE STRUCTURAL PLANS.
3. FOR WORK ON OR NEAR CTA TUNNELS, SEE "CTA FLAGGING AND COORDINATION" SPECIAL PROVISION FOR WORK REQUIREMENTS AND LOADING RESTRICTIONS.

AECOM
303 EAST WACKER DRIVE, SUITE 1400
CHICAGO, IL 60601-5276
PHONE: (312) 373-7700 FAX: (312) 373-6800

D160W28-sht-Staging4-14.dgn	DESIGNED - OPS	REVISED -	
USER NAME = auyeungh	DRAWN - PHP	REVISED -	
PLOT SCALE = 60.0000 ' / in.	CHECKED - KCF	REVISED -	
PLOT DATE = 3/26/2014	DATE - 03/28/14	REVISED -	

STATE OF ILLINOIS
DEPARTMENT OF TRANSPORTATION

SUGGESTED STAGES OF CONSTRUCTION AND TRAFFIC CONTROL PLAN
GIRDER ERECTION - STAGING PLAN

SCALE: 1" = 50' | SHEET 14 OF 15 SHEETS | STA. TO STA.

F.A.I. RTE.	SECTION	COUNTY	TOTAL SHEETS	SHEET NO.
90/94/290	2013-010R	COOK	747	195
		CONTRACT NO. 60W28		
		ILLINOIS FED. AID PROJECT		

FILE PATH = pw:\\388839-pwnt1.aecomonline.local:PWAECOM001\Documents\01 Americas\Transportation\60269938 Circle\Phase II\002.CAD\006.Roadway\Sheets\60W28_Contract\D160W28-sht-Staging4-14.dgn