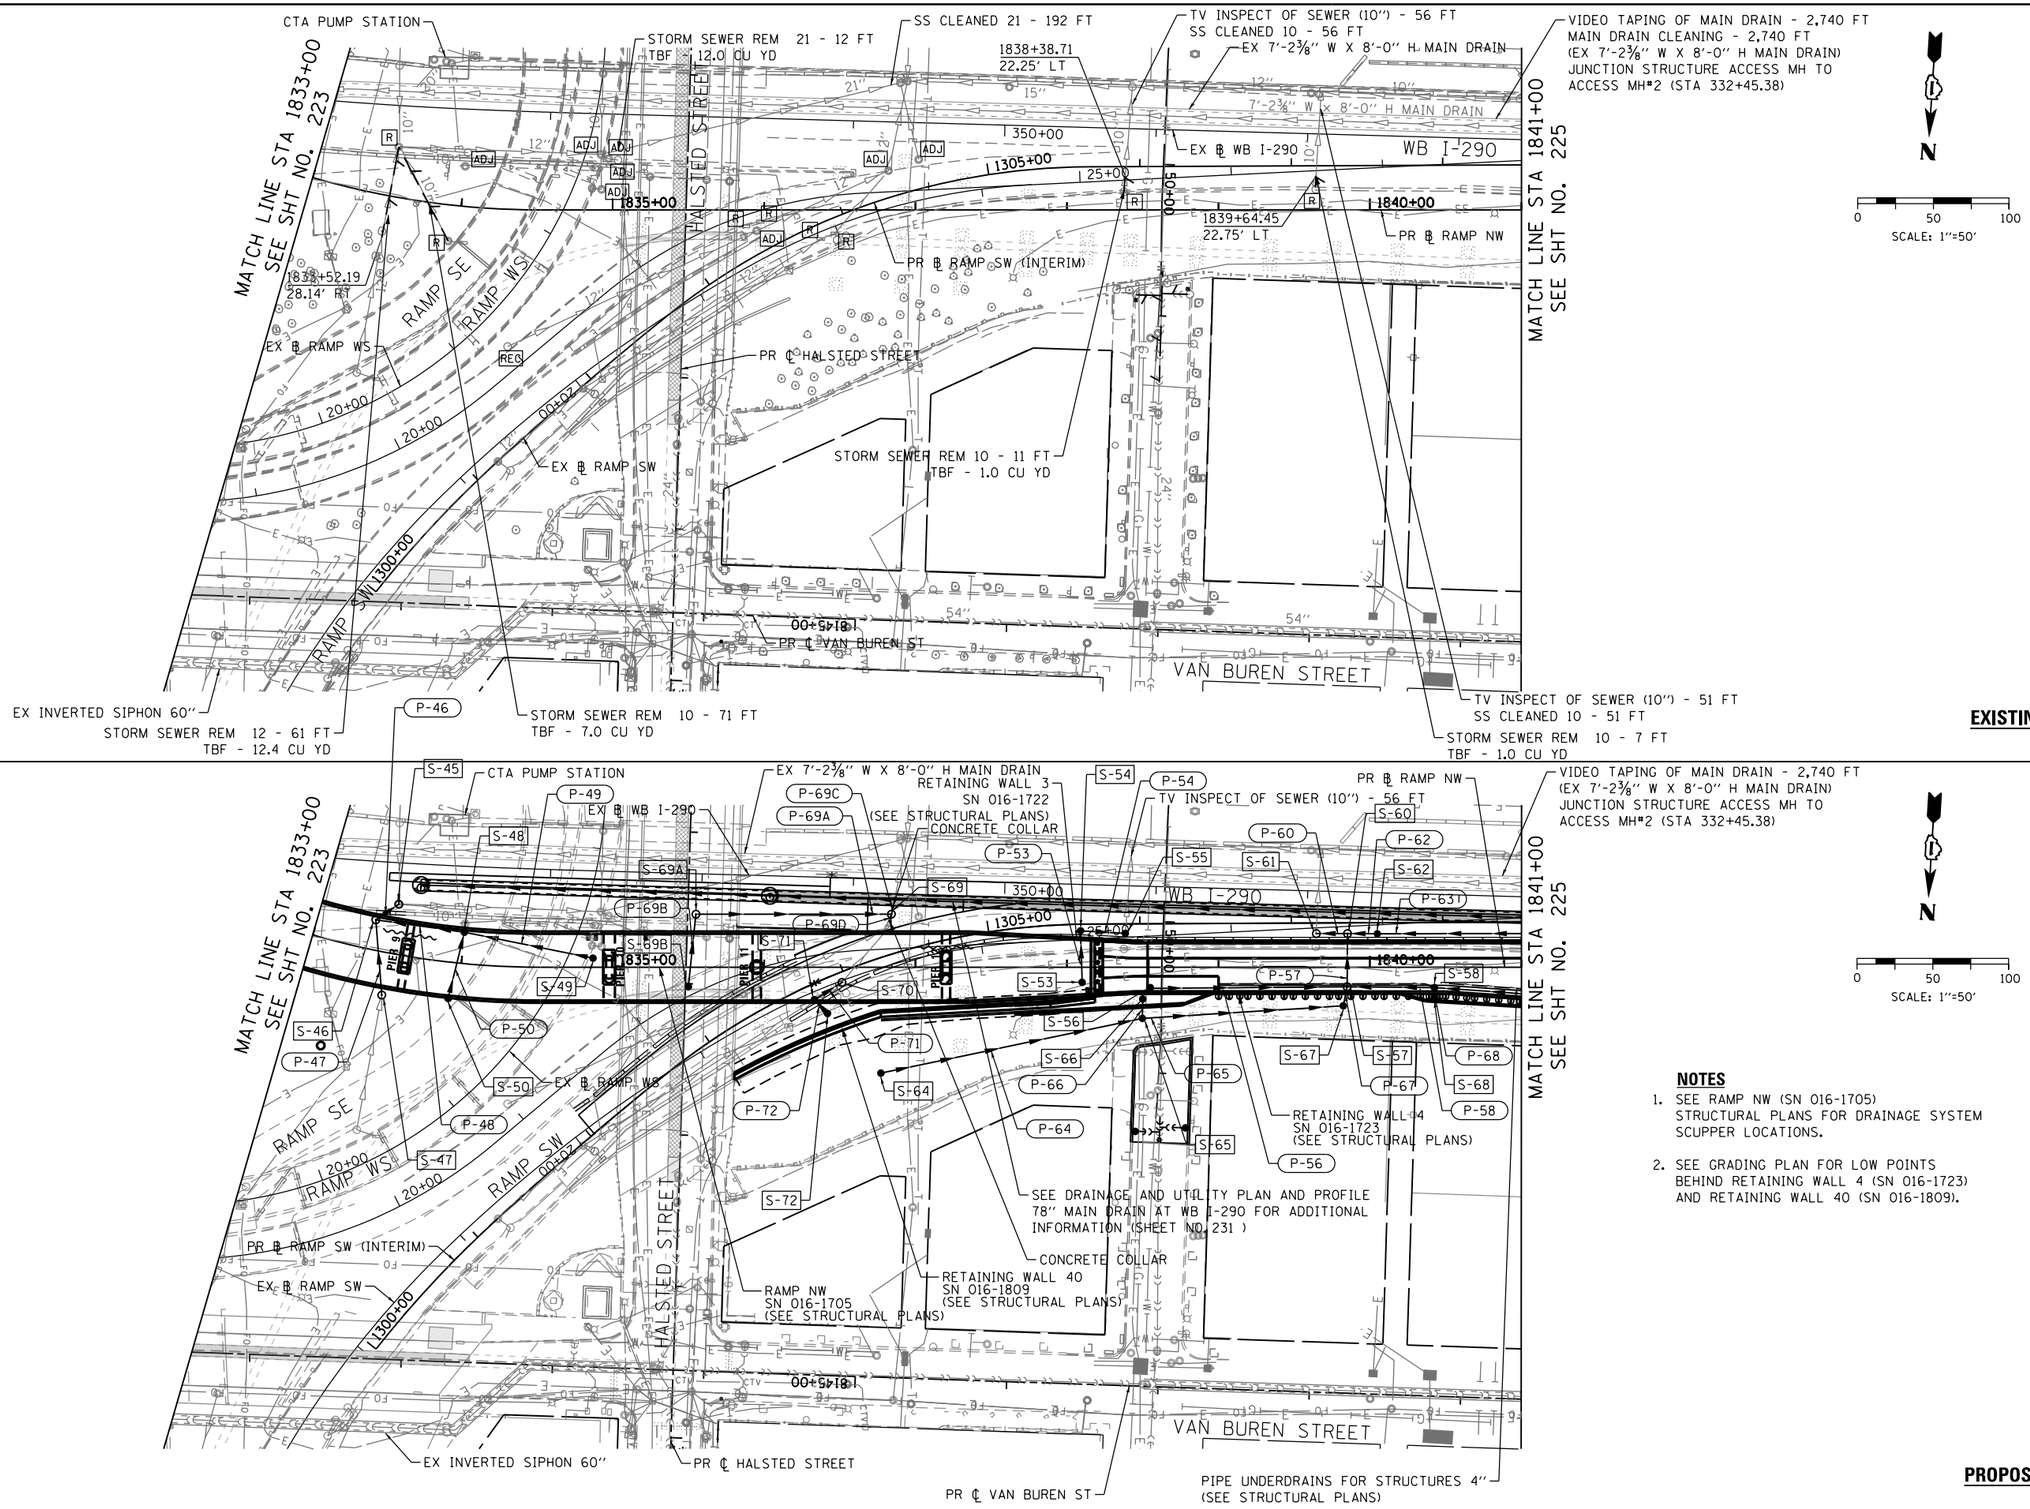

EXISTING

PROPOSED

NOTES

1. SEE RAMP NW (SN 016-1705) STRUCTURAL PLANS FOR DRAINAGE SYSTEM SCUPPER LOCATIONS.
2. SEE GRADING PLAN FOR LOW POINTS BEHIND RETAINING WALL 4 (SN 016-1723) AND RETAINING WALL 40 (SN 016-1809).

AECOM
303 EAST WACKER DRIVE, SUITE 1400
CHICAGO, IL 60601-5276
PHONE: (312) 373-7700 FAX: (312) 373-6800

D160W28-sht-Drain-05	DESIGNED - DMS/AFC	REVISED -
USER NAME = chiuo	DRAWN - DMS/AFC	REVISED -
PLOT SCALE = 100.0000 ' / in.	CHECKED - EEY	REVISED -
PLOT DATE = 4/28/2014	DATE - 4/28/2014	REVISED -

STATE OF ILLINOIS
DEPARTMENT OF TRANSPORTATION

DRAINAGE AND UTILITY PLAN
RAMP NW

SCALE: 1" = 50' | SHEET 5 OF 6 SHEETS | STA. 1833+00 TO STA. 1841+00

F.A.I. RTE.	SECTION	COUNTY	TOTAL SHEETS	SHEET NO.
90/94/290	2013-010R	COOK	747	224
		CONTRACT NO. 60W28		
		ILLINOIS FED. AID PROJECT		

FILE PATH = pw:\\3808039-pwint1.aecomonline.local:PWAECOM00\Documents\01 Americas\Transportation\60269938 Circle\Phase II\000_CAD\006_Roadway\Sheets\60W28_Contract\D160W28-sht-Drain-05