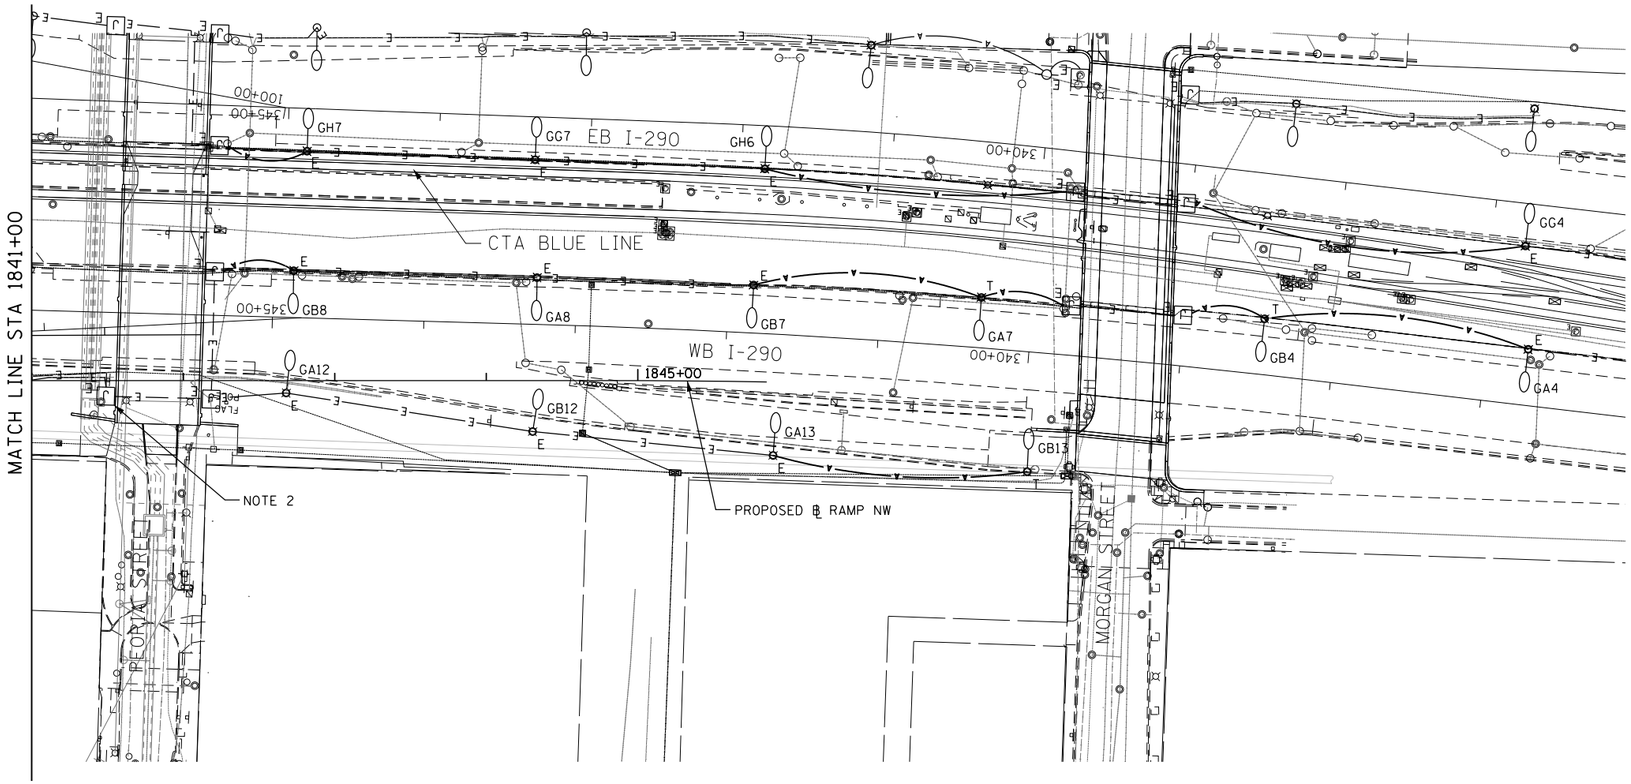

NOTES:

1. SEE DRAWING E-01 FOR IDOT ELECTRICAL SYMBOLS.
2. EXISTING LIGHTING CIRCUITS 'GA' AND 'GB' ROUTED FROM THE JUNCTION BOX ATTACHED TO THE PEORIA STREET BRIDGE TO EXISTING LIGHTING UNIT GB11. DISCONNECT THE EXISTING POWER FEED TO EXISTING LIGHTING UNIT GB11 AND REMOVE THE EXISTING LIGHTING CIRCUIT CABLES FROM THE 3" CONDUIT RISER TO THE JUNCTION BOX. THE EXISTING POWER FEED SHALL NOT BE REMOVED FROM THE EXISTING CONDUIT ATTACHED TO STRUCTURE UNTIL TEMPORARY LIGHTING UNIT GB11 HAS BEEN INSTALLED AND THE NEW POWER FEED HAS BEEN INSTALLED AND IS READY FOR CONNECTION. SEE DRAWINGS E-10 AND E-11. THIS WORK SHALL BE COORDINATED AND STAGED SUCH THAT EXISTING TOWER GA11 IS OPERATIONAL DURING NIGHTTIME HOURS. THE CONTRACTOR SHALL PROVIDE TEMPORARY POWER TO TOWER GA11, IF NEEDED, TO STAGE THIS WORK AT NO ADDITIONAL COST TO THE CONTRACT.
3. LOCATIONS OF EXISTING ELECTRICAL EQUIPMENT SHOWN ON THIS DRAWING ARE APPROXIMATIONS AND MUST BE VERIFIED IN THE FIELD BY THE CONTRACTOR.

N

GRAPHIC SCALE

0 50 100

FEET

E-06

FILE PATH = pw:\\388039-pwint1.aecomonline.local:PWAECOM00\Documents\01 Americas\Transportation\60269938 Circle\Phase II\000_CAD\016.Electrical\Sheets\60W28.Contract\D160W28-sht-Light-06

AECOM
303 EAST WACKER DRIVE, SUITE 1400
CHICAGO, IL 60601-5276
PHONE: (312) 373-7700 FAX: (312) 373-6800

D160W28-sht-Light-06	DESIGNED - WDS	REVISED -	
USER NAME = myersc	DRAWN - CAM	REVISED -	
PLOT SCALE = 50.0000 ' / in.	CHECKED - WDS	REVISED -	
PLOT DATE = 4/24/2014	DATE - 04/28/14	REVISED -	

STATE OF ILLINOIS
DEPARTMENT OF TRANSPORTATION

RAMP NORTHWEST
EXISTING/TEMPORARY LIGHTING PLAN

SCALE: 1"=50' | SHEET 6 OF 17 SHEETS | STA. 1841+00 TO STA. 1846+00

F.A.I. RTE.	SECTION	COUNTY	TOTAL SHEETS	SHEET NO.
90/94/290	2013-010R	COOK	747	296
		CONTRACT NO. 60W28		
		ILLINOIS FED. AID PROJECT		