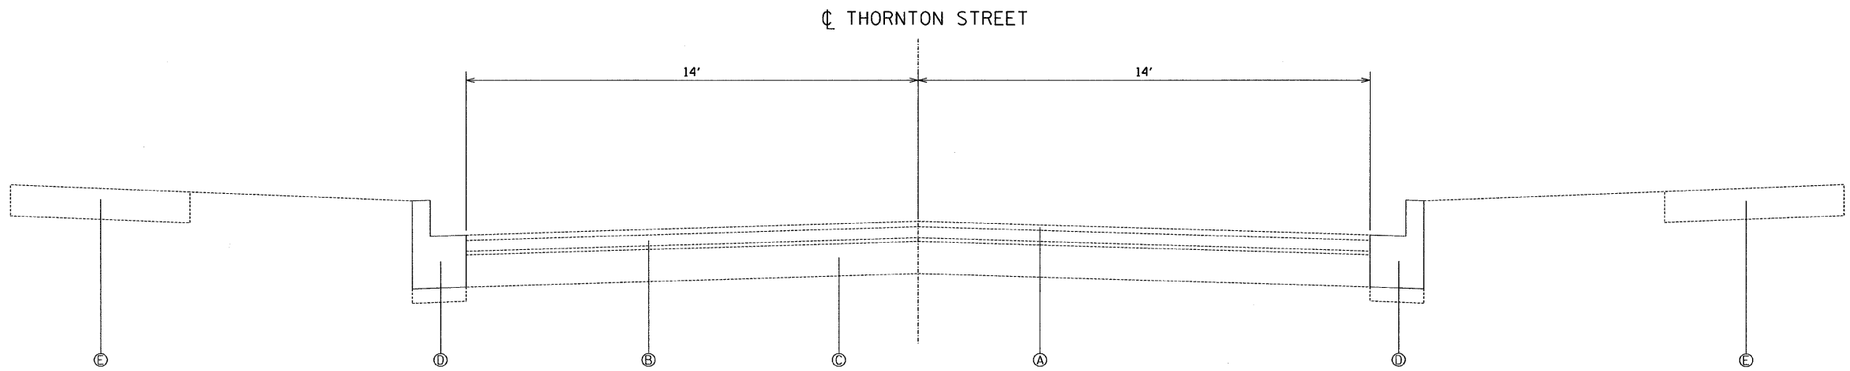

EXISTING TYPICAL SECTION

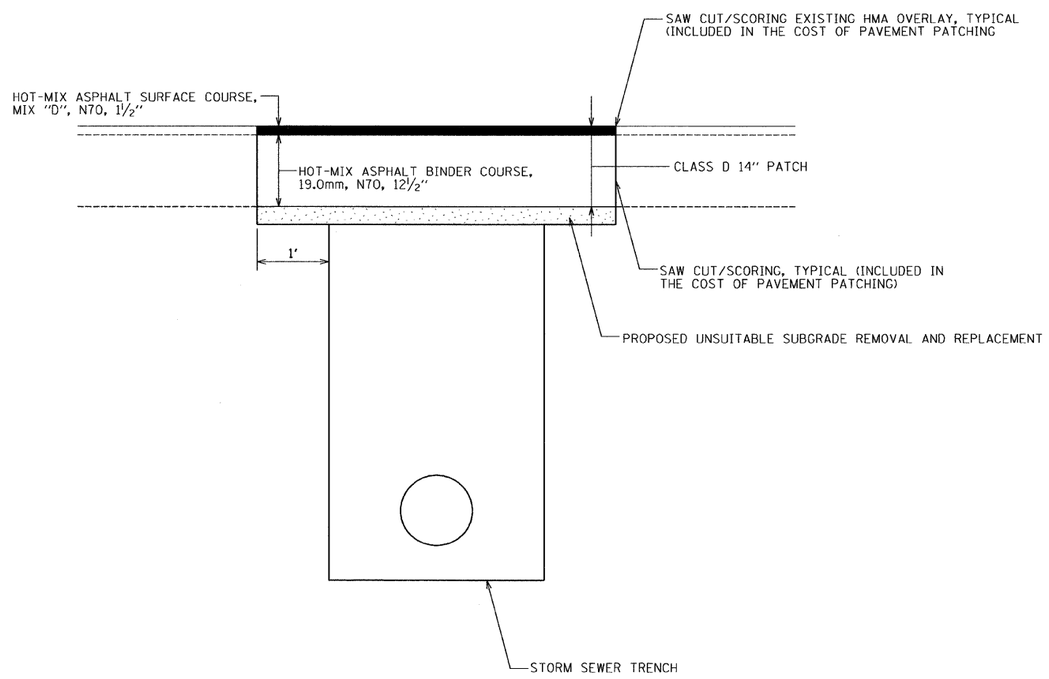

EXISTING CONDITIONS:

Ⓐ BITUM. CONCRETE SURFACE COURSE, MIX D, CL. I, TYPE 2, AC 10, 1 1/2"

Ⓑ BITUM. CONCRETE BINDER COURSE, TYPE 2, MIX B, 3"

Ⓒ P.C.C. PAVEMENT, 9"

Ⓓ COMBINATION CONCRETE CURB AND GUTTER, B6.24

Ⓔ P.C.C. SIDEWALK

NOTE:

TO INSTALL THE STORM SEWER THE PATCH SHALL BE FULL DEPTH.

THE TOP 1 1/2 OF THE PATCH SHOULD BE HOT-MIX ASPHALT SURFACE COURSE, MIX "D", N70.

FILE NAME = $FILEL$	USER NAME = _USER_	DESIGNED - EF	REVISED -	STATE OF ILLINOIS DEPARTMENT OF TRANSPORTATION	IL 171 (STATE STREET) TYPICAL SECTIONS			F.A.P. RTE.	SECTION	COUNTY	TOTAL SHEETS / SHEET NO.
		DRAWN - EF	REVISED -					577	DY-T-1	WILL	7 / 4
	PLOT SCALE = 20.0018 ' / IN.	CHECKED - RS	REVISED -							CONTRACT NO. 60K74	
	PLOT DATE = 4/26/2010	DATE - 04-26-2010	REVISED -		SCALE: 20	SHEET NO. 1 OF 1 SHEETS	STA. TO STA.			ILLINOIS FED. AID PROJECT	