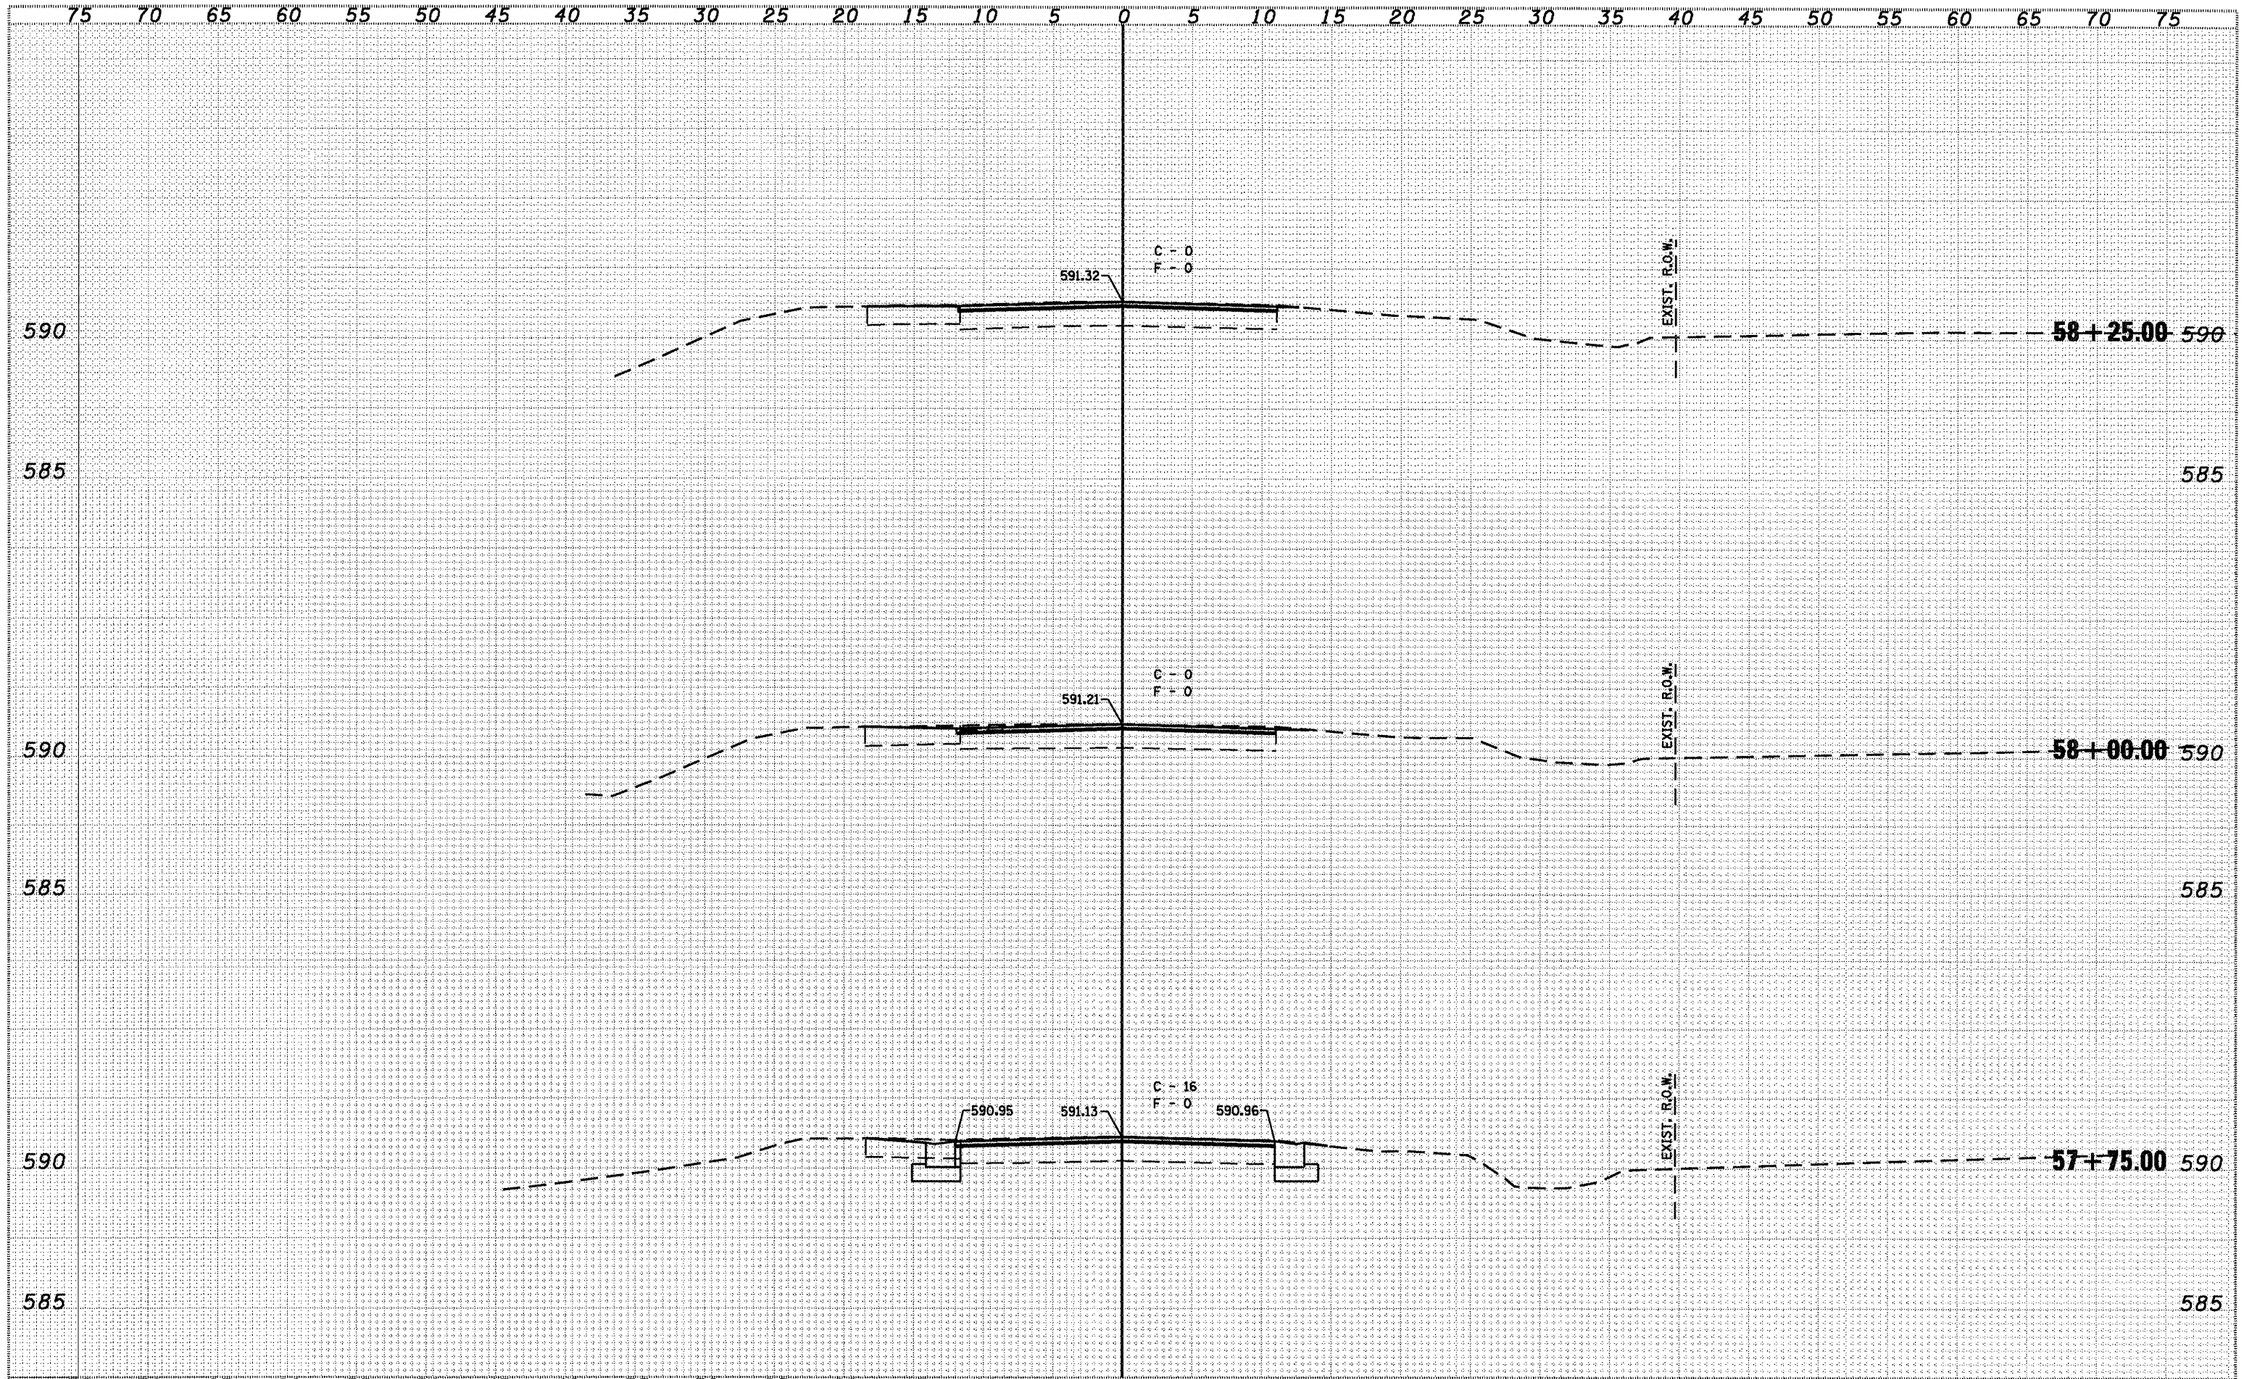

FINAL SURVEY	BY	DATE
SURVEYED		
PLOTTED		
TEMPLATE		
AREAS		
AREAS CHECKED		
NOTE BOOK NO.		

ORIGINAL SURVEY	BY	DATE
SURVEYED		
PLOTTED		
TEMPLATE		
AREAS		
AREAS CHECKED		
NOTE BOOK NO.		

FILE NAME =

USER NAME = laughlinrl

PLOT SCALE = 10.0000 ' / IN.

PLOT DATE = Mar-18-2010 02:17:46PM

DESIGNED	-	REVISED	-
DRAWN	-	REVISED	-
CHECKED	-	REVISED	-
DATE	-	REVISED	-

Allen Henderson & Associates, Inc.
Civil and Structural Engineers Springfield, IL.
62703 Phone: (217)544-8033 IL. Design Firm
No. 184-001907

CROSS SECTIONS

SCALE: VARIES | SHEET NO. 31 OF 32 SHEETS | STA. 57+75.00 TO STA. 58+25.00

ILL. RTE.	SECTION	COUNTY	TOTAL SHEETS	SHEET NO.
10	(24Z)RS-4, N: 116RS-5	LOGAN	32	31

CONTRACT NO. 72998

FED. ROAD DIST. NO. | ILLINOIS FED. AID PROJECT

c:\pw_work\PWIDOT\LAUGHLINRL\d0181222\d672498-sht-xsht.dgn