F.A. RTE.	SECTION	COUNTY	TOTAL SHEETS	SHEET NO.
310	60-J6-1&1B, 42-1&1B	MADISON AND JERSEY	481	406
STA.		TO STA.		
FED. ROAD DIST. NO.	ILLINOIS	FED. AID PROJECT		

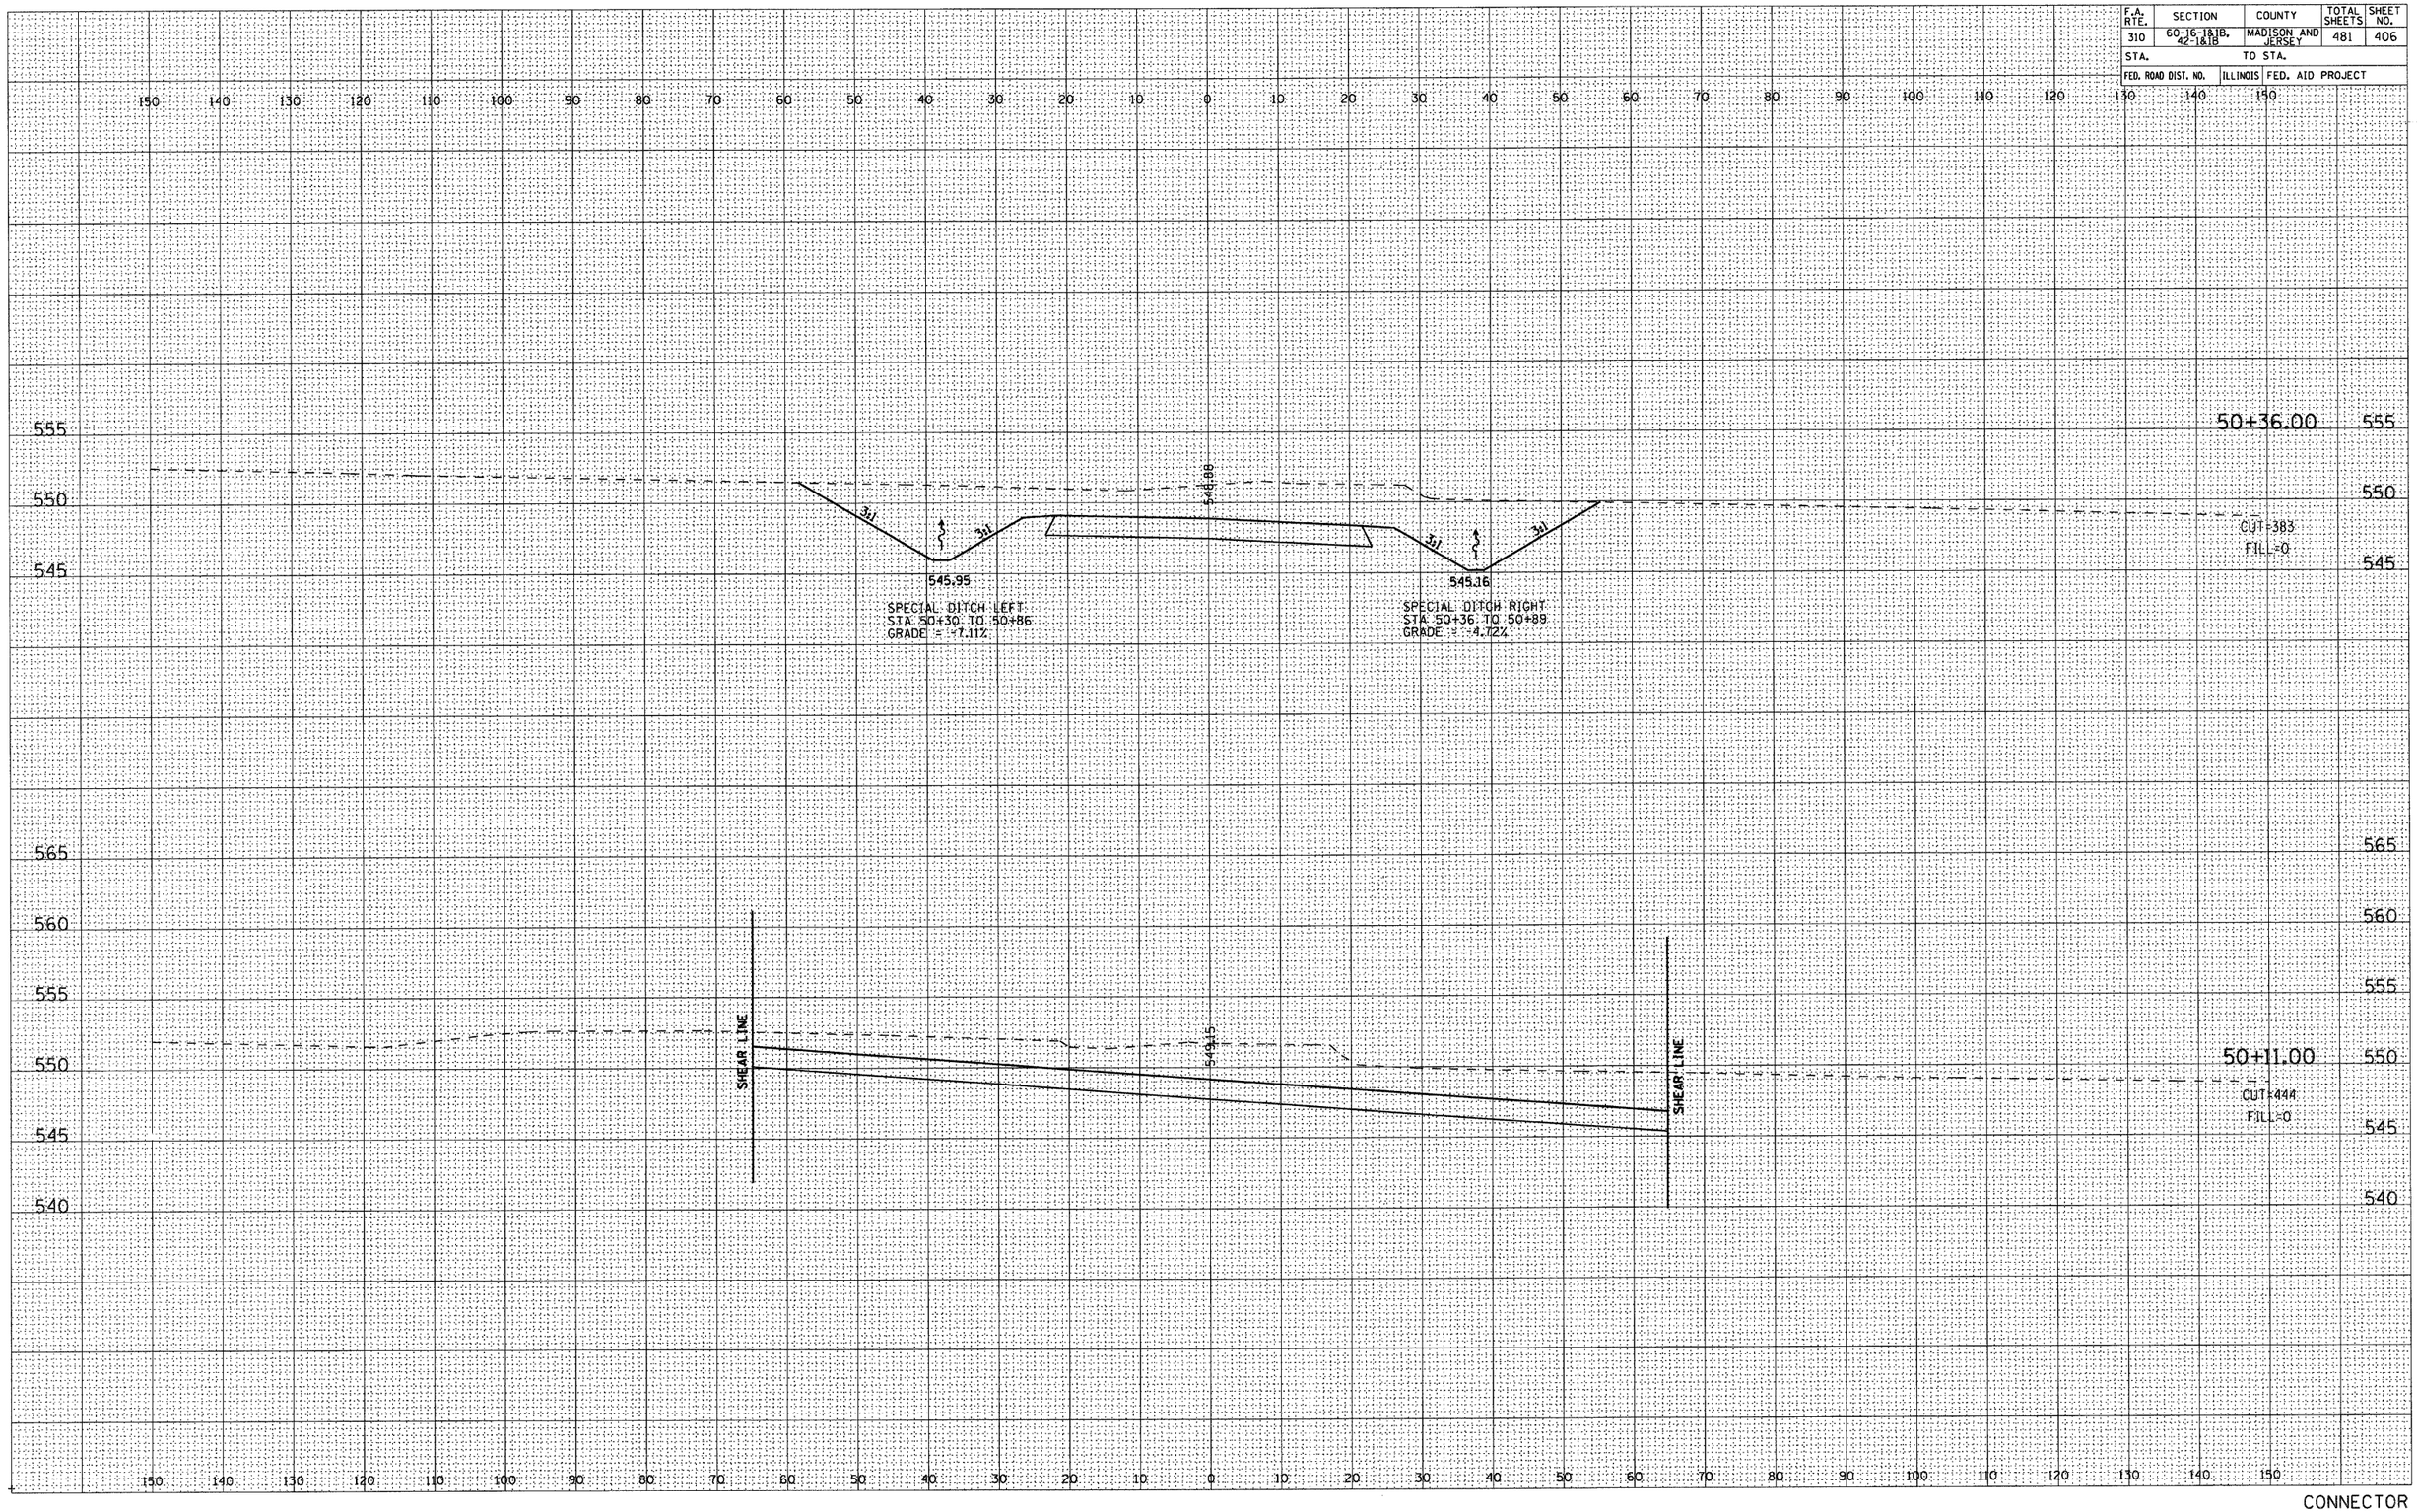

CONNECTOR

FINAL SURVEY		BY	DATE
NOTE BOOK	SURVEYED		
	PLOTTED		
	TOPOGRAPHY		
	AREAS		
NO.	AREAS CHECKED		

ORIGINAL SURVEY		BY	DATE
NOTE BOOK	SURVEYED		
	PLOTTED		
	TOPOGRAPHY		
	AREAS		
NO.	AREAS CHECKED		