F.A. RTE.	SECTION	COUNTY	TOTAL SHEETS	SHEET NO.
310	60-1&1B, 42-1&1B	MADISON AND JERSEY	481	476
STA.		TO STA.		
FED. ROAD DIST. NO.	ILLINOIS	FED. AID PROJECT		

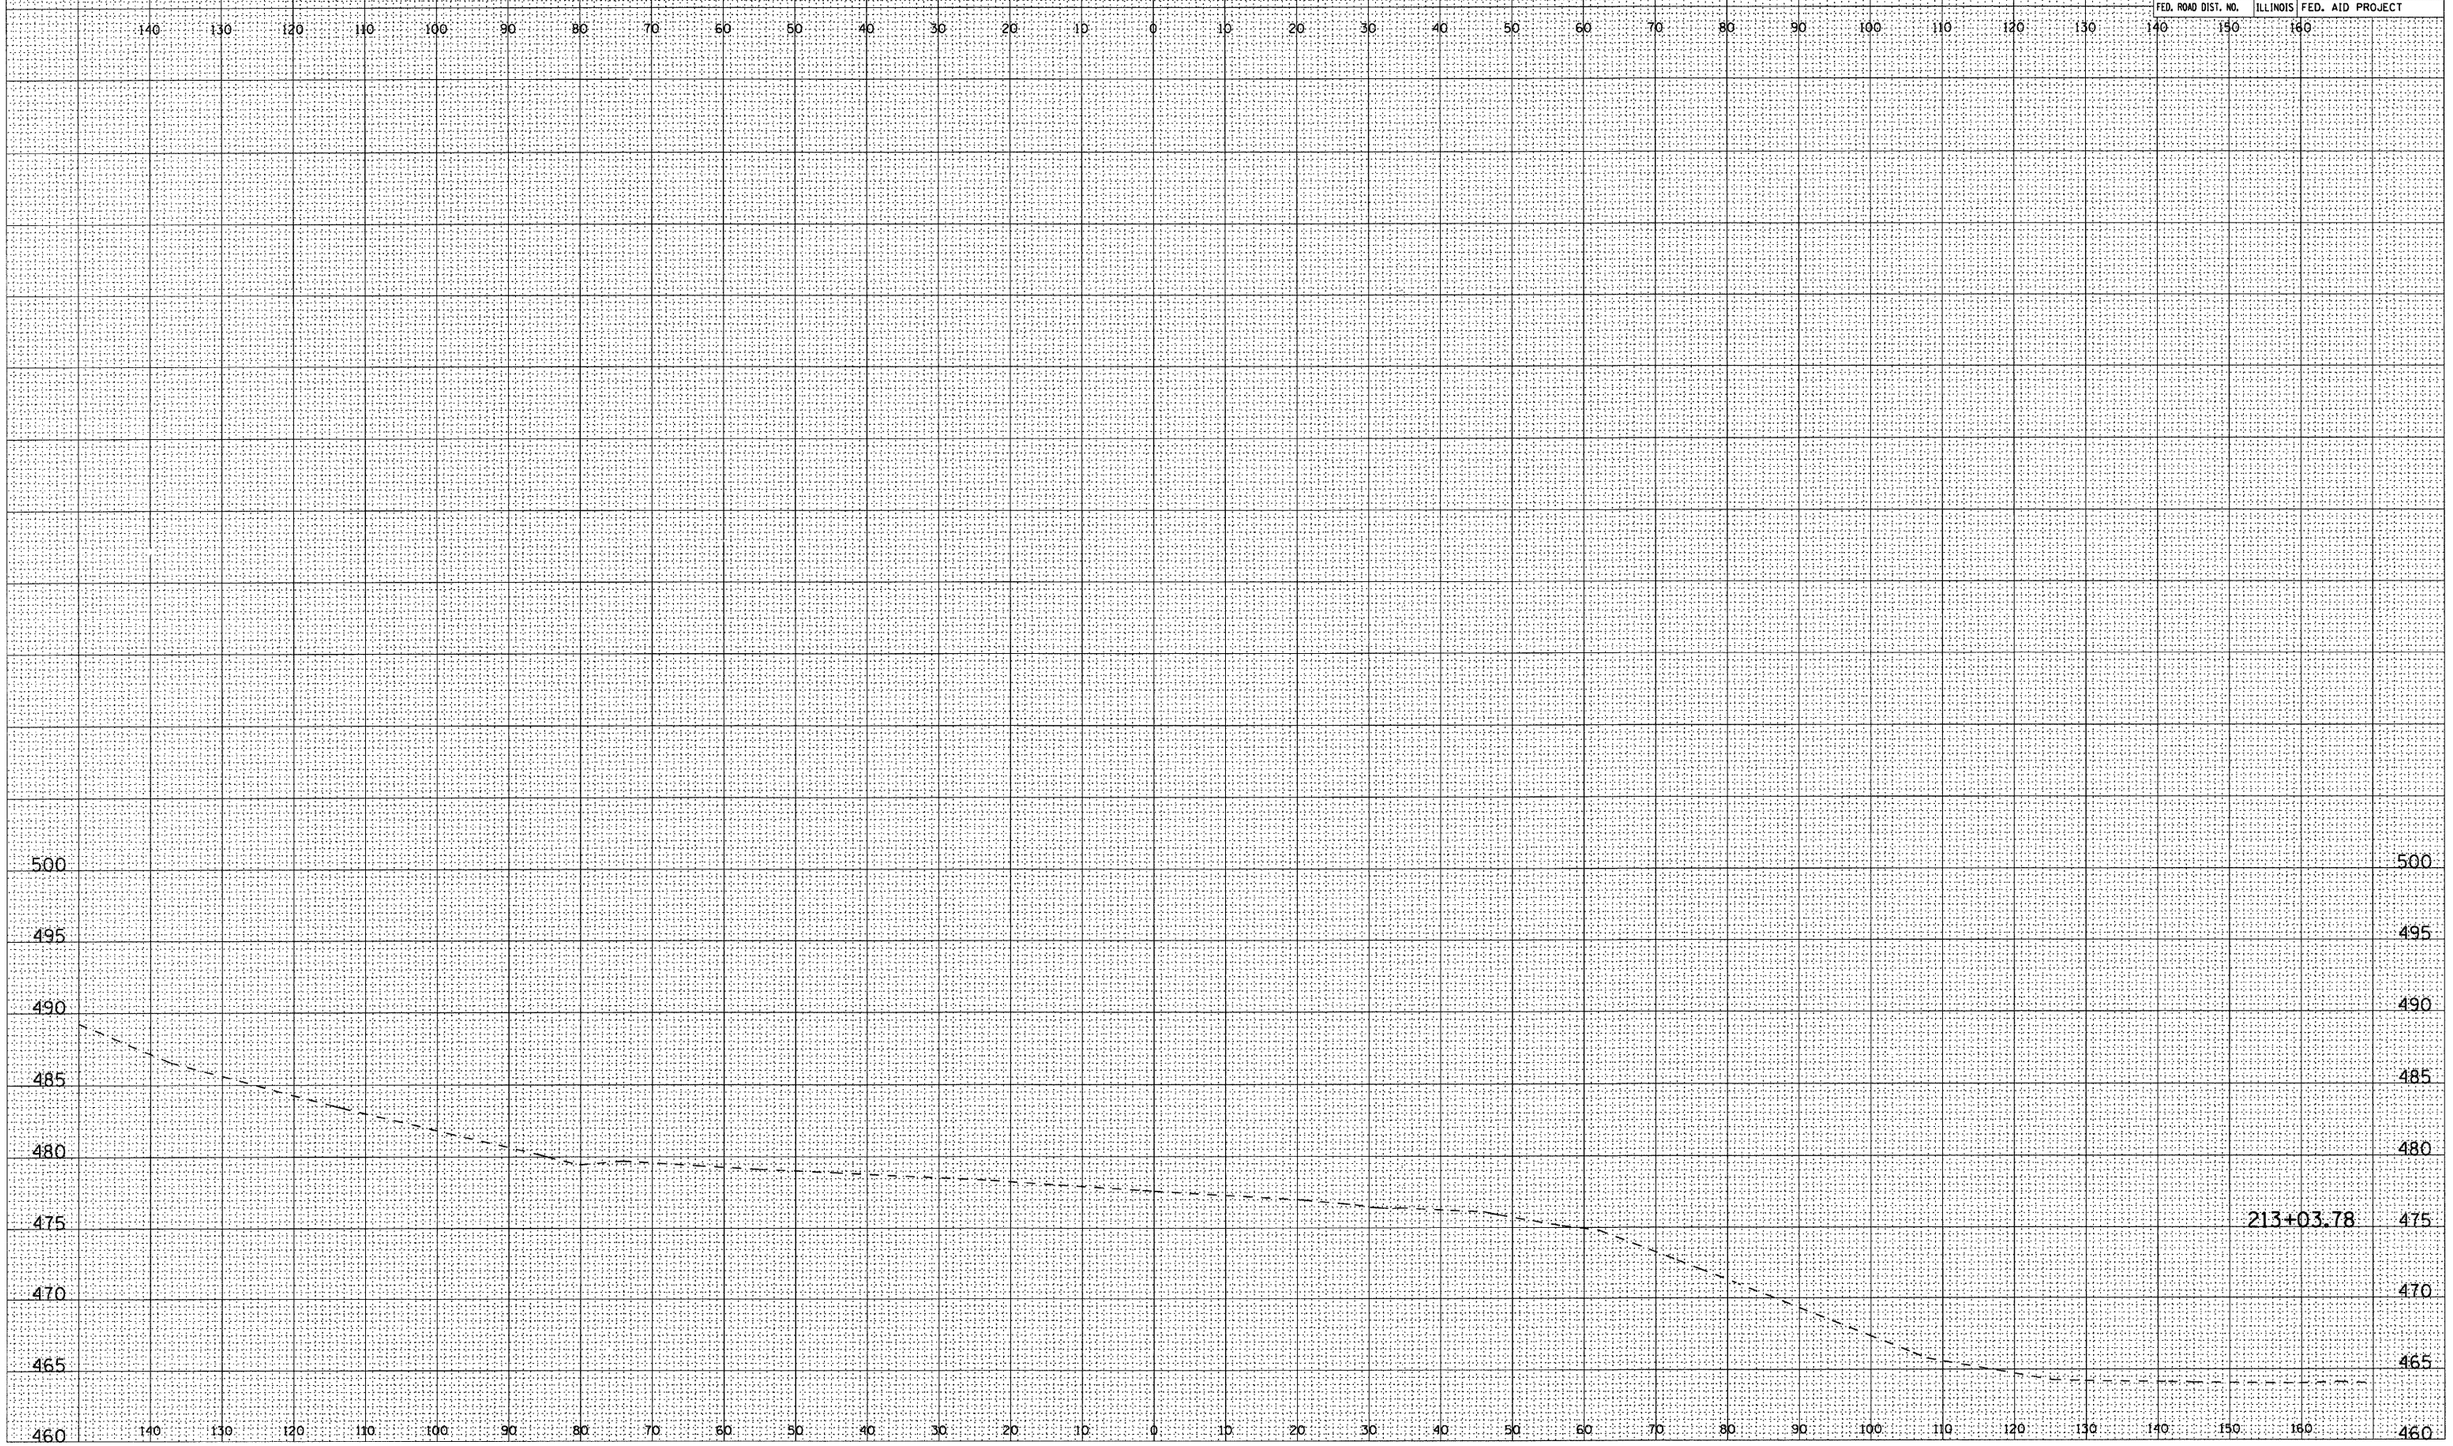

FINAL SURVEY		BY	DATE
NOTE BOOK NO.	SURVEYED		
	PLOTTED		
	TRANSCRIBED		
	AREAS		
	AREAS CHECKED		

ORIGINAL SURVEY		BY	DATE
NOTE BOOK NO.	SURVEYED		
	PLOTTED		
	TRANSCRIBED		
	AREAS		
	AREAS CHECKED		

TRINITY RUNAROUND