CONTRACT NO. 76A47

F.A.P. RTE.	SECTION	COUNTY	TOTAL SHEETS	SHEET NO.
809	(133,134)RS-5,135RS-6	ST. CLAIR	762	16
STA. _____		TO STA. _____		
FED. ROAD DIST. NO. _	ILLINOIS	FED. AID PROJECT		

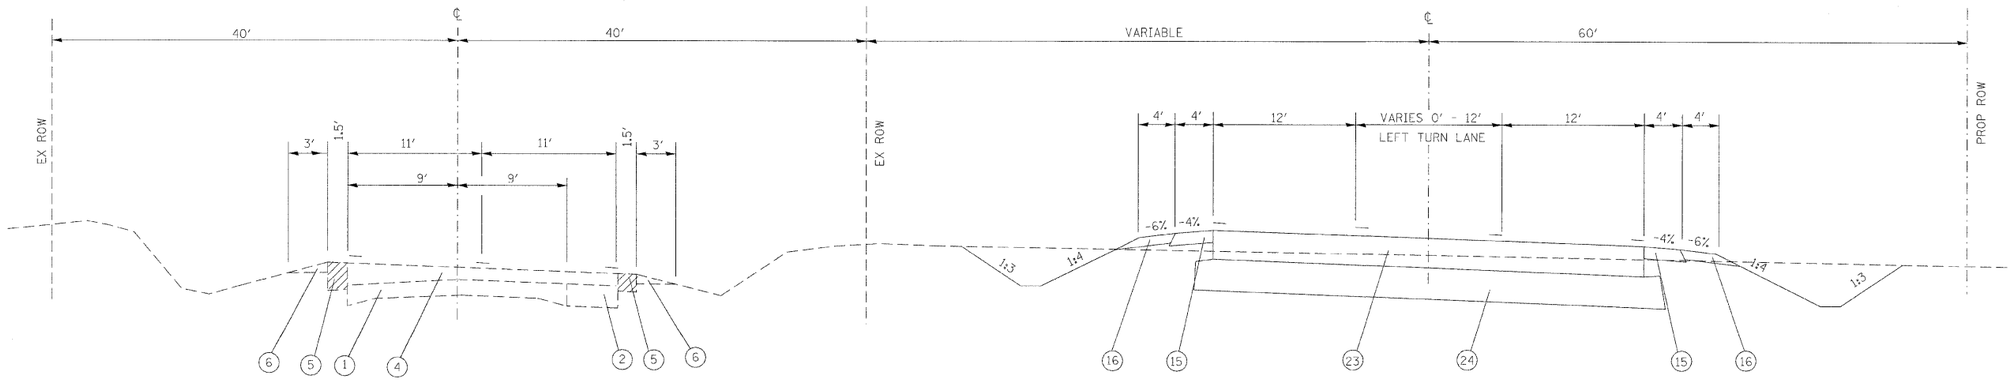

EXISTING IL 158

STA 656+90.15 TO STA 671+89.58
IL 158 @ CONCORDIA CHURCH ROAD

PROPOSED IL 158

STA 656+90.15 TO STA 671+89.58
IL 158 @ CONCORDIA CHURCH ROAD

LEGEND

1. EXISTING PCC PAVEMENT
2. EXISTING PCC WIDENING
3. EXISTING CONC. GUTTER, TYPE A
4. EXISTING BITUMINOUS RESURFACING, 6″ +/-
5. EXISTING BITUMINOUS SHOULDER
6. EXISTING AGGREGATE SHOULDER
7. EXISTING CONC. GUTTER TYPE B
8. EXISTING CONC. CURB, TYPE 4
9. EXISTING PCC SIDEWALK
10. PROPOSED SURFACE COURSE 1 1/2″
11. PROPOSED LEVELING BINDER 3/4″
12. PROPOSED BINDER COURSE
13. PROPOSED AGGREGATE (PRIME COAT)
14. PROPOSED BITUMINOUS (PRIME COAT)
15. PROPOSED HMA SHOULDER 8″
16. PROPOSED AGGREGATE SHOULDERS, TYPE A 6″
17. PROPOSED PCC SIDEWALK, 4″
18. PROPOSED CONC. GUTTER, TYPE A
19. PROPOSED THERMOPLASTIC PAVEMENT MARKING
20. PROPOSED CONC. CURB AND GUTTER TYPE B6.24
21. PROPOSED STORM SEWER
22. PROPOSED HMA SURFACE REMOVAL 1 3/4″
23. PROPOSED HMA PAVEMENT (HMA BINDER 12″ & HMA SURFACE COURSE 2″) PAID SEPARATELY
24. PROPOSED AGG. BASE COURSE, TYPE B 12″

NOTE: THE MAJORITY OF THIS SECTION IS NEW ALIGNMENT. SEE STAGE CONSTRUCTION PLANS FOR TRANSITIONS.

REVISIONS	
NAME	DATE

ILLINOIS DEPARTMENT OF TRANSPORTATION

TYPICAL SECTIONS

FAP ROUTE 809 (IL RTE. 158)
SECTION (133, 134)RS-5, 135RS-6
ST. CLAIR COUNTY

SCALE: VERT. HORIZ.
DATE
DRAWN BY
CHECKED BY

PLOT DATE = 10/30/2009
FILE NAME = c:\pw_work\PWIDOT\KARLASAL\dms51259\plan01r802.dgn
PLOT SCALE = 62.9412 ' / IN.
REFERENCE = REF