


FINAL SURVEY	BY	DATE
	SURVEYED	
	NOTED	
	NOTE BOOK	
	AREAS CHECKED	


ORIGINAL SURVEY	BY	DATE
	SURVEYED	
	NOTED	
	NOTE BOOK	
	AREAS CHECKED	

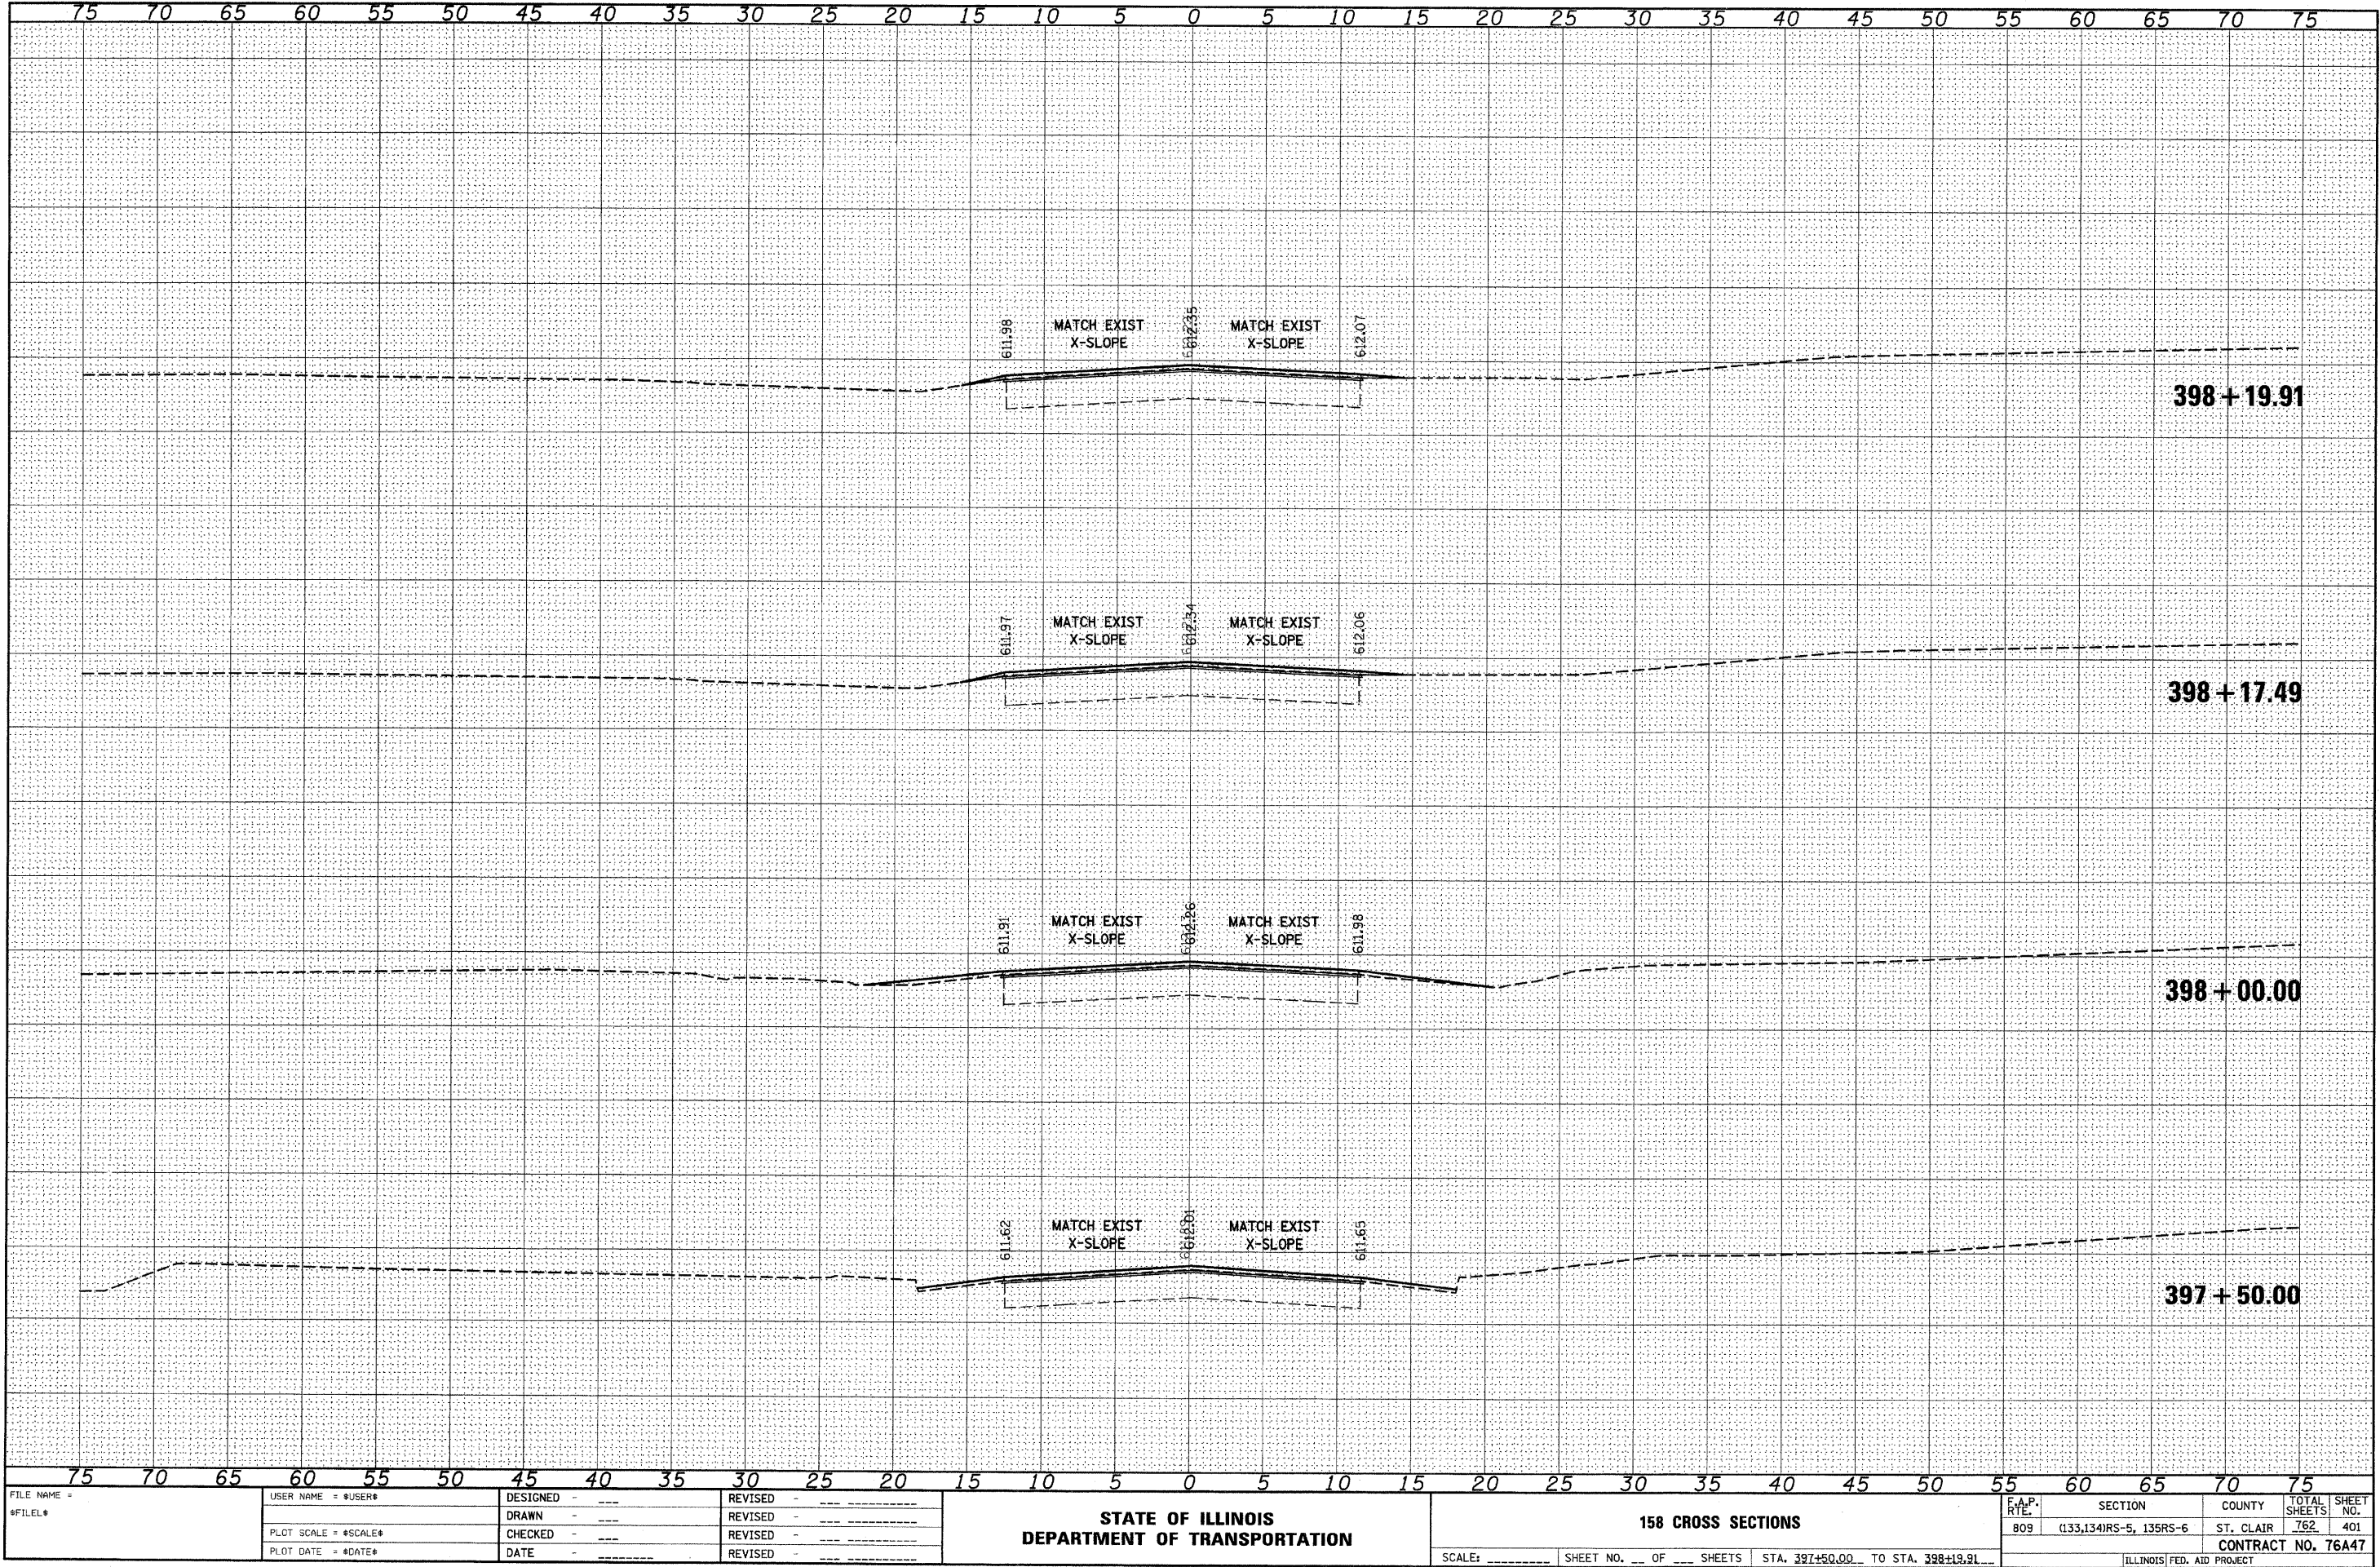

FILE NAME =	USER NAME = *USER*	DESIGNED -	REVISED -	STATE OF ILLINOIS DEPARTMENT OF TRANSPORTATION	158 CROSS SECTIONS	SCALE: _____ SHEET NO. ____ OF ____ SHEETS STA. 397+50.00 TO STA. 398+19.91	F.A.P. RTE. 809	SECTION (133,134)RS-5, 135RS-6	COUNTY ST. CLAIR	TOTAL SHEETS 762	SHEET NO. 401
*FILE#		DRAWN -	REVISED -								
		CHECKED -	REVISED -								
		DATE -	REVISED -								

FINAL	DATE
SURVEY	BY
NOTE BOOK	
NO.	
SURVEYED	DATE
PLOTTED	BY
TEMPLATE	
AREAS	CHECKED


ORIGINAL	DATE
SURVEY	BY
NOTE BOOK	
NO.	
SURVEYED	DATE
PLOTTED	BY
TEMPLATE	
AREAS	CHECKED

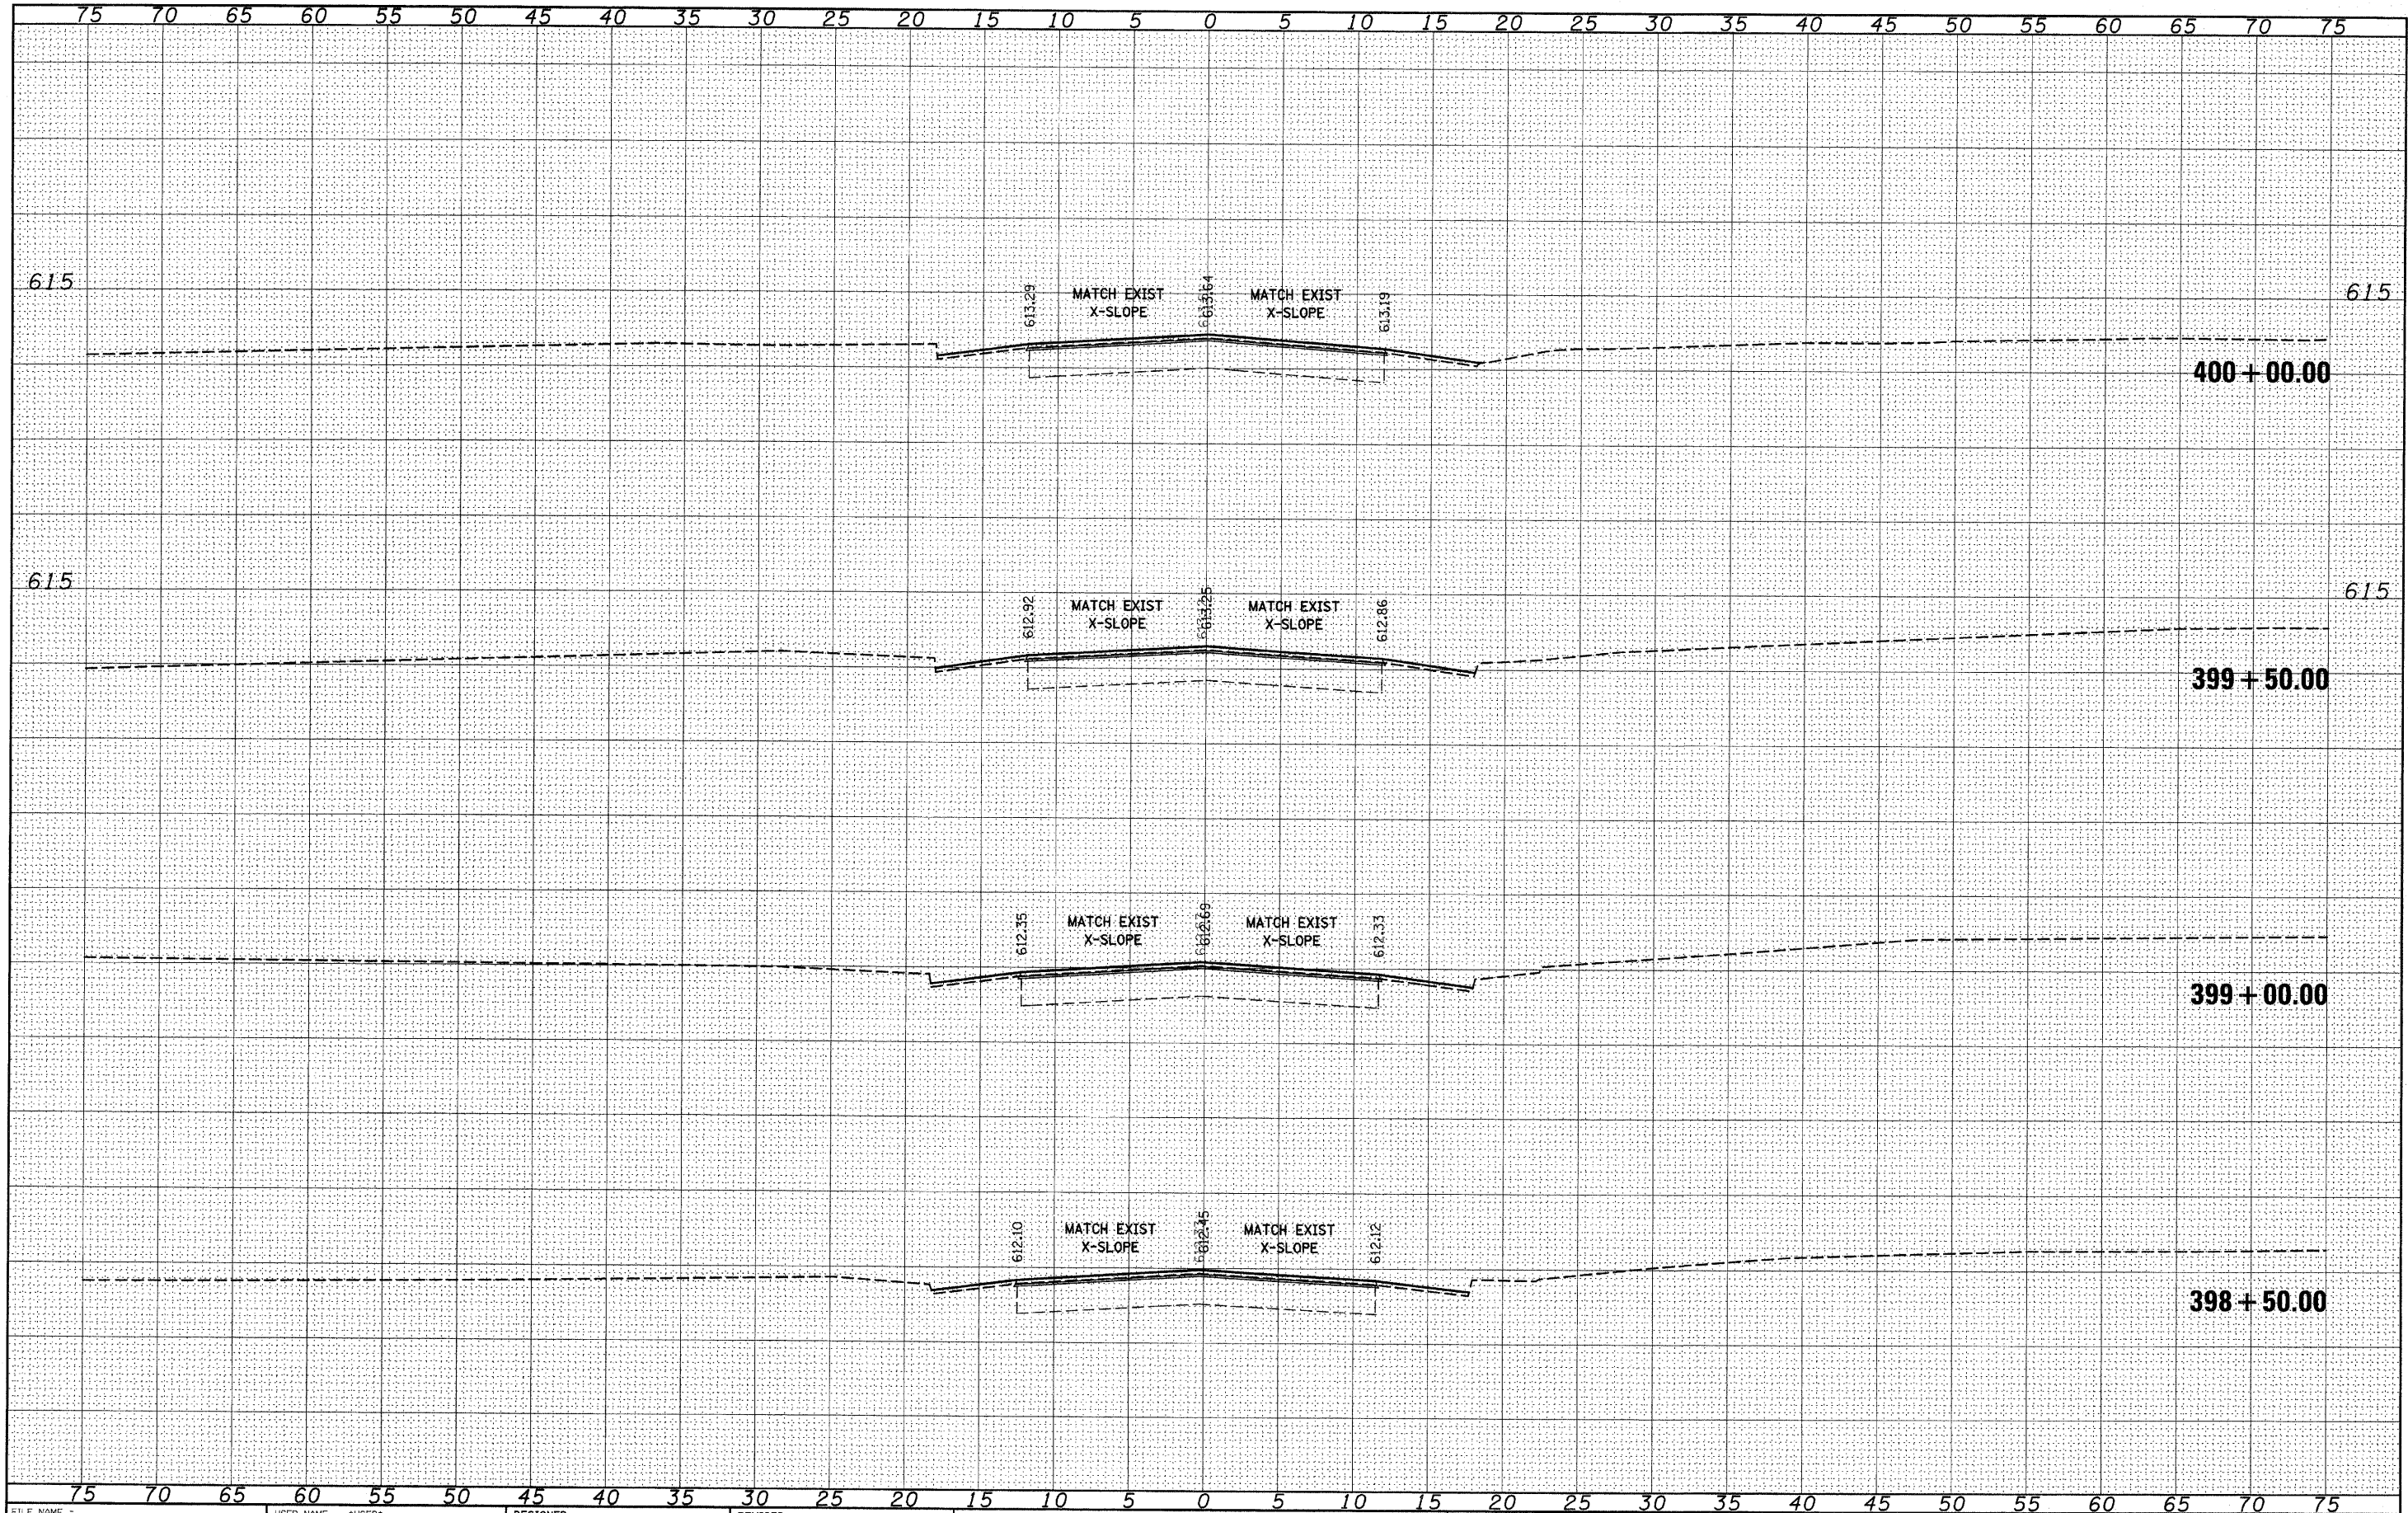

FILE NAME =	USER NAME = *USER*	DESIGNED -	REVISED -	STATE OF ILLINOIS DEPARTMENT OF TRANSPORTATION	158 CROSS SECTIONS	SCALE: _____ SHEET NO. _____ OF _____ SHEETS STA. 398+50.00 TO STA. 400+00.00	F.A.P. RTE. 809	SECTION (133,134)RS-5, 135RS-6	COUNTY ST. CLAIR	TOTAL SHEETS 762	SHEET NO. 402
FILEL		DRAWN -	REVISED -								
		CHECKED -	REVISED -								
		DATE -	REVISED -								
ILLINOIS FED. AID PROJECT											


FINAL	DATE
SURVEY	BY
NOTE BOOK	
NO.	
SURVEYED	
FLATTED	
TEMPLATE	
AREAS	
CHECKED	

ORIGINAL	DATE
SURVEY	BY
NOTE BOOK	
NO.	
SURVEYED	
FLATTED	
TEMPLATE	
AREAS	
CHECKED	

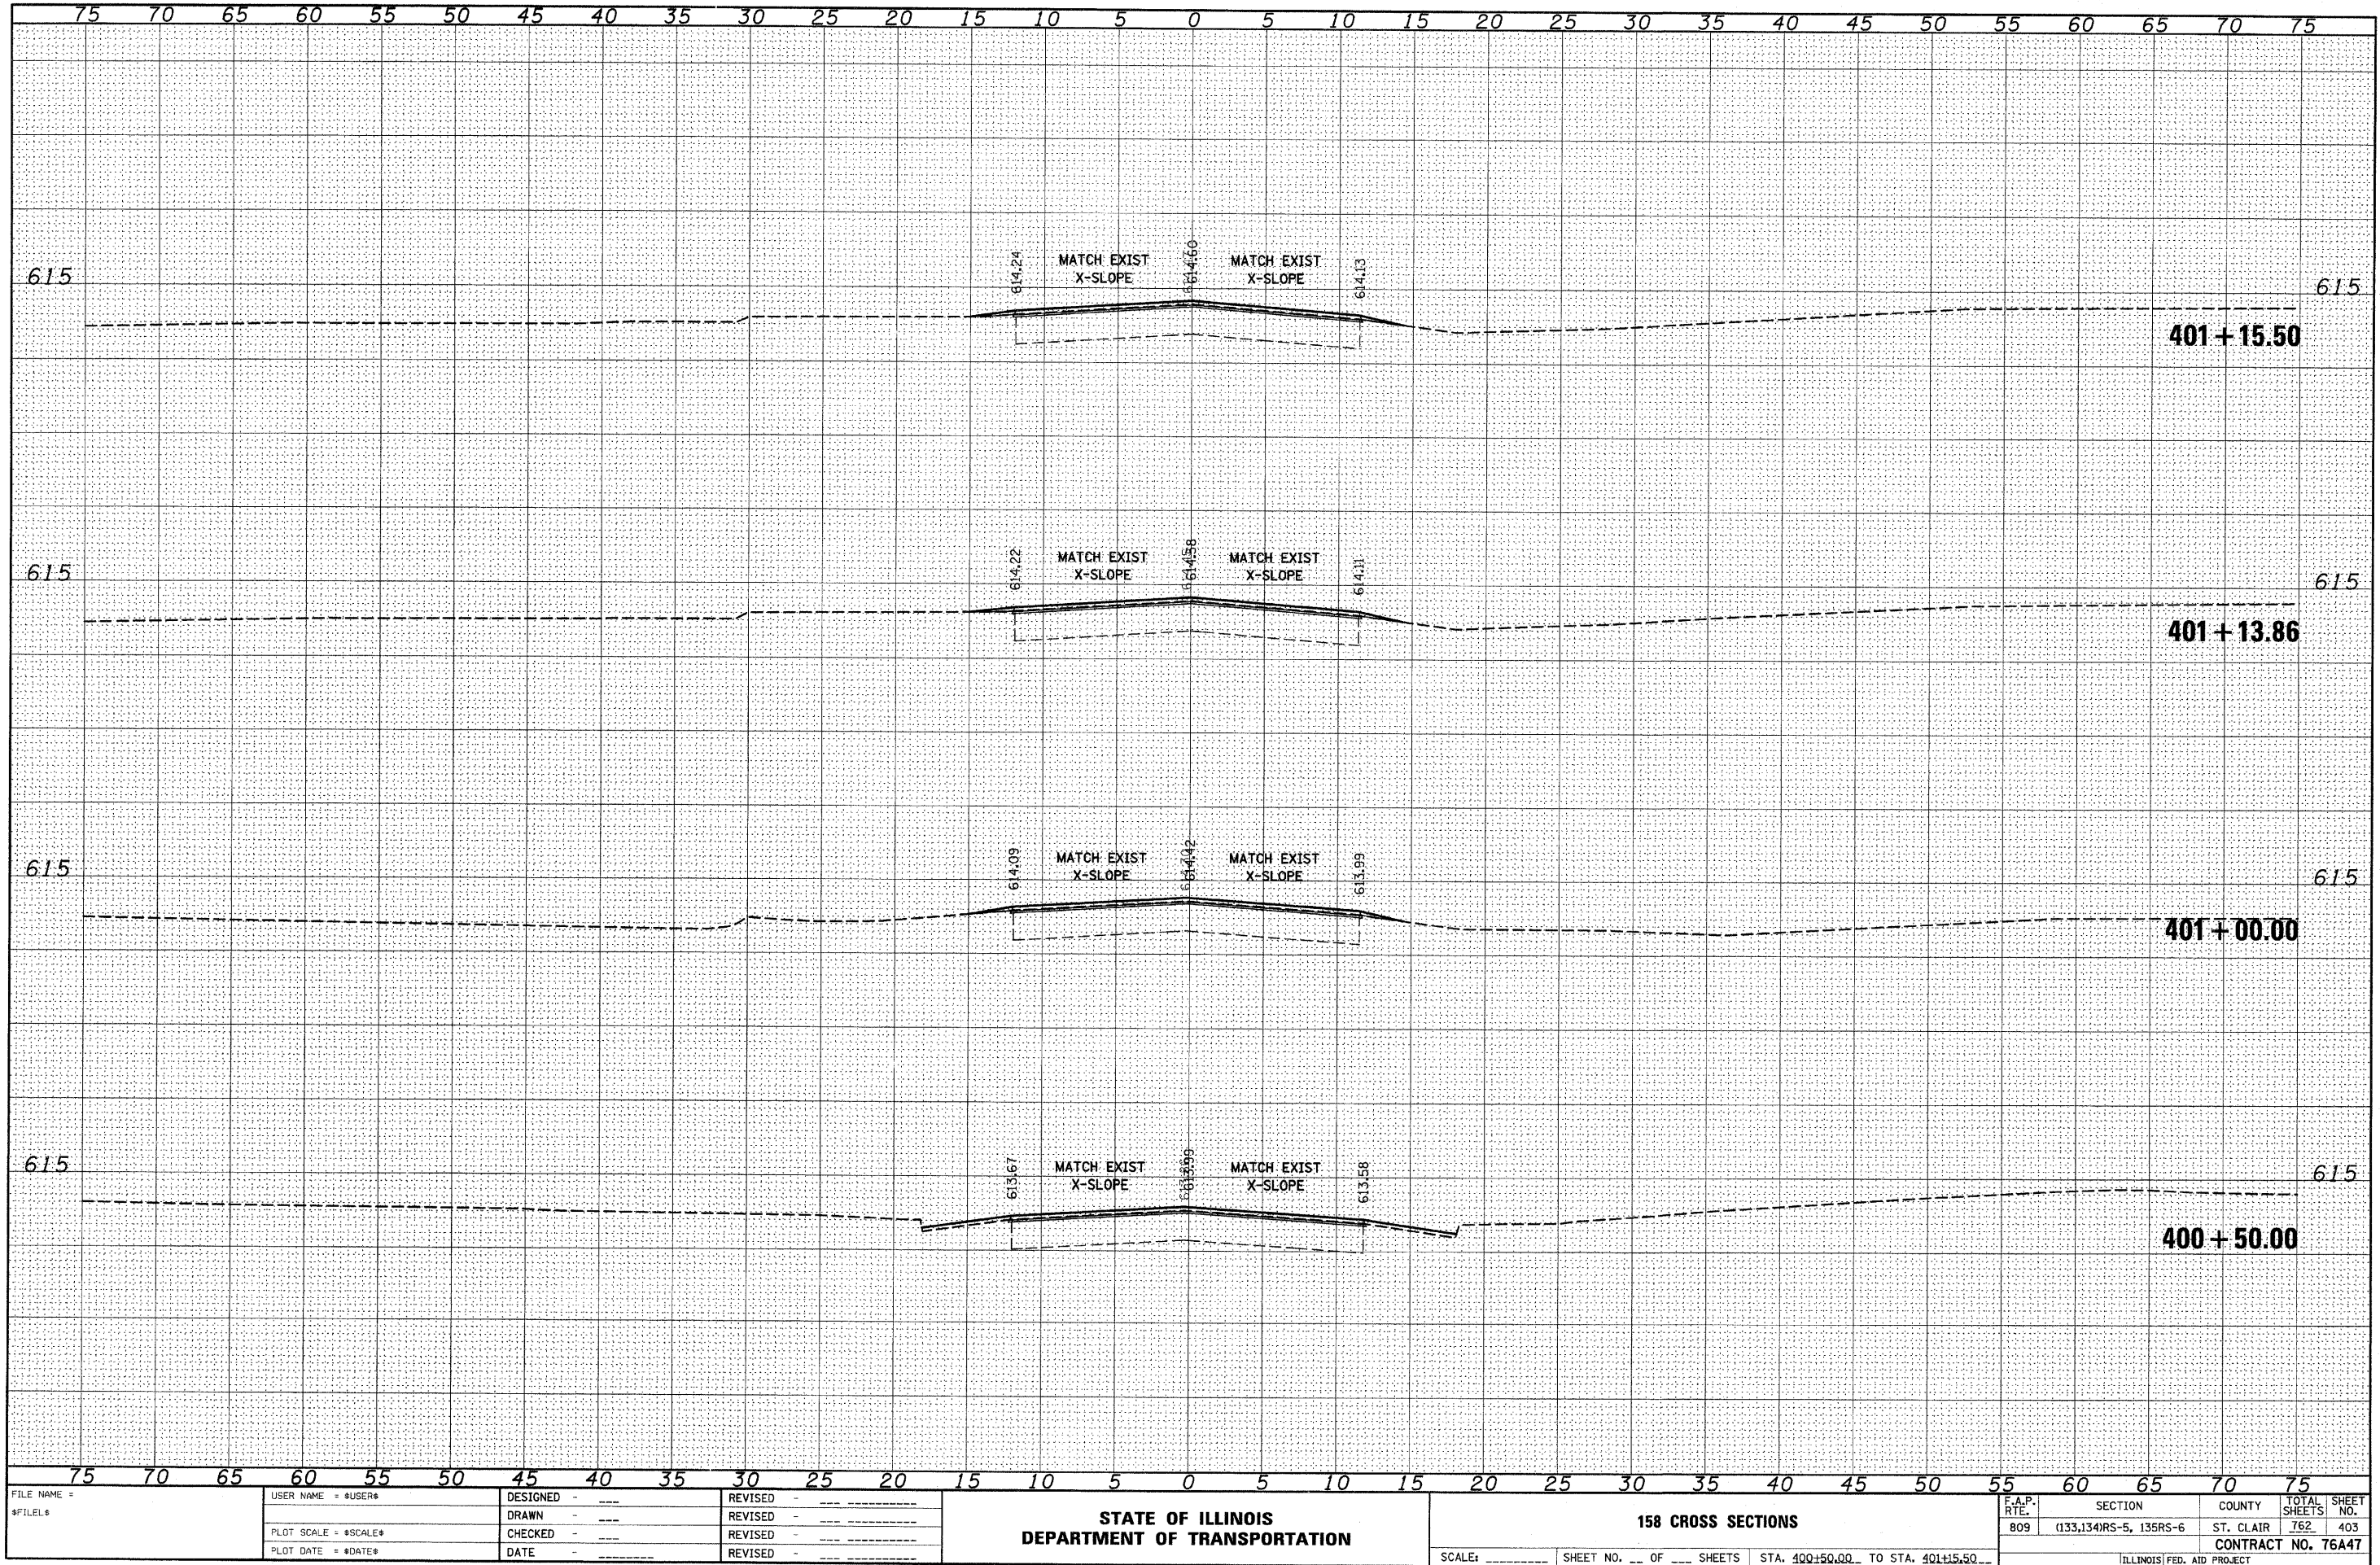


FINAL	BY	DATE
SURVEY		
NOTE BOOK		
NO.		

ORIGINAL	BY	DATE
SURVEY		
NOTE BOOK		
NO.		

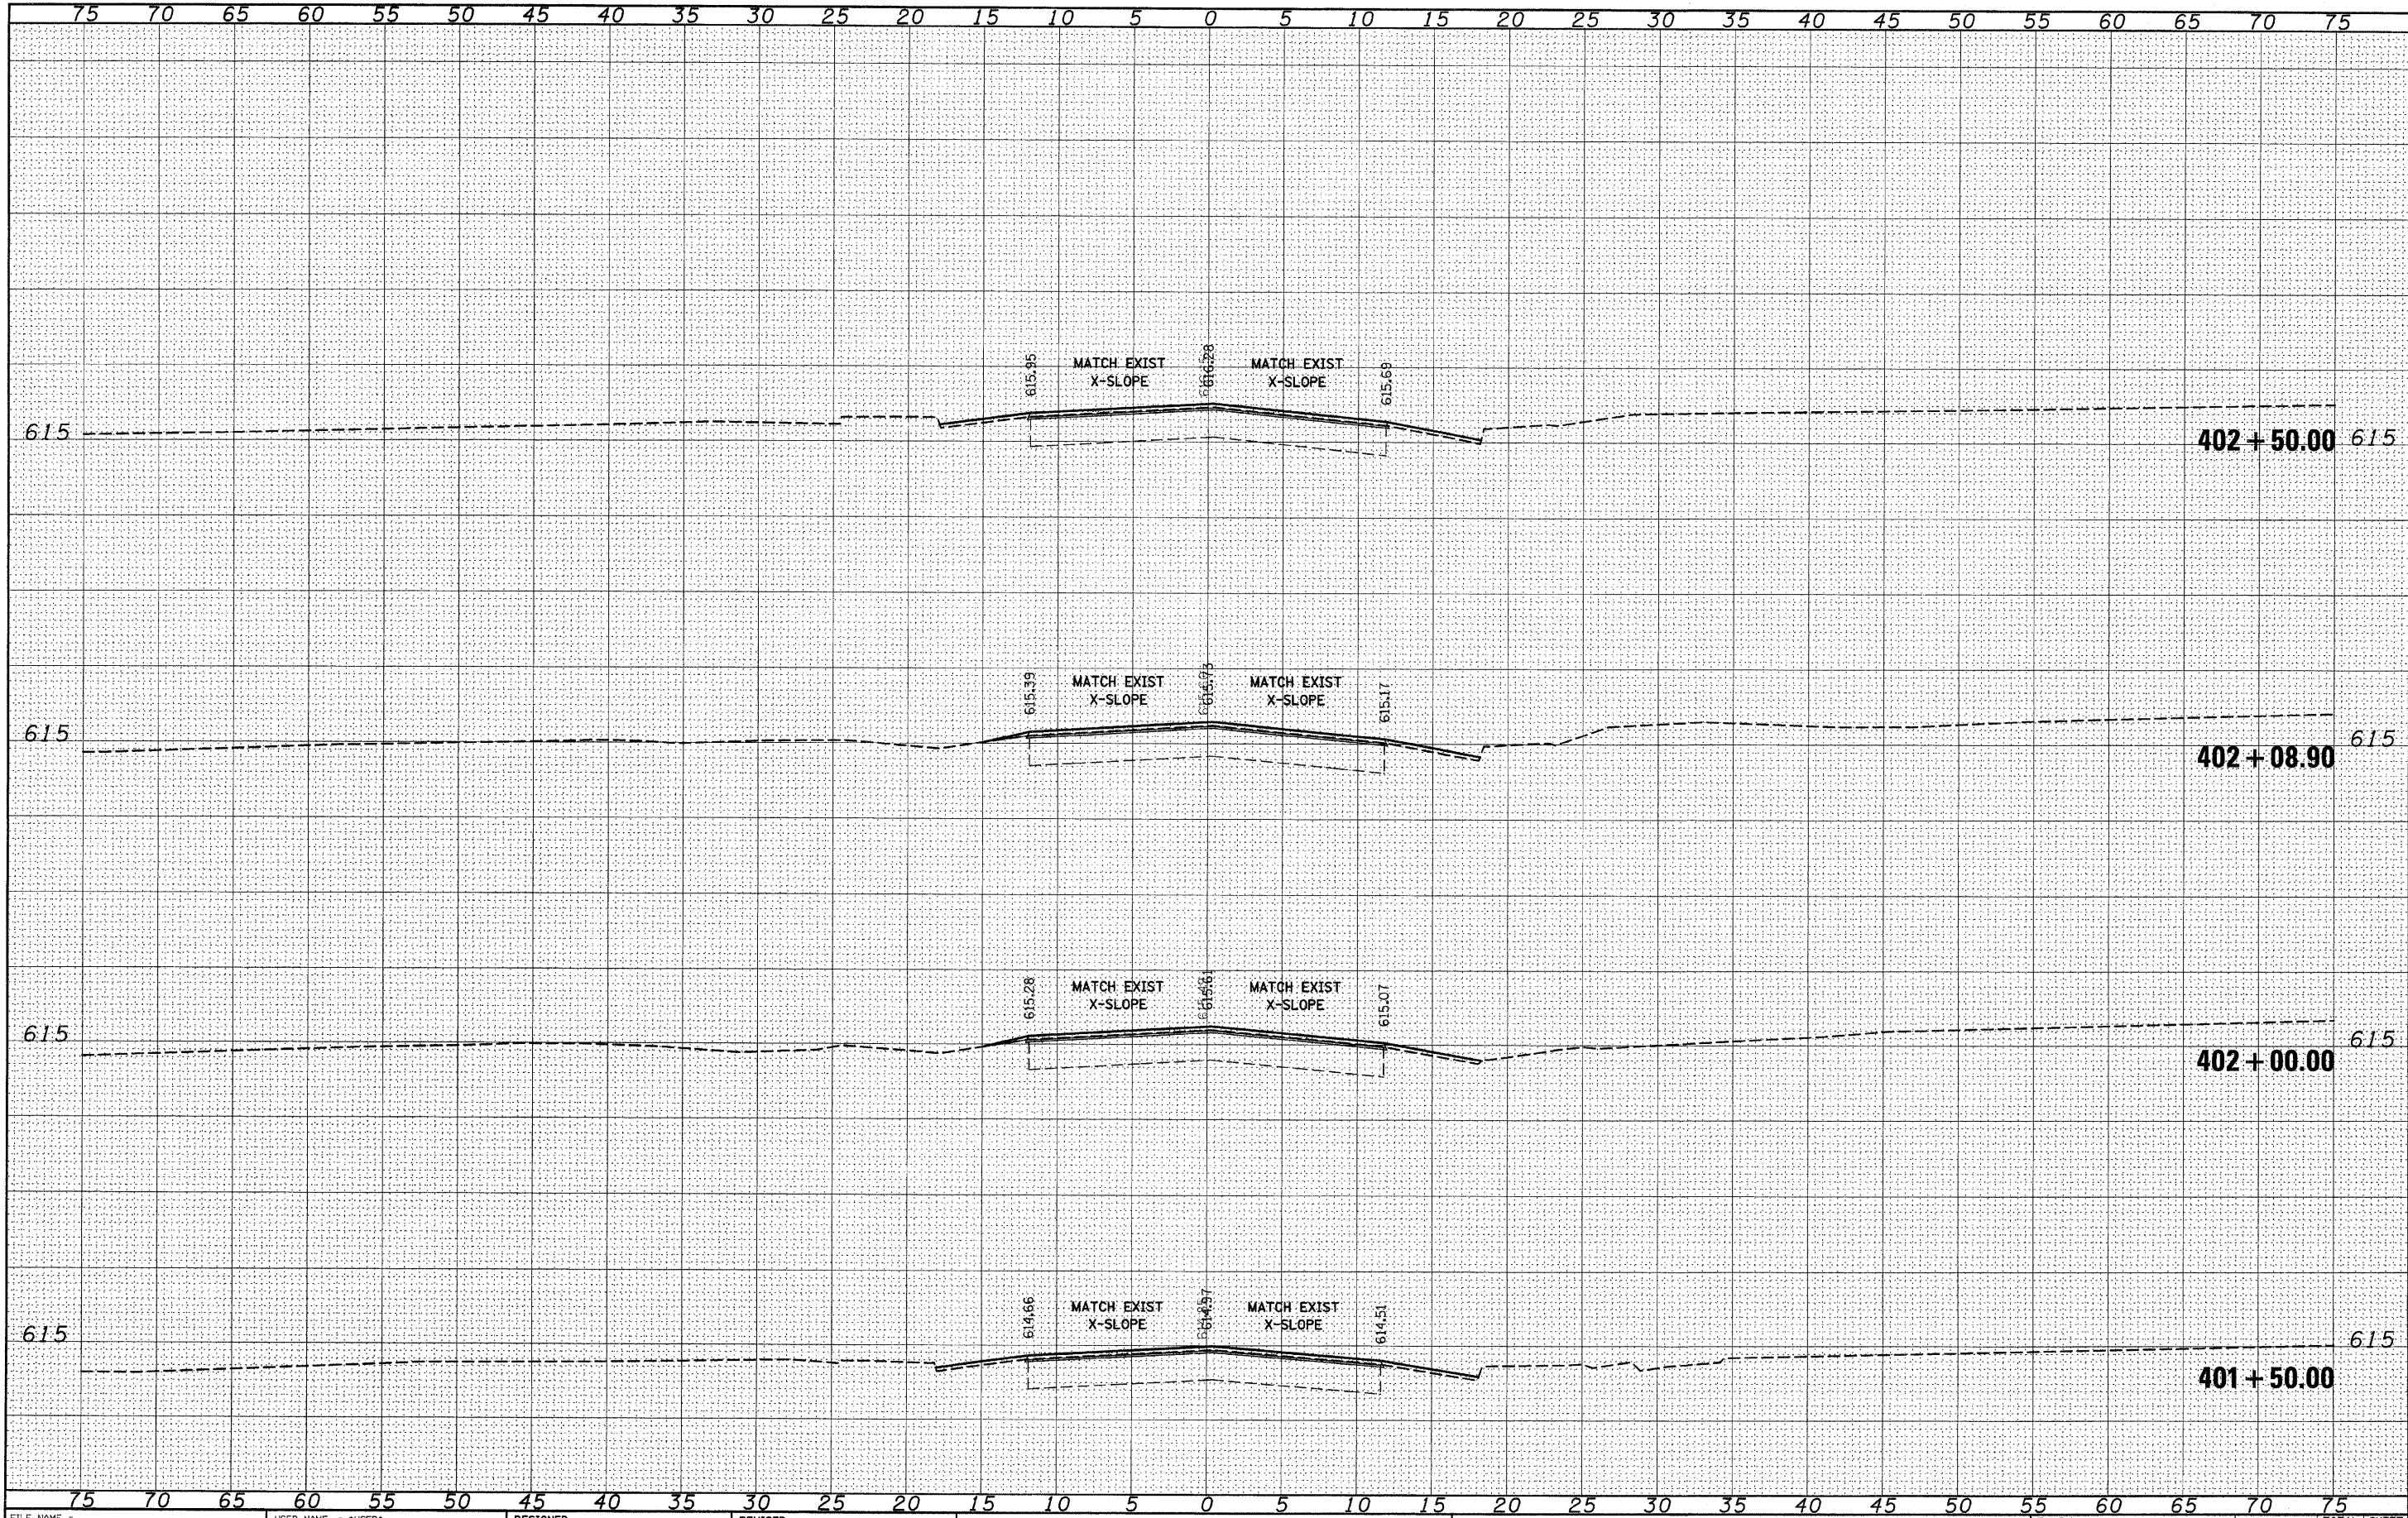


DATE	BY	SURVEYED	PLOTTED	TEMPERATURE	AREAS	CHECKED
FINAL						
SURVEY						
NOTE BOOK						
NO.						

DATE	BY	SURVEYED	PLOTTED	TEMPERATURE	AREAS	CHECKED
ORIGINAL						
SURVEY						
NOTE BOOK						
NO.						

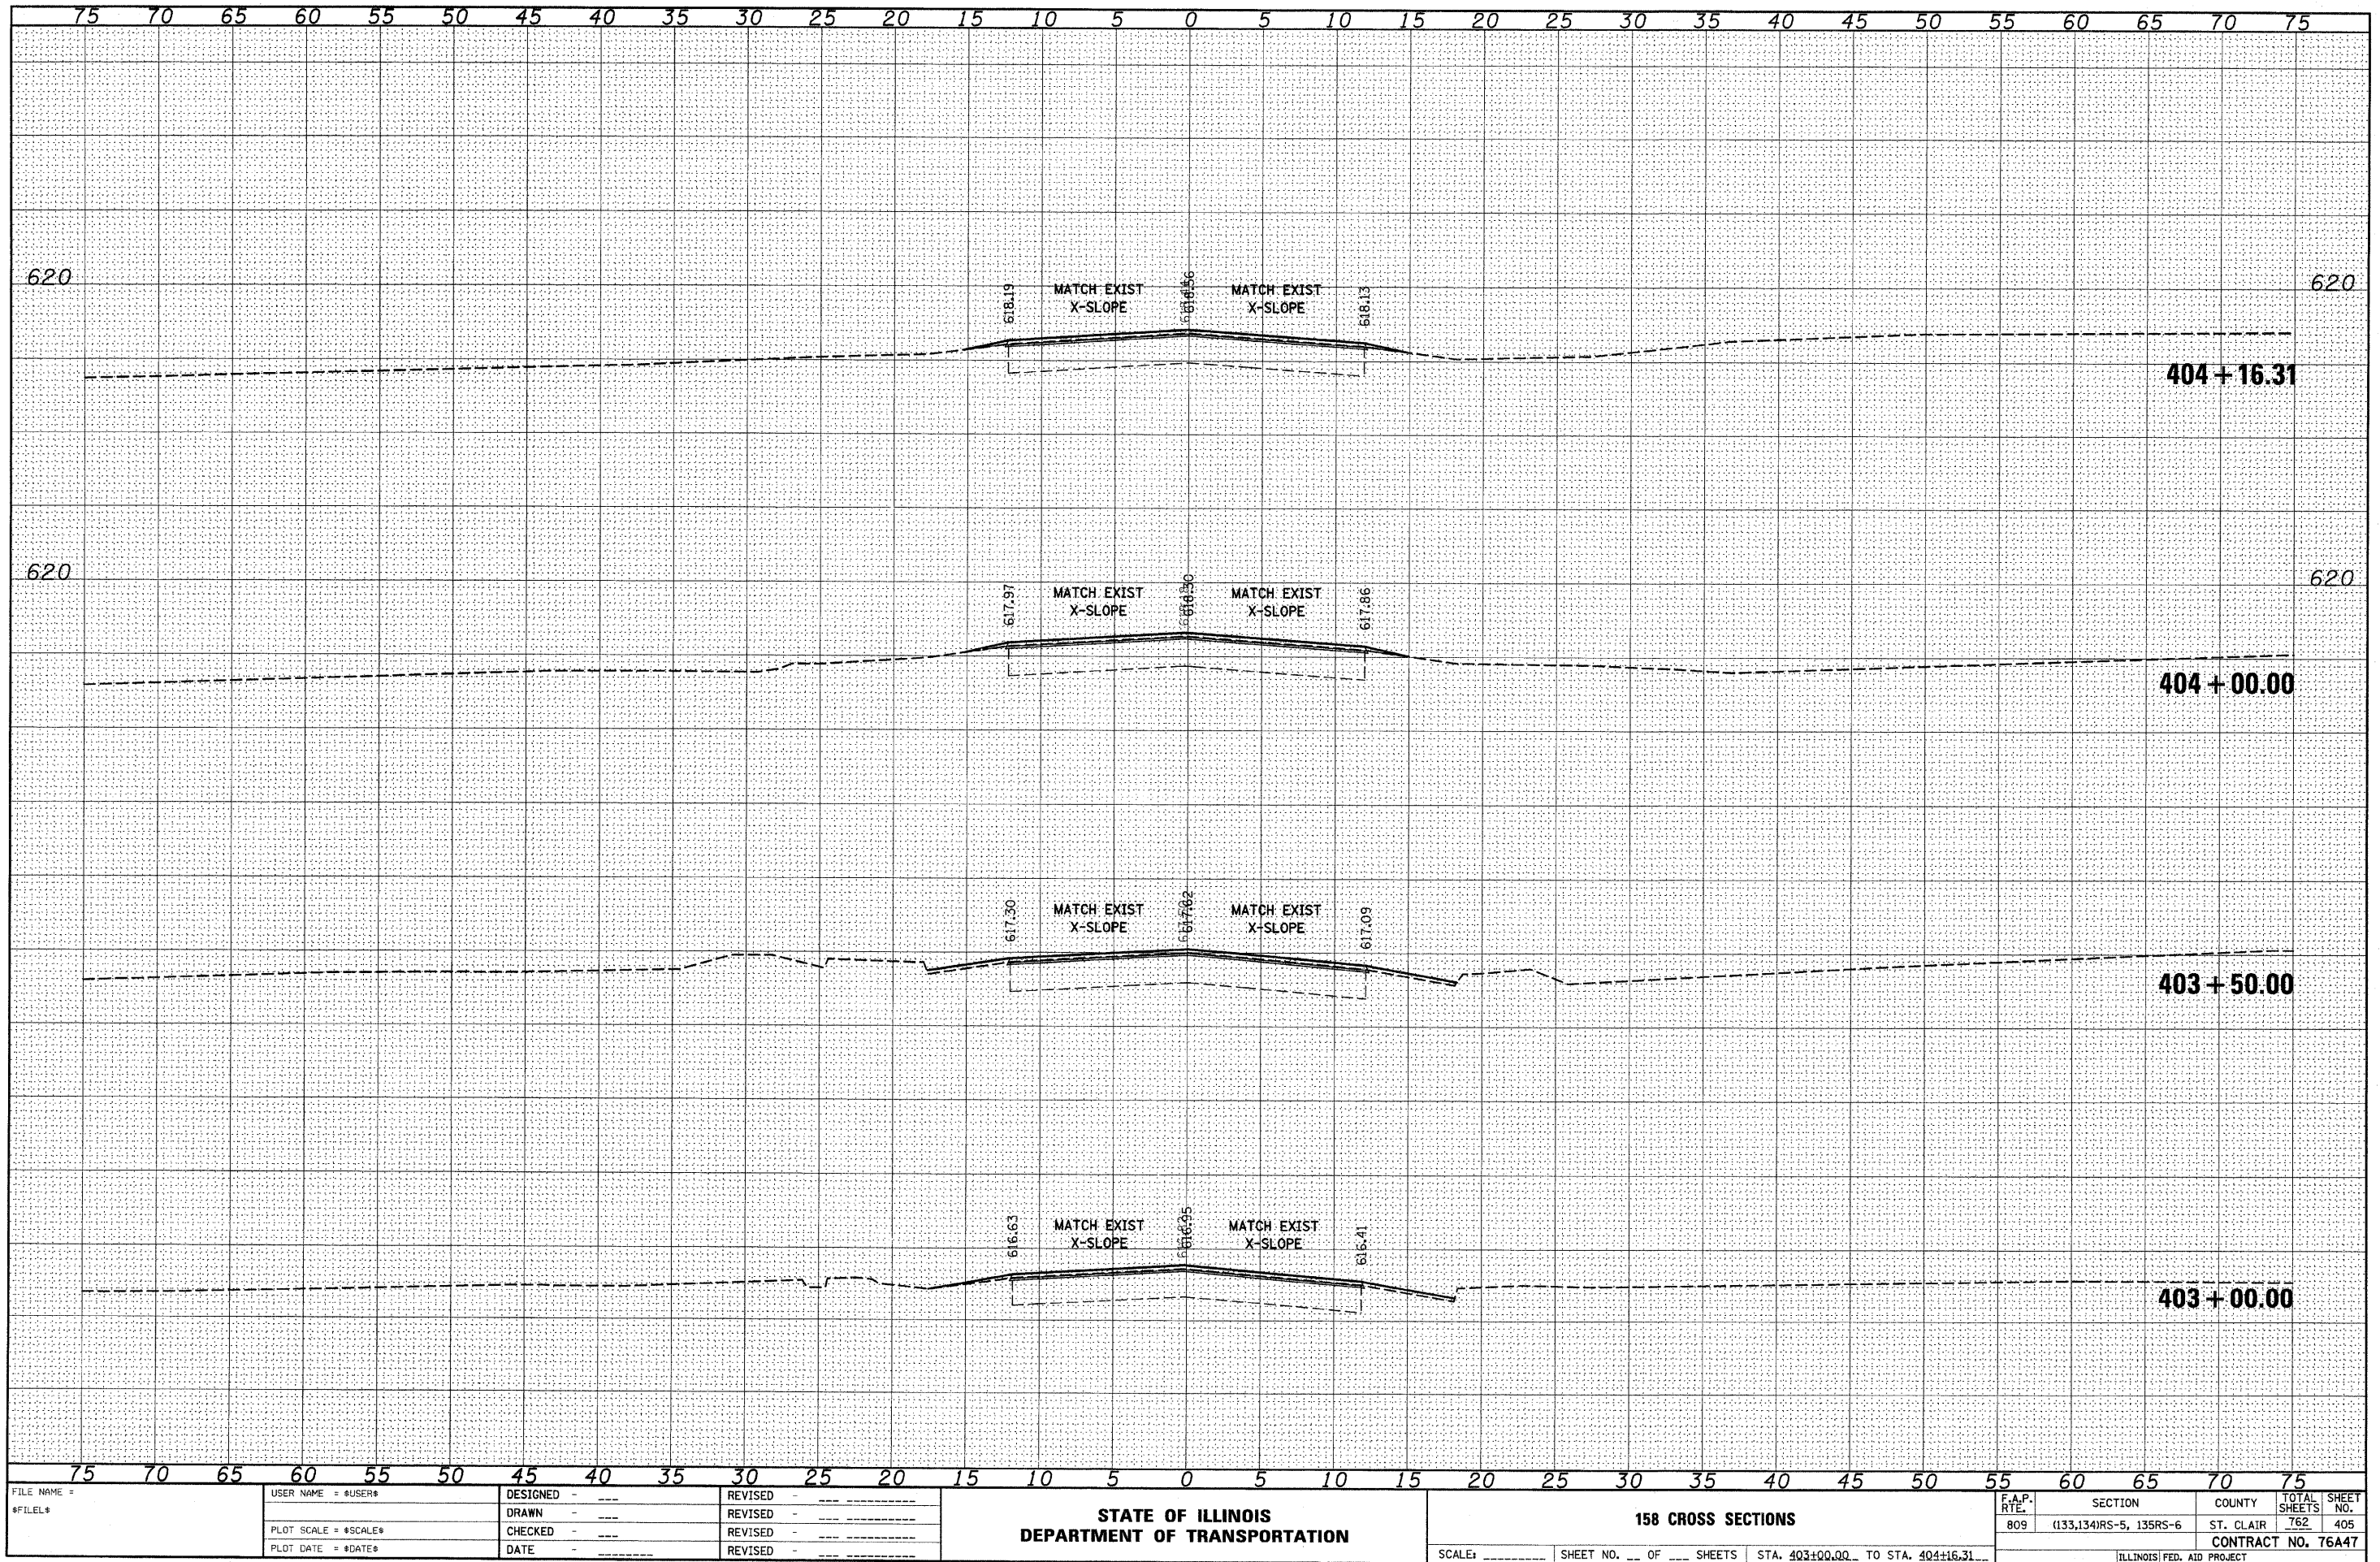


FINAL	DATE
SURVEY	BY
NOTE BOOK	
NO.	

ORIGINAL	DATE
SURVEY	BY
NOTE BOOK	
NO.	

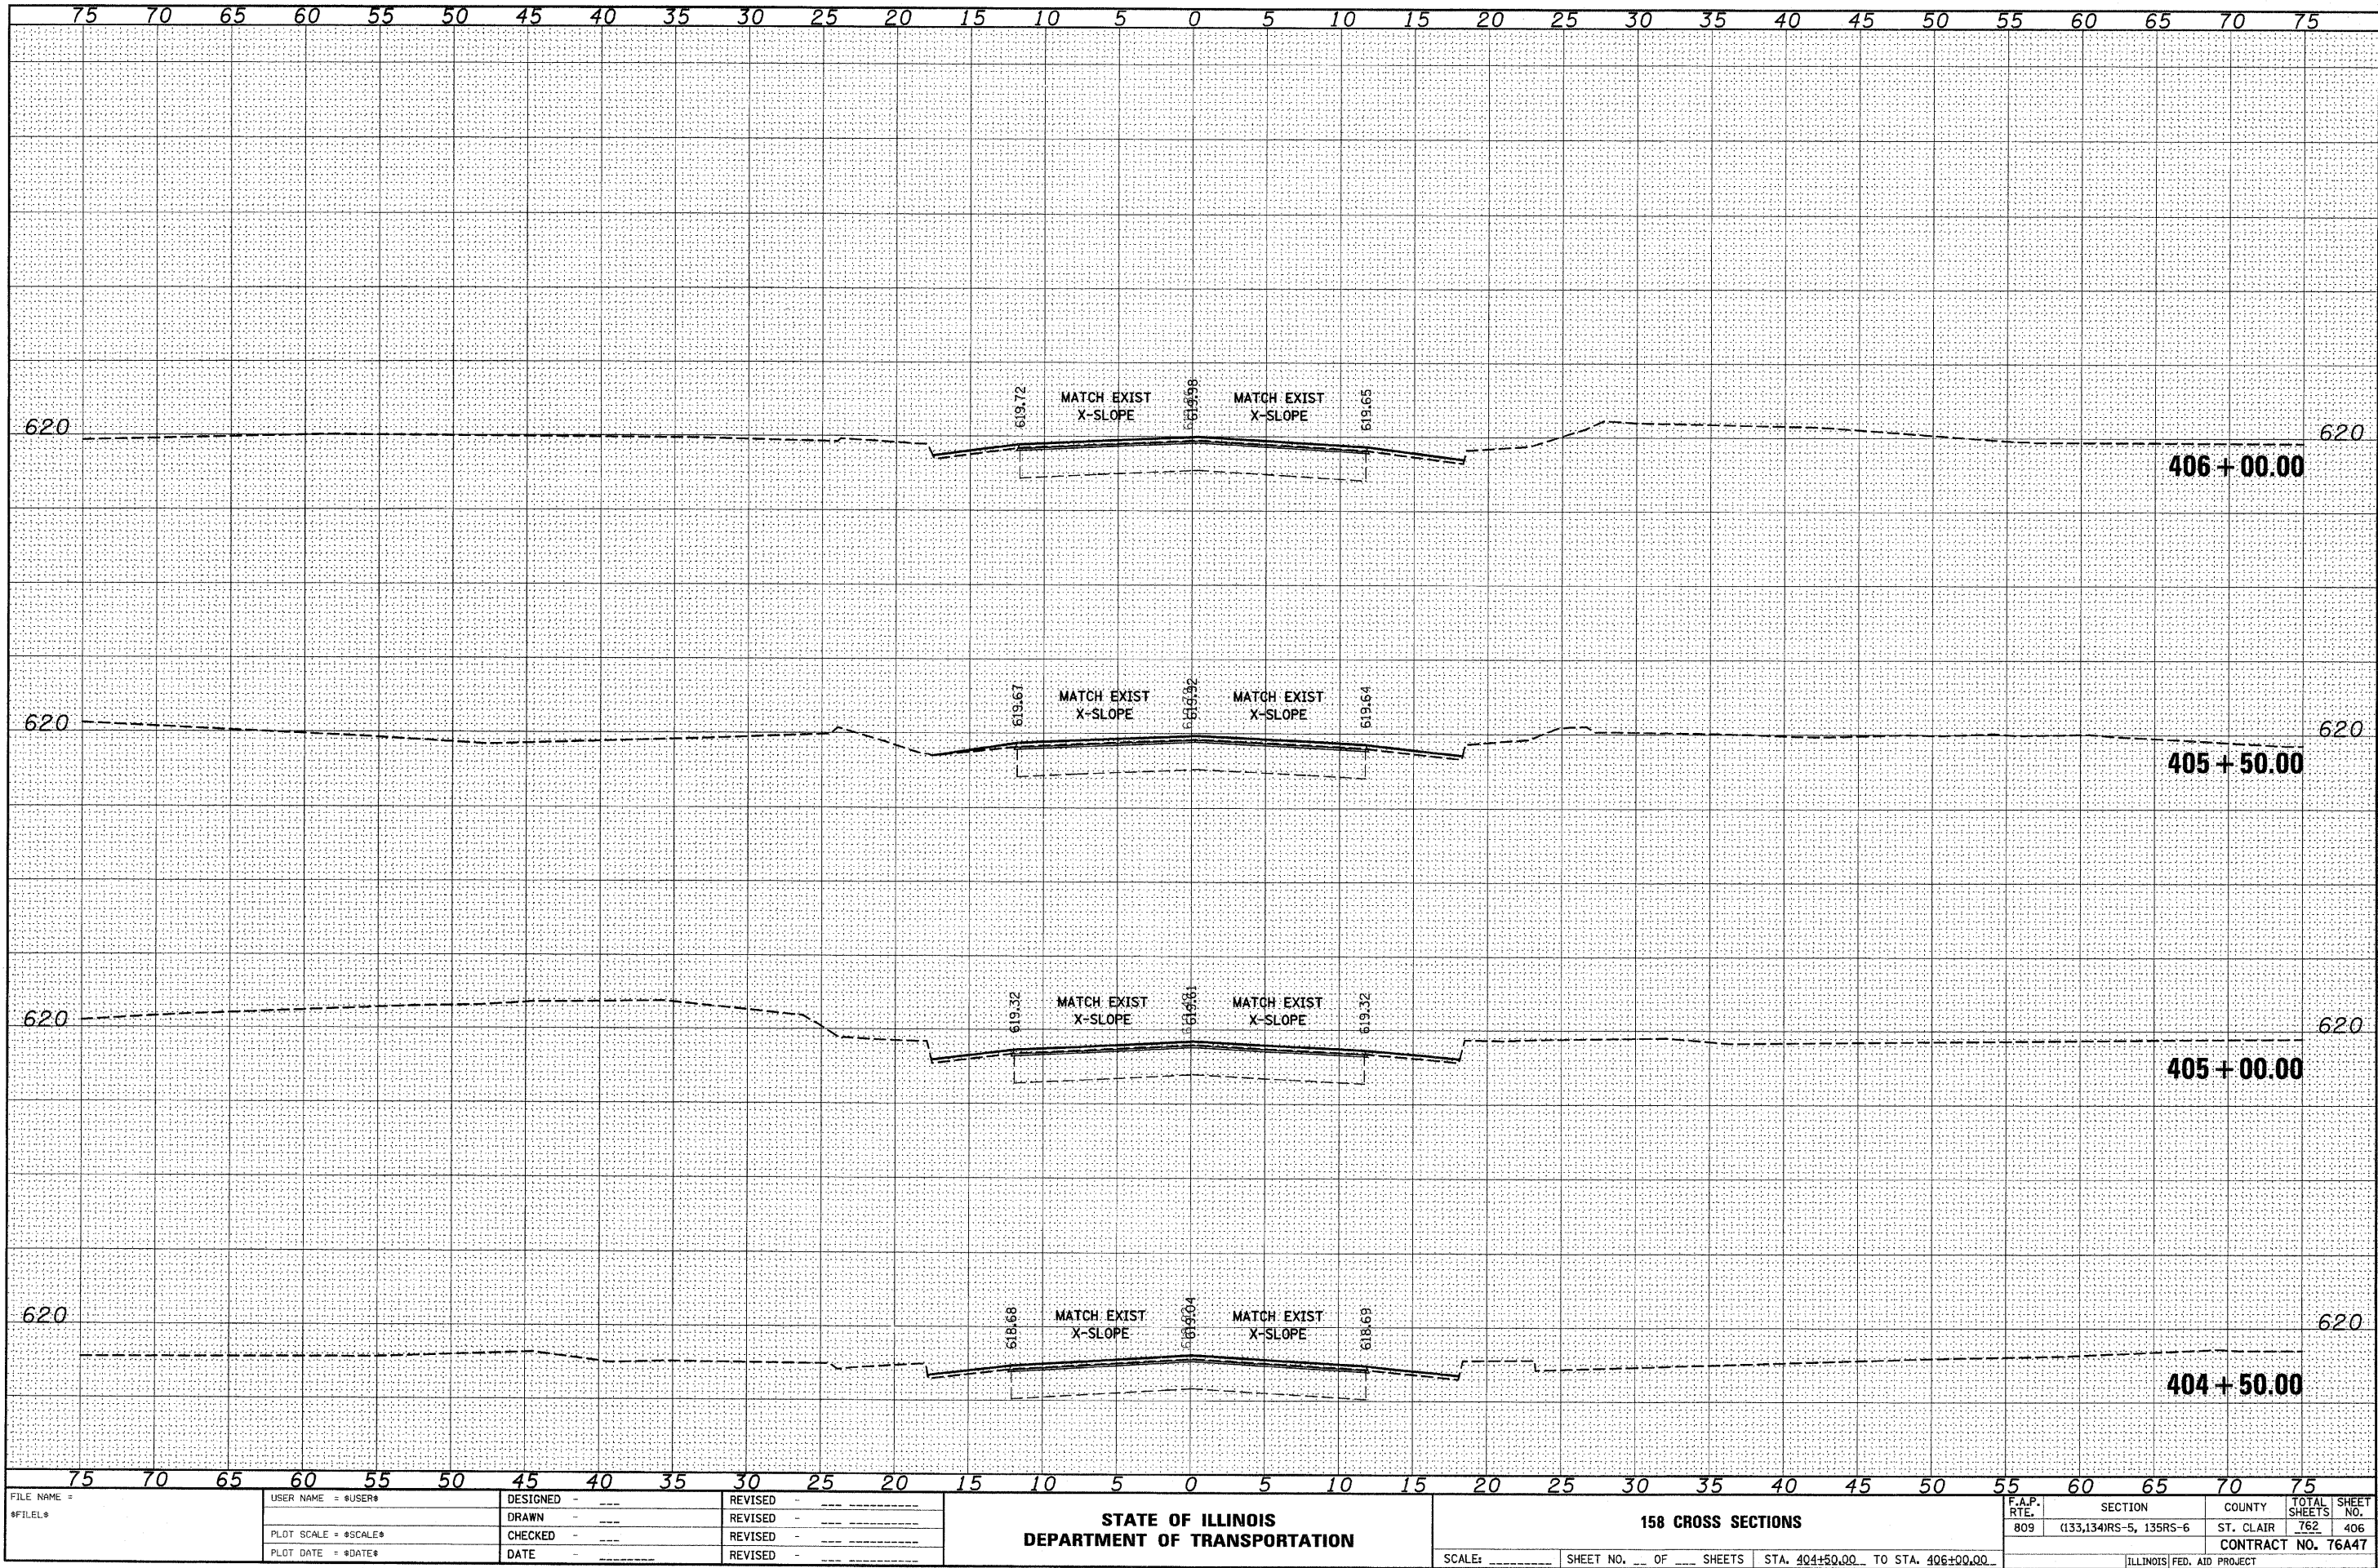

FINAL	DATE
SURVEY	BY
NOTE BOOK	
NO.	


ORIGINAL	DATE
SURVEY	BY
NOTE BOOK	
NO.	

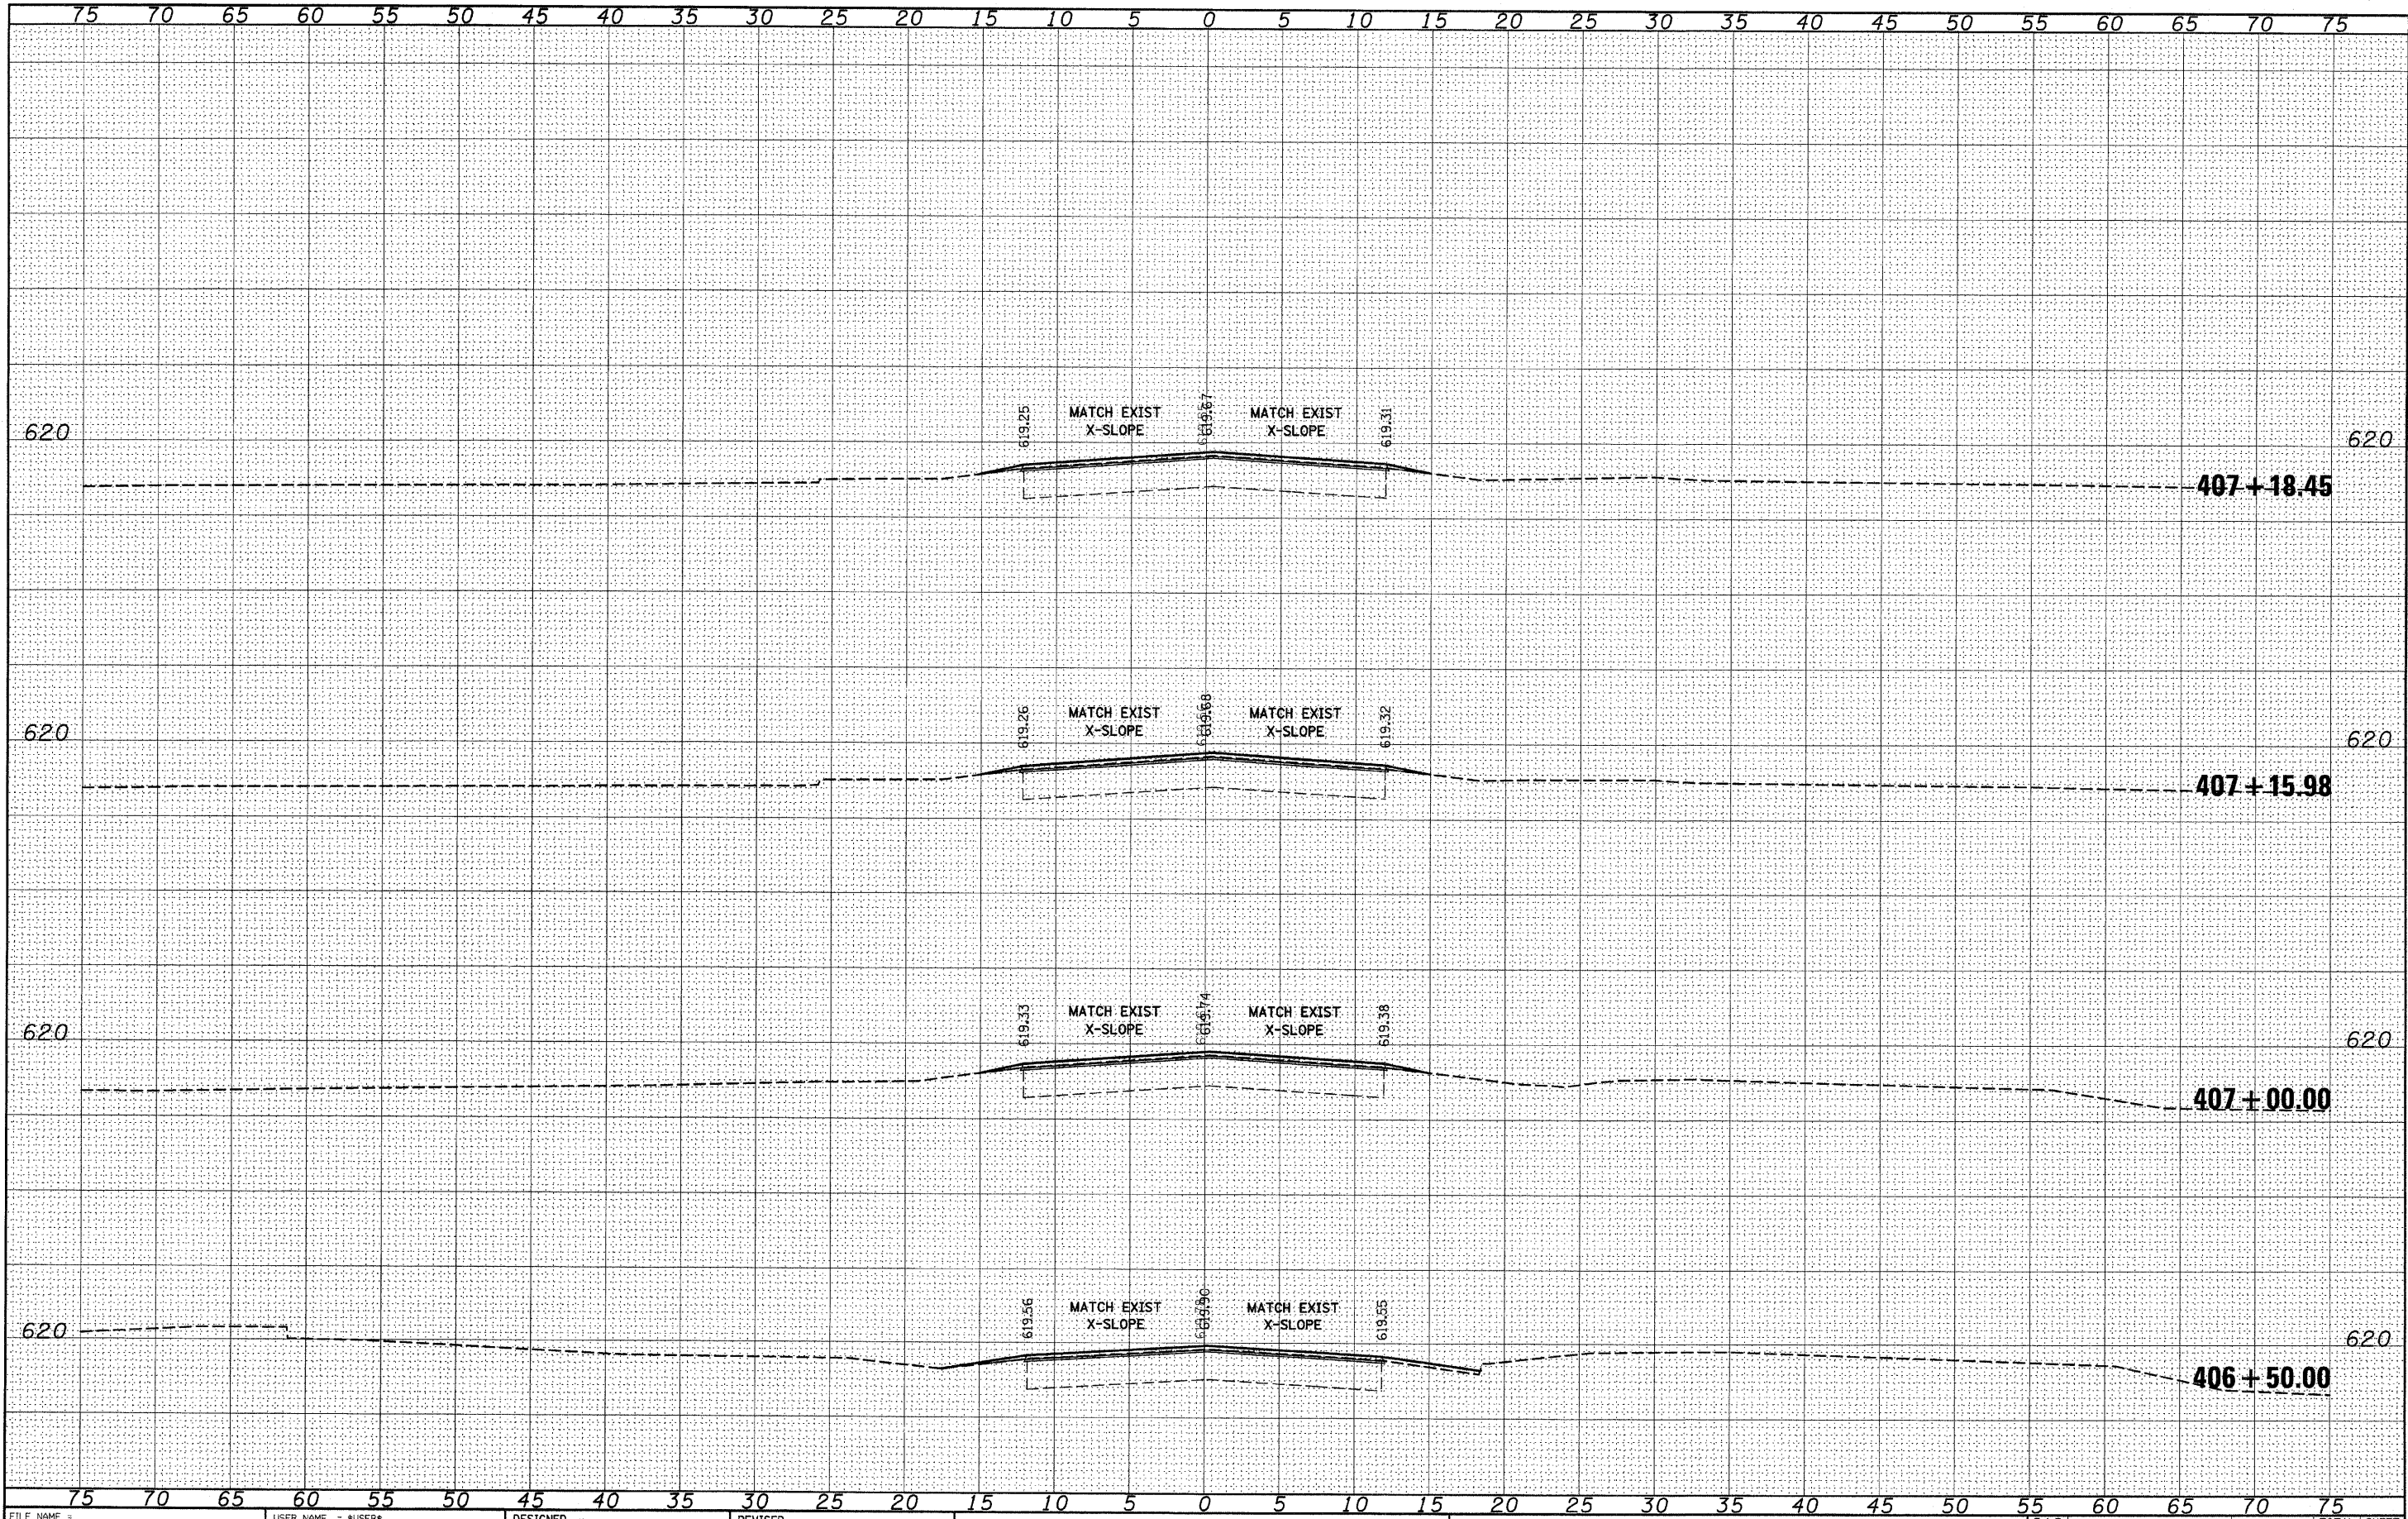

FILE NAME =	USER NAME = \$USER\$	DESIGNED -	REVISED -	STATE OF ILLINOIS DEPARTMENT OF TRANSPORTATION	158 CROSS SECTIONS	SCALE: _____ SHEET NO. ___ OF ___ SHEETS STA. 406+50.00 TO STA. 407+18.45	F.A.P. RTE. 809	SECTION	COUNTY	TOTAL SHEETS	SHEET NO.
\$FILEL\$		DRAWN -	REVISED -					(133,134)RS-5, 135RS-6	ST. CLAIR	762	407
PLOT SCALE = \$SCALE\$		CHECKED -	REVISED -					CONTRACT NO. 76A47			
PLOT DATE = \$DATE\$		DATE -	REVISED -					ILLINOIS FED. AID PROJECT			


FINAL	DATE
SURVEY	BY
NOTE BOOK	
NO.	

ORIGINAL	DATE
SURVEY	BY
NOTE BOOK	
NO.	

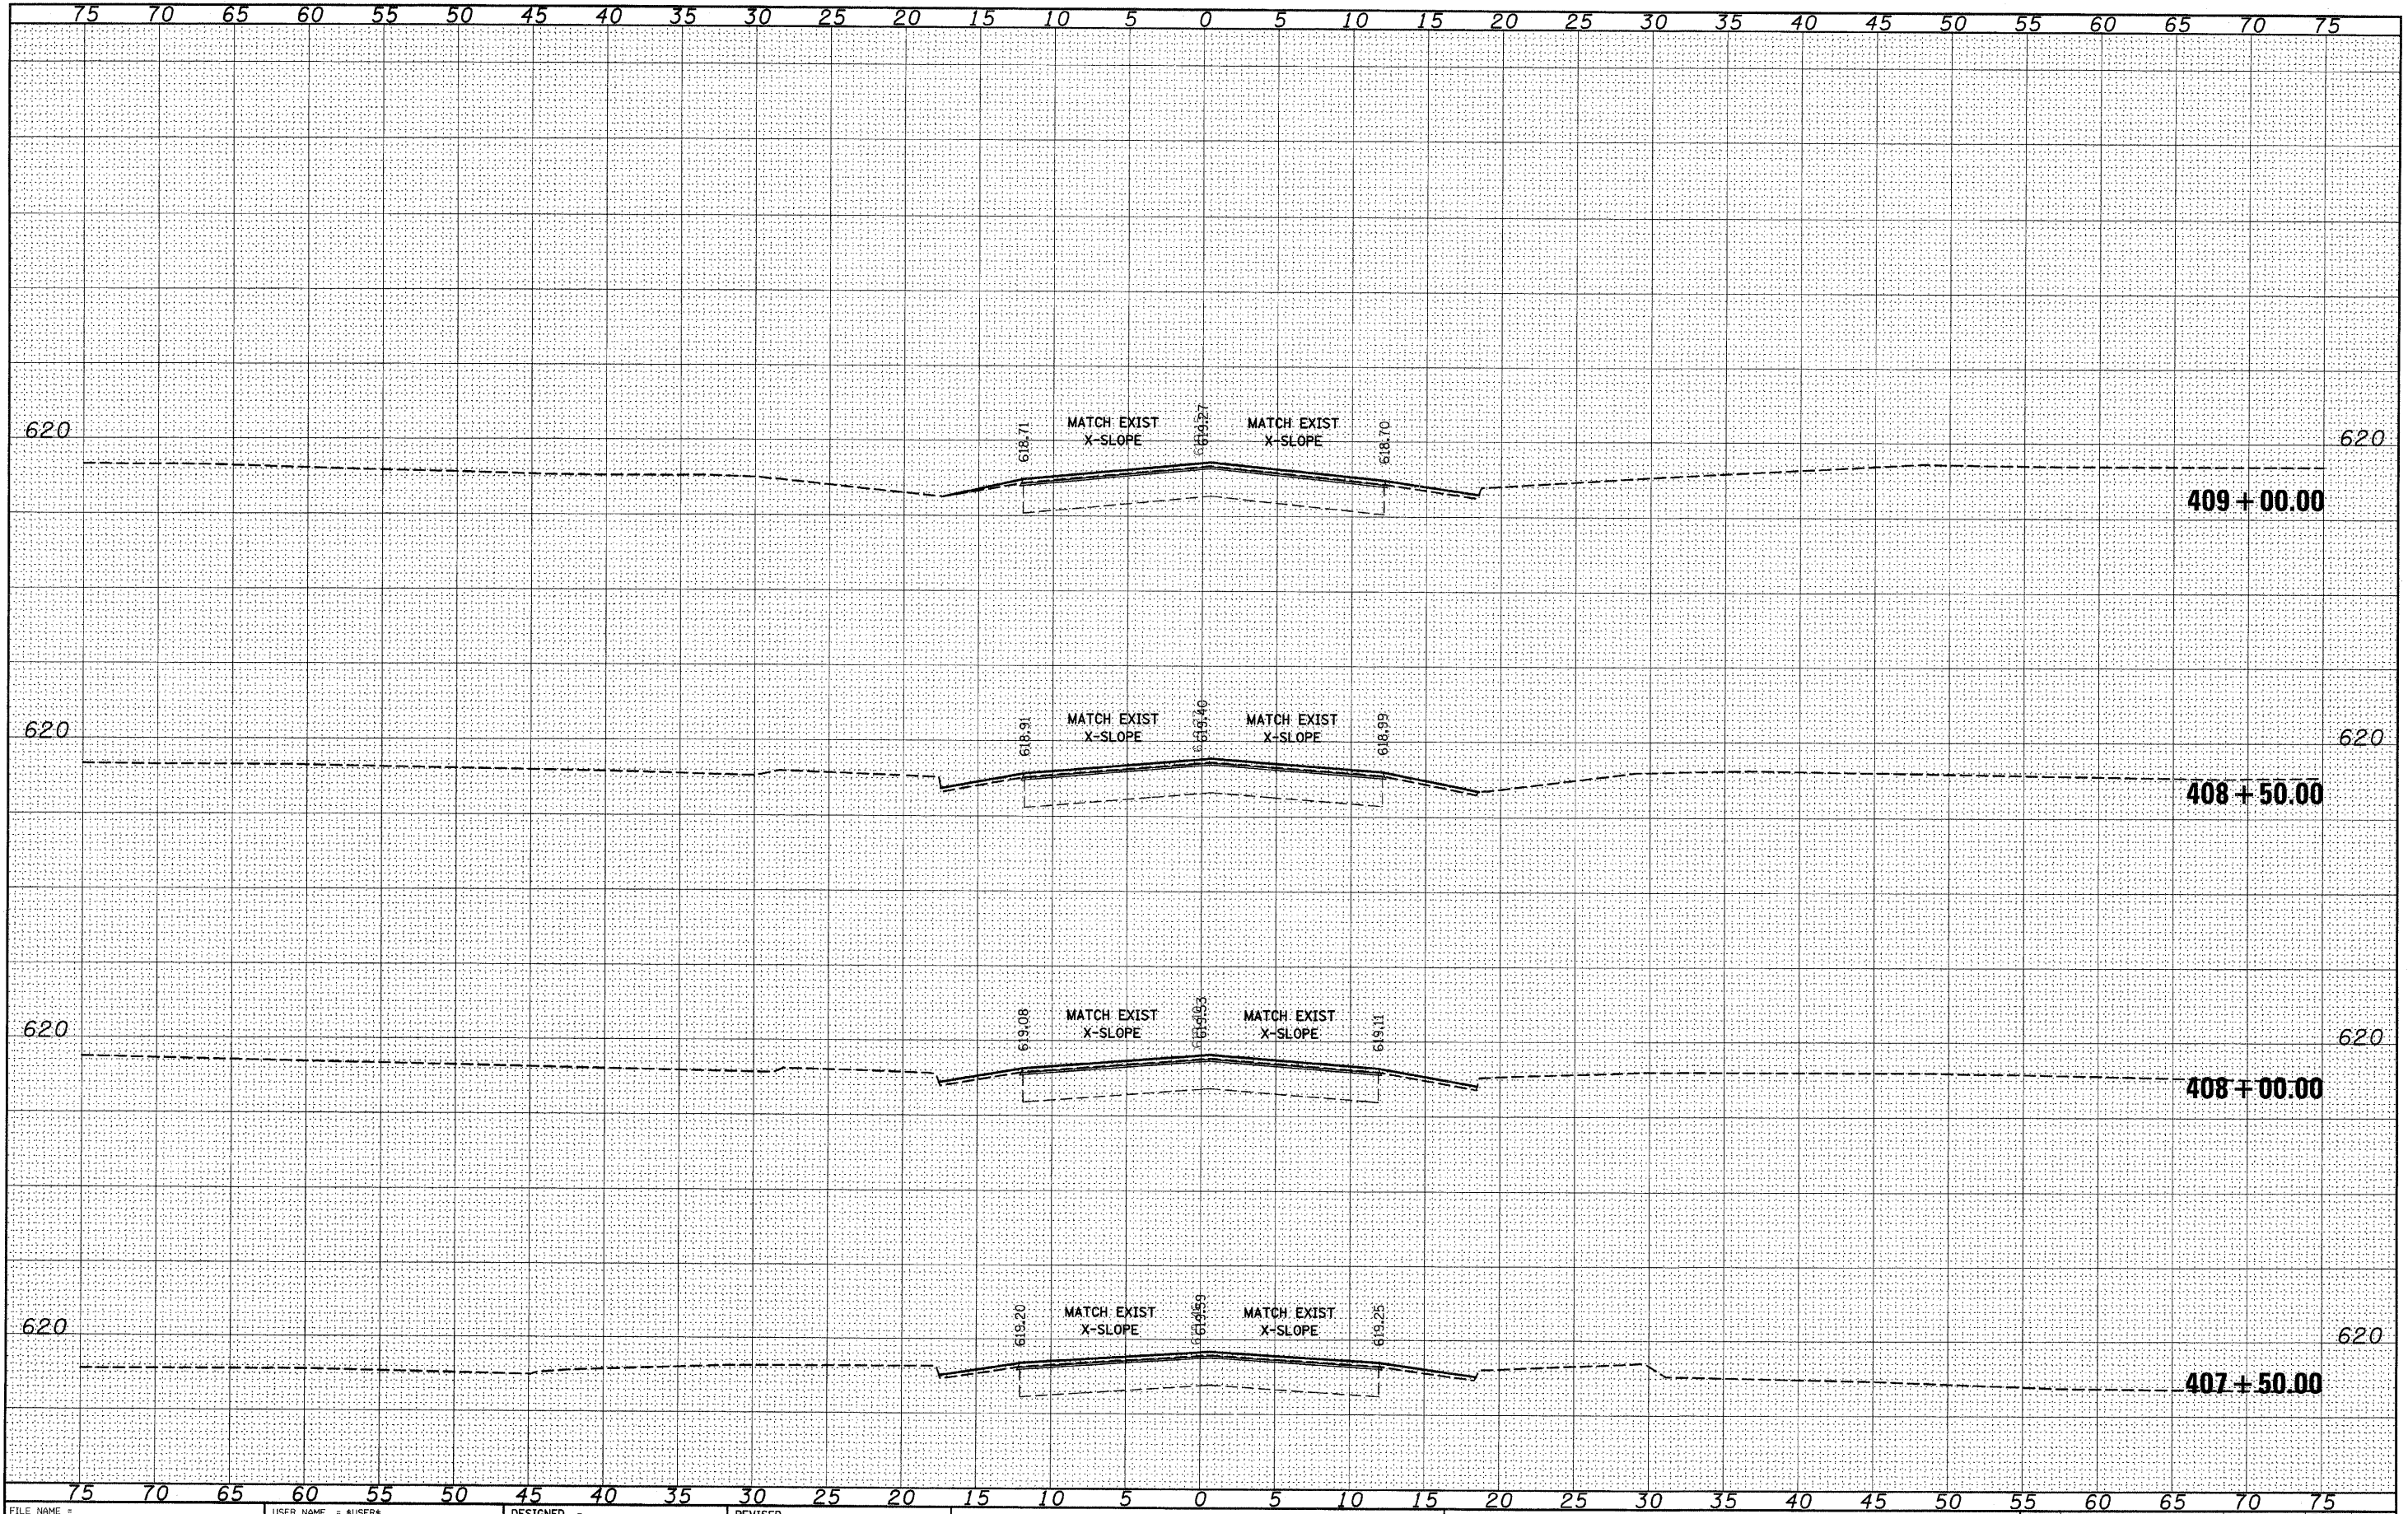

DATE	BY	SURVEYED	NOTED	AREA
FINAL				
SURVEY				
NOTE BOOK				
NO.				


DATE	BY	SURVEYED	NOTED	AREA
ORIGINAL				
SURVEY				
NOTE BOOK				
NO.				

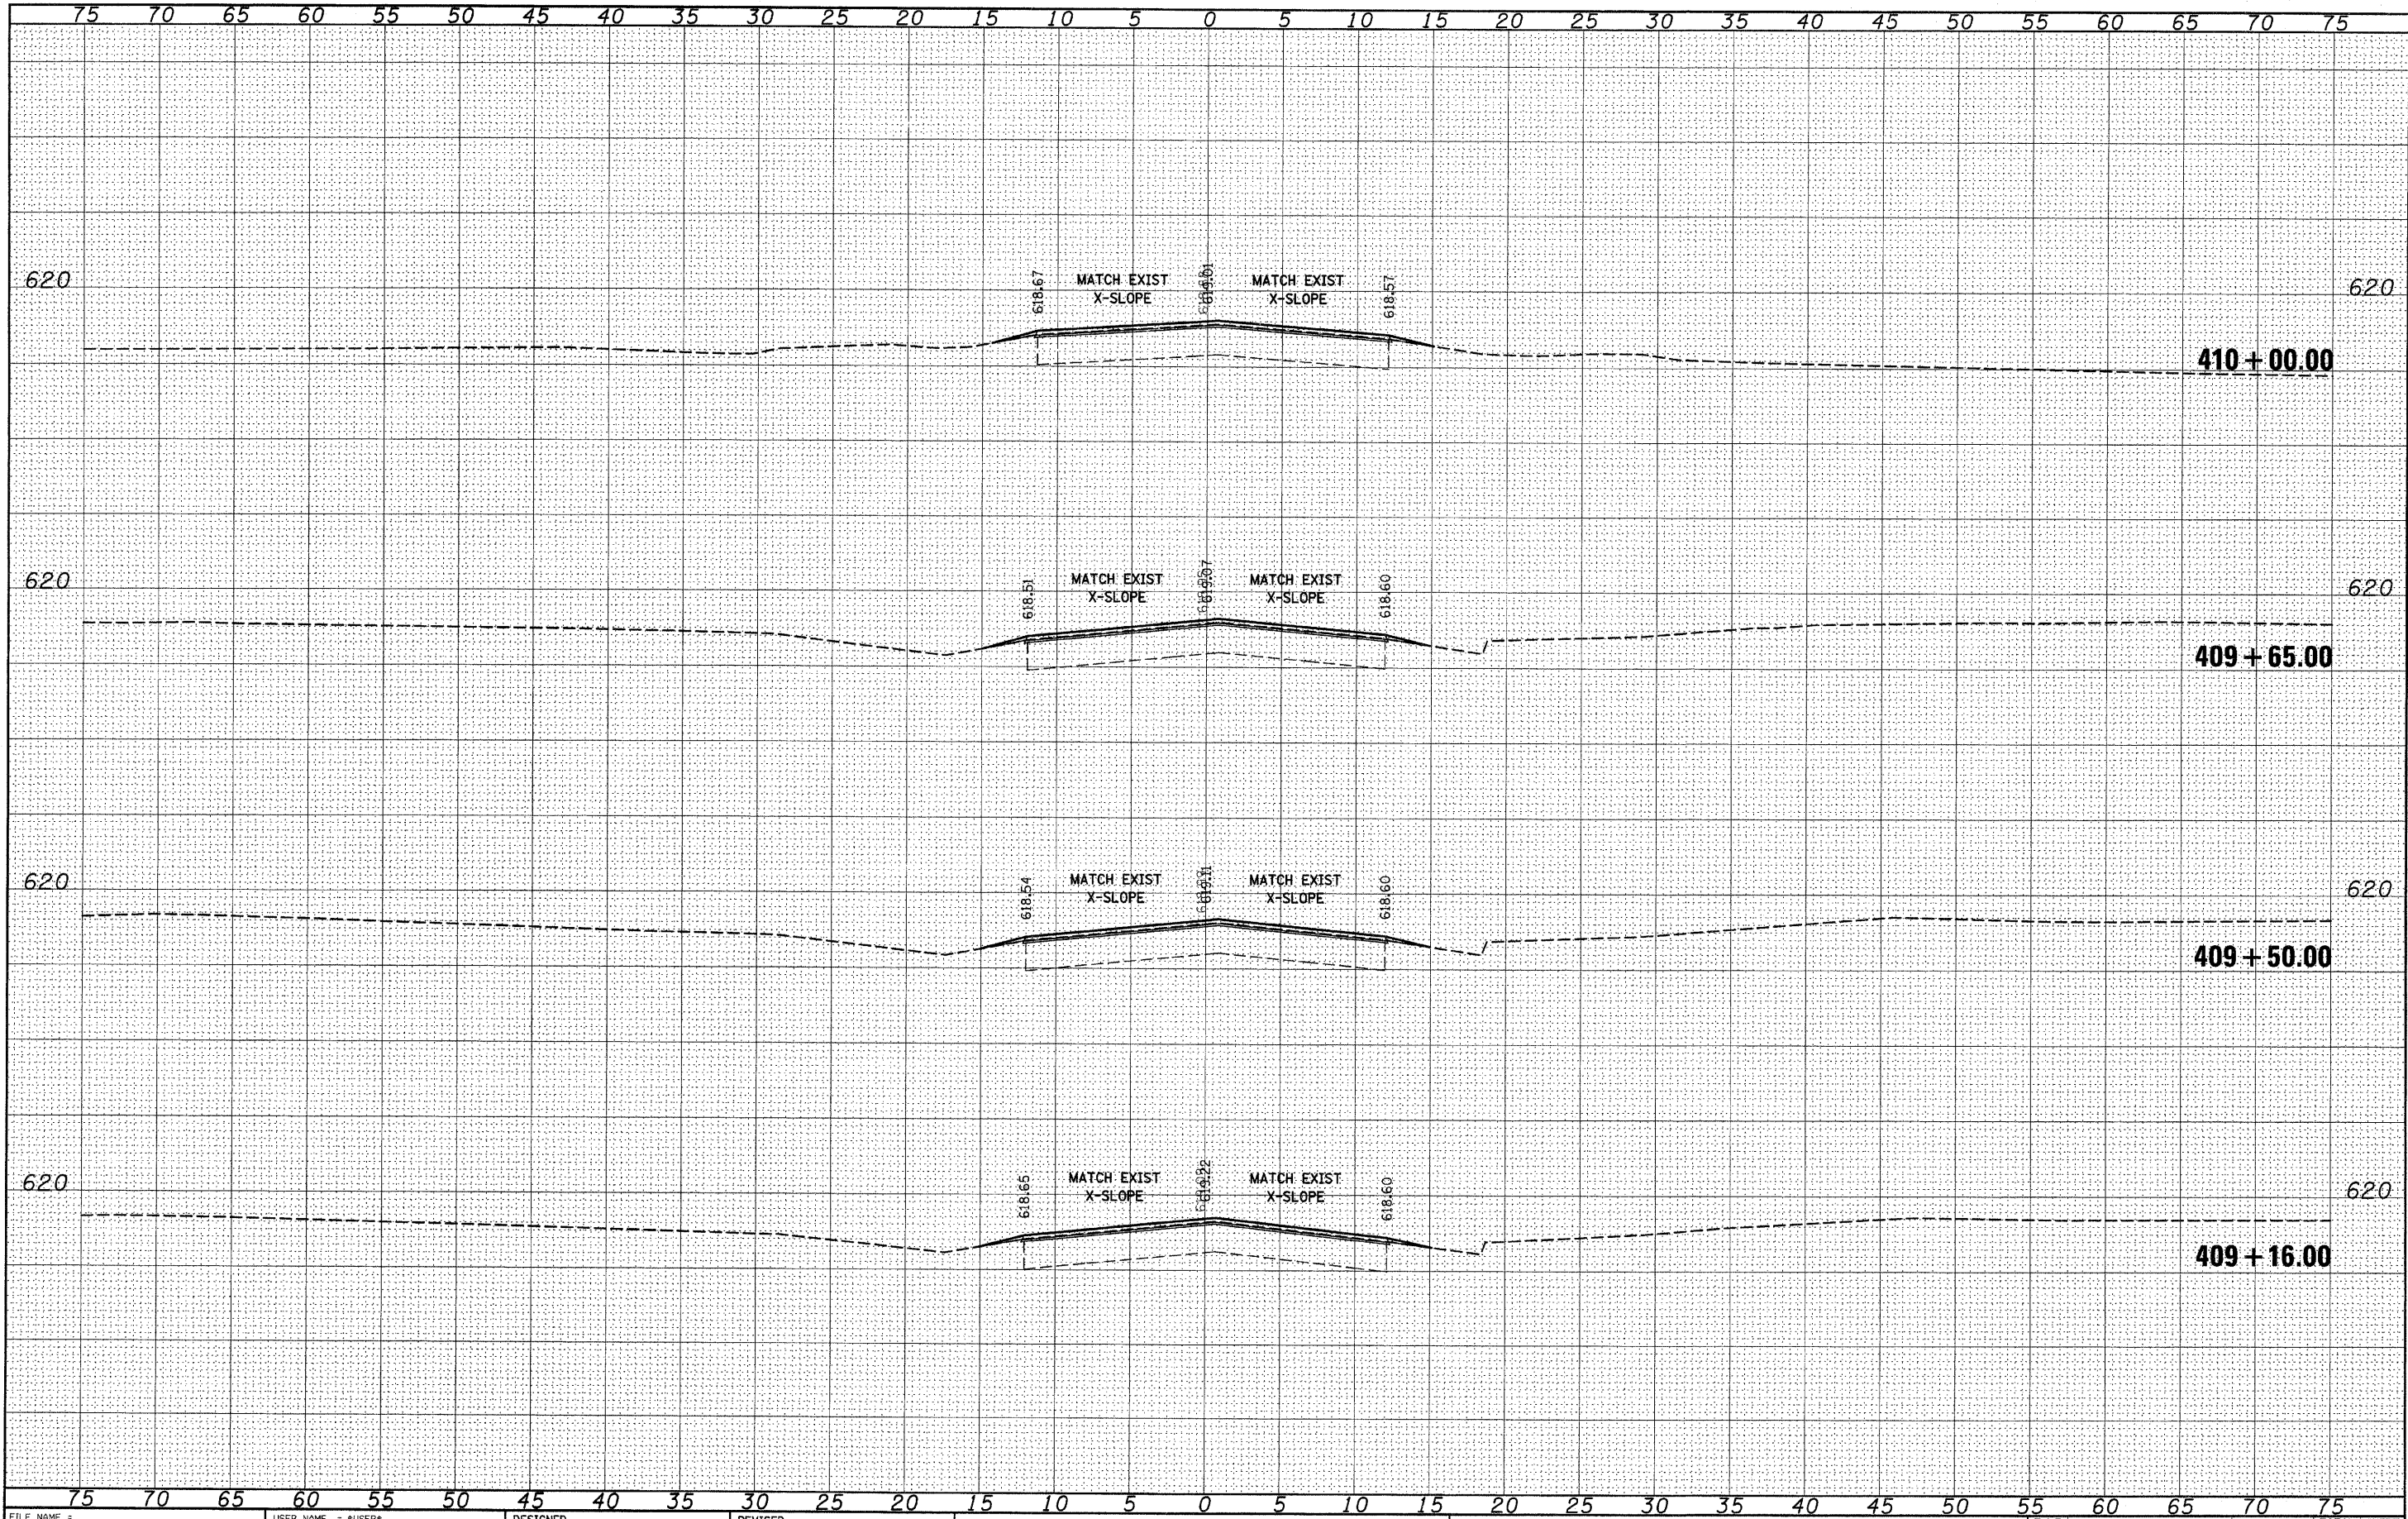

FILE NAME -	USER NAME = *USER*	DESIGNED -	REVISED -	STATE OF ILLINOIS DEPARTMENT OF TRANSPORTATION	158 CROSS SECTIONS	F.A.P. RTE. 809	SECTION (133,134)RS-5, 135RS-6	COUNTY ST. CLAIR	TOTAL SHEETS 762	SHEET NO. 409
*FILE#		DRAWN -	REVISED -							
		CHECKED -	REVISED -							
		DATE -	REVISED -							
PLOT SCALE = *SCALE*				SCALE: _____		SHEET NO. ____ OF ____ SHEETS		STA. 409+16.00 TO STA. 410+00.00		ILLINOIS FED. AID PROJECT


FINAL	DATE
SURVEY	BY
NOTE BOOK	
NO.	

ORIGINAL	DATE
SURVEY	BY
NOTE BOOK	
NO.	

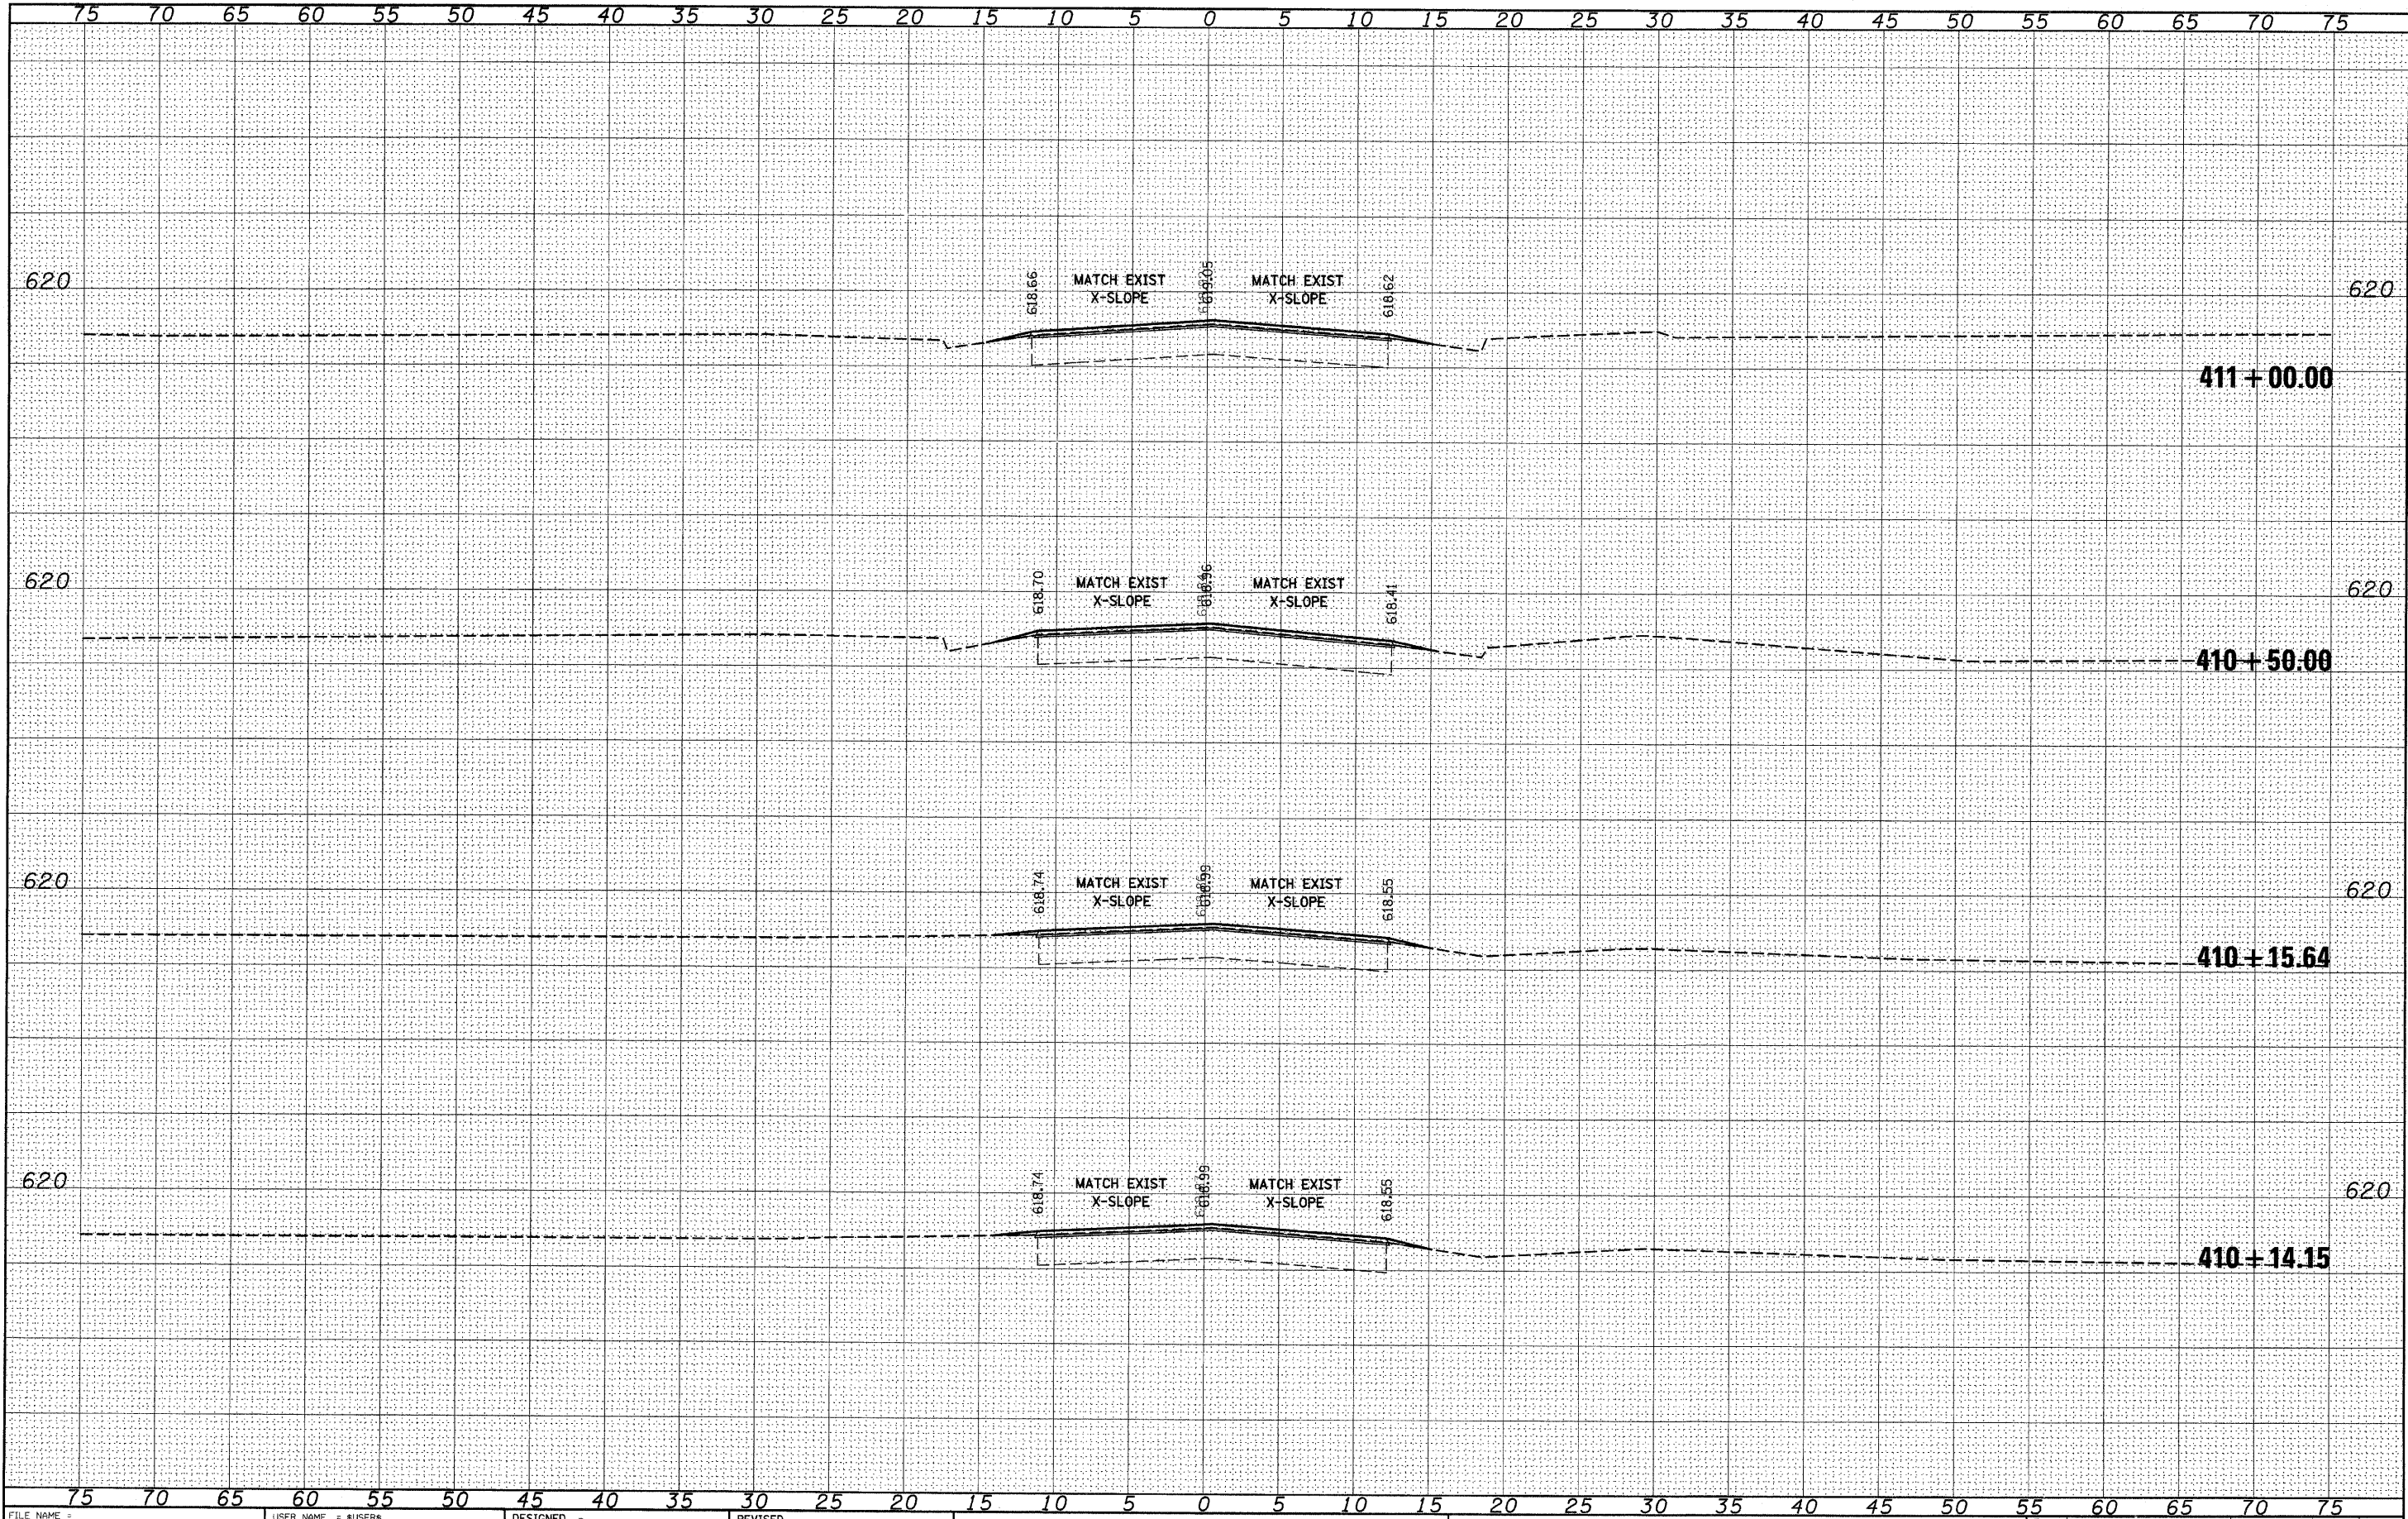


DATE	BY	SURVEYED	NOTED	TEMP.	AREAS
FINAL					
SURVEY					
NOTE BOOK					
NO.					

DATE	BY	SURVEYED	NOTED	TEMP.	AREAS
ORIGINAL					
SURVEY					
NOTE BOOK					
NO.					

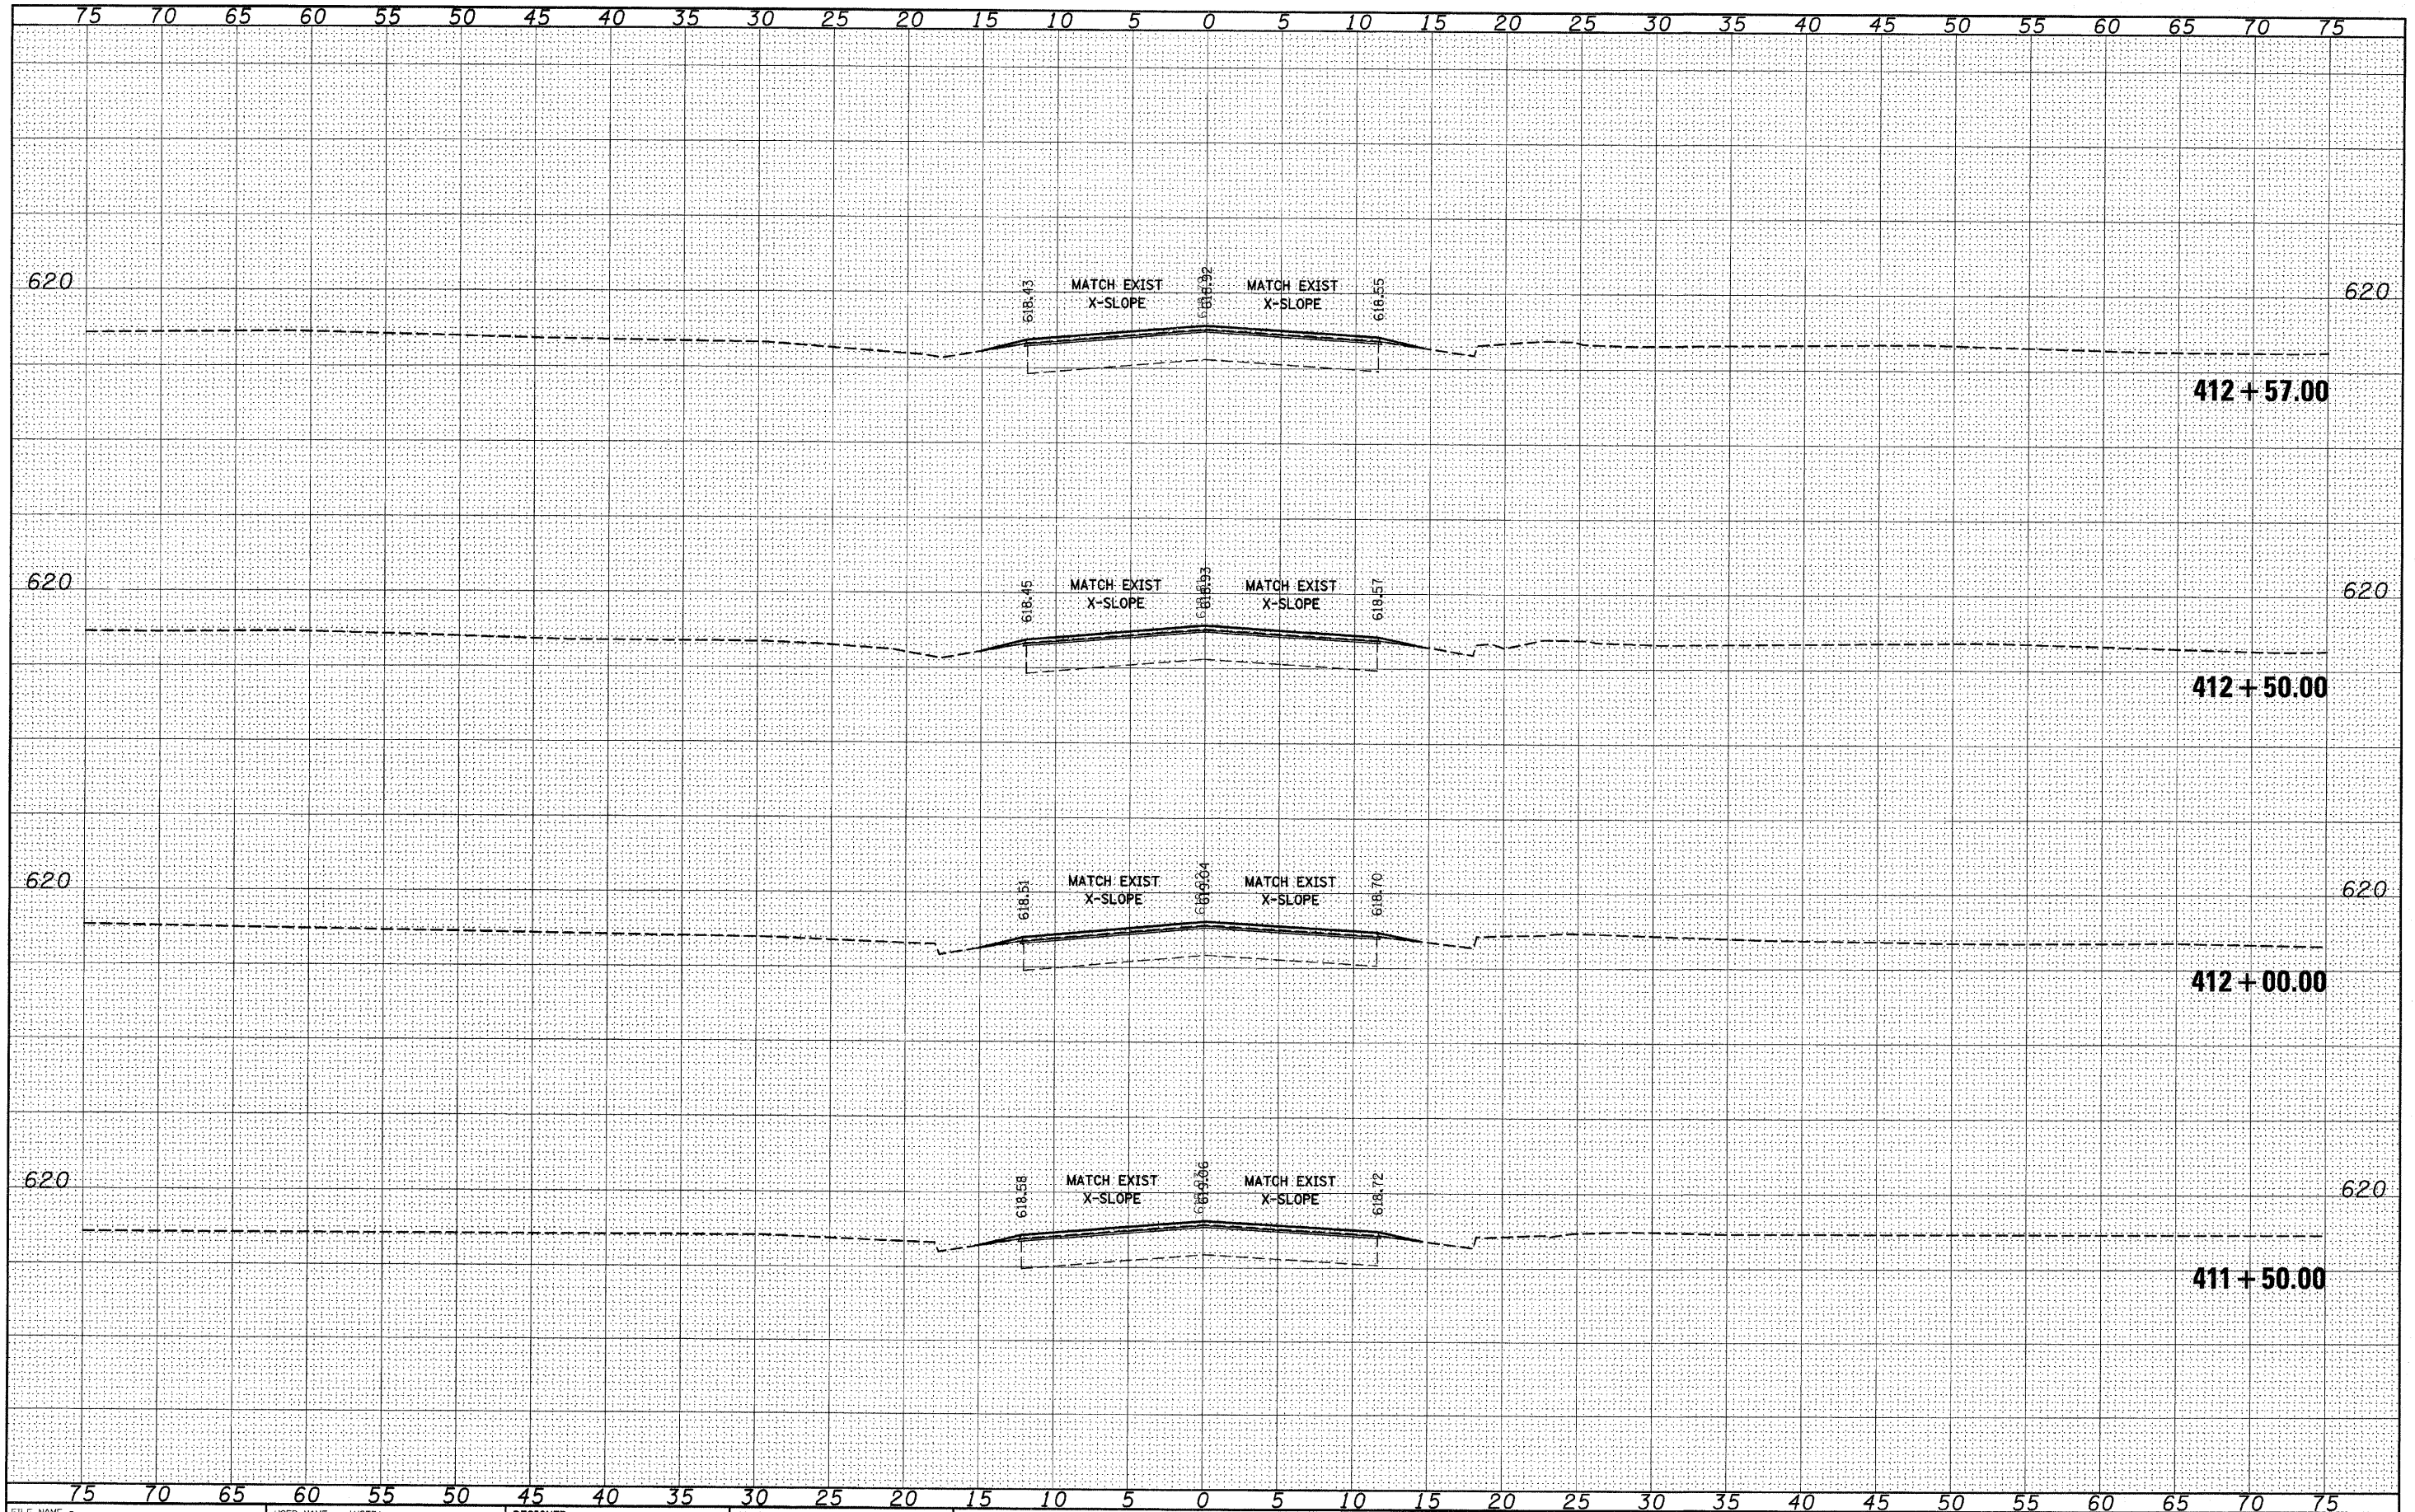


FINAL	DATE
SURVEY	BY
NOTE BOOK	NO.
TEMPLATE	AREAS CHECKED

ORIGINAL	DATE
SURVEY	BY
NOTE BOOK	NO.
TEMPLATE	AREAS CHECKED

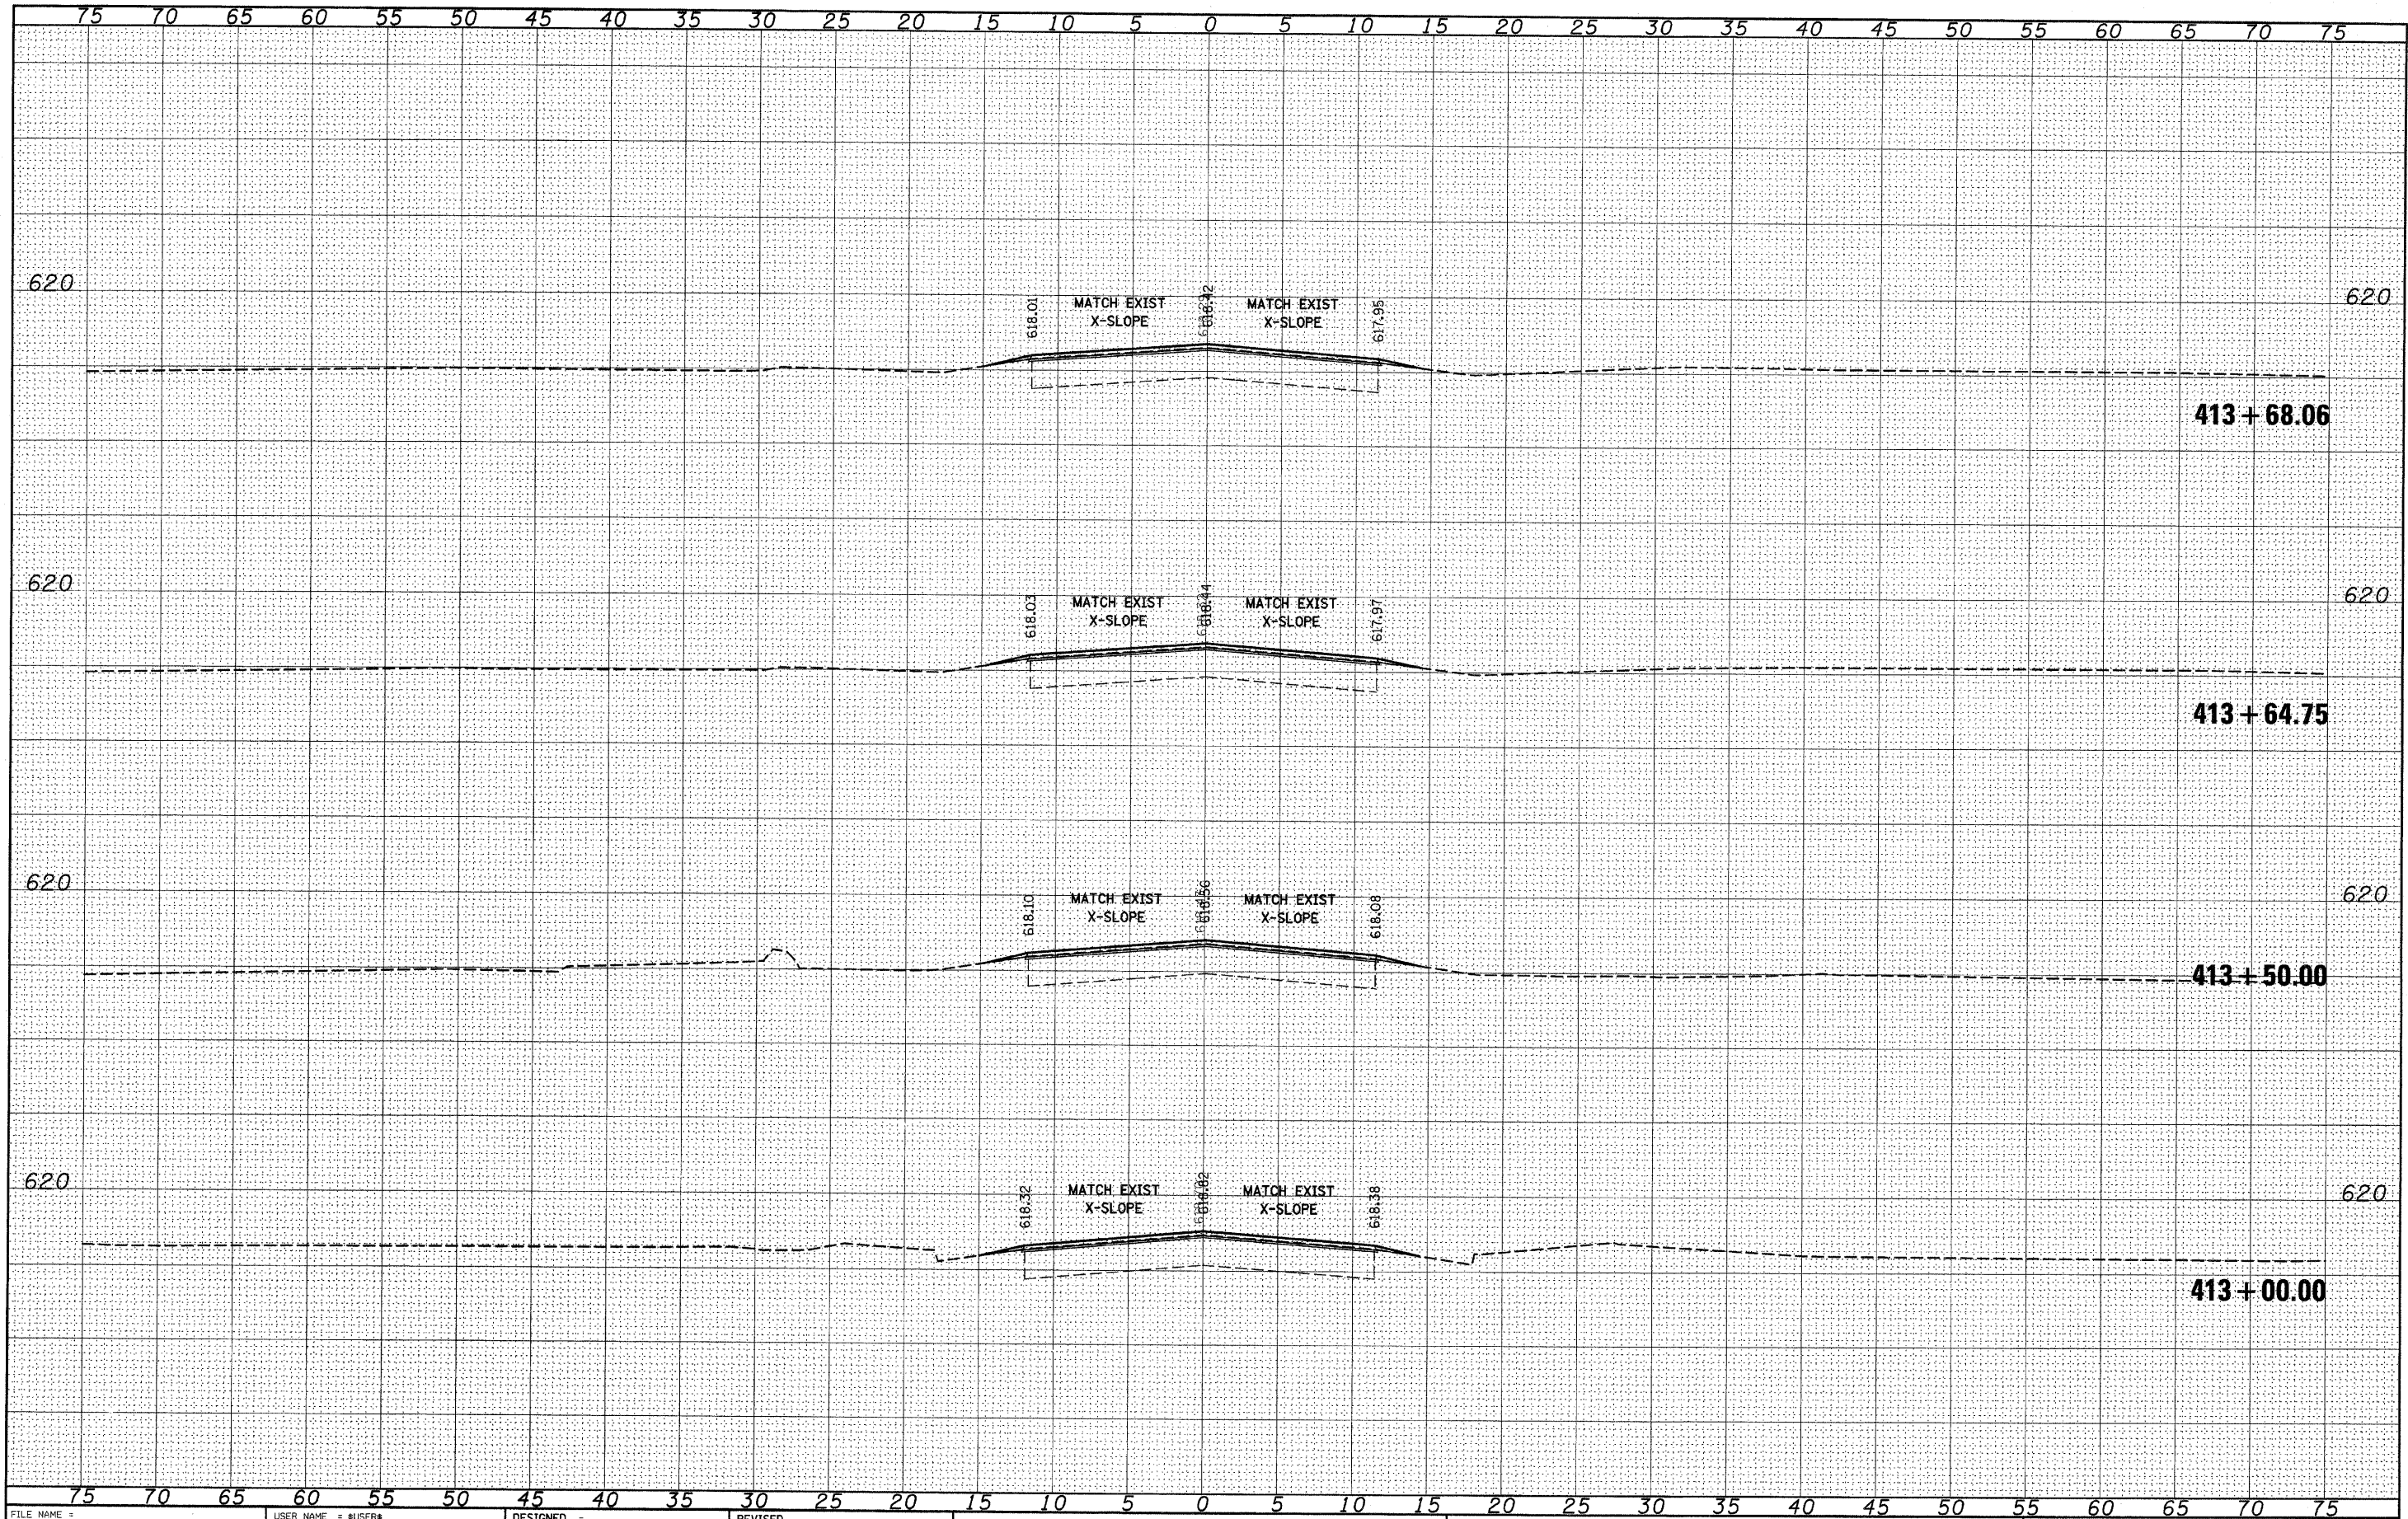

FINAL	DATE
SURVEY	BY
NOTE BOOK	
NO.	
AREAS	CHECKED


ORIGINAL	DATE
SURVEY	BY
NOTE BOOK	
NO.	
AREAS	CHECKED

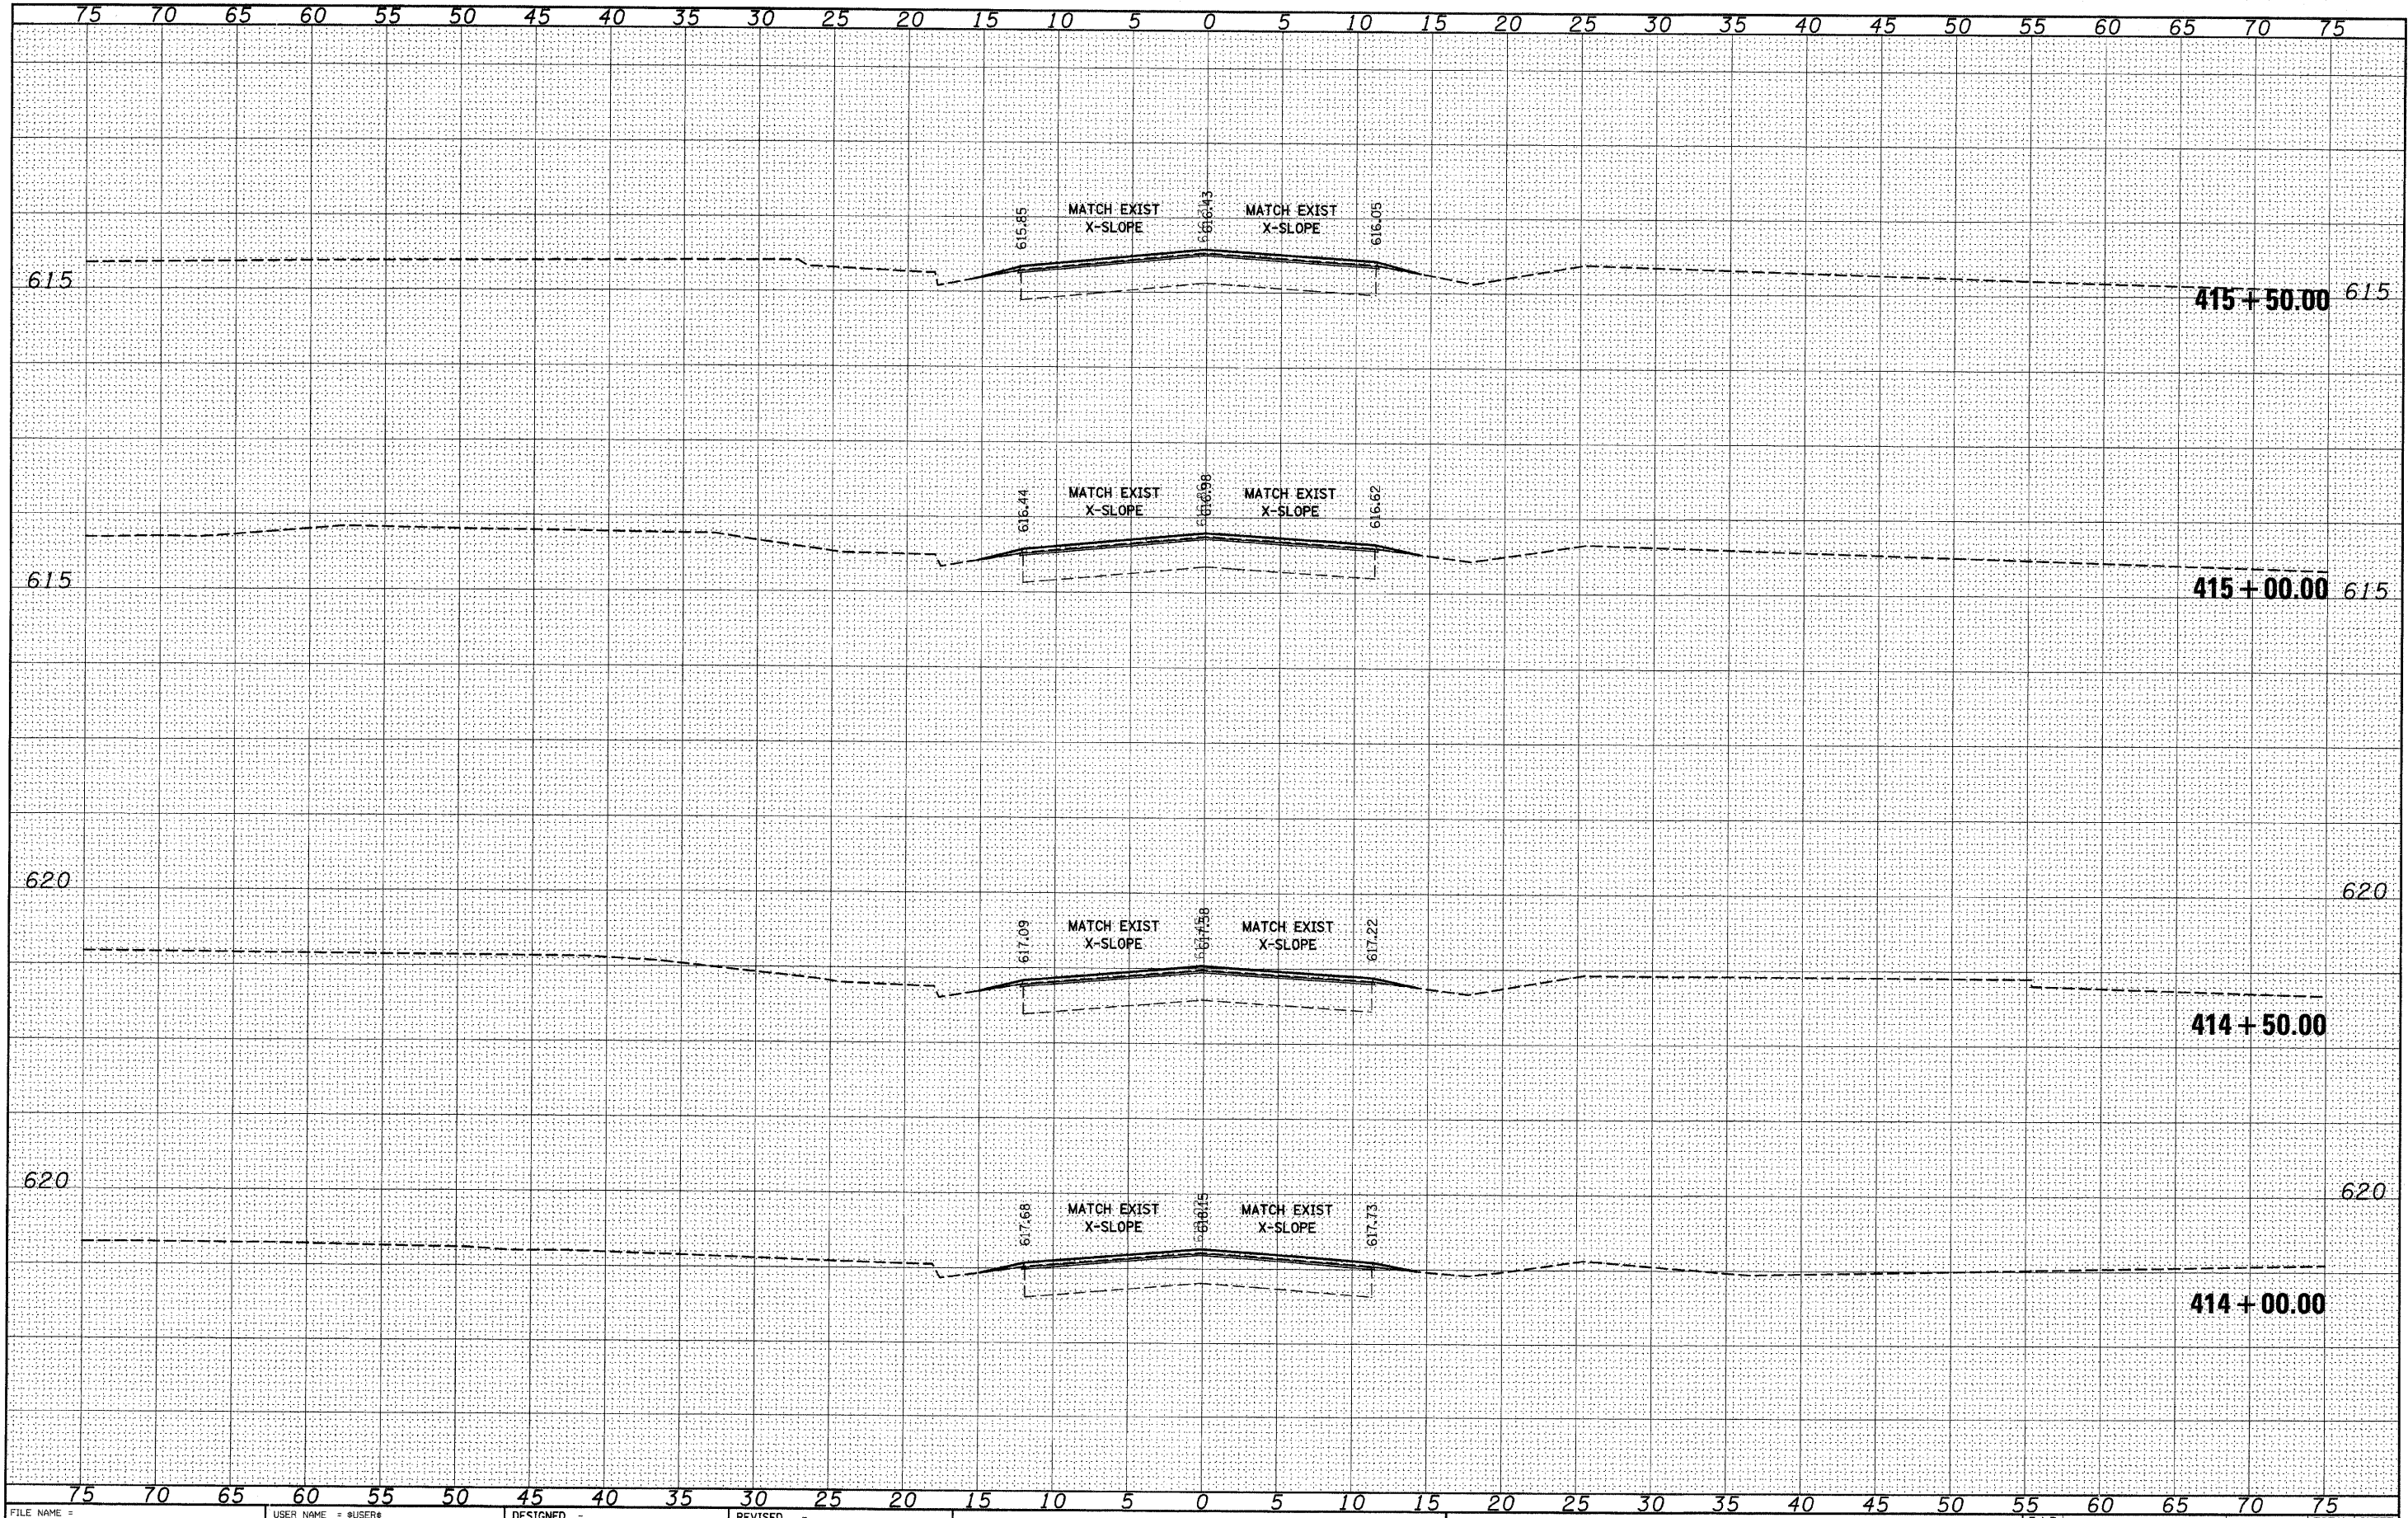

FILE NAME =	USER NAME = \$USER\$	DESIGNED -	REVISED -	STATE OF ILLINOIS DEPARTMENT OF TRANSPORTATION	158 CROSS SECTIONS	SCALE: _____ SHEET NO. __ OF __ SHEETS STA. 414+00.00 TO STA. 415+50.00	F.A.P. RTE. 809	SECTION (133,134)RS-5, 135RS-6	COUNTY ST. CLAIR	TOTAL SHEETS 762	SHEET NO. 413
\$FILEL\$		DRAWN -	REVISED -								
		CHECKED -	REVISED -								
		DATE -	REVISED -								


DATE	BY	SURVEYED	NOTED	PLANNED	DESIGNED	CHECKED	APPROVED
NO.		NO.	NO.	NO.	NO.	NO.	NO.

DATE	BY	SURVEYED	NOTED	PLANNED	DESIGNED	CHECKED	APPROVED
NO.		NO.	NO.	NO.	NO.	NO.	NO.

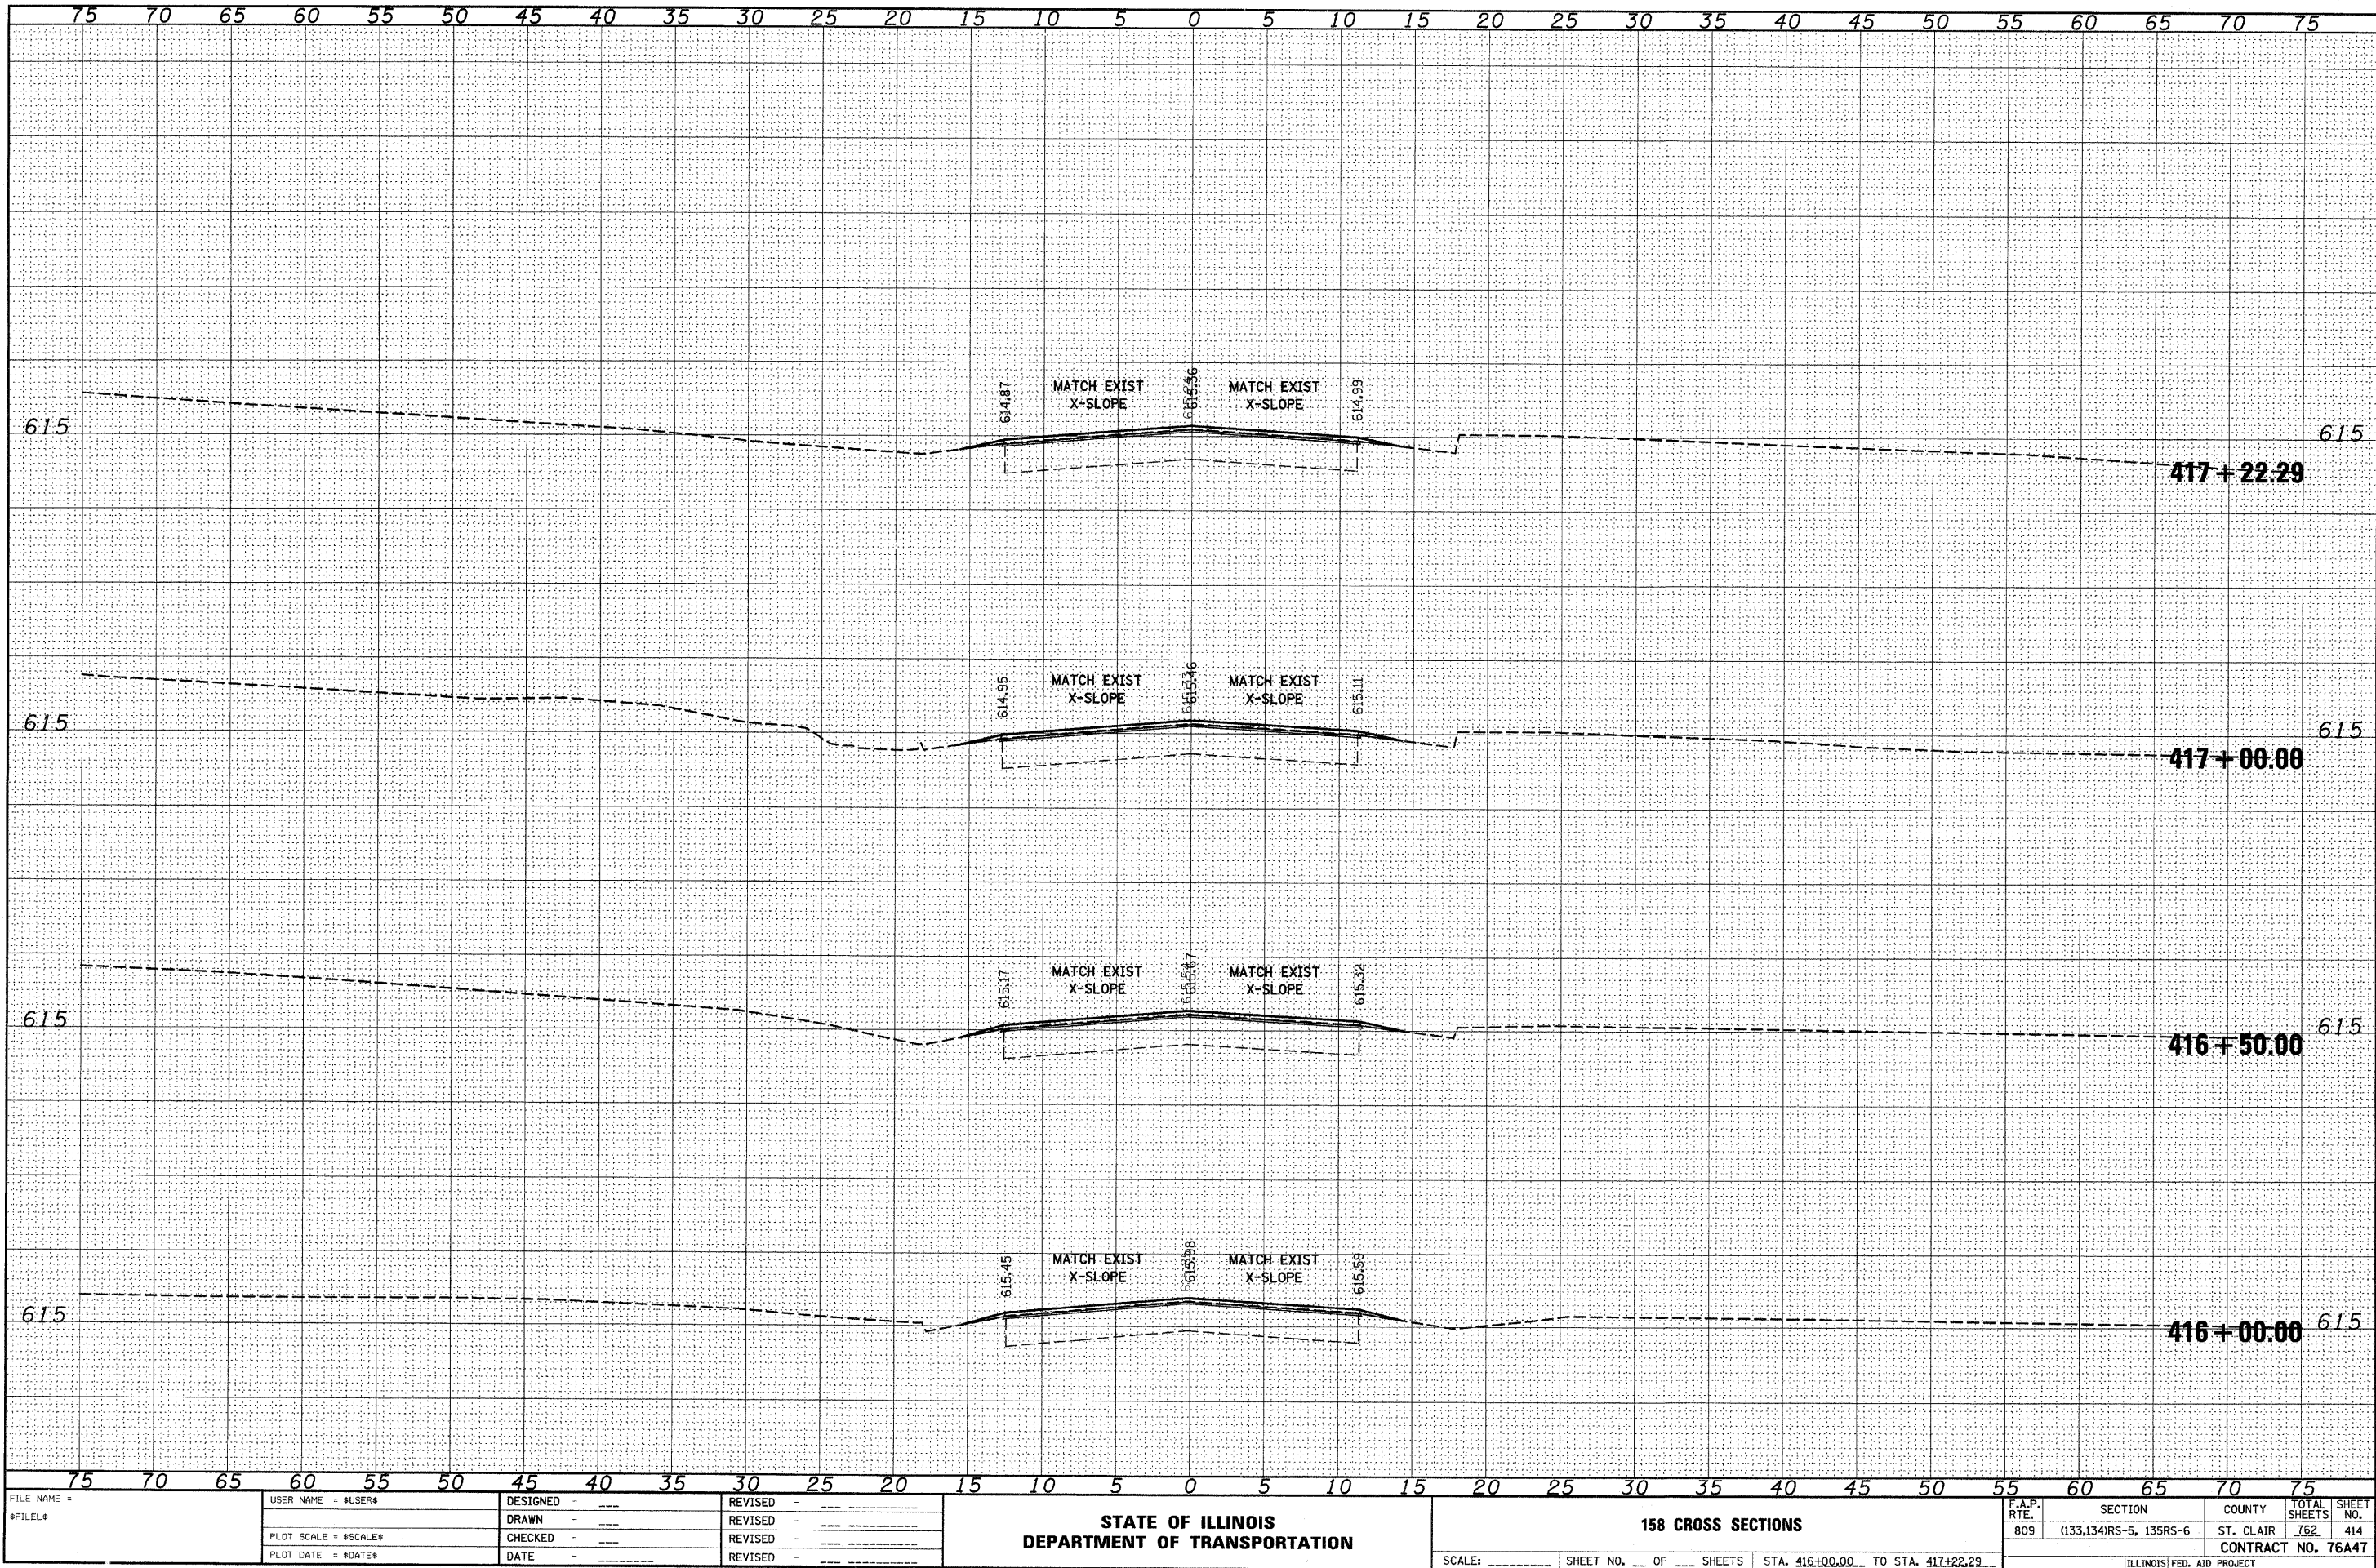

FILE NAME =	USER NAME = *USER*	DESIGNED -	REVISED -	STATE OF ILLINOIS DEPARTMENT OF TRANSPORTATION	158 CROSS SECTIONS	F.A.P. RTE. 809	SECTION (133,134)RS-5, 135RS-6	COUNTY ST. CLAIR	TOTAL SHEETS 762	SHEET NO. 414
FILEL		DRAWN -	REVISED -							
		CHECKED -	REVISED -							
		DATE -	REVISED -							
PLOT SCALE = *SCALE*				SCALE: _____		SHEET NO. ___ OF ___ SHEETS		STA. 416+00.00 TO STA. 417+22.29		ILLINOIS FED. AID PROJECT
PLOT DATE = *DATE*								CONTRACT NO. 76A47		


ORIGINAL SURVEY	SURVEYED _____	BY _____	DATE _____
NOTE BOOK	PLOTTED _____		
	TEMPLATE _____		
	AREAS _____		
NO.	AREAS CHECKED _____		

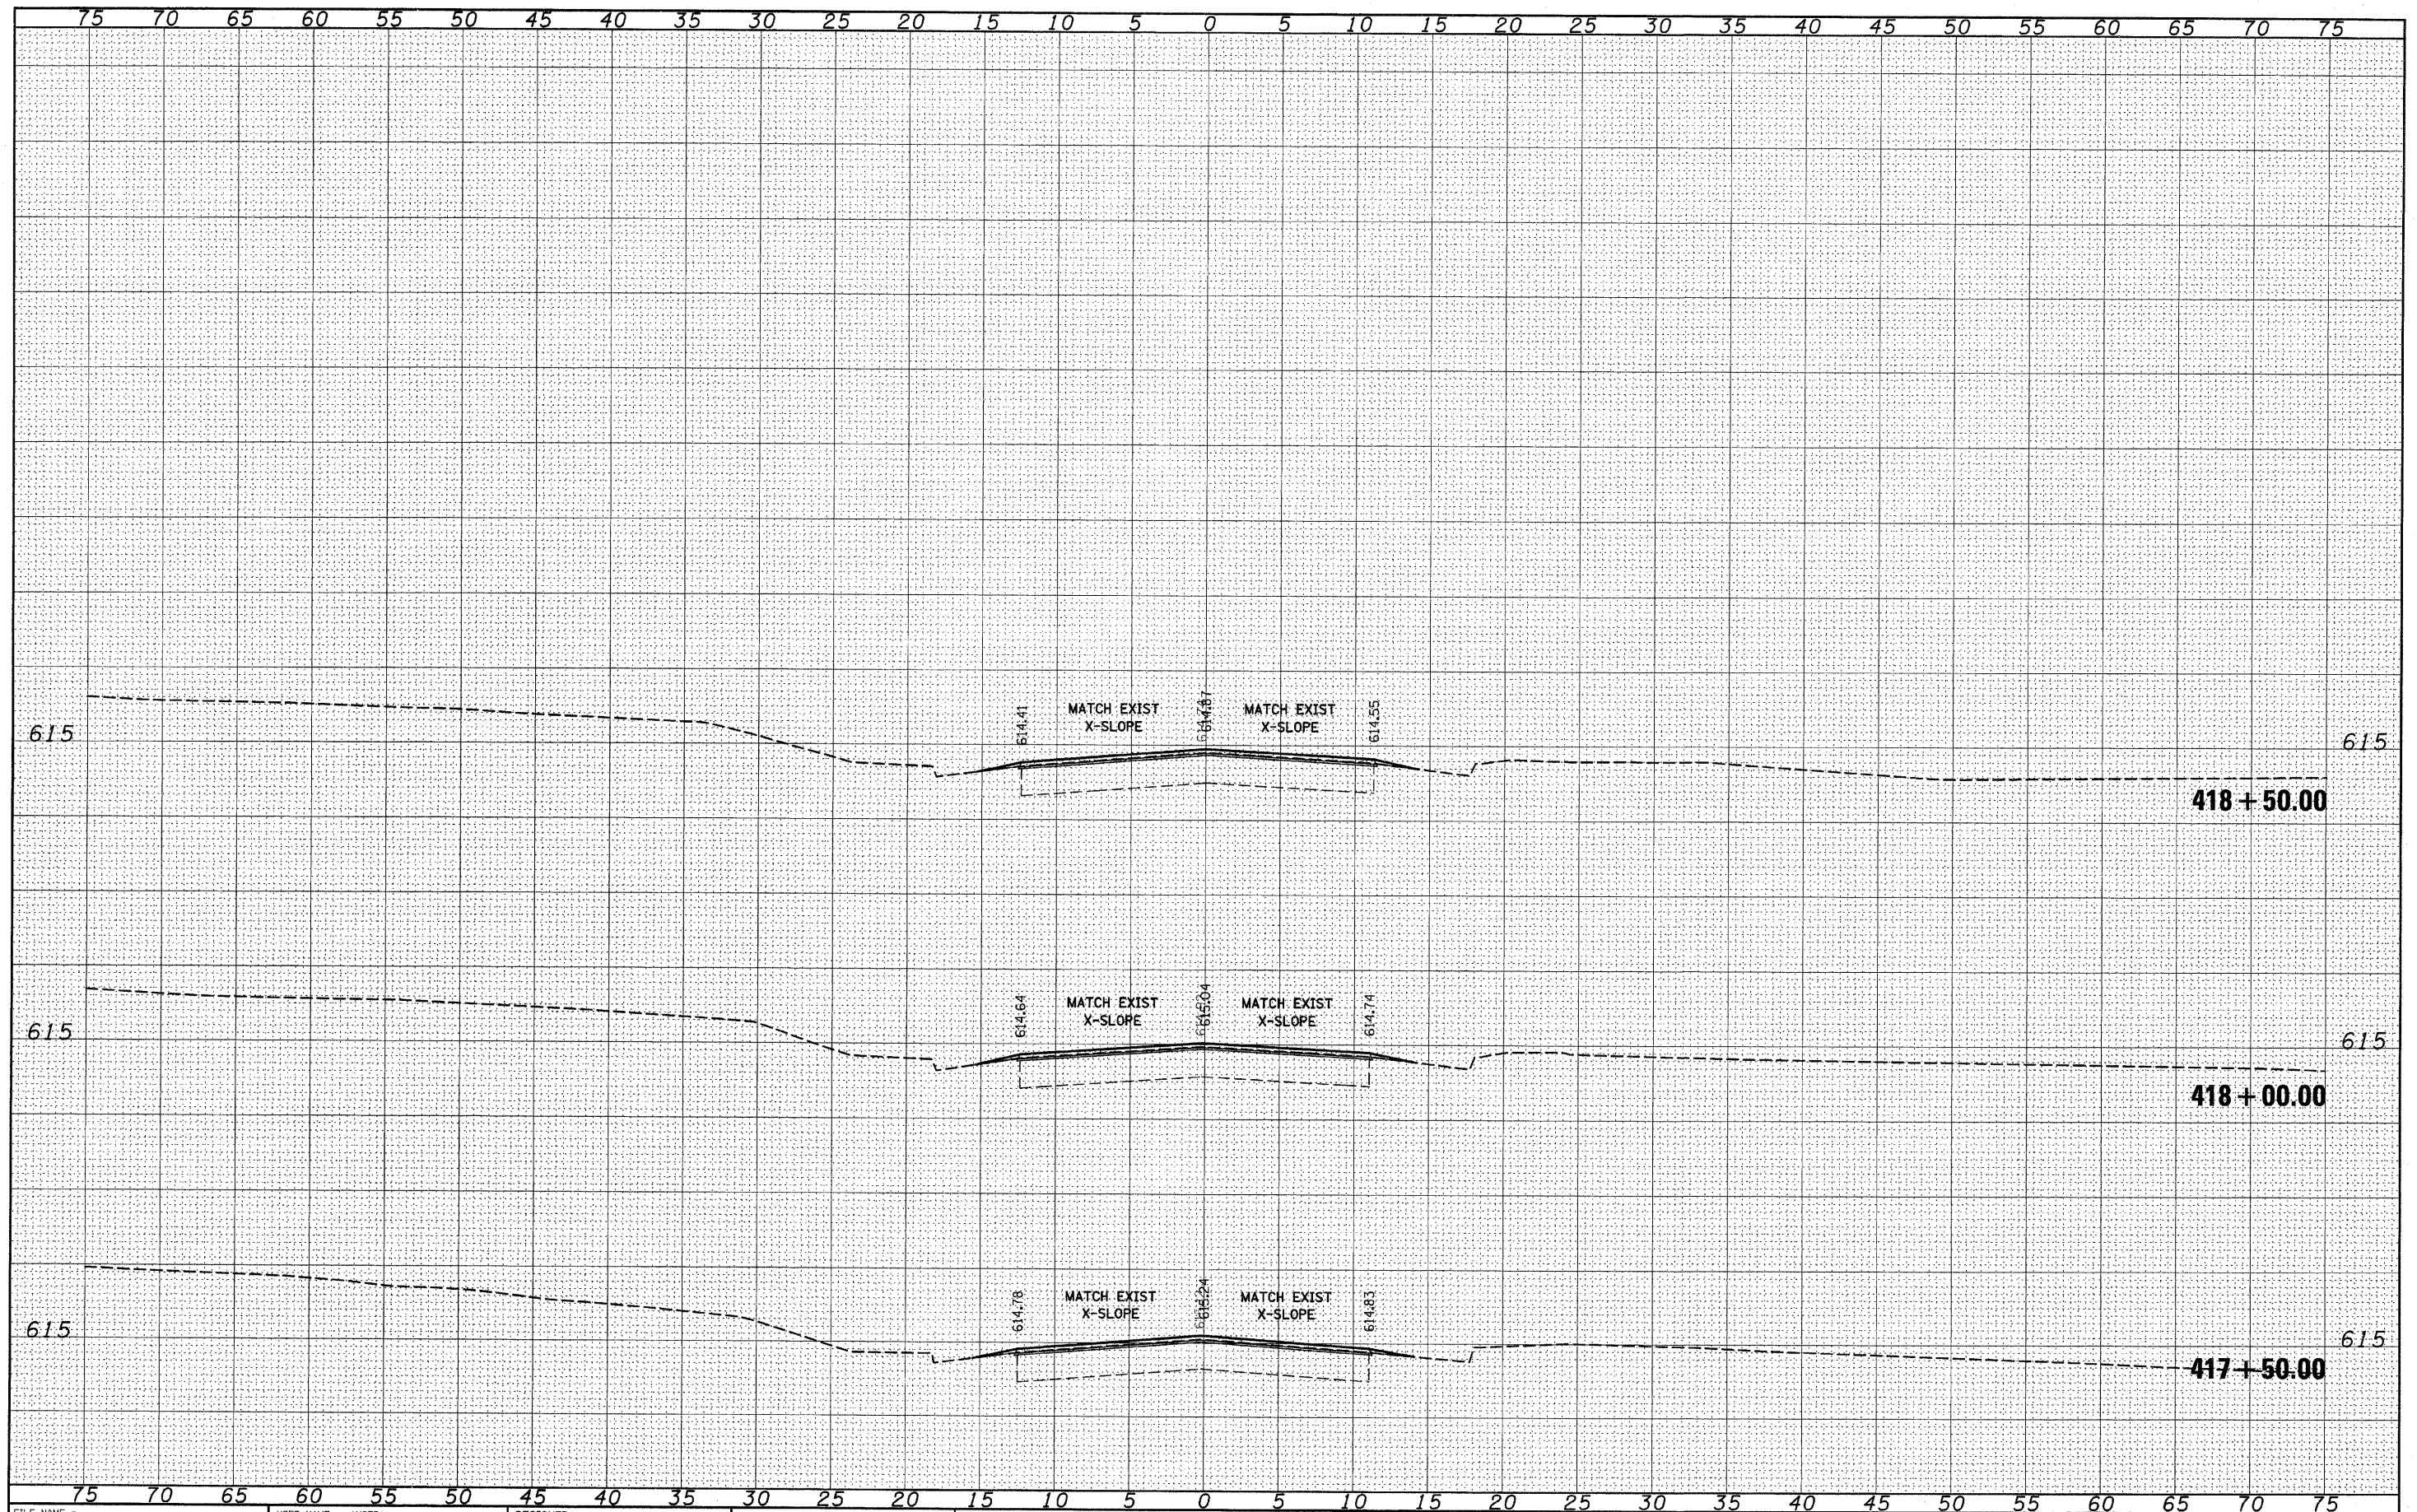

FILE NAME =	USER NAME = \$USER\$	DESIGNED -	REVISED -	STATE OF ILLINOIS DEPARTMENT OF TRANSPORTATION	158 CROSS SECTIONS	F.P. RTE.	SECTION	COUNTY	TOTAL SHEETS	SHEET NO.
\$FILEL\$		DRAWN -	REVISED -			809	(133,134)RS-5, 135RS-6	ST. CLAIR	762	415
	PLOT SCALE = \$SCALE\$	CHECKED -	REVISED -					CONTRACT NO. 76A47		
	PLOT DATE = \$DATE\$	DATE -	REVISED -			SCALE: _____	SHEET NO. ____ OF ____ SHEETS	STA. 417+50.00 TO STA. 418+50.00	ILLINOIS' FED. AID PROJECT	

FINAL	SURVEY	DATE
BY		
SURVEYED	PLOTTED	
NOTE BOOK	TEMPLATE	
NO.	AREAS	CHECKED


ORIGINAL	SURVEY	DATE
BY		
SURVEYED	PLOTTED	
NOTE BOOK	TEMPLATE	
NO.	AREAS	CHECKED

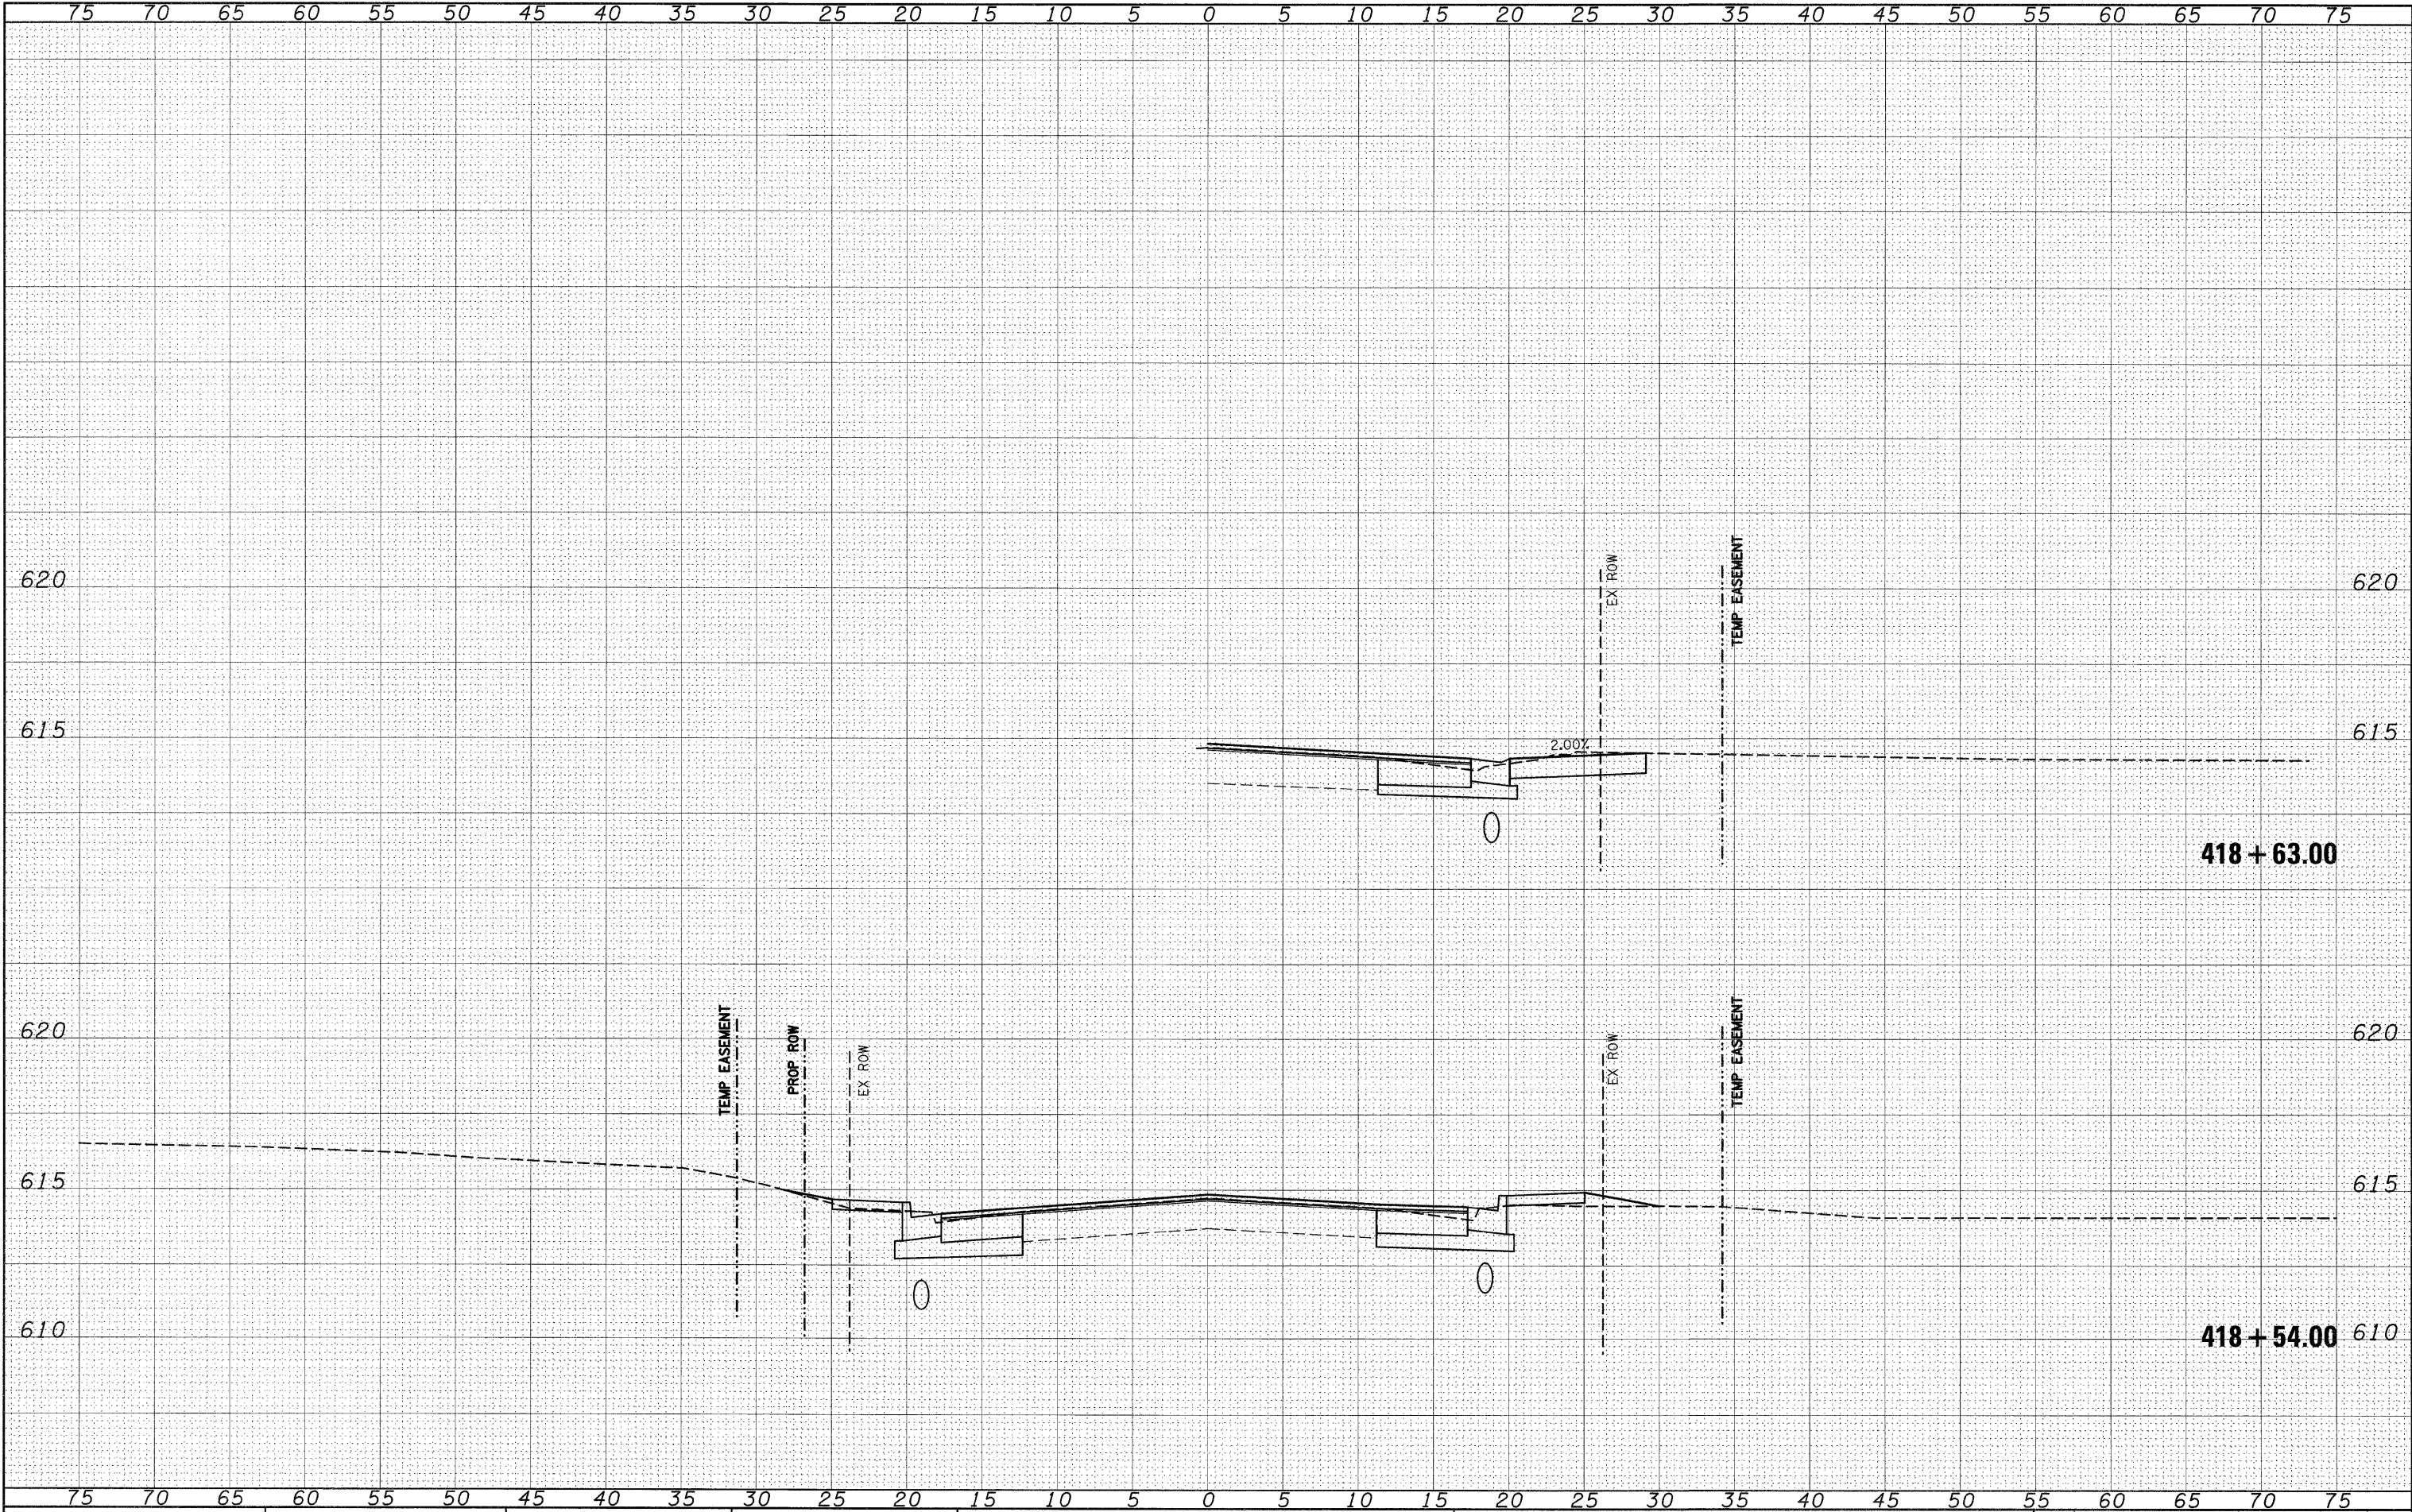

FILE NAME =	USER NAME = #USER#	DESIGNED -	REVISED -	STATE OF ILLINOIS DEPARTMENT OF TRANSPORTATION	IL 158	SCALE: _____ SHEET NO. ___ OF ___ SHEETS STA. 418+54.00 TO STA. 418+63.00	F.A.P. RTE. 809	SECTION (133,134)RS-5, 135RS-6	COUNTY ST. CLAIR	TOTAL SHEETS 762	SHEET NO. 416	
\$FILEL\$		DRAWN -	REVISED -									
		CHECKED -	REVISED -									
		DATE -	REVISED -									
							CONTRACT NO. 76A47					ILLINOIS FED. AID PROJECT

FINAL	SURVEY	DATE
BY		
SURVEY	PICTED	
NOTE BOOK	TEMPLATE	
NO.	AREAS	CHECKED


ORIGINAL	SURVEY	DATE
BY		
SURVEY	PICTED	
NOTE BOOK	TEMPLATE	
NO.	AREAS	CHECKED

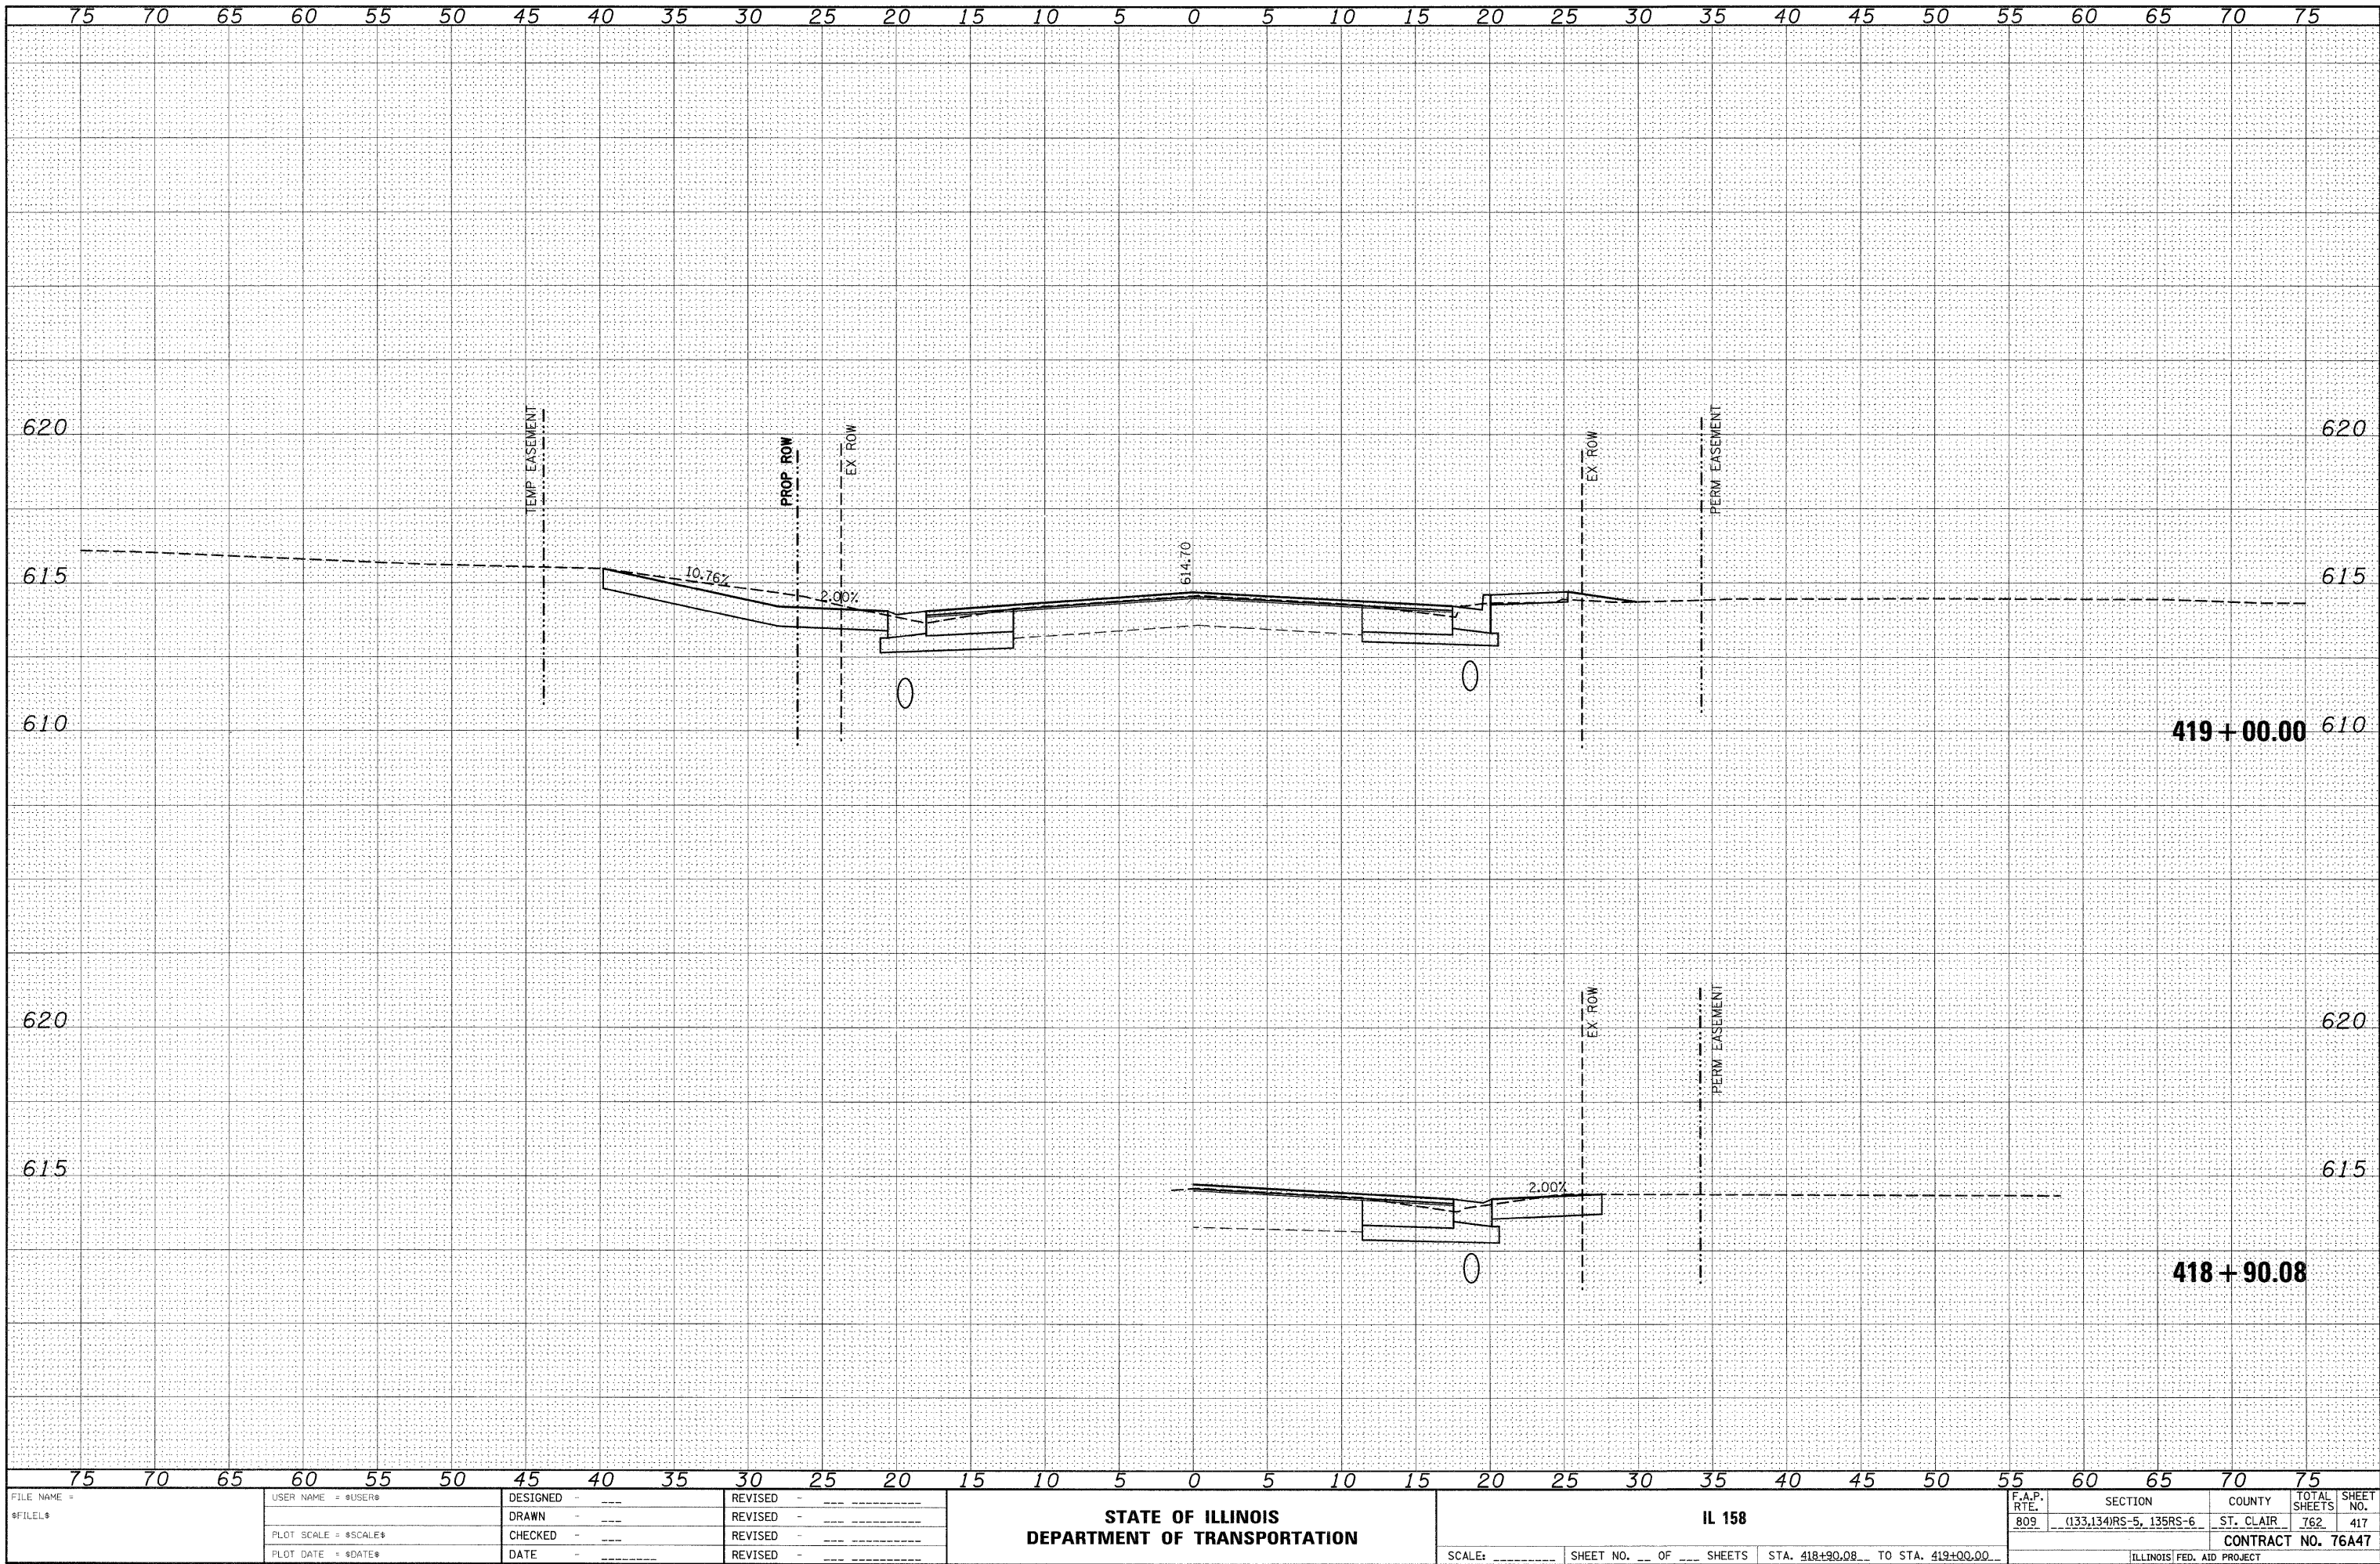


FILE NAME =	USER NAME = #USER#	DESIGNED -	REVISED -	STATE OF ILLINOIS DEPARTMENT OF TRANSPORTATION	IL 158	F.A.P. RTE. 809	SECTION (133,134)RS-5, 135RS-6	COUNTY ST. CLAIR	TOTAL SHEETS 762	SHEET NO. 417
#FILE#		DRAWN -	REVISED -							
		CHECKED -	REVISED -							
		DATE -	REVISED -							
PLOT SCALE = #SCALE#					SCALE: _____	SHEET NO. ___ OF ___ SHEETS		STA. 418+90.08 TO STA. 419+00.00		CONTRACT NO. 76A47
PLOT DATE = #DATE#					ILLINOIS FED. AID PROJECT					

DATE	BY	DATE
ORIGINAL	SURVEY	DATE
BOOK	PLAT	
NO.	NO.	
	NO.	


DATE	BY	DATE
ORIGINAL	SURVEY	DATE
BOOK	PLAT	
NO.	NO.	
	NO.	

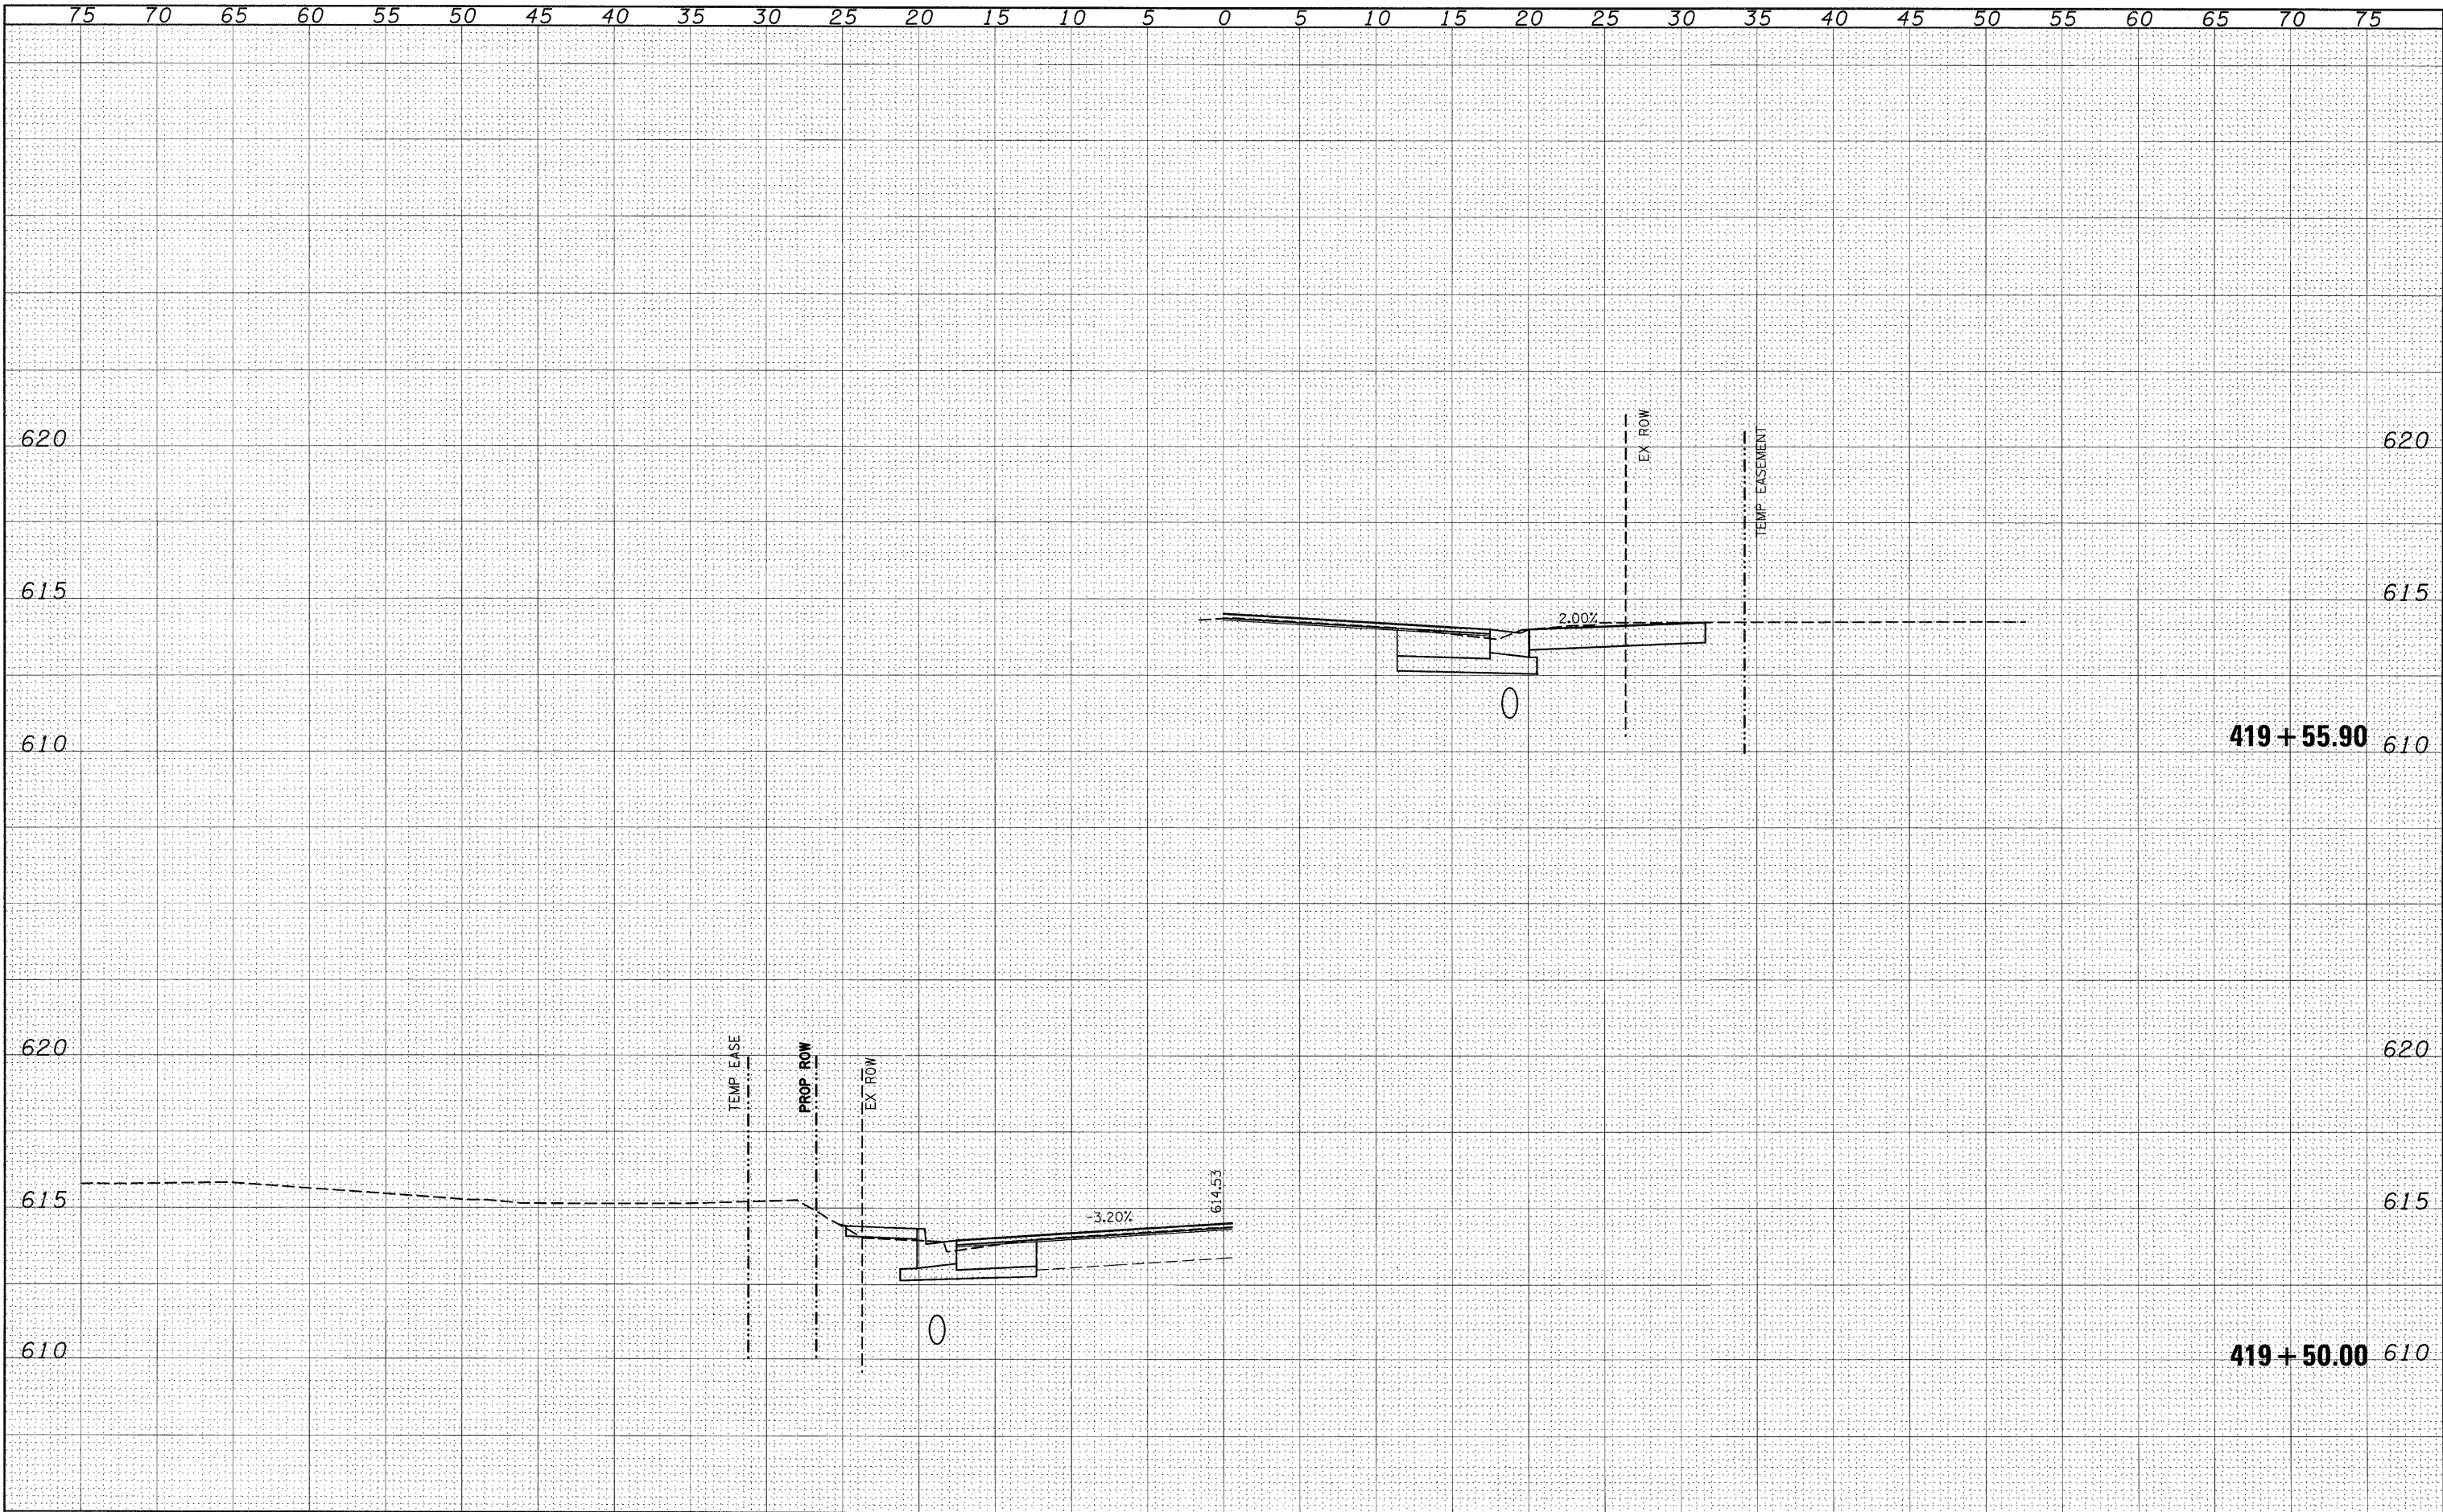

ORIGINAL SURVEY	BY	DATE
SURVEYED		
PLOTTED		
TEMPLATE		
AREAS		
AREAS CHECKED		
NO.		

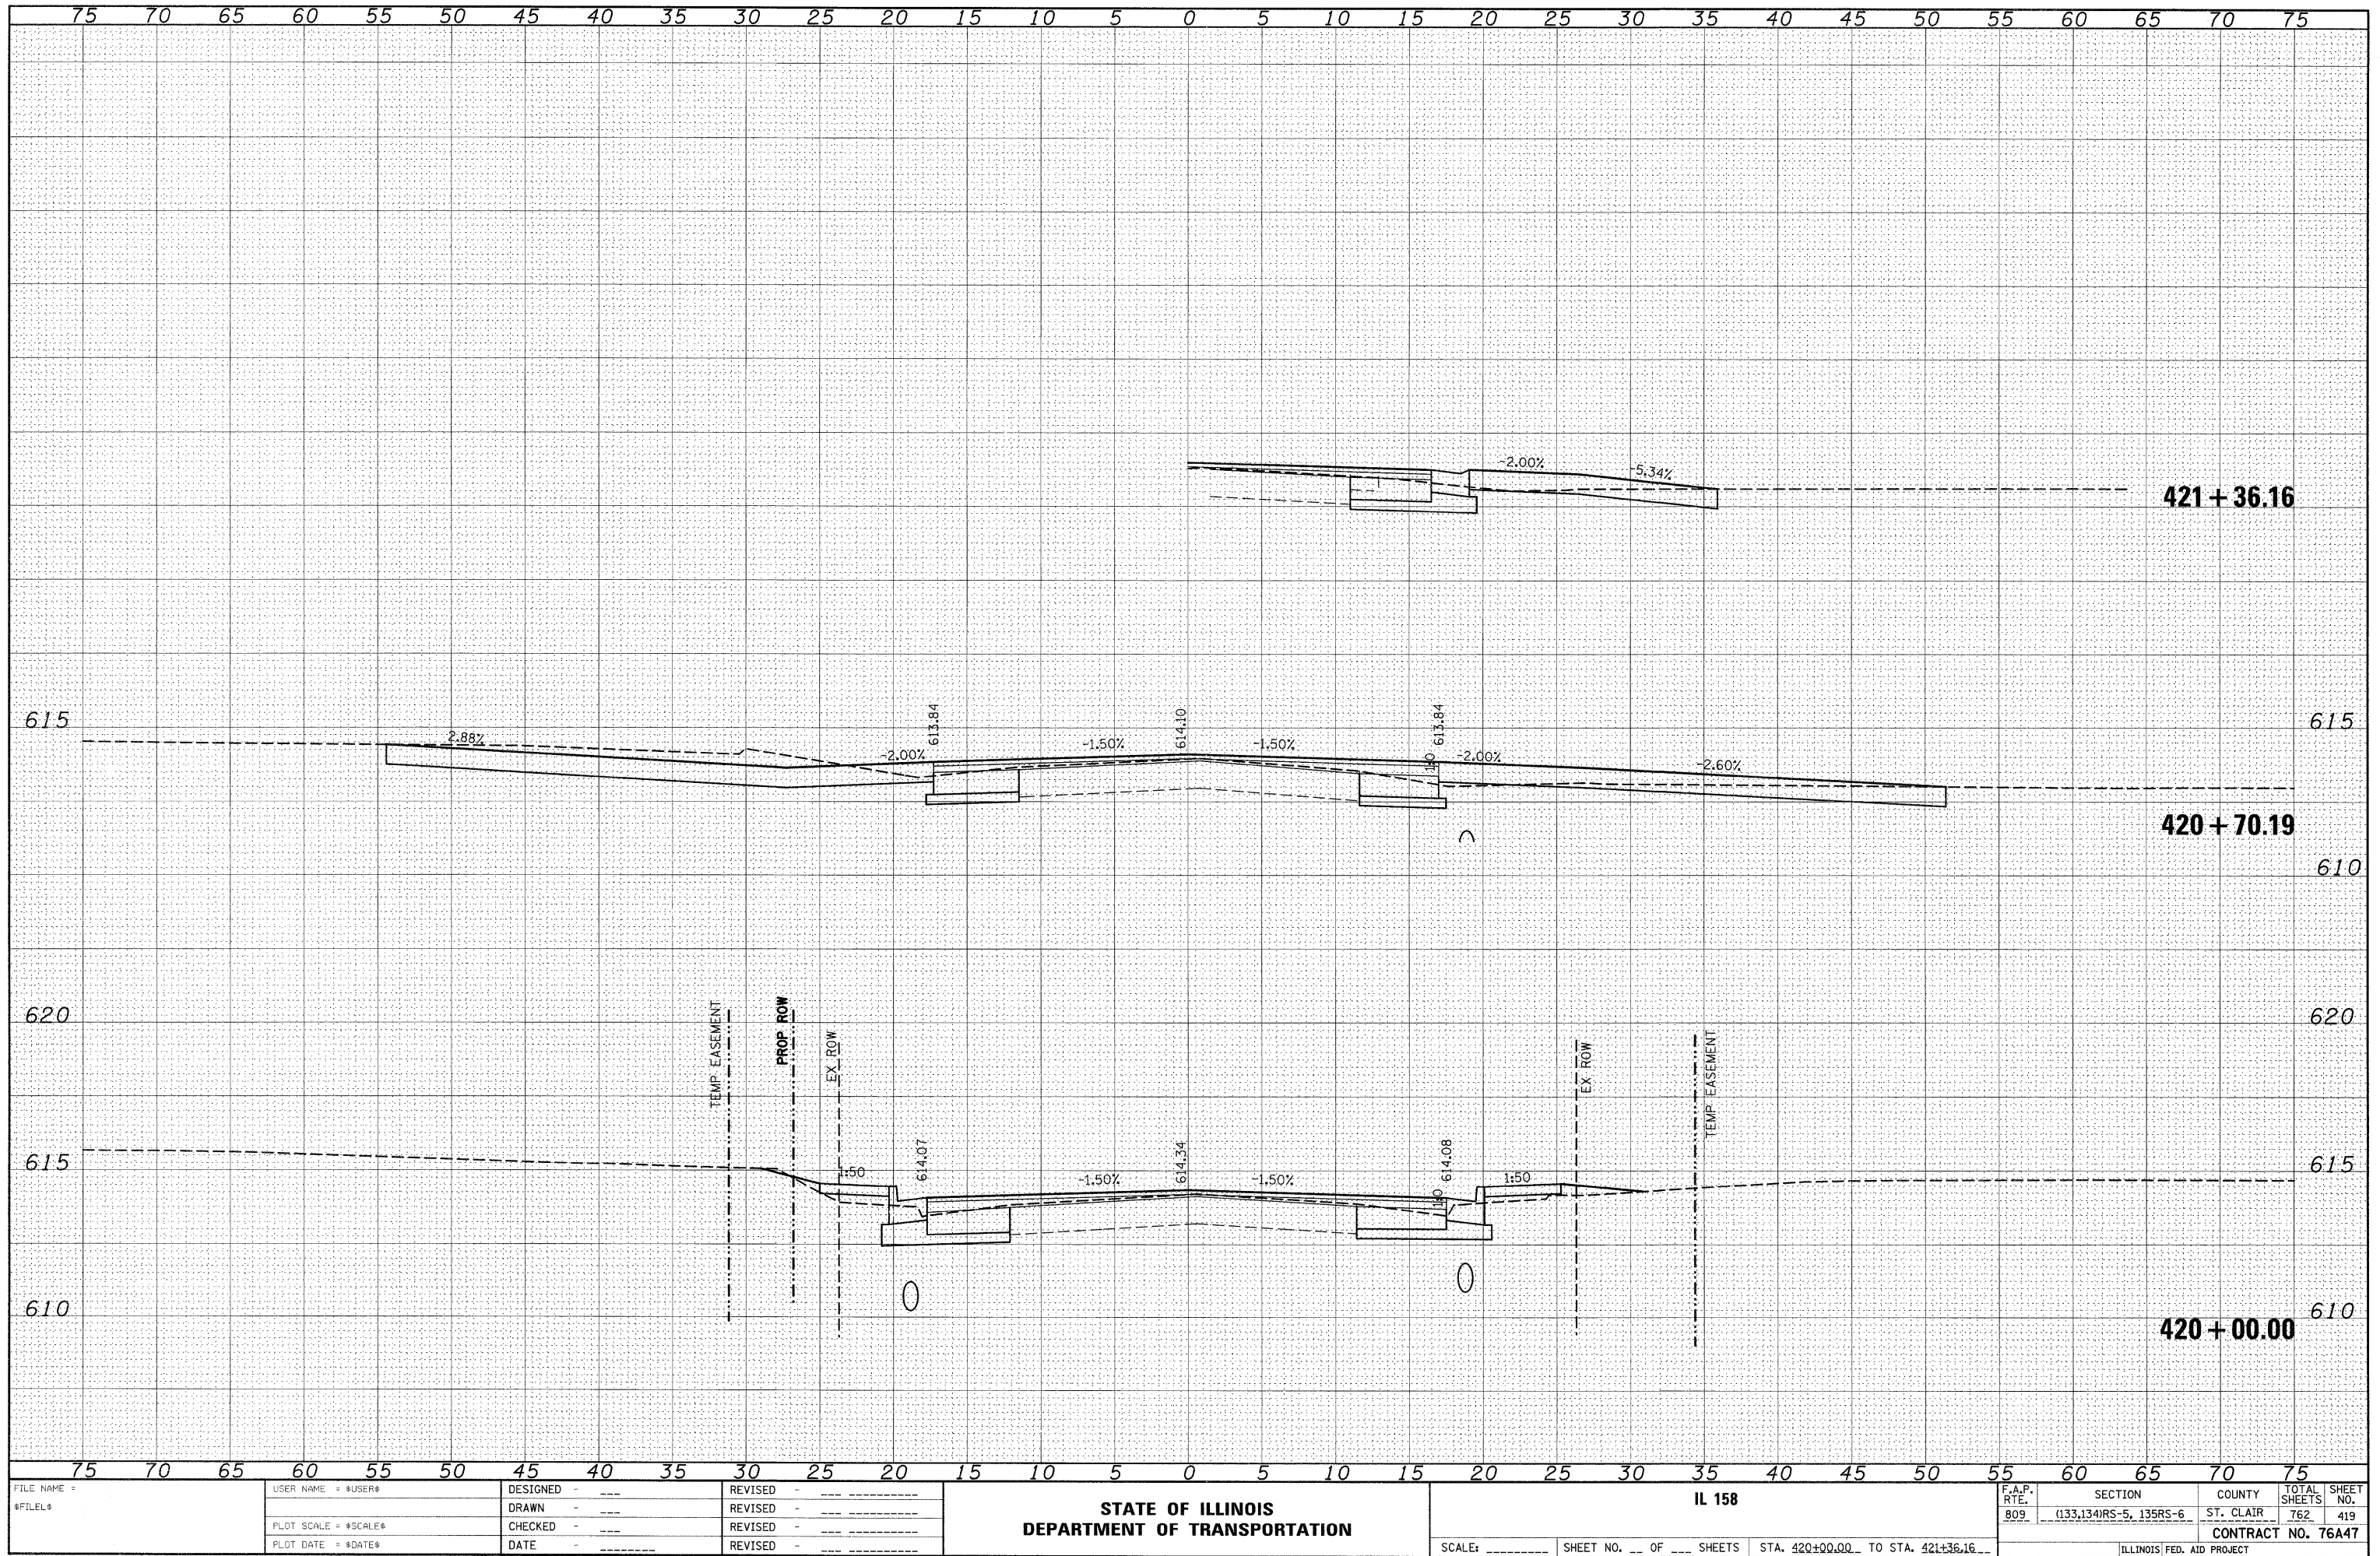


ORIGINAL SURVEY		BY _____	DATE _____
SURVEYED _____			
PLOTTED _____			
NOTE BOOK _____			
TEMPLATE _____			
AREAS _____			
AREAS CHECKED _____			
NO. _____			

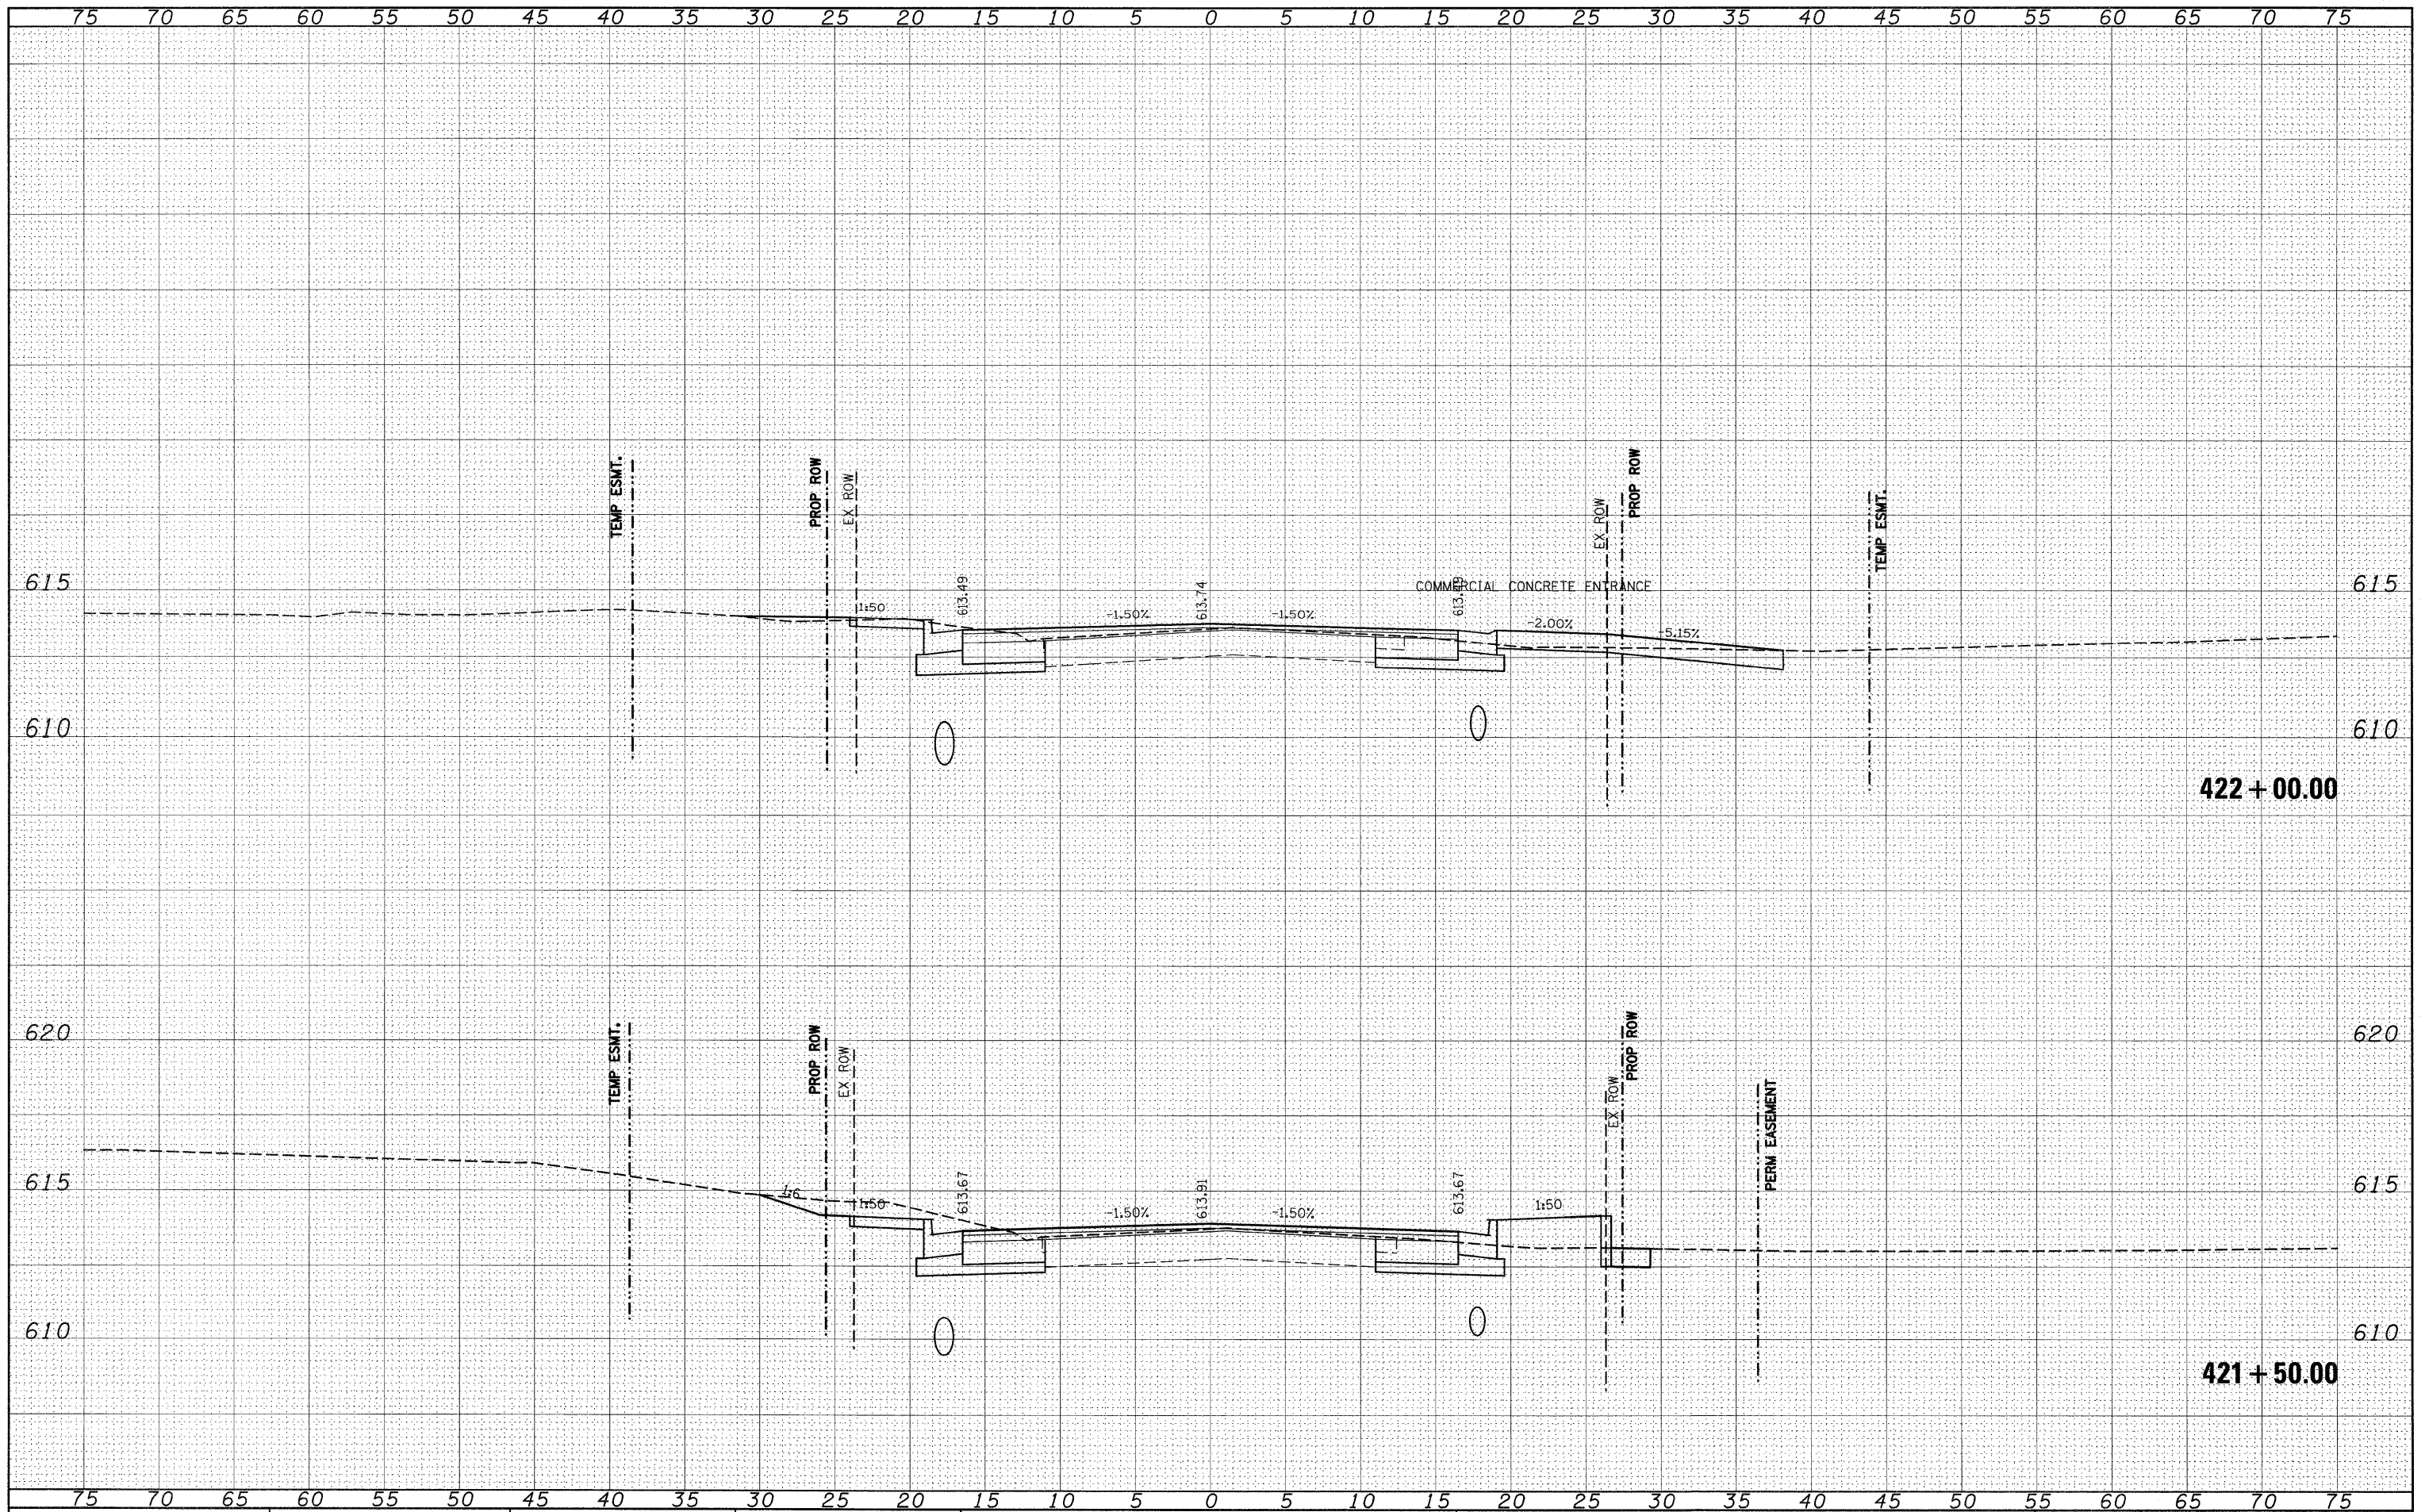

FILE NAME = \$FILEL\$	USER NAME = @USER\$	DESIGNED - ____	REVISED - ____	STATE OF ILLINOIS DEPARTMENT OF TRANSPORTATION	IL 158			F.A.P. RTE.	SECTION	COUNTY	TOTAL SHEETS	SHEET NO.
		DRAWN - ____	REVISED - ____					809	(133,134)RS-5, 135RS-6	ST. CLAIR	762	420
	PLOT SCALE = \$SCALE\$	CHECKED - ____	REVISED - ____		CONTRACT NO. 76A47							
	PLOT DATE = \$DATE\$	DATE - ____	REVISED - ____									
					SCALE: _____	SHEET NO. ____ OF ____ SHEETS	STA. 421+50.00 TO STA. 422+00.00		ILLINOIS FED. AID PROJECT			


FINAL	SURVEY	DATE
BY		
SURVEYED	PLOTTED	
NOTE BOOK	TEMPLATE	
AREAS	CHECKED	
NO.		

ORIGINAL	SURVEY	DATE
BY		
SURVEYED	PLOTTED	
NOTE BOOK	TEMPLATE	
AREAS	CHECKED	
NO.		

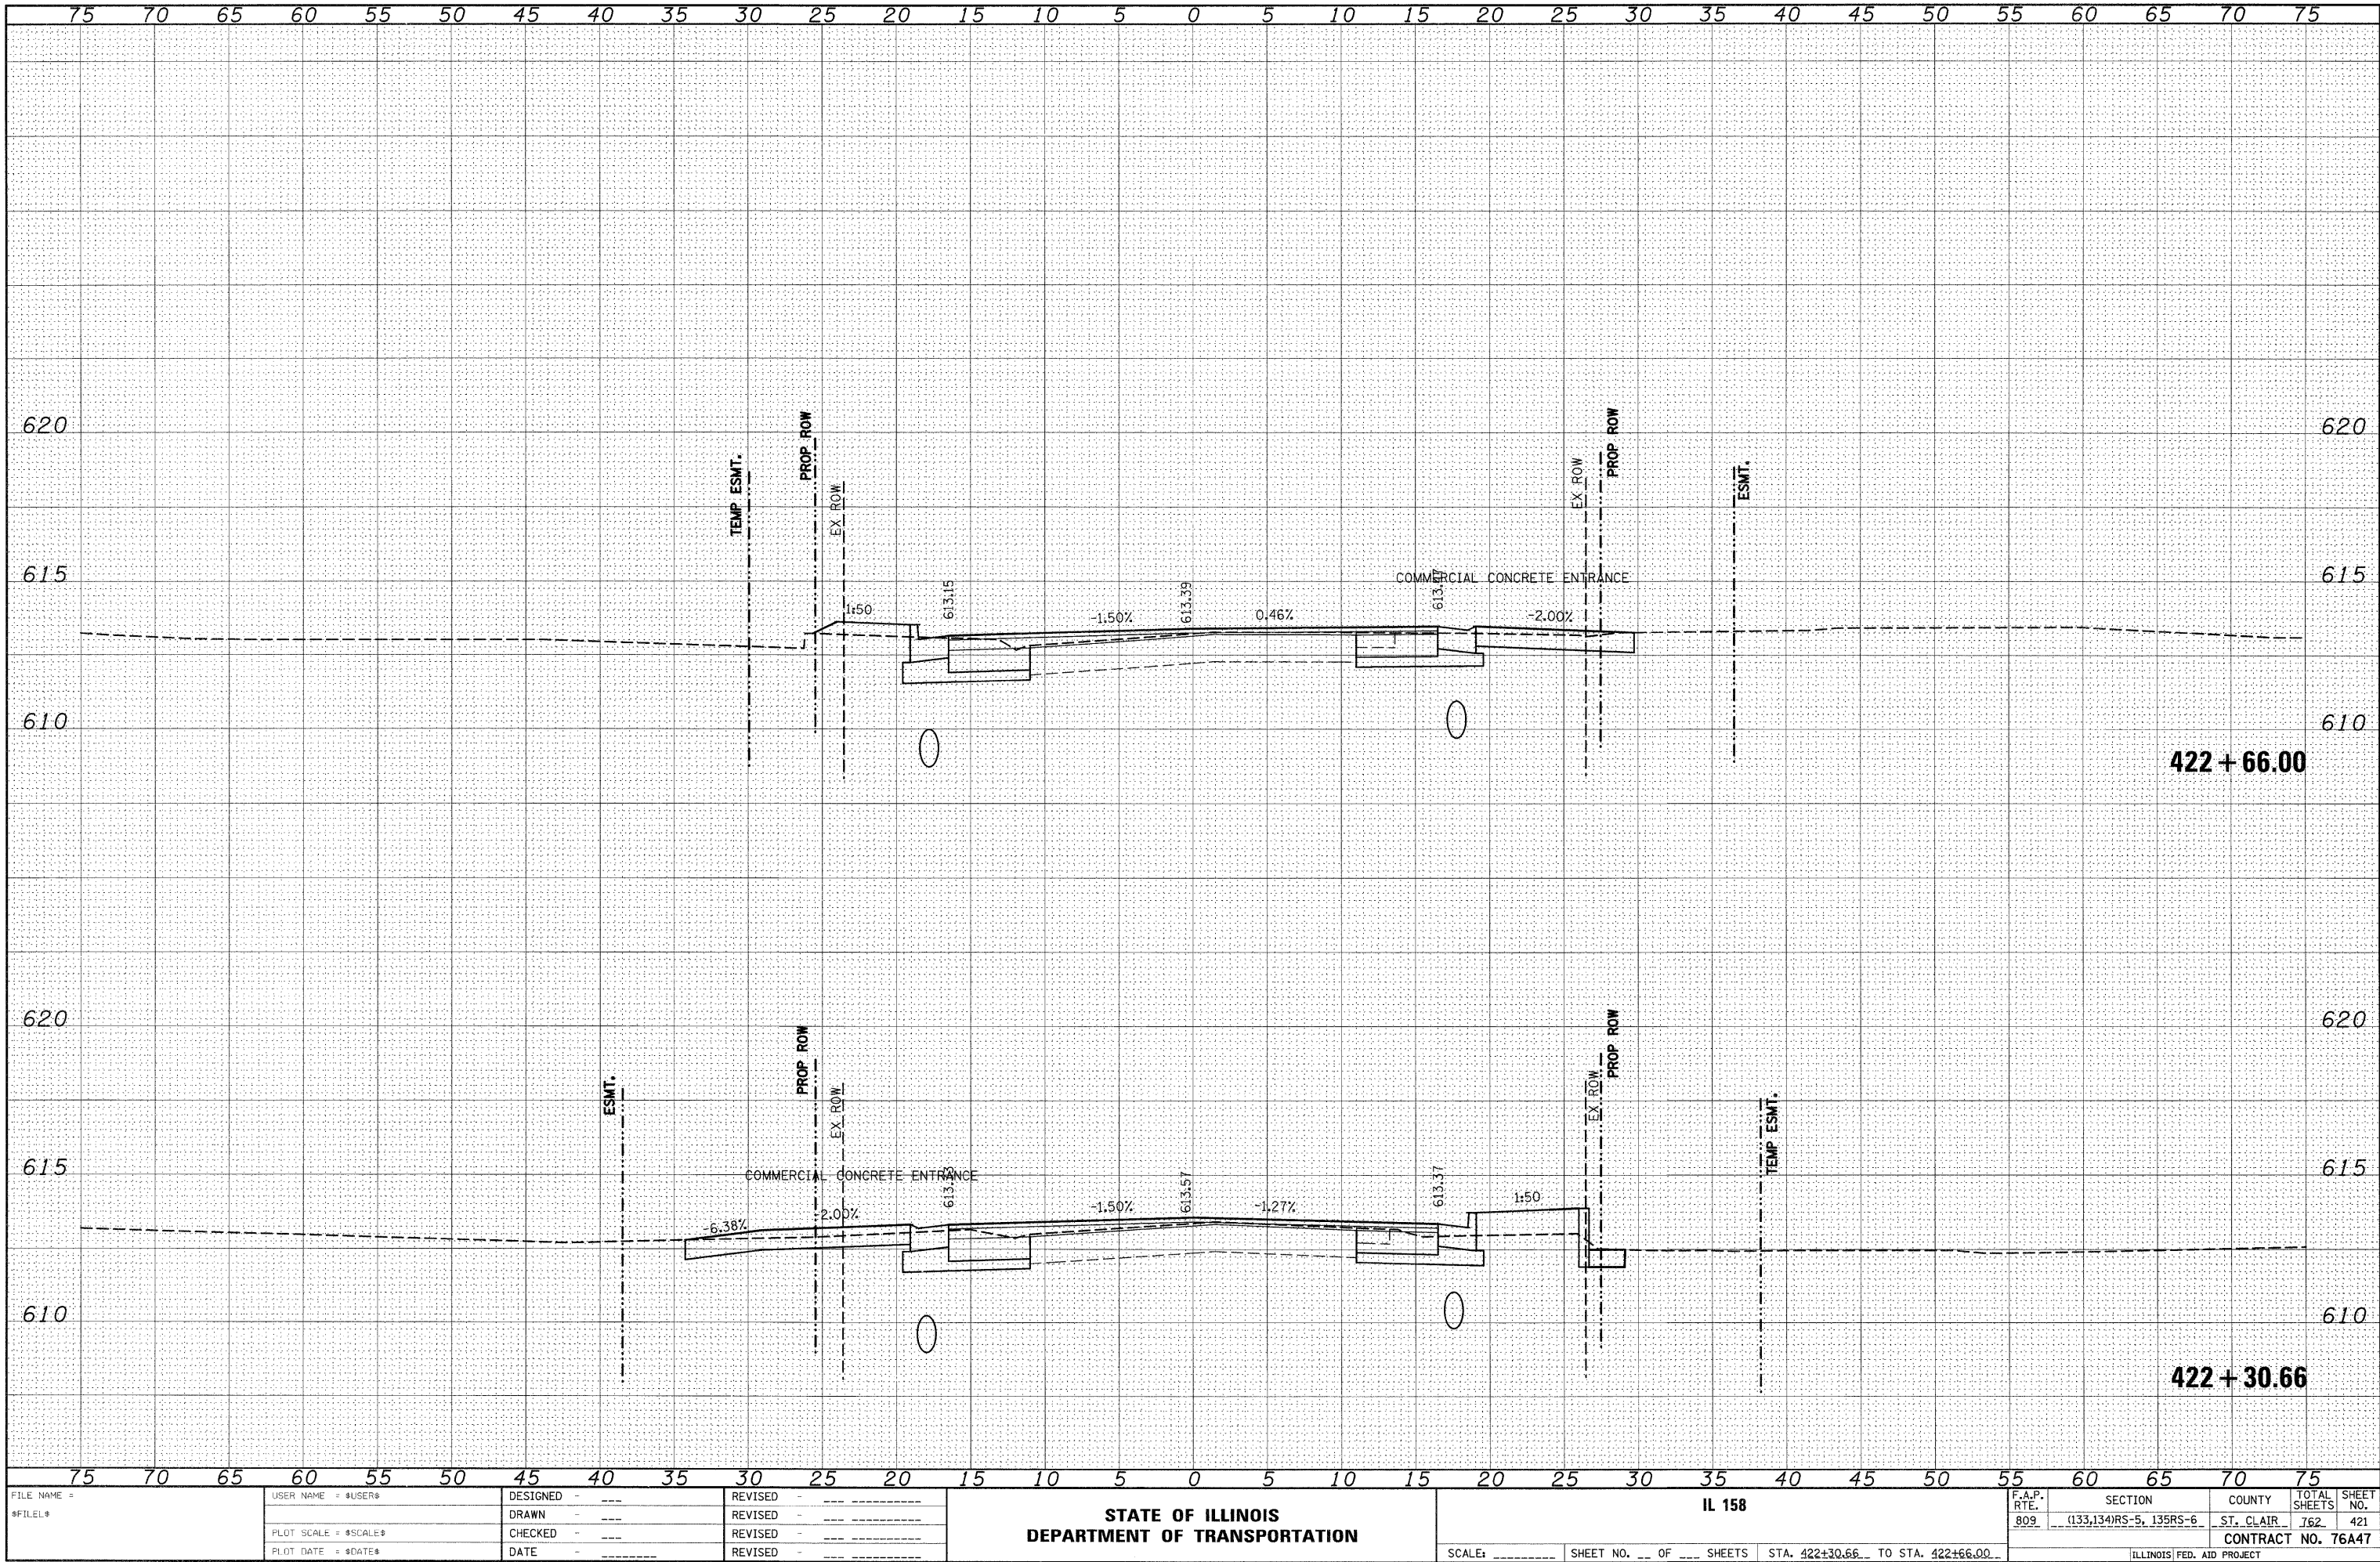

FINAL	SURVEY	DATE
BY		
SURVEY		
PLOTTED		
NOTE BOOK		
TEMP		
AREAS		
CHECKED		
NO.		


ORIGINAL	SURVEY	DATE
BY		
SURVEY		
PLOTTED		
NOTE BOOK		
TEMP		
AREAS		
CHECKED		
NO.		

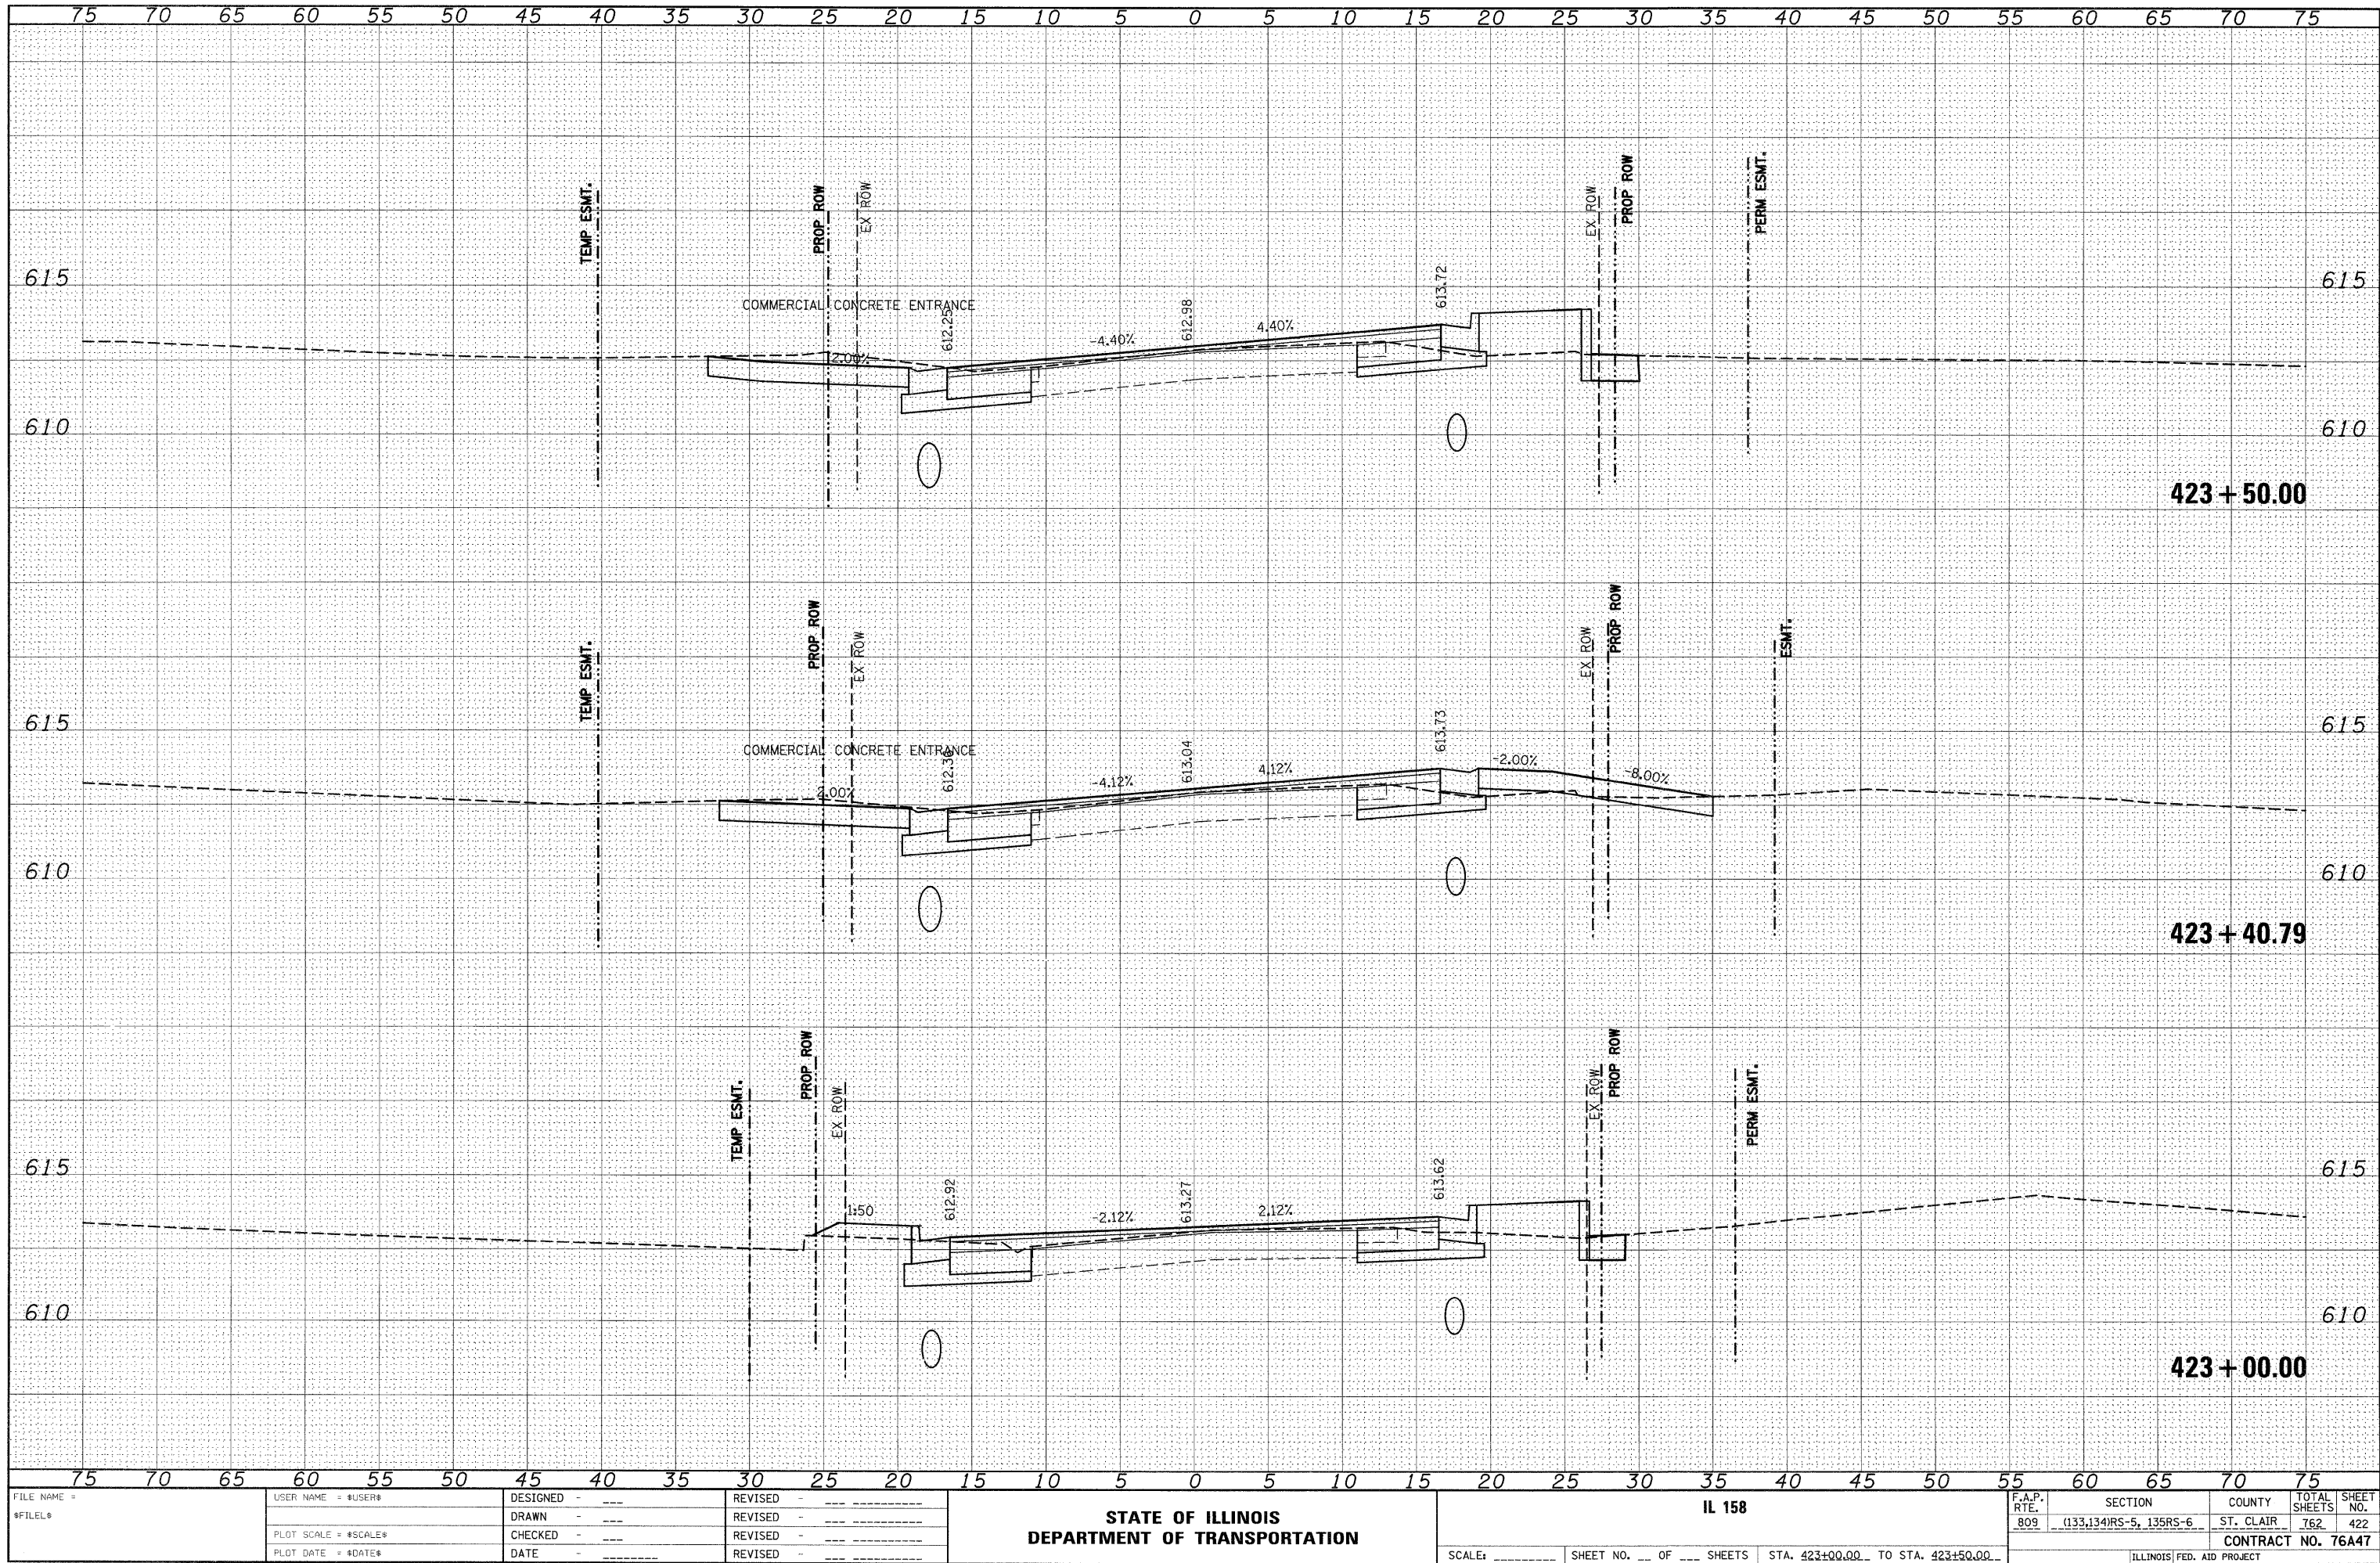

FILE NAME =	USER NAME = #USER#	DESIGNED -	REVISED -	STATE OF ILLINOIS		IL 158		F.A.P. SECTION COUNTY TOTAL SHEETS SHEET NO.	
\$FILEL\$		DRAWN -	REVISED -	DEPARTMENT OF TRANSPORTATION				809 (133,134)RS-5, 135RS-6 ST. CLAIR 762 422	
		CHECKED -	REVISED -					CONTRACT NO. 76A47	
		DATE -	REVISED -			SCALE: SHEET NO. OF SHEETS STA. 423+00.00 TO STA. 423+50.00		ILLINOIS FED. AID PROJECT	

FINAL	SURVEY	BY	DATE
NOTE BOOK	PLOTTED		
NO.	TEMPLATE		
	AREAS		
	CHECKED		


ORIGINAL	SURVEY	BY	DATE
NOTE BOOK	PLOTTED		
NO.	TEMPLATE		
	AREAS		
	CHECKED		

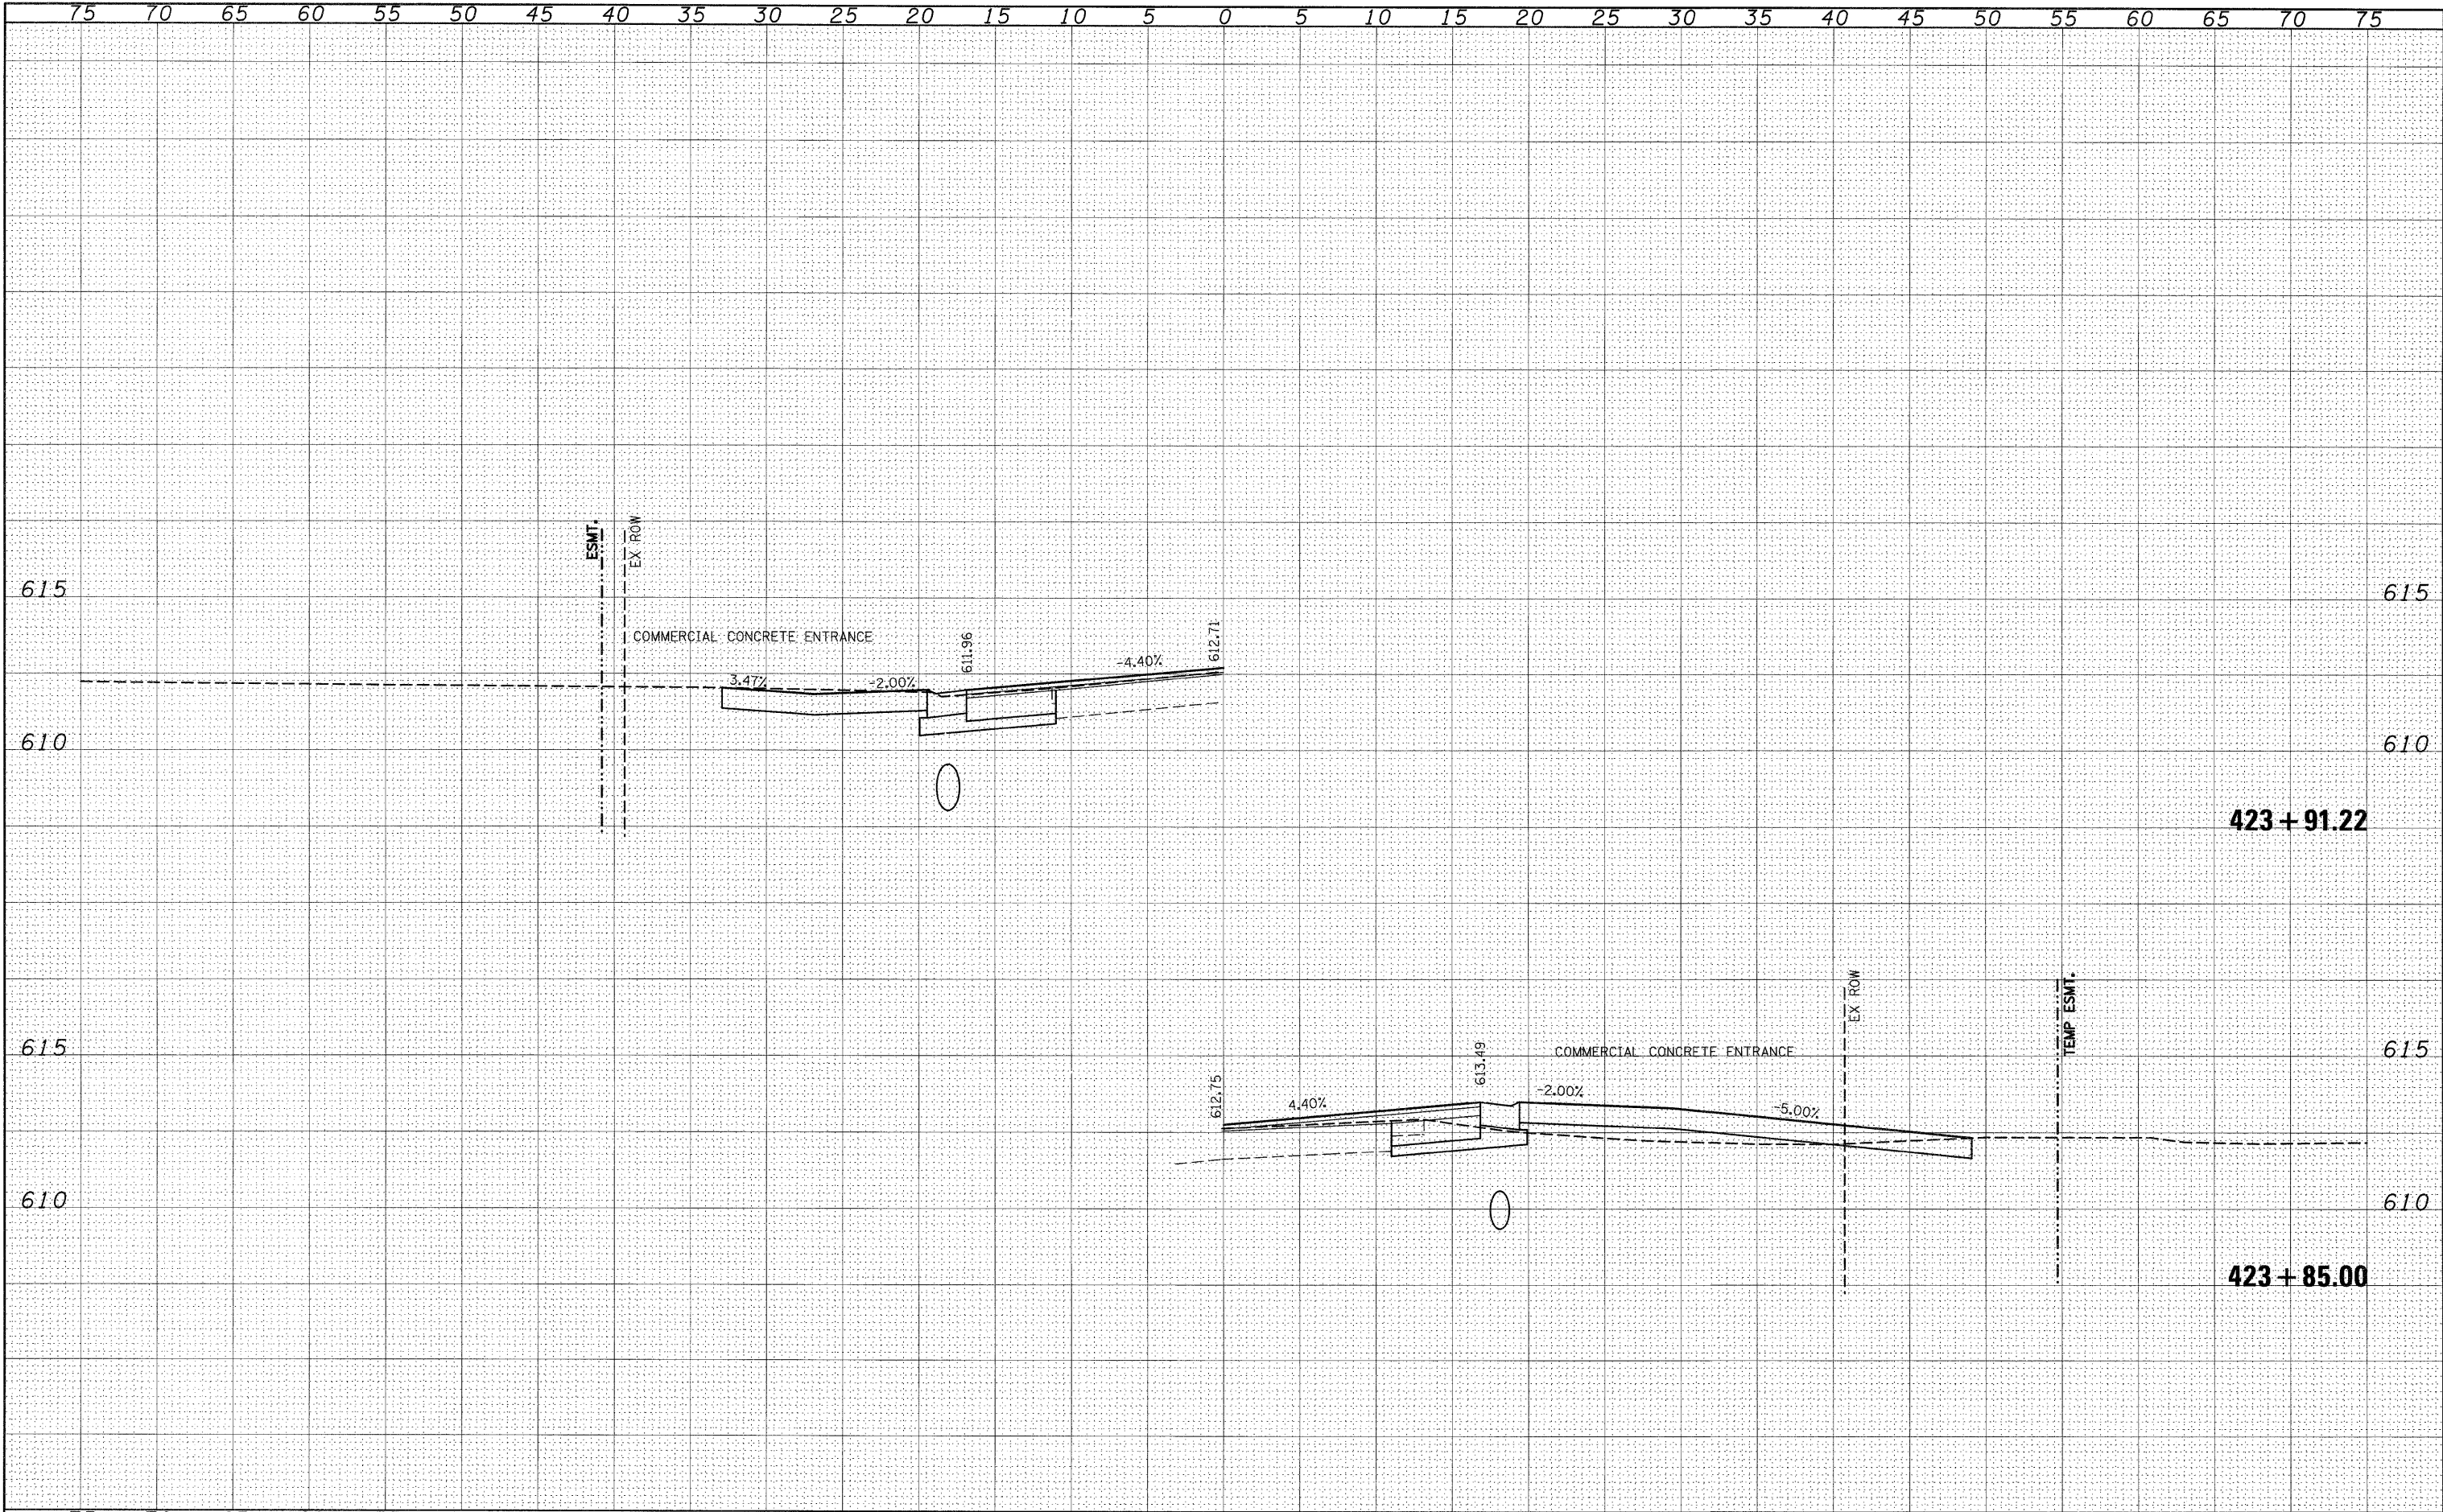

FILE NAME =	USER NAME = #USER#	DESIGNED -	REVISED -	STATE OF ILLINOIS DEPARTMENT OF TRANSPORTATION				IL 158				F.A.P. RTE. 809	SECTION (133,134)RS-5, 135RS-6	COUNTY ST. CLAIR	TOTAL SHEETS 762	SHEET NO. 423			
#FILE#		DRAWN -	REVISED -									SCALE: _____		SHEET NO. ____ OF ____ SHEETS		STA. 423+85.00 TO STA. 423+91.22		CONTRACT NO. 76A47	
		CHECKED -	REVISED -															ILLINOIS FED. AID PROJECT	
		DATE -	REVISED -																

DATE	
BY	
SURVEYED	
PLOTTED	
NOTE BOOK	
AREAS	
NO.	

DATE	
BY	
SURVEYED	
PLOTTED	
NOTE BOOK	
AREAS	
NO.	

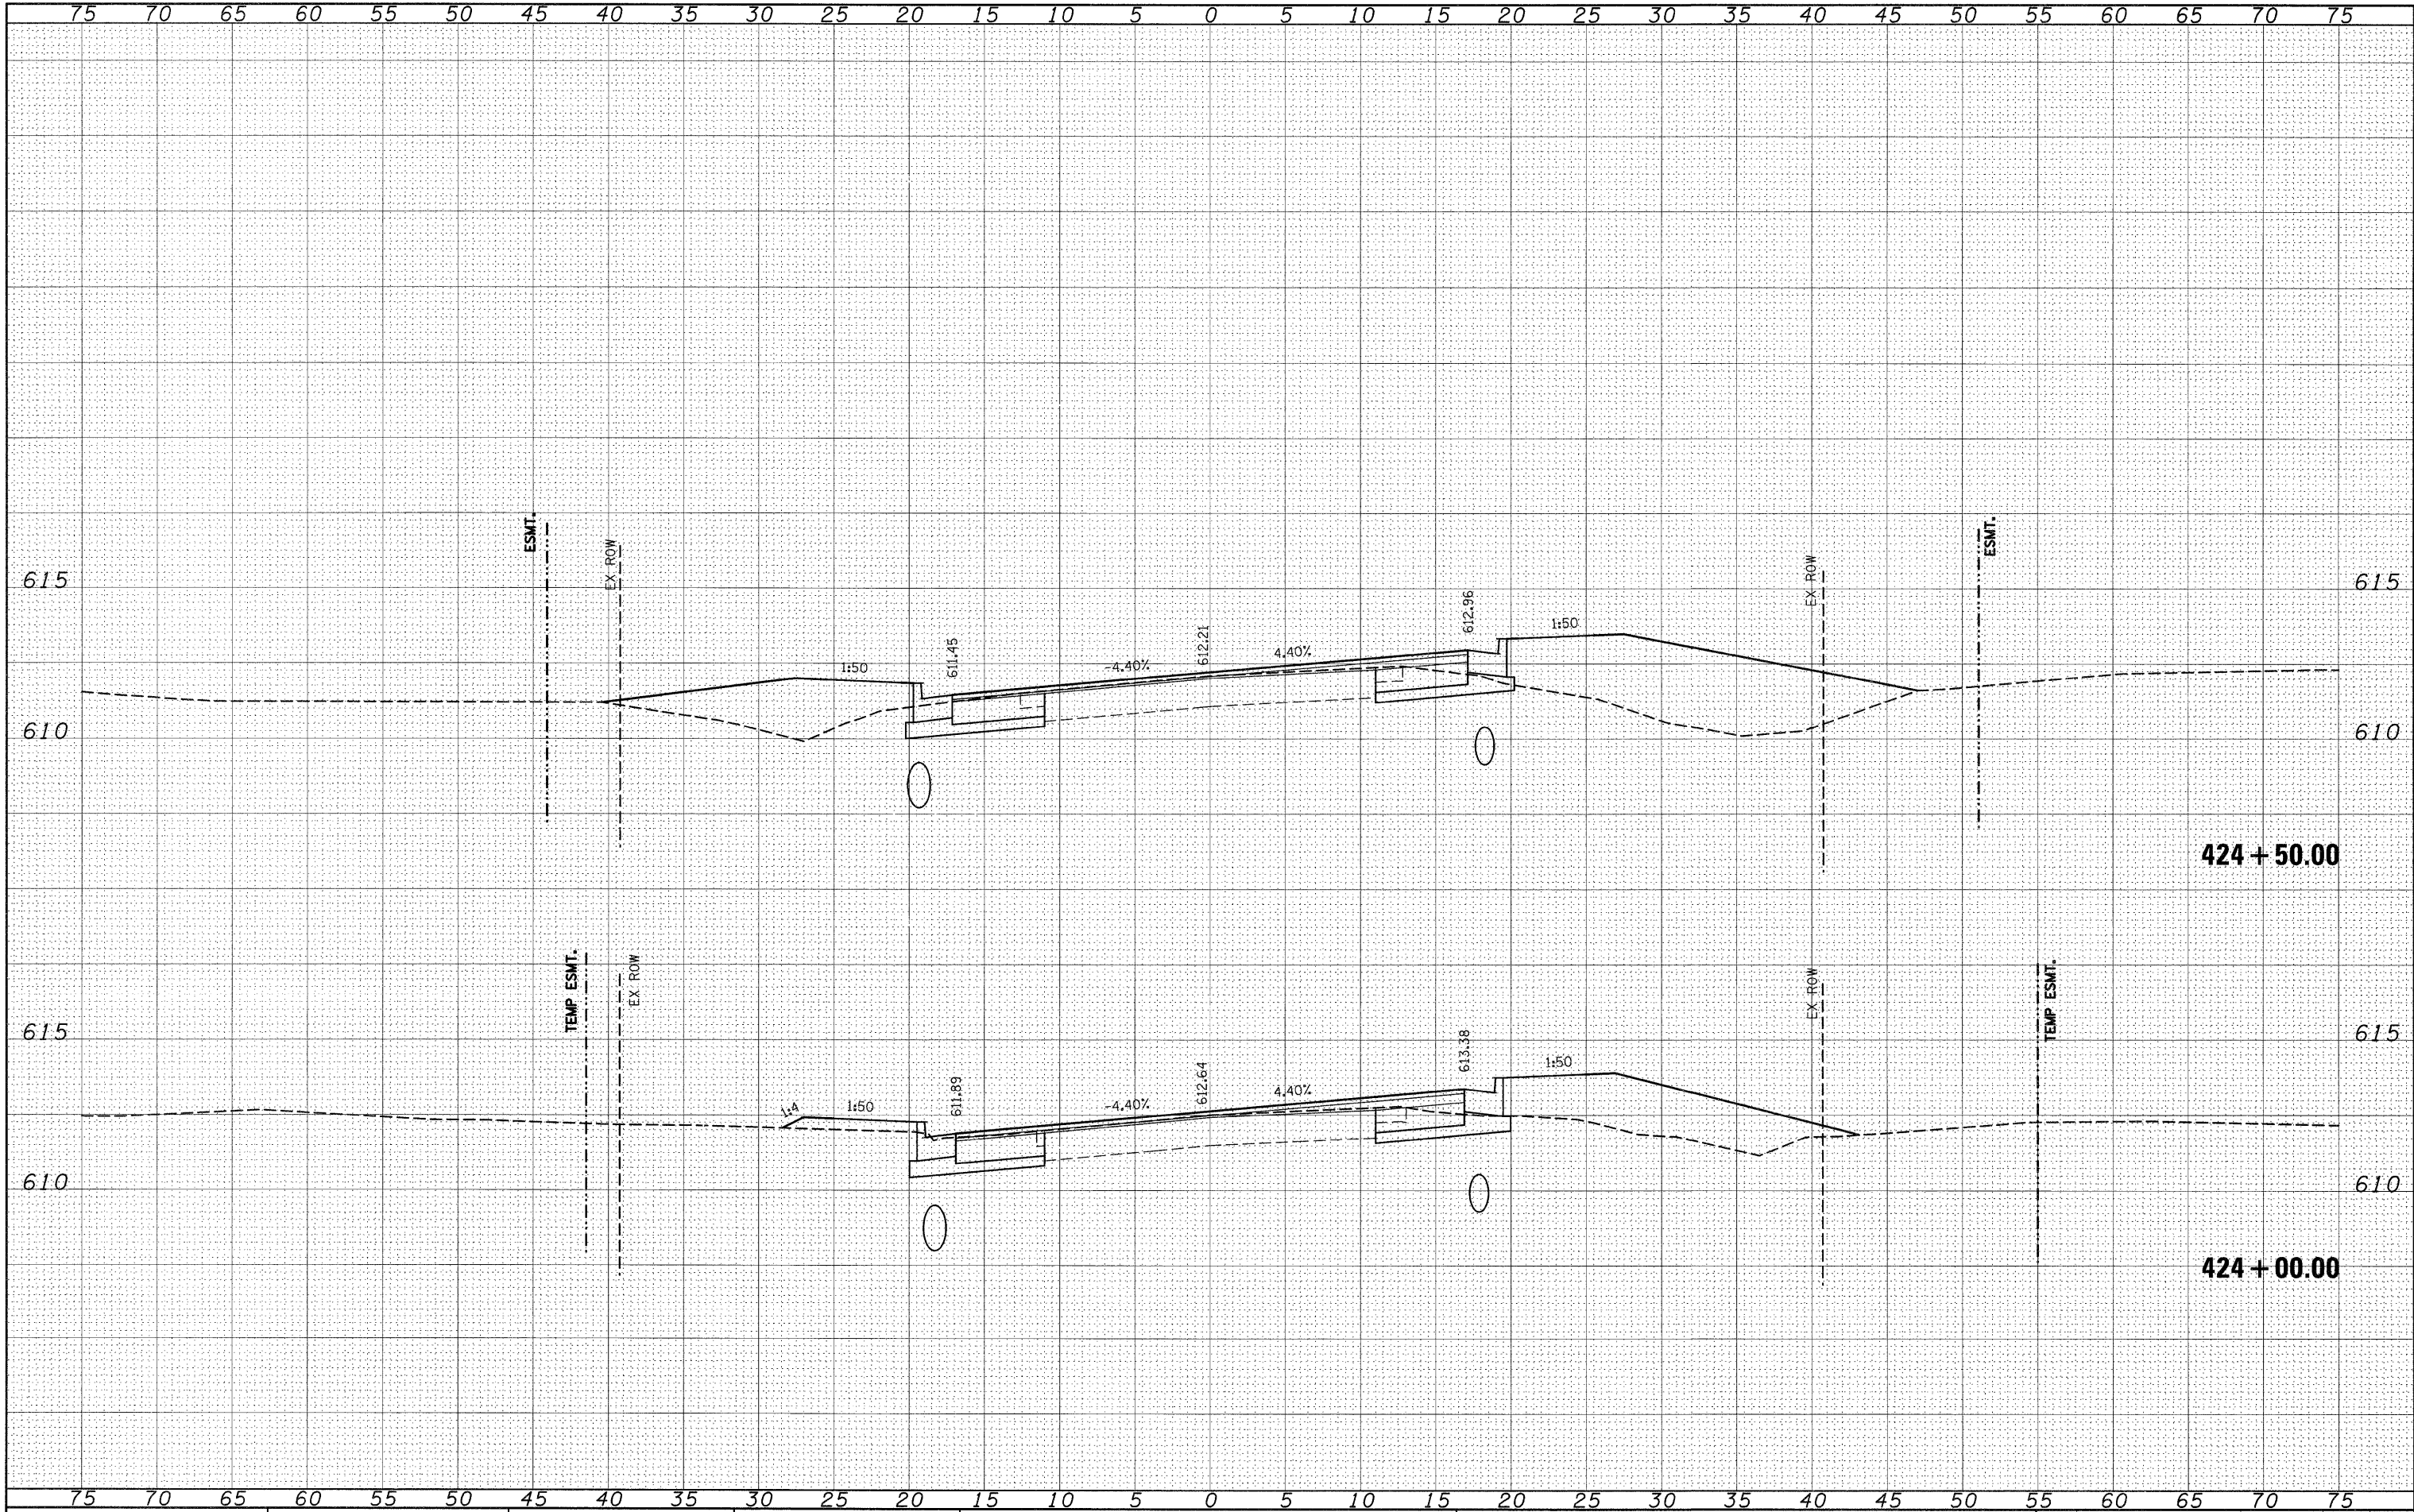


FILE NAME =	USER NAME = #USER#	DESIGNED -	REVISED -	IL 158		F.A.P. RTE.	SECTION	COUNTY	TOTAL SHEETS	SHEET NO.
#FILE#		DRAWN -	REVISED -			809	(133,134)RS-5, 135RS-6	ST. CLAIR	762	424
		CHECKED -	REVISED -			CONTRACT NO. 76A47				
		DATE -	REVISED -			ILLINOIS FED. AID PROJECT				
				SCALE: _____		SHEET NO. ____ OF ____ SHEETS		STA. 424+00.00 TO STA. 424+50.00		


STATE OF ILLINOIS
DEPARTMENT OF TRANSPORTATION

FINAL	DATE
SURVEY	BY
NOTED	
BOOK	
NO.	
PLotted	
Template	
Areas	
Checked	

ORIGINAL	DATE
SURVEY	BY
NOTED	
BOOK	
NO.	
PLotted	
Template	
Areas	
Checked	

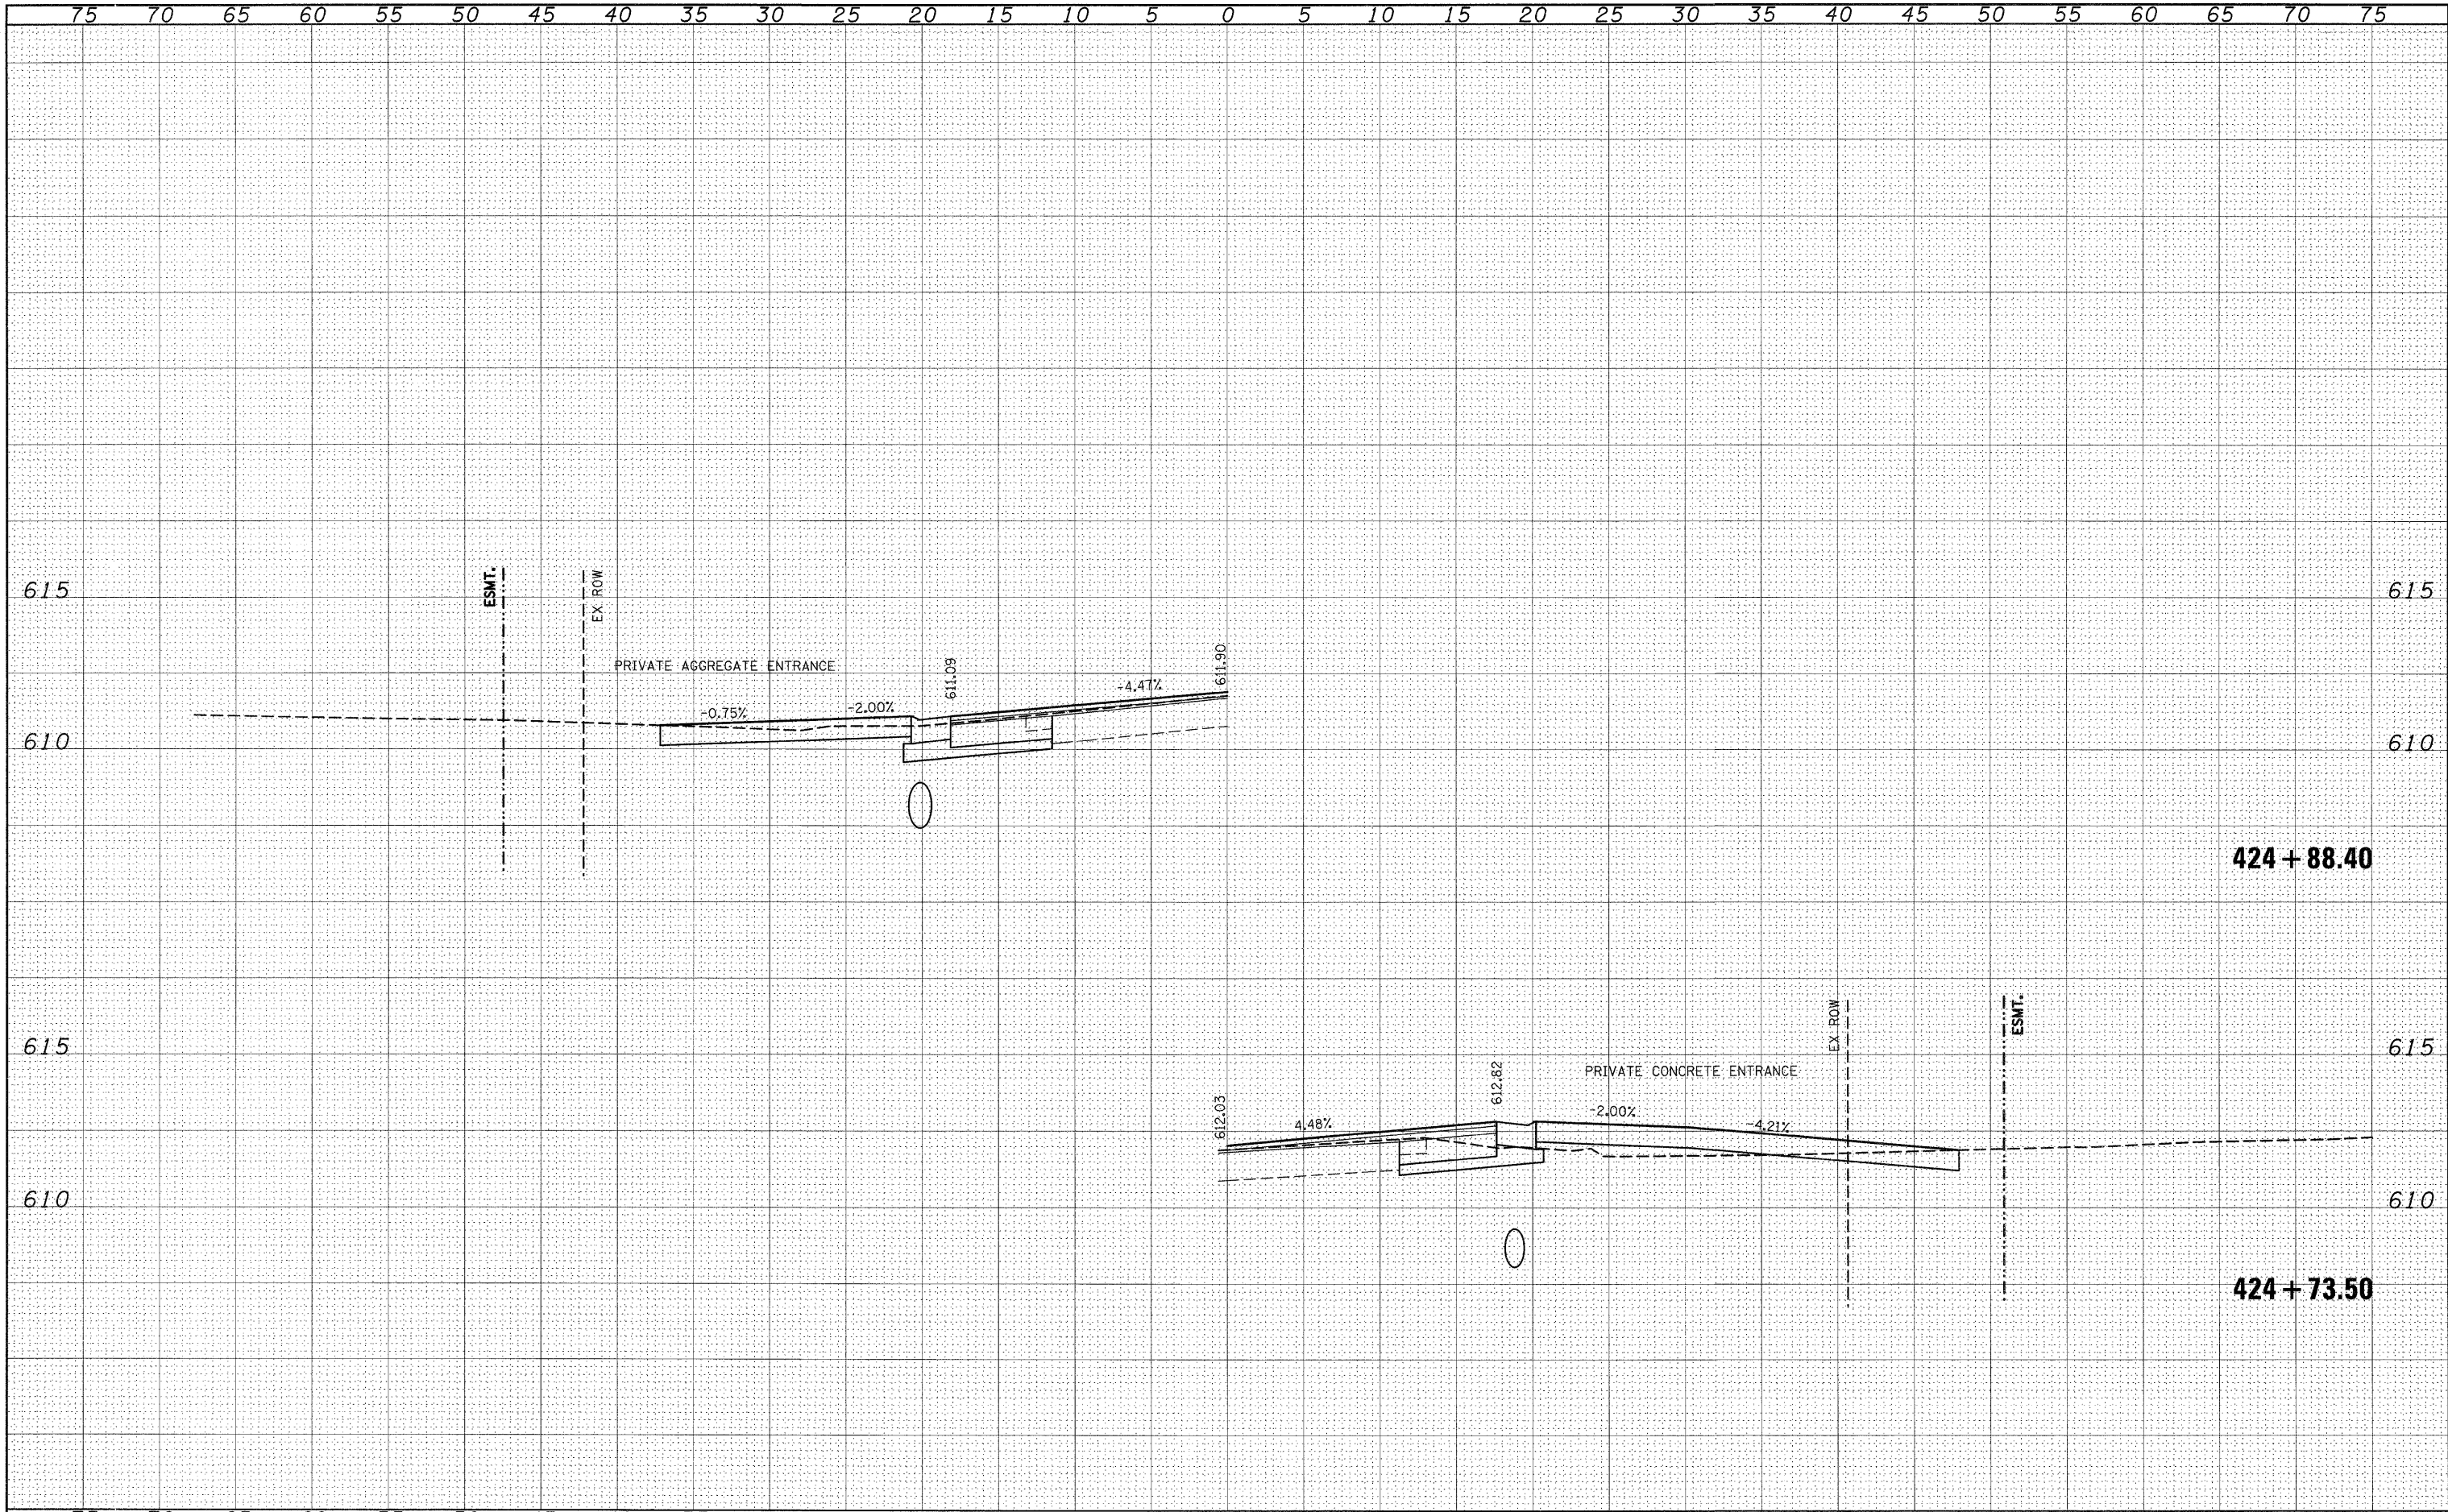


ORIGINAL SURVEY	SURVEYED	BY	DATE
NOTE BOOK	PLOTTED		
	TEMPLATE		
	ARGAS		
NO. _____	AREAS CHECKED		

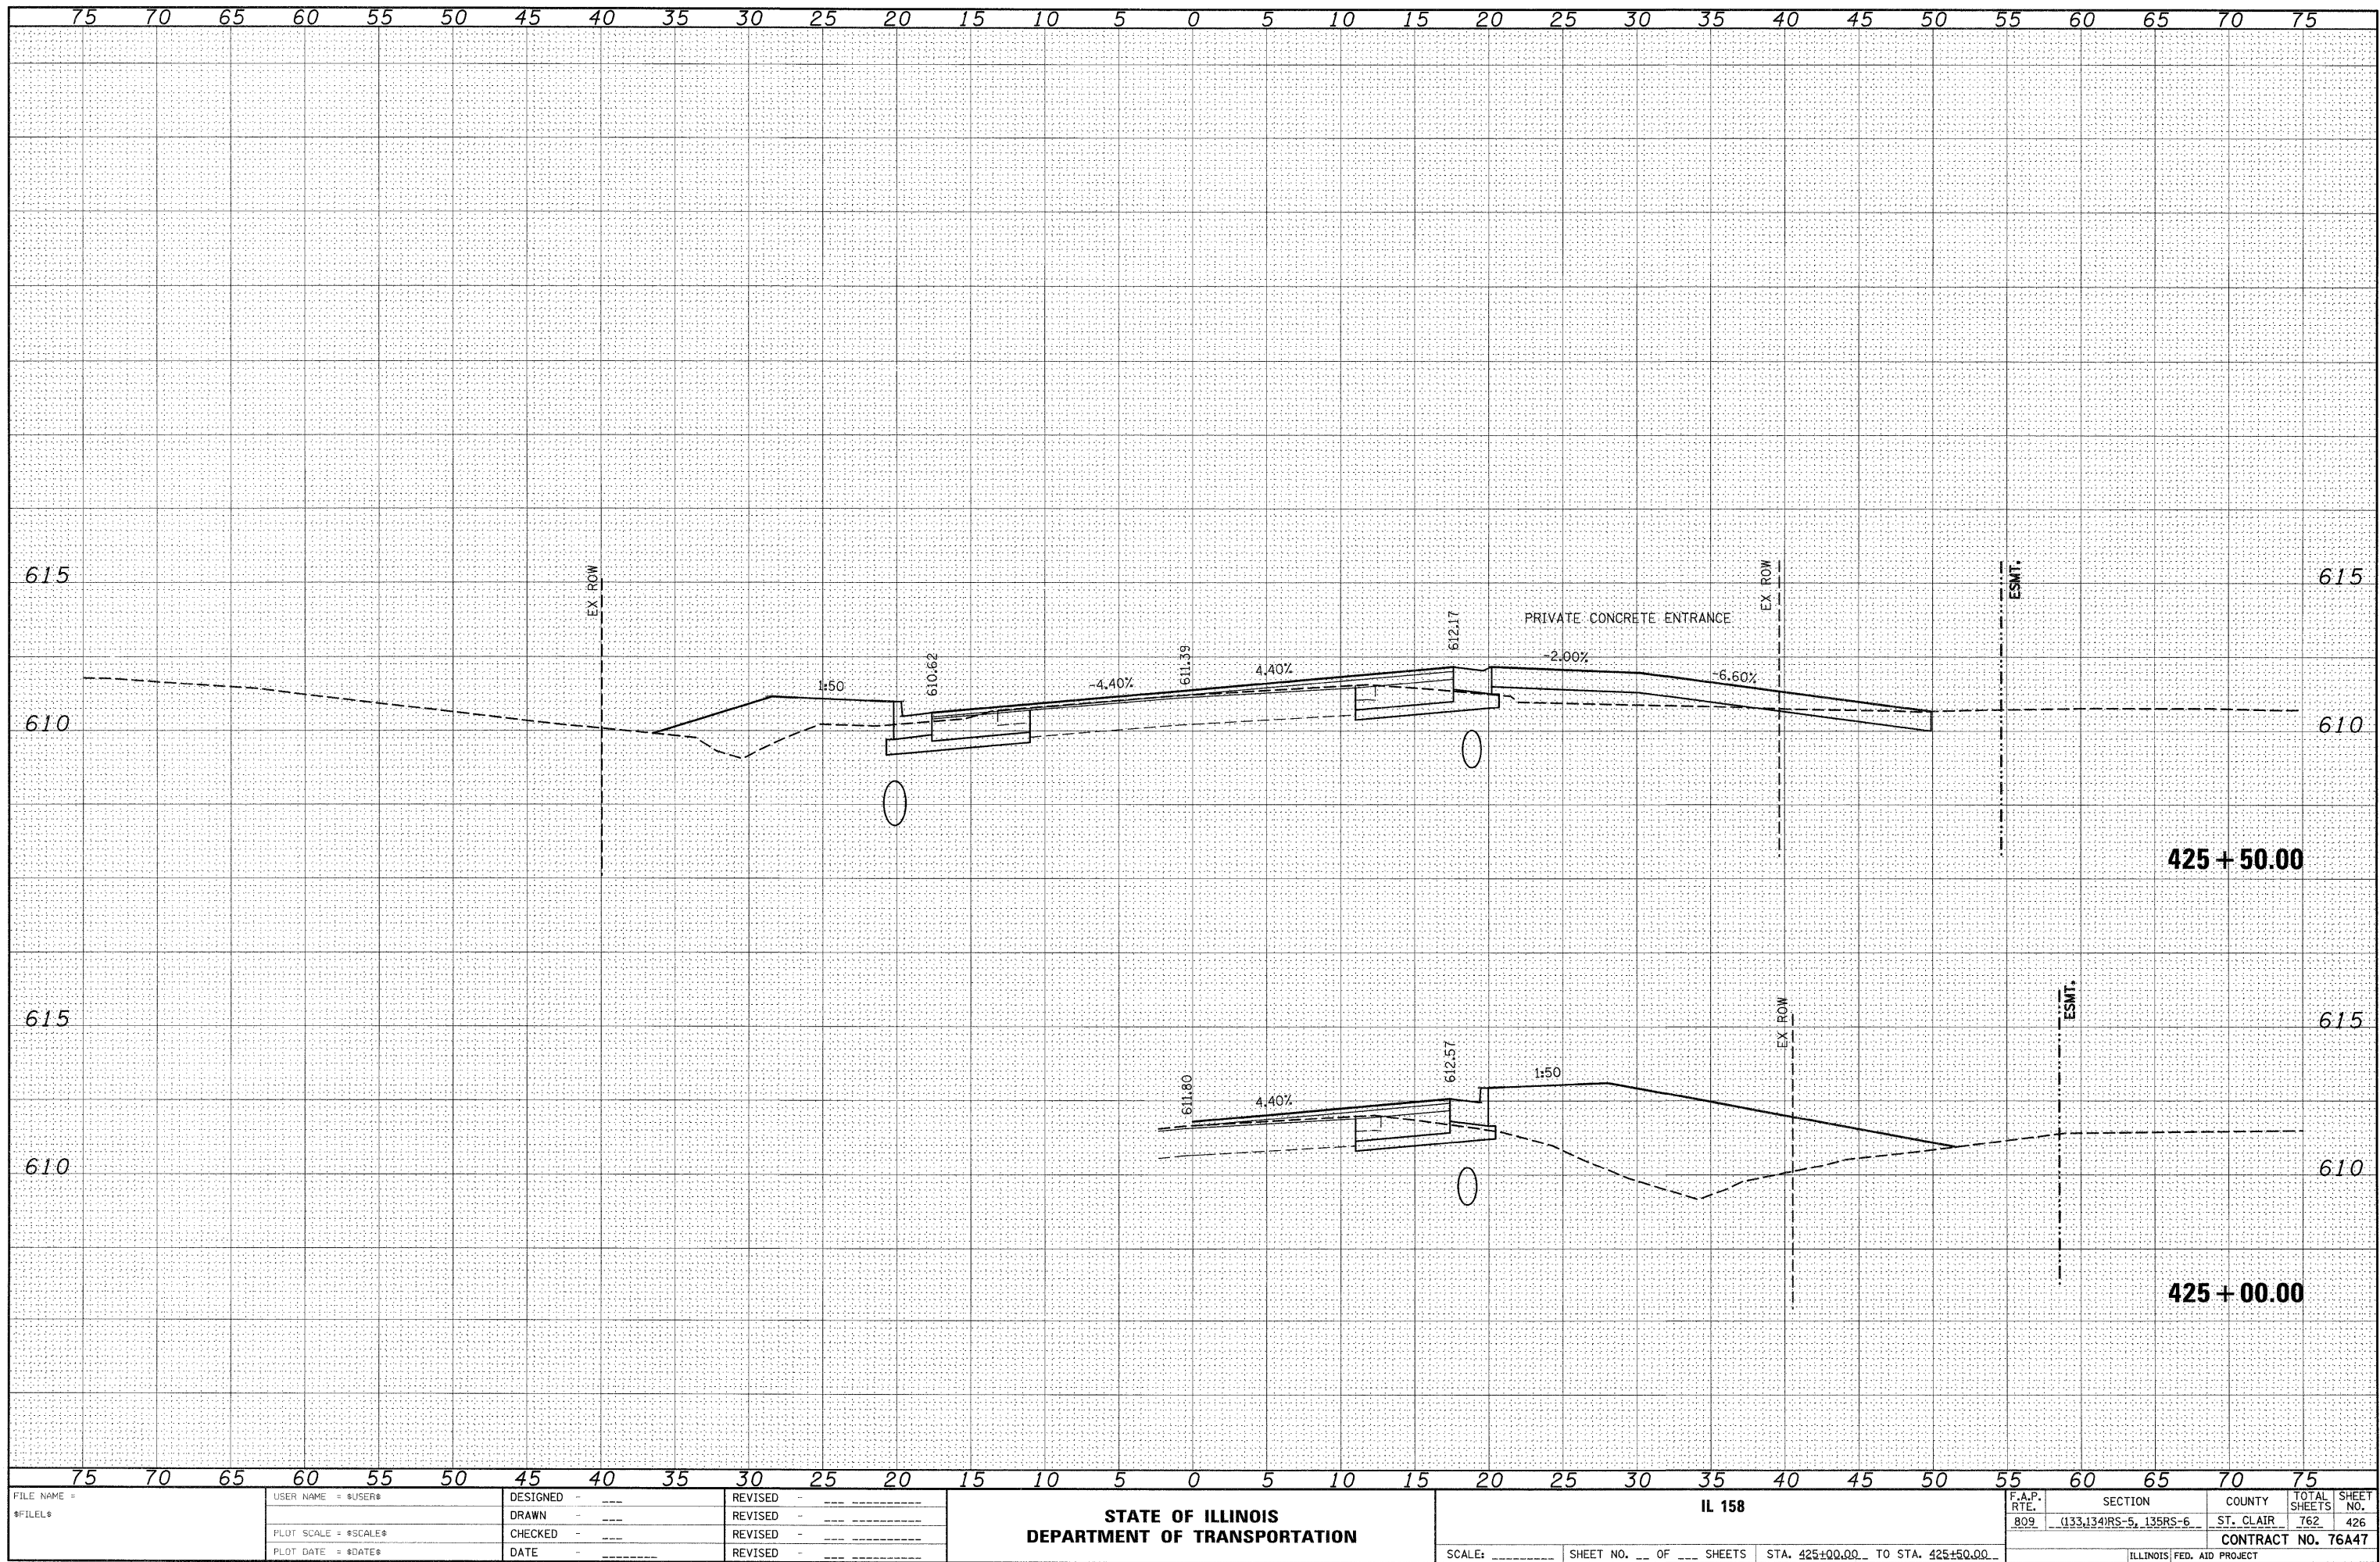


DATE	BY	SURVEYED	PLOTTED	TEMPLATE	AREAS CHECKED
FINAL SURVEY		NOTE BOOK NO.			

DATE	BY	SURVEYED	PLOTTED	TEMPLATE	AREAS CHECKED
ORIGINAL SURVEY		NOTE BOOK NO.			

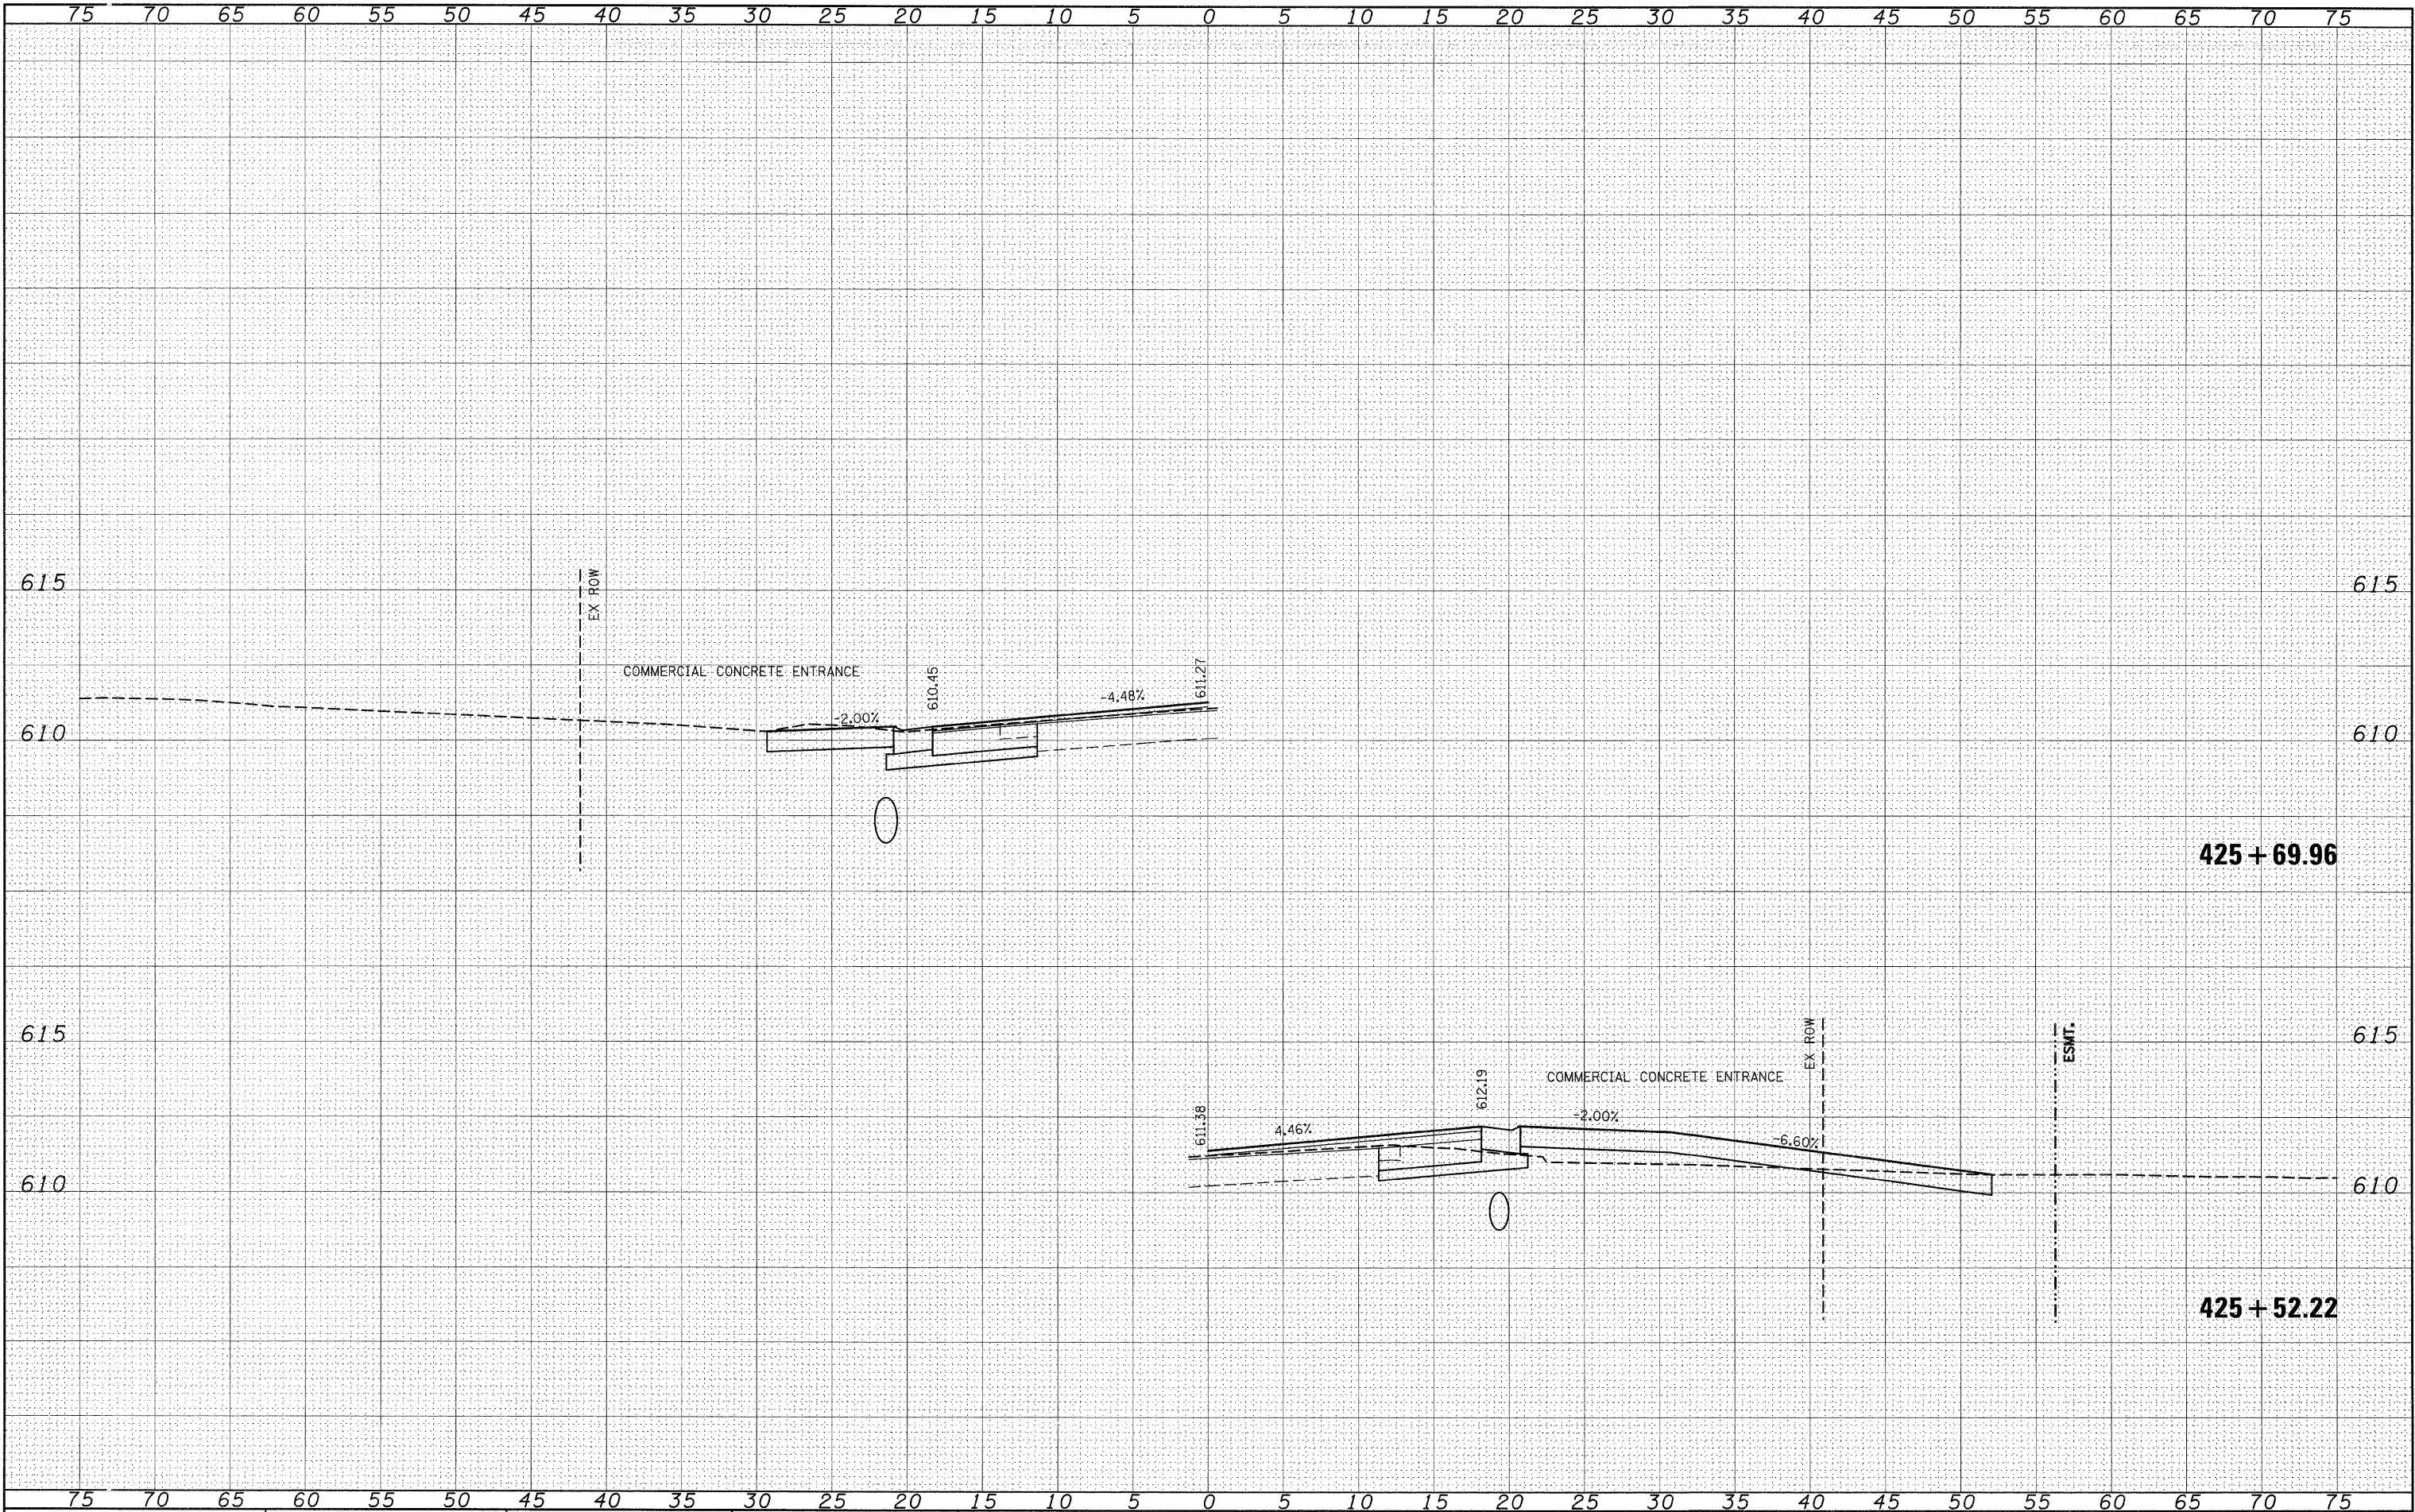

FINAL	SURVEY	DATE
BY		
SURVEYED	PLOTTED	
NOTE BOOK	TEMPLATE	
AREAS	CHECKED	
NO.		


ORIGINAL	SURVEY	DATE
BY		
SURVEYED	PLOTTED	
NOTE BOOK	TEMPLATE	
AREAS	CHECKED	
NO.		

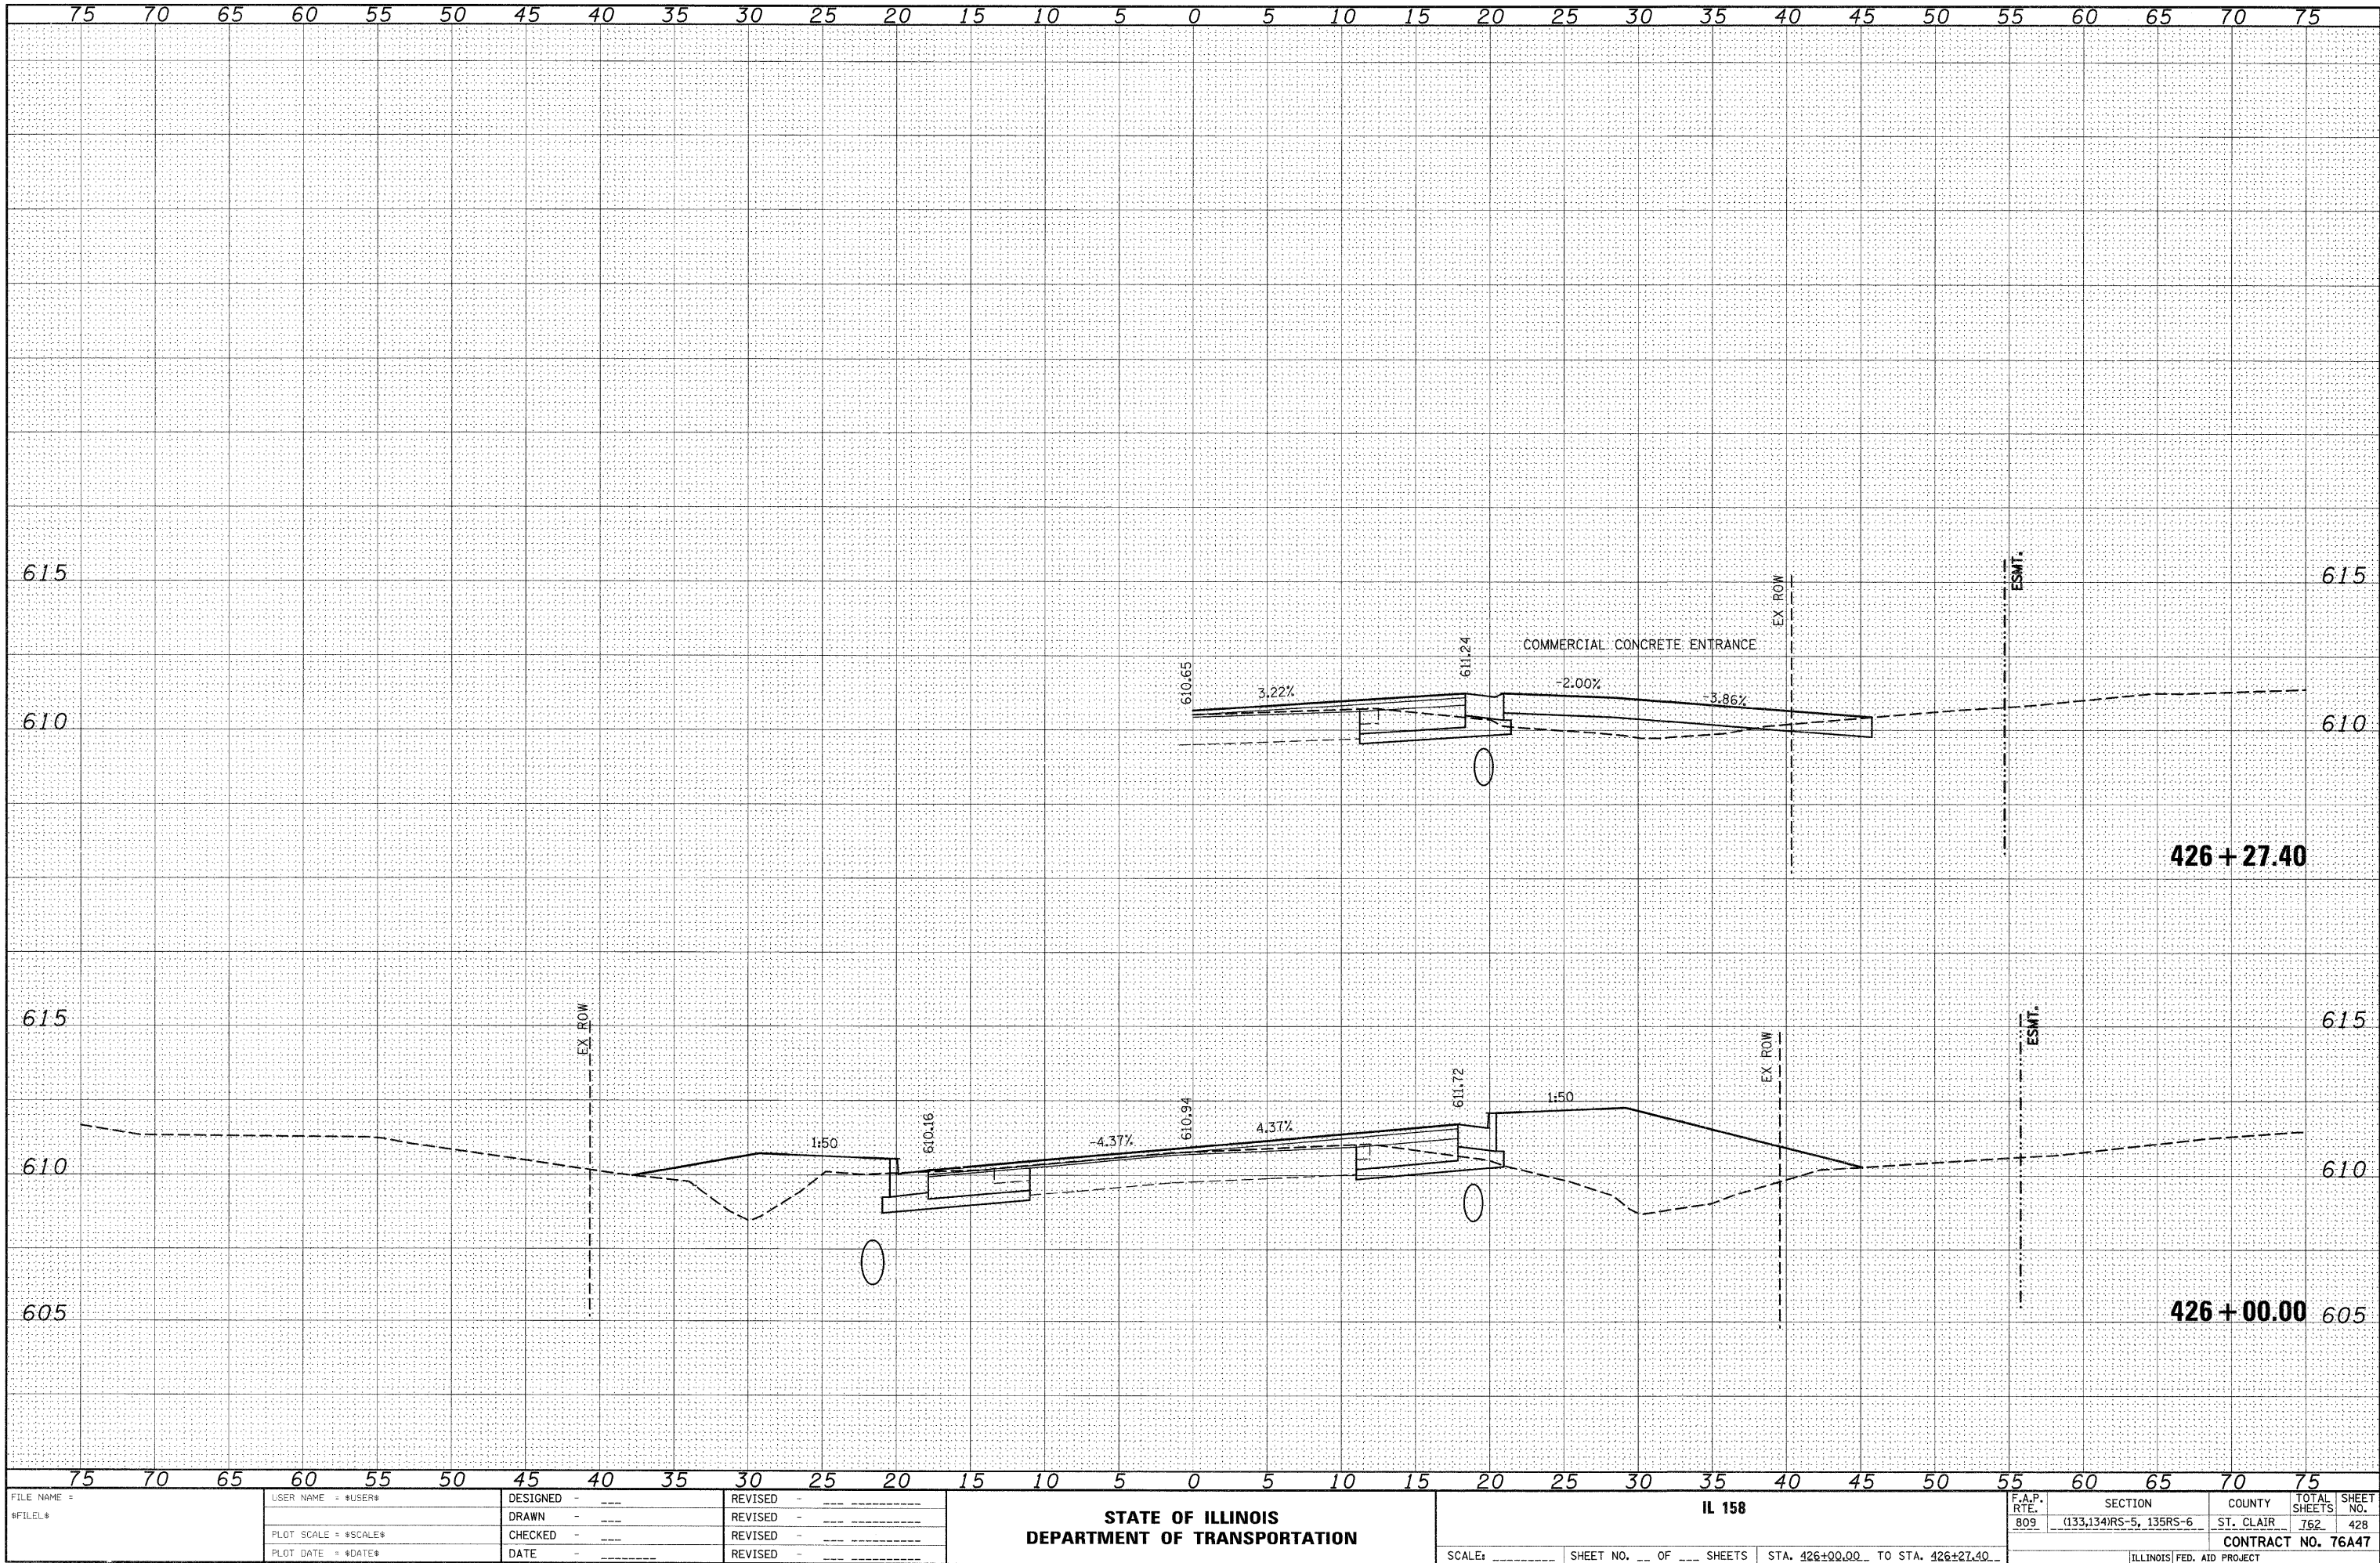

FILE NAME =	USER NAME = \$USER\$	DESIGNED -	REVISED -	STATE OF ILLINOIS DEPARTMENT OF TRANSPORTATION	IL 158	SCALE: _____ SHEET NO. ____ OF ____ SHEETS STA. 426+00.00 TO STA. 426+27.40	F.A.P. RTE. 809	SECTION (133,134)RS-5, 135RS-6	COUNTY ST. CLAIR	TOTAL SHEETS 762	SHEET NO. 428
\$FILEL\$		DRAWN -	REVISED -								
		CHECKED -	REVISED -								
		DATE -	REVISED -								
ILLINOIS FED. AID PROJECT											


FINAL	SURVEY	DATE
BY		
SURVEYED	PLOTTED	
NOTE BOOK	TEMPLATE	
AREAS	CHECKED	
NO.		

ORIGINAL	SURVEY	DATE
BY		
SURVEYED	PLOTTED	
NOTE BOOK	TEMPLATE	
AREAS	CHECKED	
NO.		

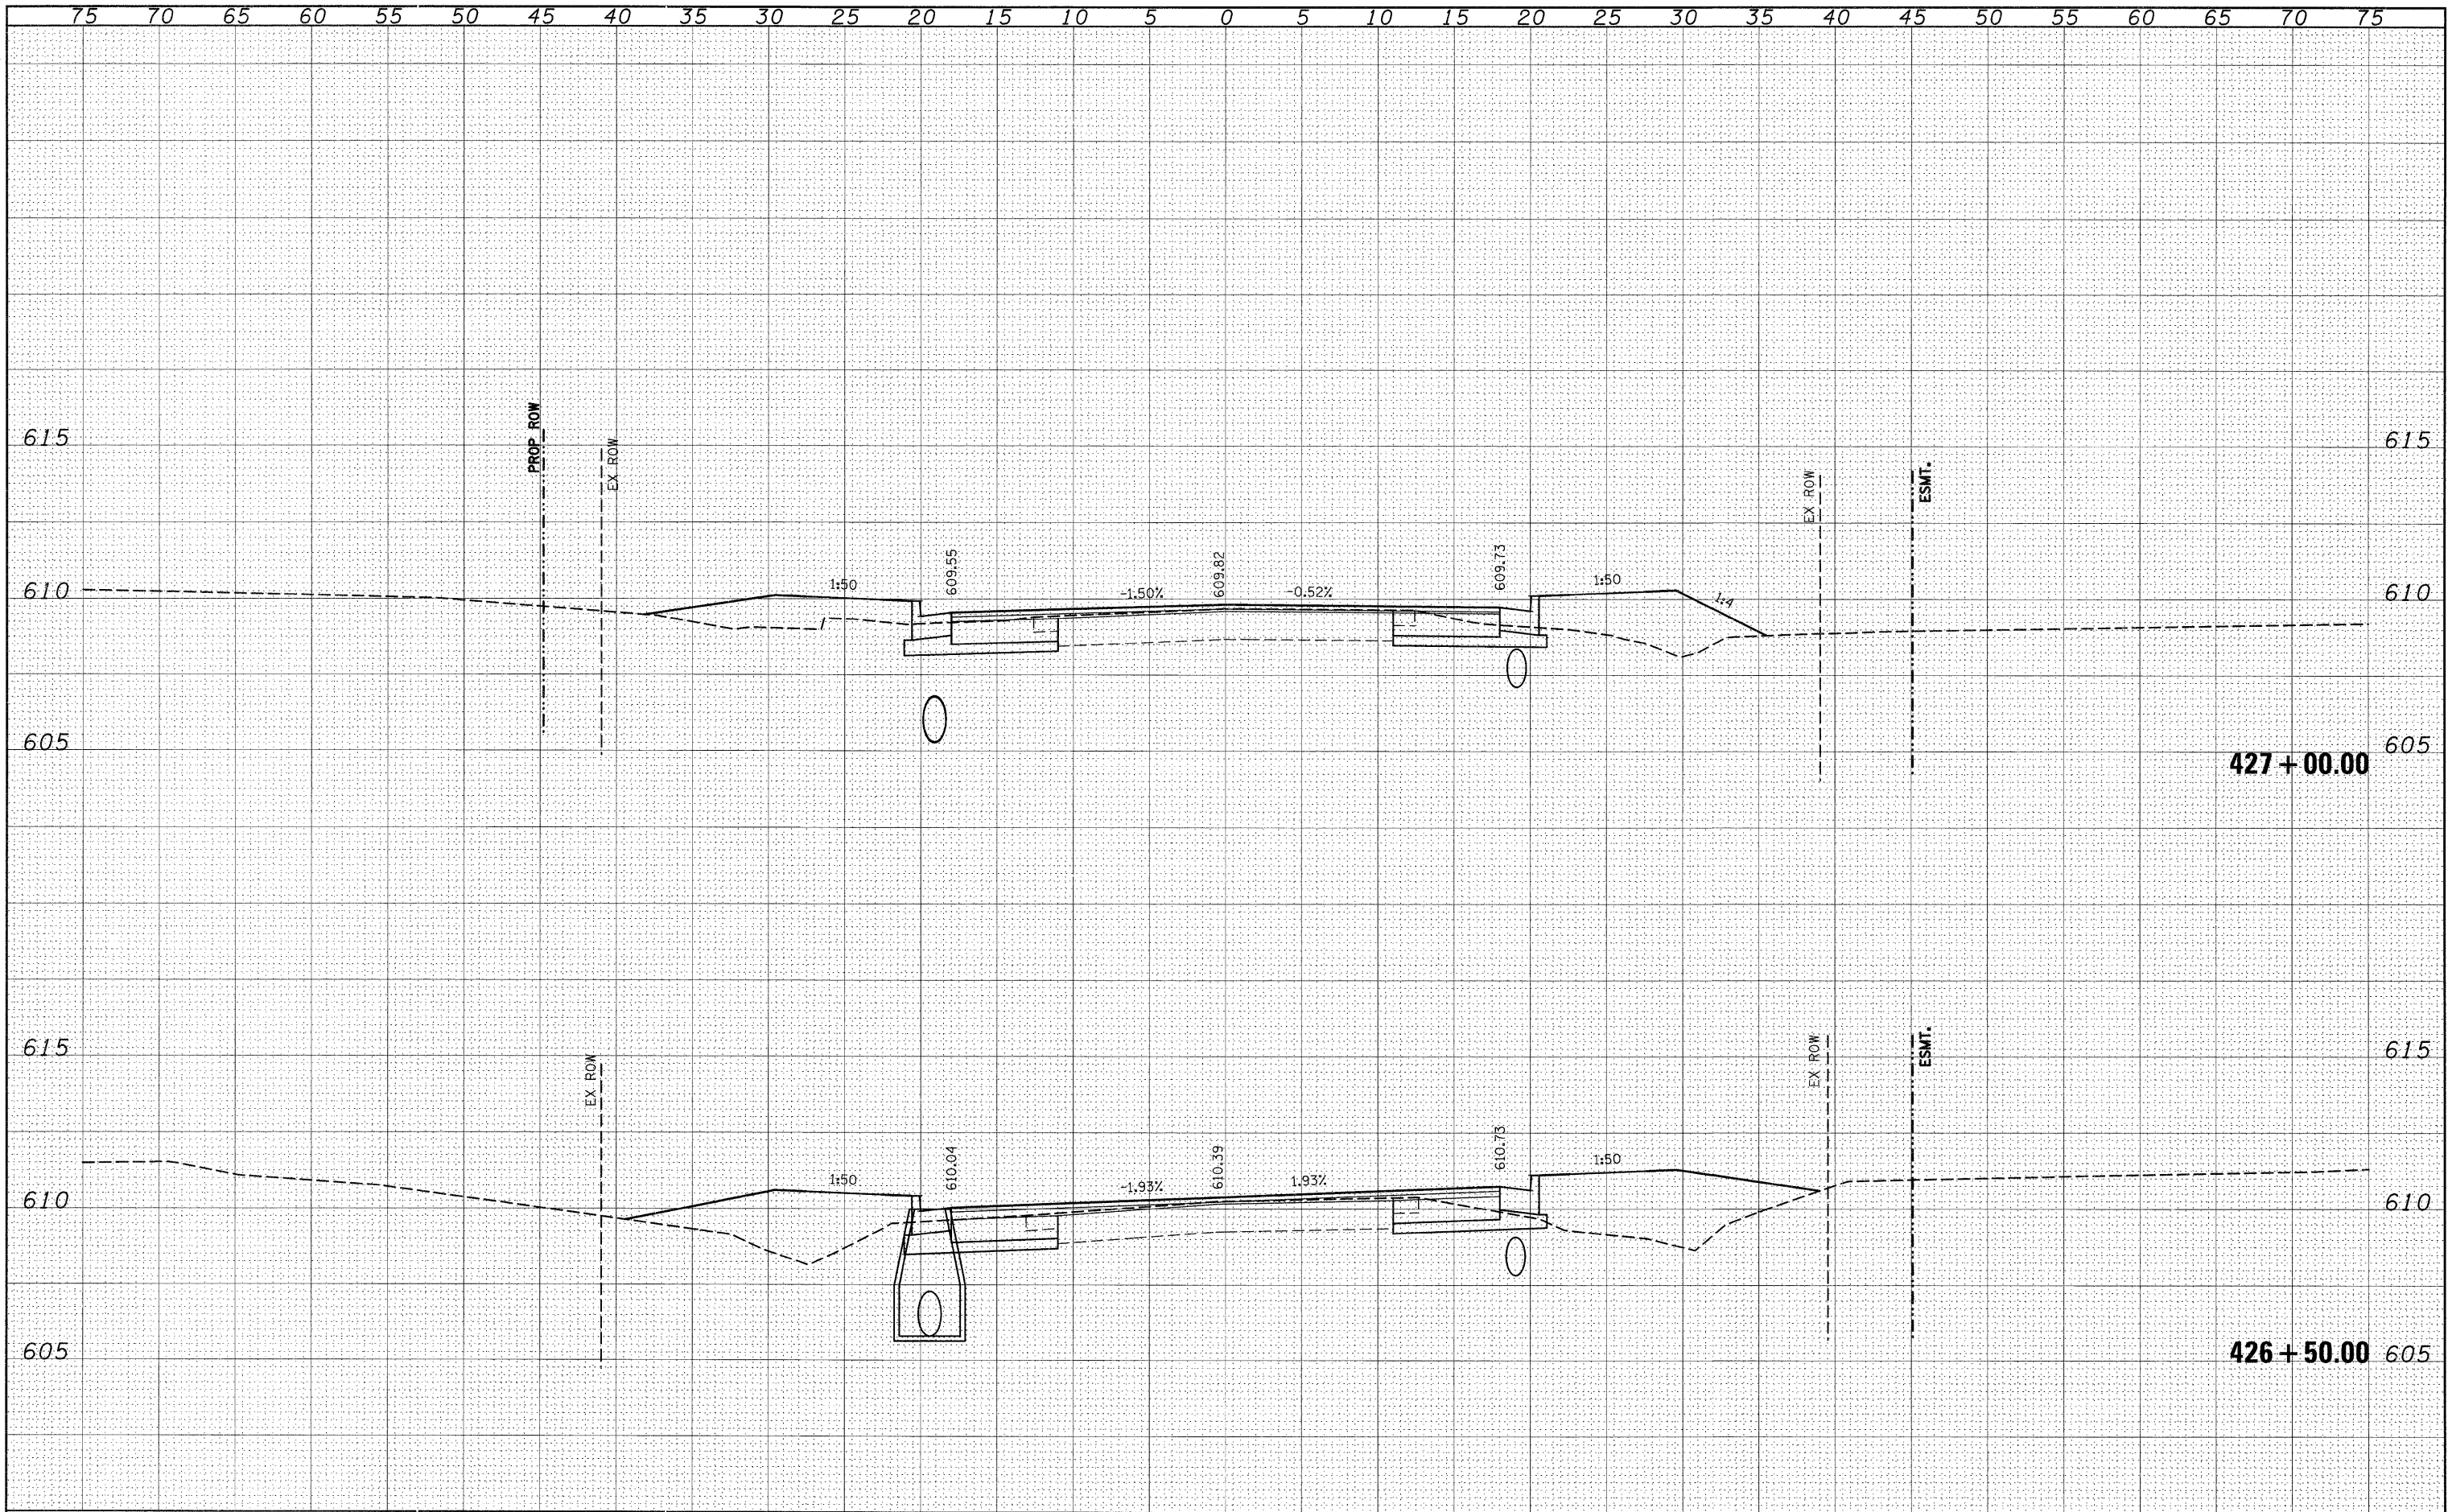

DATE	BY	DESIGNED	PLOTTED	DATE
NO.		NOTE BOOK	TEMPLATE	AREAS


DATE	BY	DESIGNED	PLOTTED	DATE
NO.		NOTE BOOK	TEMPLATE	AREAS

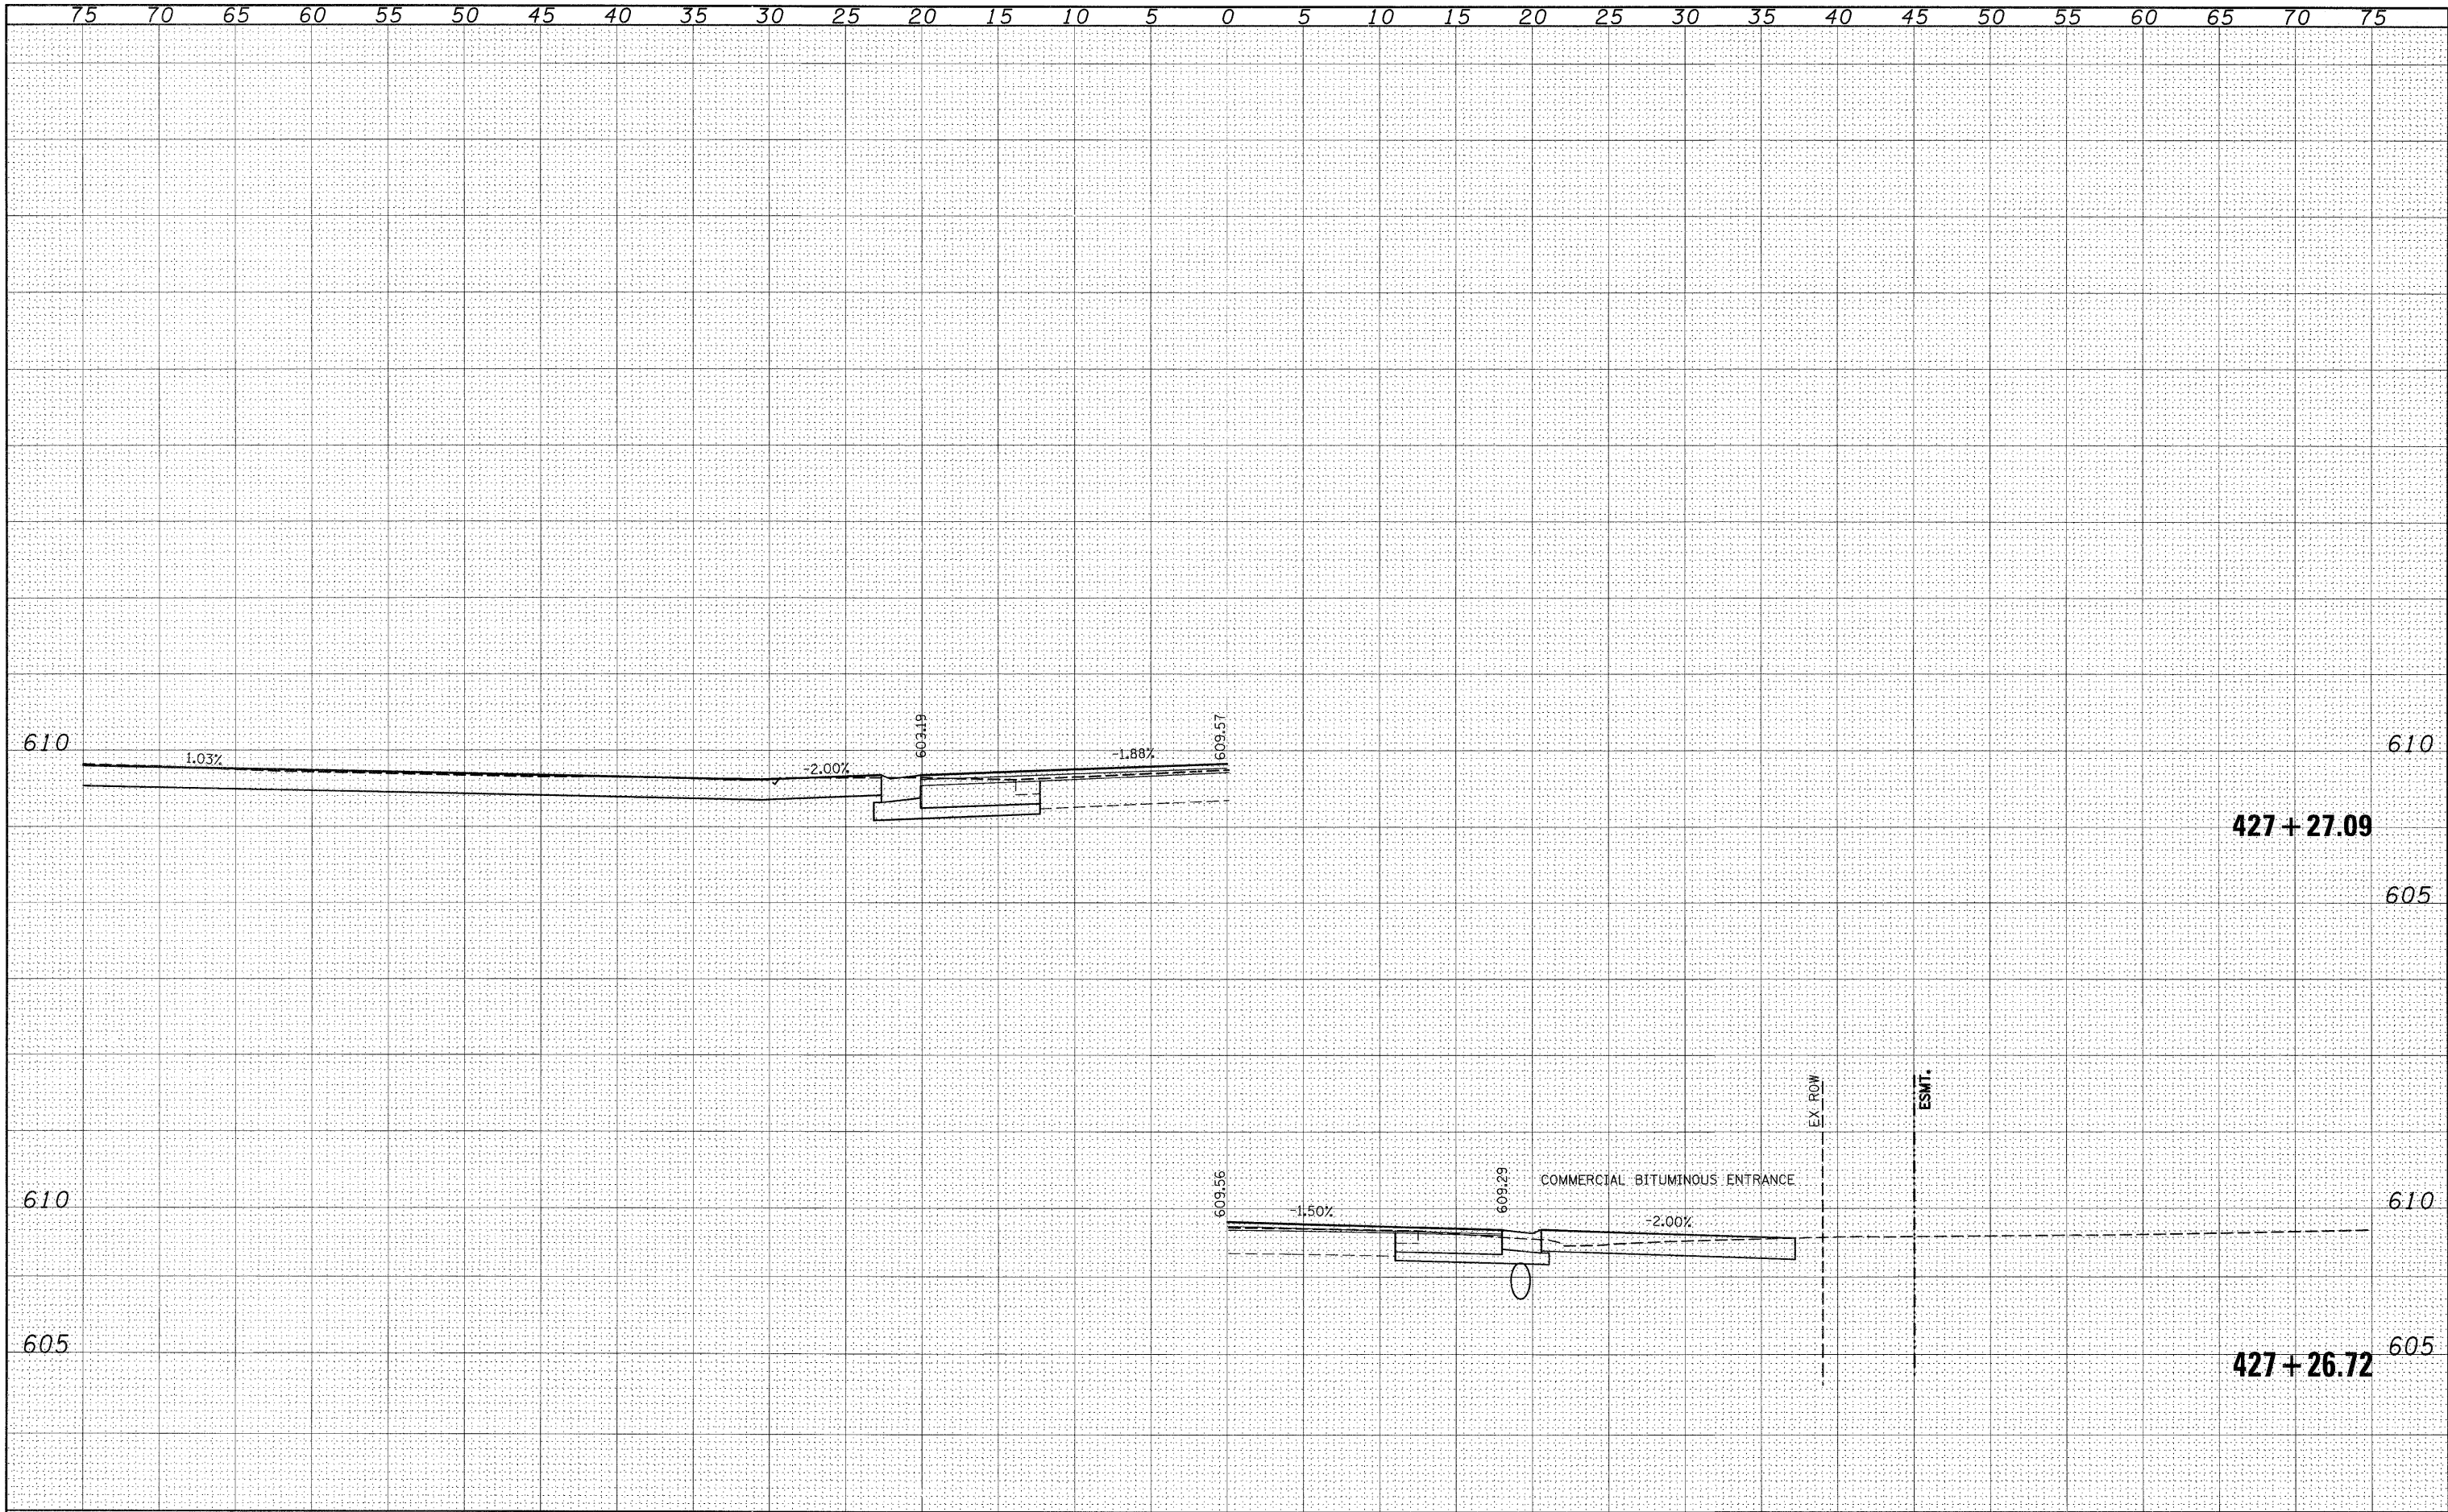

FILE NAME =	USER NAME = #USER#	DESIGNED -	REVISED -	STATE OF ILLINOIS DEPARTMENT OF TRANSPORTATION	IL 158	SCALE: _____ SHEET NO. ____ OF ____ SHEETS STA. 427+26.72 TO STA. 427+27.09	F.A.P. RTE. 809	SECTION (133,134)RS-5, 135RS-6	COUNTY ST. CLAIR	TOTAL SHEETS 762	SHEET NO. 430
#FILEL#		DRAWN -	REVISED -								
	PLOT SCALE = #SCALE#	CHECKED -	REVISED -								
	PLOT DATE = #DATE#	DATE -	REVISED -								
CONTRACT NO. 76A47											
ILLINOIS FED. AID PROJECT											

FINAL	SURVEY	DATE
BY		
SURVEYED	PLOTTED	DATE
NOTE BOOK	TEMPLATE	
AREAS	CHECKED	
NO.		


ORIGINAL	SURVEY	DATE
BY		
SURVEYED	PLOTTED	DATE
NOTE BOOK	TEMPLATE	
AREAS	CHECKED	
NO.		

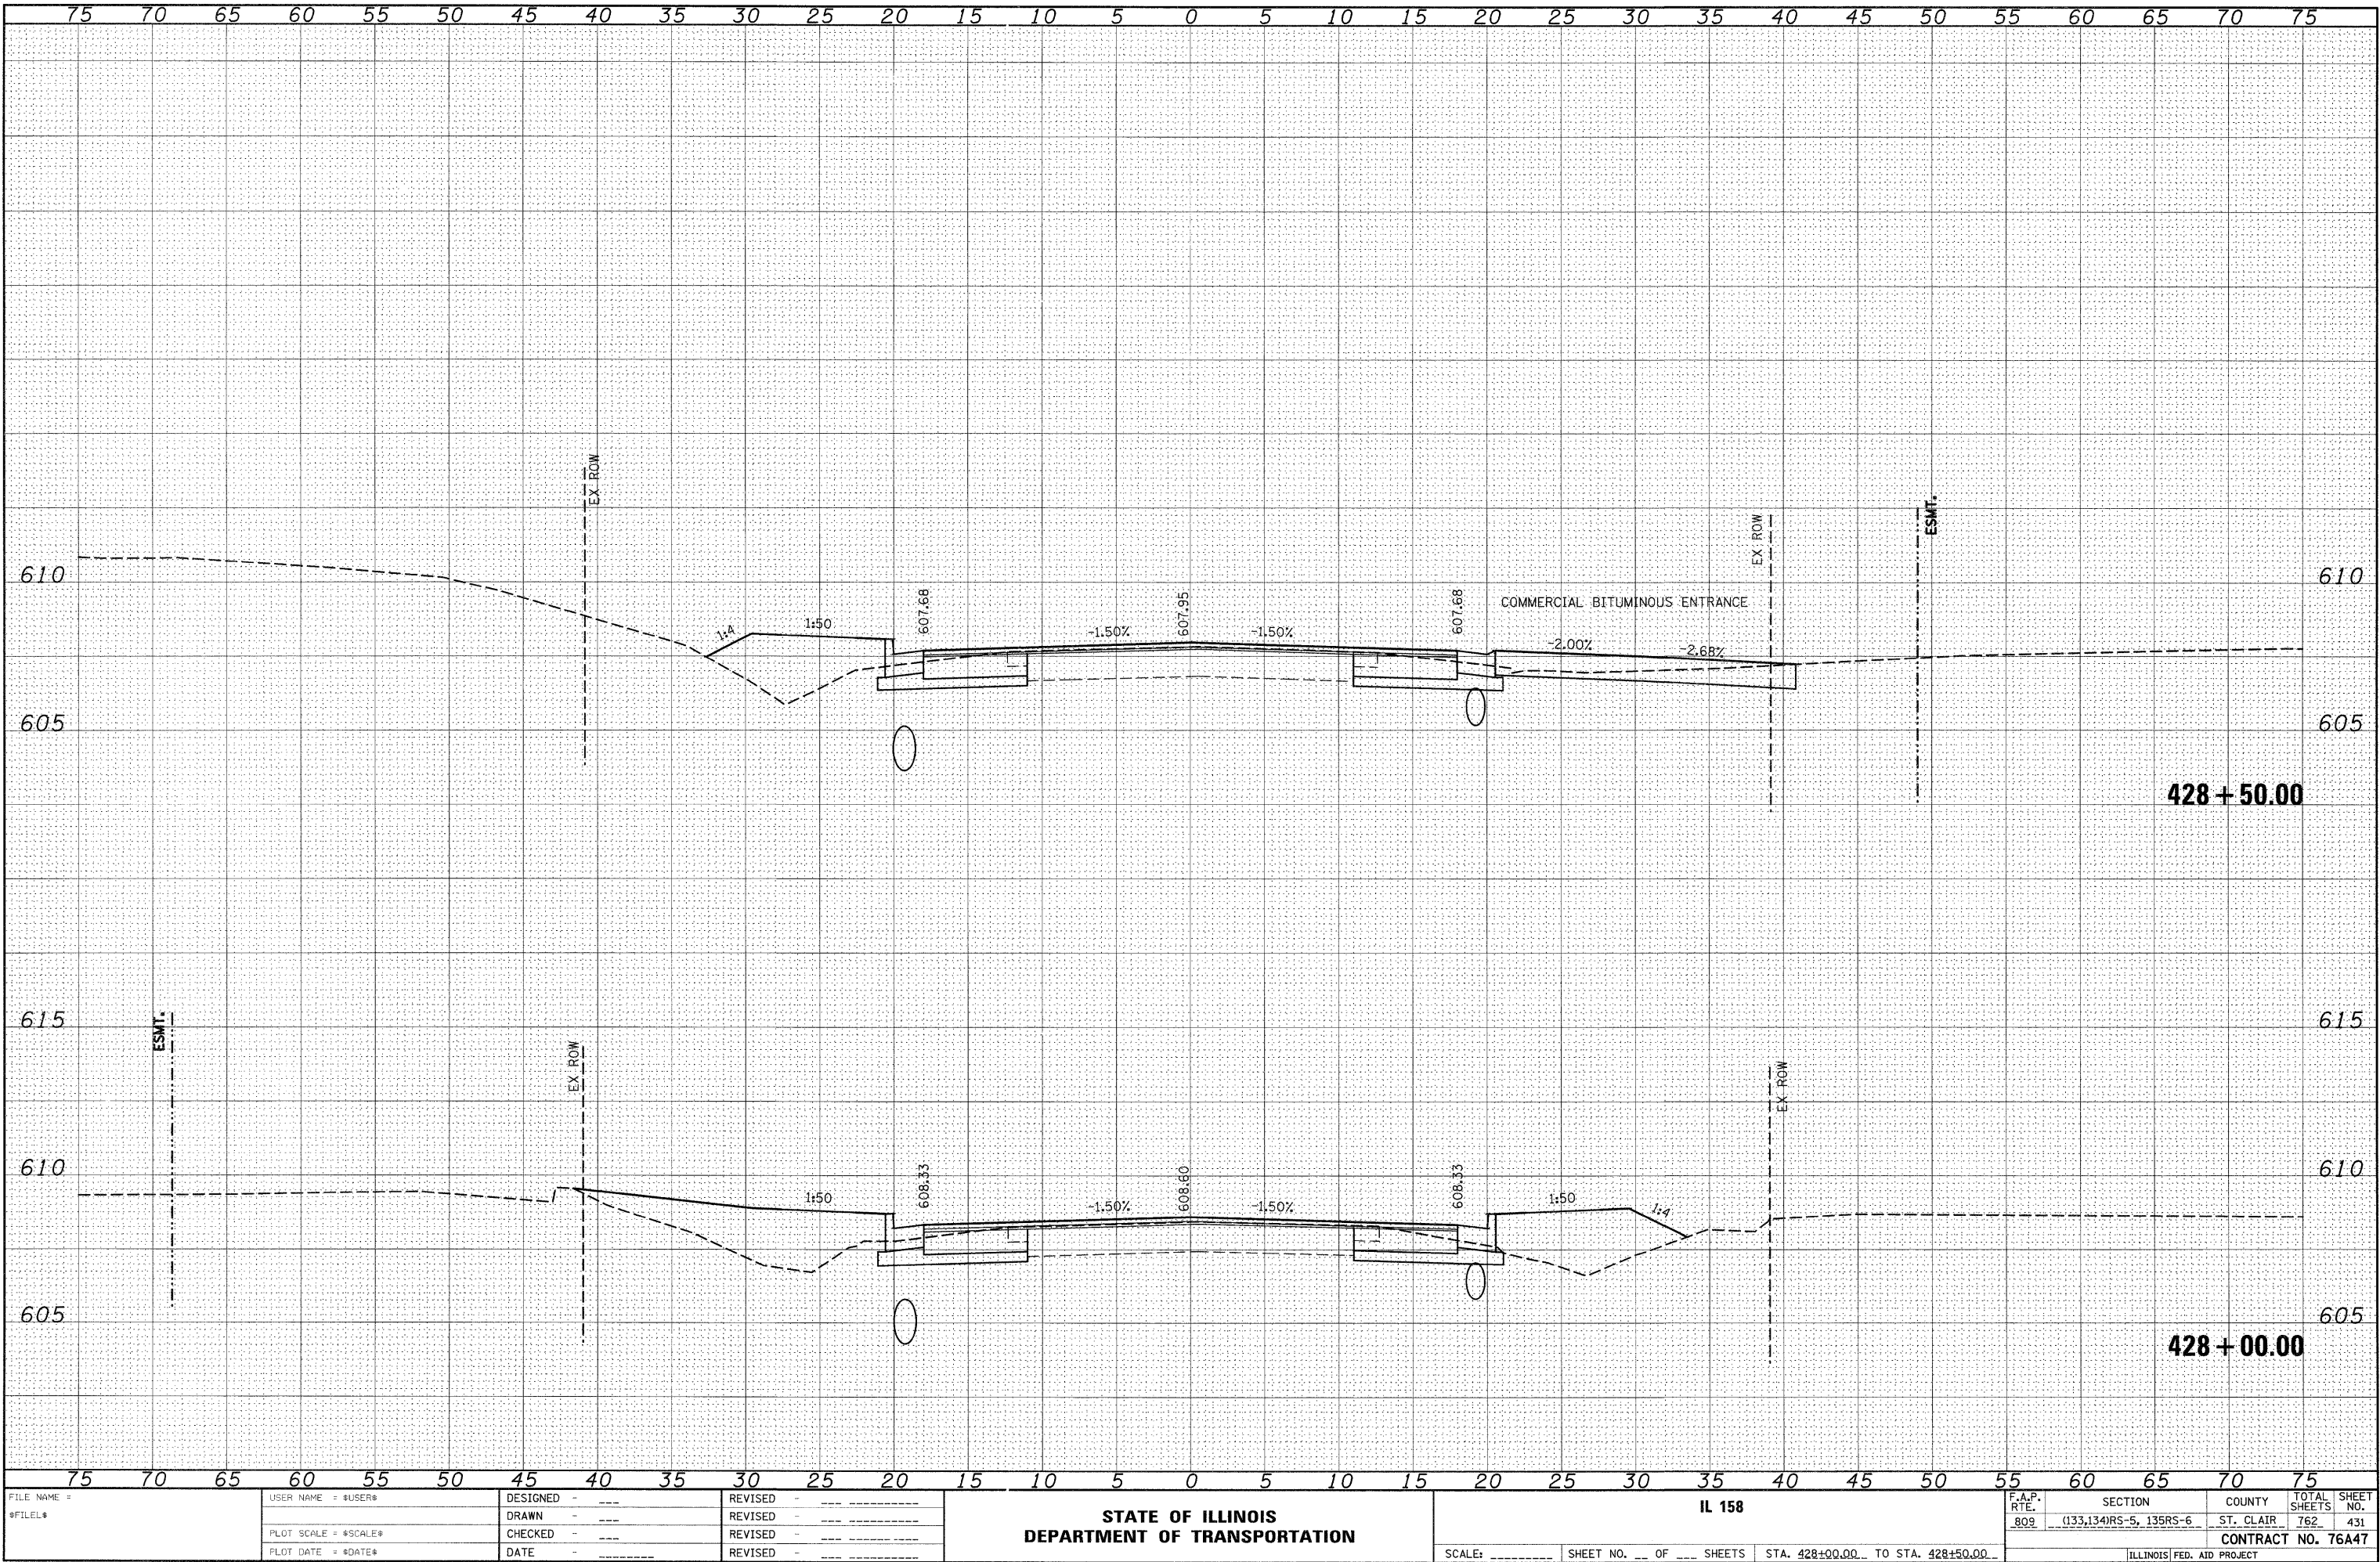

FILE NAME =	USER NAME = \$USER\$	DESIGNED -	REVISED -	STATE OF ILLINOIS DEPARTMENT OF TRANSPORTATION	IL 158	F.A.P. RTE. 809	SECTION (133,134)RS-5, 135RS-6	COUNTY ST. CLAIR	TOTAL SHEETS 762	SHEET NO. 431
\$FILEL\$		DRAWN -	REVISED -							
		CHECKED -	REVISED -							
		DATE -	REVISED -							
PLOT SCALE = \$SCALE\$				SCALE: _____		SHEET NO. ___ OF ___ SHEETS		STA. 428+00.00 TO STA. 428+50.00		CONTRACT NO. 76A47
PLOT DATE = \$DATE\$								ILLINOIS FED. AID PROJECT		


DATE	BY	SURVEYED	PLOTTED	TEMPLATE	AREAS	CHECKED
FINAL		NOTE BOOK				
NO.						

DATE	BY	SURVEYED	PLOTTED	TEMPLATE	AREAS	CHECKED
ORIGINAL		NOTE BOOK				
NO.						

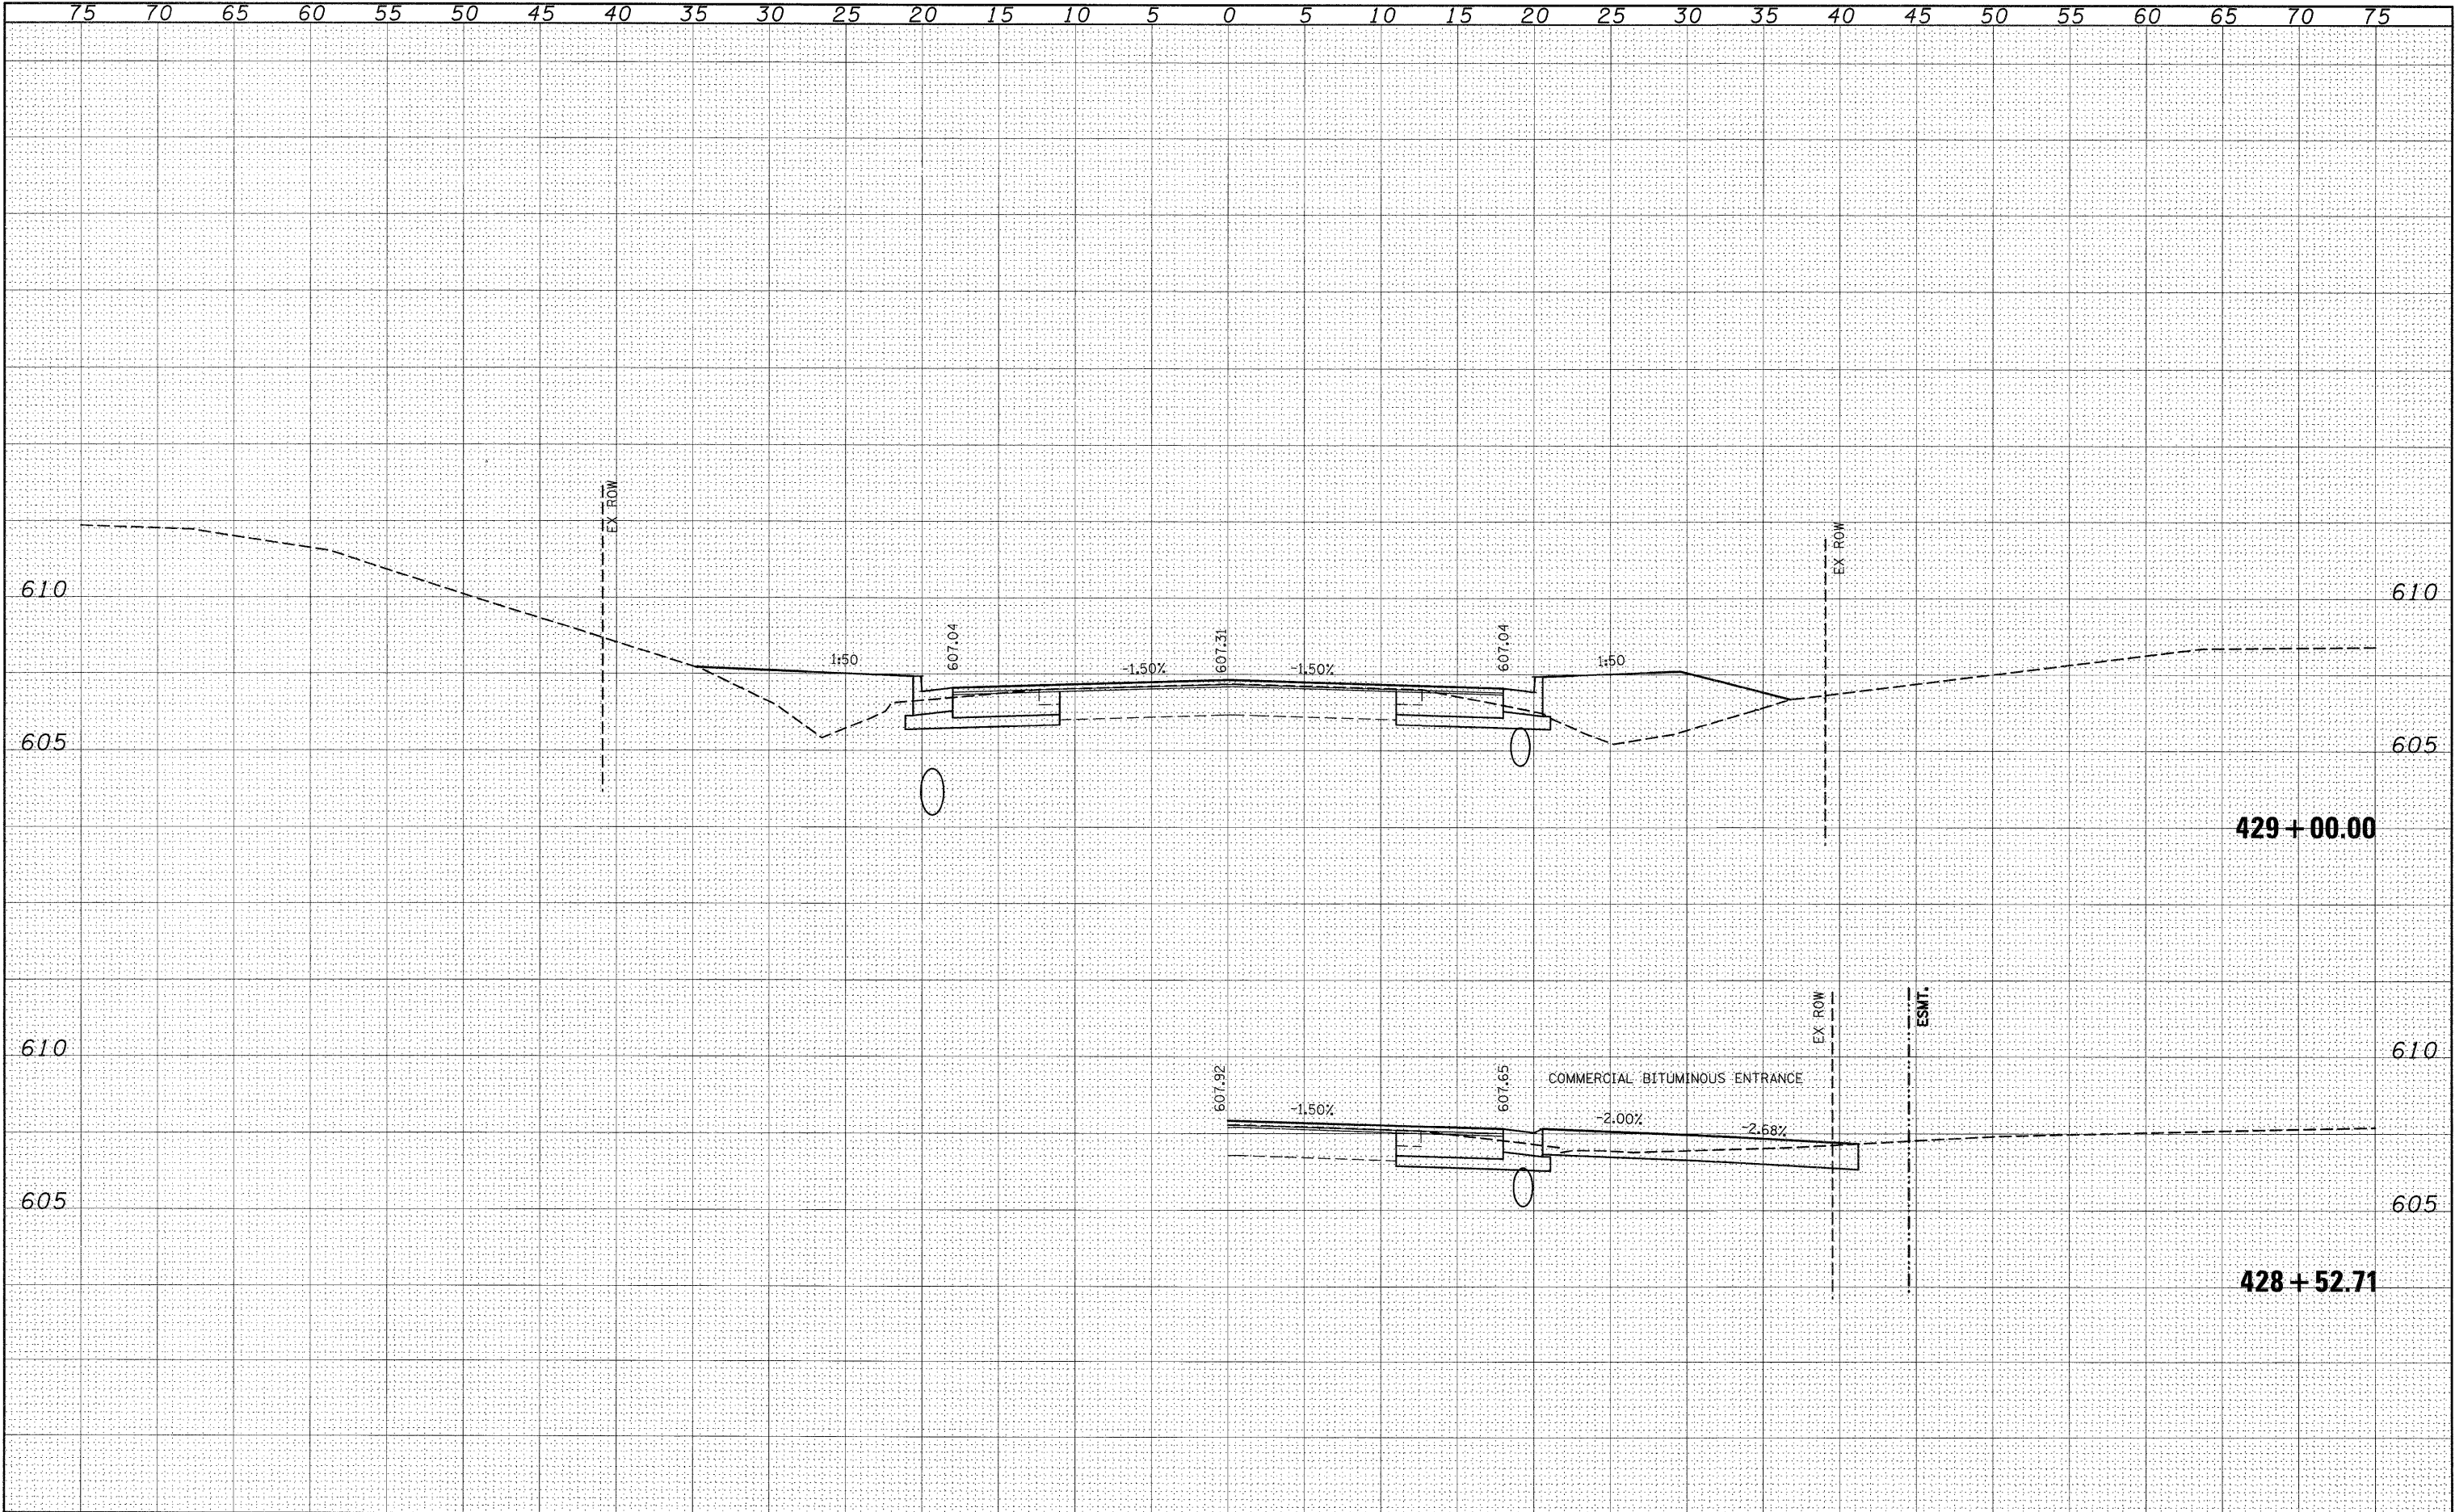


FILE NAME =	USER NAME = #USER#	DESIGNED -	REVISED -	IL 158				F.A.P. RTE.	SECTION	COUNTY	TOTAL SHEETS	SHEET NO.
#FILE#		DRAWN -	REVISED -					809	(133,134)RS-5, 135RS-6	ST. CLAIR	762	432
		CHECKED -	REVISED -					CONTRACT NO. 76A47				
		DATE -	REVISED -					ILLINOIS FED. AID PROJECT				
				STATE OF ILLINOIS DEPARTMENT OF TRANSPORTATION				SCALE: SHEET NO. OF SHEETS STA. 428+52.71 TO STA. 429+00.00				

ORIGINAL						
SURVEY	SURVEYED			BY		DATE
	PLOTTED					
NOTE BOOK	TEMPLATE					
	AREAS					
NO.	AREAS CHECKED					

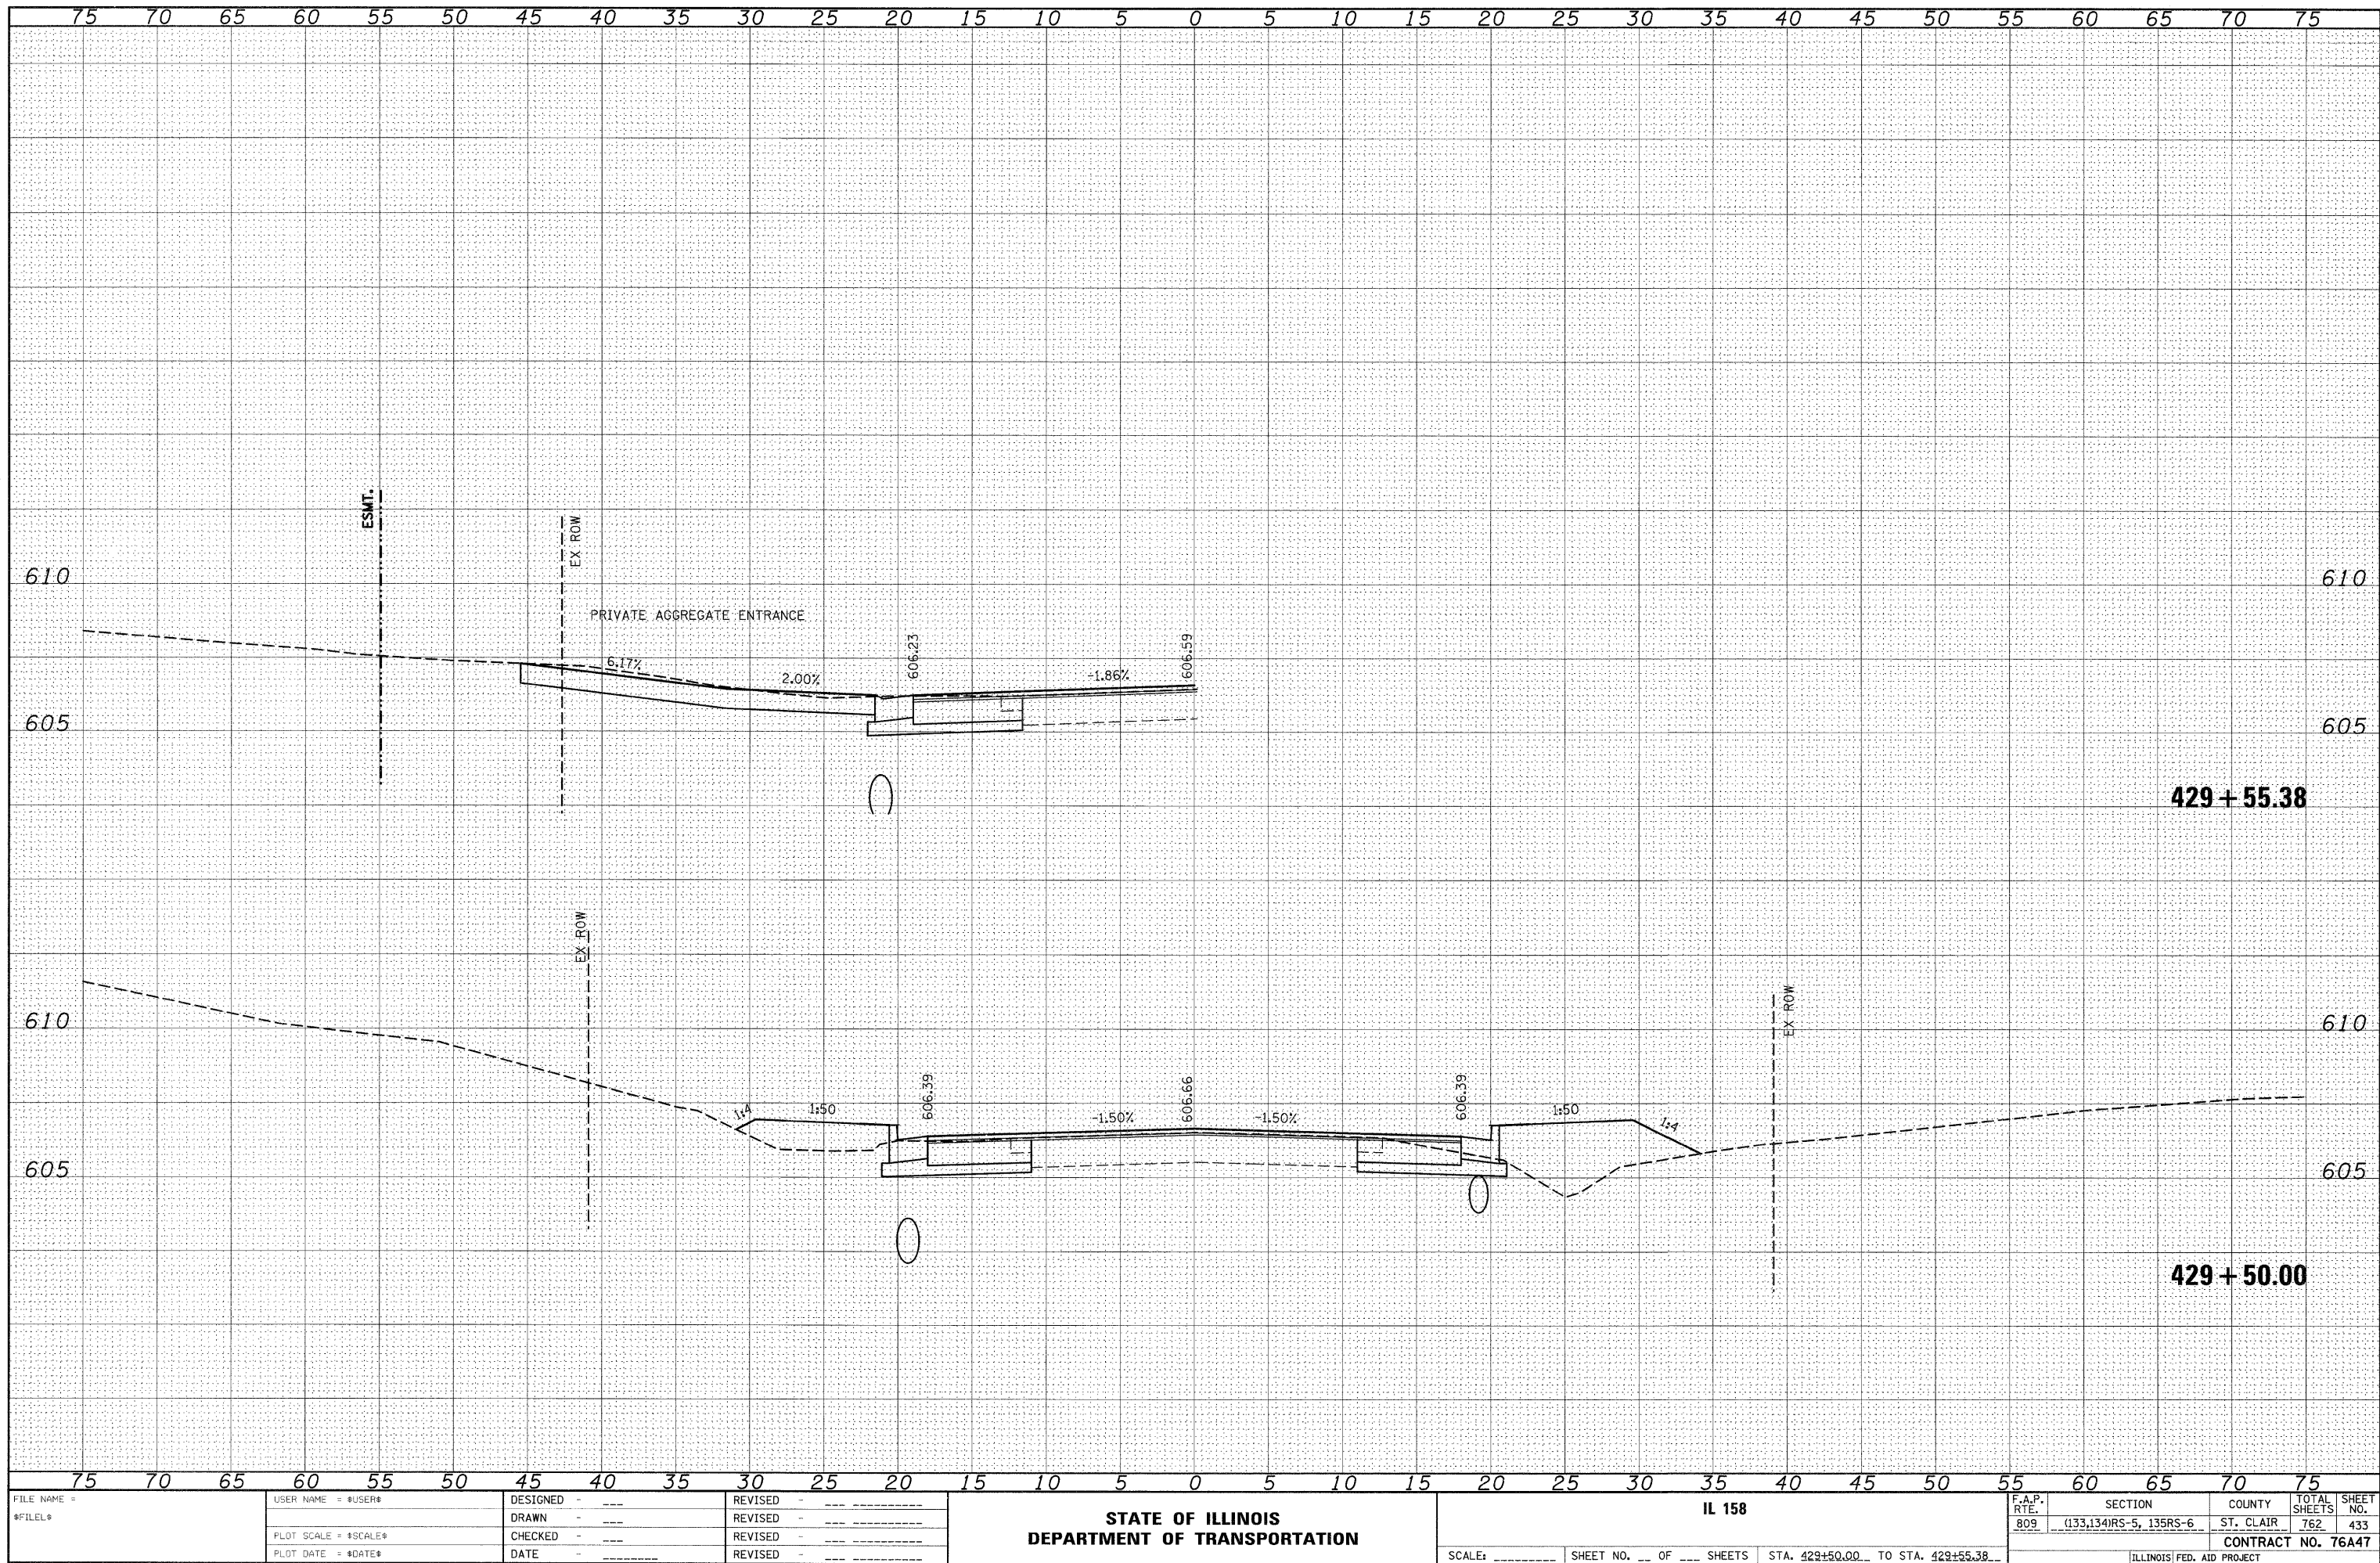

DATE	BY	SURVEYED	PLOTTED	TEMPLE	AREAS	CHECKED
NO.		FINAL	NOTE BOOK	NO.		


DATE	BY	SURVEYED	PLOTTED	TEMPLE	AREAS	CHECKED
NO.		ORIGINAL	NOTE BOOK	NO.		

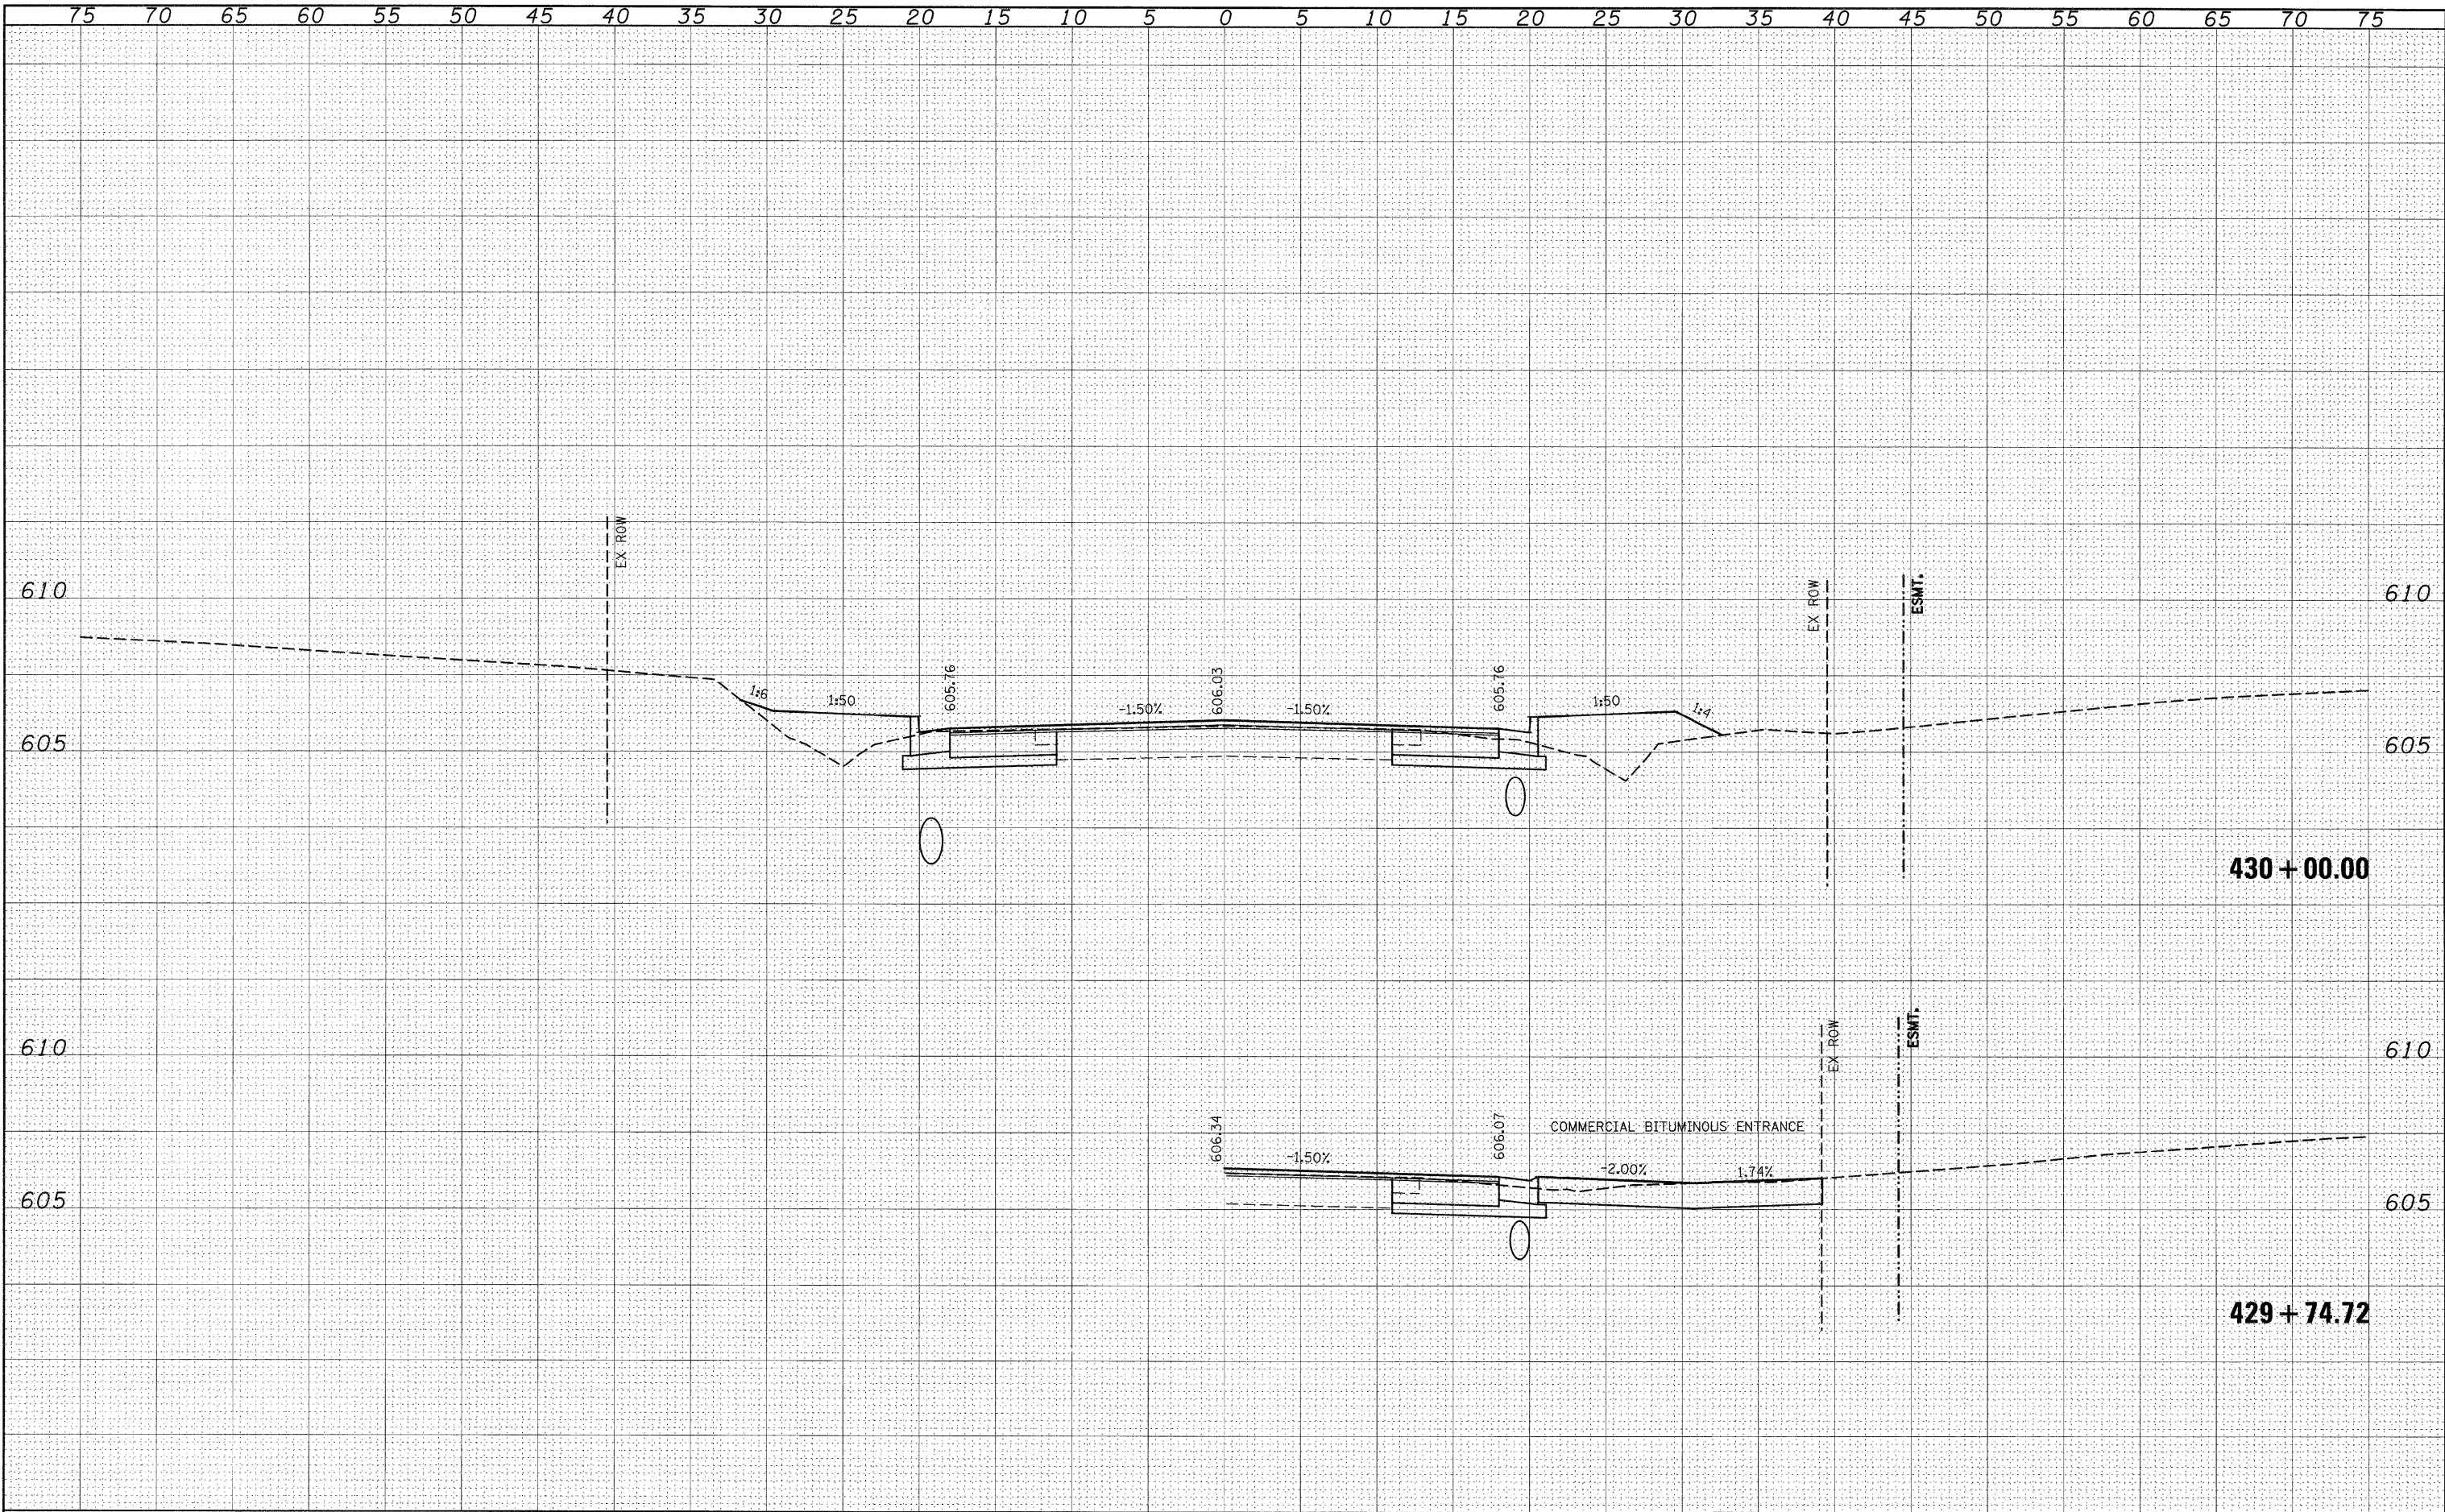

FILE NAME =	USER NAME = #USER#	DESIGNED -	REVISED -	STATE OF ILLINOIS DEPARTMENT OF TRANSPORTATION		IL 158		F.A.P. RTE. 809		SECTION (133,134)RS-5, 135RS-6	COUNTY ST. CLAIR	TOTAL SHEETS 762	SHEET NO. 434
\$FILEL\$		DRAWN -	REVISED -									CONTRACT NO. 76A47	
		CHECKED -	REVISED -					SCALE: _____		SHEET NO. ___ OF ___ SHEETS		STA. 429+74.72 TO STA. 430+00.00	
		DATE -	REVISED -									ILLINOIS FED. AID PROJECT	


DATE	BY	SURVEYED	PLOTTED	TEMPLATE	AREAS	CHECKED
		FINAL	NO.	NO.	NO.	NO.

DATE	BY	SURVEYED	PLOTTED	TEMPLATE	AREAS	CHECKED
		ORIGINAL	NO.	NO.	NO.	NO.

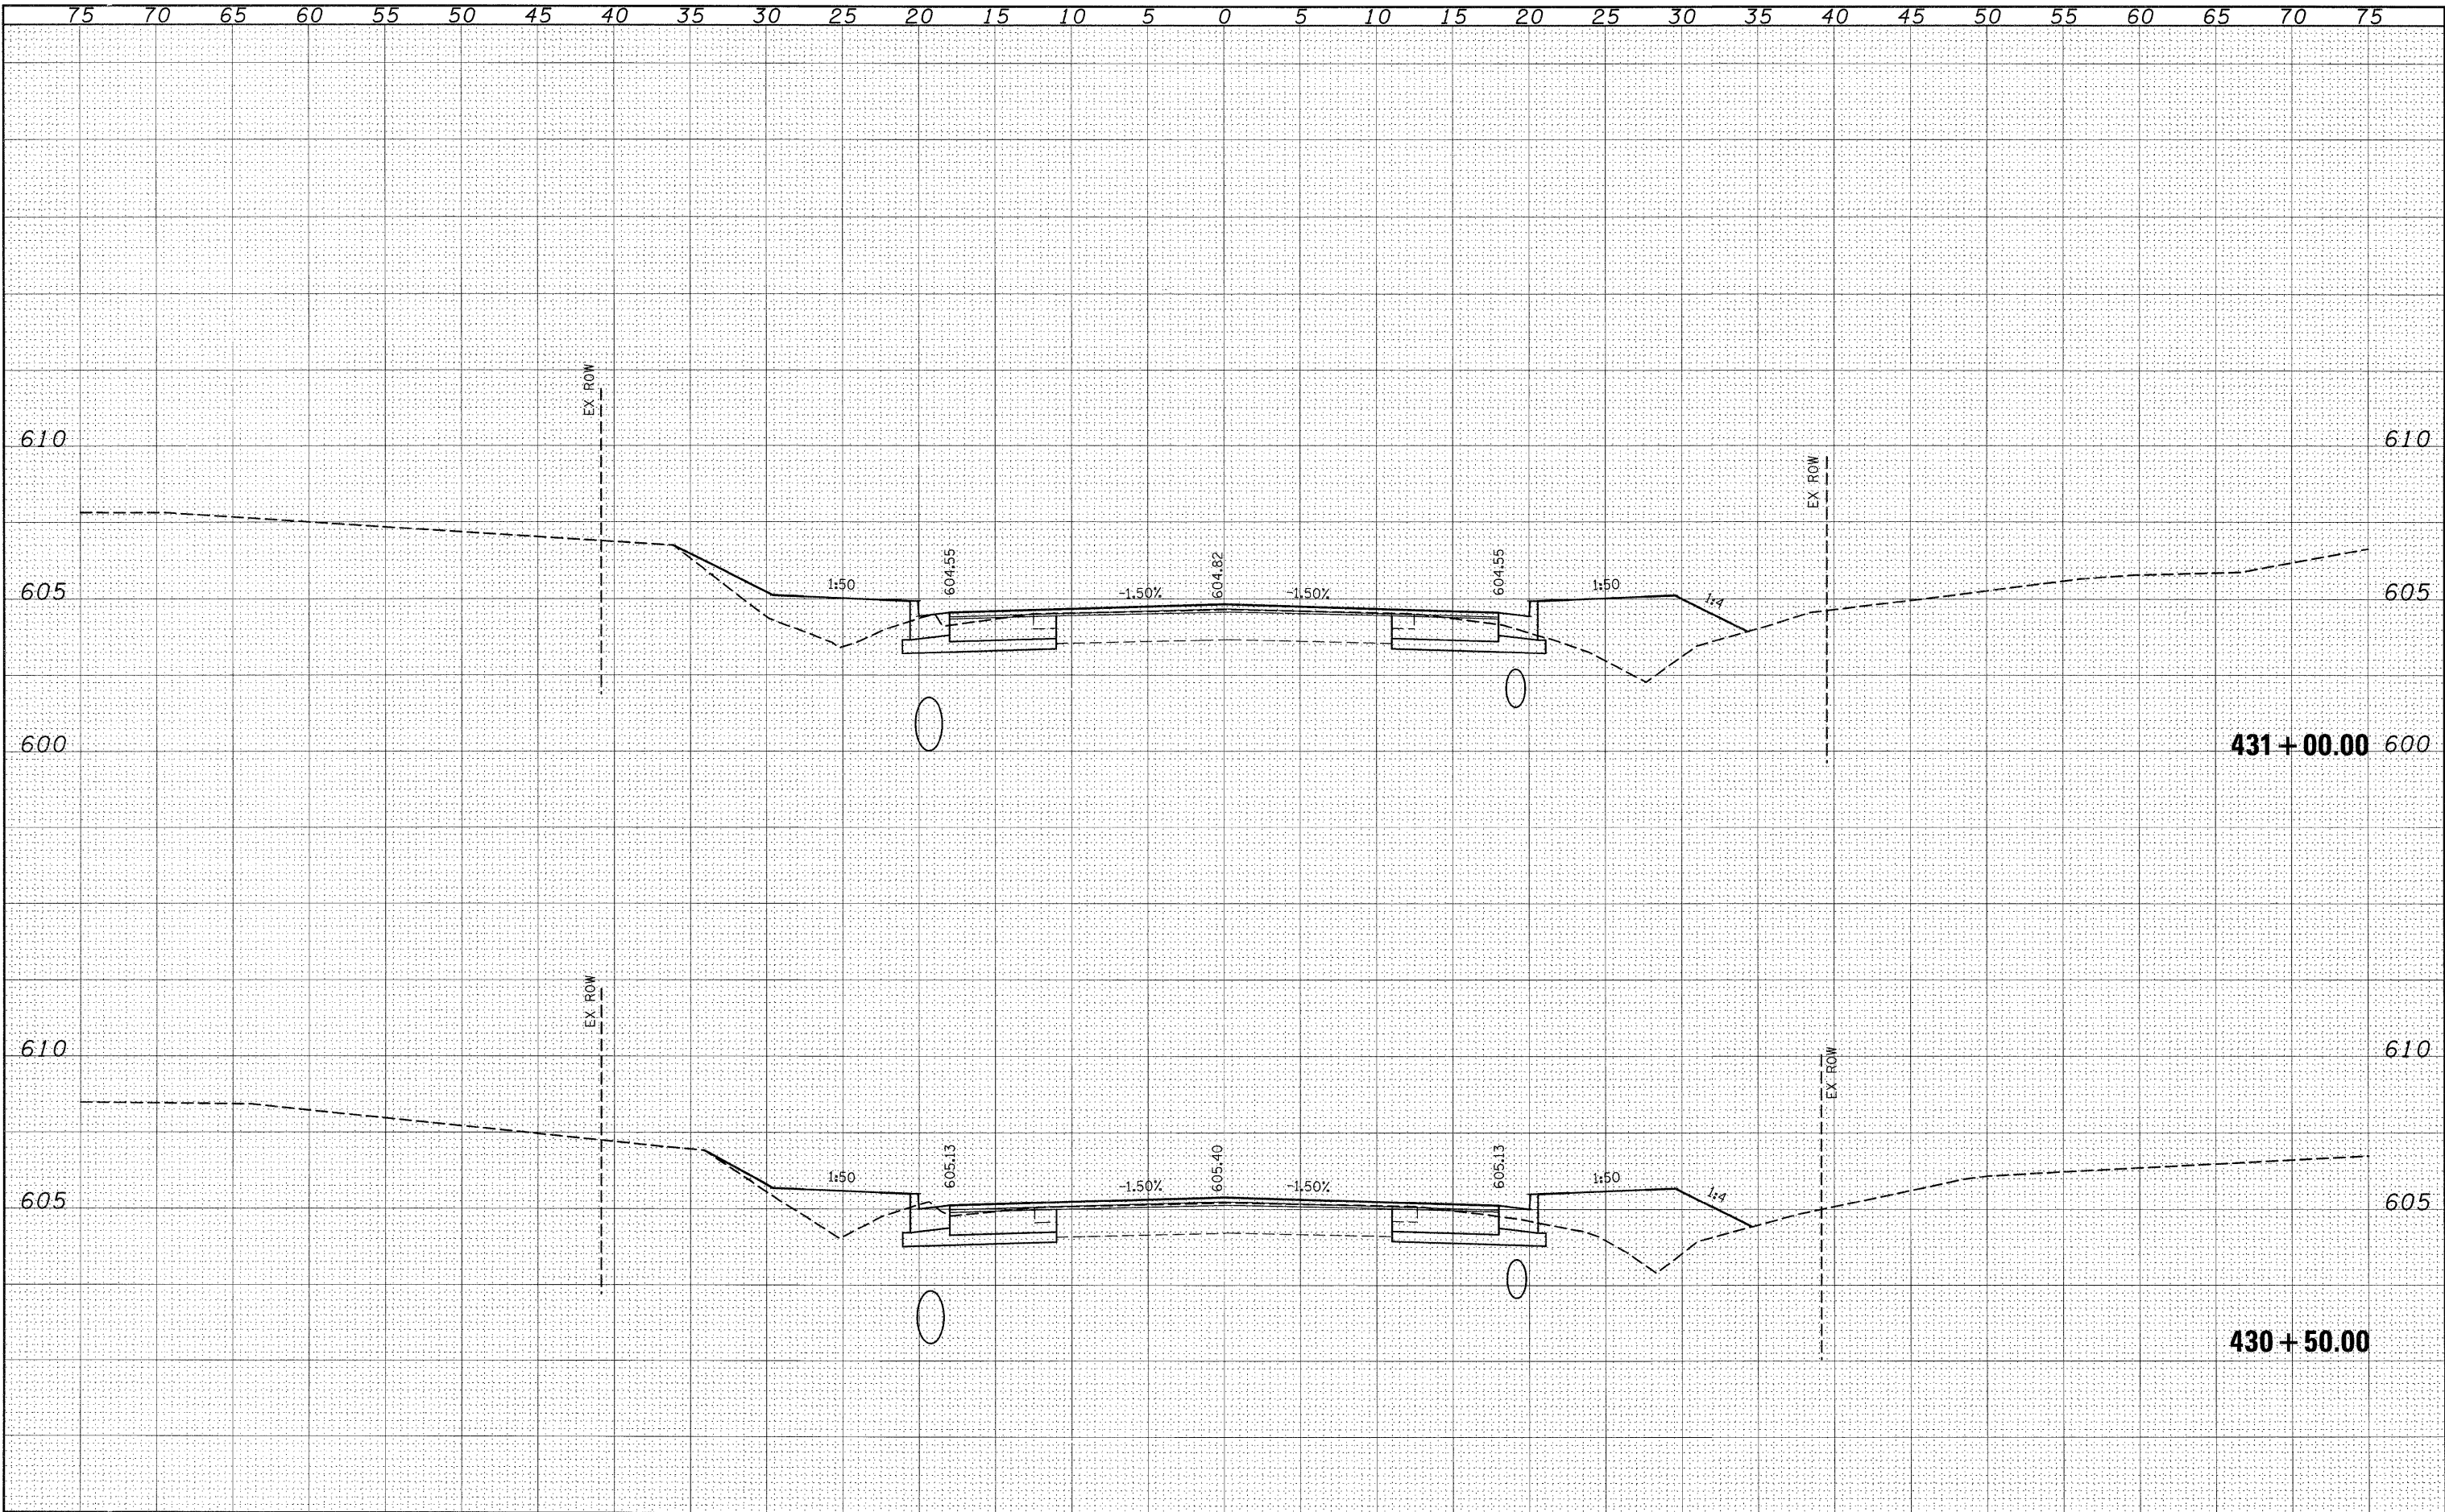


FINAL	SURVEY	DATE
BY		
SURVEYED	PLOTTED	
NOTE BOOK	TEMPLATE	
NO.	AREAS	CHECKED

ORIGINAL	SURVEY	DATE
BY		
SURVEYED	PLOTTED	
NOTE BOOK	TEMPLATE	
NO.	AREAS	CHECKED

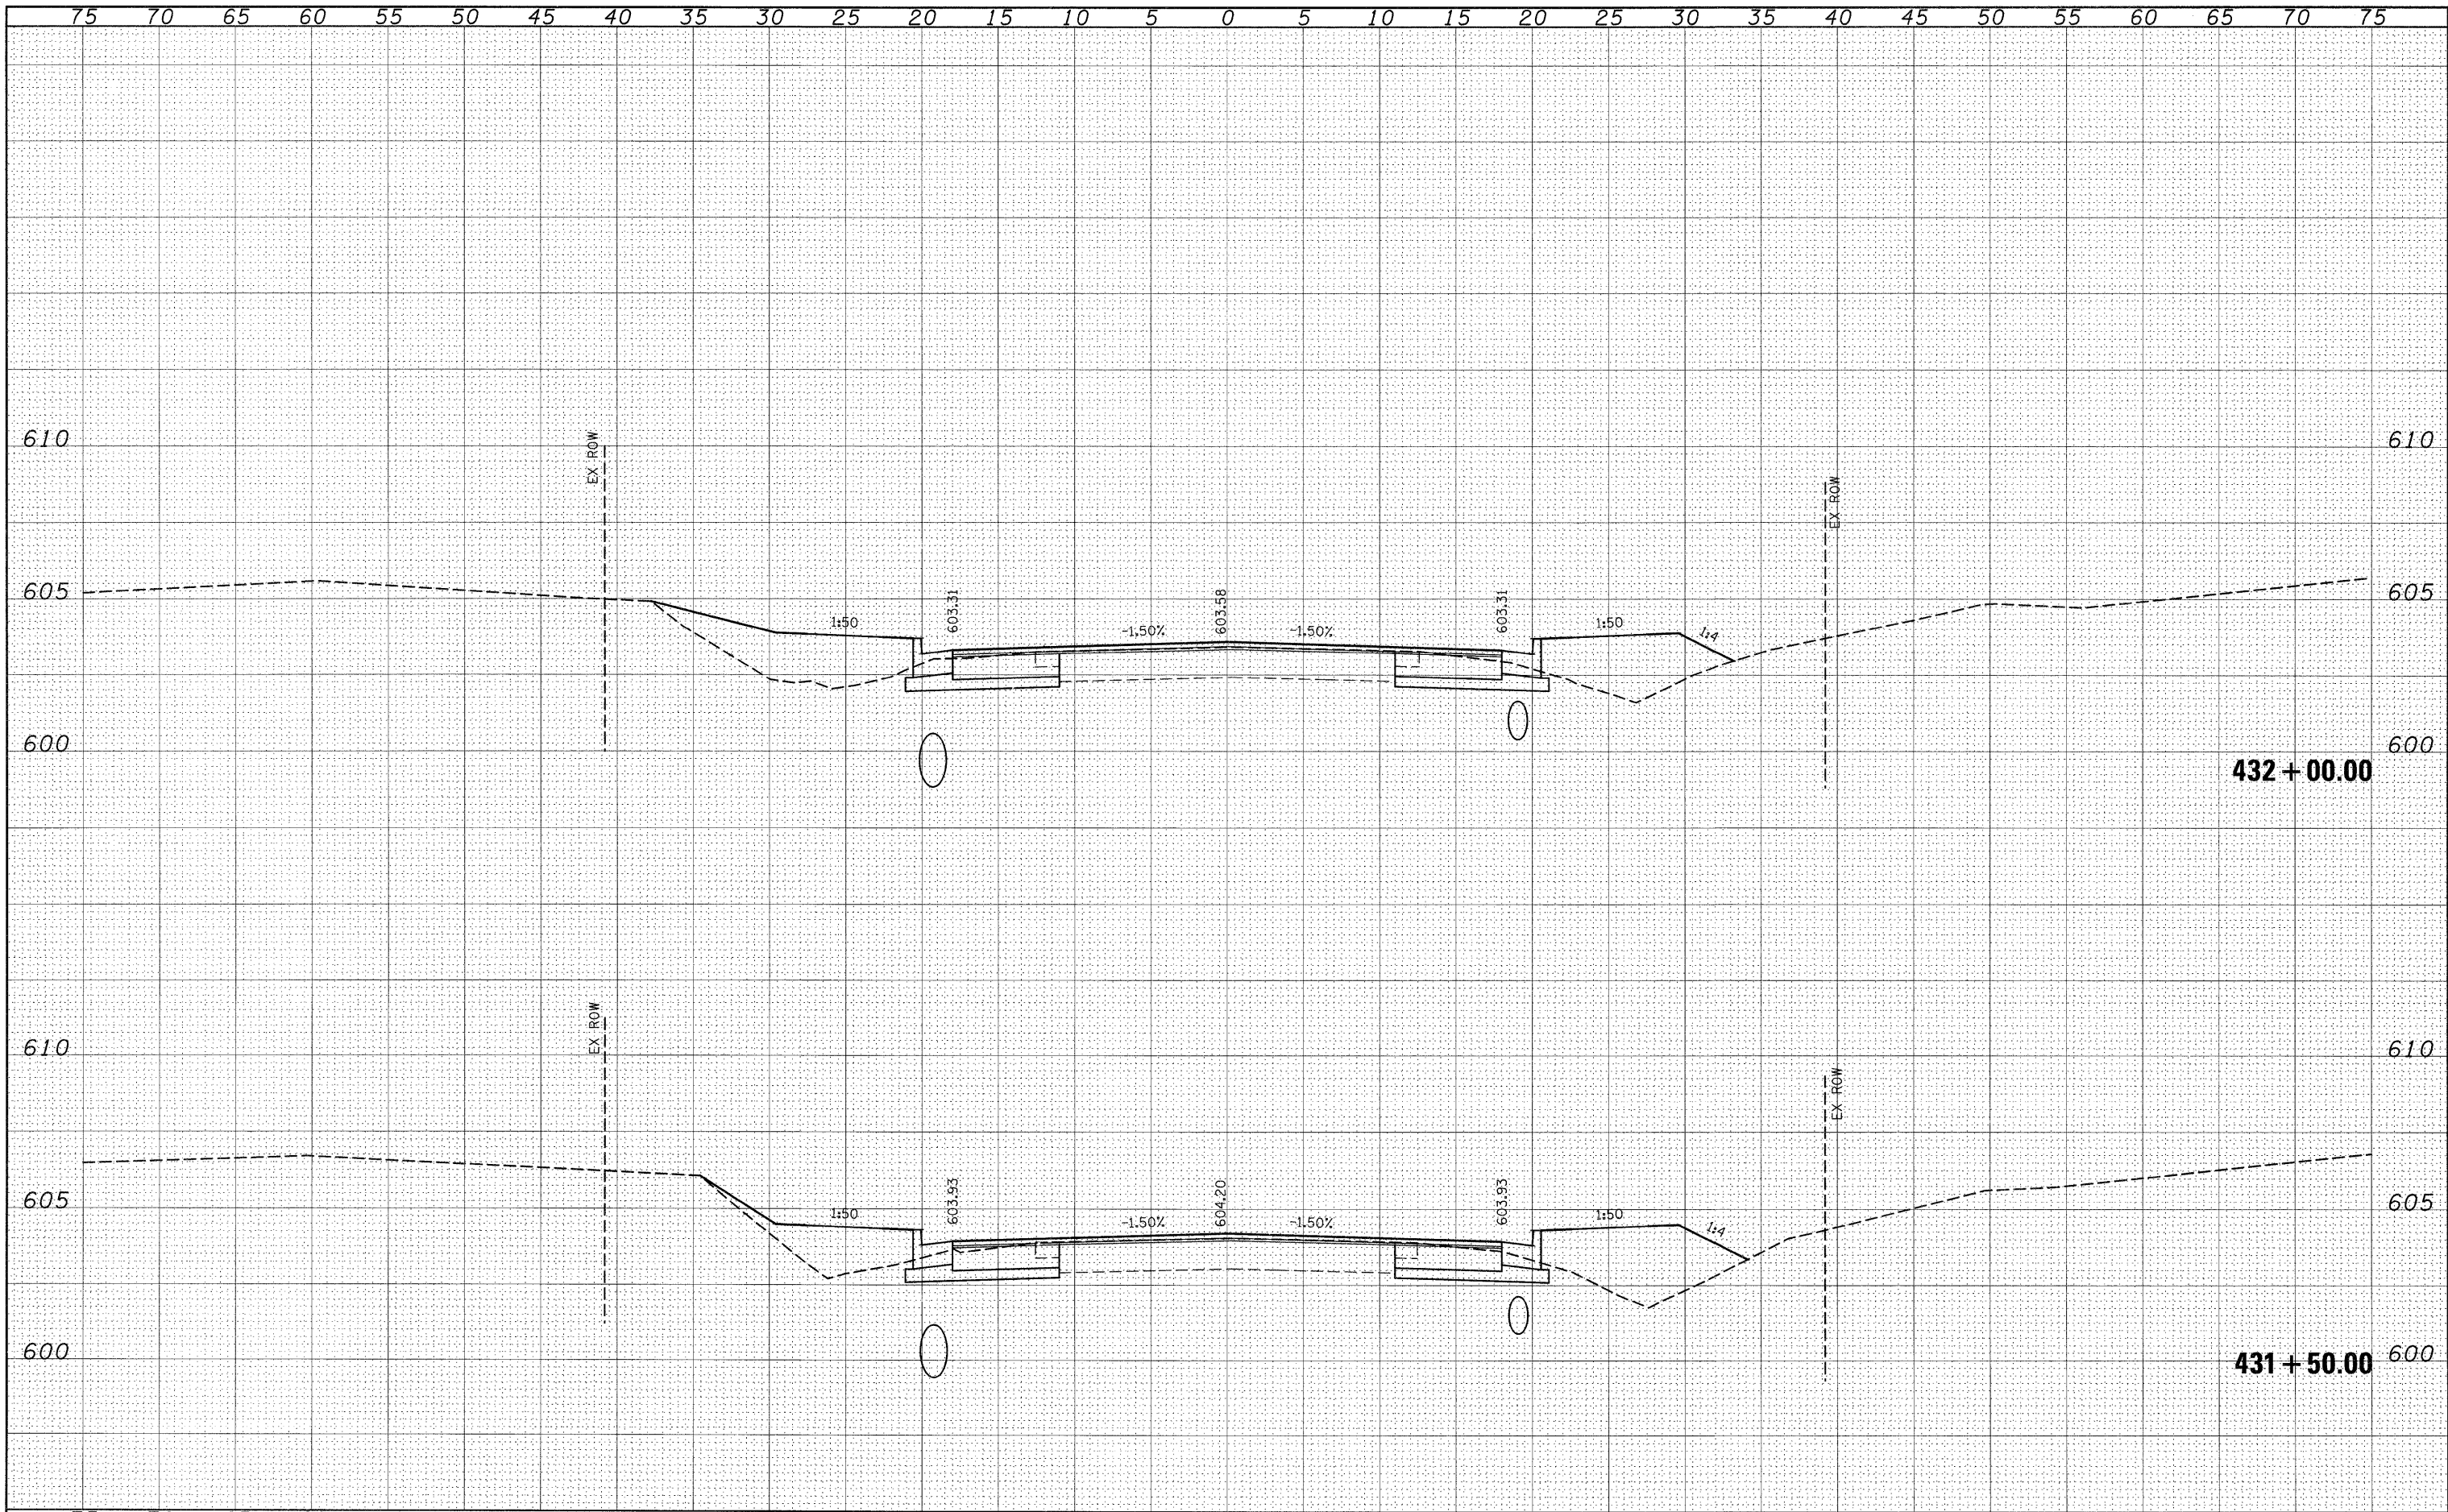


FILE NAME =	USER NAME = #USER#	DESIGNED -	REVISED -	STATE OF ILLINOIS DEPARTMENT OF TRANSPORTATION	IL 158		F.A.P. RTE.	SECTION	COUNTY	TOTAL SHEETS	SHEET NO.
\$FILEL\$		DRAWN -	REVISED -		809	(133,134)RS-5, 135RS-6	ST. CLAIR	762	436		
	PLOT SCALE = \$SCALE\$	CHECKED -	REVISED -		SCALE: _____ SHEET NO. ____ OF ____ SHEETS		CONTRACT NO. 76A47		ILLINOIS FED. AID PROJECT		
	PLOT DATE = \$DATE\$	DATE -	REVISED -		STA. 431+50.00 TO STA. 432+00.00						

ORIGINAL SURVEY	SURVEYED _____	BY _____	DATE _____
NOTE: BOOK _____	TEMPLATE _____		
	AREAS _____		
NO. _____	AREAS CHECKED _____		

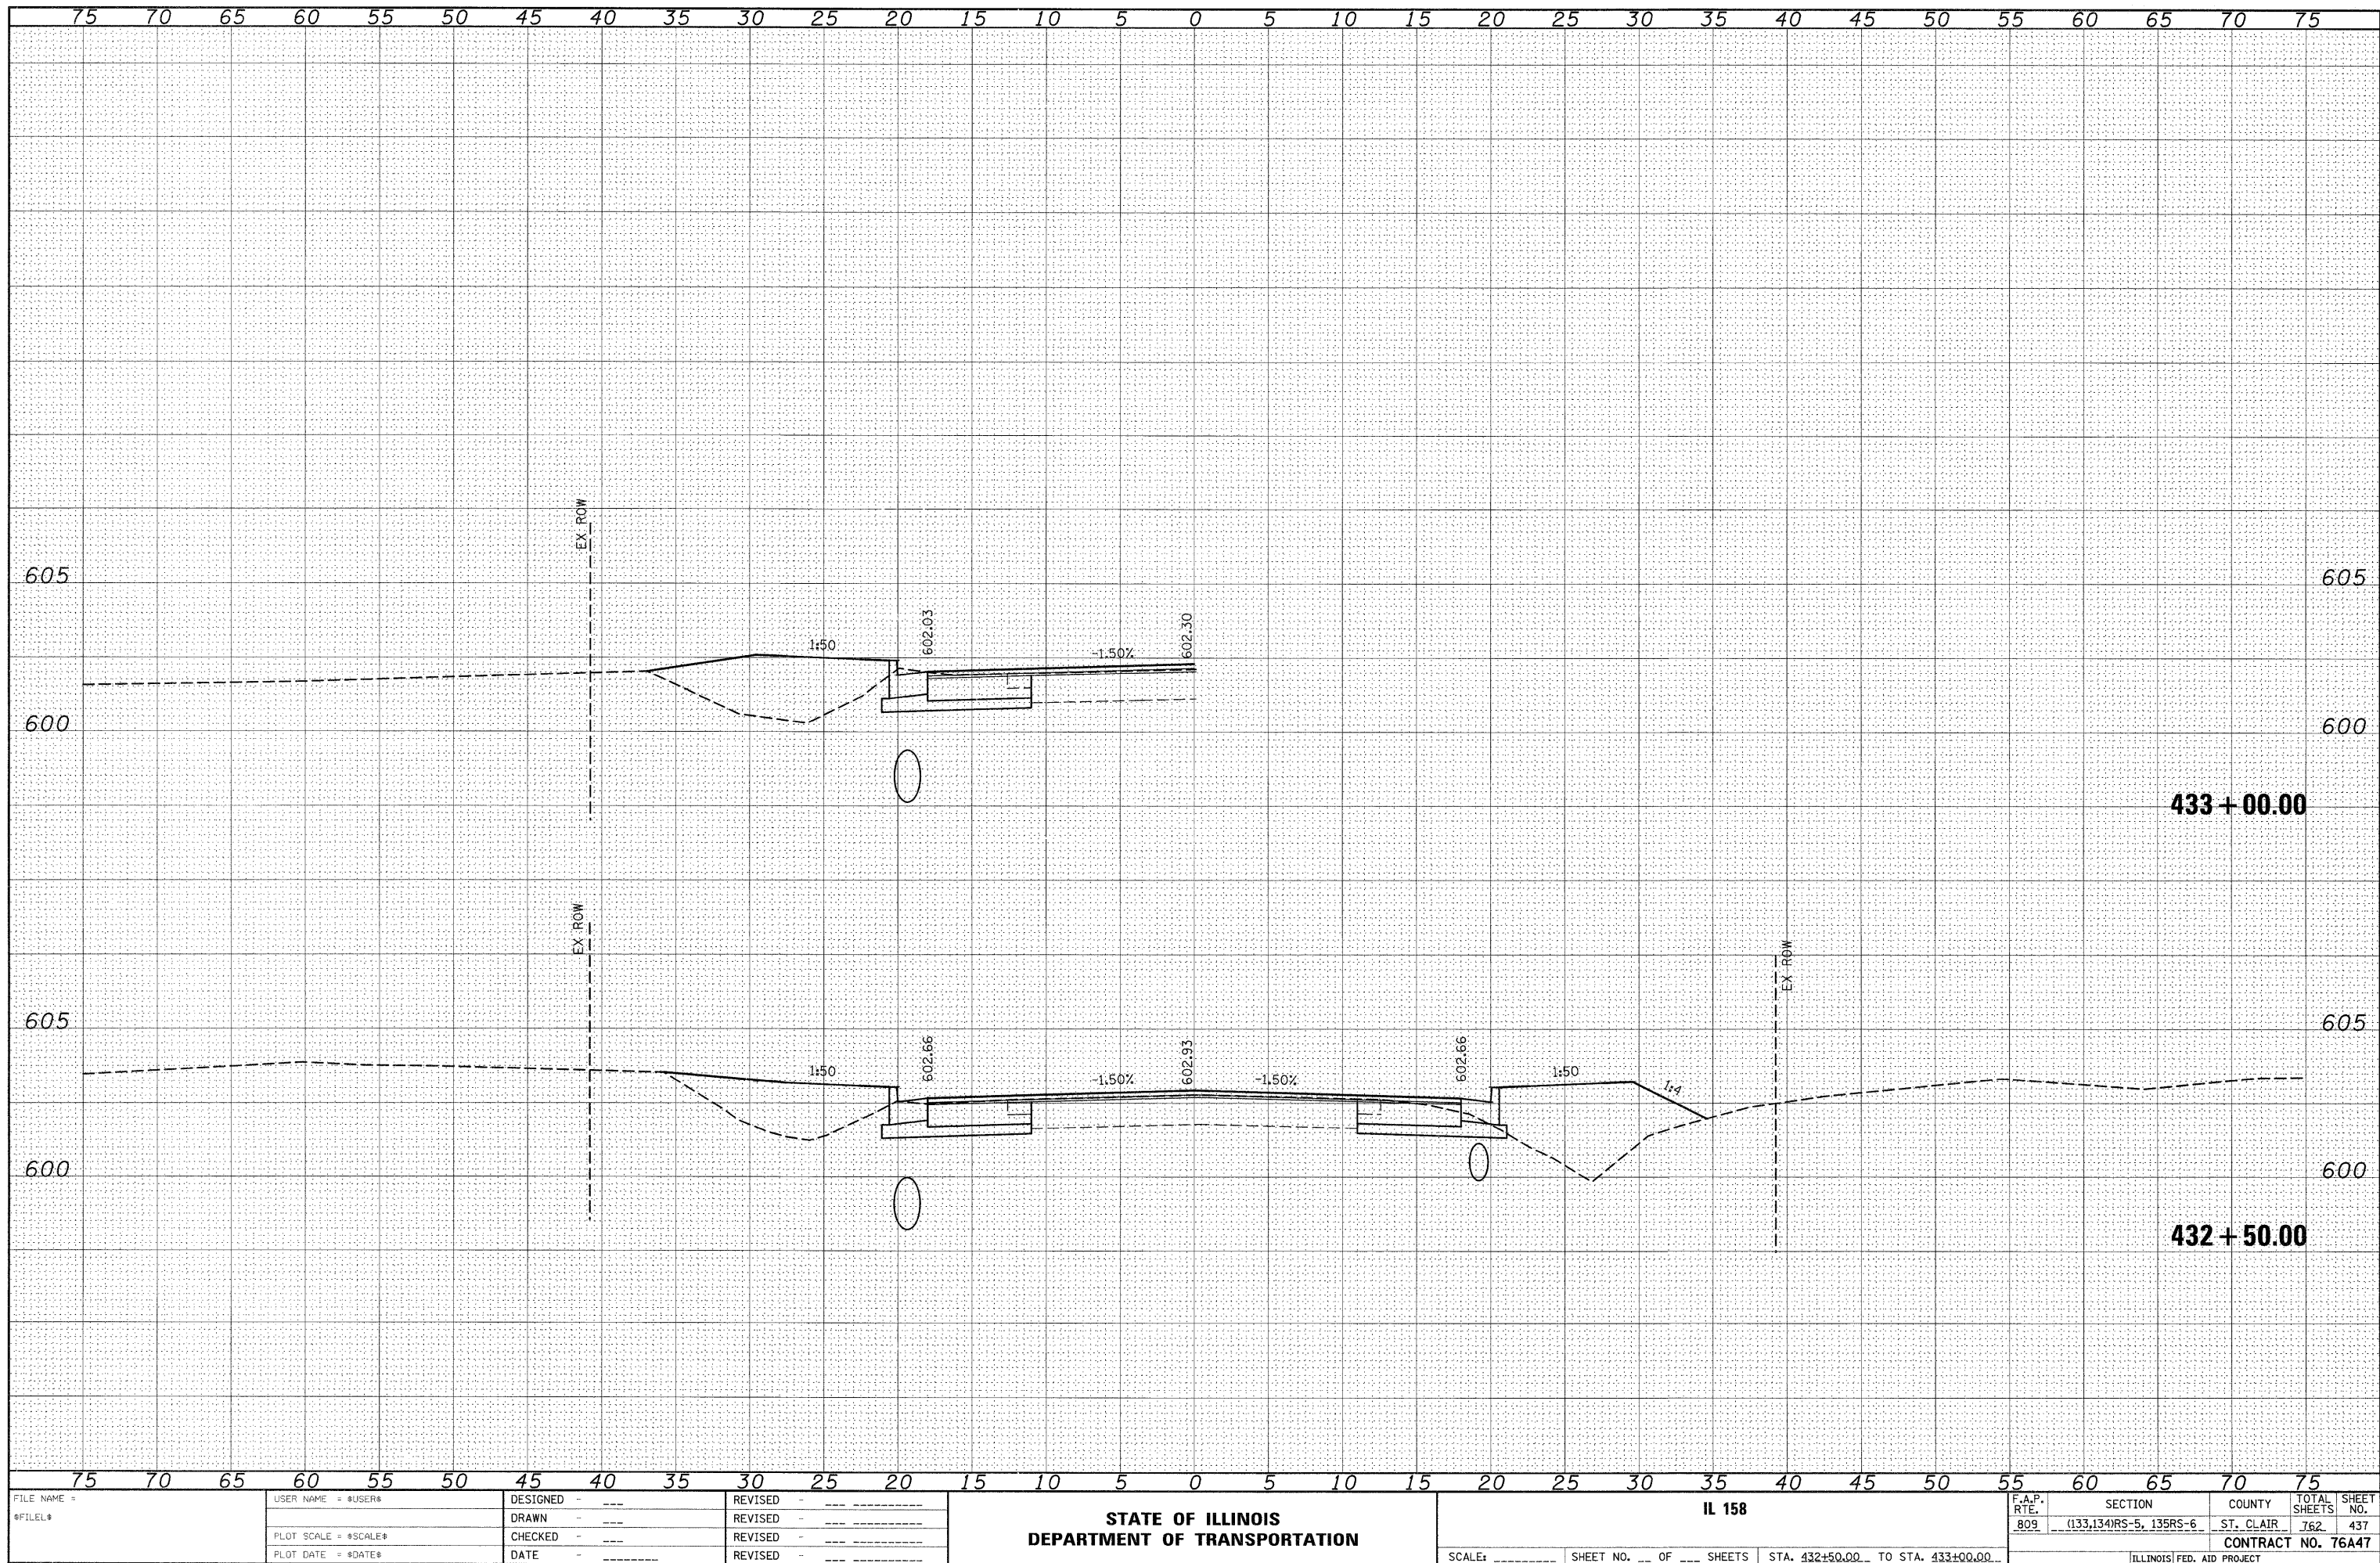

FINAL	SURVEY	DATE
NOTE BOOK	PLOTTED	BY
NO.	TEMPLATE	
	AREAS	
	CHECKED	


ORIGINAL	SURVEY	DATE
NOTE BOOK	PLOTTED	BY
NO.	TEMPLATE	
	AREAS	
	CHECKED	

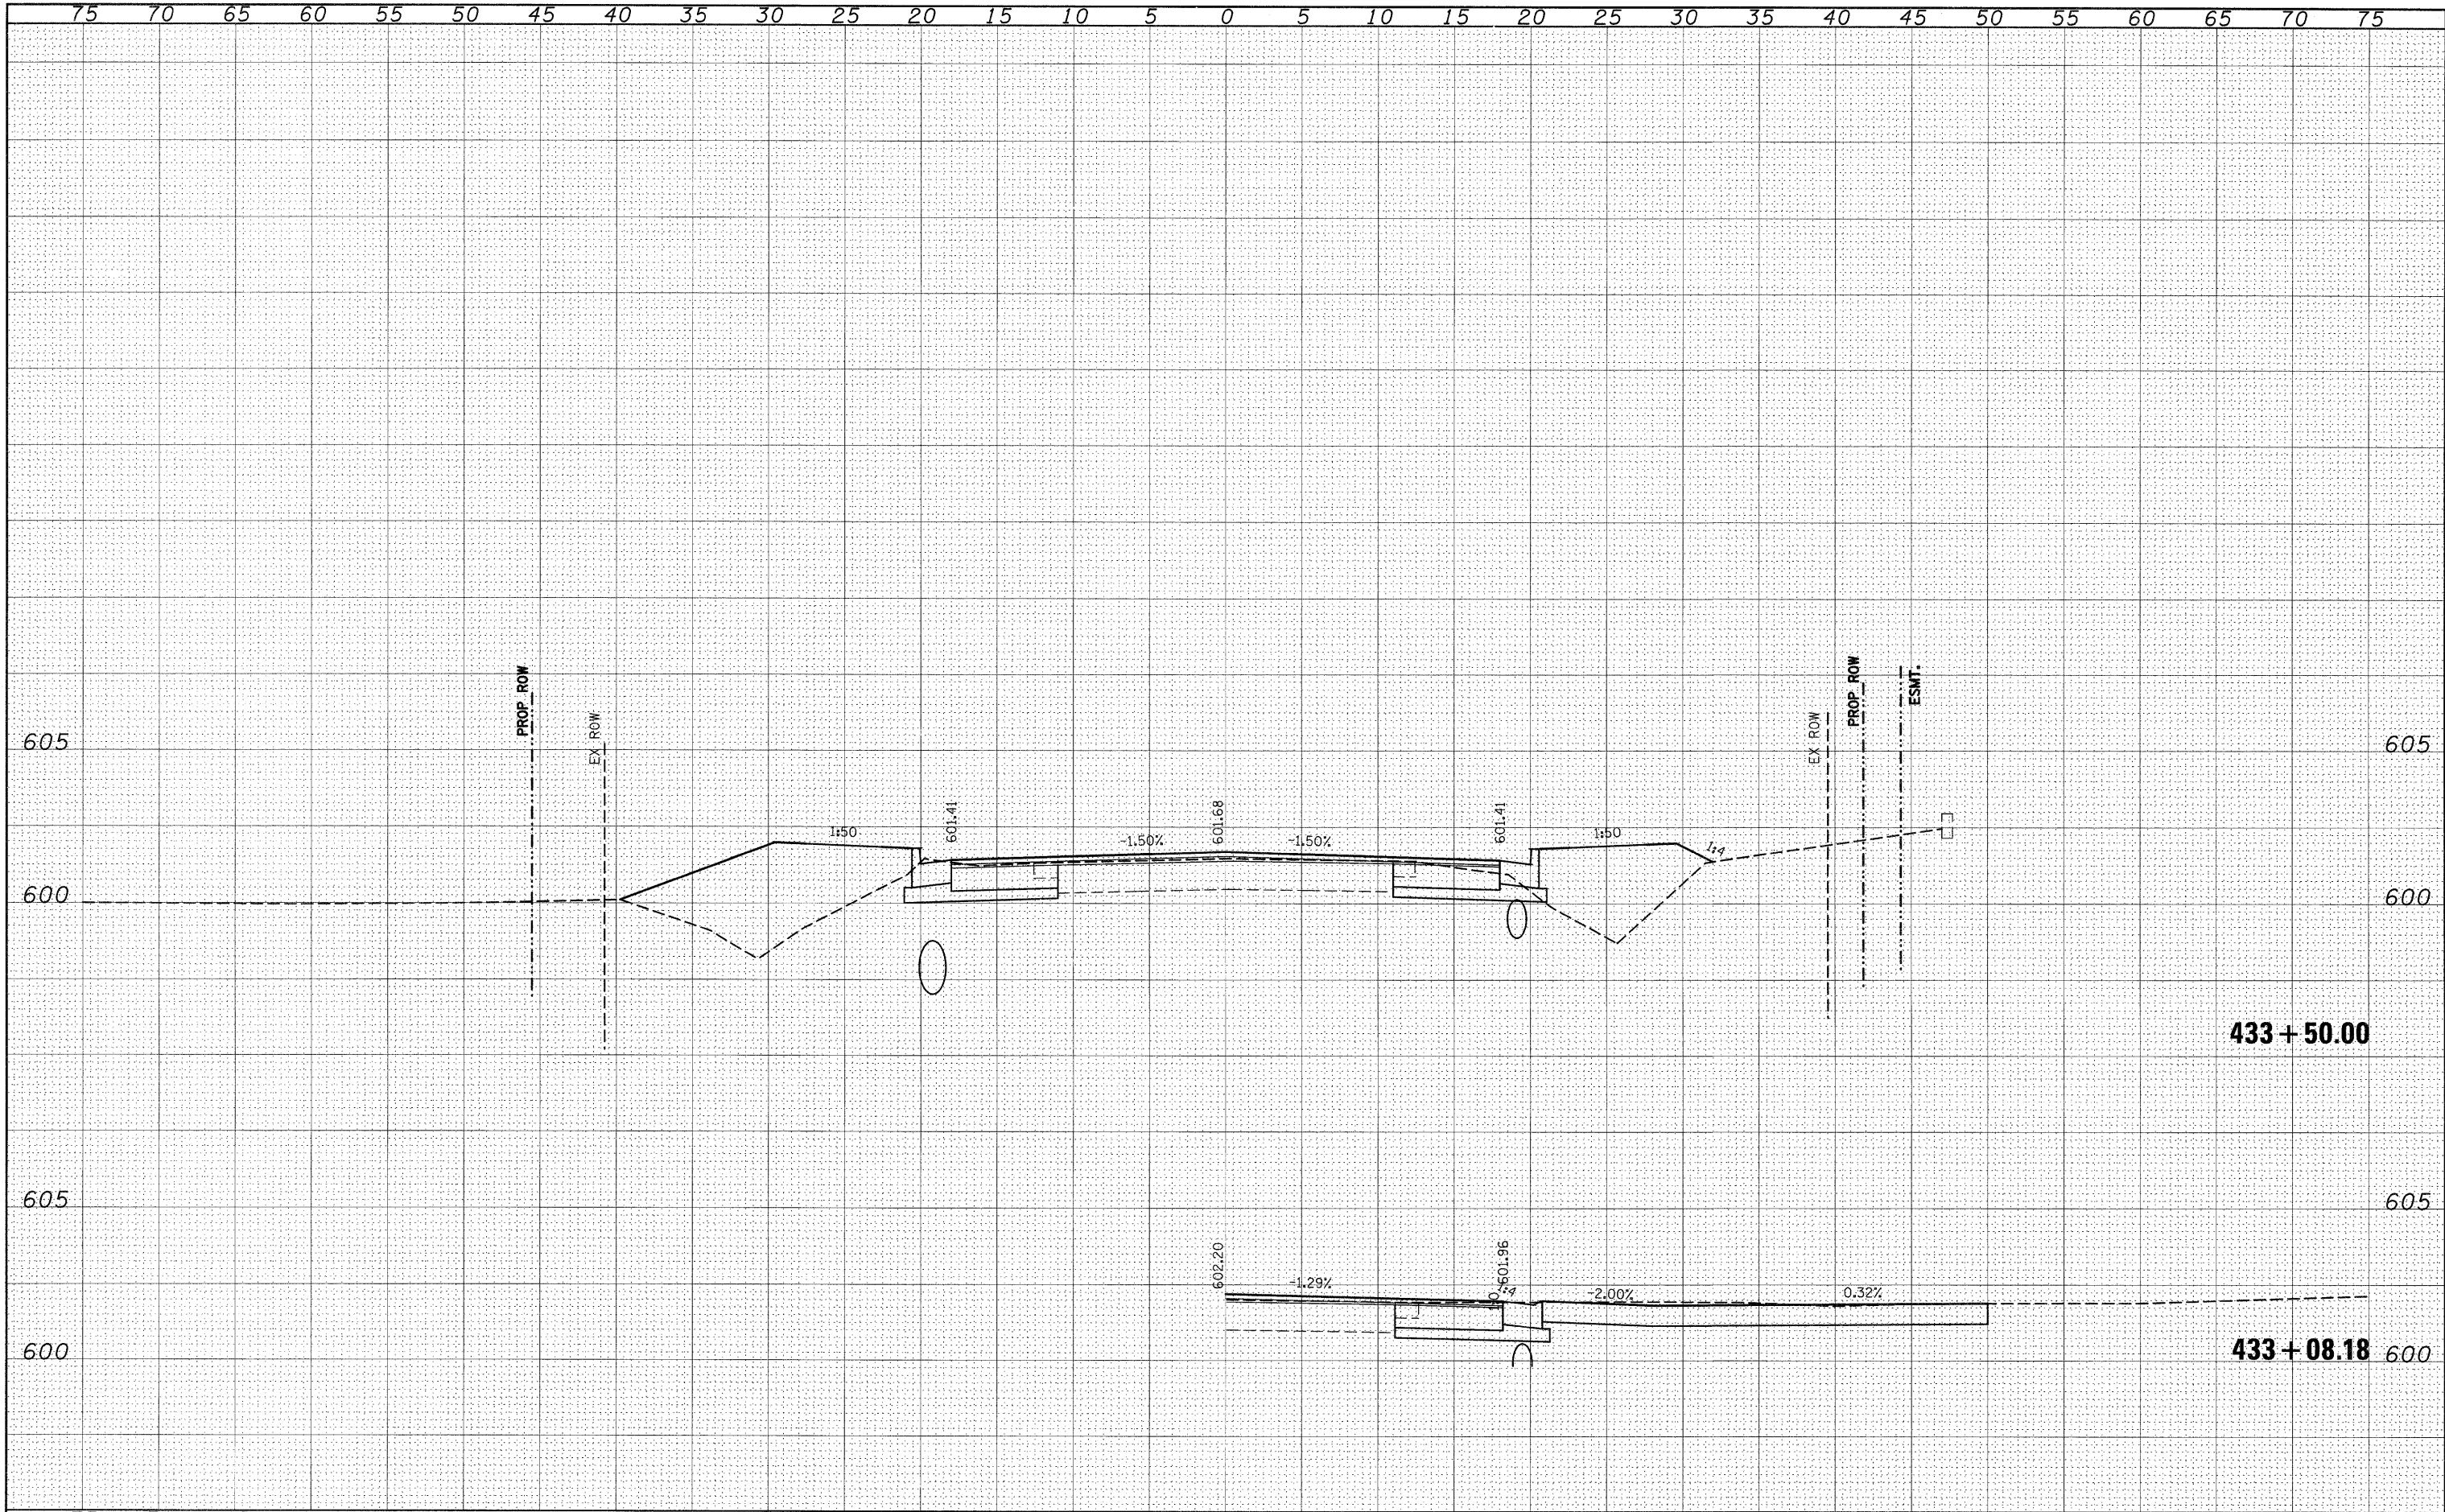

FILE NAME =	USER NAME = \$USER\$	DESIGNED -	REVISED -	STATE OF ILLINOIS DEPARTMENT OF TRANSPORTATION		IL 158		F.A.P. RTE. 809	SECTION (133,134)RS-5, 135RS-6	COUNTY ST. CLAIR	TOTAL SHEETS 762	SHEET NO. 438
\$FILEL\$	PLOT SCALE = \$SCALE\$	DRAWN -	REVISED -			SCALE: _____ SHEET NO. ____ OF ____ SHEETS		STA. 433+08.18 TO STA. 433+50.00		CONTRACT NO. 76A47		
	PLOT DATE = \$DATE\$	CHECKED -	REVISED -							ILLINOIS FED. AID PROJECT		
		DATE -	REVISED -									


DATE	BY	SURVEYED	PLOTTED	TEMPLATE	AREAS	CHECKED
		FINAL	NO.	NO.	NO.	NO.

DATE	BY	SURVEYED	PLOTTED	TEMPLATE	AREAS	CHECKED
		ORIGINAL	NO.	NO.	NO.	NO.

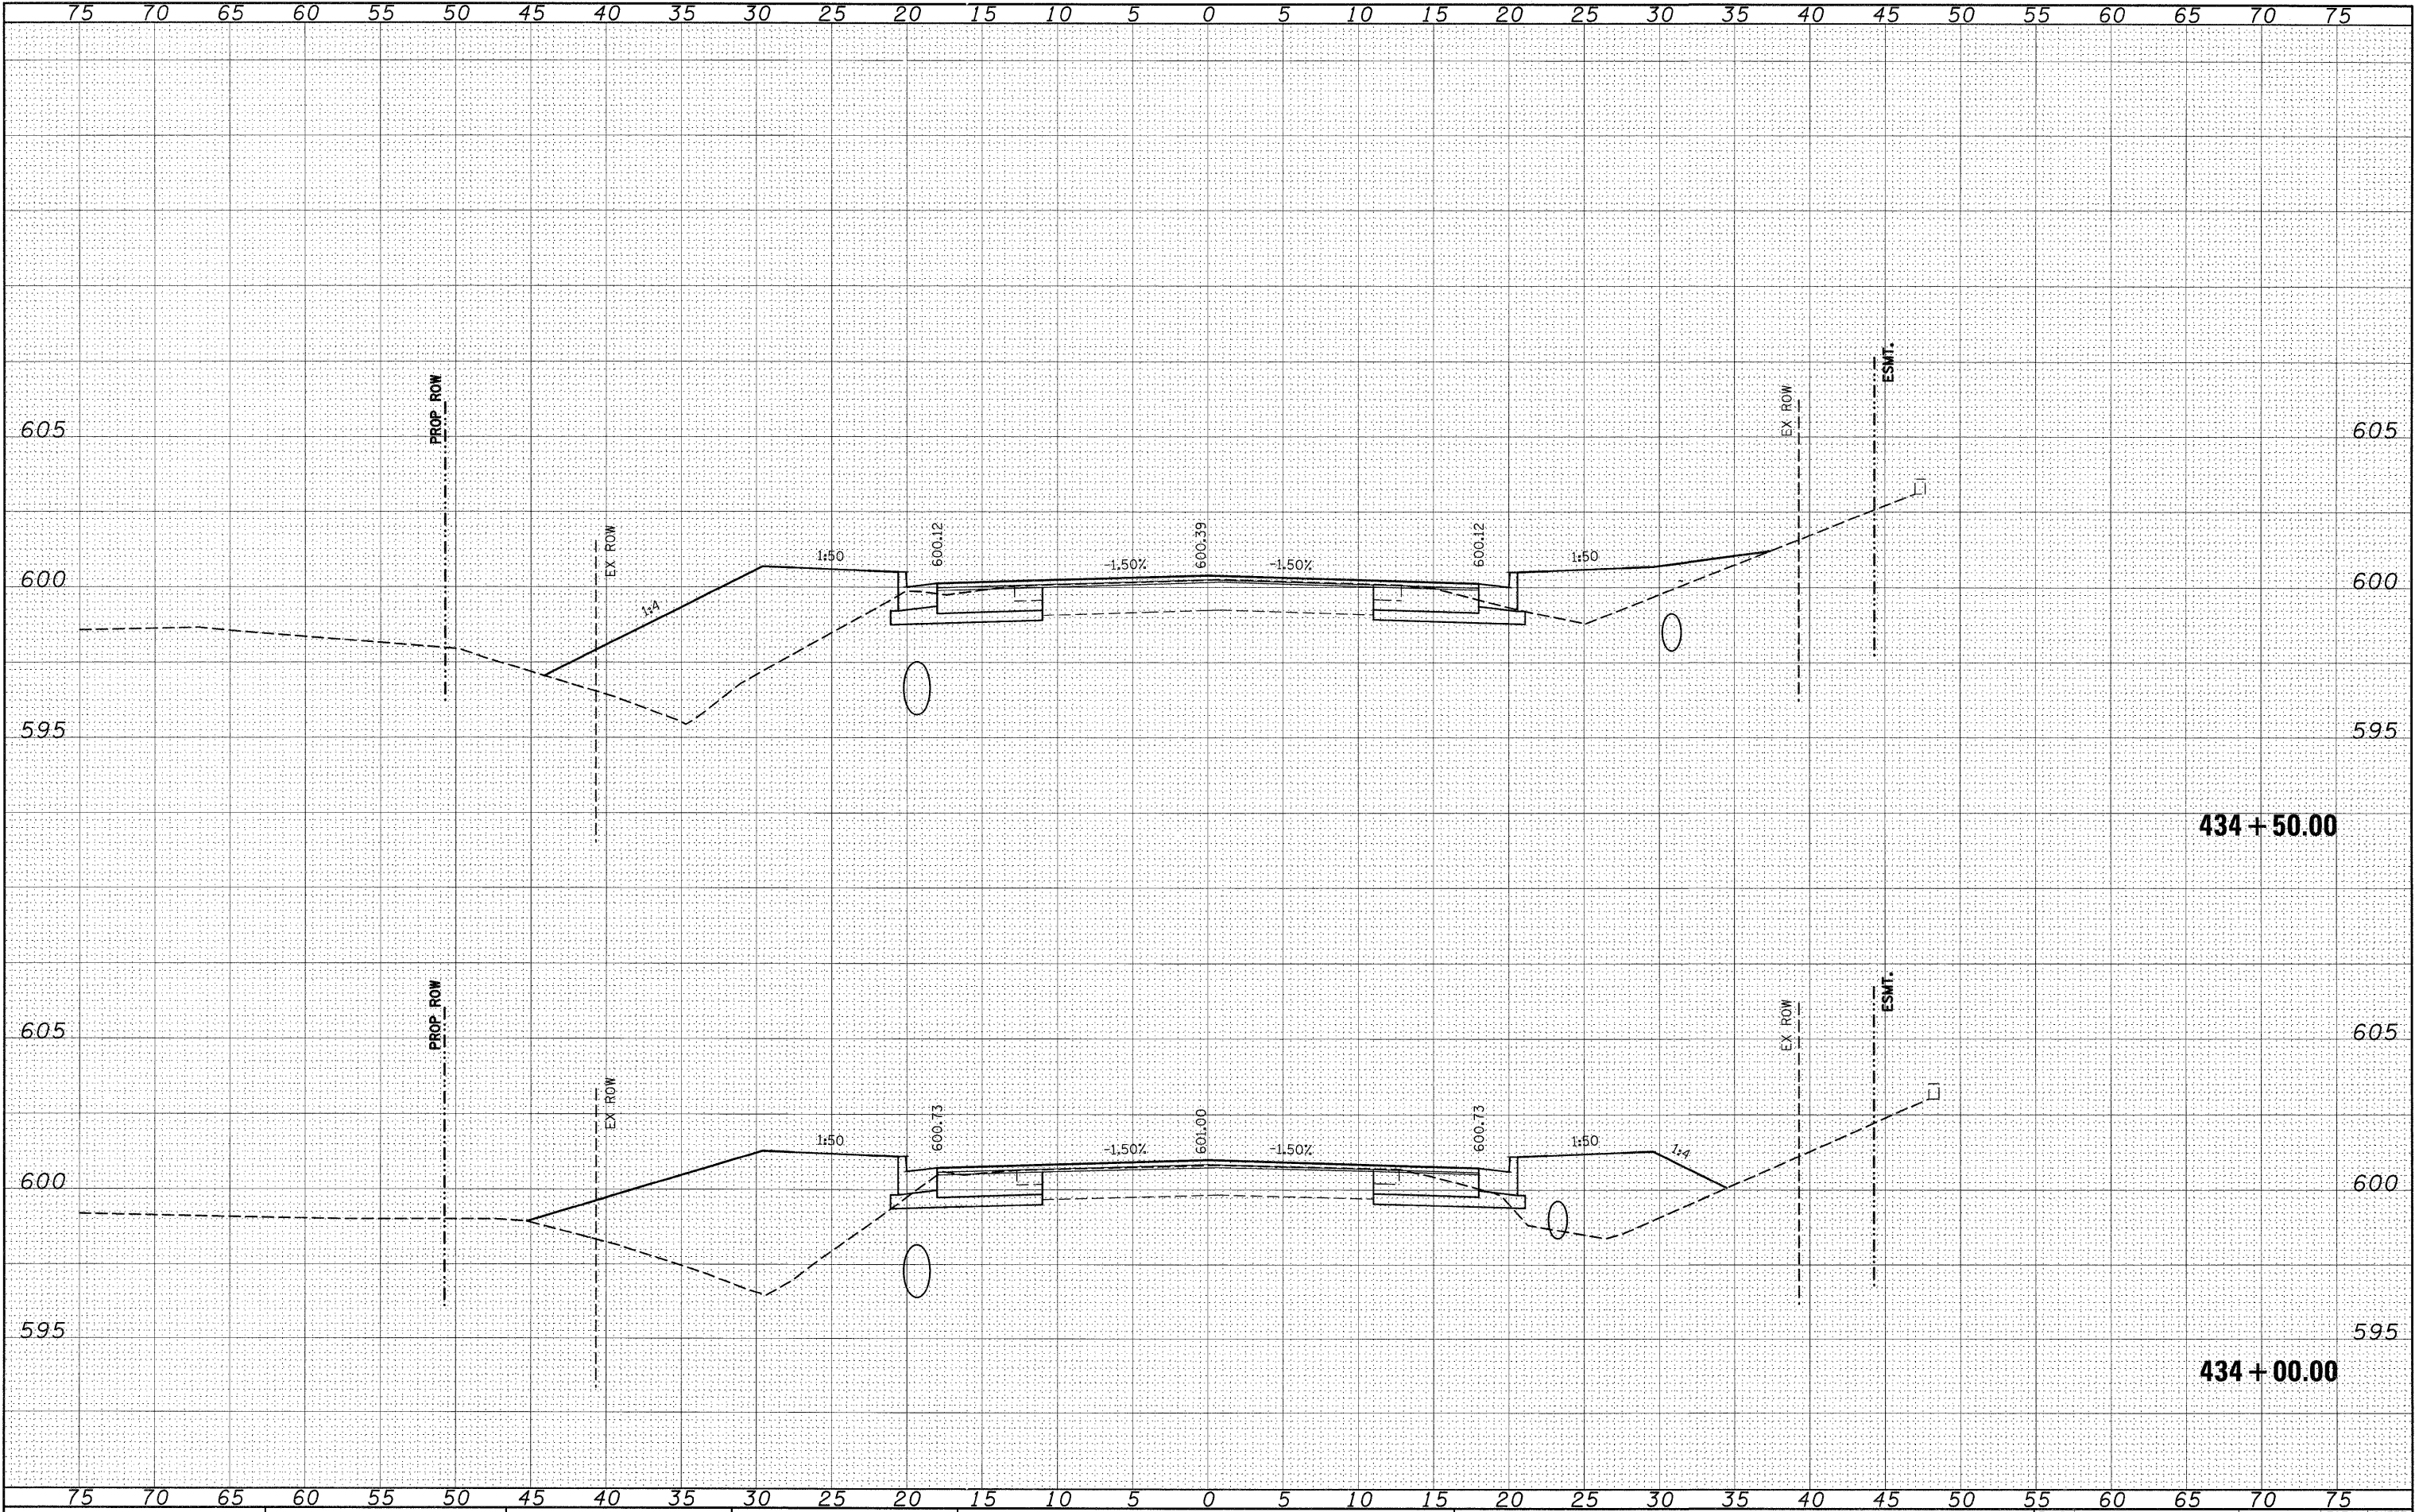

FINAL	SURVEY	BY	DATE
NO.	NOTE BOOK		
	TEMP		
	AREAS		
	CHECKED		


ORIGINAL	SURVEY	BY	DATE
NO.	NOTE BOOK		
	TEMP		
	AREAS		
	CHECKED		

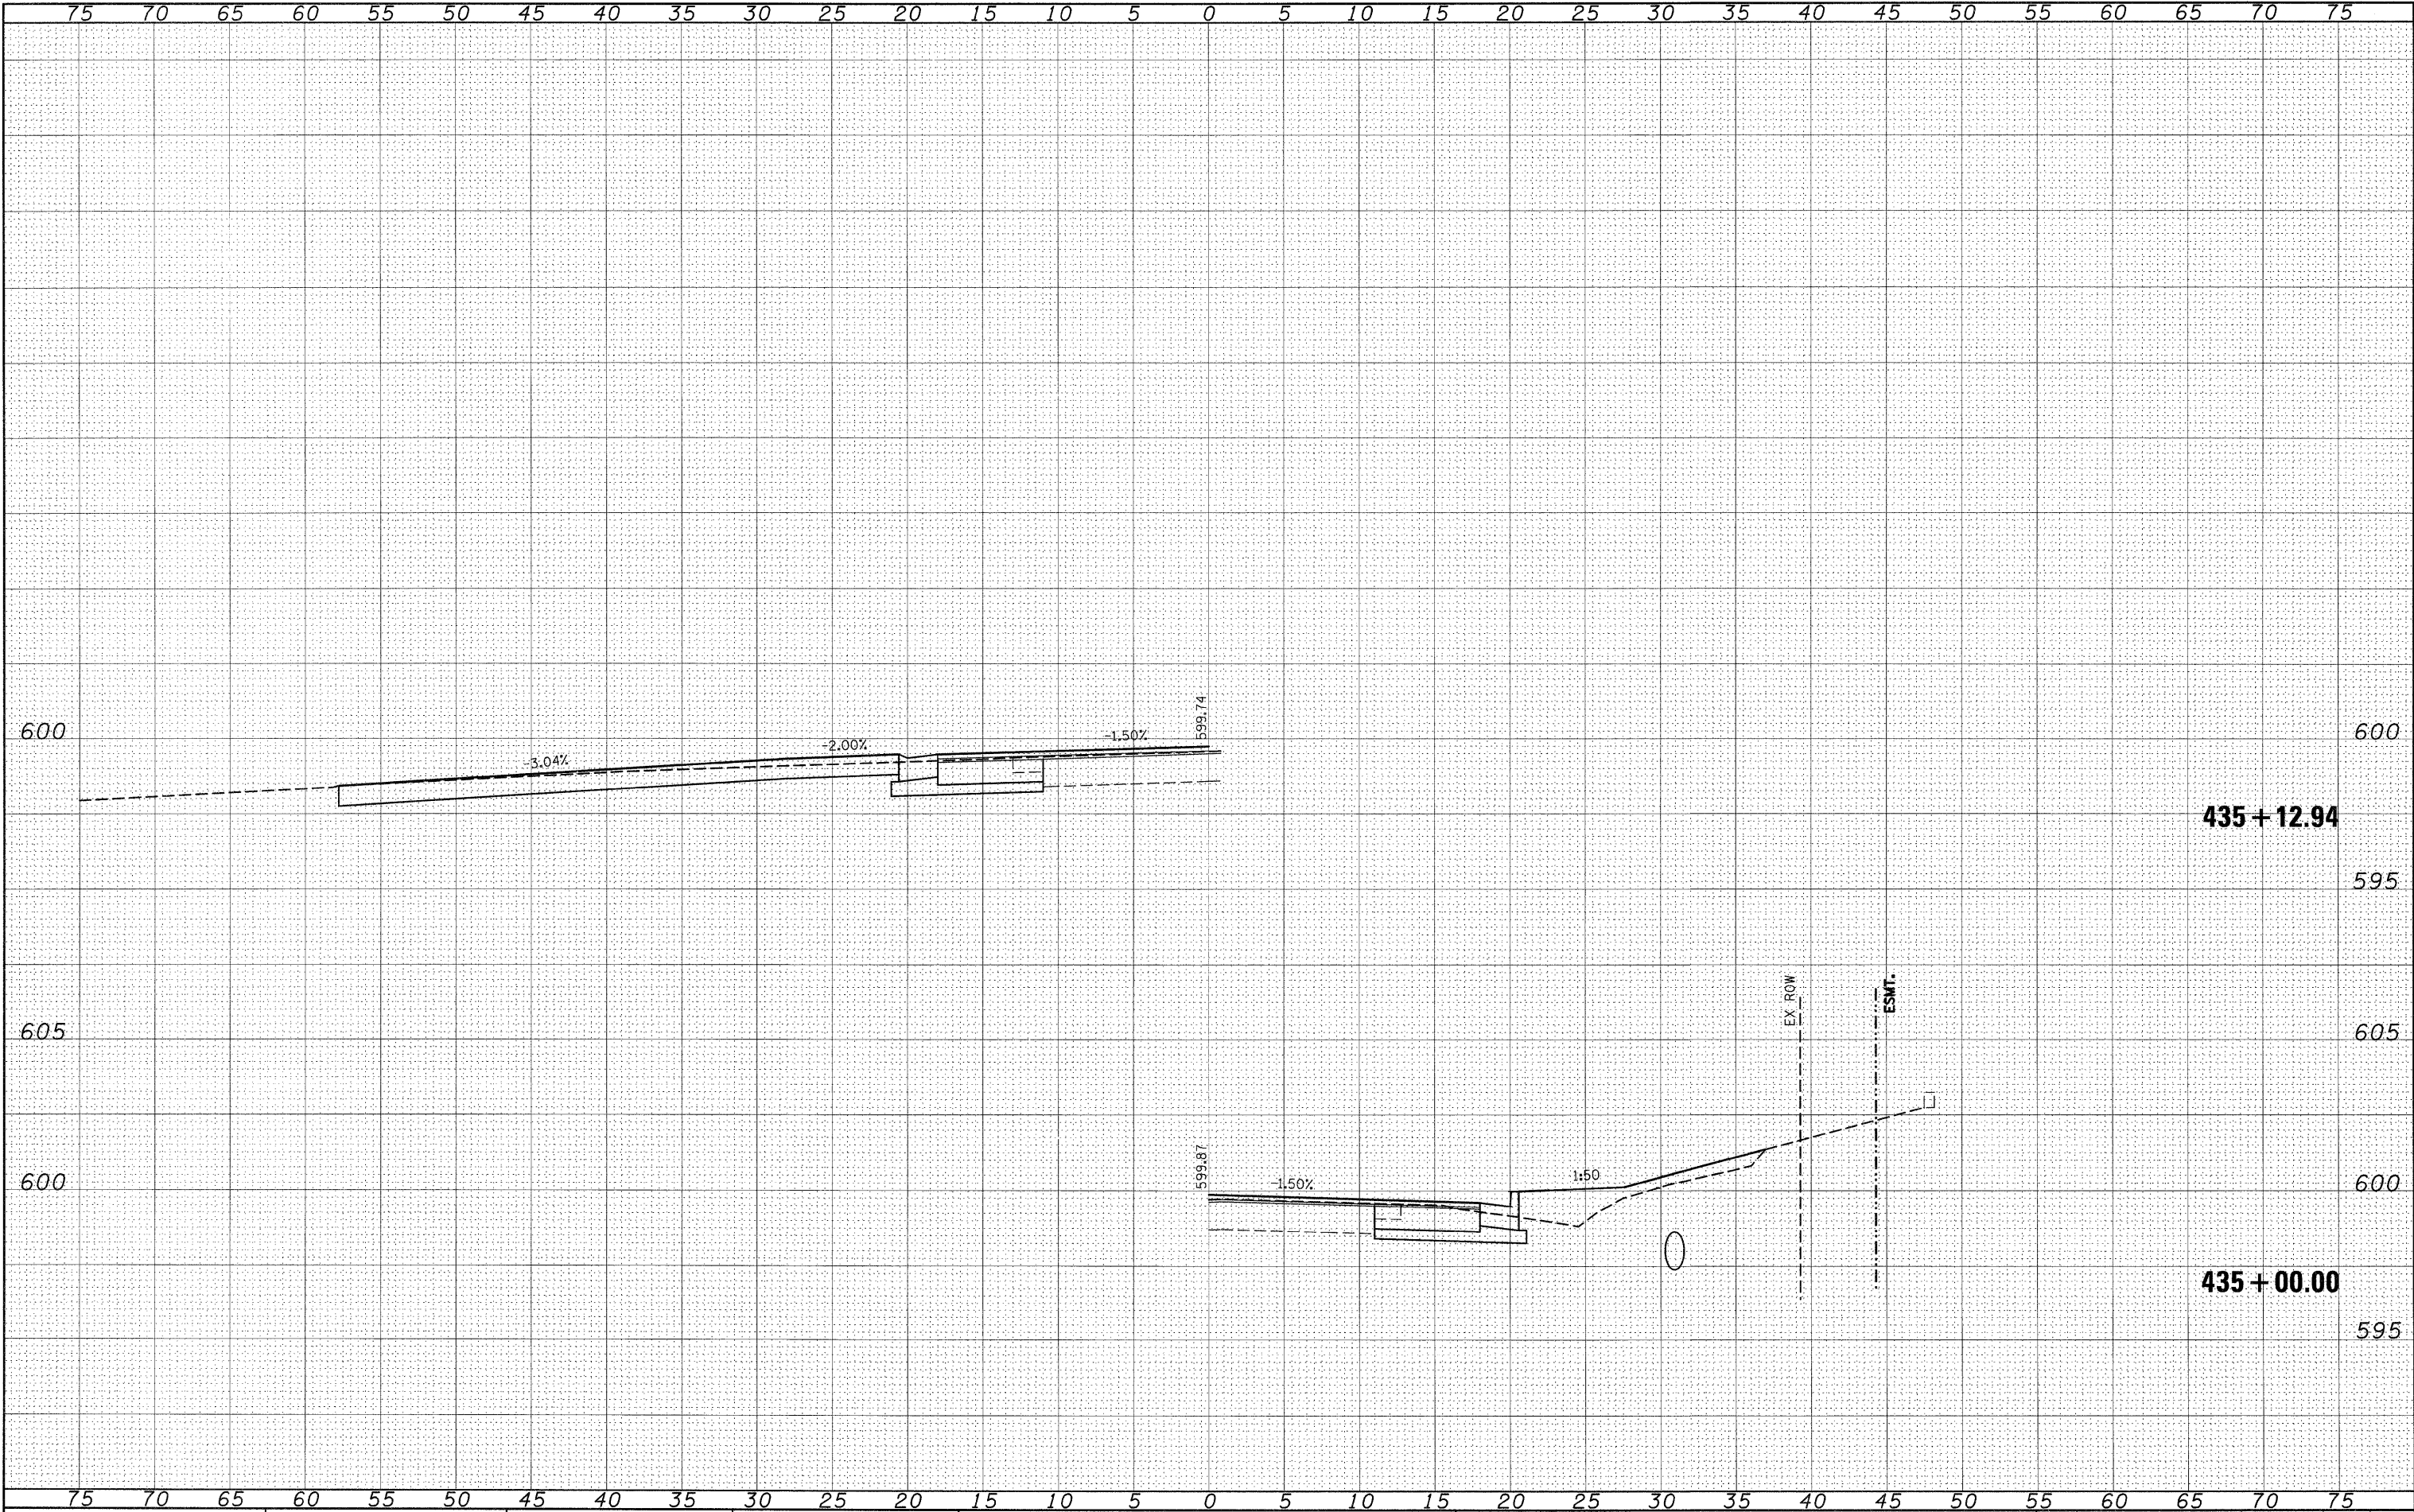

FILE NAME =	USER NAME = \$USER\$	DESIGNED -	REVISED -	STATE OF ILLINOIS DEPARTMENT OF TRANSPORTATION	IL 158		F.A.P. RTE.	SECTION	COUNTY	TOTAL SHEETS	SHEET NO.
\$FILEL\$		DRAWN -	REVISED -		809	(133,134)RS-5, 135RS-6	ST. CLAIR	762	440		
	PLOT SCALE = \$SCALE\$	CHECKED -	REVISED -		SCALE: _____ SHEET NO. ___ OF ___ SHEETS		CONTRACT NO. 76A47		ILLINOIS FED. AID PROJECT		
	PLOT DATE = \$DATE\$	DATE -	REVISED -		STA. 435+00.00 TO STA. 435+12.94						

DATE	BY	DESIGNED	PLOTTED	DATE
		NOTE BOOK	TEMPLATE	
		AREAS	AREAS	
		NO.	NO.	


DATE	BY	DESIGNED	PLOTTED	DATE
		NOTE BOOK	TEMPLATE	
		AREAS	AREAS	
		NO.	NO.	

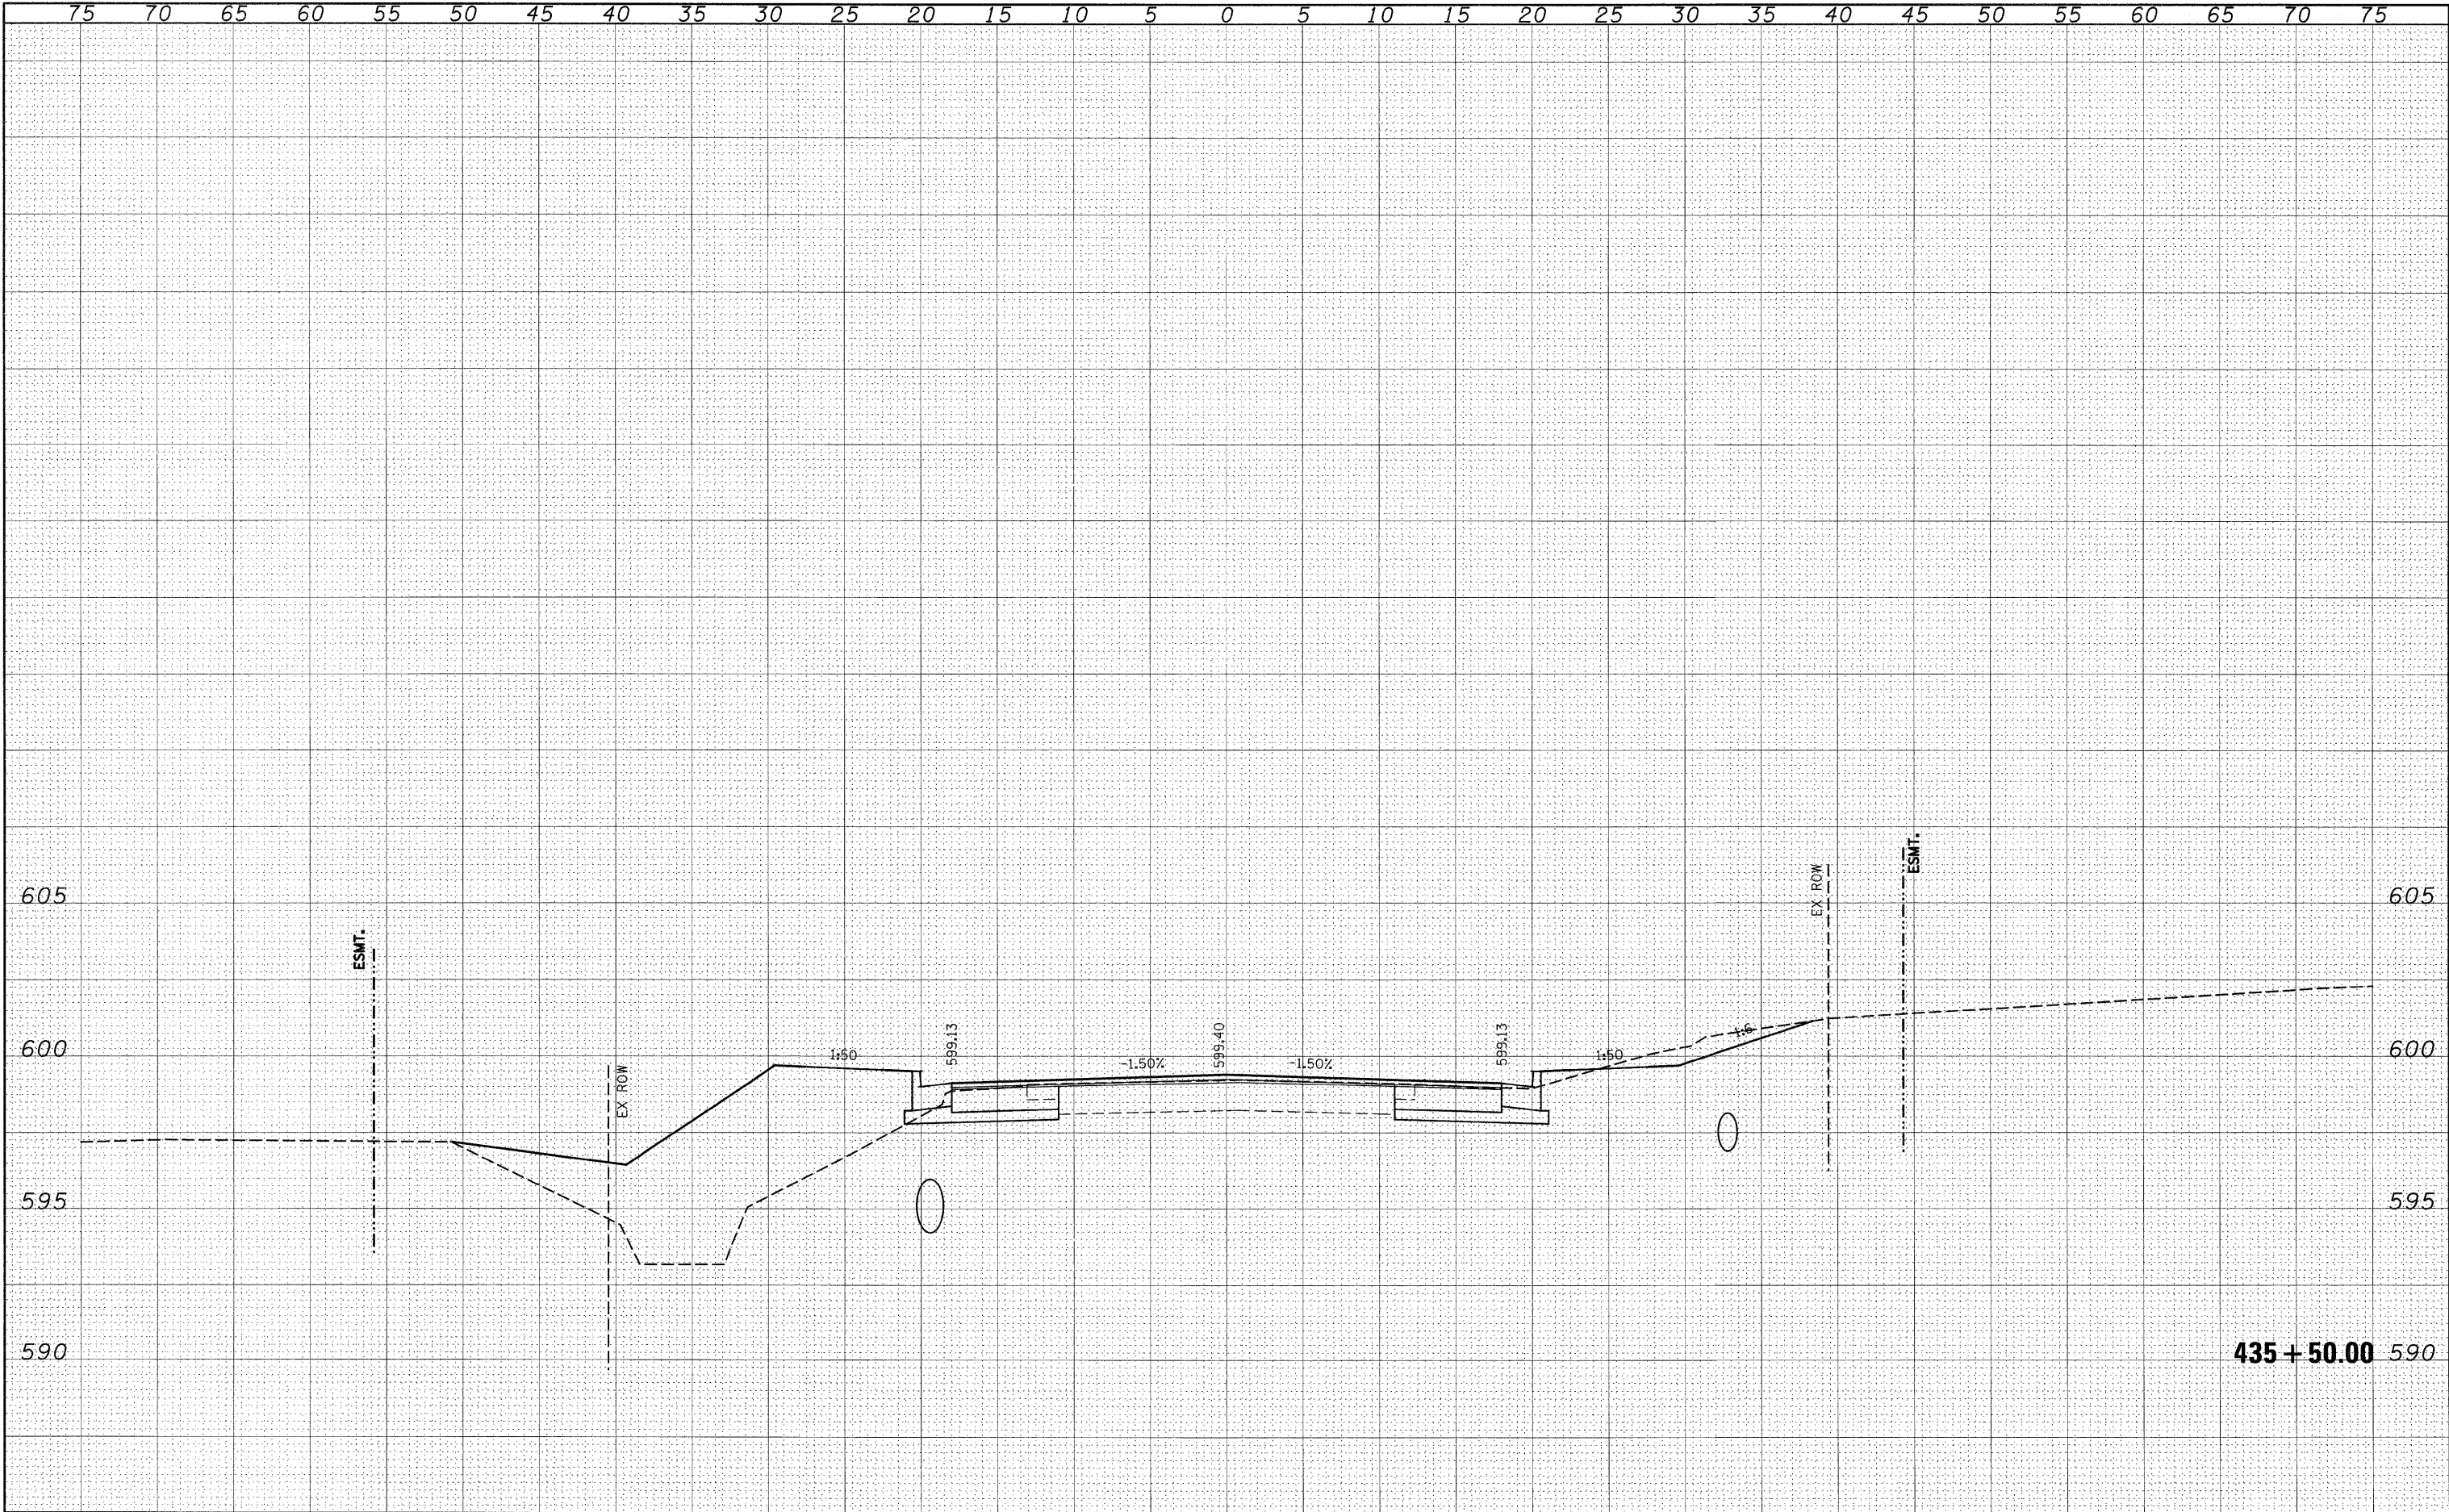

FILE NAME =	USER NAME = \$USER*	DESIGNED -	REVISED -	STATE OF ILLINOIS		IL 158		F.A.P. RTE.	SECTION	COUNTY	TOTAL SHEETS	SHEET NO.
\$FILEL\$		DRAWN -	REVISED -	DEPARTMENT OF TRANSPORTATION				809	(133,134)RS-5, 135RS-6	ST. CLAIR	762	441
		CHECKED -	REVISED -					CONTRACT NO. 76A47				
		DATE -	REVISED -					ILLINOIS FED. AID PROJECT				
PLOT SCALE = \$SCALE*		PLOT DATE = \$DATE*		SCALE: _____		SHEET NO. ___ OF ___ SHEETS		STA. 435+50.00 TO STA. 435+50.00				

FINAL	SURVEY	DATE
NOTE BOOK	BY	
NO.		
	SURVEY	
	PLOTTED	
	TEMPLATE	
	AREAS	
	CHECKED	


ORIGINAL	SURVEY	DATE
NOTE BOOK	BY	
NO.		
	SURVEY	
	PLOTTED	
	TEMPLATE	
	AREAS	
	CHECKED	

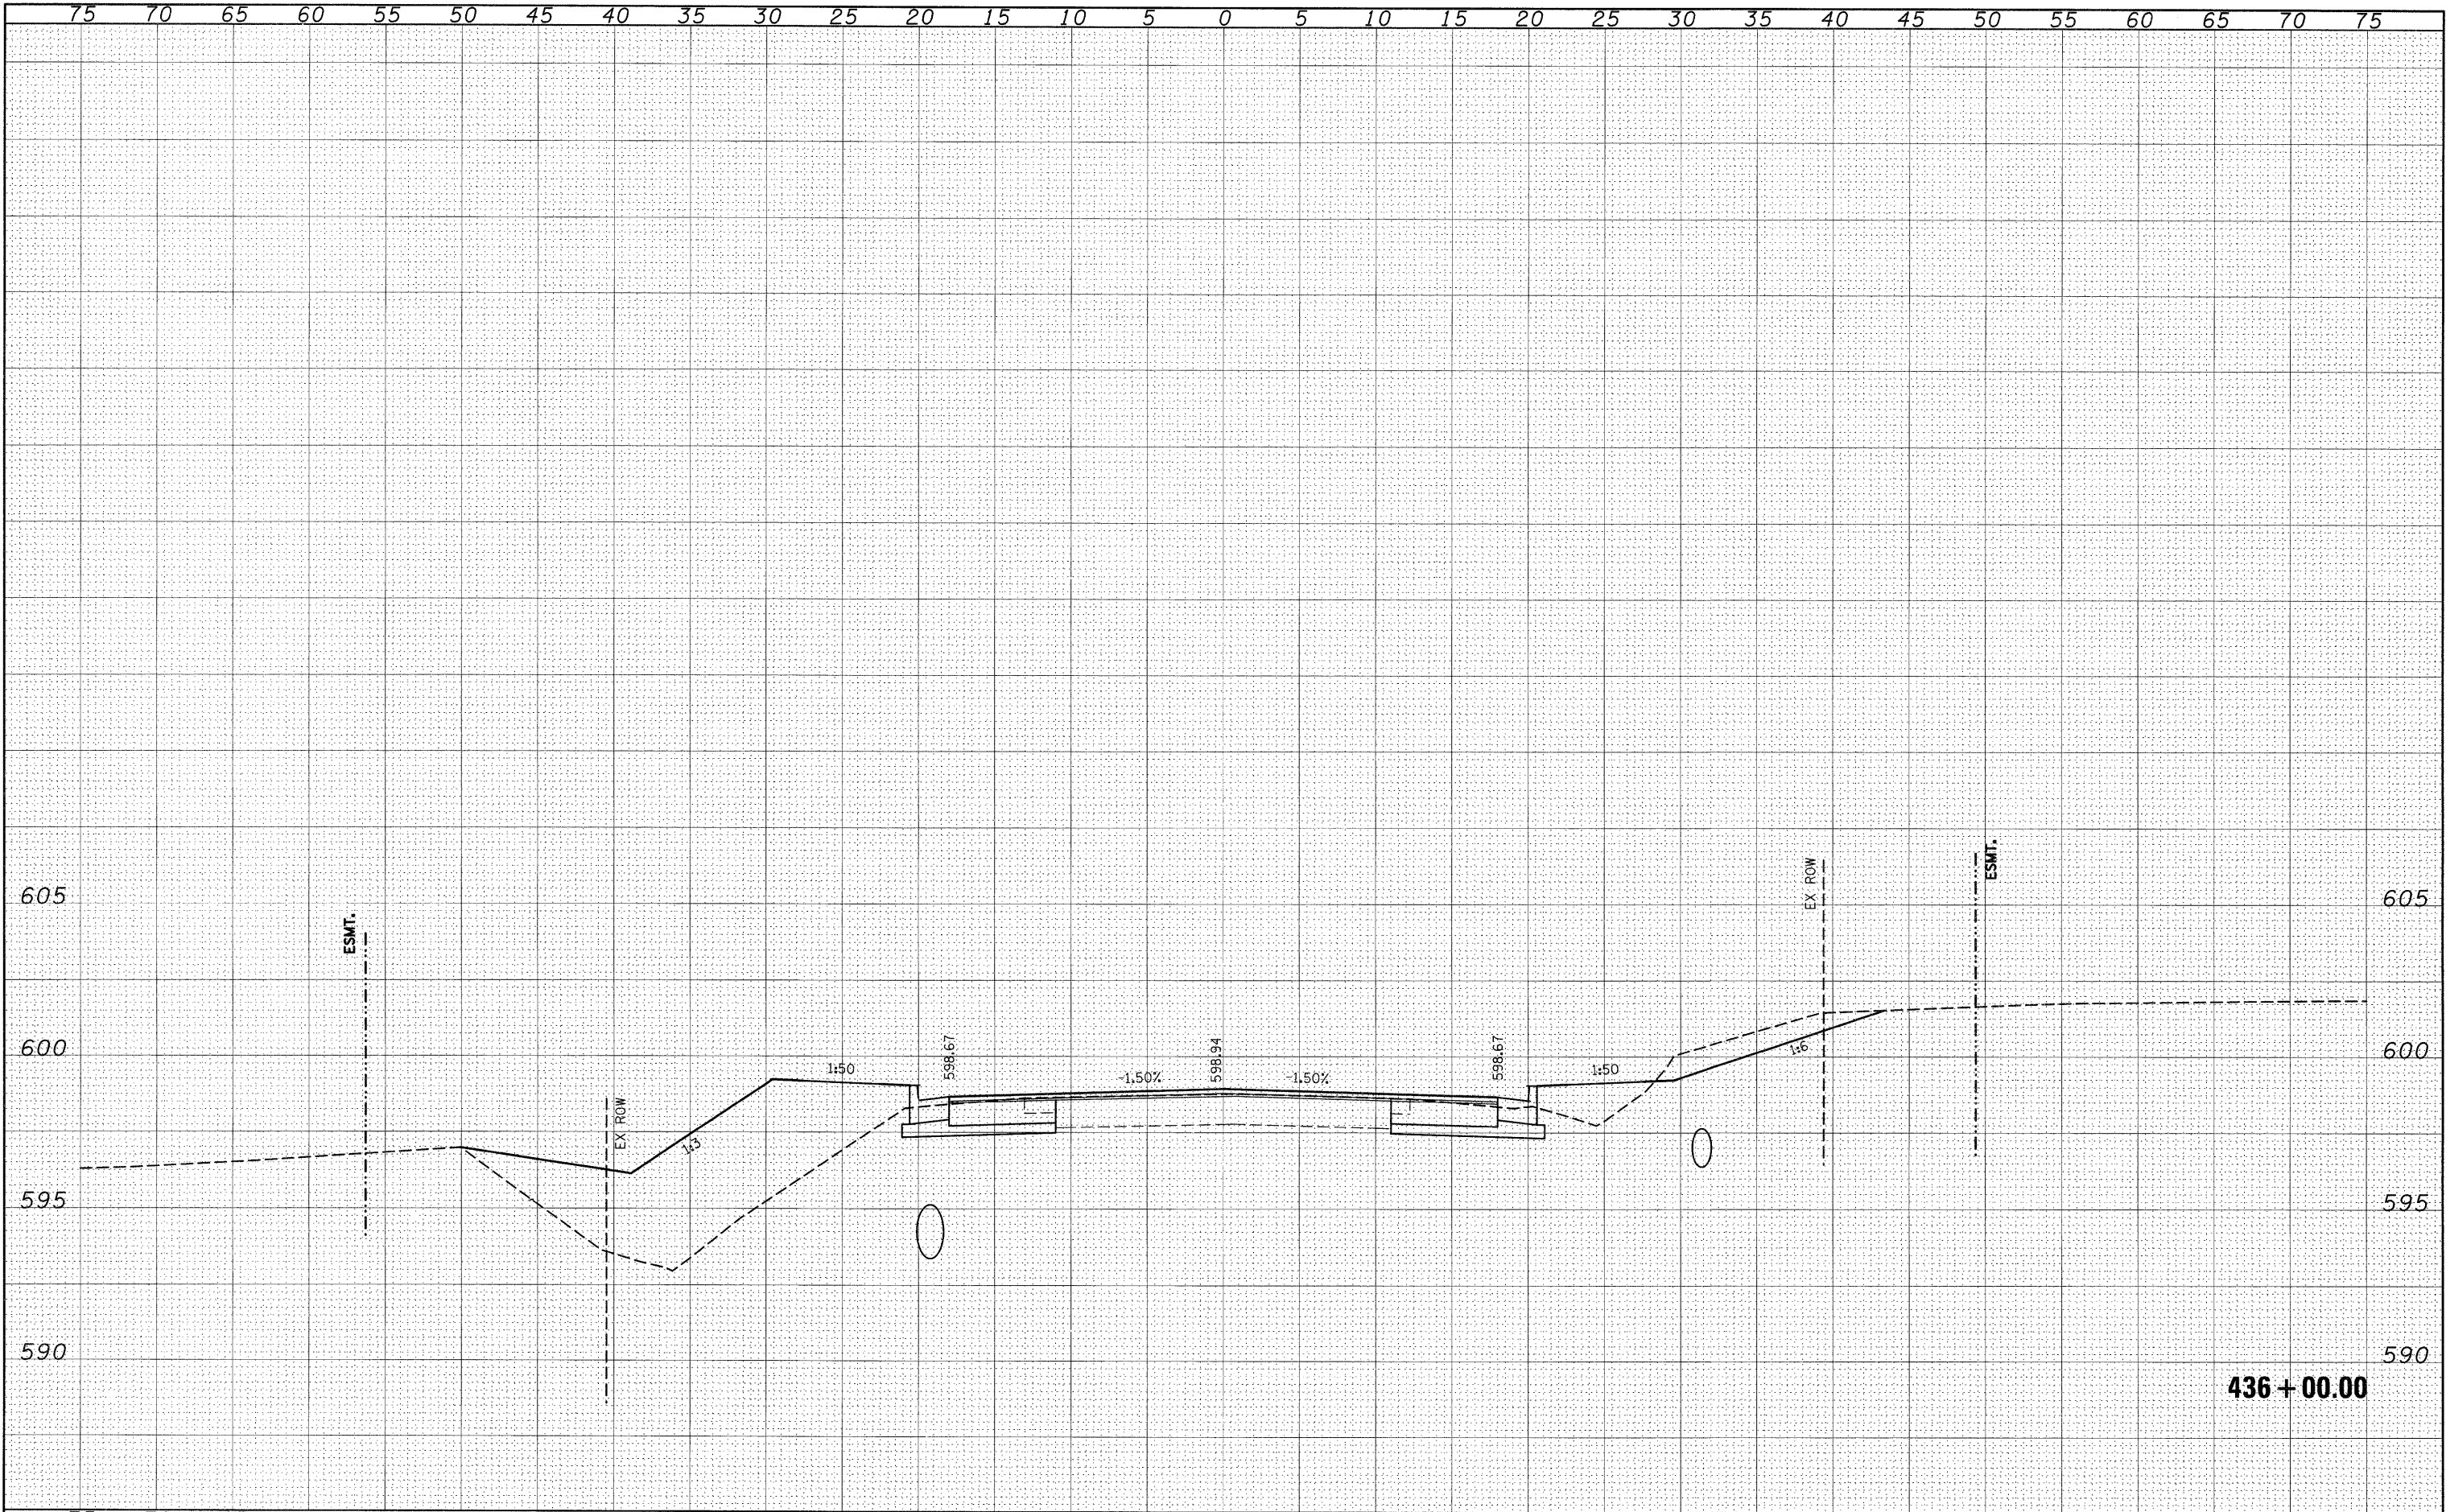

FILE NAME =	USER NAME = #USER#	DESIGNED -	REVISED -	STATE OF ILLINOIS DEPARTMENT OF TRANSPORTATION	IL 158		F.A.P. RTE.	SECTION	COUNTY	TOTAL SHEETS	SHEET NO.
#FILEL#		DRAWN -	REVISED -		809	(133,134)RS-5, 135RS-6	ST. CLAIR	762	442		
	PLOT SCALE = #SCALE#	CHECKED -	REVISED -		SCALE: _____ SHEET NO. ____ OF ____ SHEETS		CONTRACT NO. 76A47				
	PLOT DATE = #DATE#	DATE -	REVISED -		STA. 436+00.00 TO STA. 436+00.00		ILLINOIS FED. AID PROJECT				

DATE	BY	REVIEWED	DATE
		SURVEY	
		PLOTTED	
		TEMPLATE	
		NOTE BOOK	
		AREAS	
		CHECKED	
		NO.	


DATE	BY	REVIEWED	DATE
		SURVEY	
		PLOTTED	
		TEMPLATE	
		NOTE BOOK	
		AREAS	
		CHECKED	
		NO.	

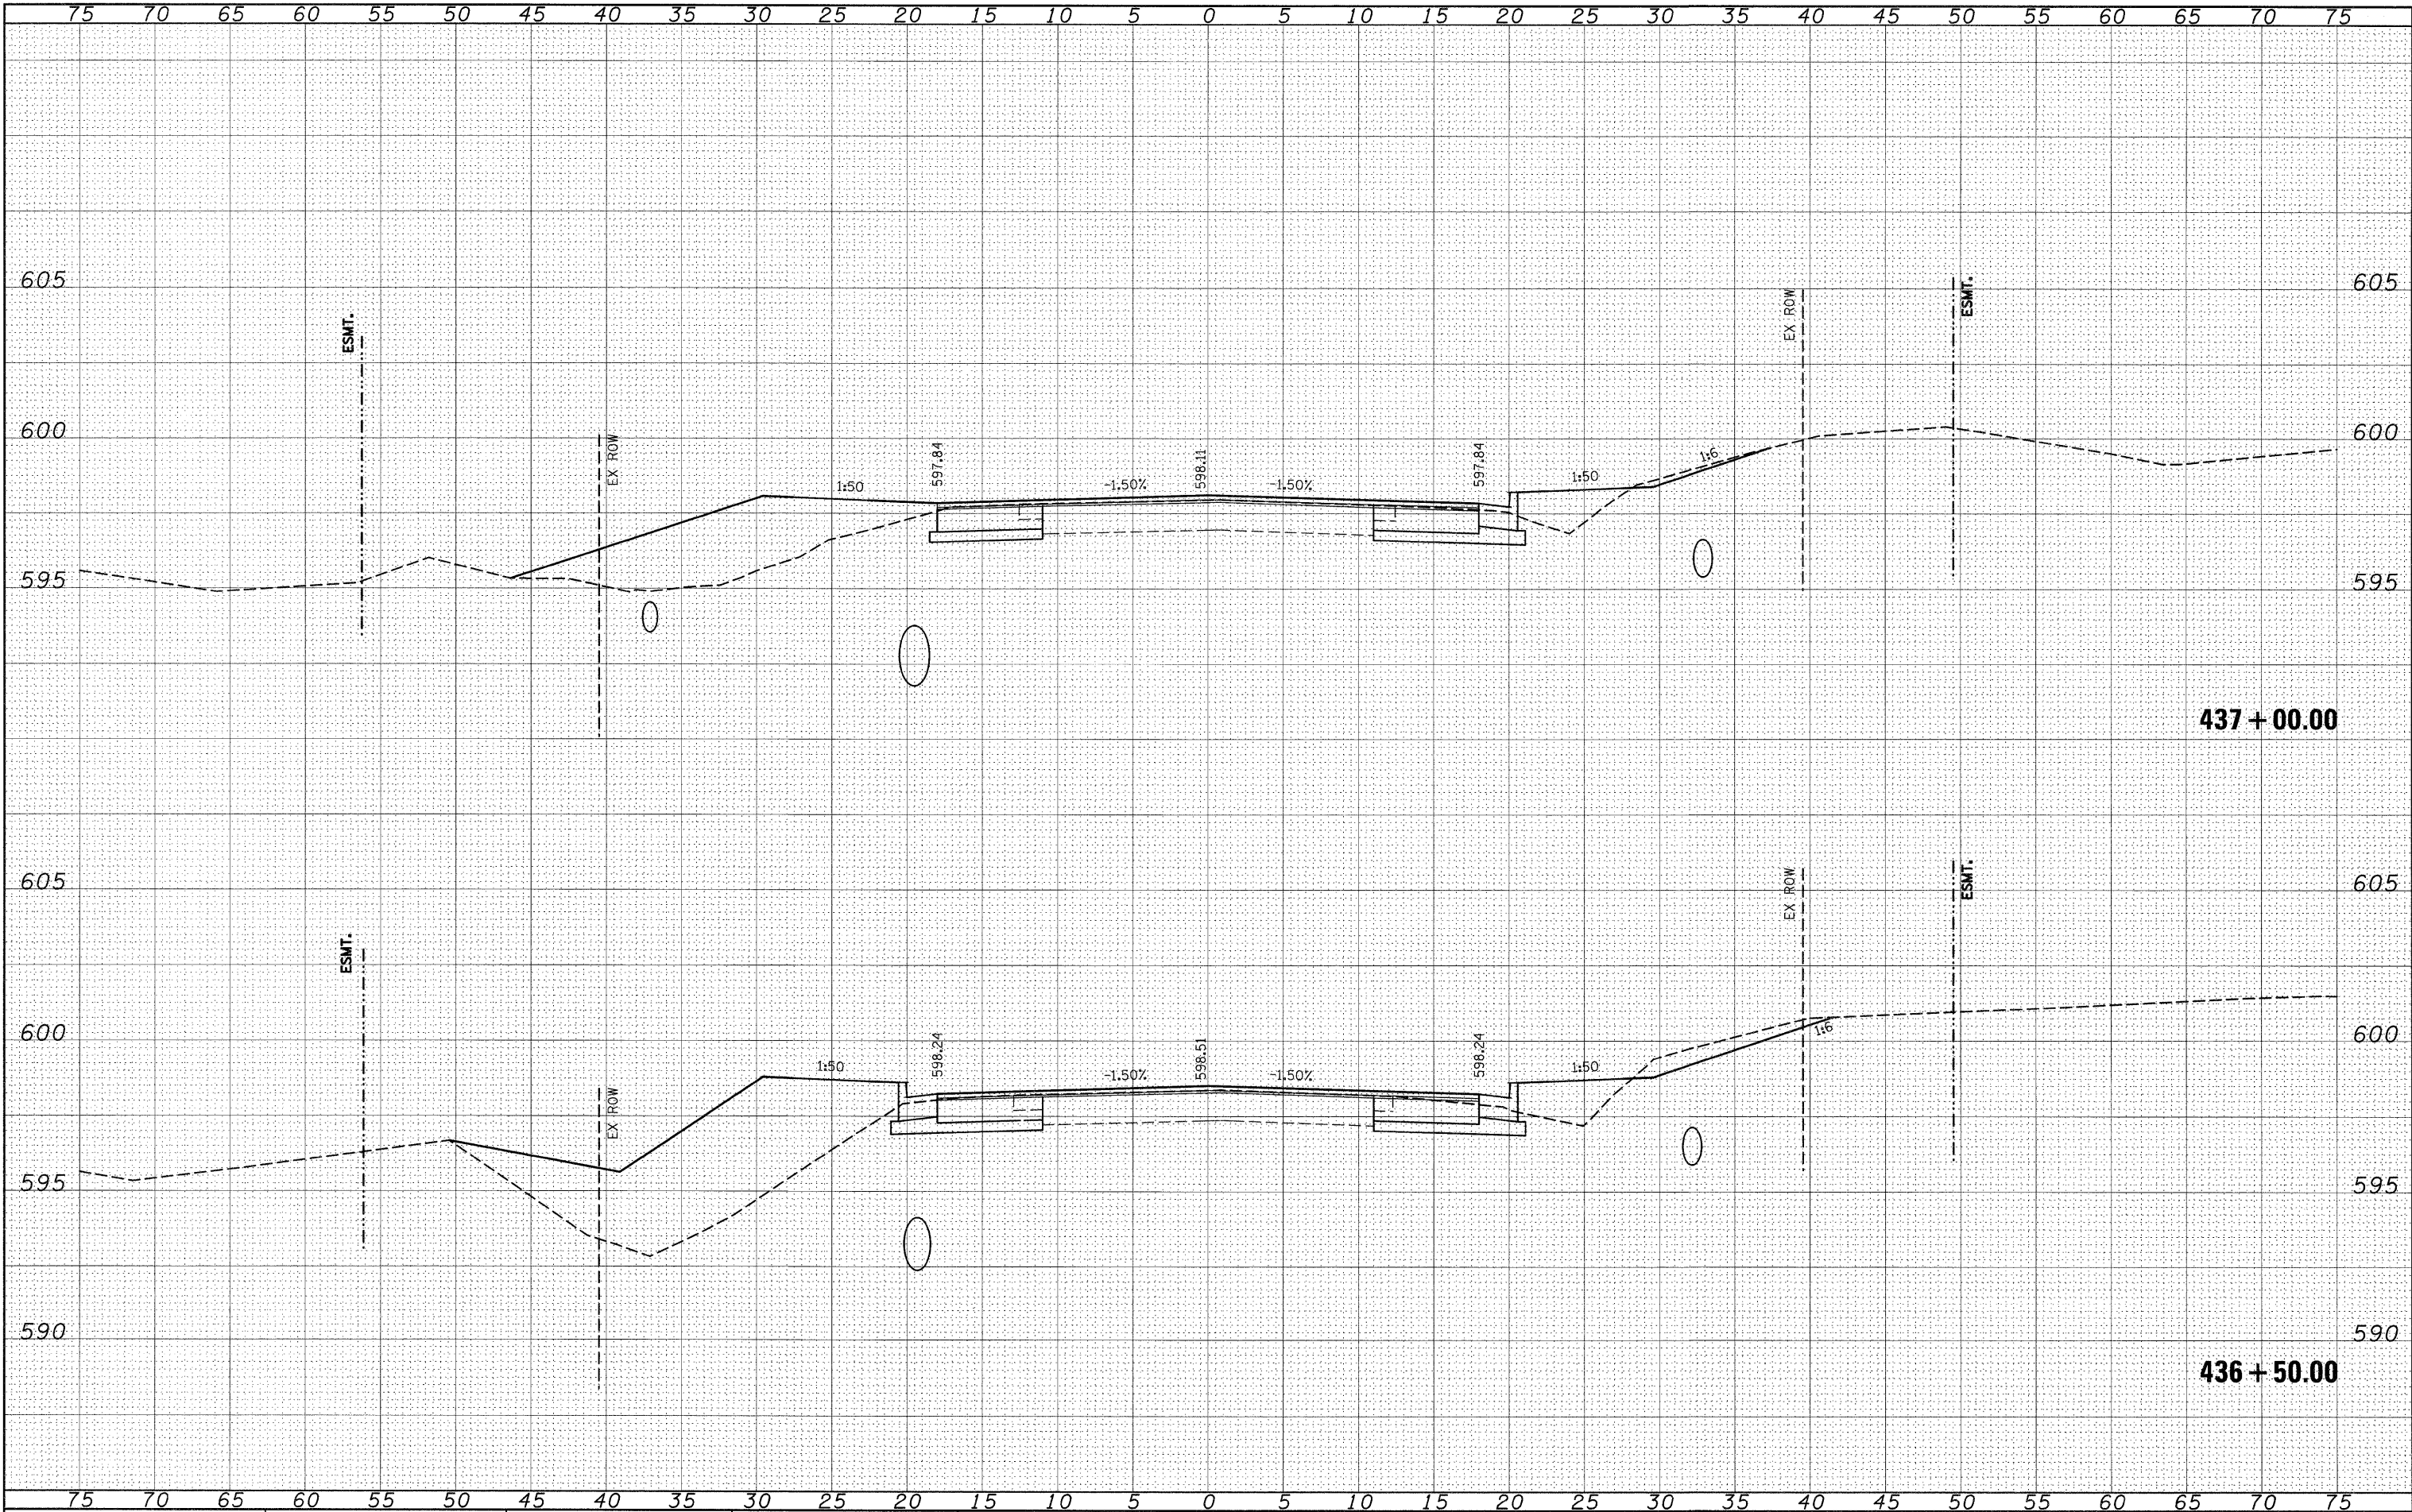

FILE NAME =	USER NAME = #USER*	DESIGNED -	REVISED -	IL 158		F.A.P. RTE.	SECTION	COUNTY	TOTAL SHEETS	SHEET NO.
#FILE#		DRAWN -	REVISED -			809	(133,134)RS-5, 135RS-6	ST. CLAIR	762	443
PLOT SCALE = #SCALE*		CHECKED -	REVISED -			CONTRACT NO. 76A47				
PLOT DATE = #DATE*		DATE	REVISED			[ILLINOIS] FED. AID PROJECT				


FINAL	DATE
SURVEY	BT
NOTED	
PLOTTED	
TEMPLATE	
NO. BOOK	
AREAS	
CHECKED	

ORIGINAL	DATE
SURVEY	BT
NOTED	
PLOTTED	
TEMPLATE	
NO. BOOK	
AREAS	
CHECKED	

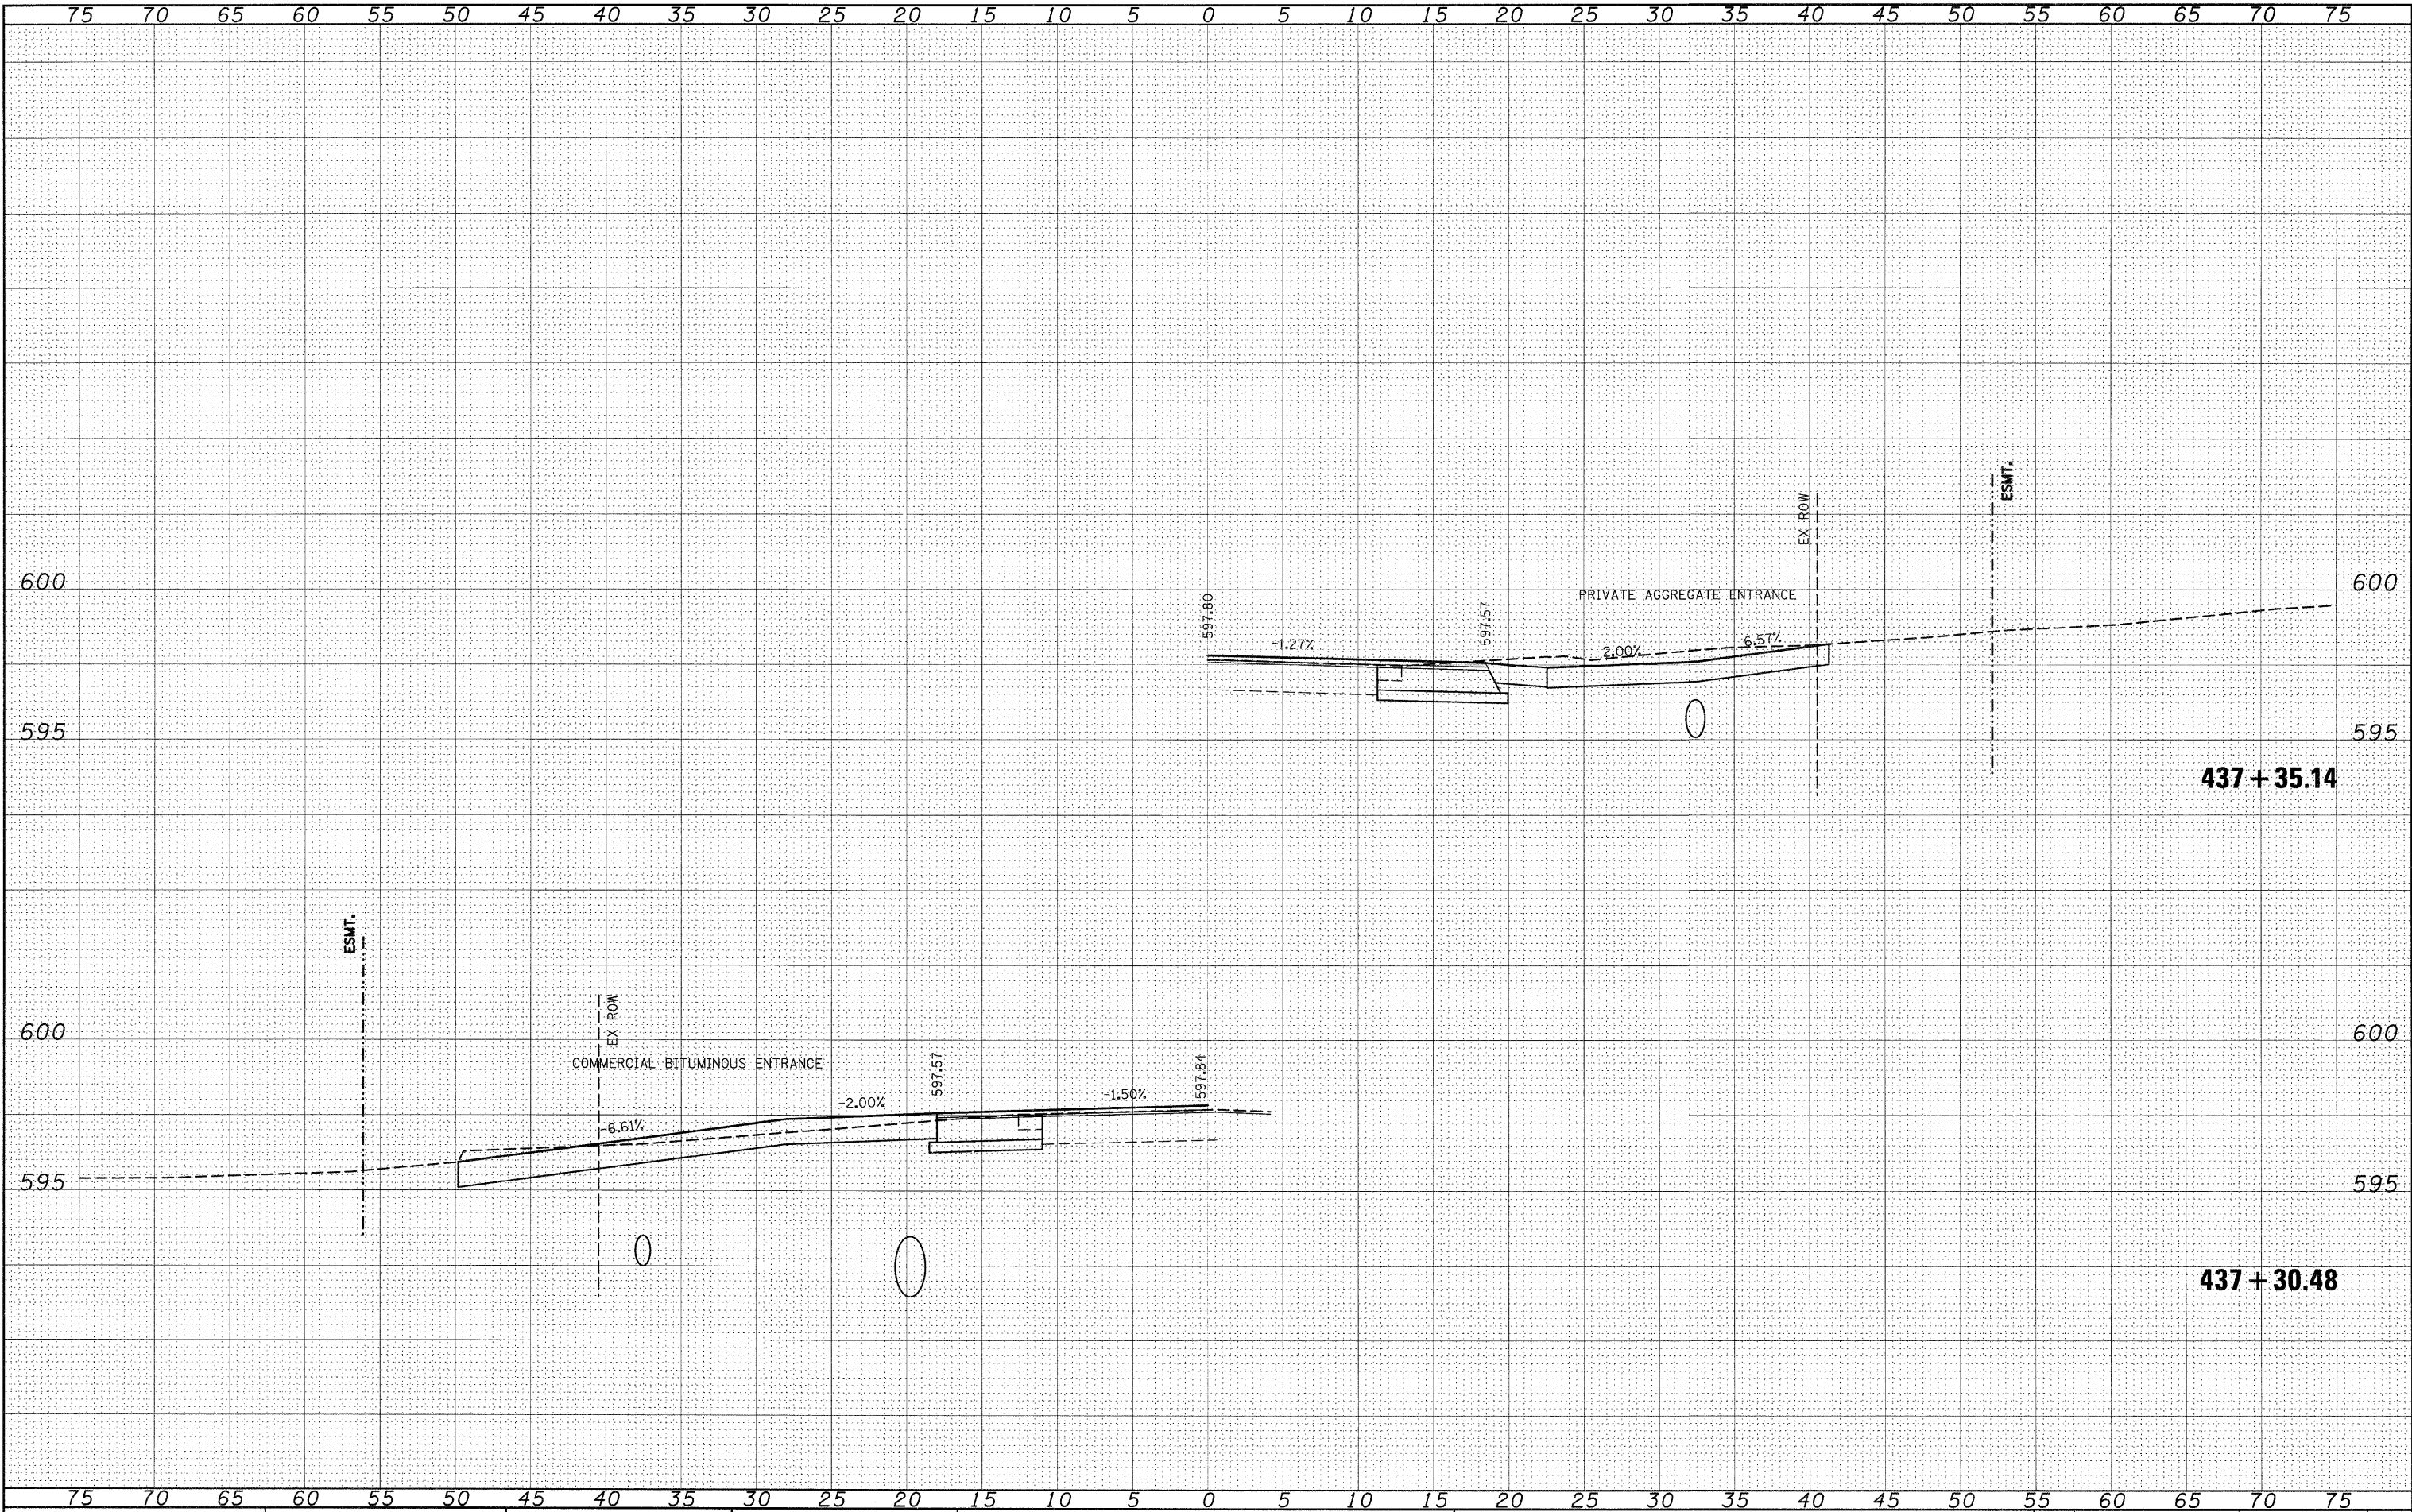


FINAL	SURVEY	BY	DATE
SURVEYED	PLOTTED		
NOTE BOOK	TEMPLATE		
NO.	AREAS CHECKED		

ORIGINAL	SURVEY	BY	DATE
SURVEYED	PLOTTED		
NOTE BOOK	TEMPLATE		
NO.	AREAS CHECKED		

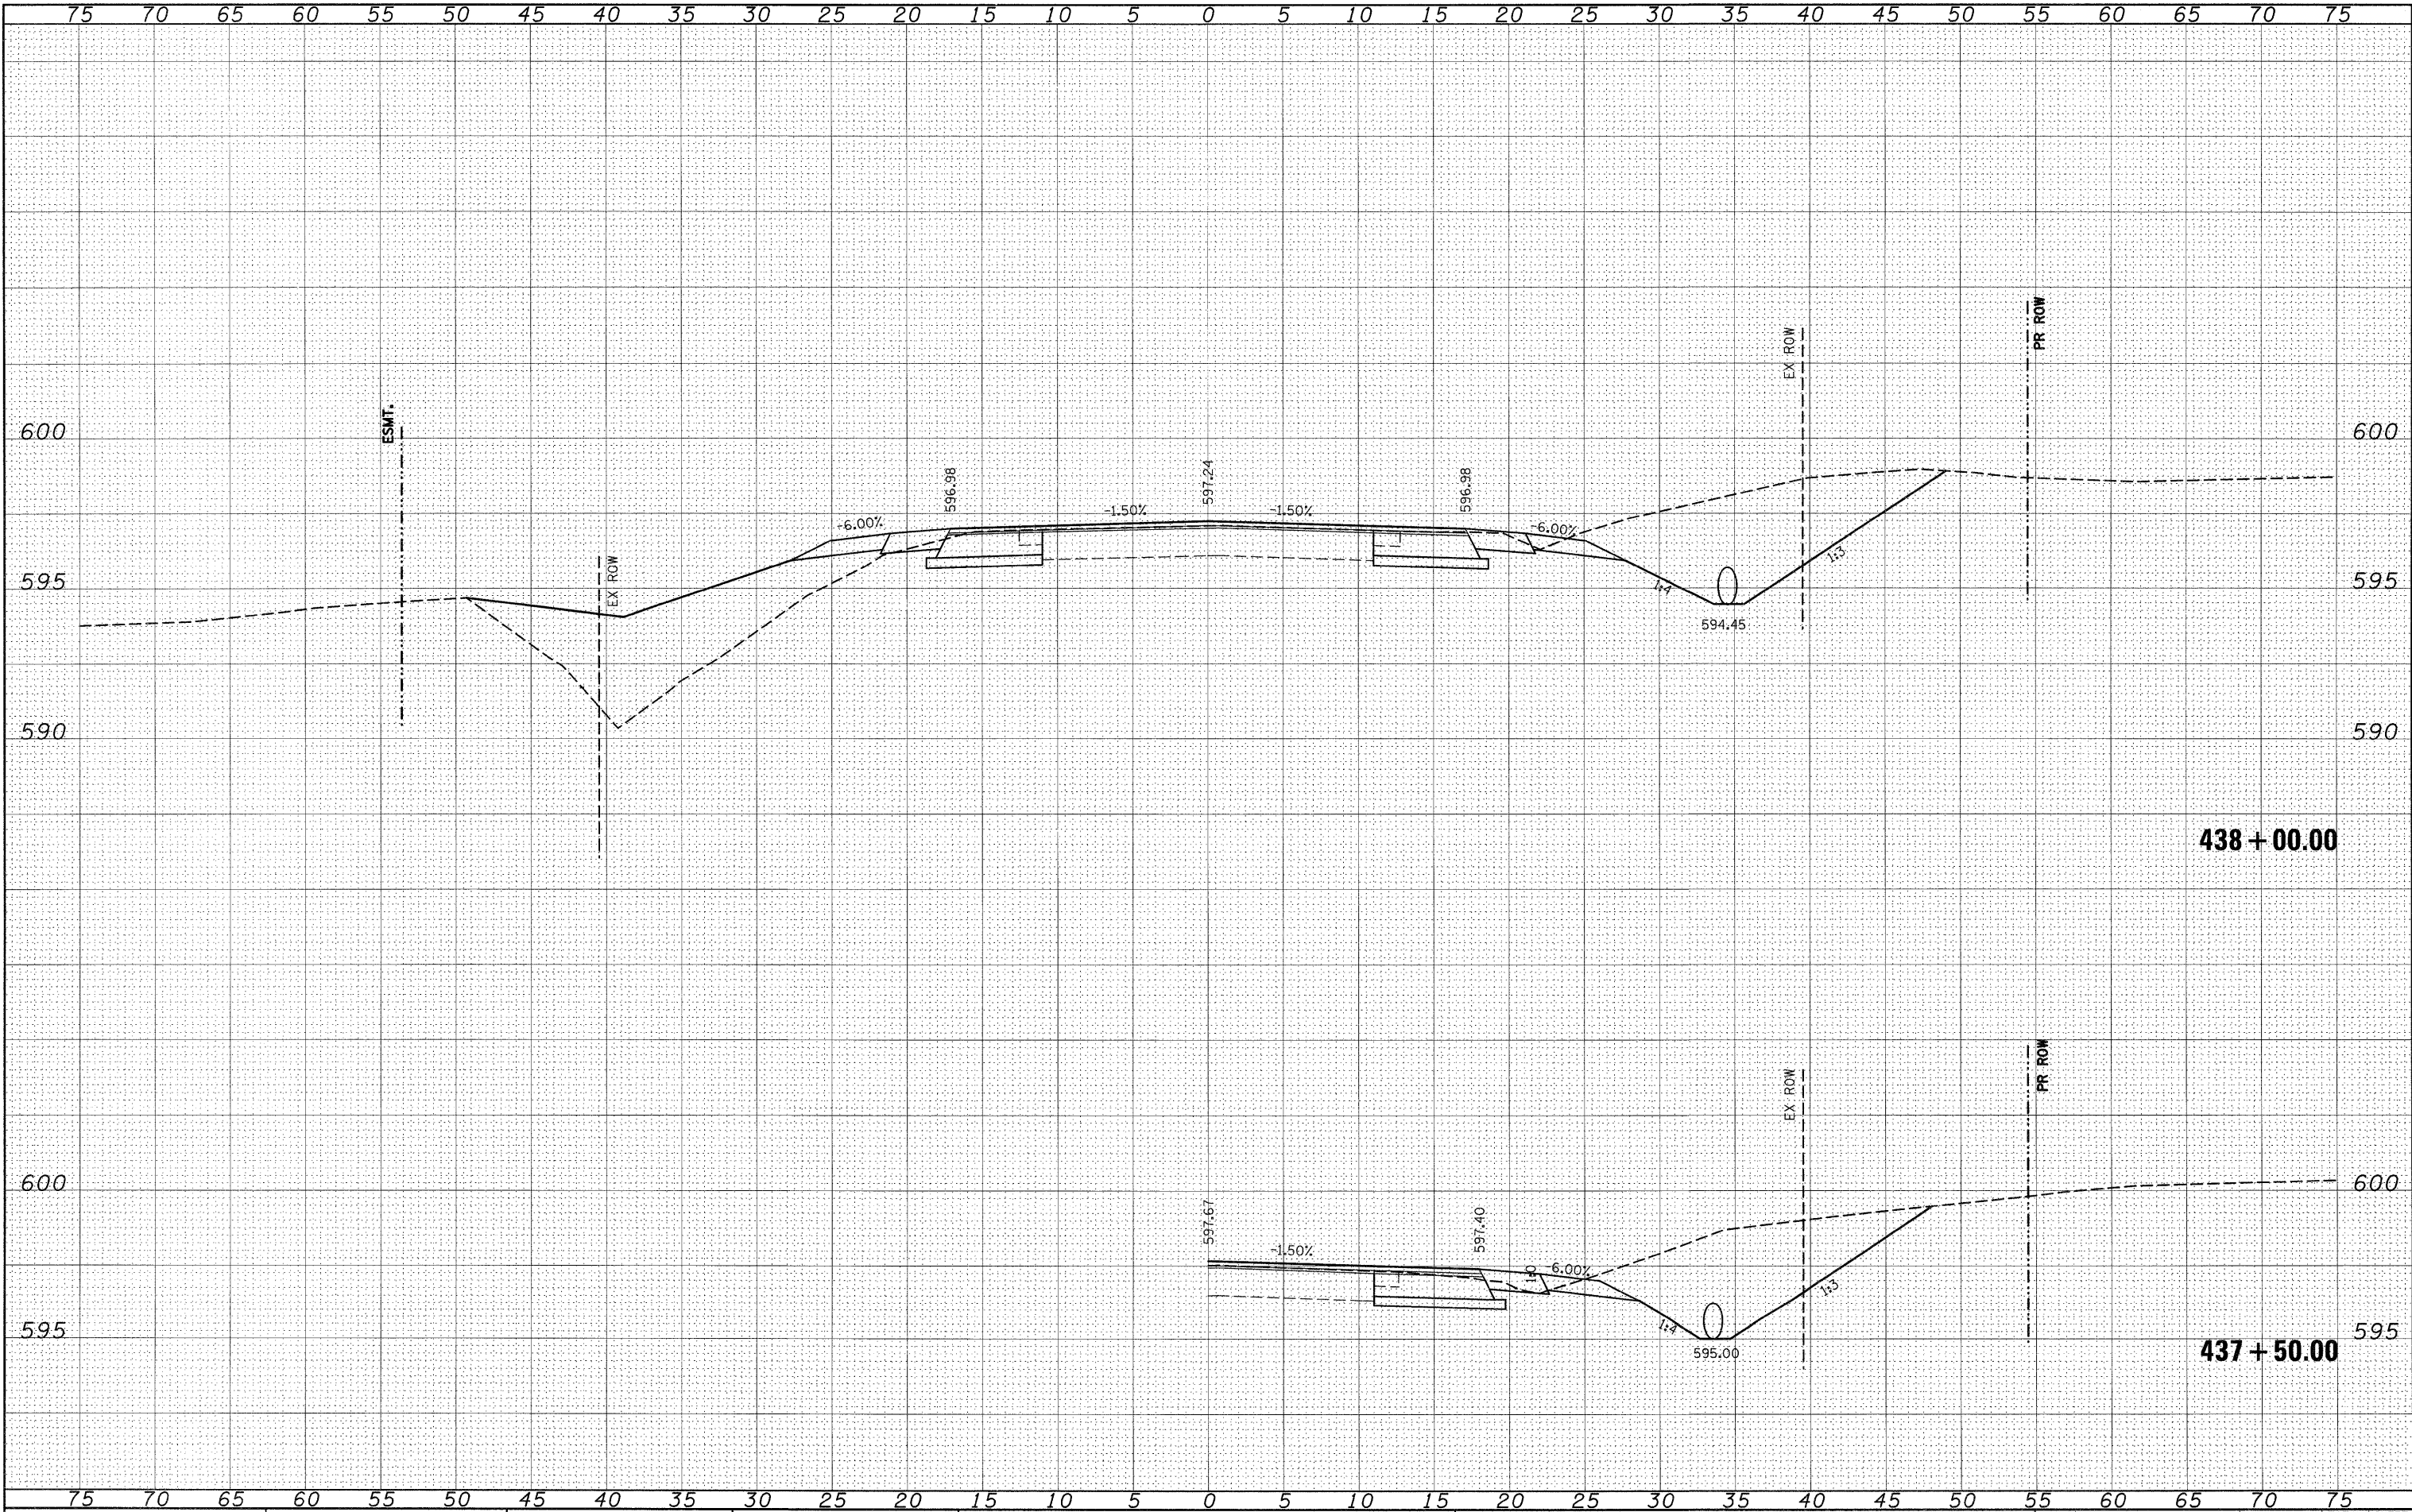


ORIGINAL SURVEY			
NOTE BOOK			
NO. _____			
	SURVEYED _____	BY _____	DATE _____
	PLOTTED _____		
	TEMPLATE _____		
	AREAS _____		
	AREAS CHECKED _____		

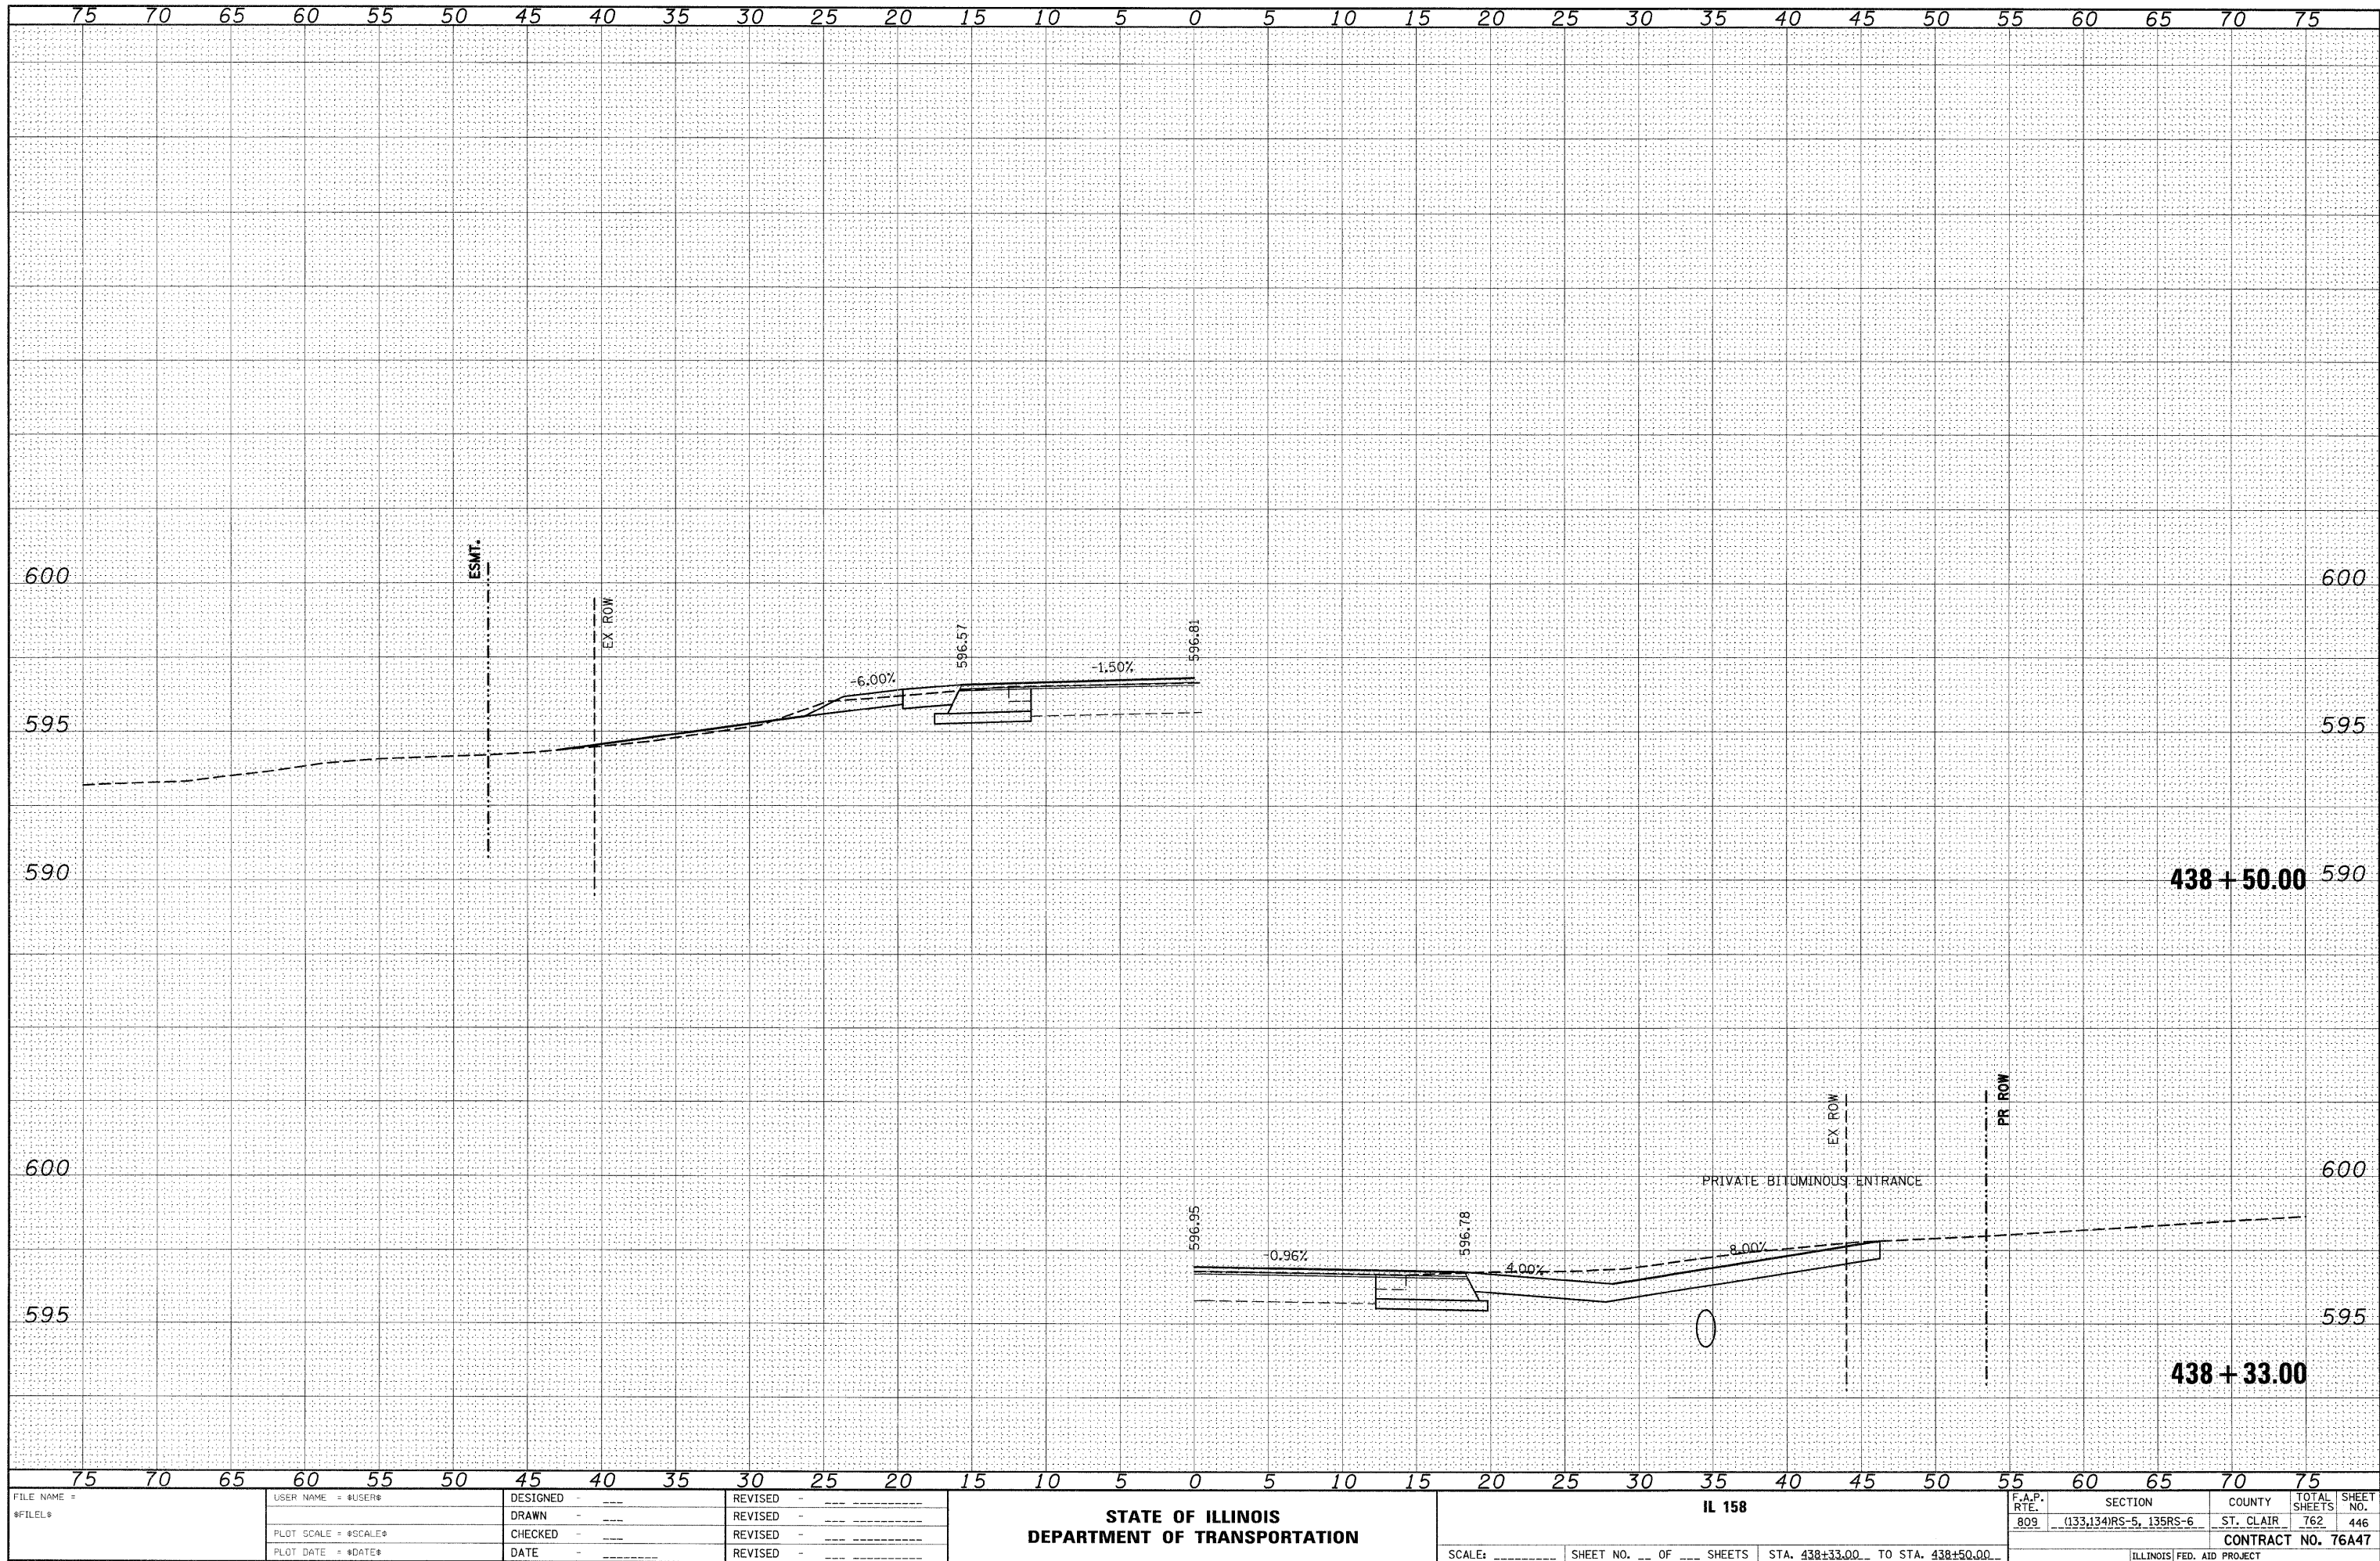


DATE	BY	SURVEYED	PLOTTED	TEMPLATE	AREAS
FINAL		NOTE BOOK			
NO.					

DATE	BY	SURVEYED	PLOTTED	TEMPLATE	AREAS
ORIGINAL		NOTE BOOK			
NO.					

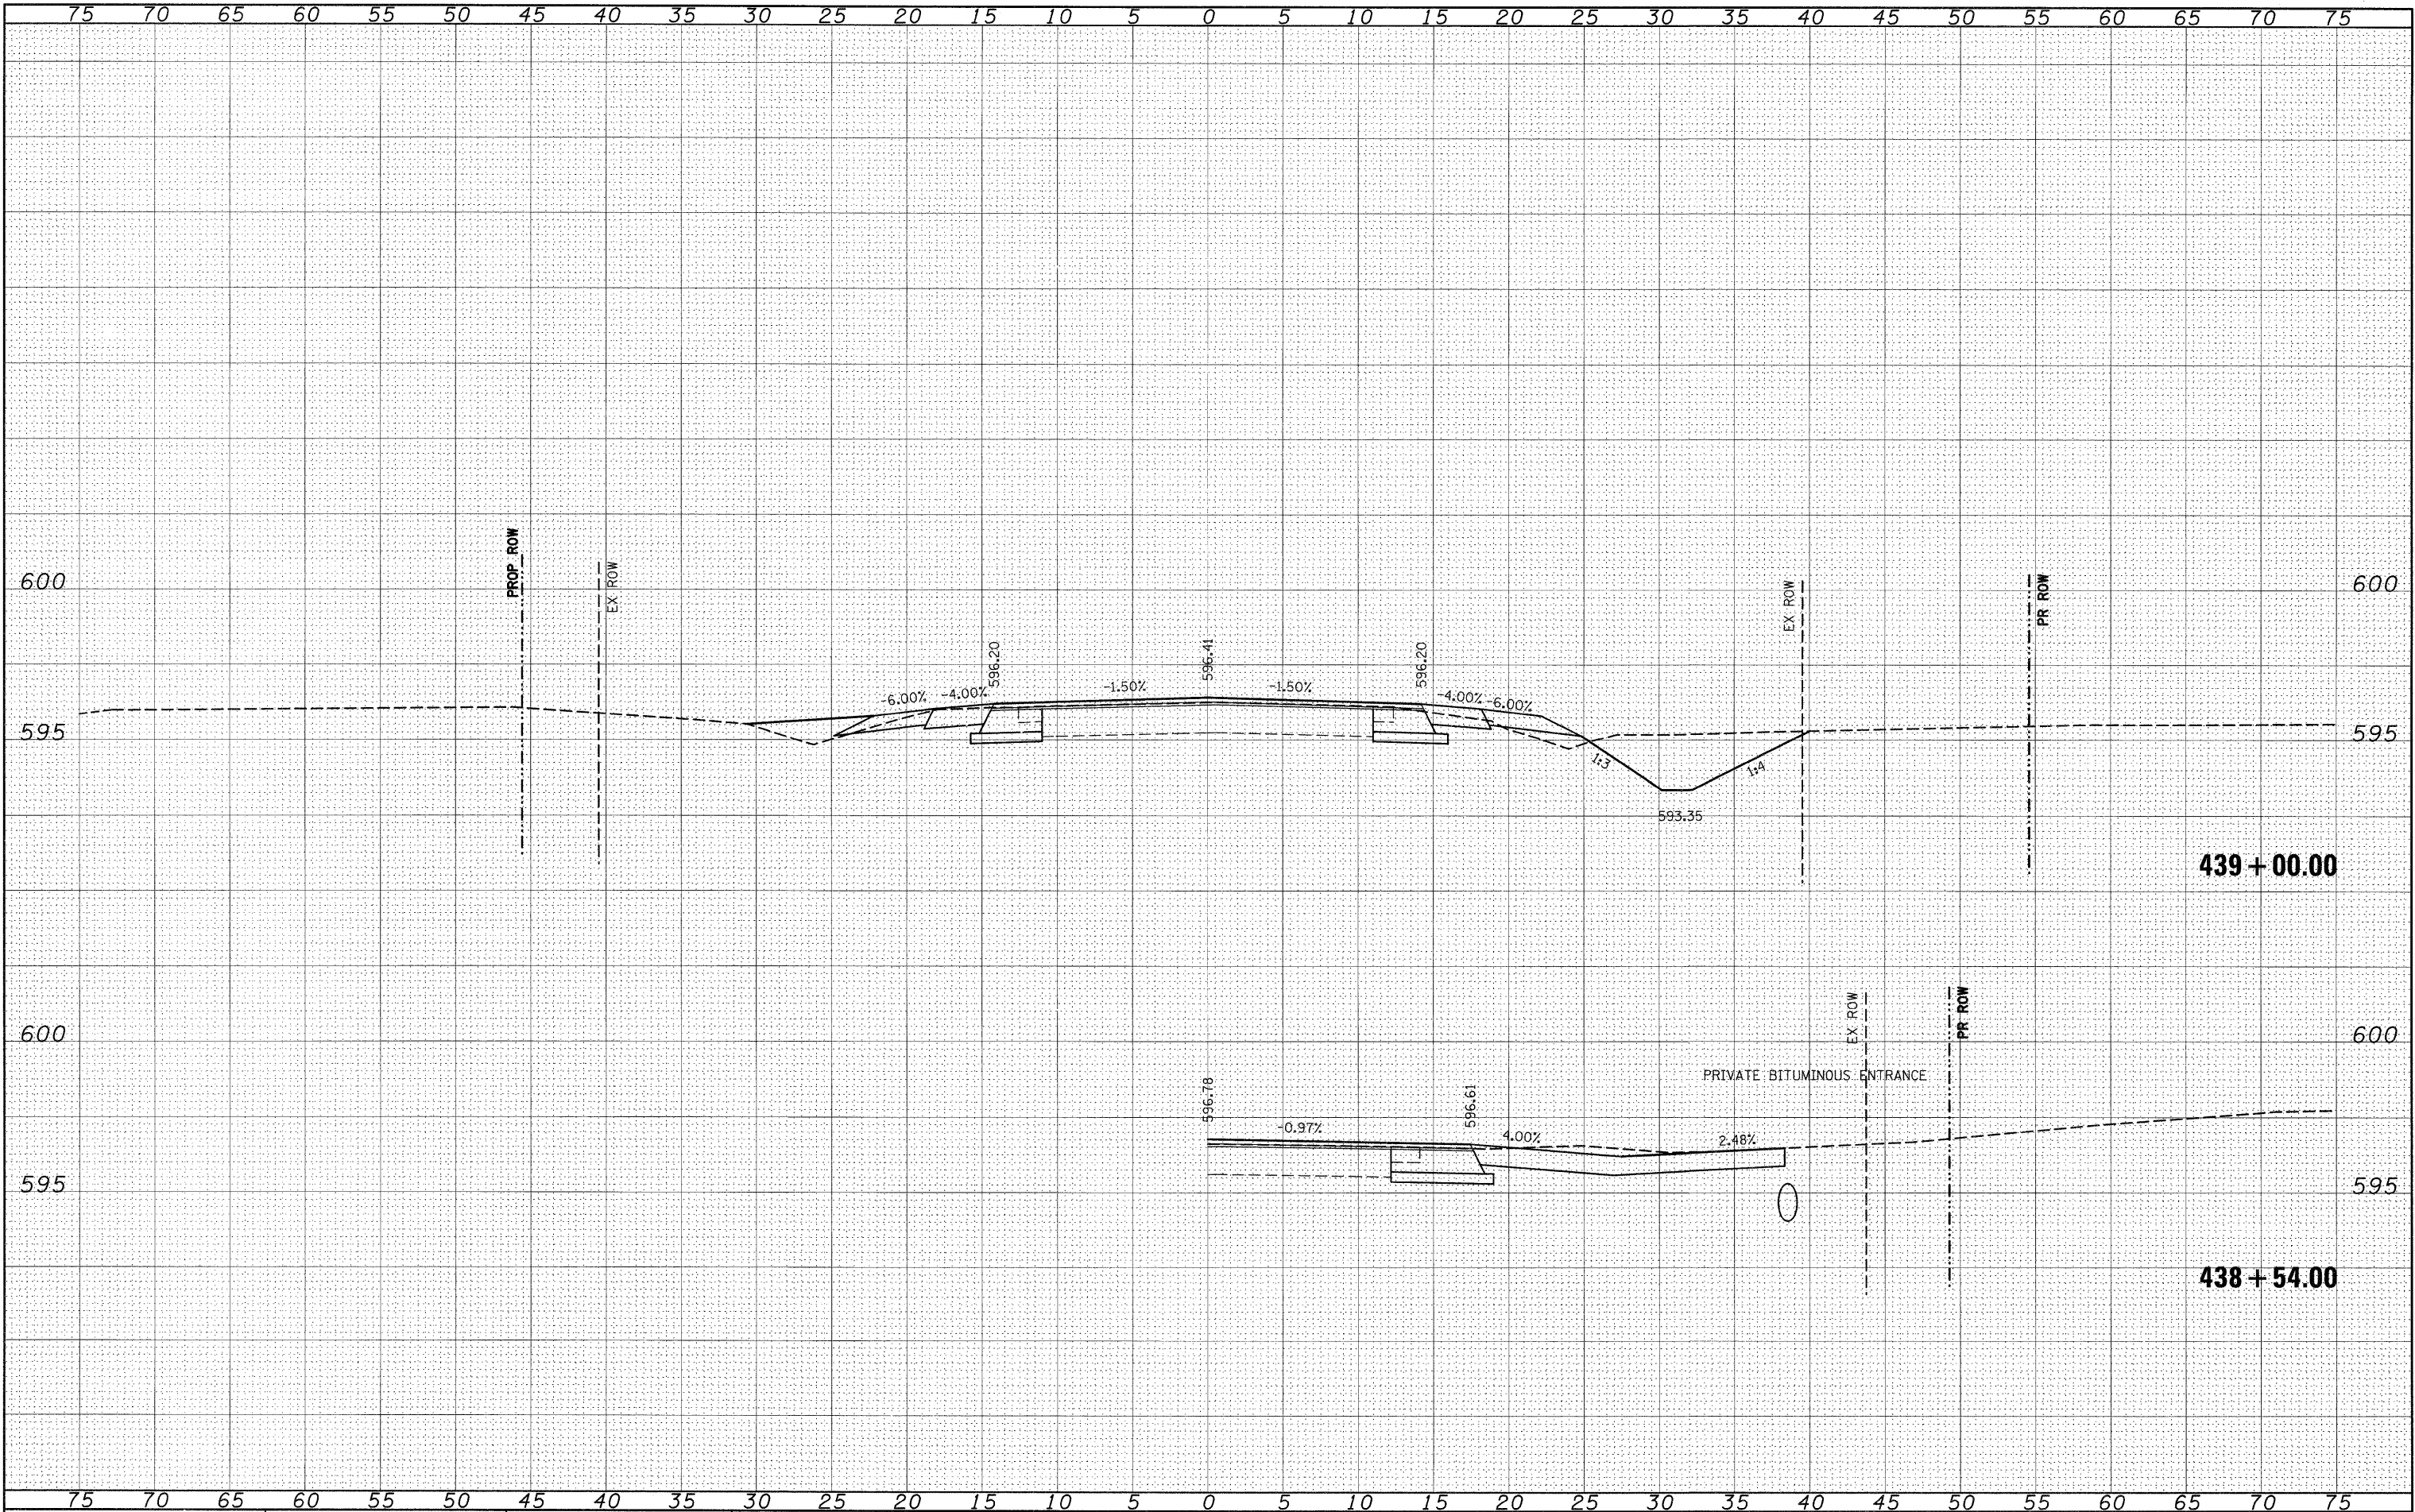


FINAL	SURVEY	BY	DATE
NOTE BOOK	PLOTTED		
NO.	TEMPLATE		
	AREAS		
	CHECKED		

ORIGINAL	SURVEY	BY	DATE
NOTE BOOK	PLOTTED		
NO.	TEMPLATE		
	AREAS		
	CHECKED		

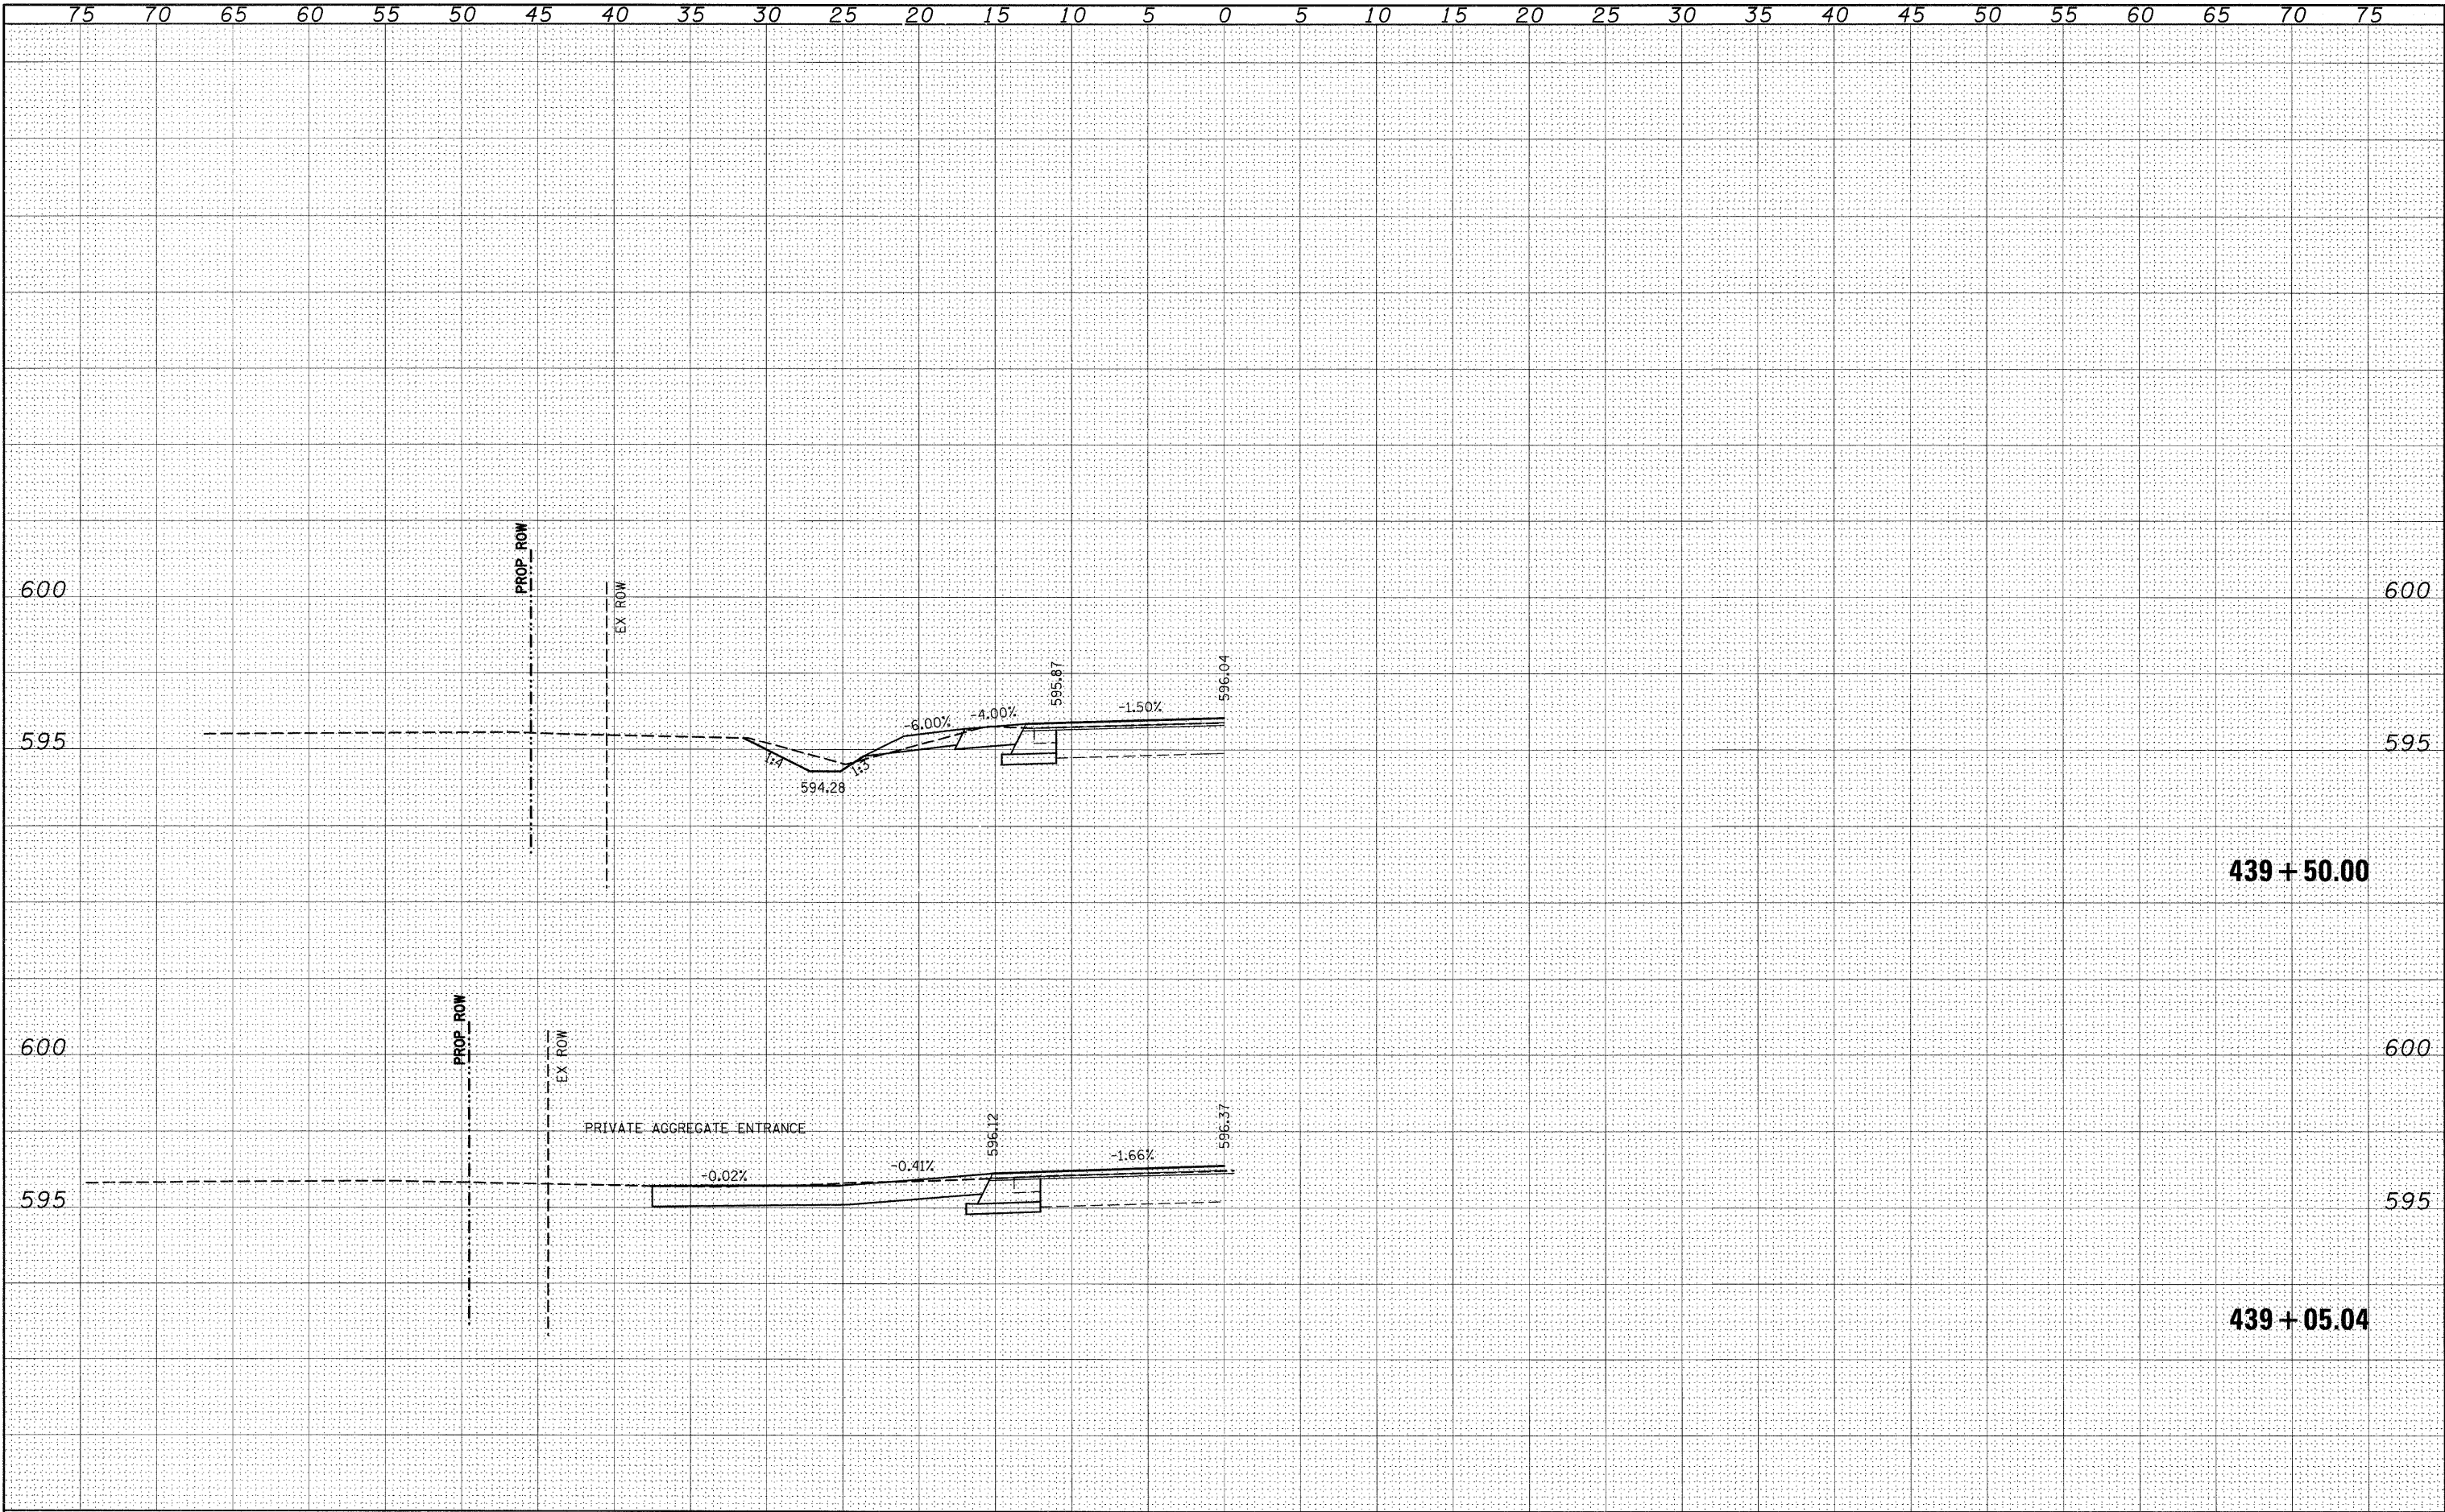


FINAL	SURVEY	BY	DATE
NO.	PLATE		
NOTE BOOK	TEMPLATE		
AREAS	CHECKED		

ORIGINAL	SURVEY	BY	DATE
NO.	PLATE		
NOTE BOOK	TEMPLATE		
AREAS	CHECKED		

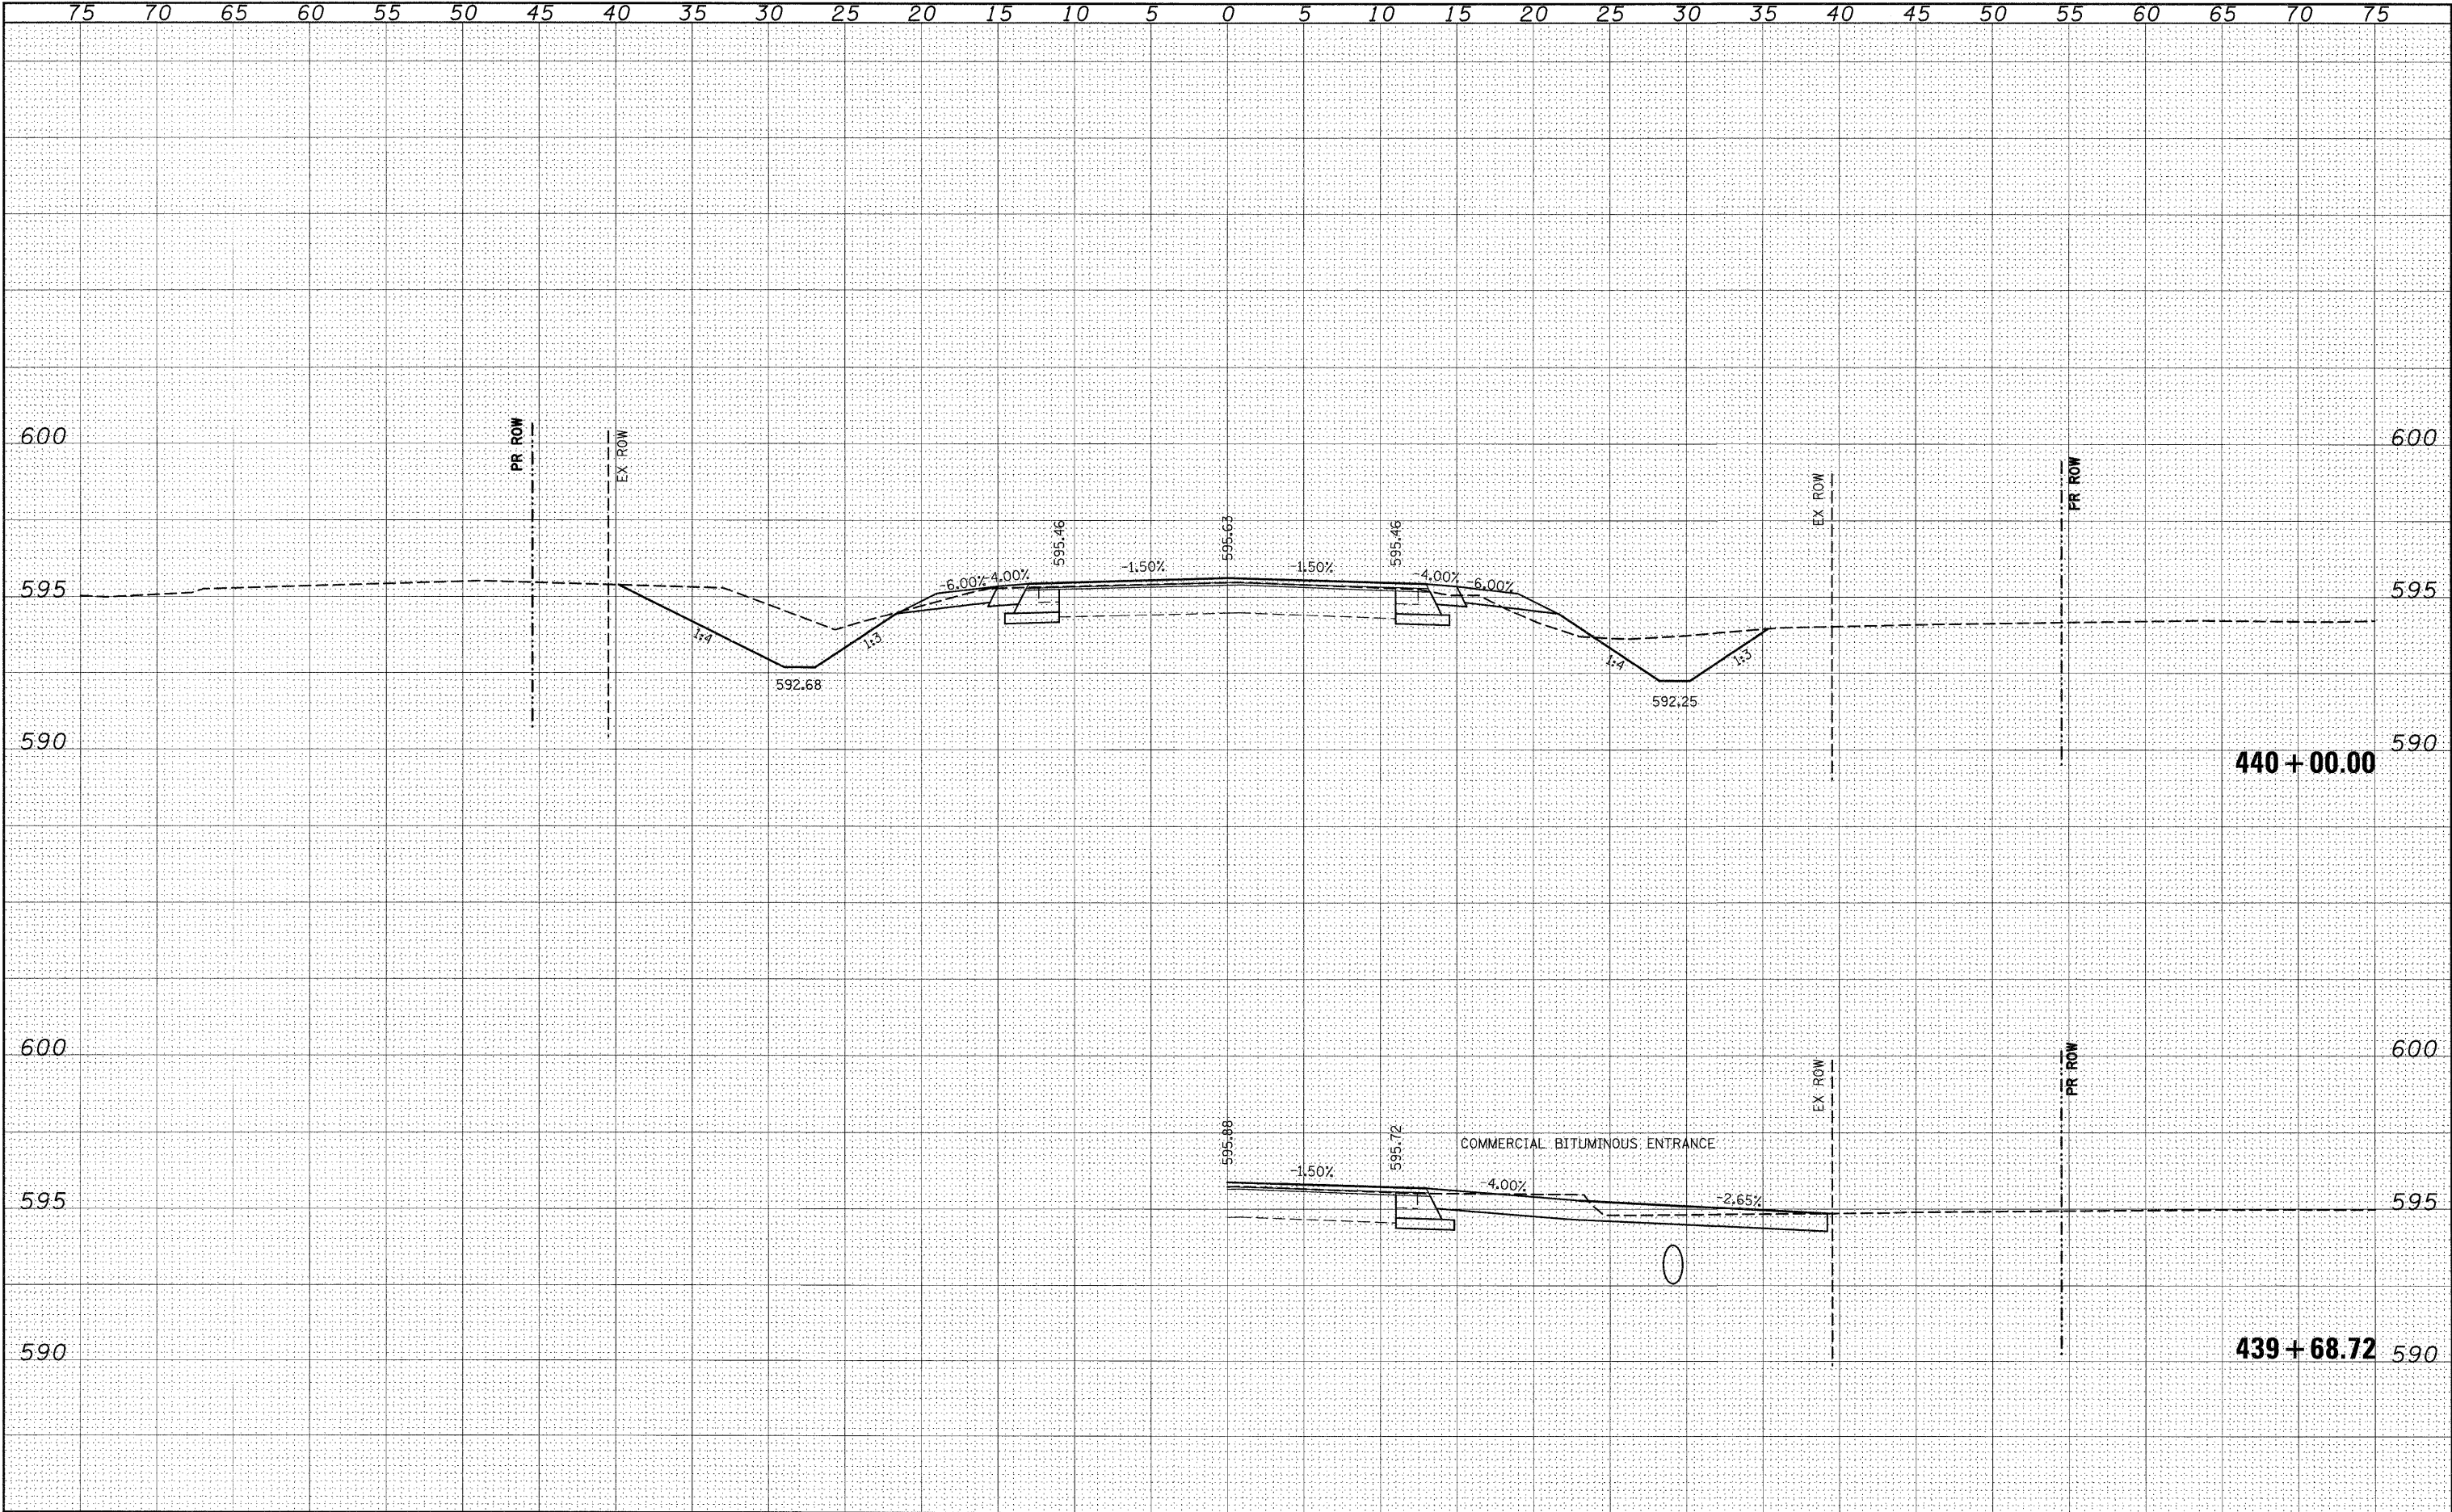


FINAL	DATE
SURVEY	BY
NOTED	
BOOK	
NO.	

ORIGINAL	DATE
SURVEY	BY
NOTED	
BOOK	
NO.	

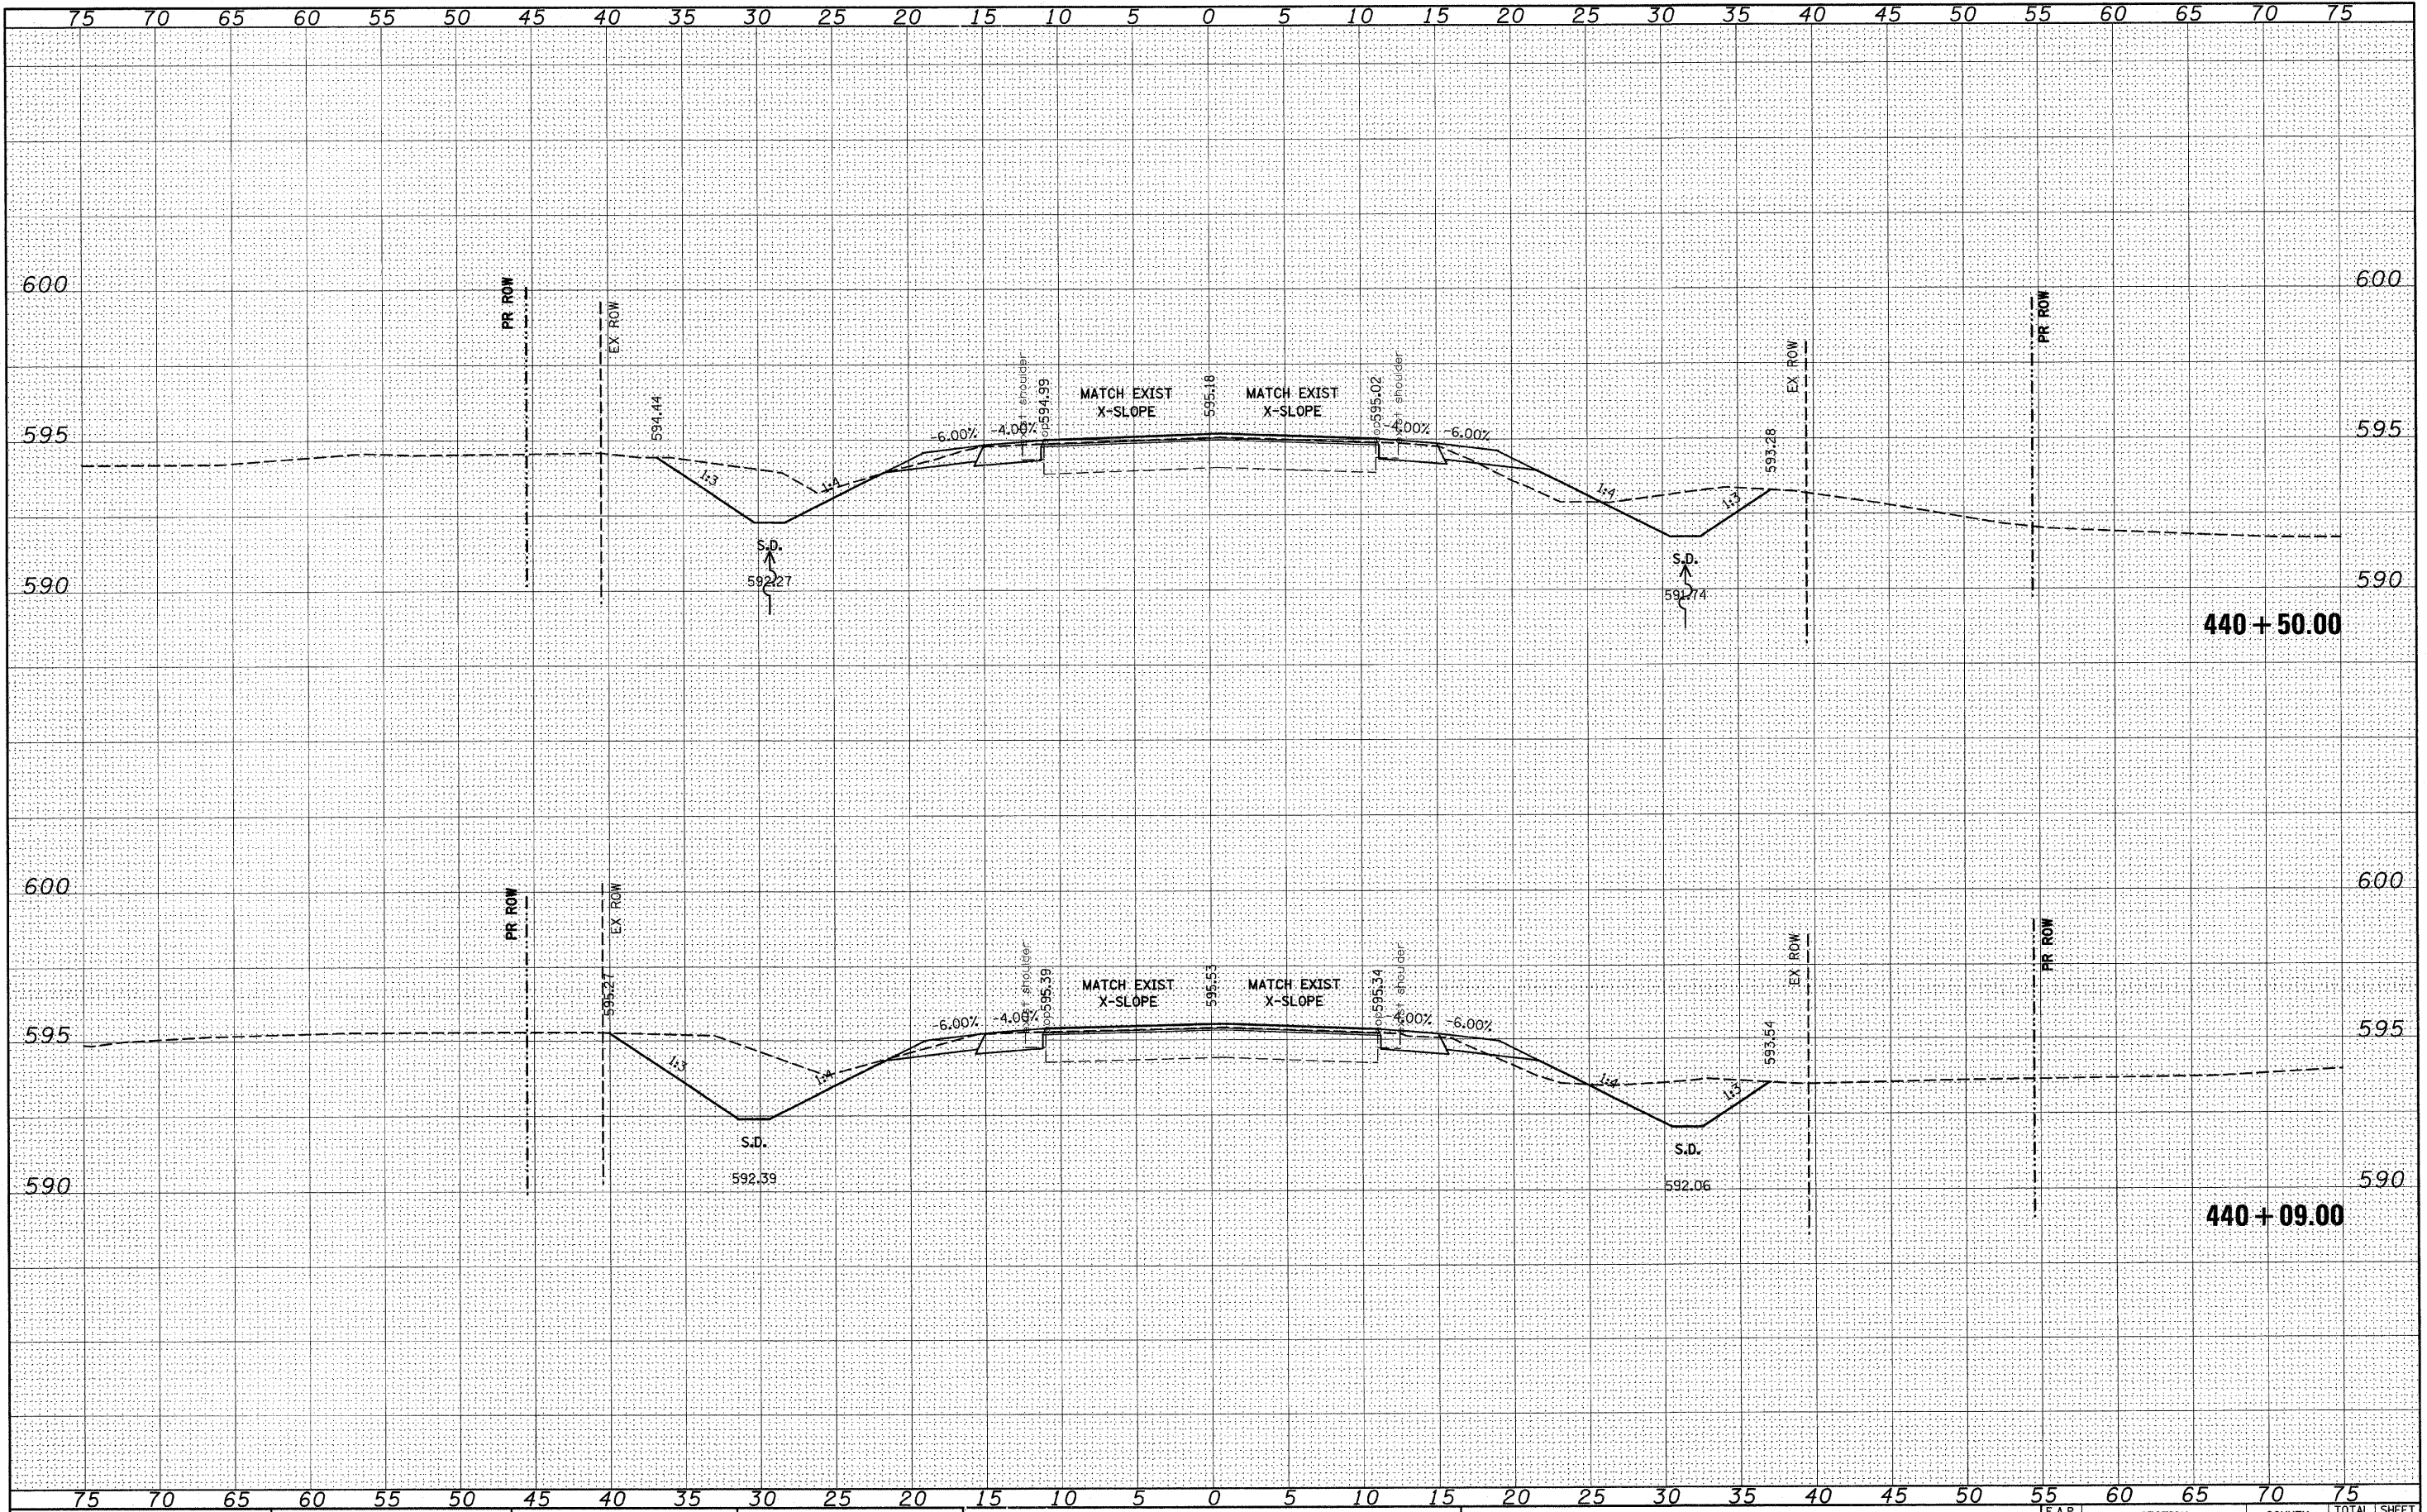


ORIGINAL SURVEY	SURVEYED PLOTTED TEMPLATE AREAS	BY	DATE
NOTE BOOK			
NO	AREAS CHECKED		

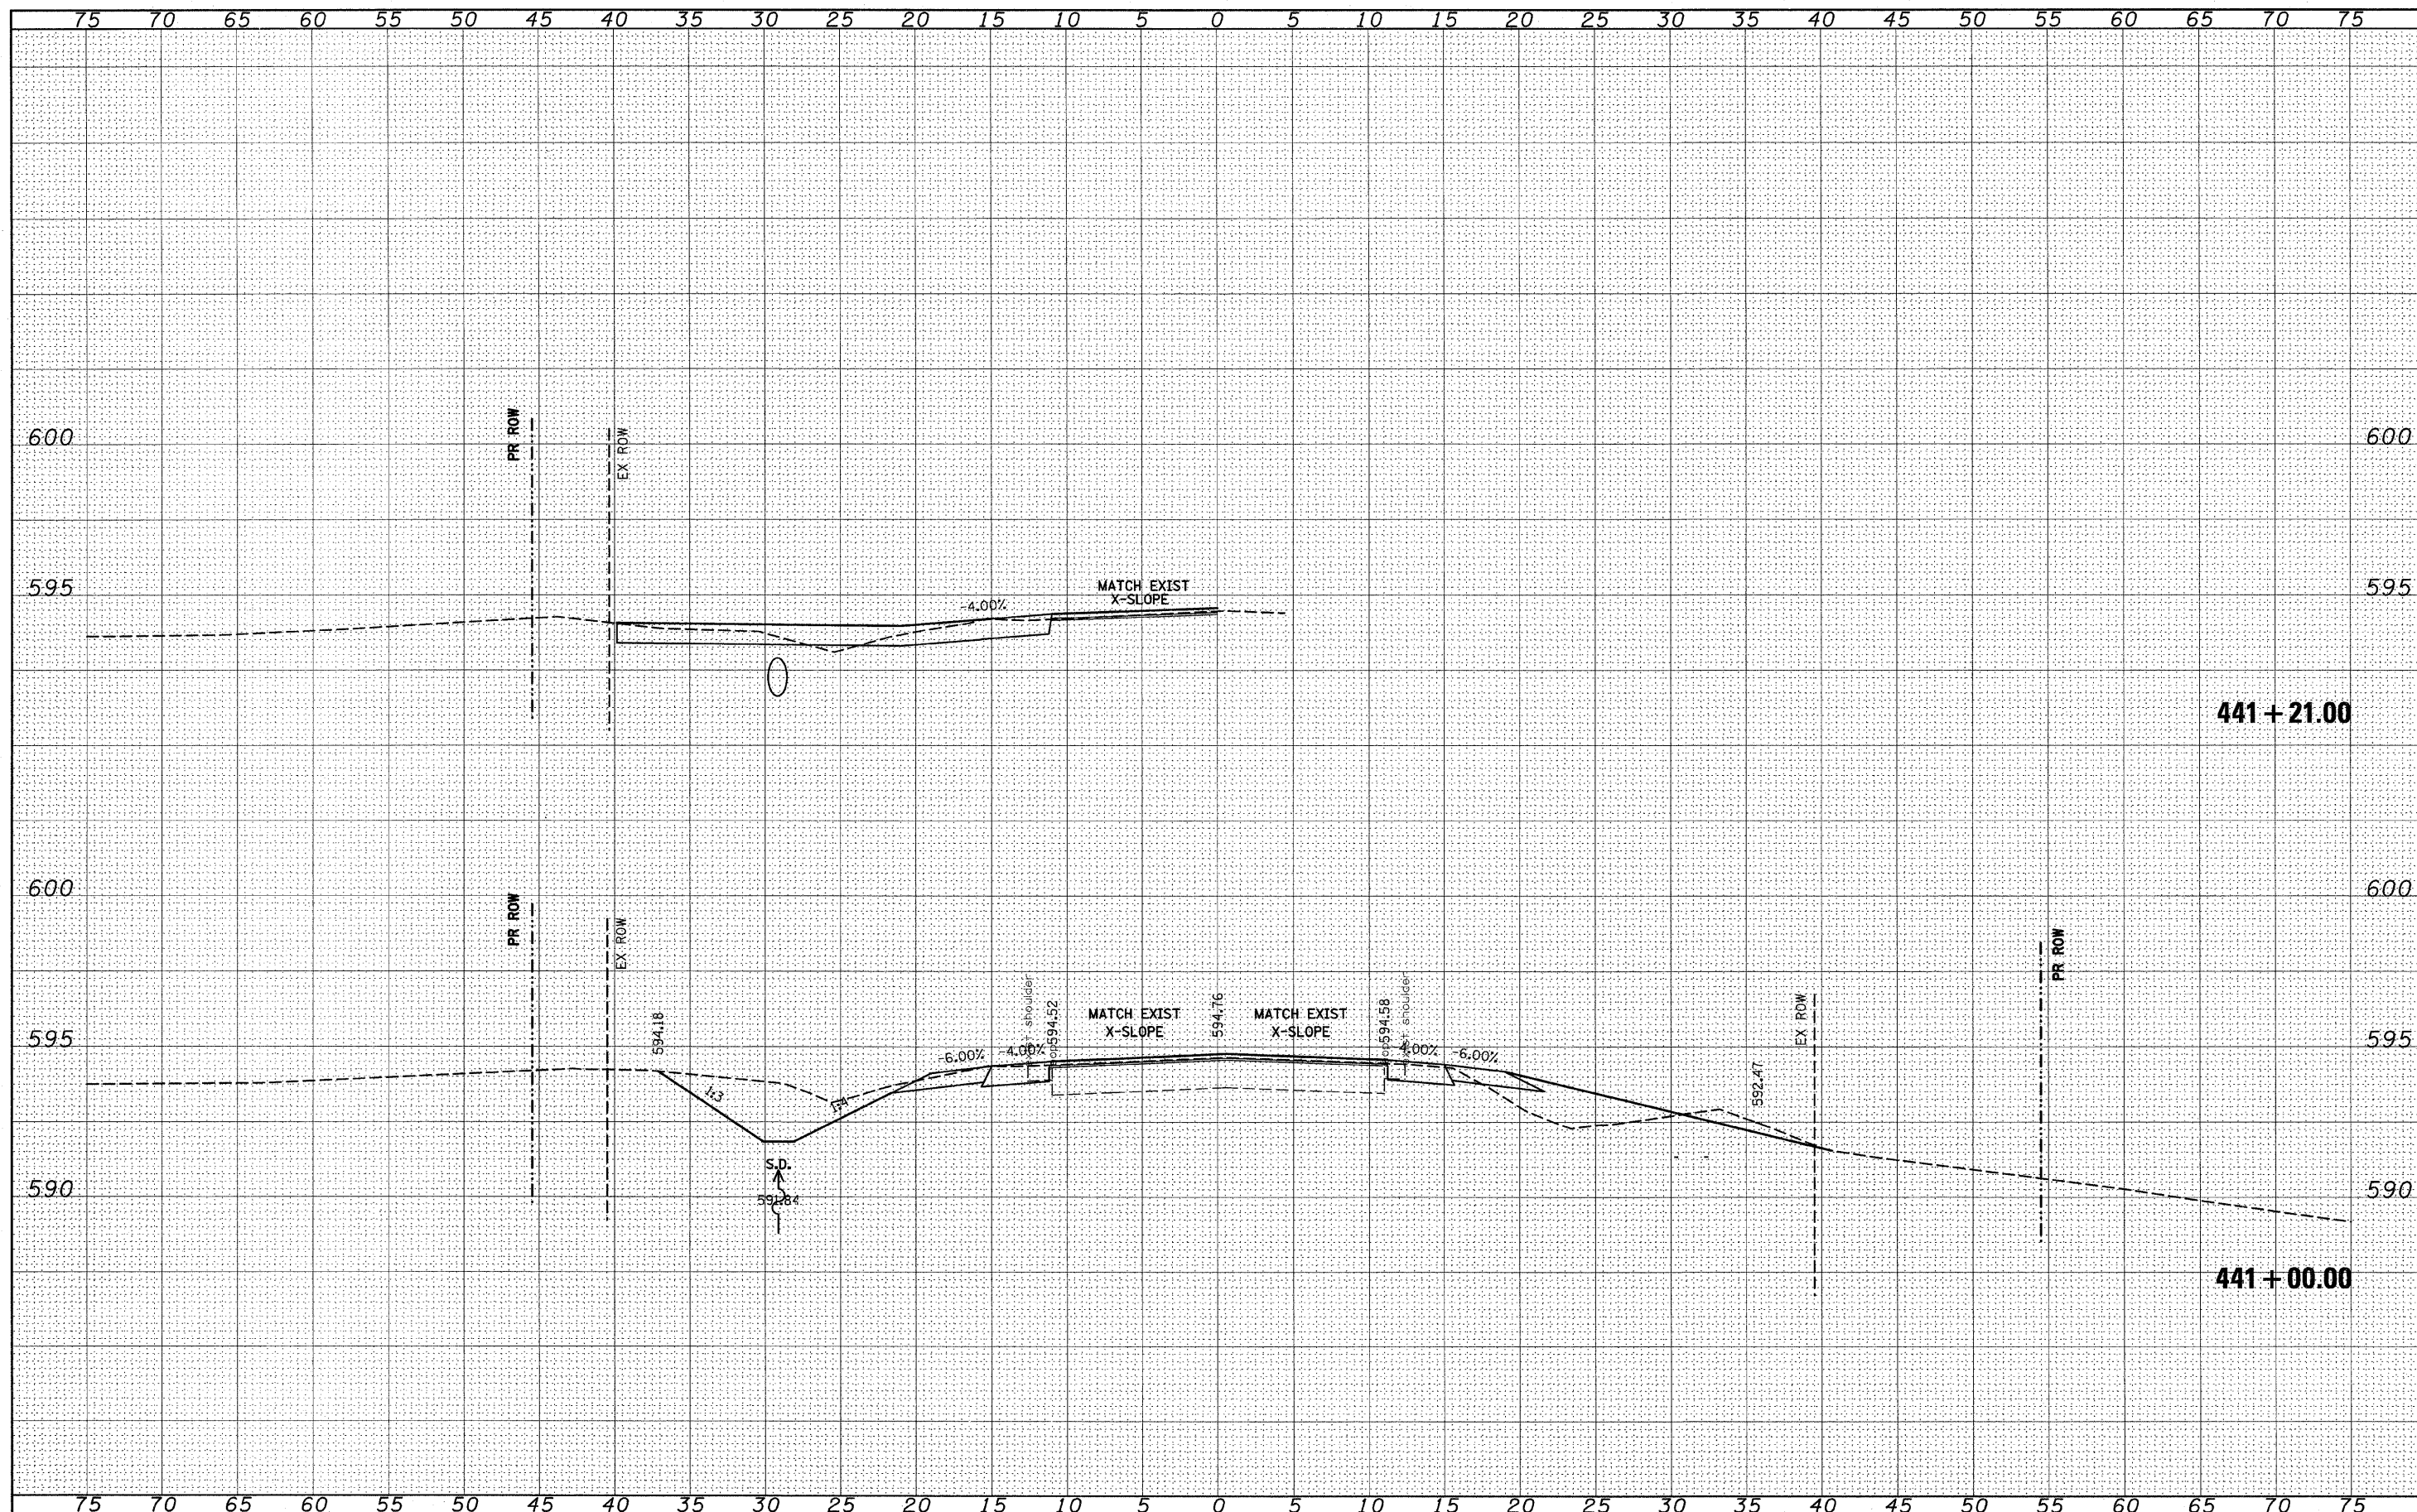

FILE NAME =	USER NAME = \$USER\$	DESIGNED -	REVISED -	STATE OF ILLINOIS DEPARTMENT OF TRANSPORTATION	IL 158	F.A.P. RTE.	SECTION	COUNTY	TOTAL SHEETS	SHEET NO.	
\$FILEL\$	DRAWN -	REVISED -	809			(133,134)RS-5, 135RS-6	ST. CLAIR	762	451		
	PLOT SCALE = \$SCALE\$	CHECKED -	REVISED -			CONTRACT NO. 76A47					
	PLOT DATE = \$DATE\$	DATE -	REVISED -			ILLINOIS FED. AID PROJECT					
				SCALE: _____	SHEET NO. ____ OF ____ SHEETS	STA. 441+00.00 TO STA. 441+21.00					

FINAL	DATE
SURVEY	BY
NOTED	
BOOK	
NO.	

ORIGINAL	DATE
SURVEY	BY
NOTED	
BOOK	
NO.	

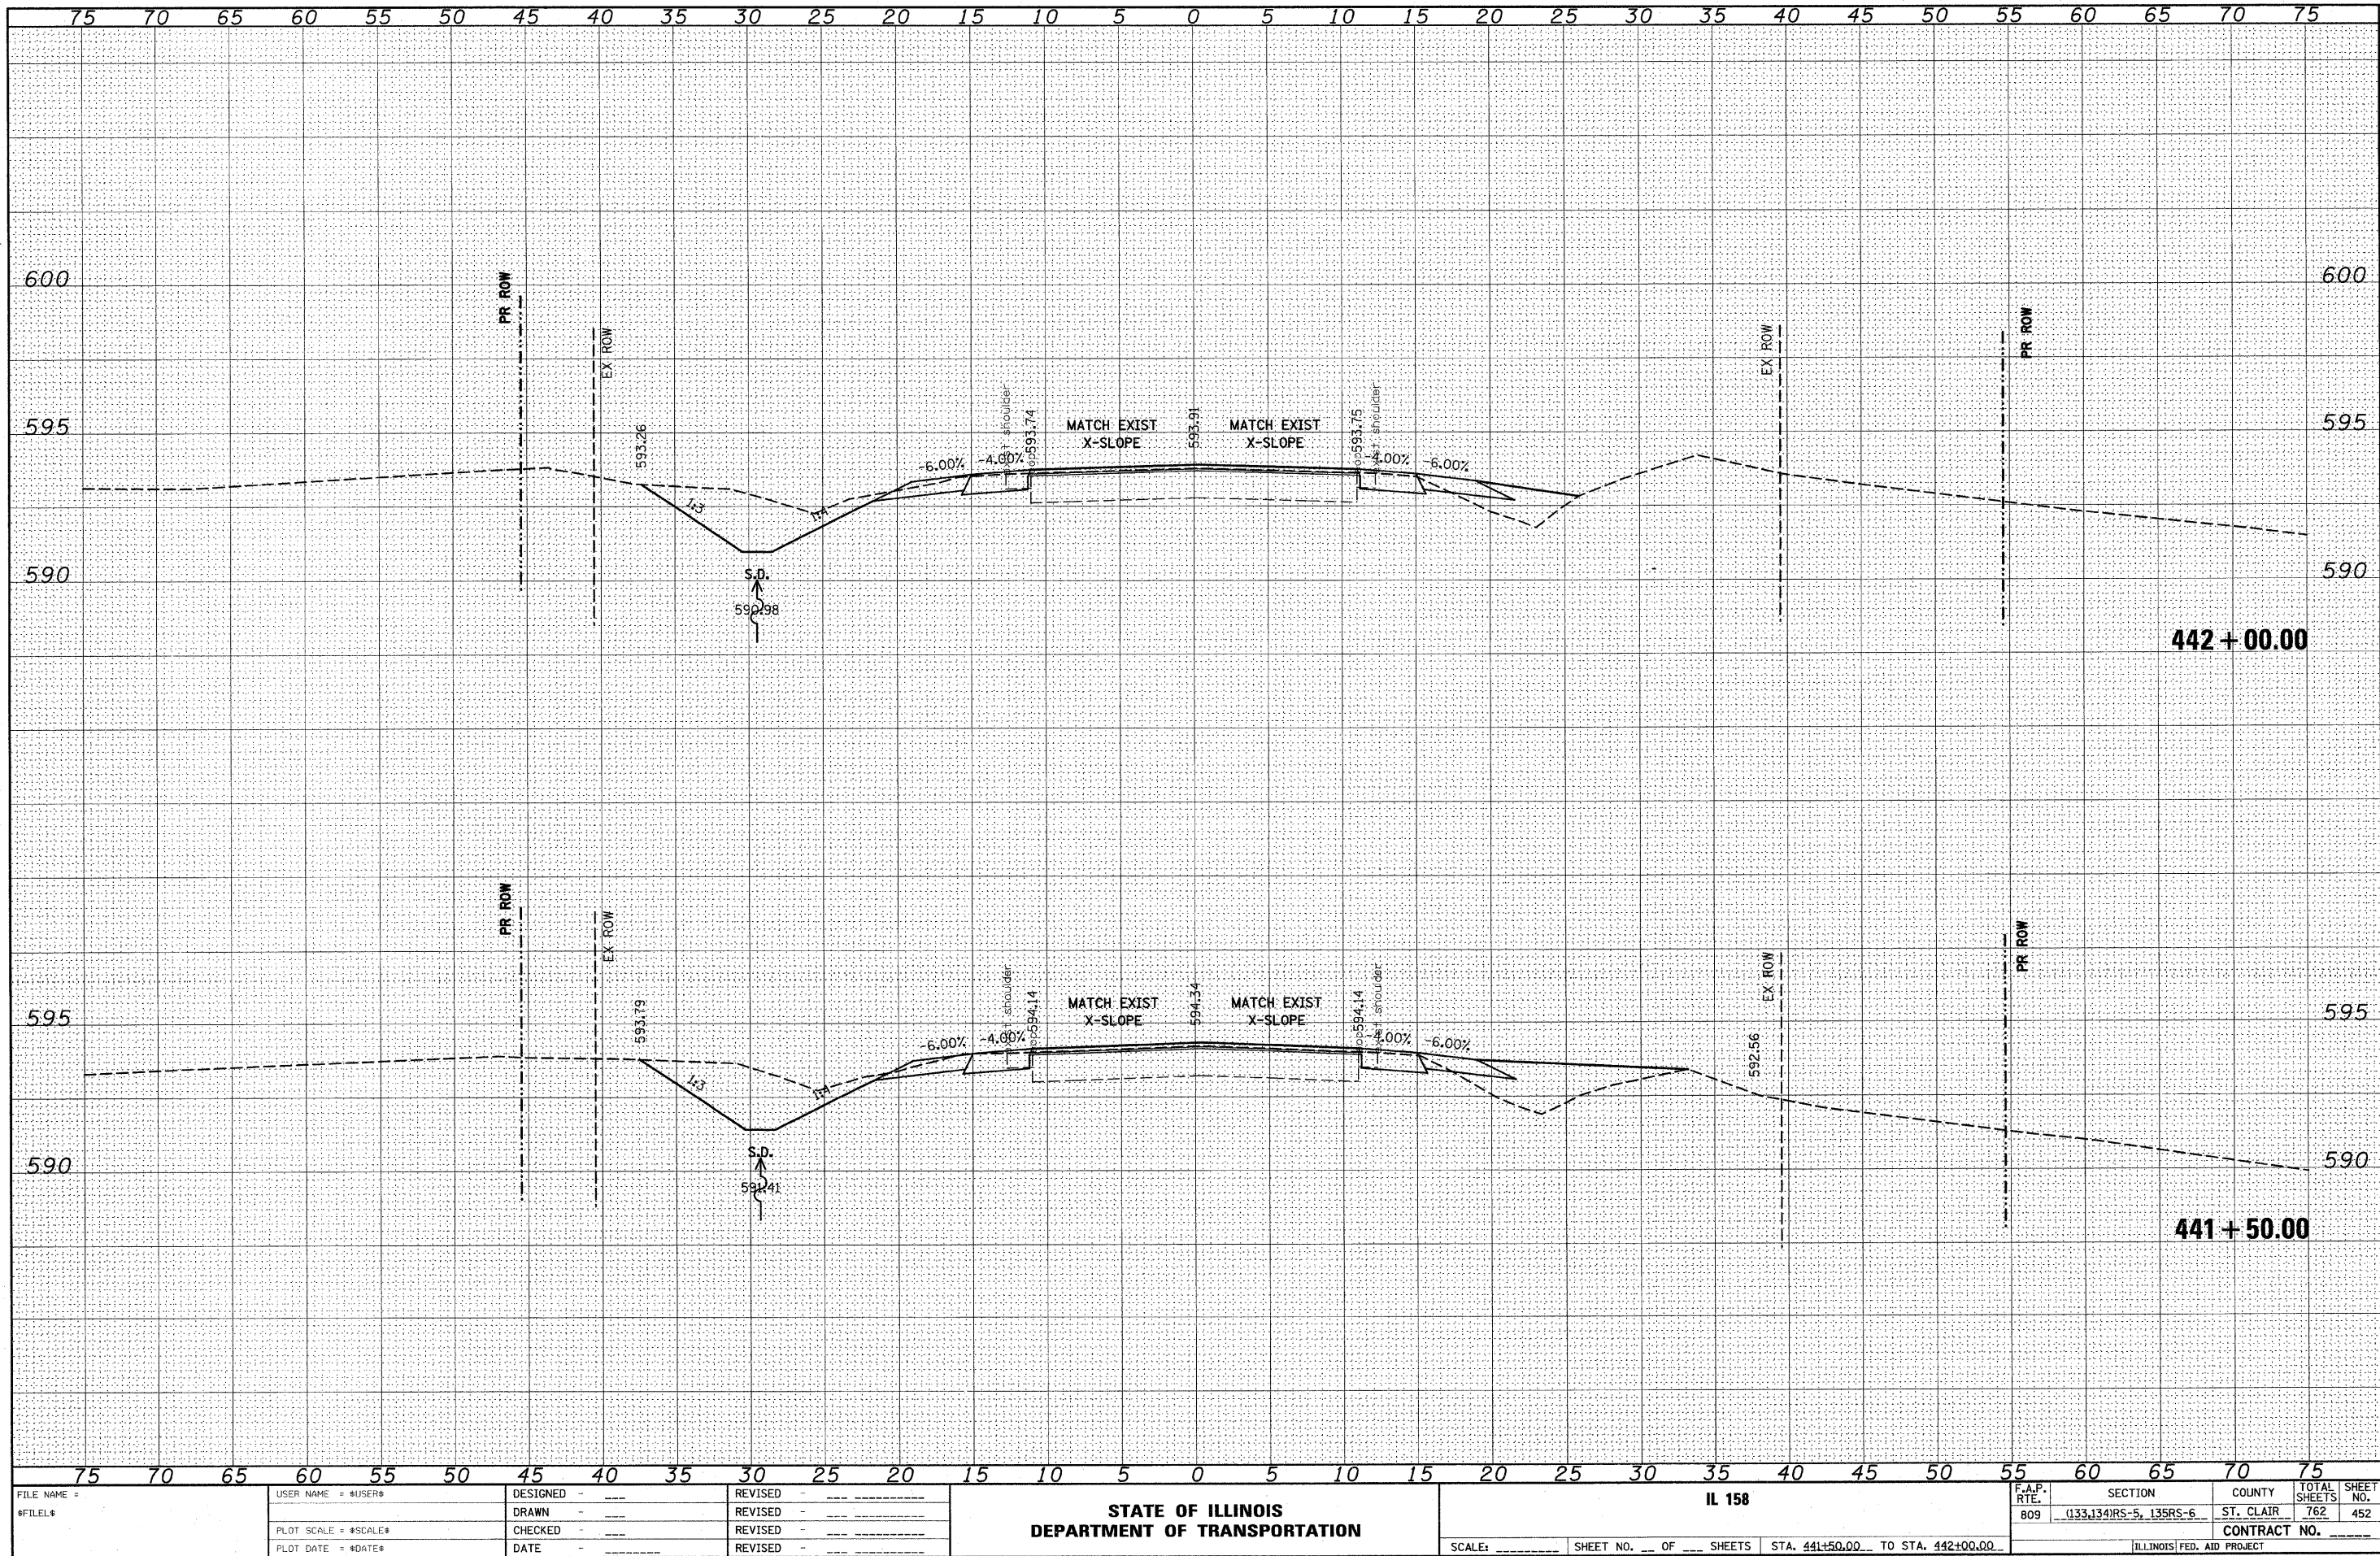

STATE OF ILLINOIS
DEPARTMENT OF TRANSPORTATION


IL 158

SCALE: SHEET NO. OF SHEETS STA. 441+50.00 TO STA. 442+00.00

F.A.P. RTE. 809	SECTION (133,134)RS-5, 135RS-6	COUNTY ST. CLAIR	TOTAL SHEETS 762	SHEET NO. 452
CONTRACT NO.				
ILLINOIS FED. AID PROJECT				


FINAL	SURVEYED	BY	DATE
SURVEY	PLOTTED		
NOTE BOOK	TEMPLATE		
NO.	AREAS CHECKED		

ORIGINAL	SURVEYED	BY	DATE
SURVEY	PLOTTED		
NOTE BOOK	TEMPLATE		
NO.	AREAS CHECKED		

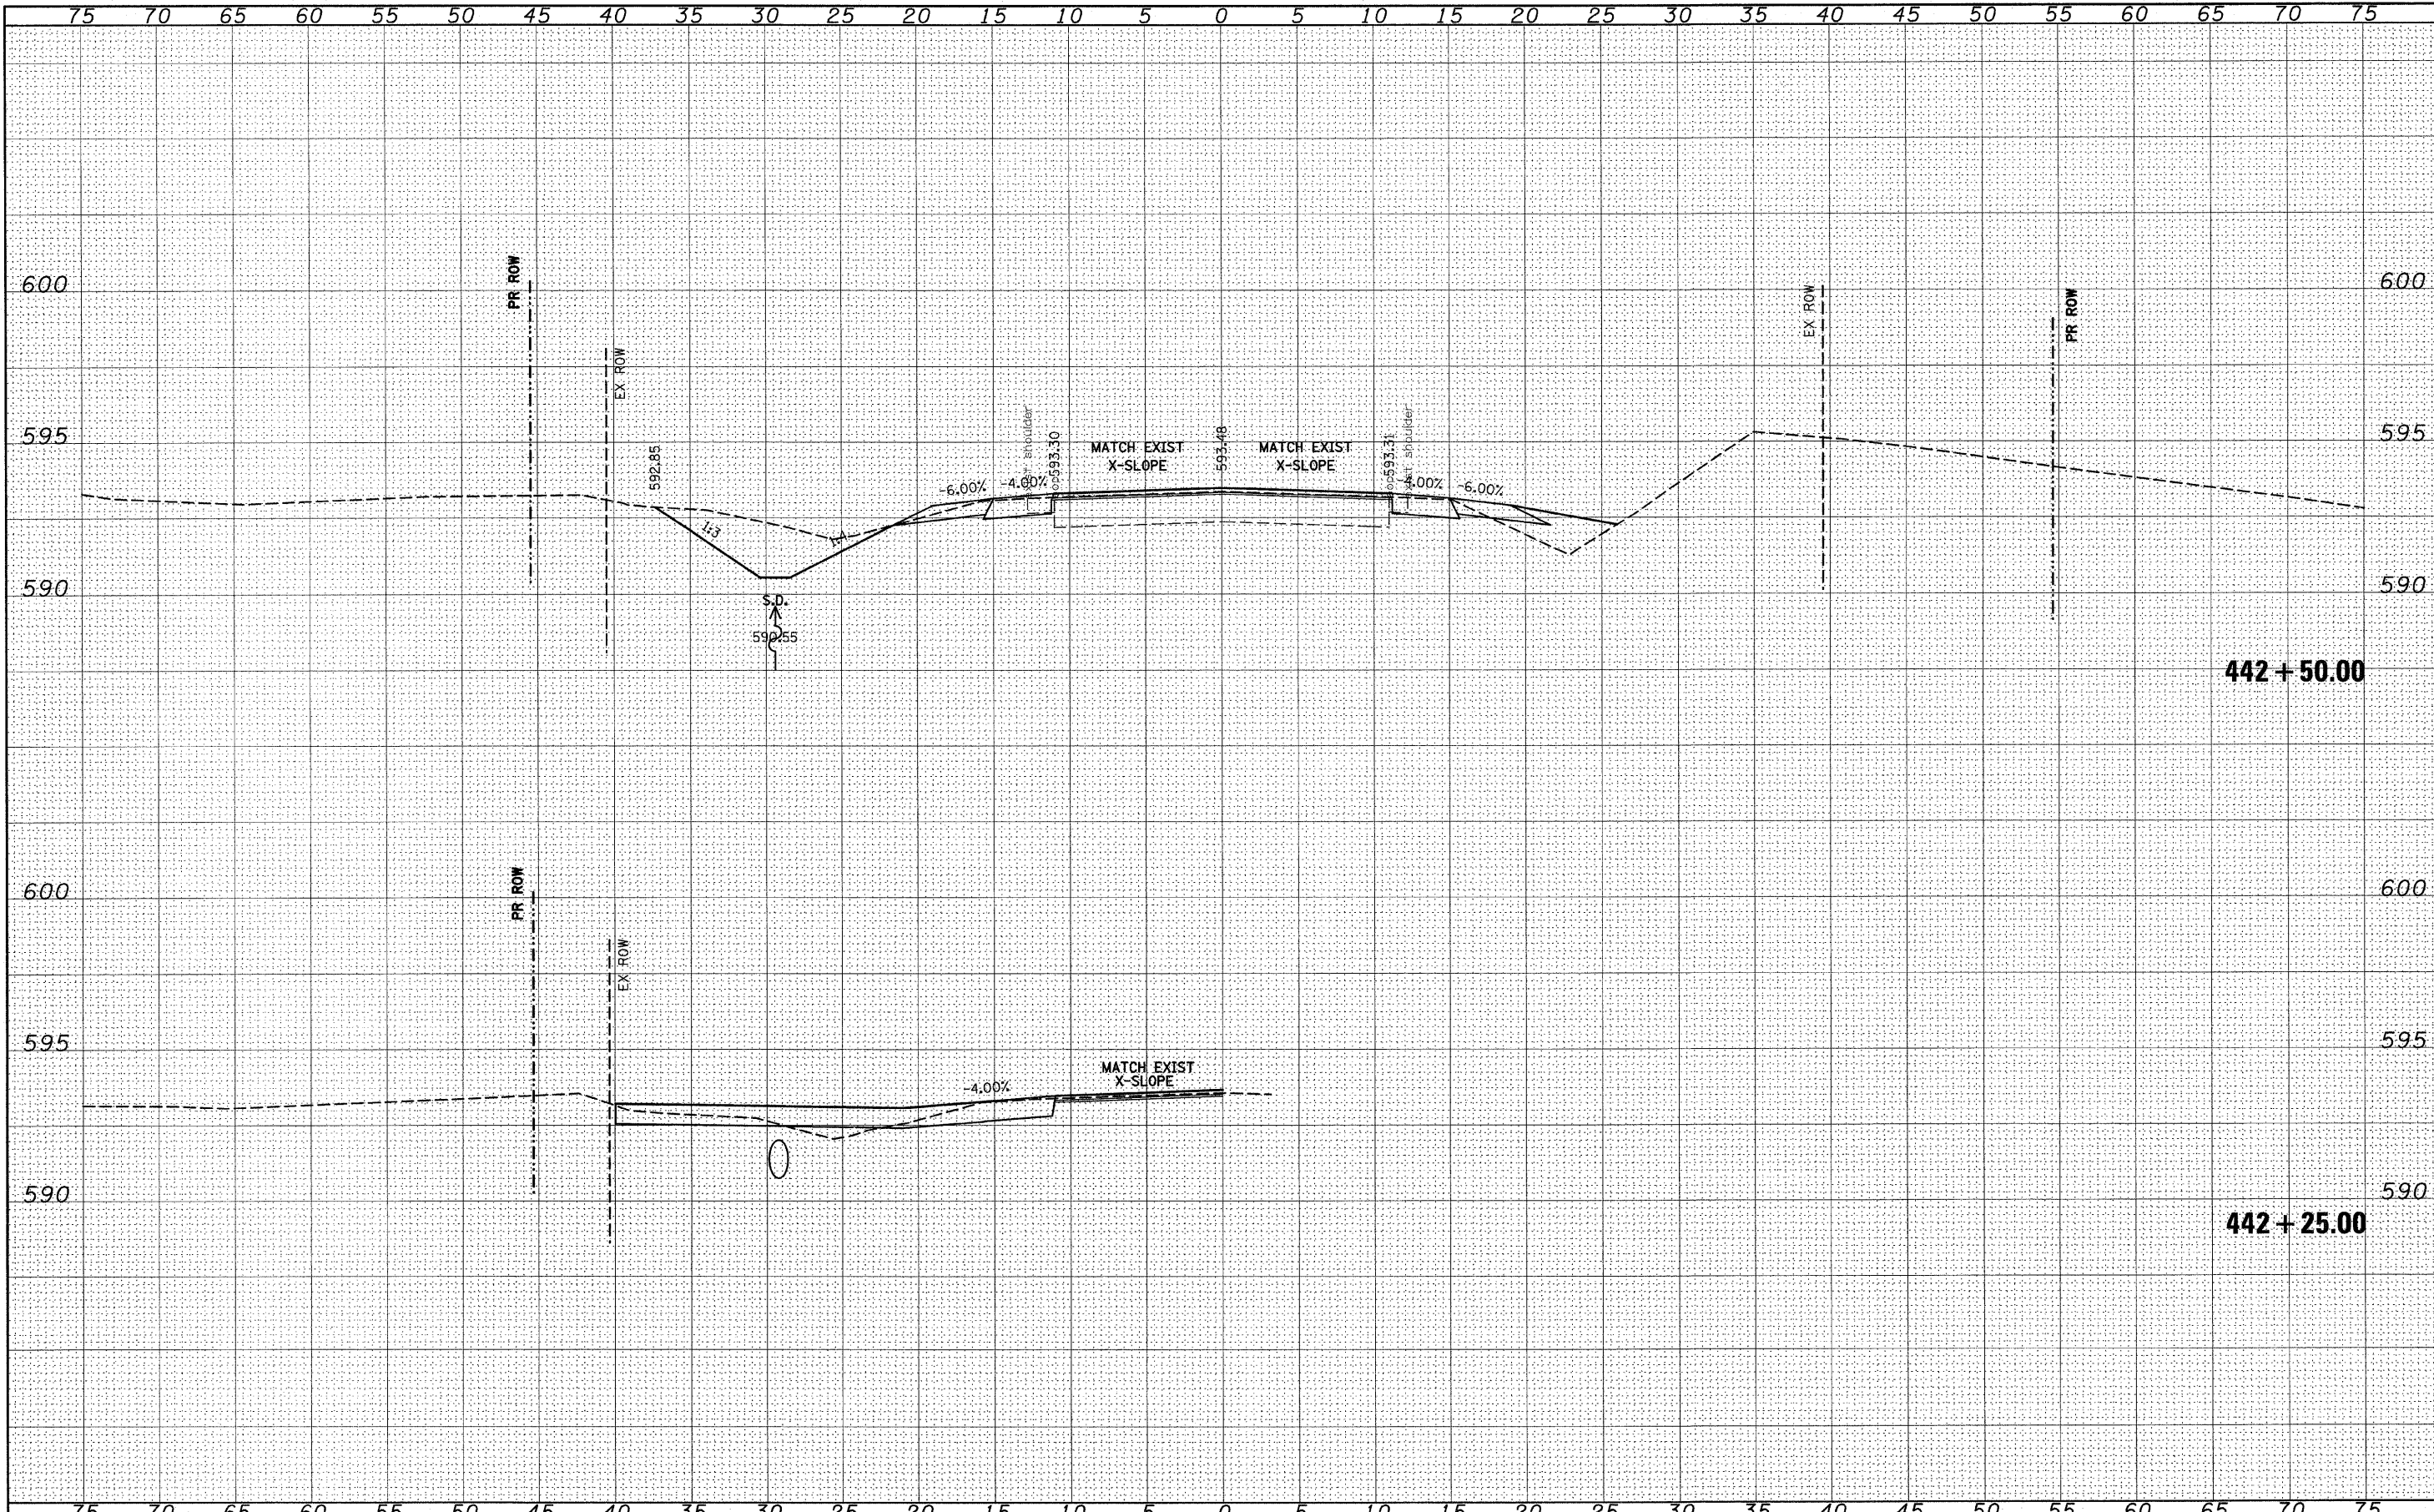


DATE	BY
SURVEYED	
PLOTTED	
NOTE BOOK	
NO.	


DATE	BY
SURVEYED	
PLOTTED	
NOTE BOOK	
NO.	

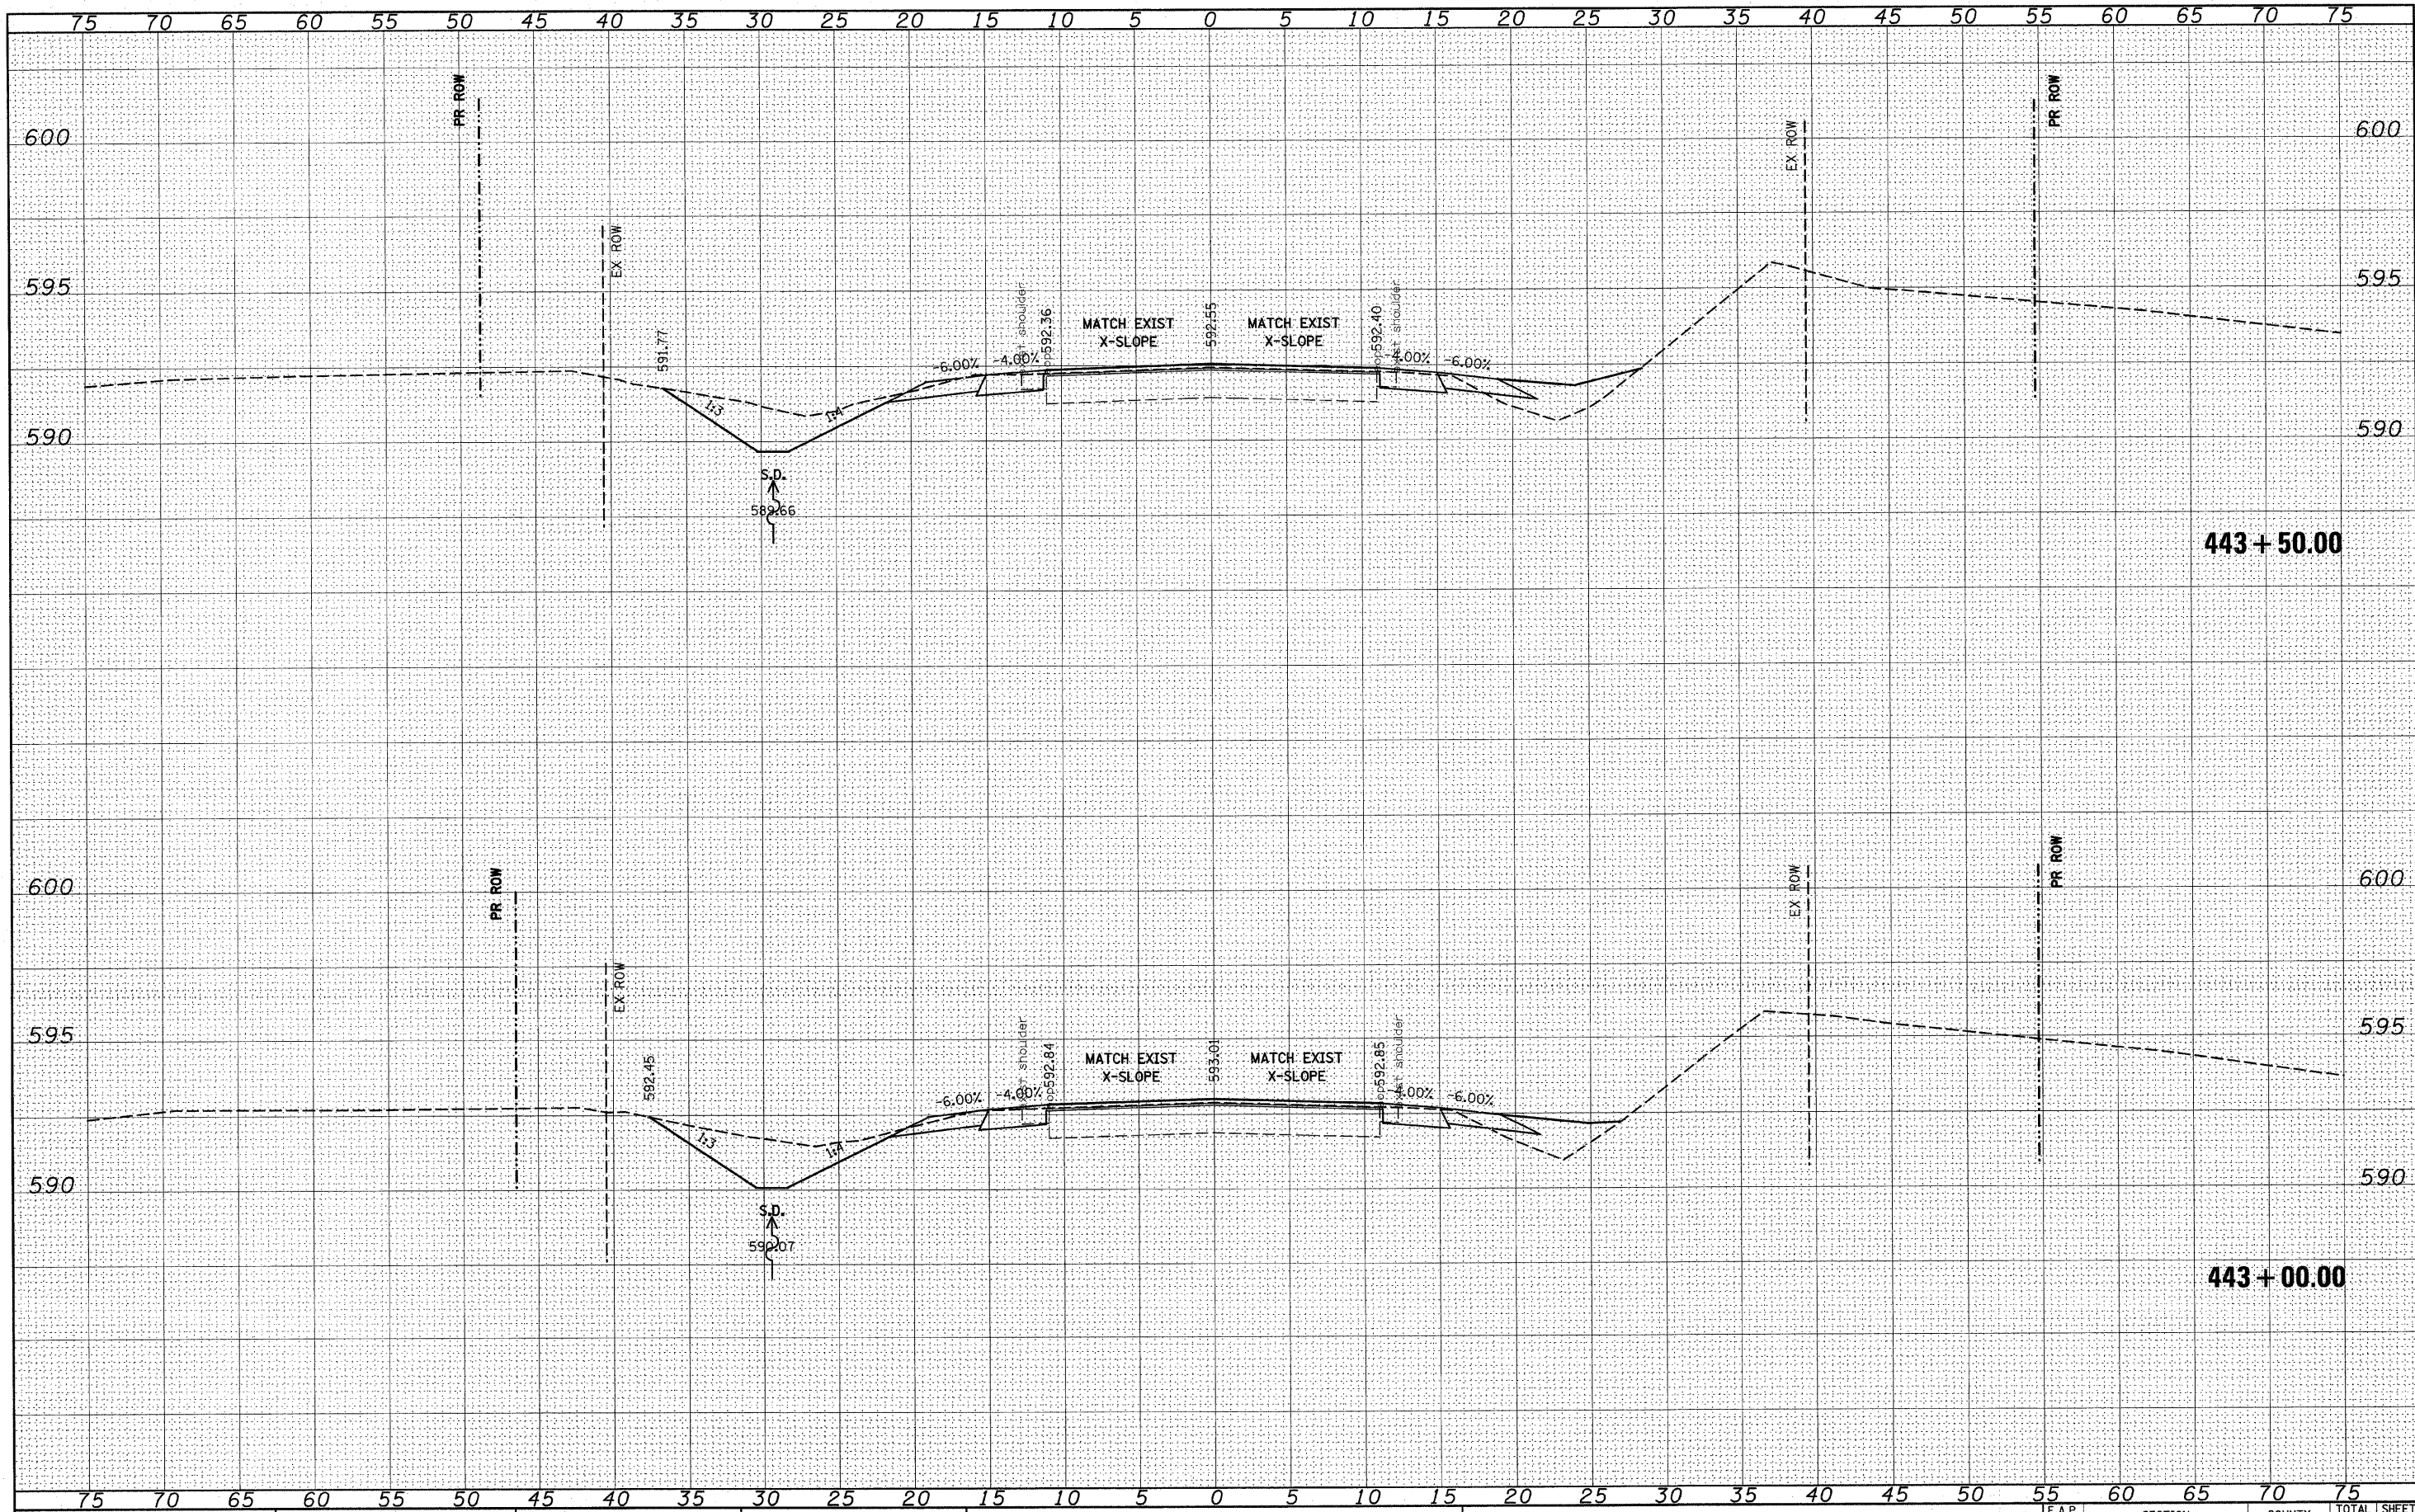


ORIGINAL SURVEY	BY	DATE
SURVIVED		
PLOTTED		
TEMPLATE		
AREAS		
AREAS CHECKED		

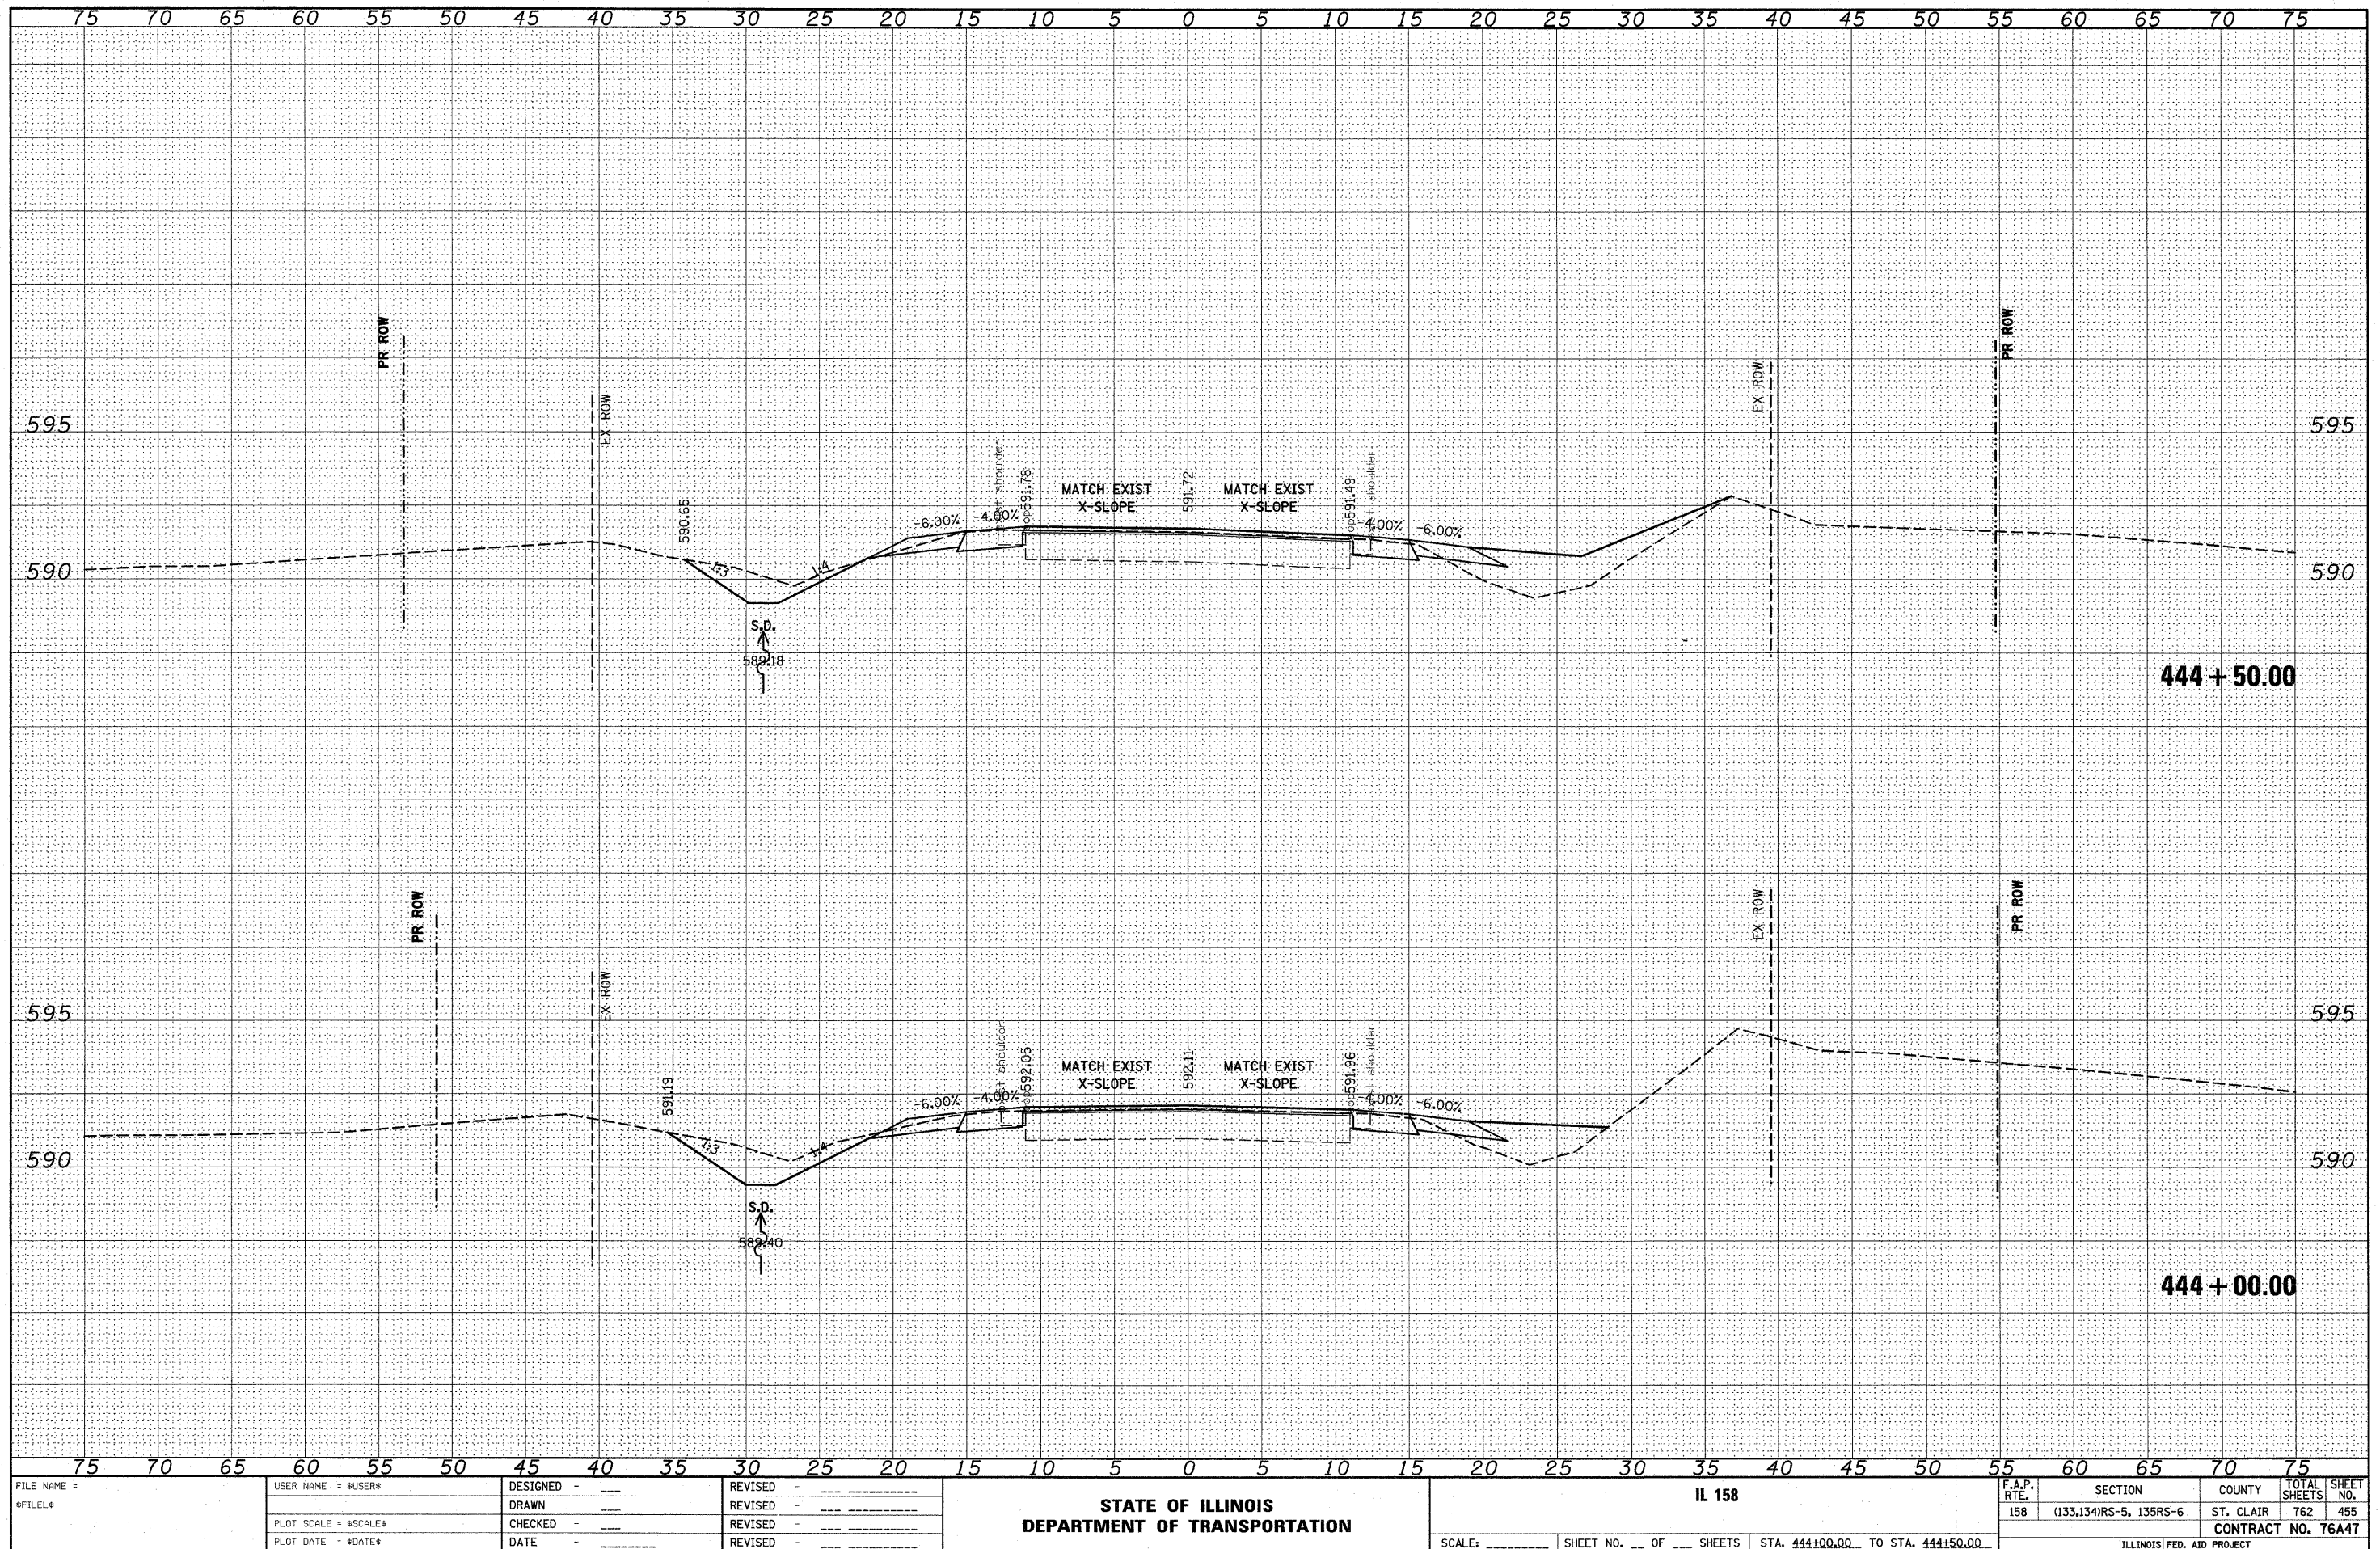

ORIGINAL SURVEY	SURVIVED PLOTTED TEMPLATE AREAS	BY	DATE
NOTE BOOK			
NO. _____	AREAS CHECKED		

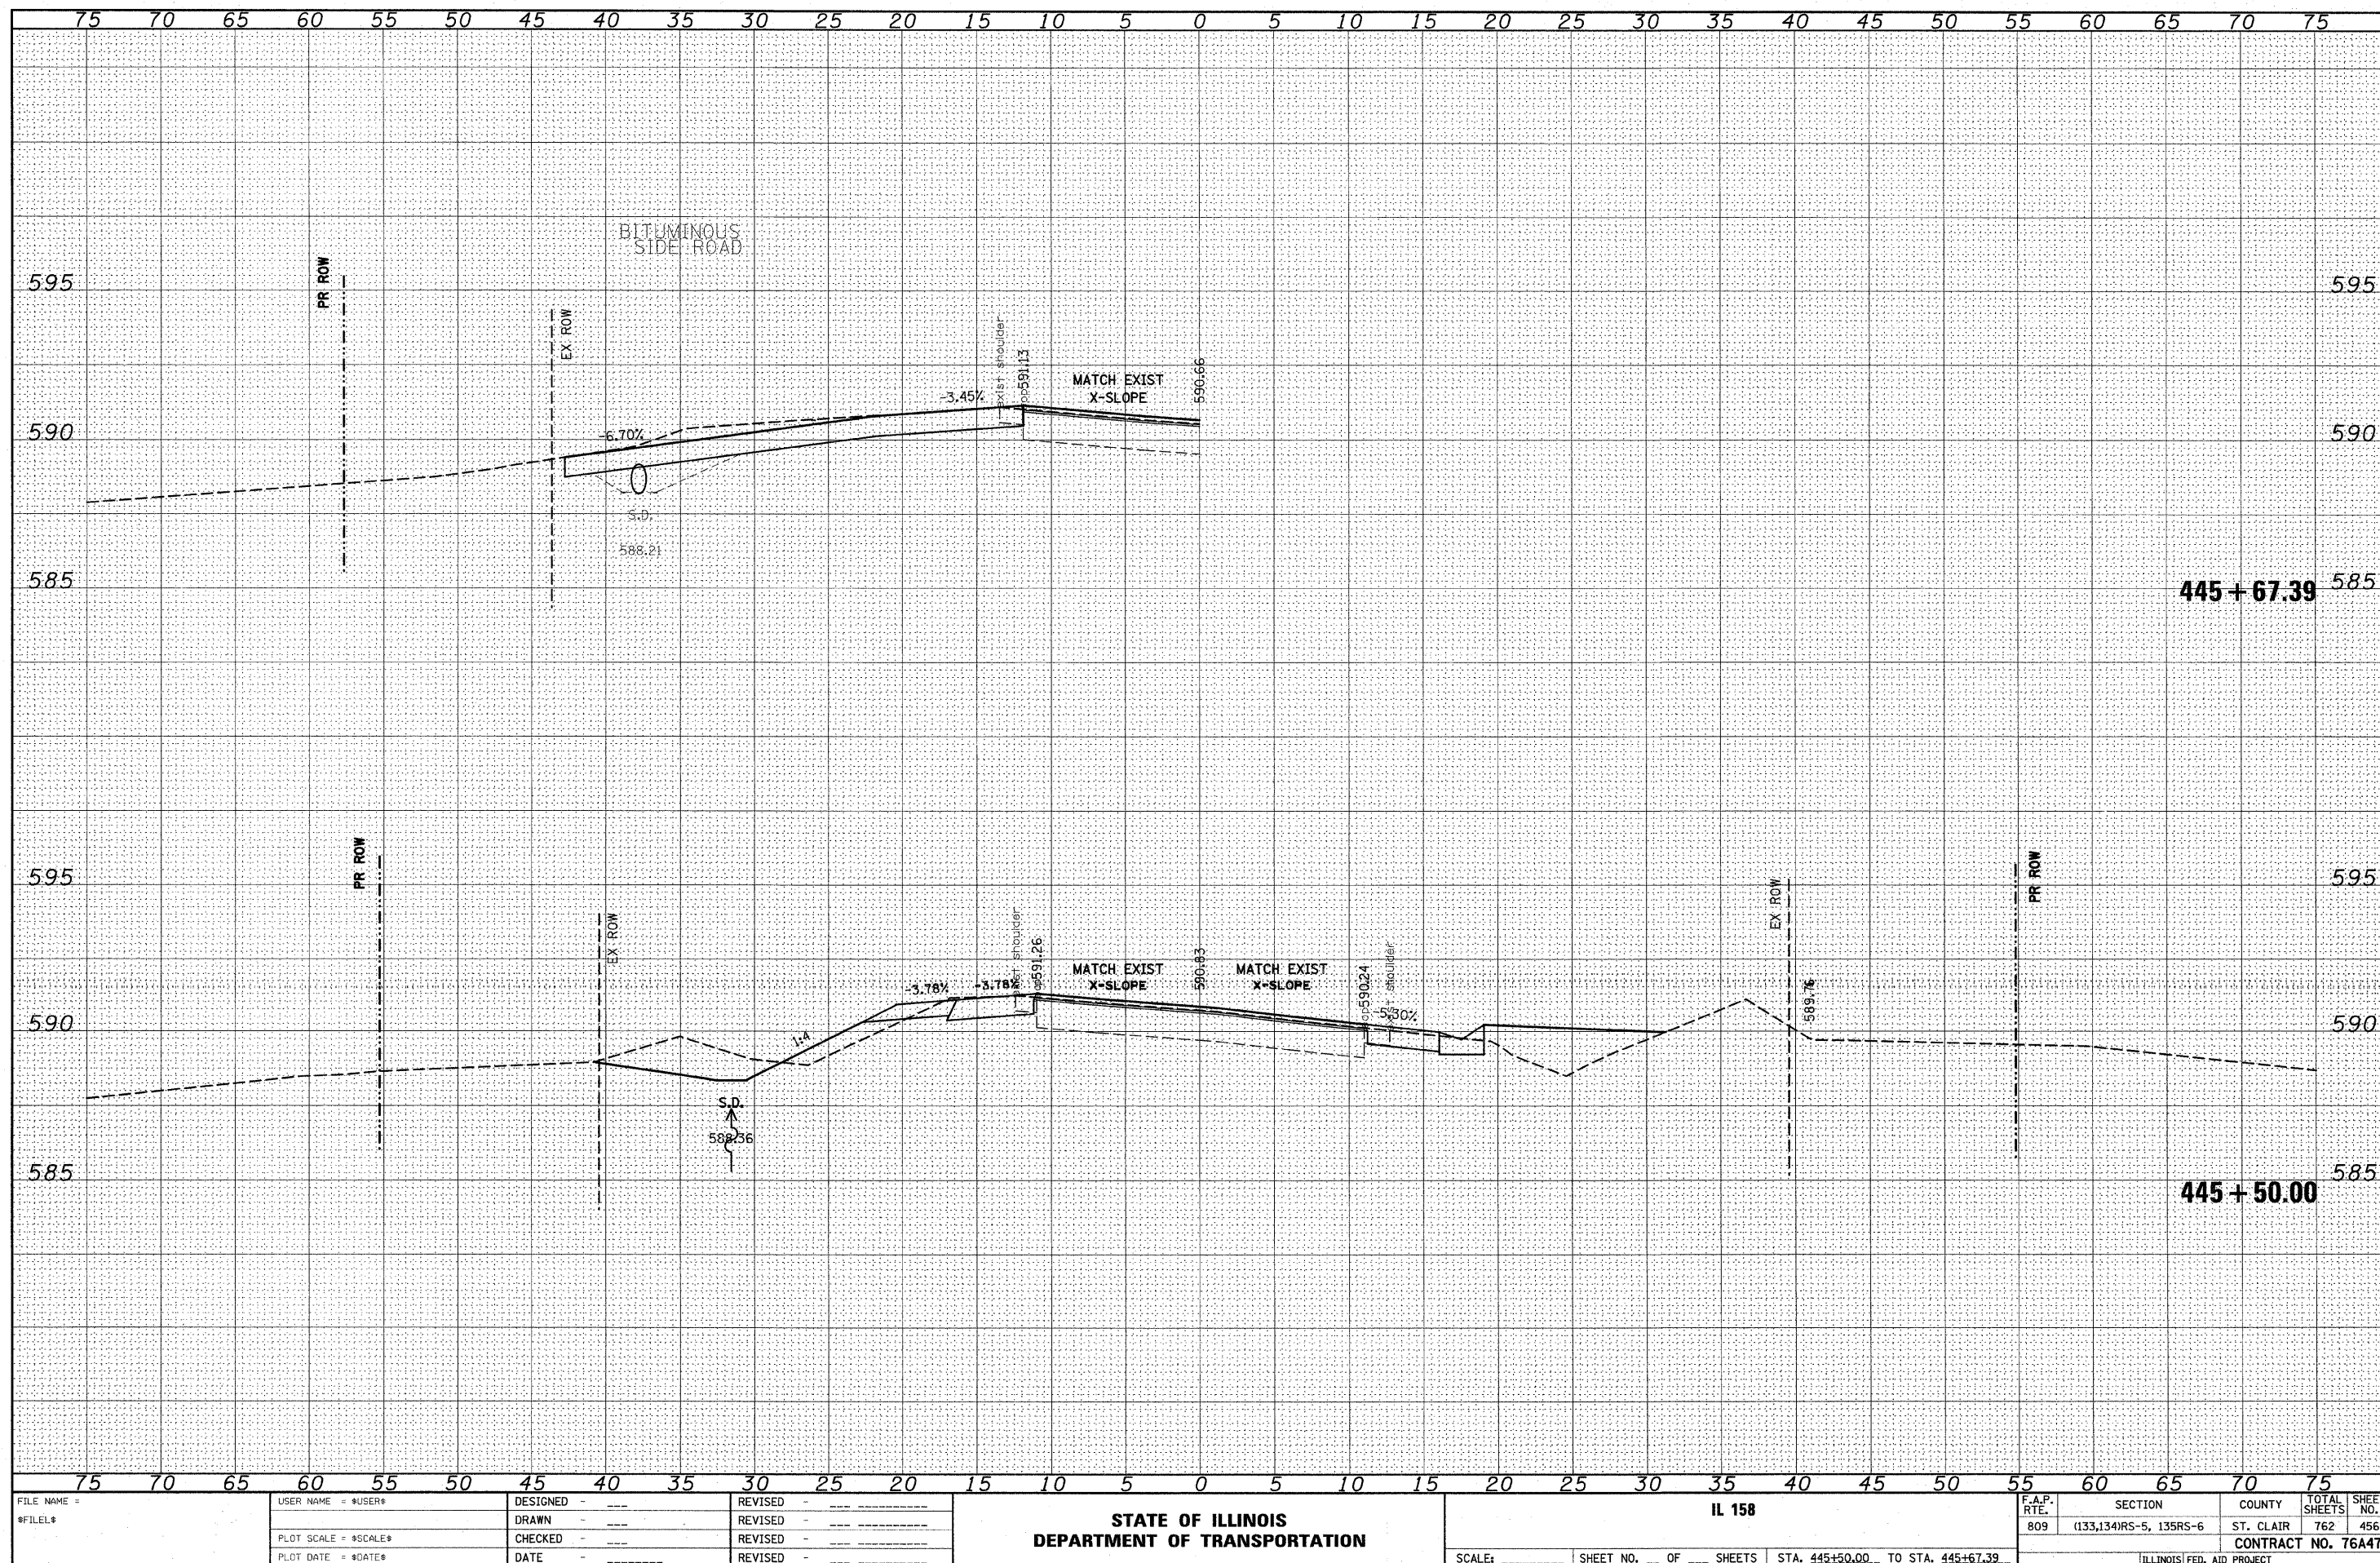


ORIGINAL SURVEY	SURVIVED	BY	DATE
NOTE BOOK	PLOTTED		
	TEMPLATE		
	AREAS		
	AREAS CHECKED		
NO.			

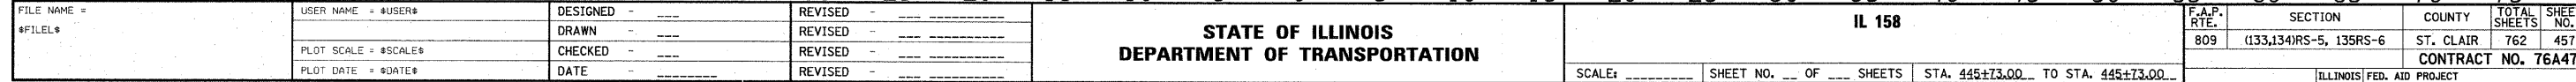


DATE	BY	SURVEYED	NOTED	TEMPERATURE	AREAS CHECKED
NO.					

DATE	BY	SURVEYED	NOTED	TEMPERATURE	AREAS CHECKED
NO.					

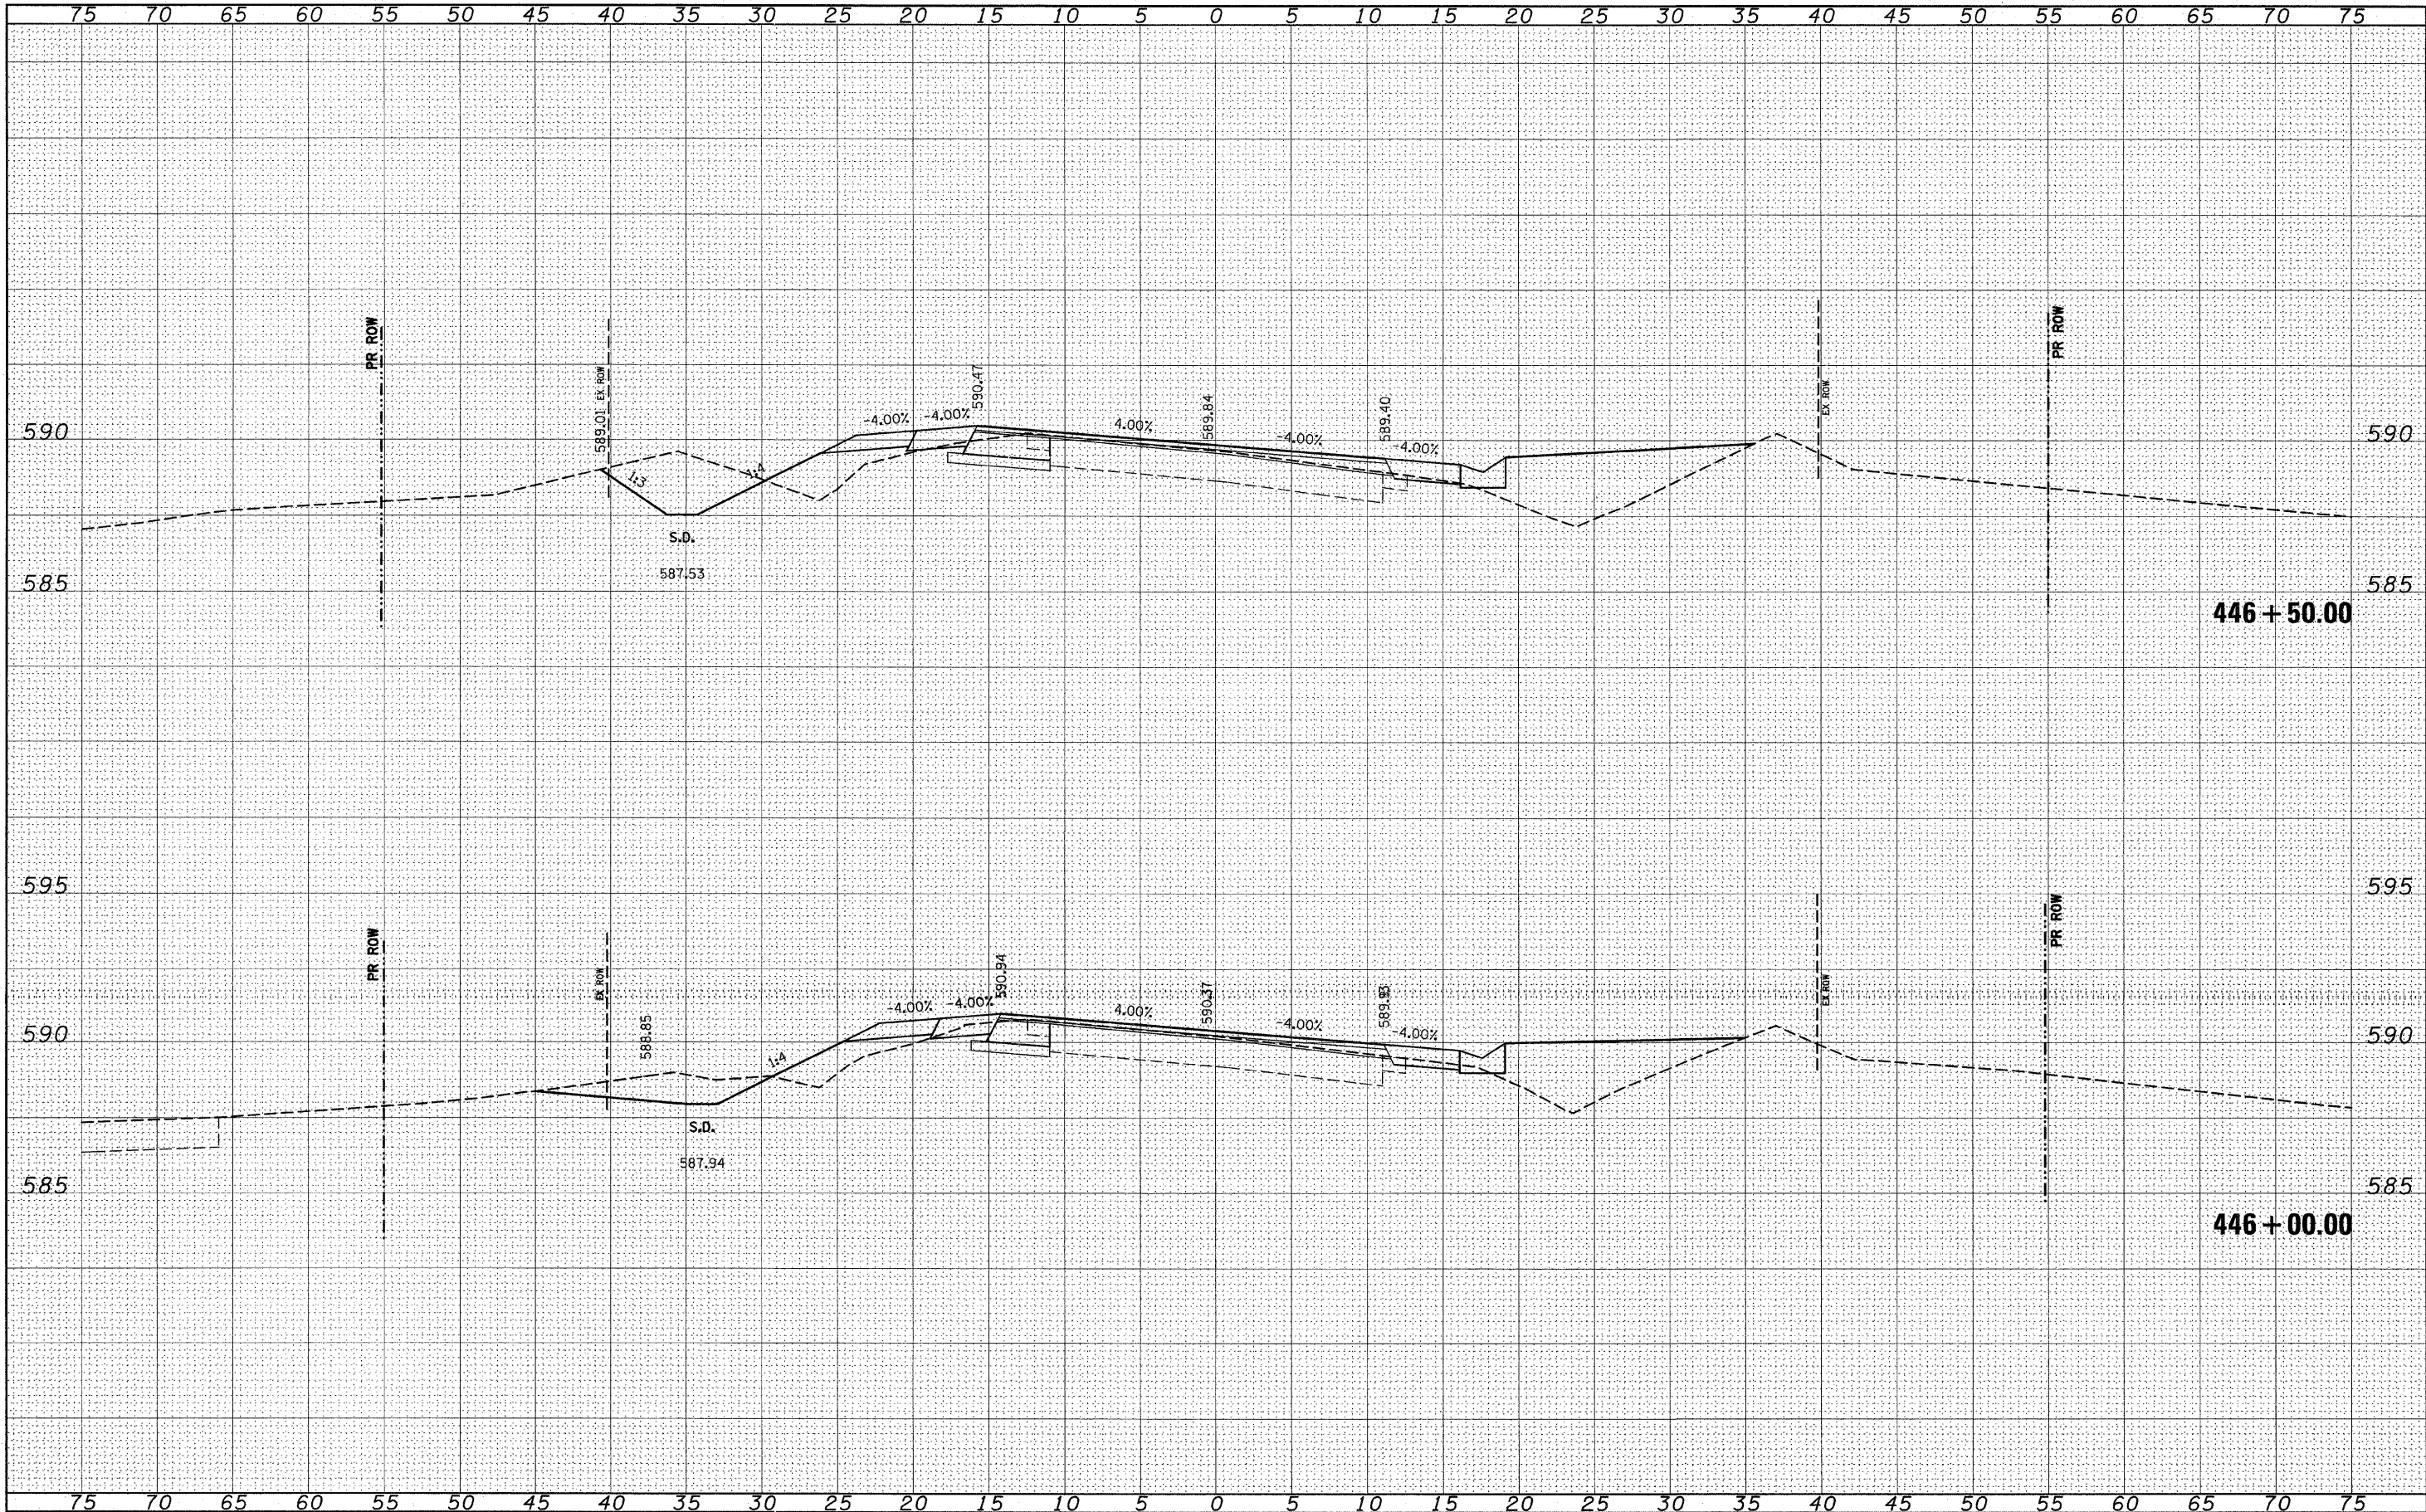


DATE	BY	SURVEYED	PLOTTED	REVIEWED	NO.

DATE	BY	SURVEYED	PLOTTED	REVIEWED	NO.

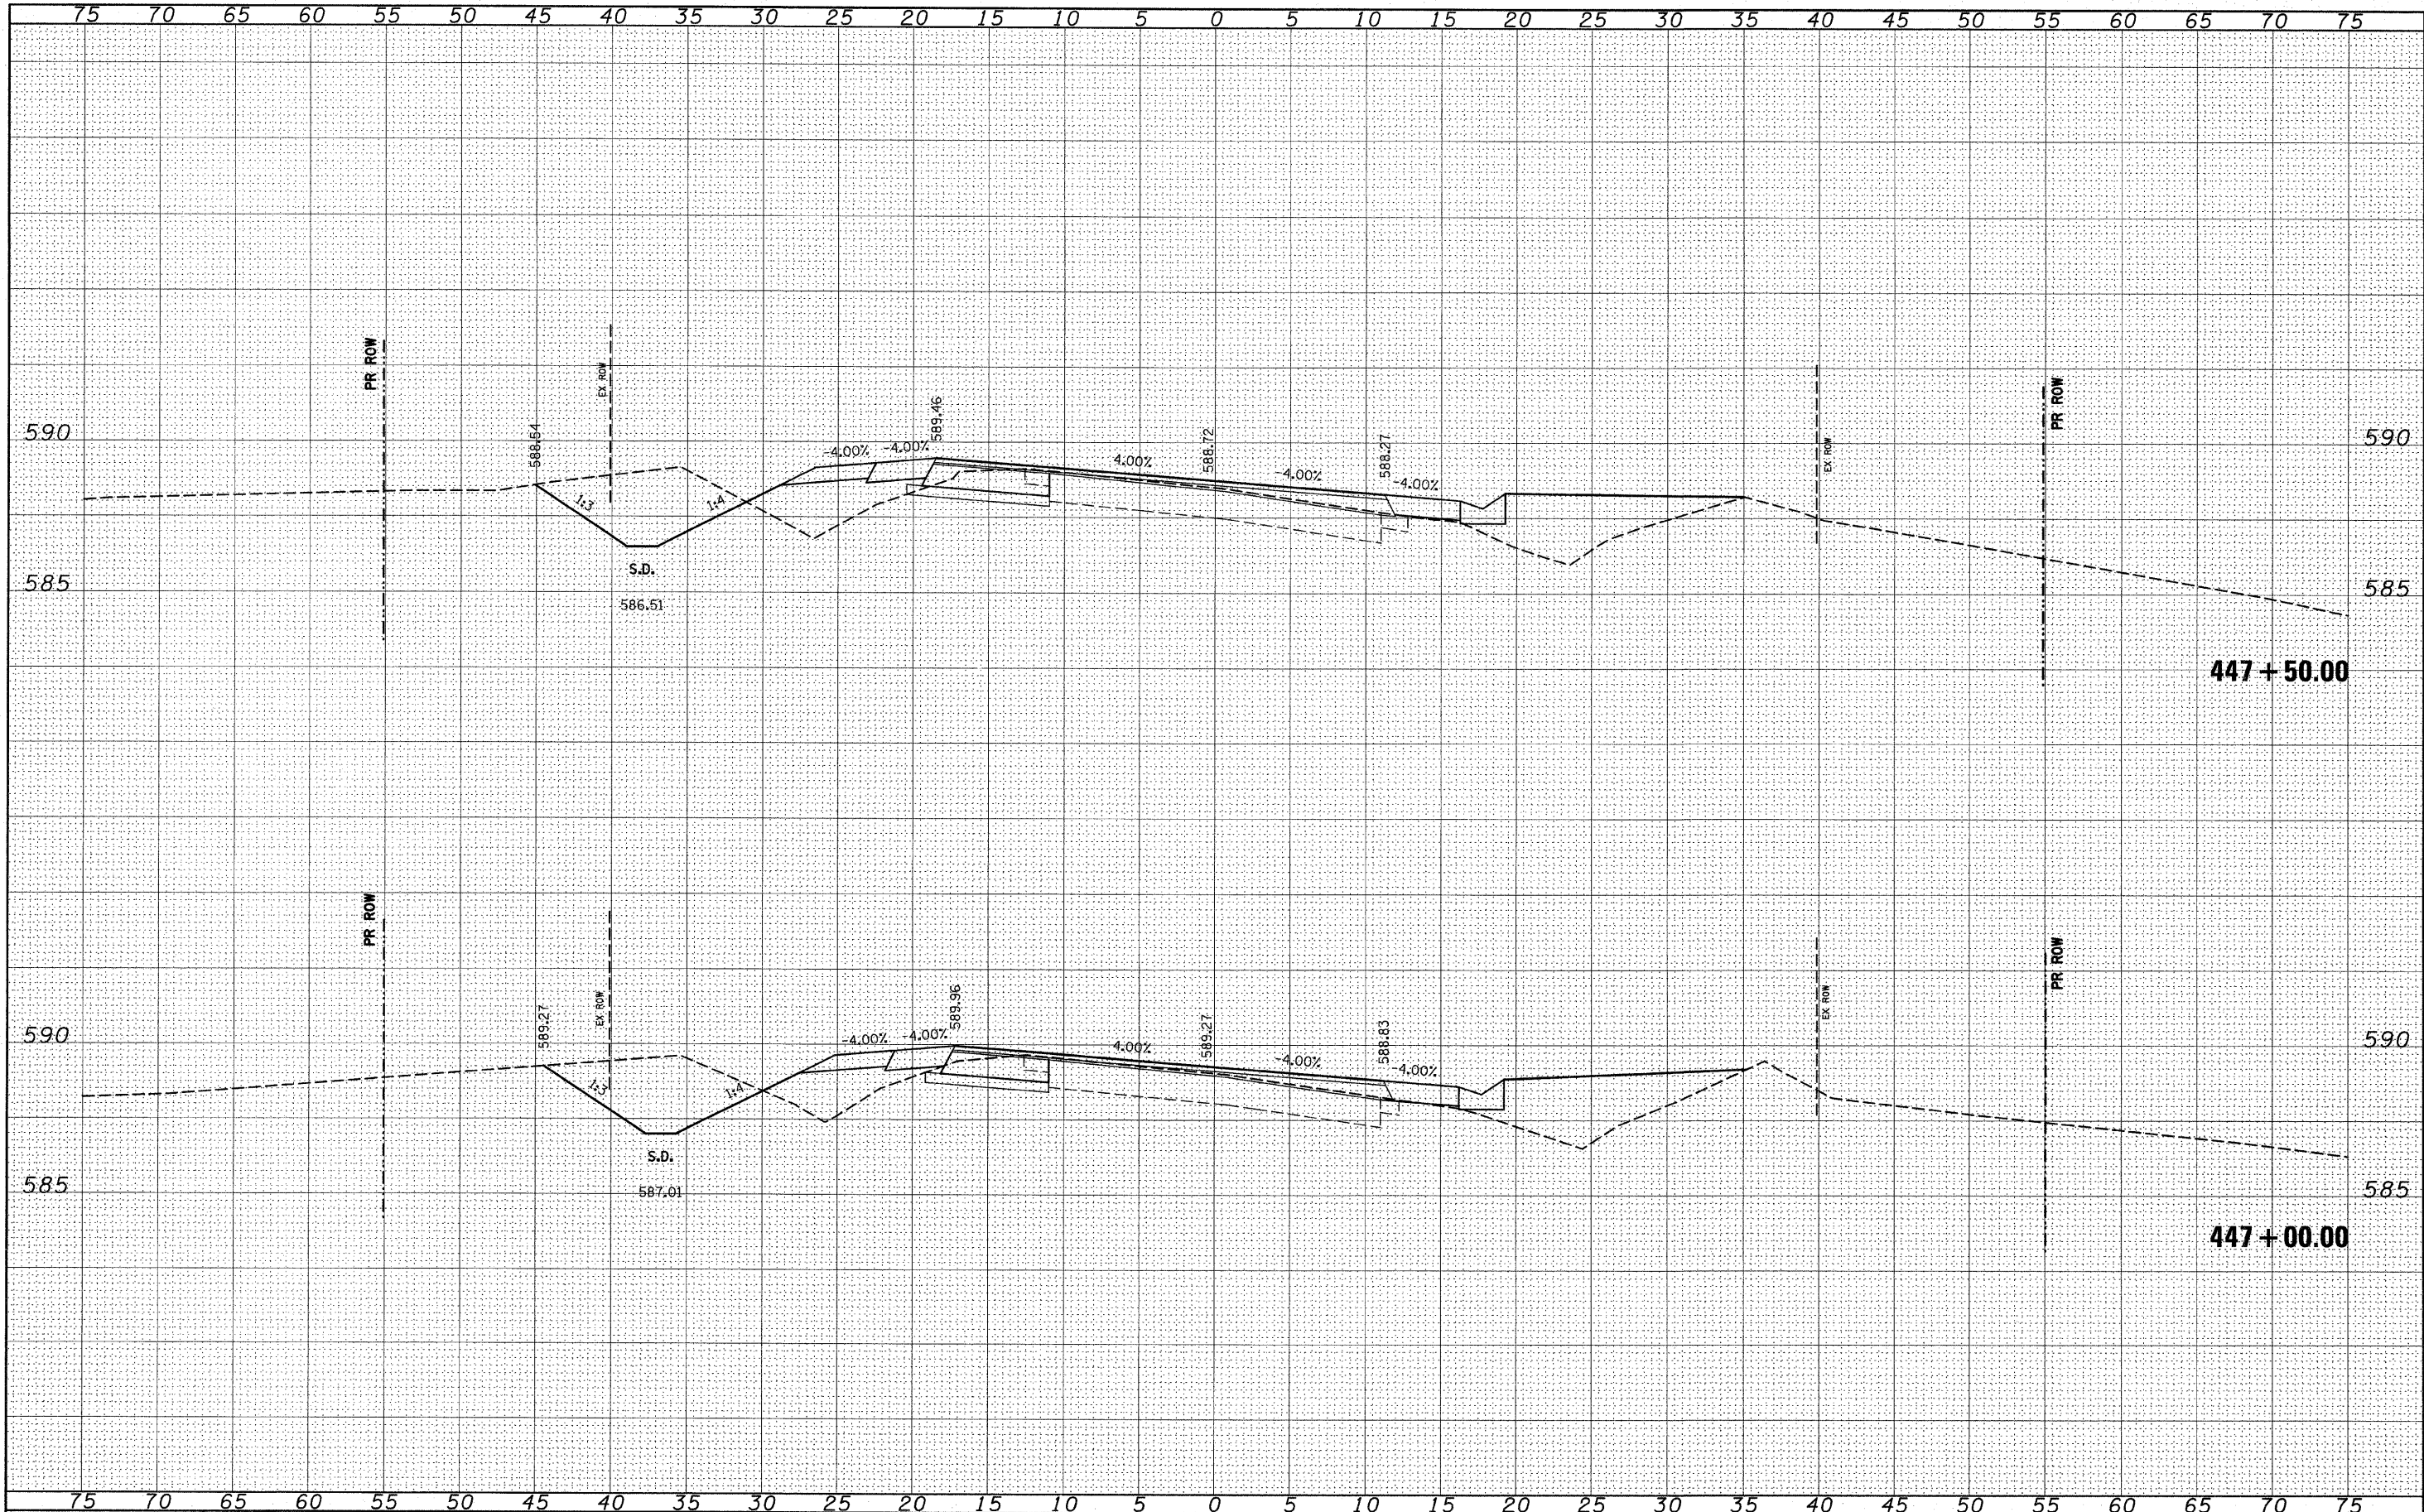


FINAL	SURVEY	DATE
SURVEY	PLOTTED	BY
NOTE BOOK	TEMPLATE	
AREAS	CHECKED	
NO.		

ORIGINAL	SURVEY	DATE
SURVEY	PLOTTED	BY
NOTE BOOK	TEMPLATE	
AREAS	CHECKED	
NO.		

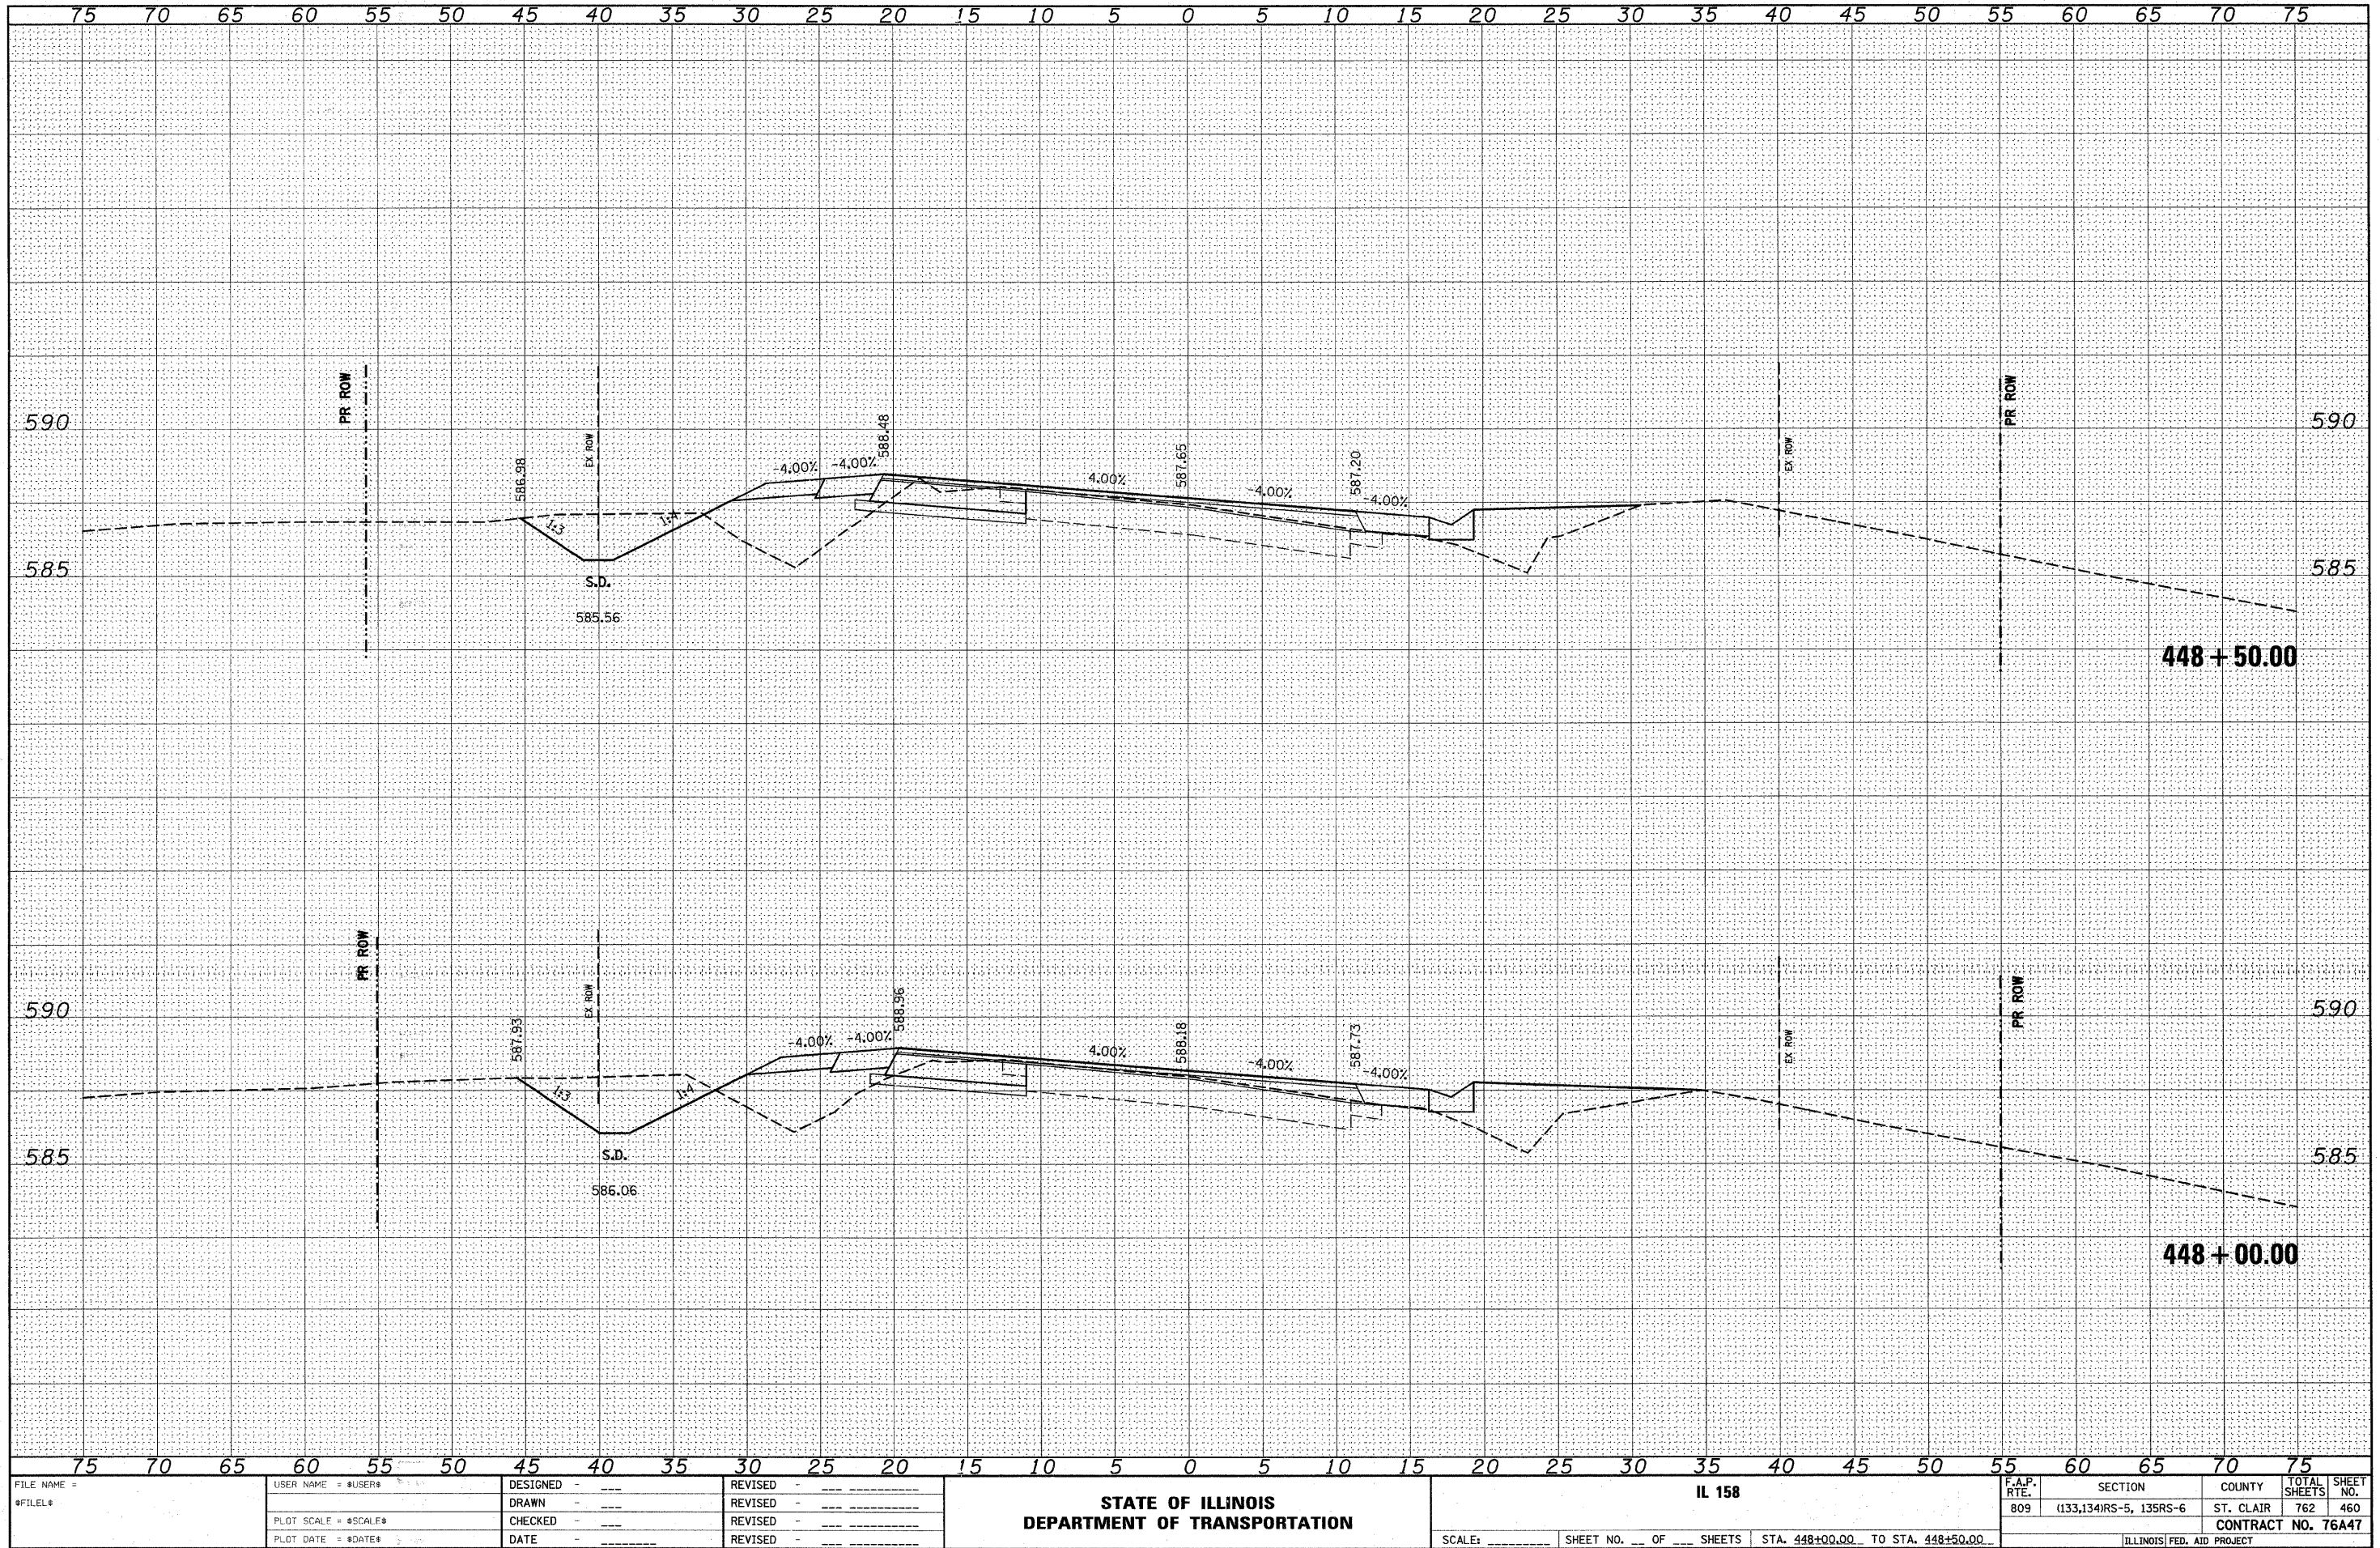


FINAL	SURVEYED	BY	DATE
NO.	PLOTTED		
	NOTE BOOK		
	AREAS		
	CHECKED		

ORIGINAL	SURVEYED	BY	DATE
NO.	PLOTTED		
	NOTE BOOK		
	AREAS		
	CHECKED		

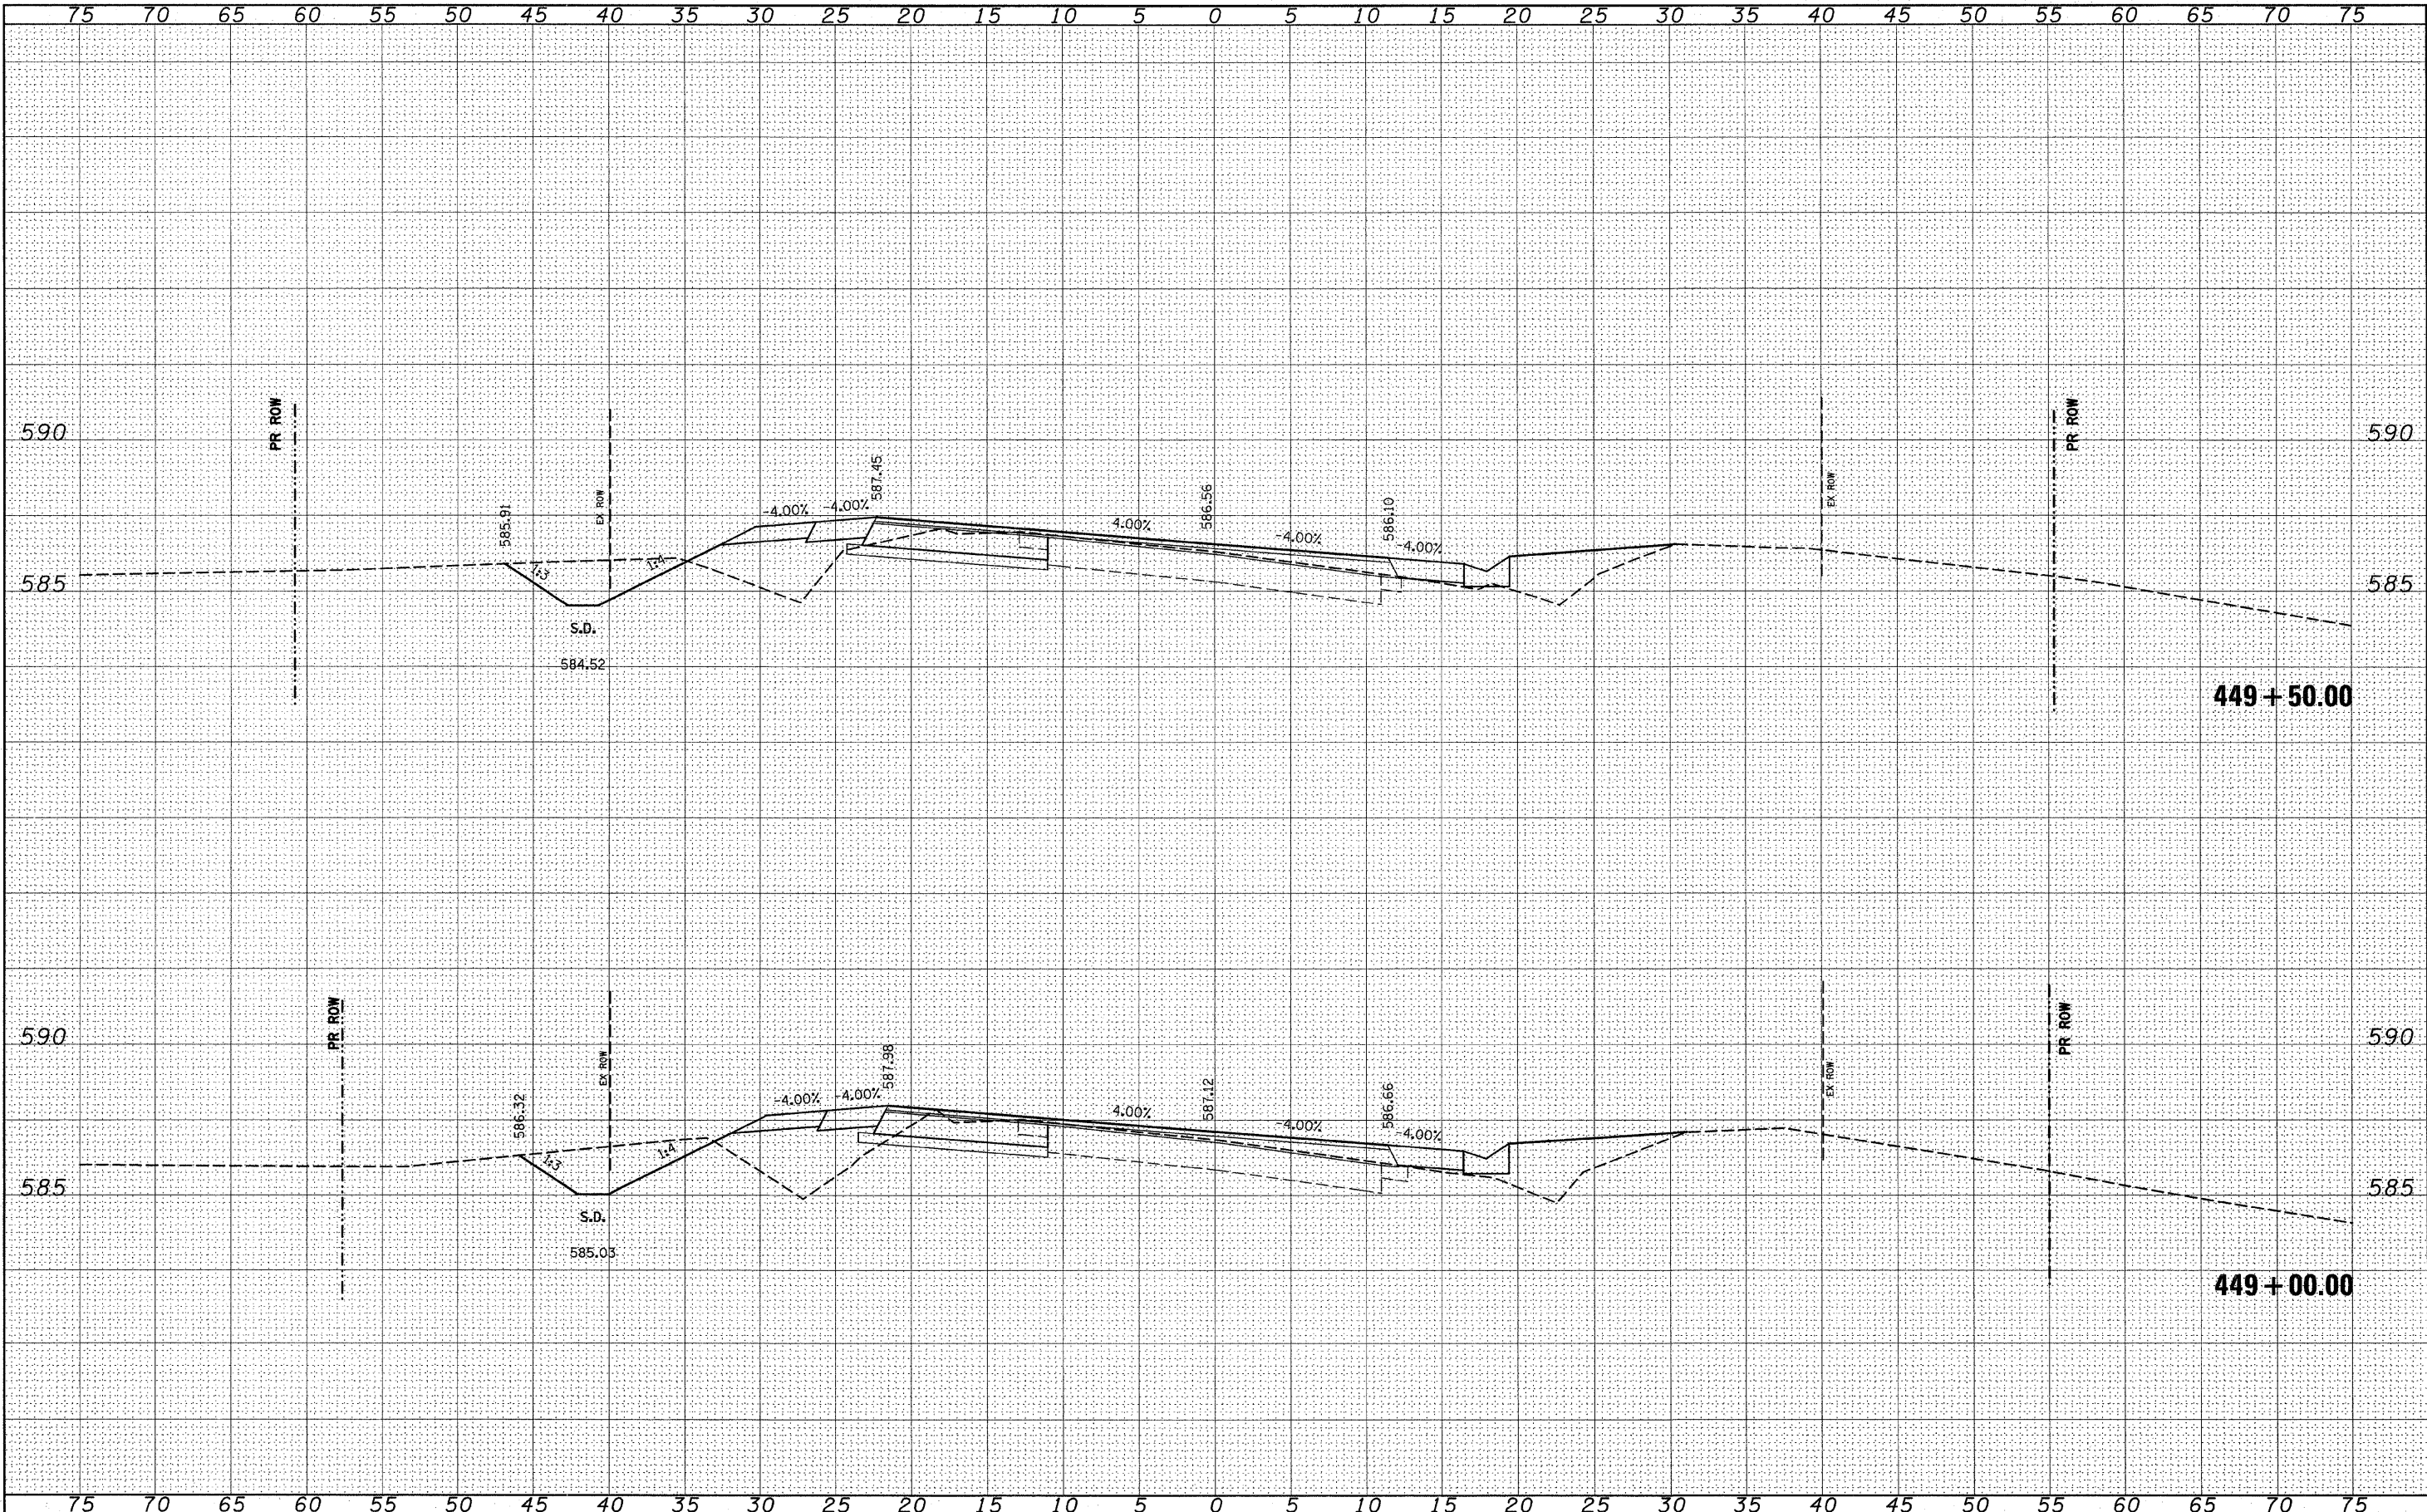


ORIGINAL		BY	DATE
SURVEYED			
PLOTTED			
TEMPLATE			
AREAS			
AREAS CHECKED			
NO			

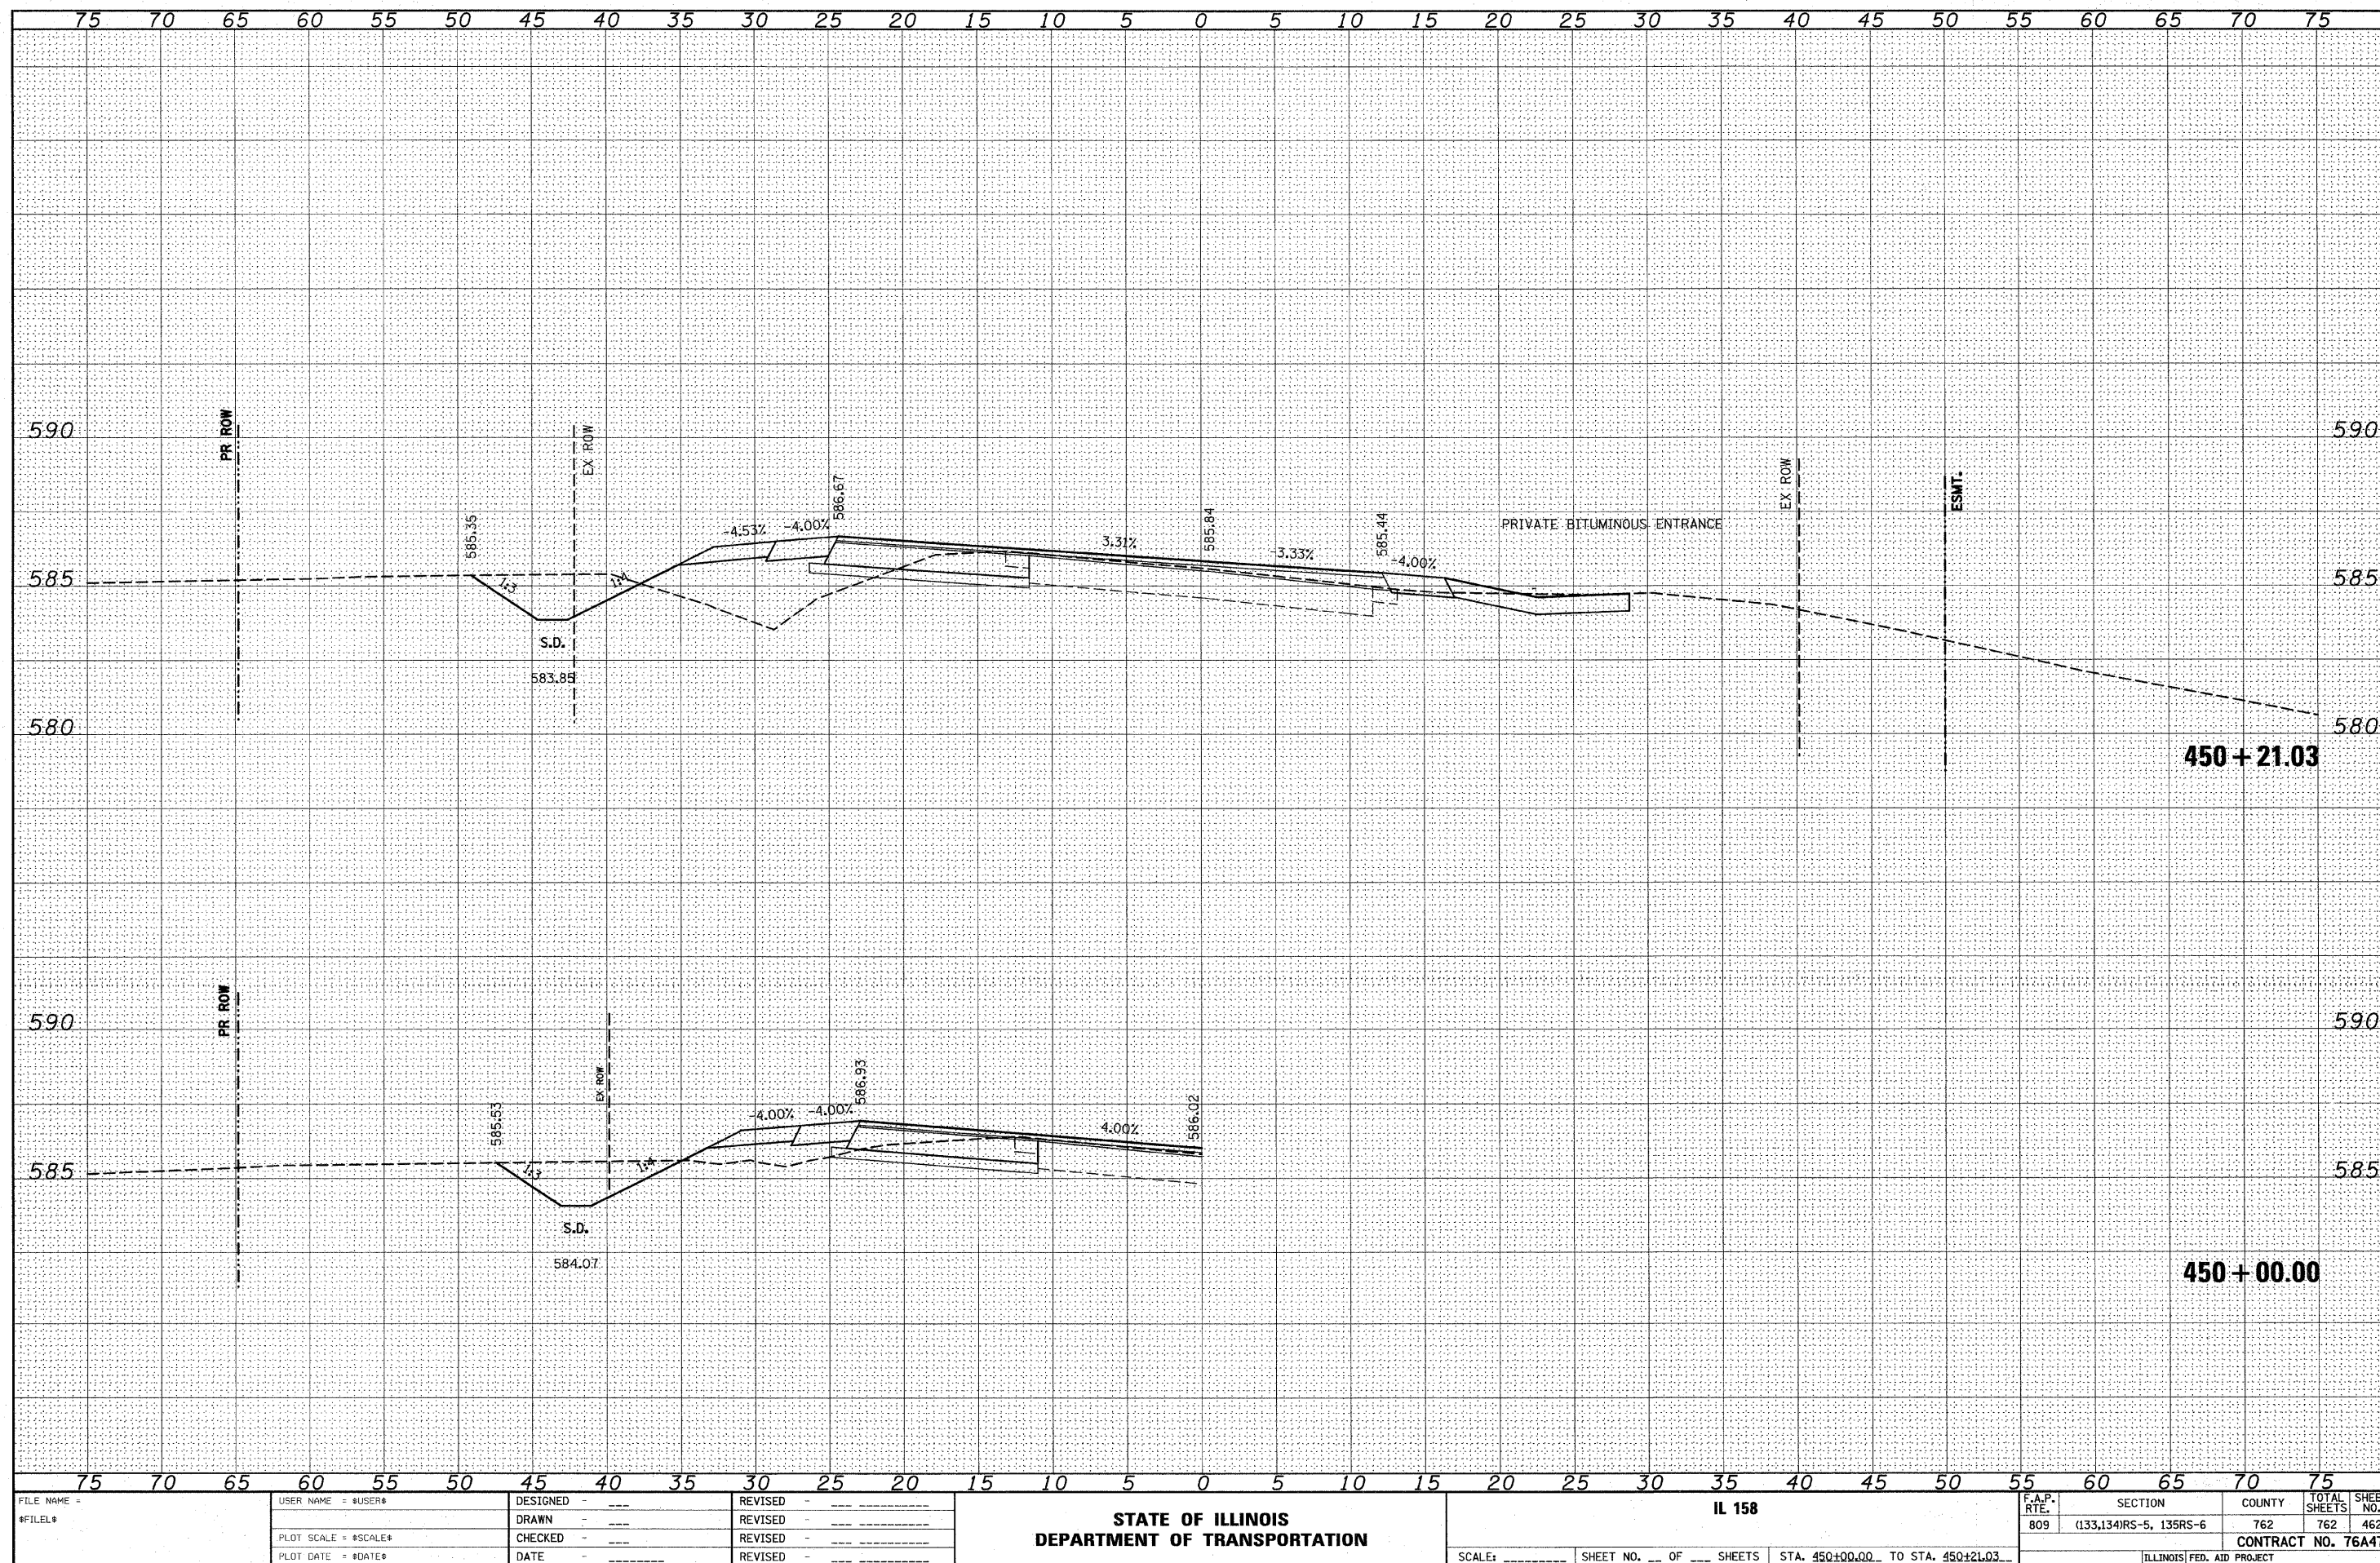


FINAL	SURVEYED	BY	DATE
SURVEY	FILED		
NOTE BOOK	TEMPLATE		
NO.	AREAS CHECKED		

ORIGINAL	SURVEYED	BY	DATE
SURVEY	FILED		
NOTE BOOK	TEMPLATE		
NO.	AREAS CHECKED		

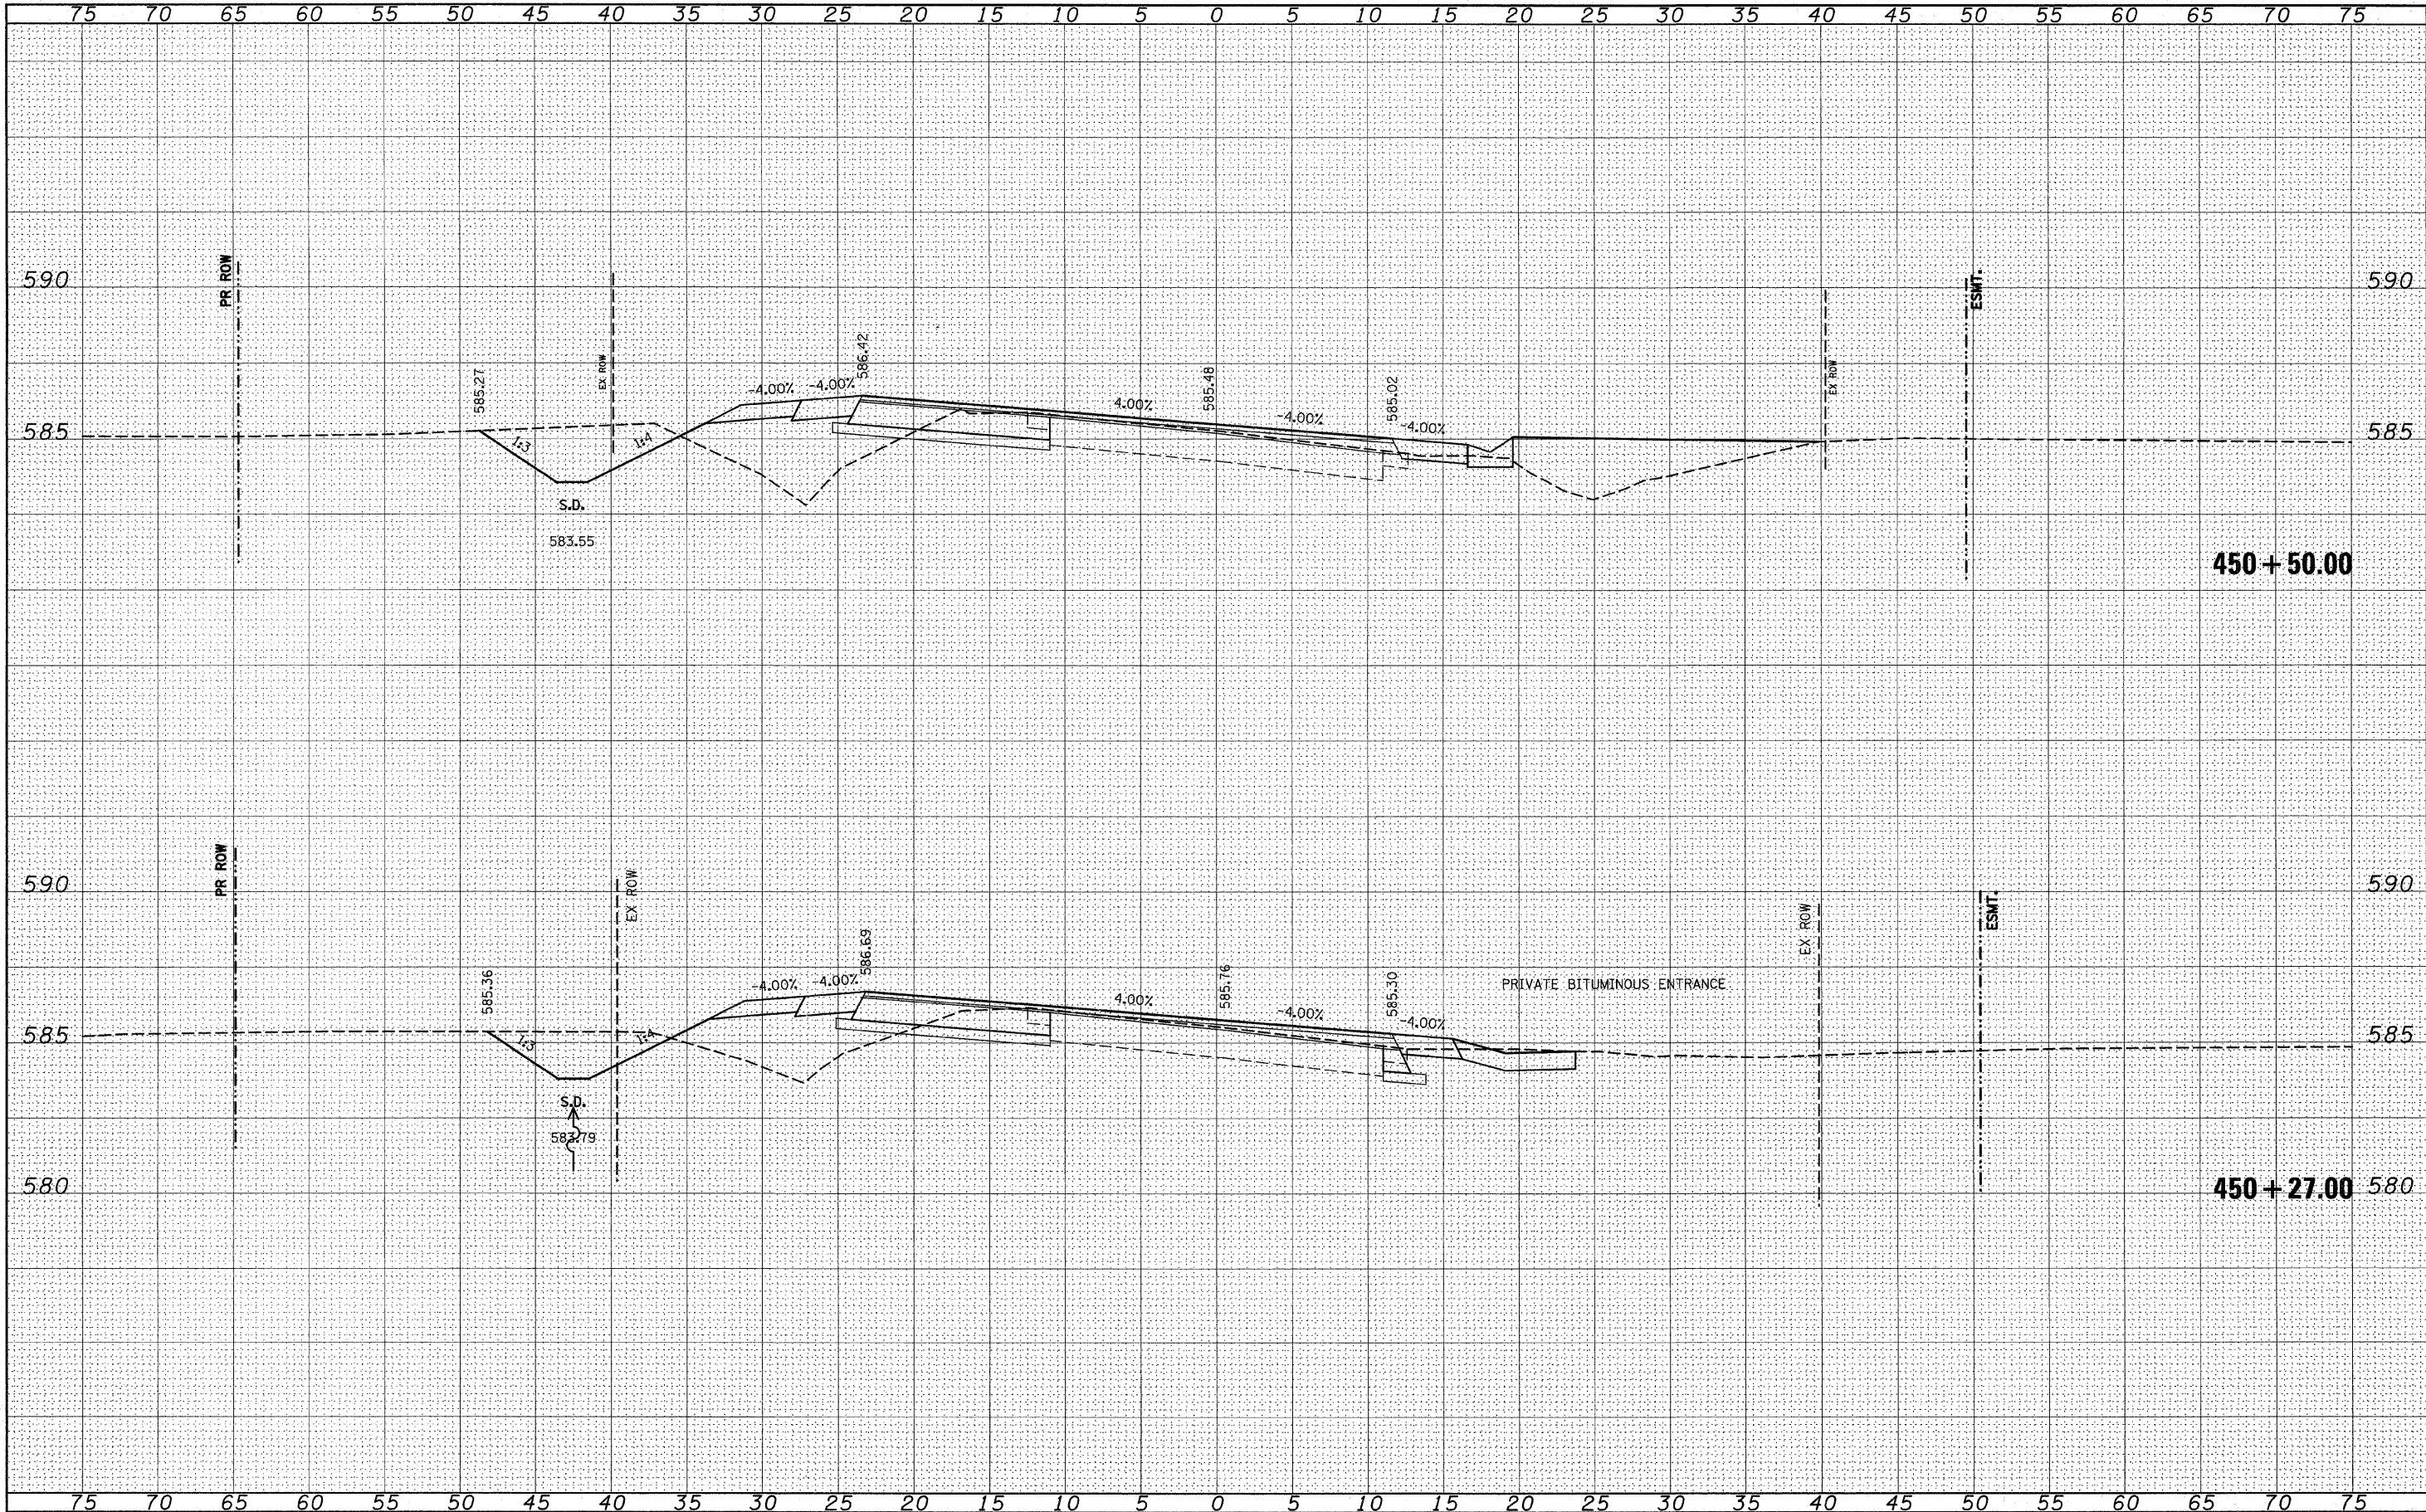


FINAL	DATE	BY
SURVEY		
NOTED		
BOOK		
NO.		

ORIGINAL	DATE	BY
SURVEY		
NOTED		
BOOK		
NO.		

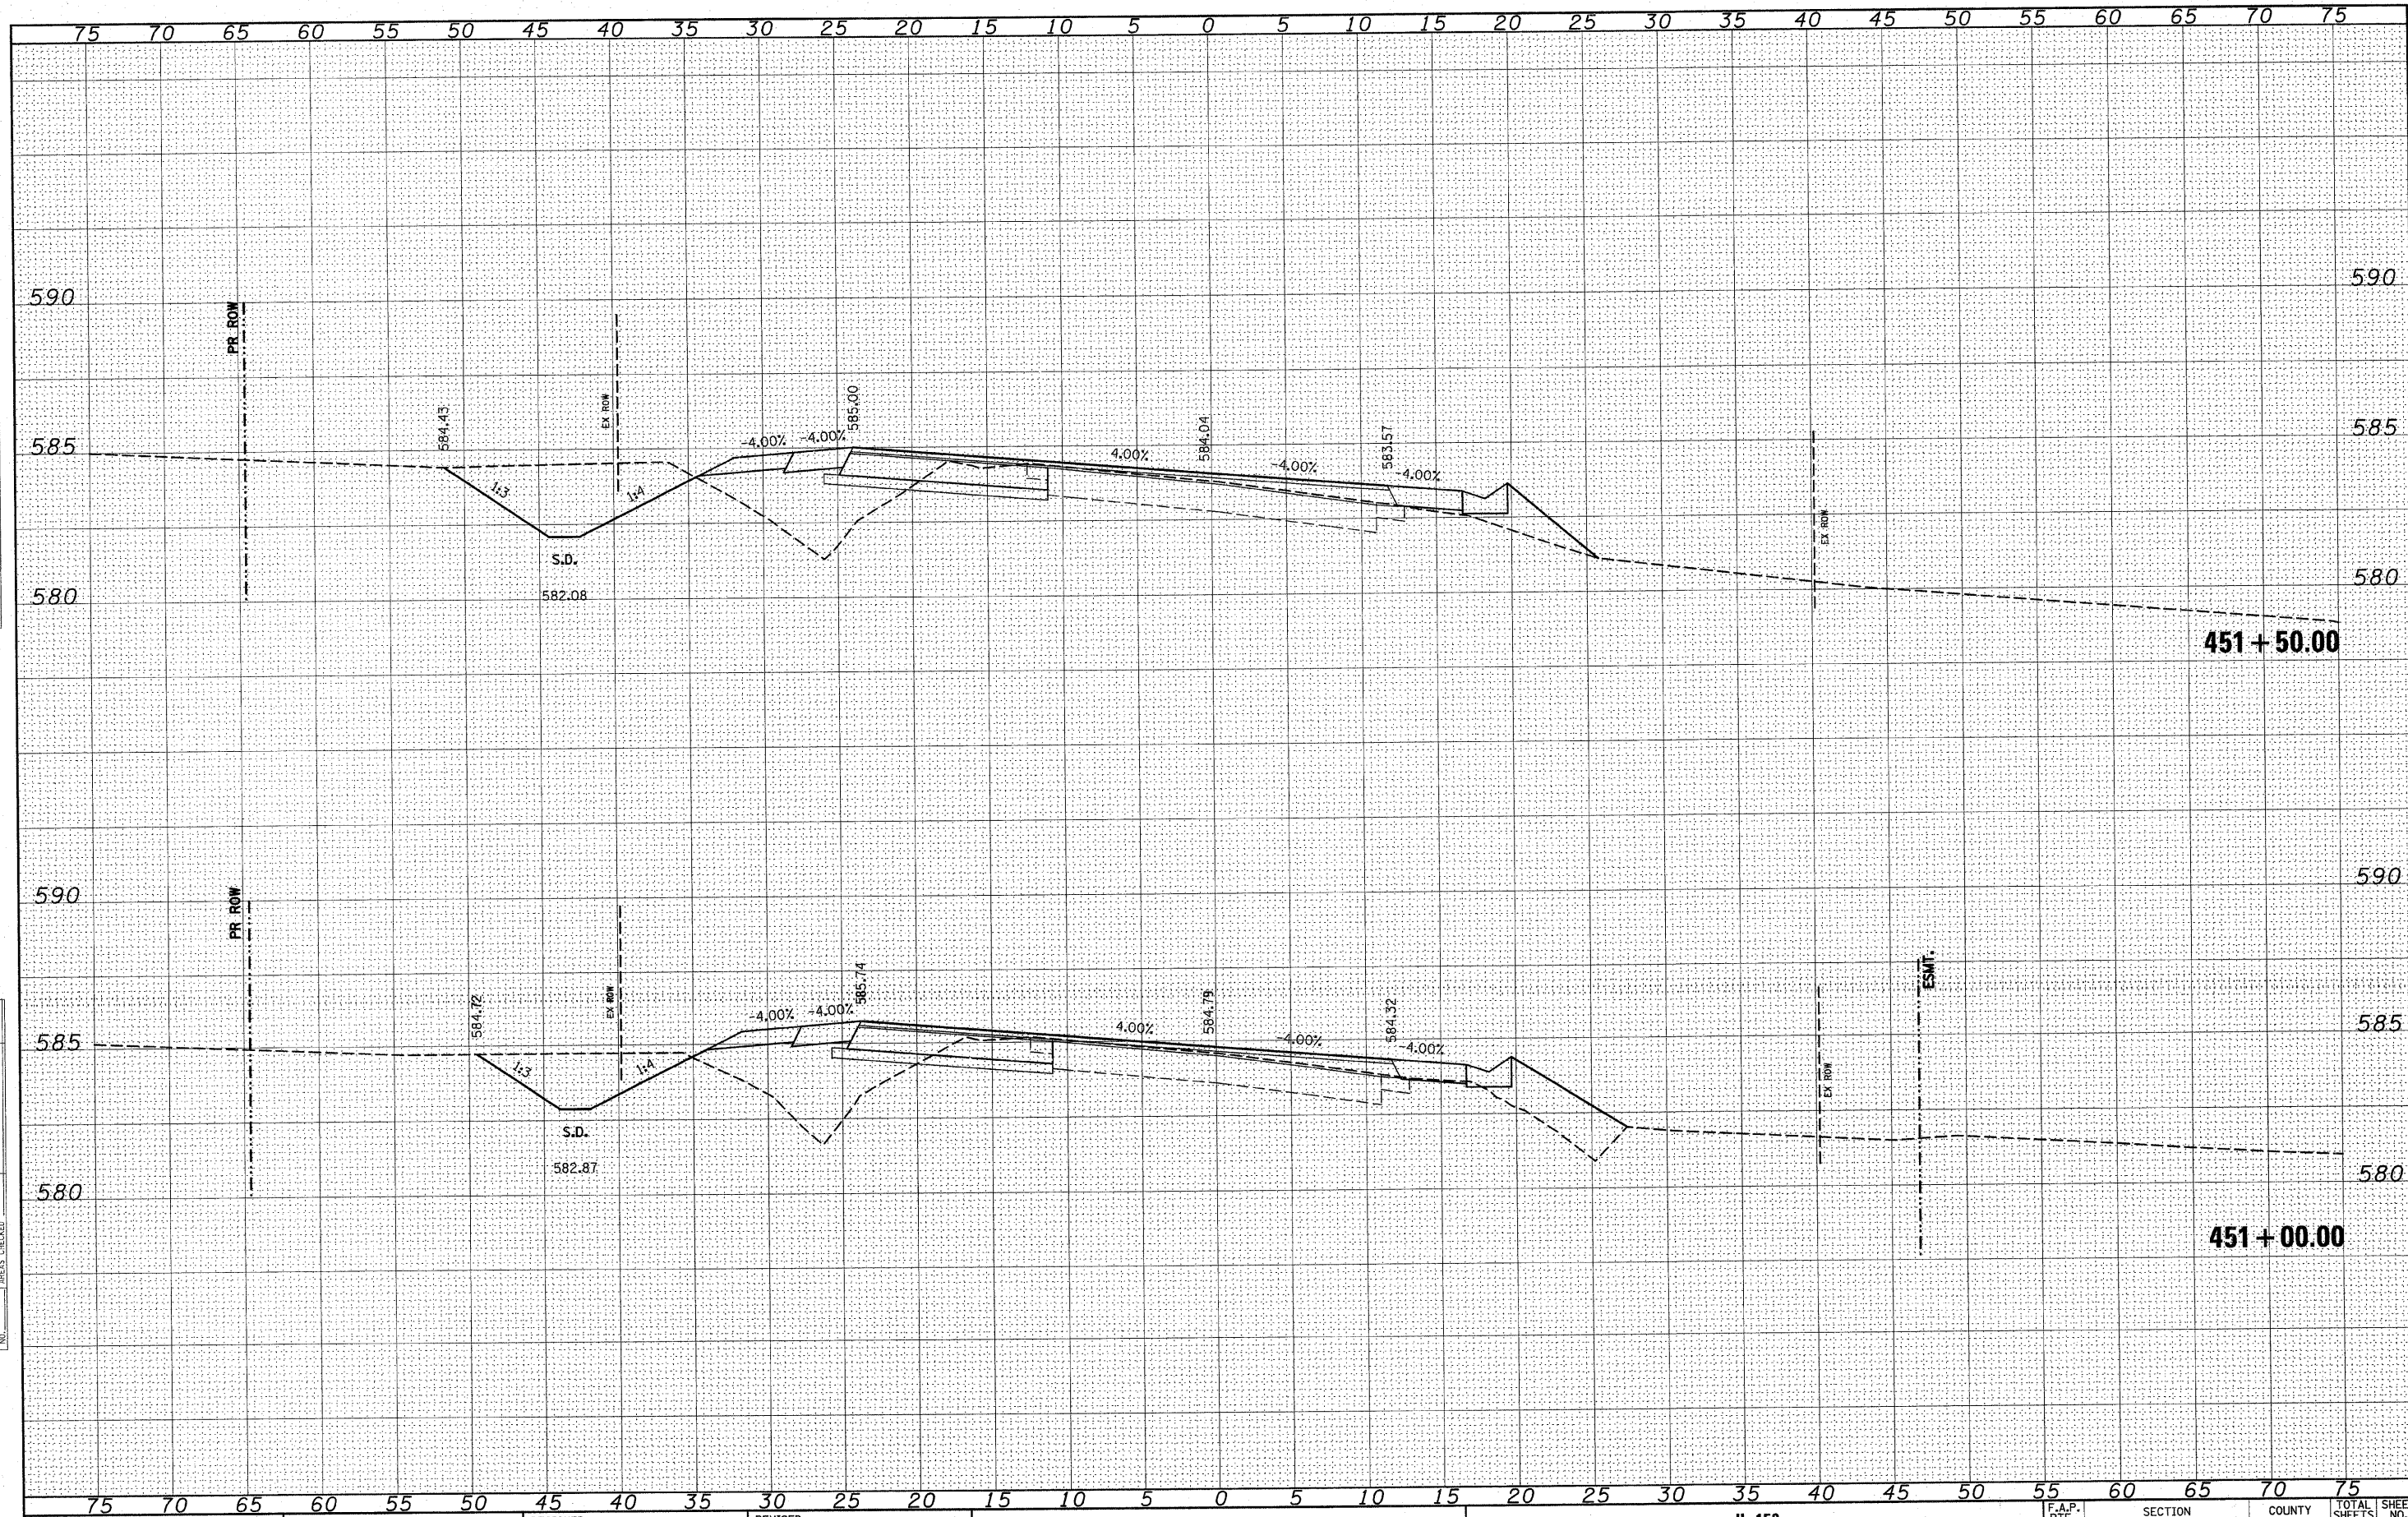

FINAL	SURVEYED	DATE
SURVEY	BY	
NOTE BOOK	NO.	
NO.		


ORIGINAL	SURVEYED	DATE
SURVEY	BY	
NOTE BOOK	NO.	
NO.		

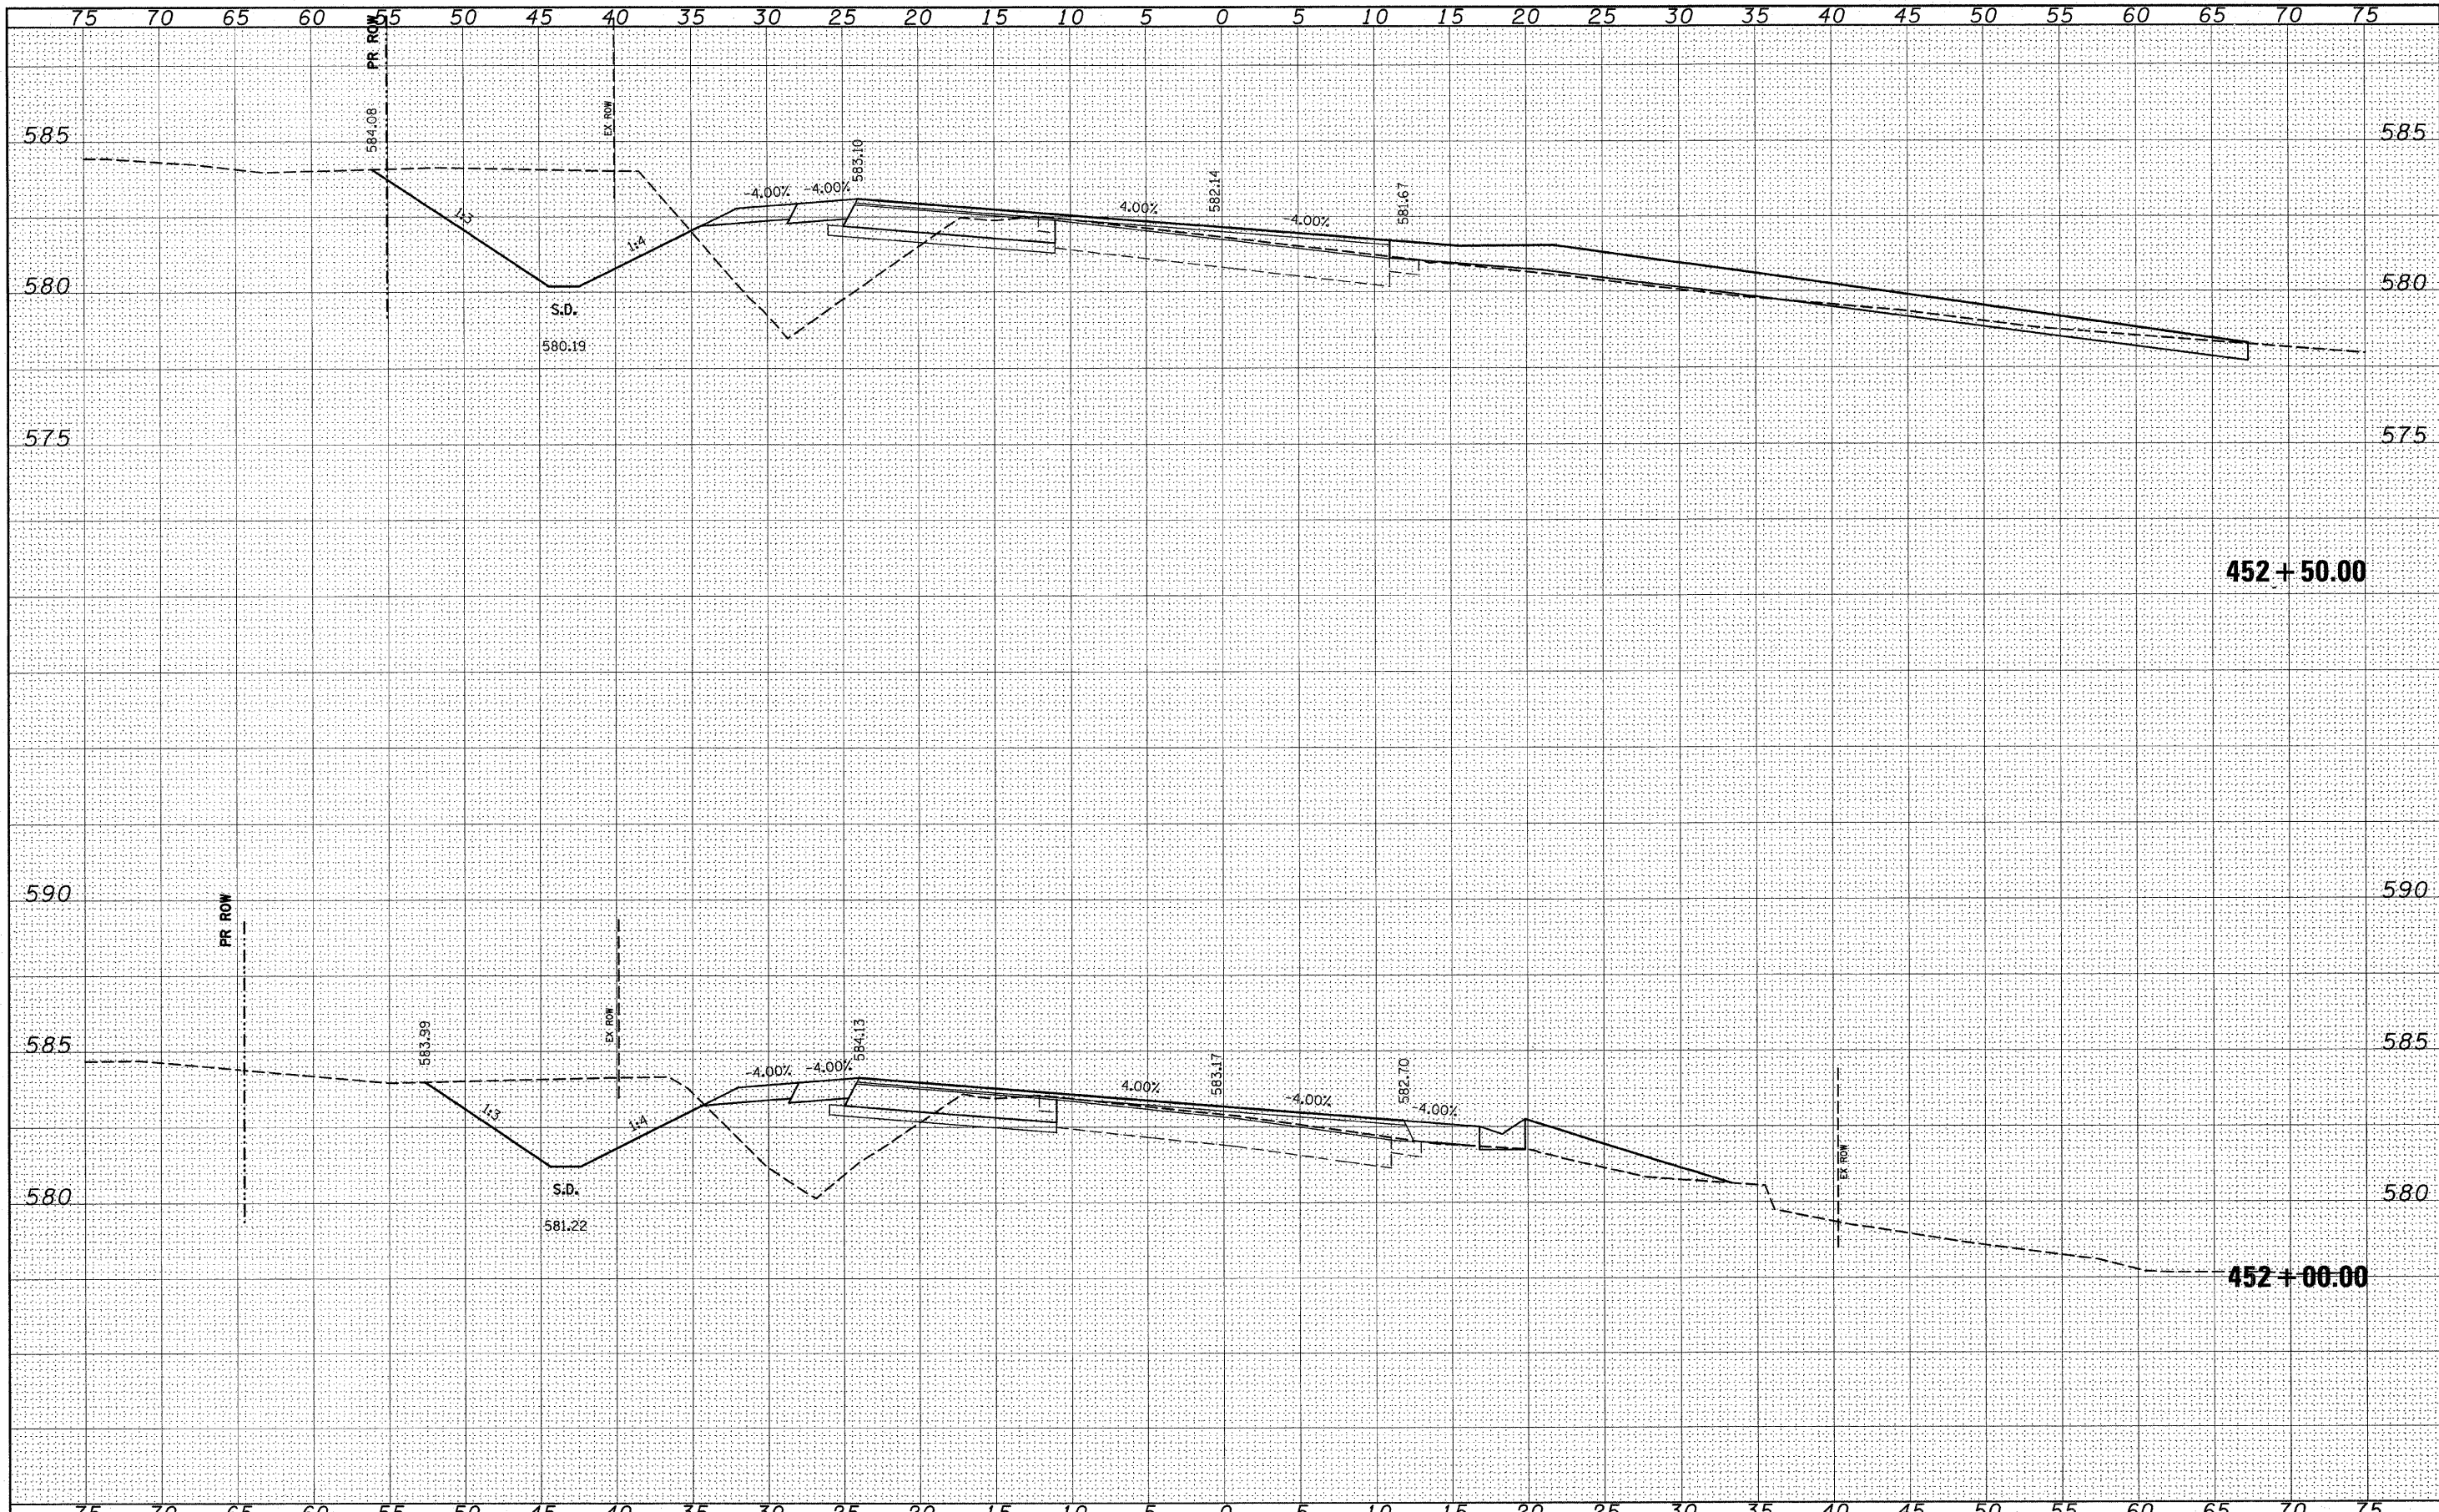

FILE NAME =	USER NAME = #USER#	DESIGNED -	REVISED -	STATE OF ILLINOIS DEPARTMENT OF TRANSPORTATION	IL 158	F.A.P. RTE.	SECTION	COUNTY	TOTAL SHEETS	SHEET NO.
#FILE#		DRAWN -	REVISED -		809	(133,134)RS-5, 135RS-6	ST. CLAIR	762	465	
		CHECKED -	REVISED -		CONTRACT NO. 76A47					
		DATE -	REVISED -		ILLINOIS FED. AID PROJECT					
PLOT SCALE = #SCALE#					SCALE: _____	SHEET NO. ____ OF ____ SHEETS		STA. 452+00.00 TO STA. 452+50.00		
PLOT DATE = #DATE#										


FINAL SURVEY	SURVEYED	BY	DATE
NOTE BOOK	PLOTTED		
NO.	TEMPLATE		
	AREAS		
	CHECKED		

ORIGINAL SURVEY	SURVEYED	BY	DATE
NOTE BOOK	PLOTTED		
NO.	TEMPLATE		
	AREAS		
	CHECKED		

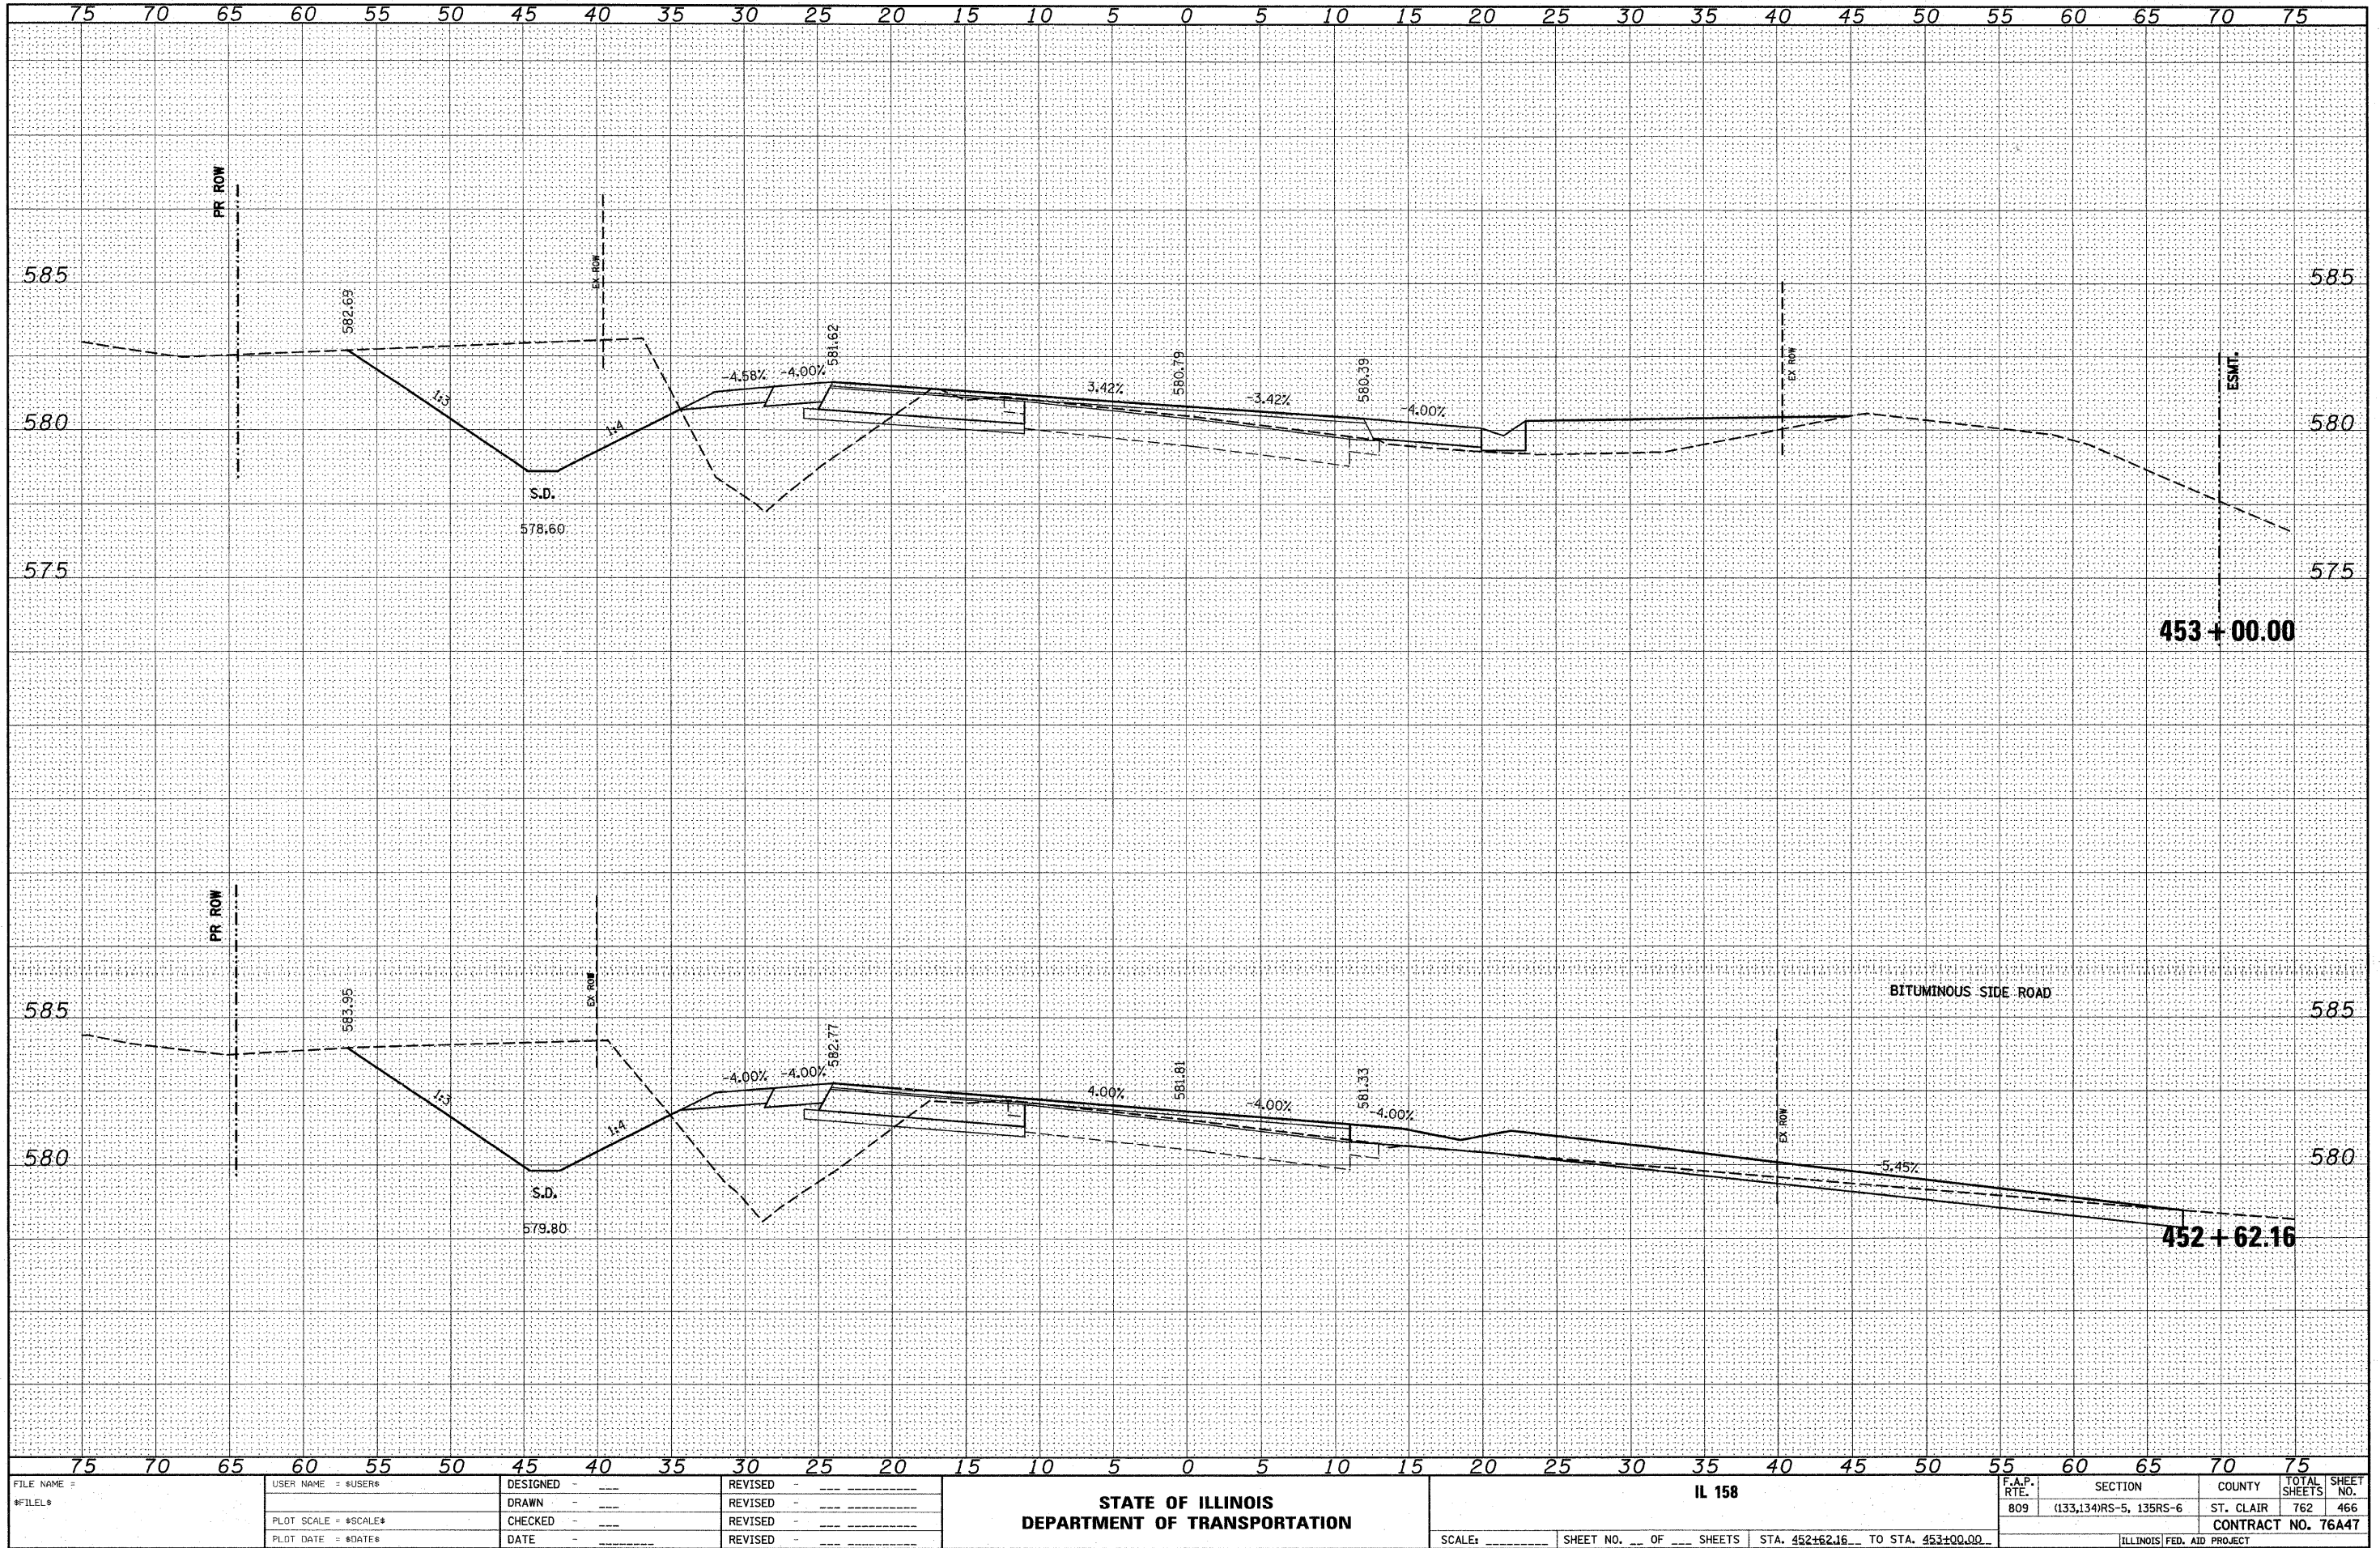


FINAL	SURVEYED	BY	DATE
SURVEY	FLATTED		
NOTE BOOK	TEMPLATE		
NO.	AREAS CHECKED		

ORIGINAL	SURVEYED	BY	DATE
SURVEY	FLATTED		
NOTE BOOK	TEMPLATE		
NO.	AREAS CHECKED		

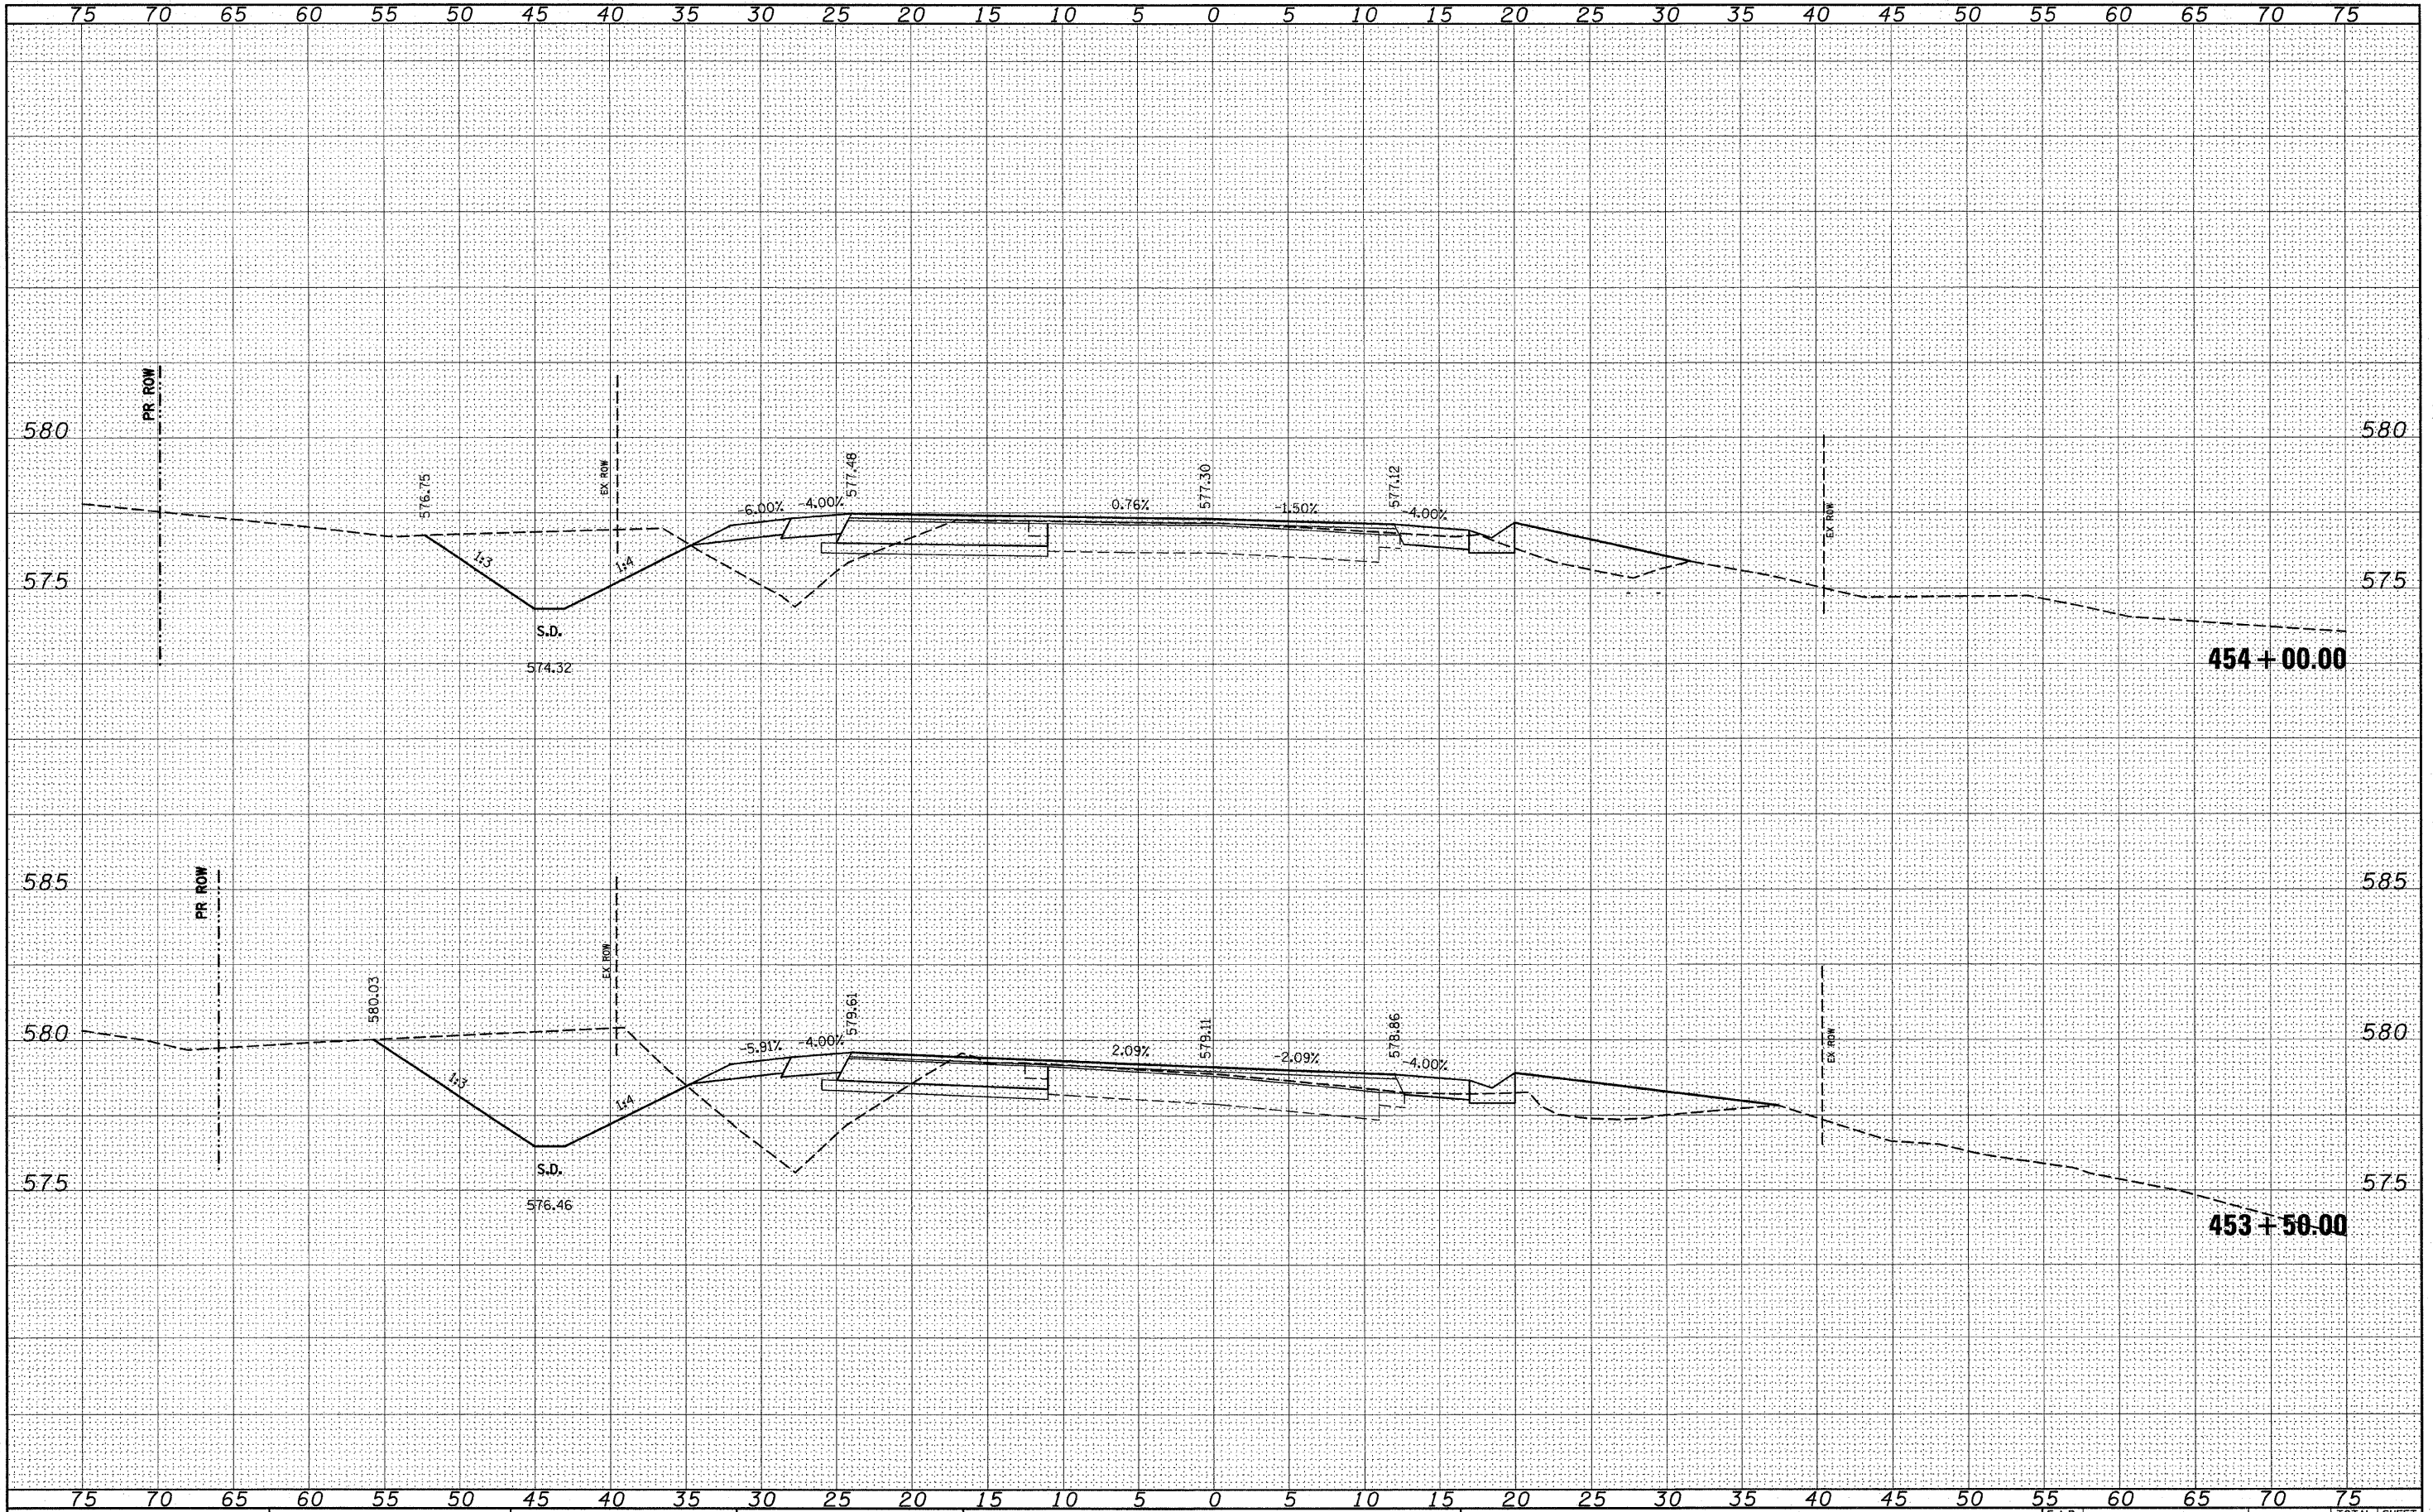


FINAL	SURVEYED	BY	DATE
SURVEY	FLATTED		
NOTE BOOK	TEMPLATE		
NO.	AREAS CHECKED		

ORIGINAL	SURVEY	BY	DATE
SURVEY	FLATTED		
NOTE BOOK	TEMPLATE		
NO.	AREAS CHECKED		

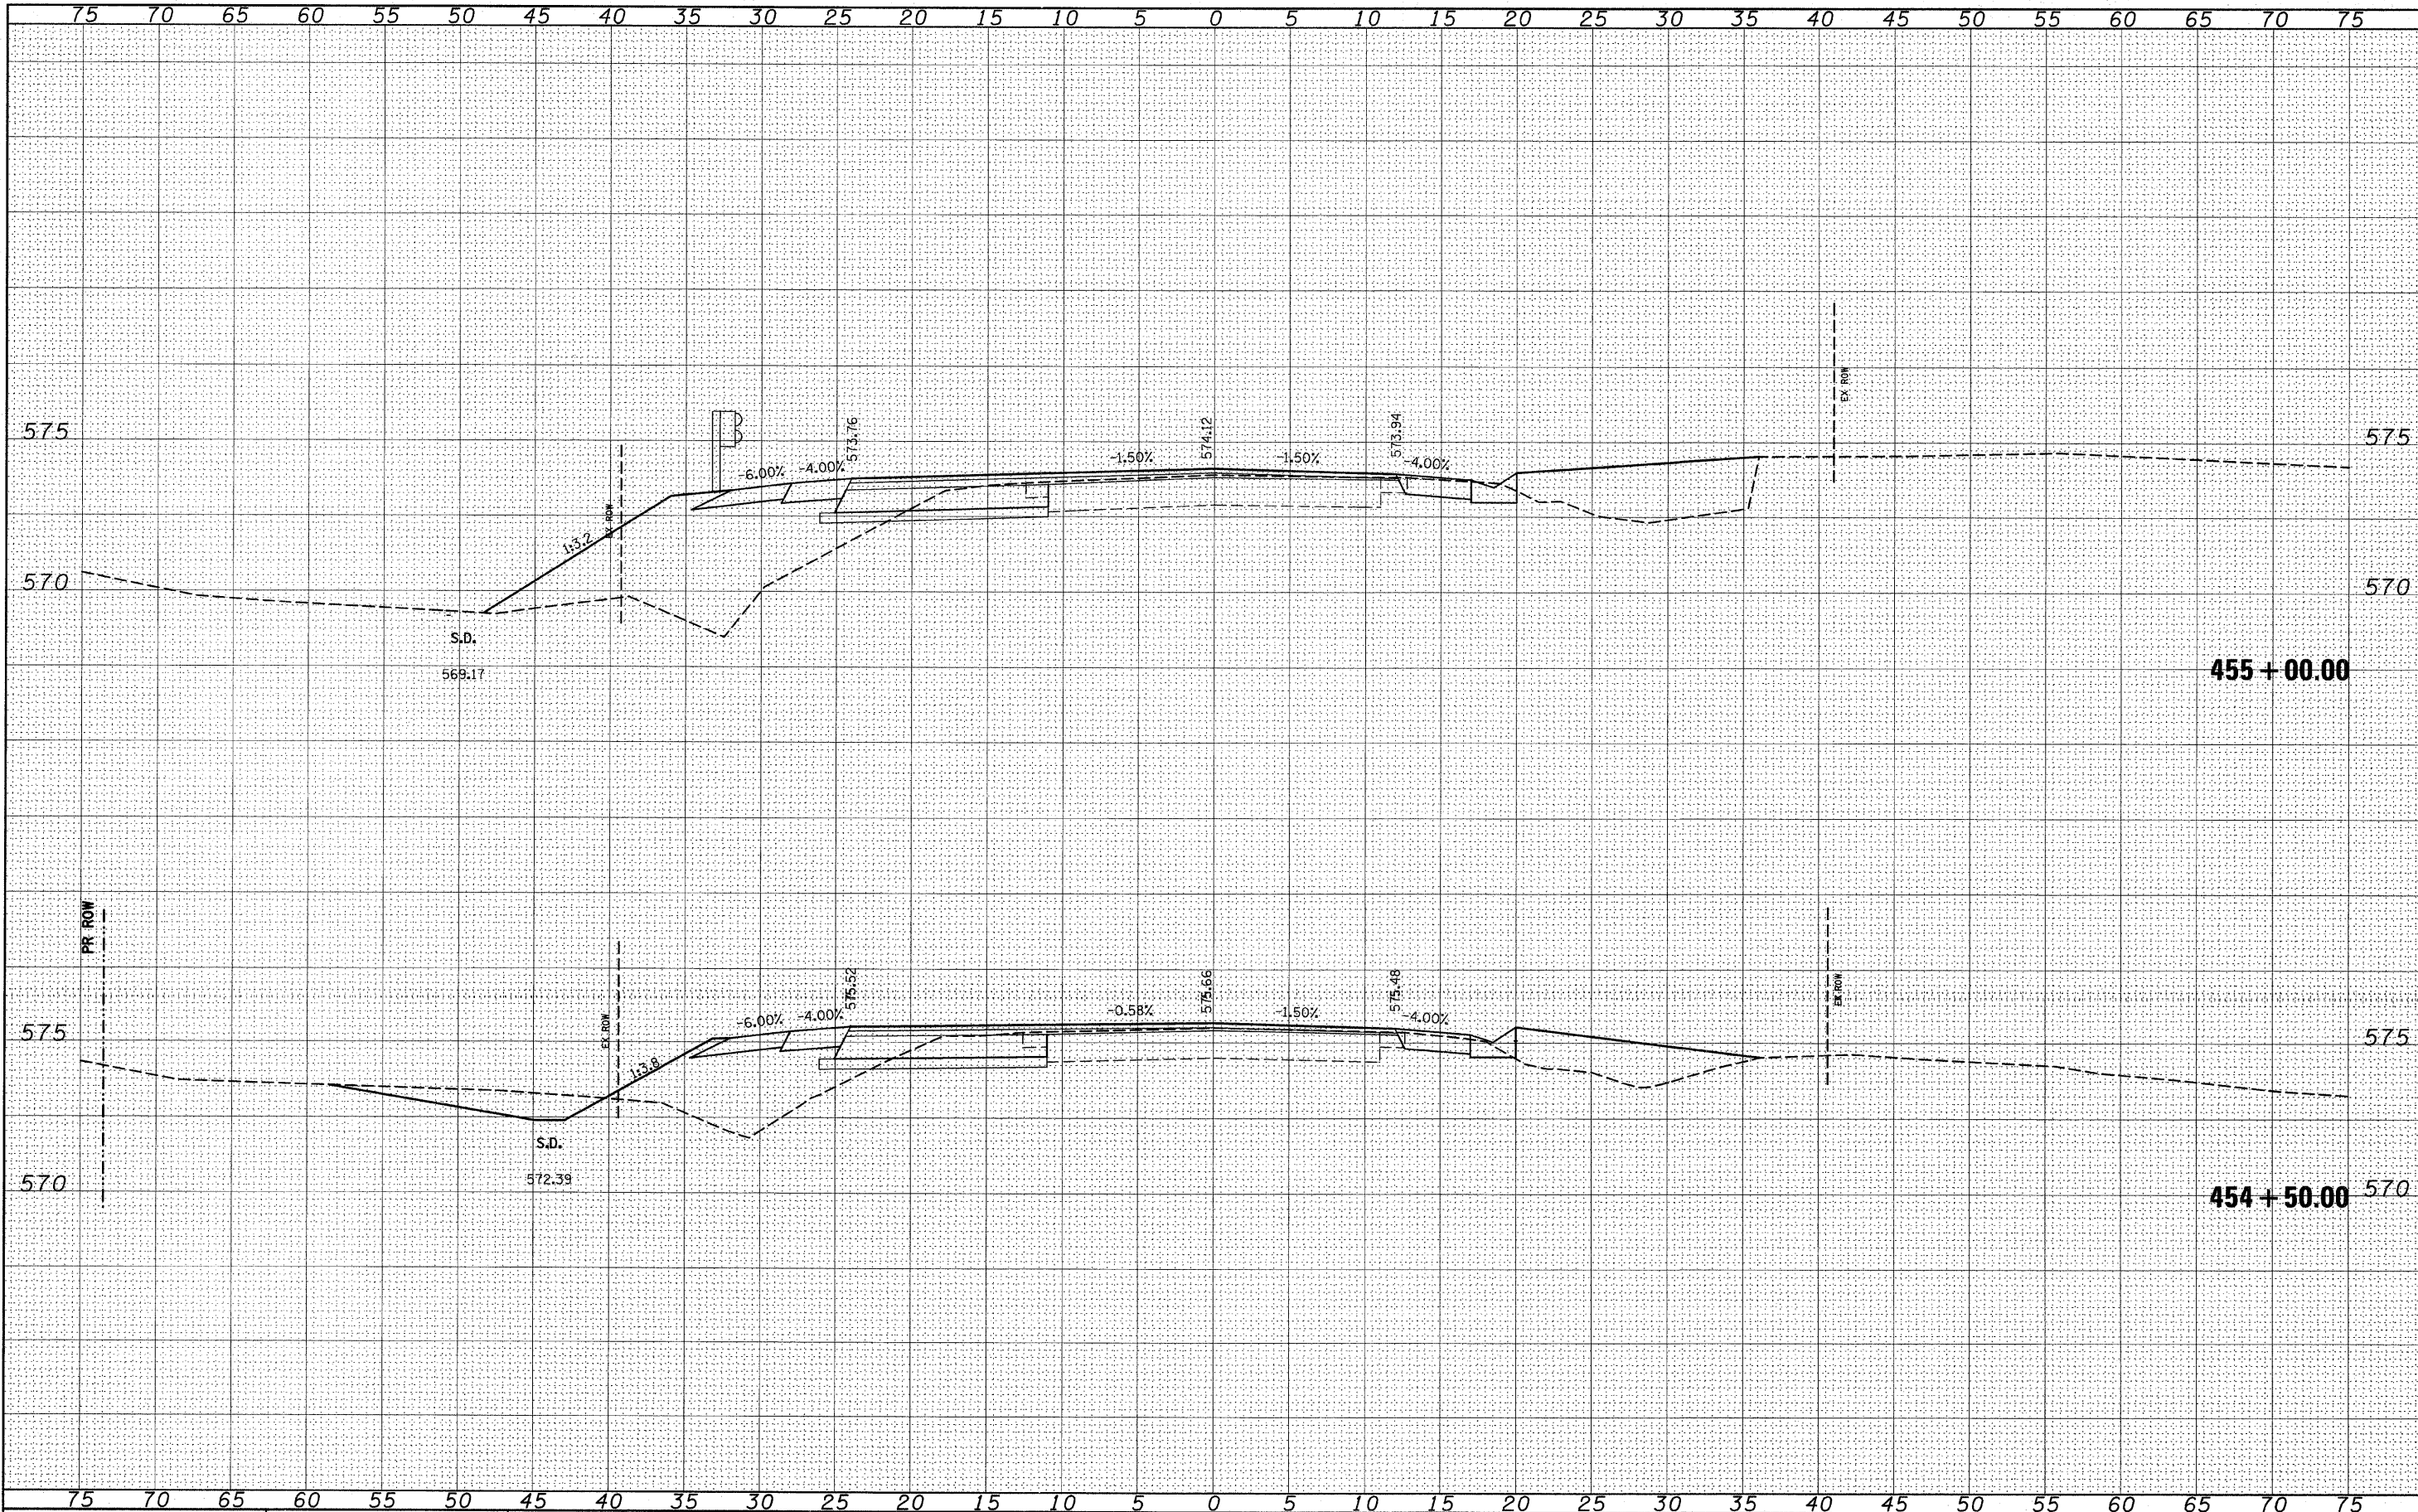


FINAL SURVEY	SURVEYED	BY	DATE
NOTE BOOK	PLOTTED		
NO.	TEMPLATE		
	AREAS		
	FIELD CHECKED		

ORIGINAL SURVEY	SURVEYED	BY	DATE
NOTE BOOK	PLOTTED		
NO.	TEMPLATE		
	AREAS		
	FIELD CHECKED		

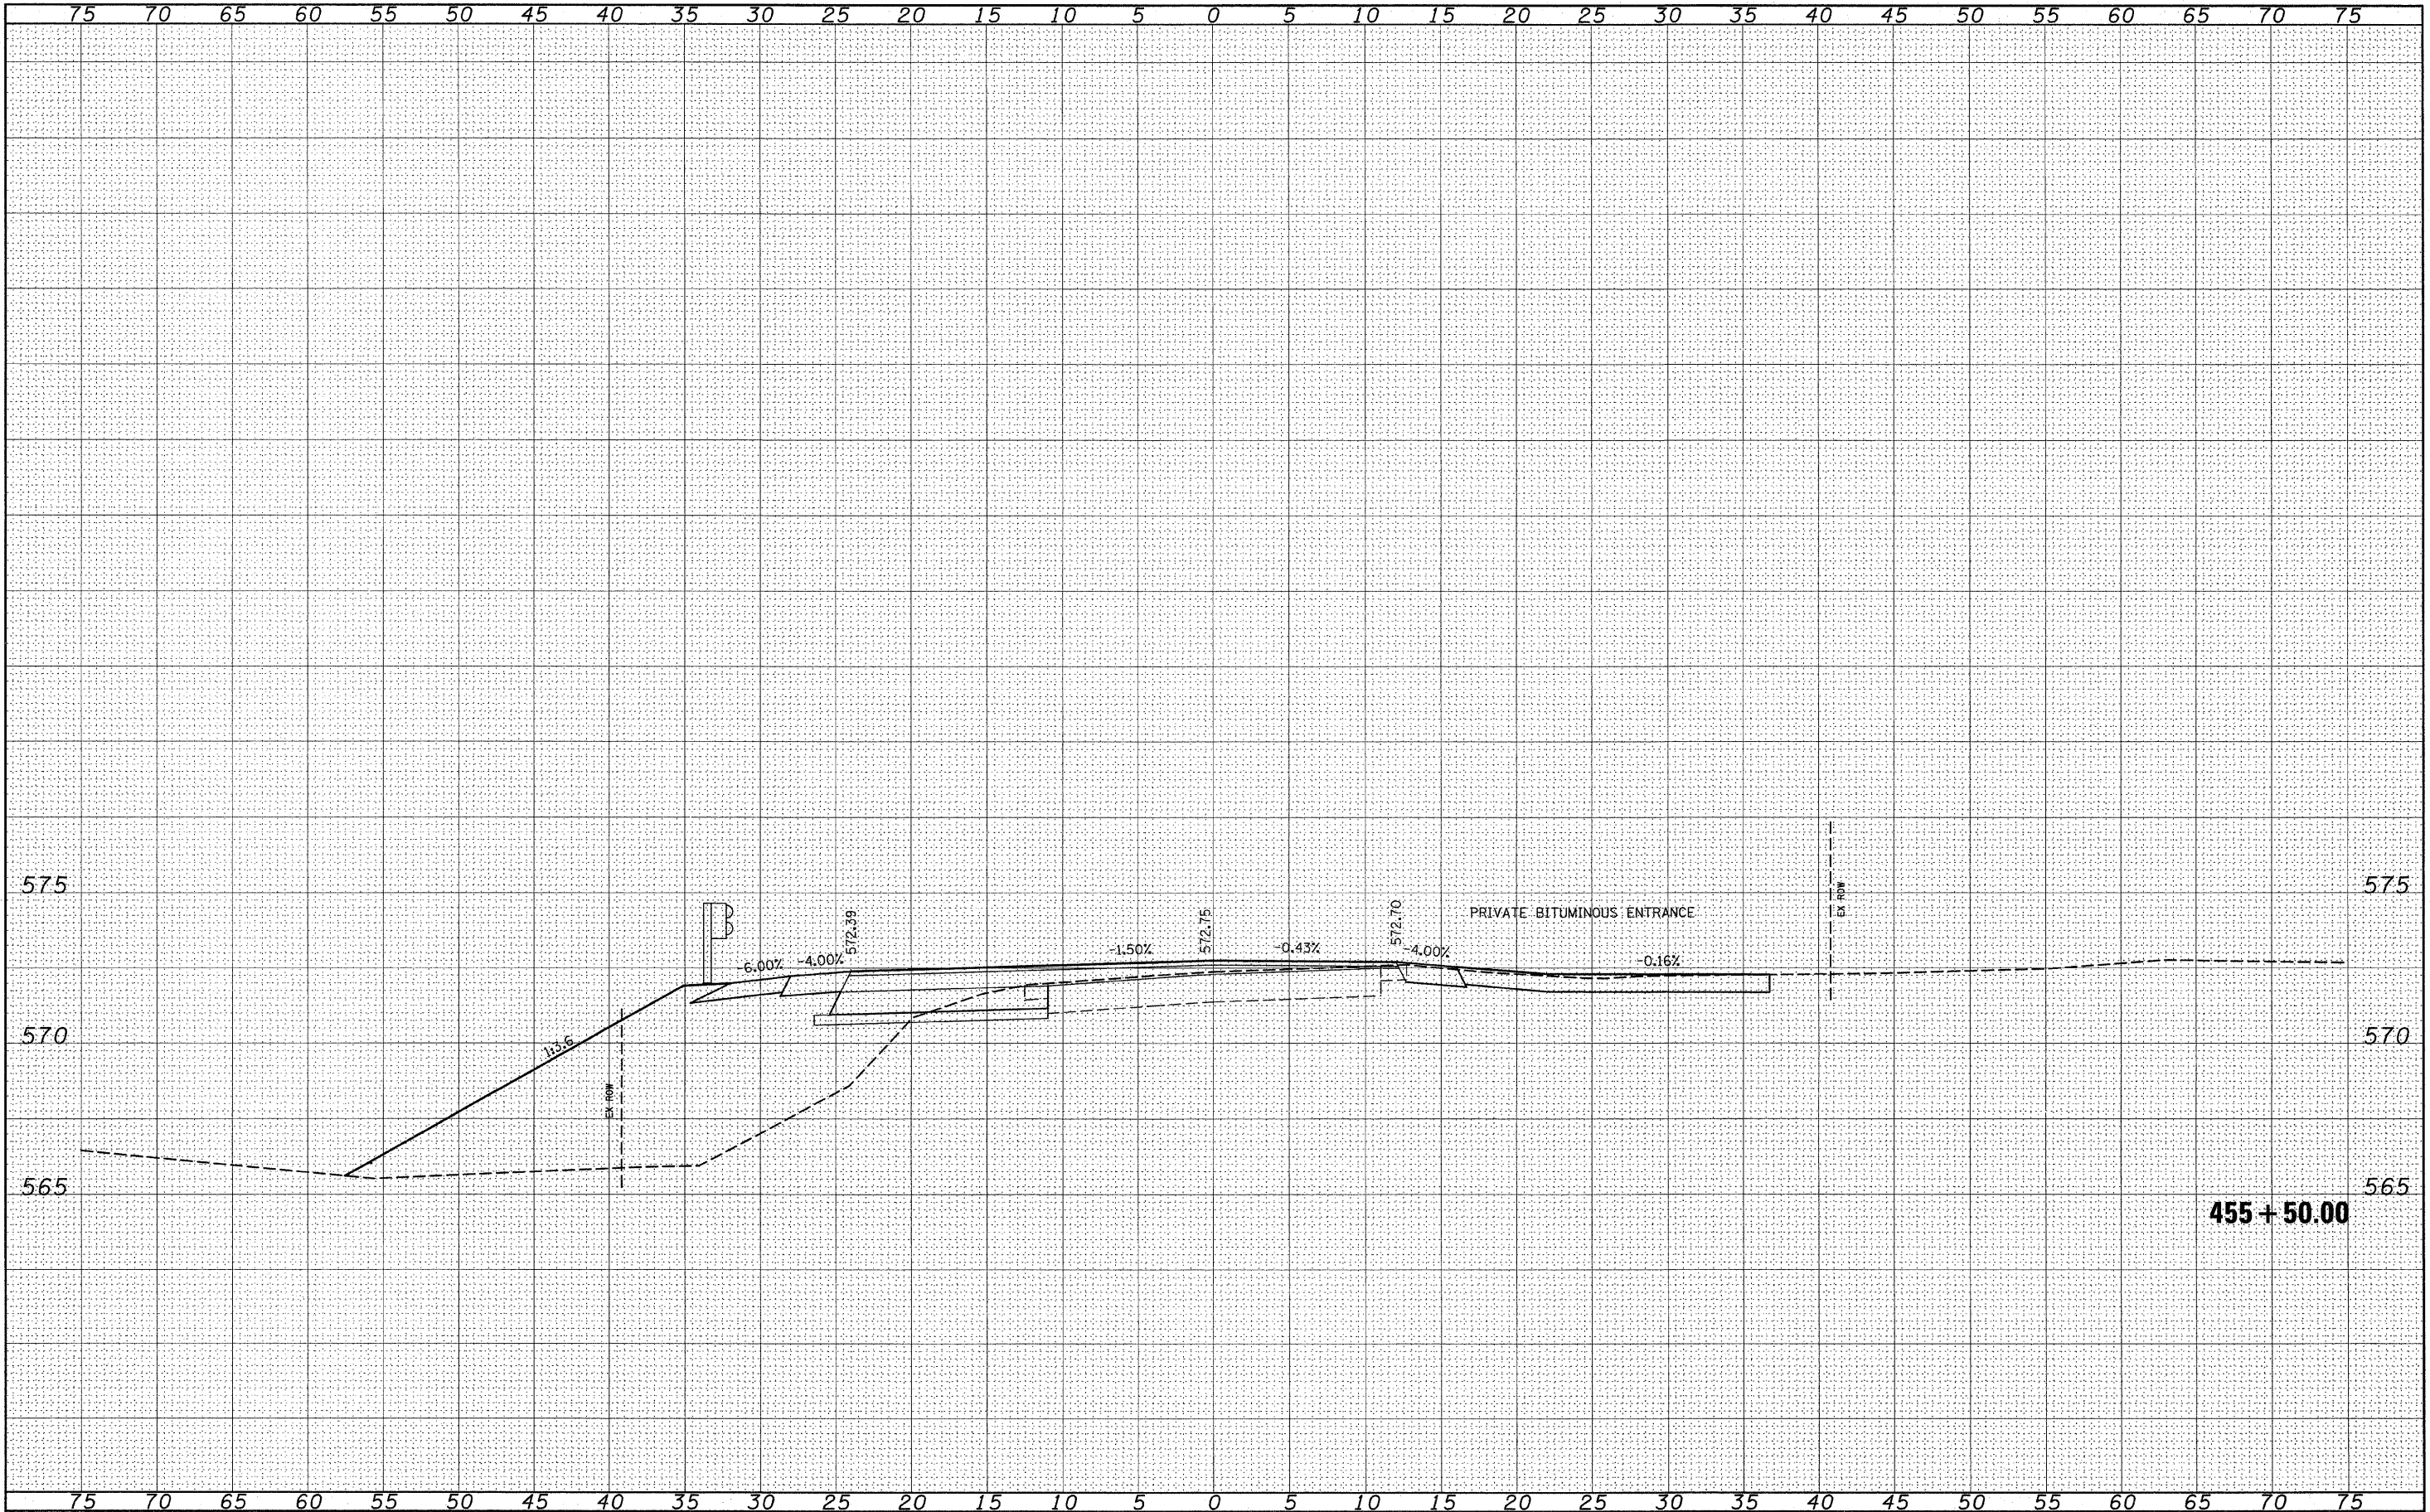


FINAL SURVEY	SURVEYED	BY	DATE
NOTE BOOK	PLOTTED		
NO.	TEMPLATE		
	AREAS		
	CHECKED		

ORIGINAL SURVEY	SURVEYED	BY	DATE
NOTE BOOK	PLOTTED		
NO.	TEMPLATE		
	AREAS		
	CHECKED		

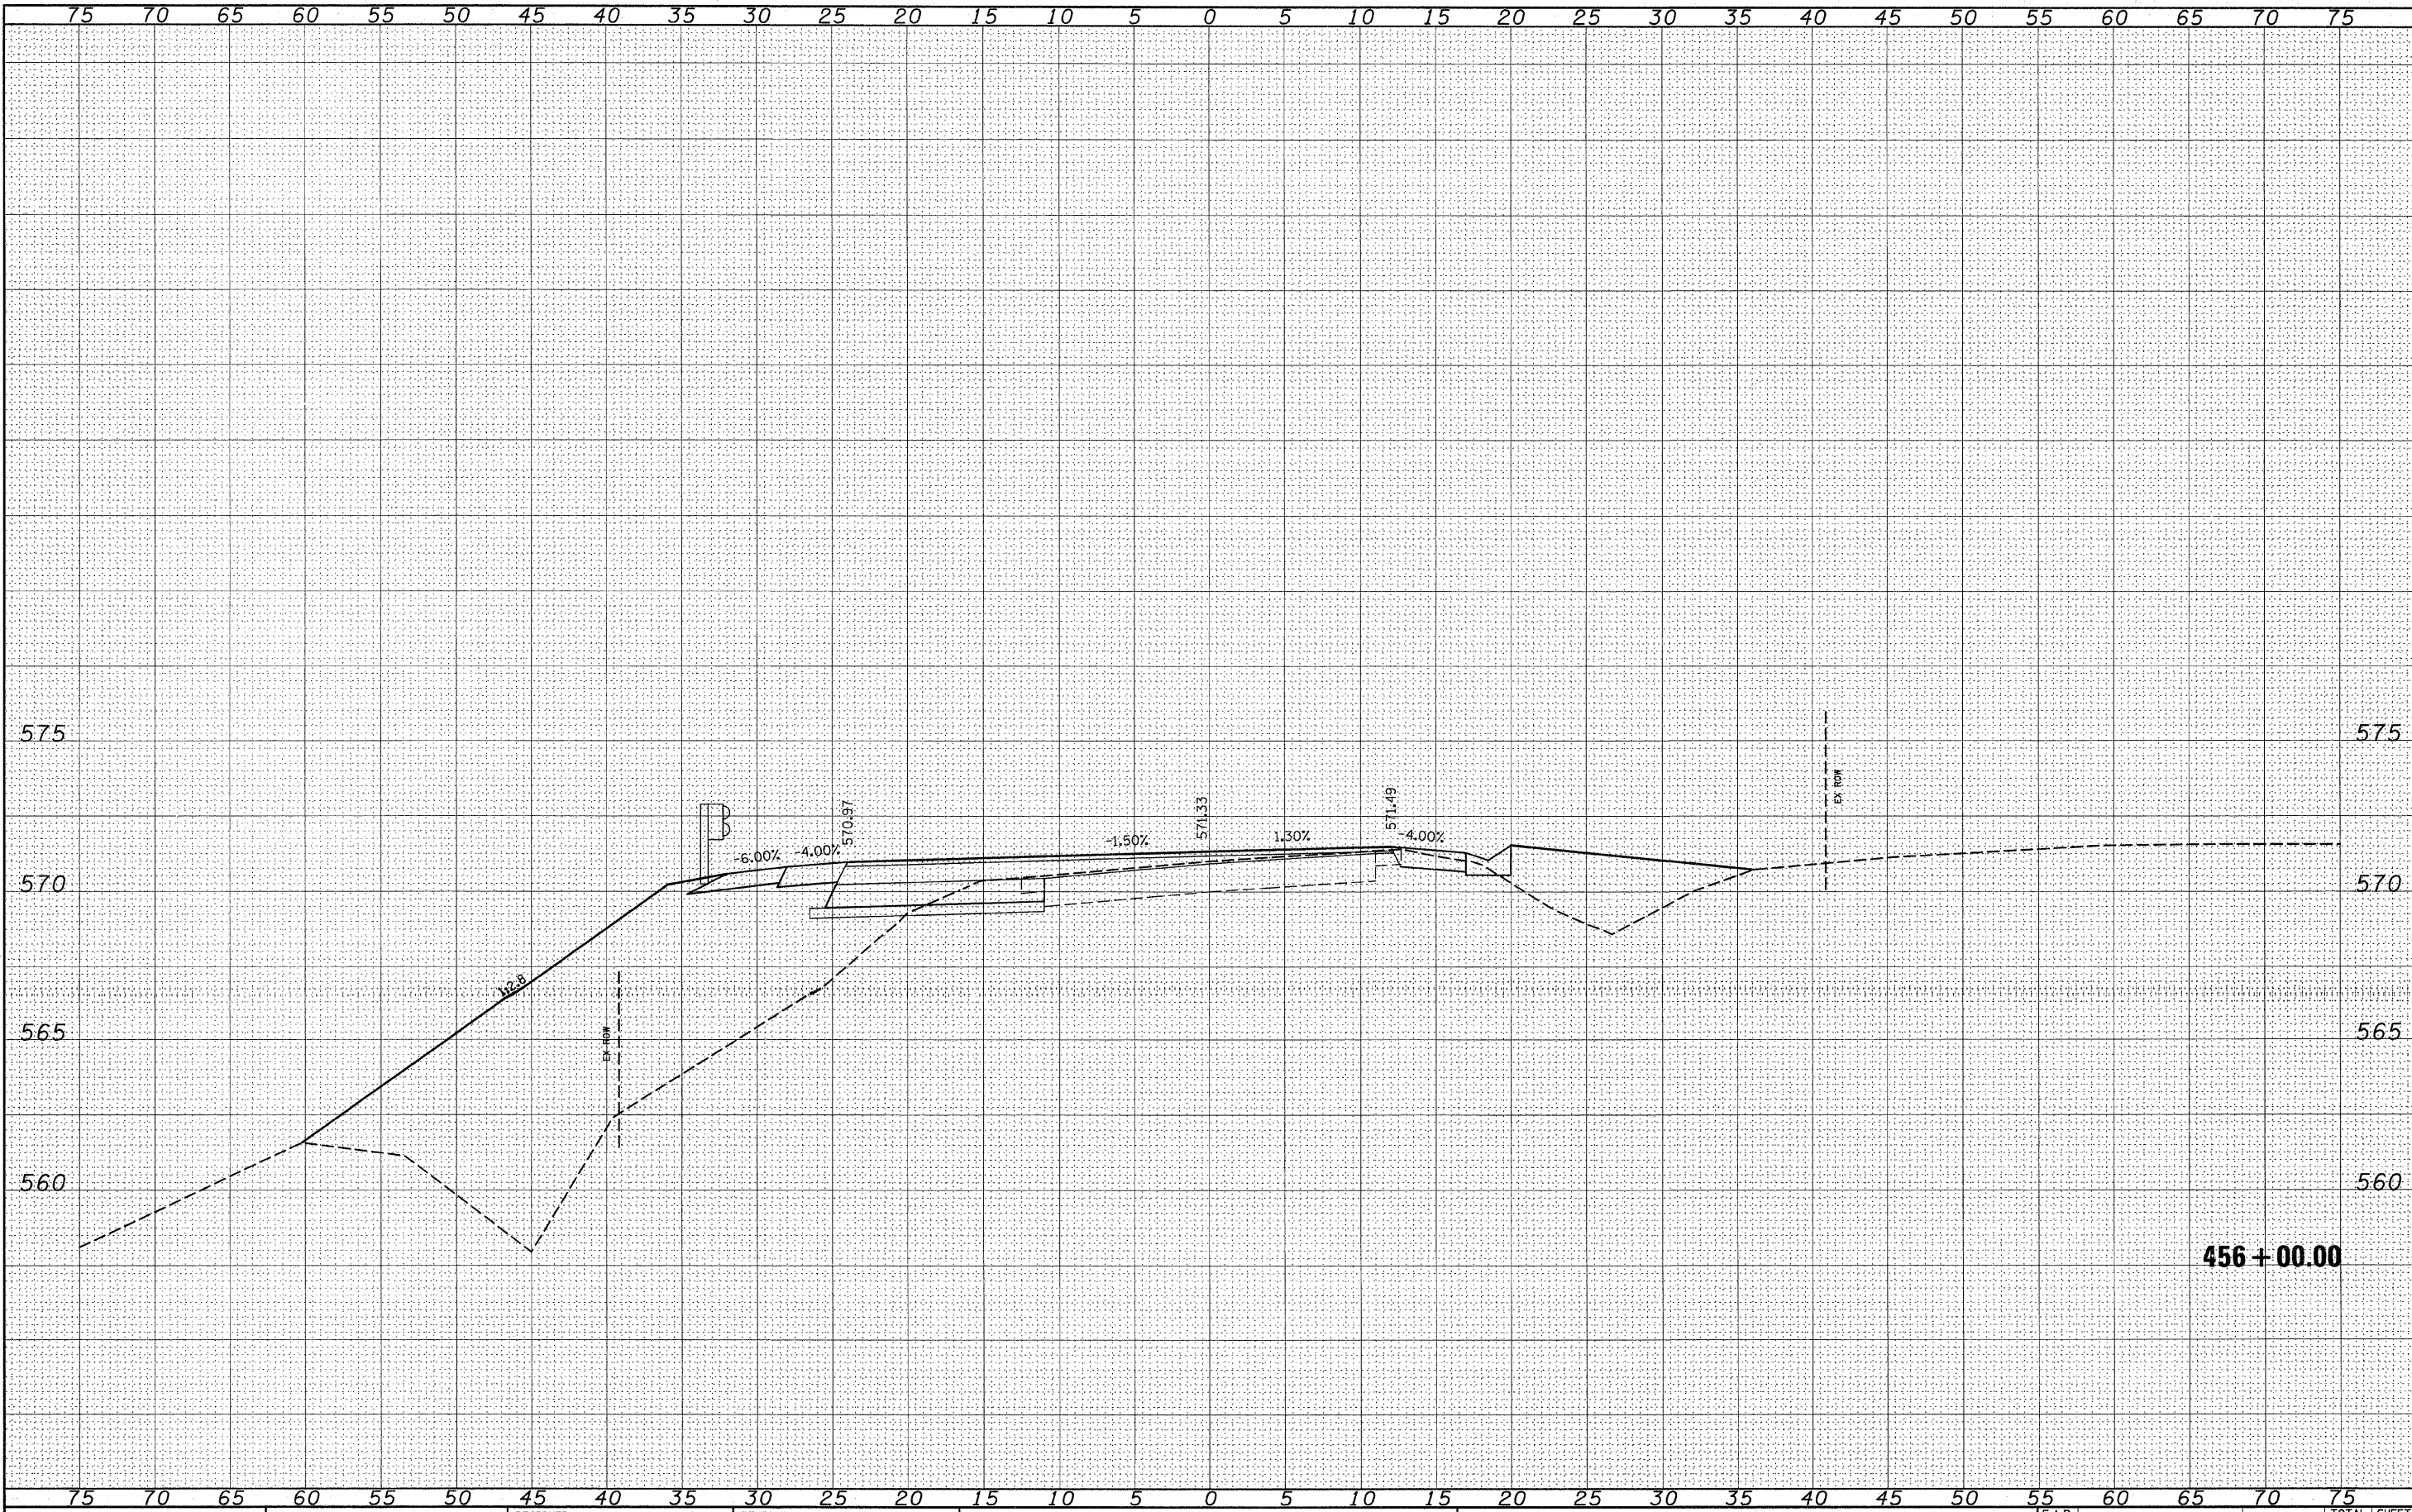


FINAL SURVEY	SURVEYED	BY	DATE
NOTE BOOK	PLOTTED		
NO.	REVISION		
	AREAS CHECKED		

ORIGINAL SURVEY	DESIGNED	BY	DATE
NOTE BOOK	PLOTTED		
NO.	REVISION		
	AREAS CHECKED		

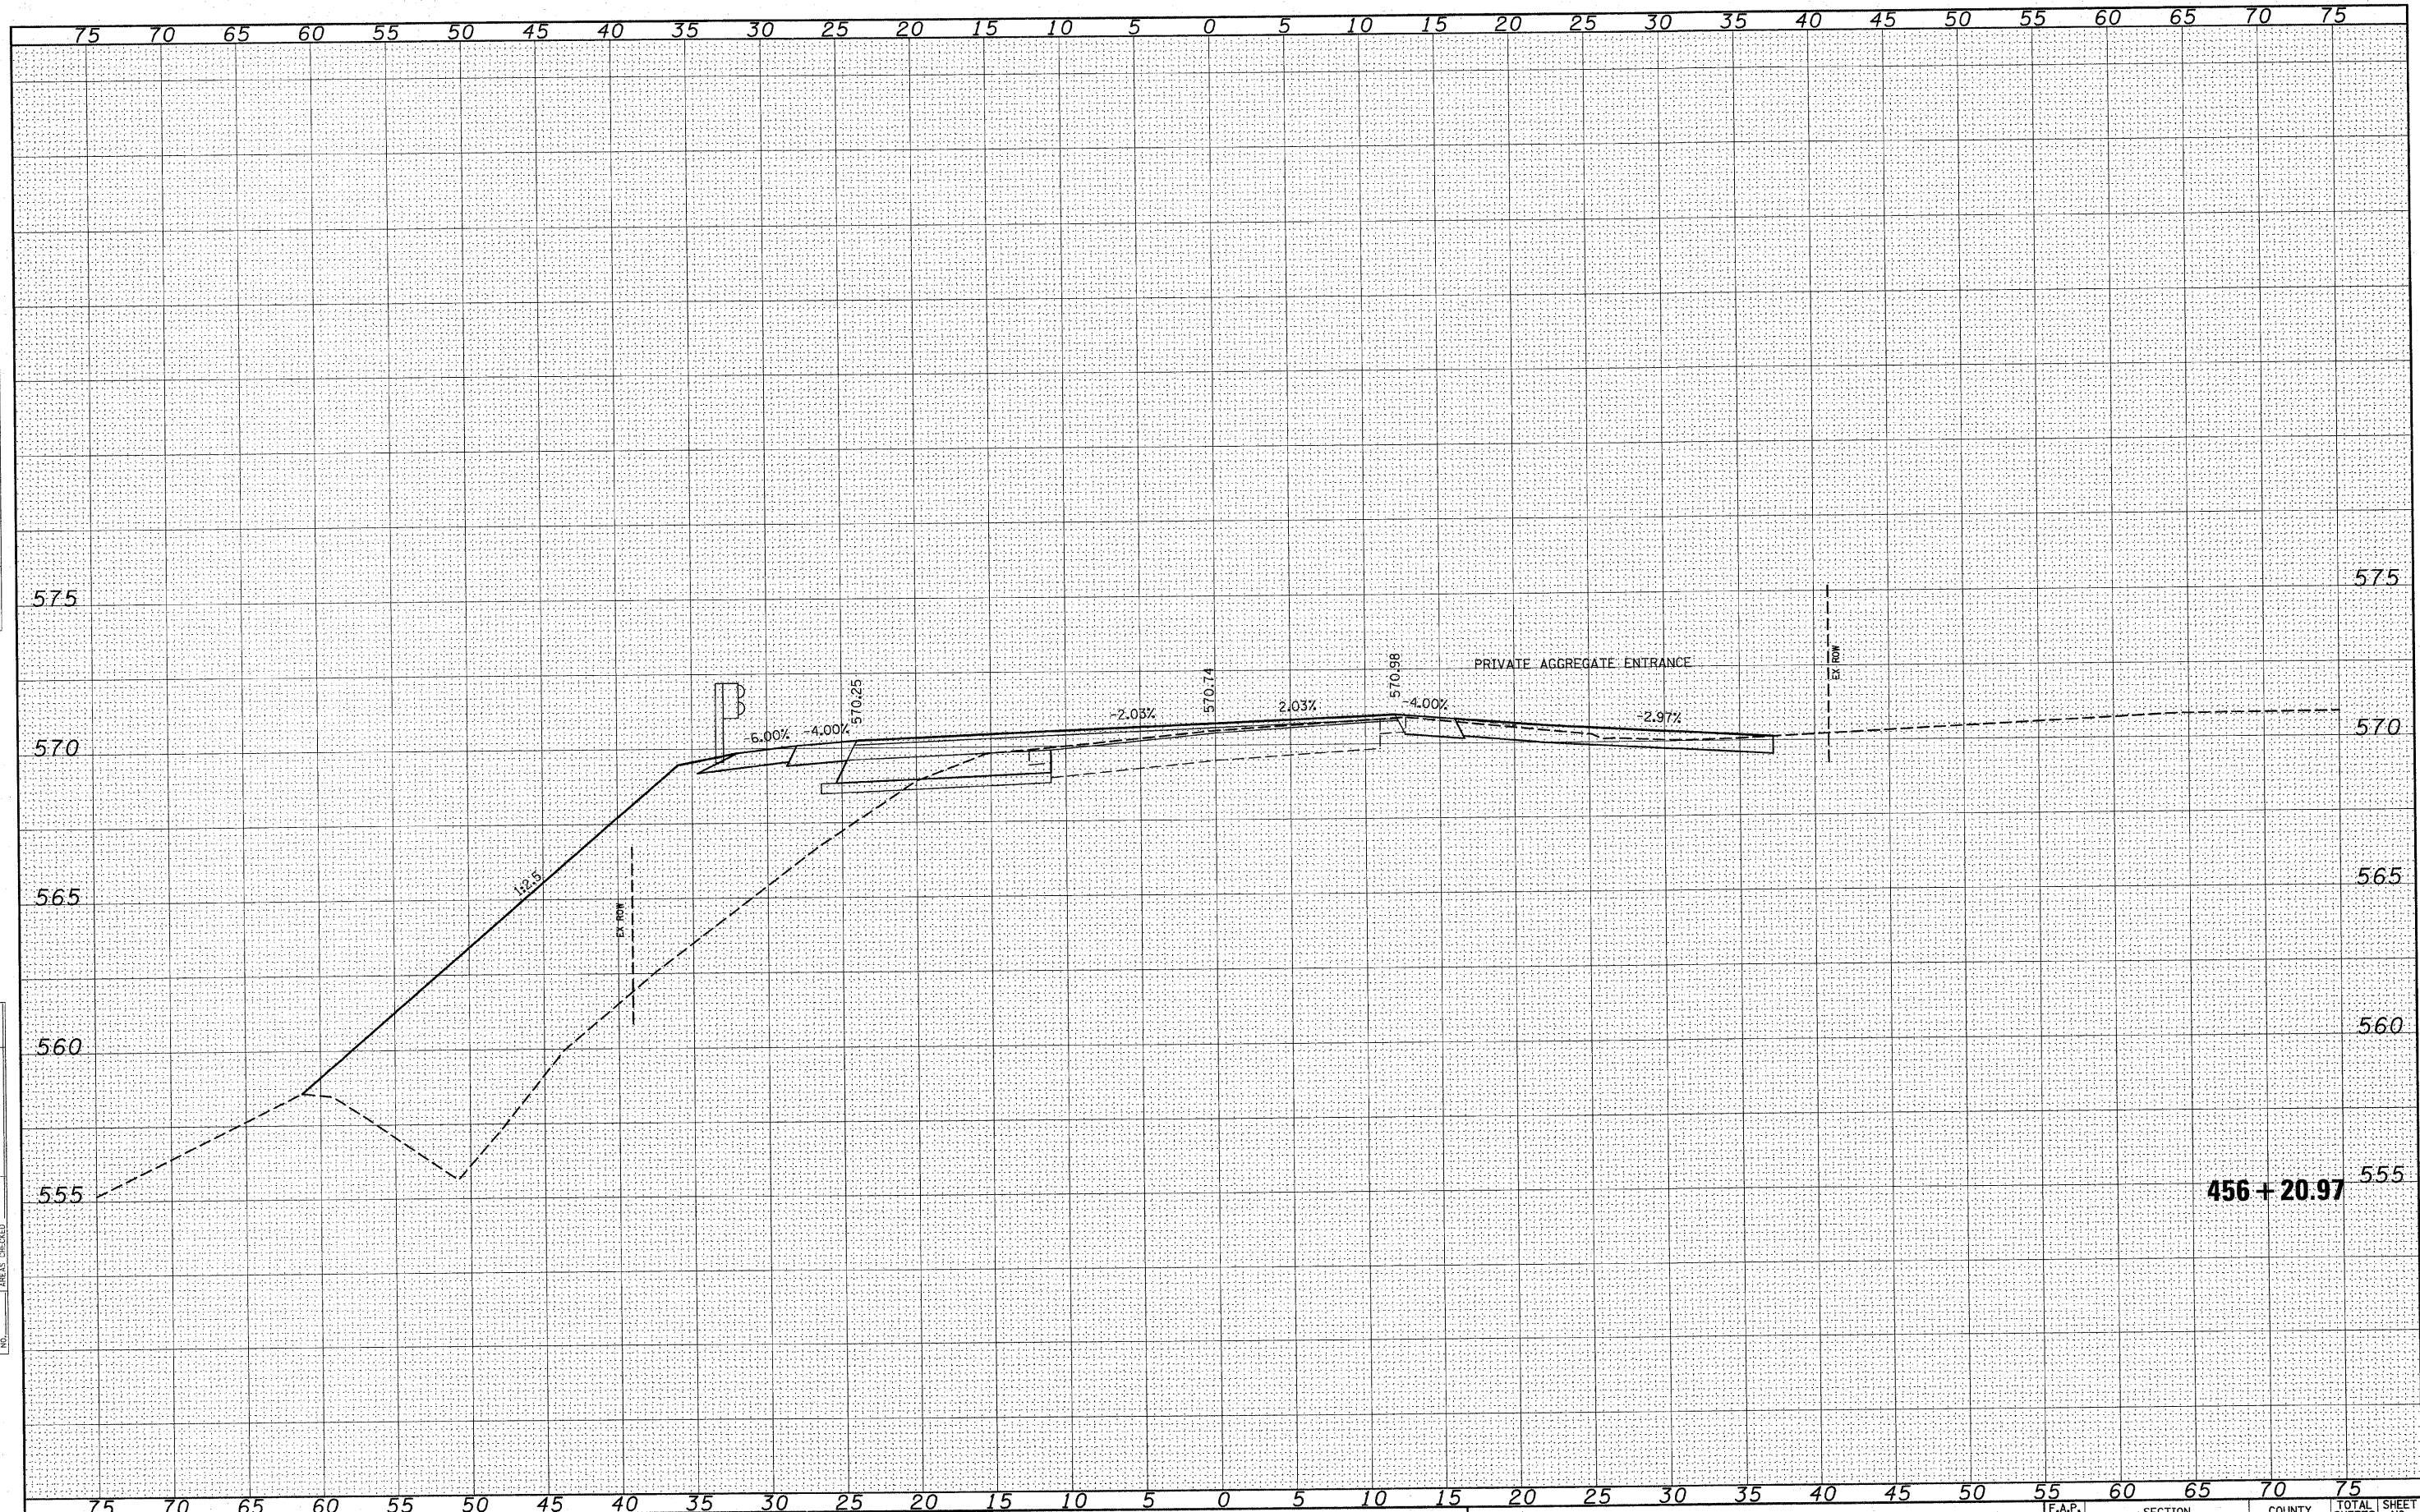

FINAL	SURVEY	DATE
NO. 1	NO. 1	NO. 1
NO. 2	NO. 2	NO. 2
NO. 3	NO. 3	NO. 3
NO. 75	NO. 75	NO. 75


ORIGINAL	SURVEY	DATE
NO. 1	NO. 1	NO. 1
NO. 2	NO. 2	NO. 2
NO. 3	NO. 3	NO. 3
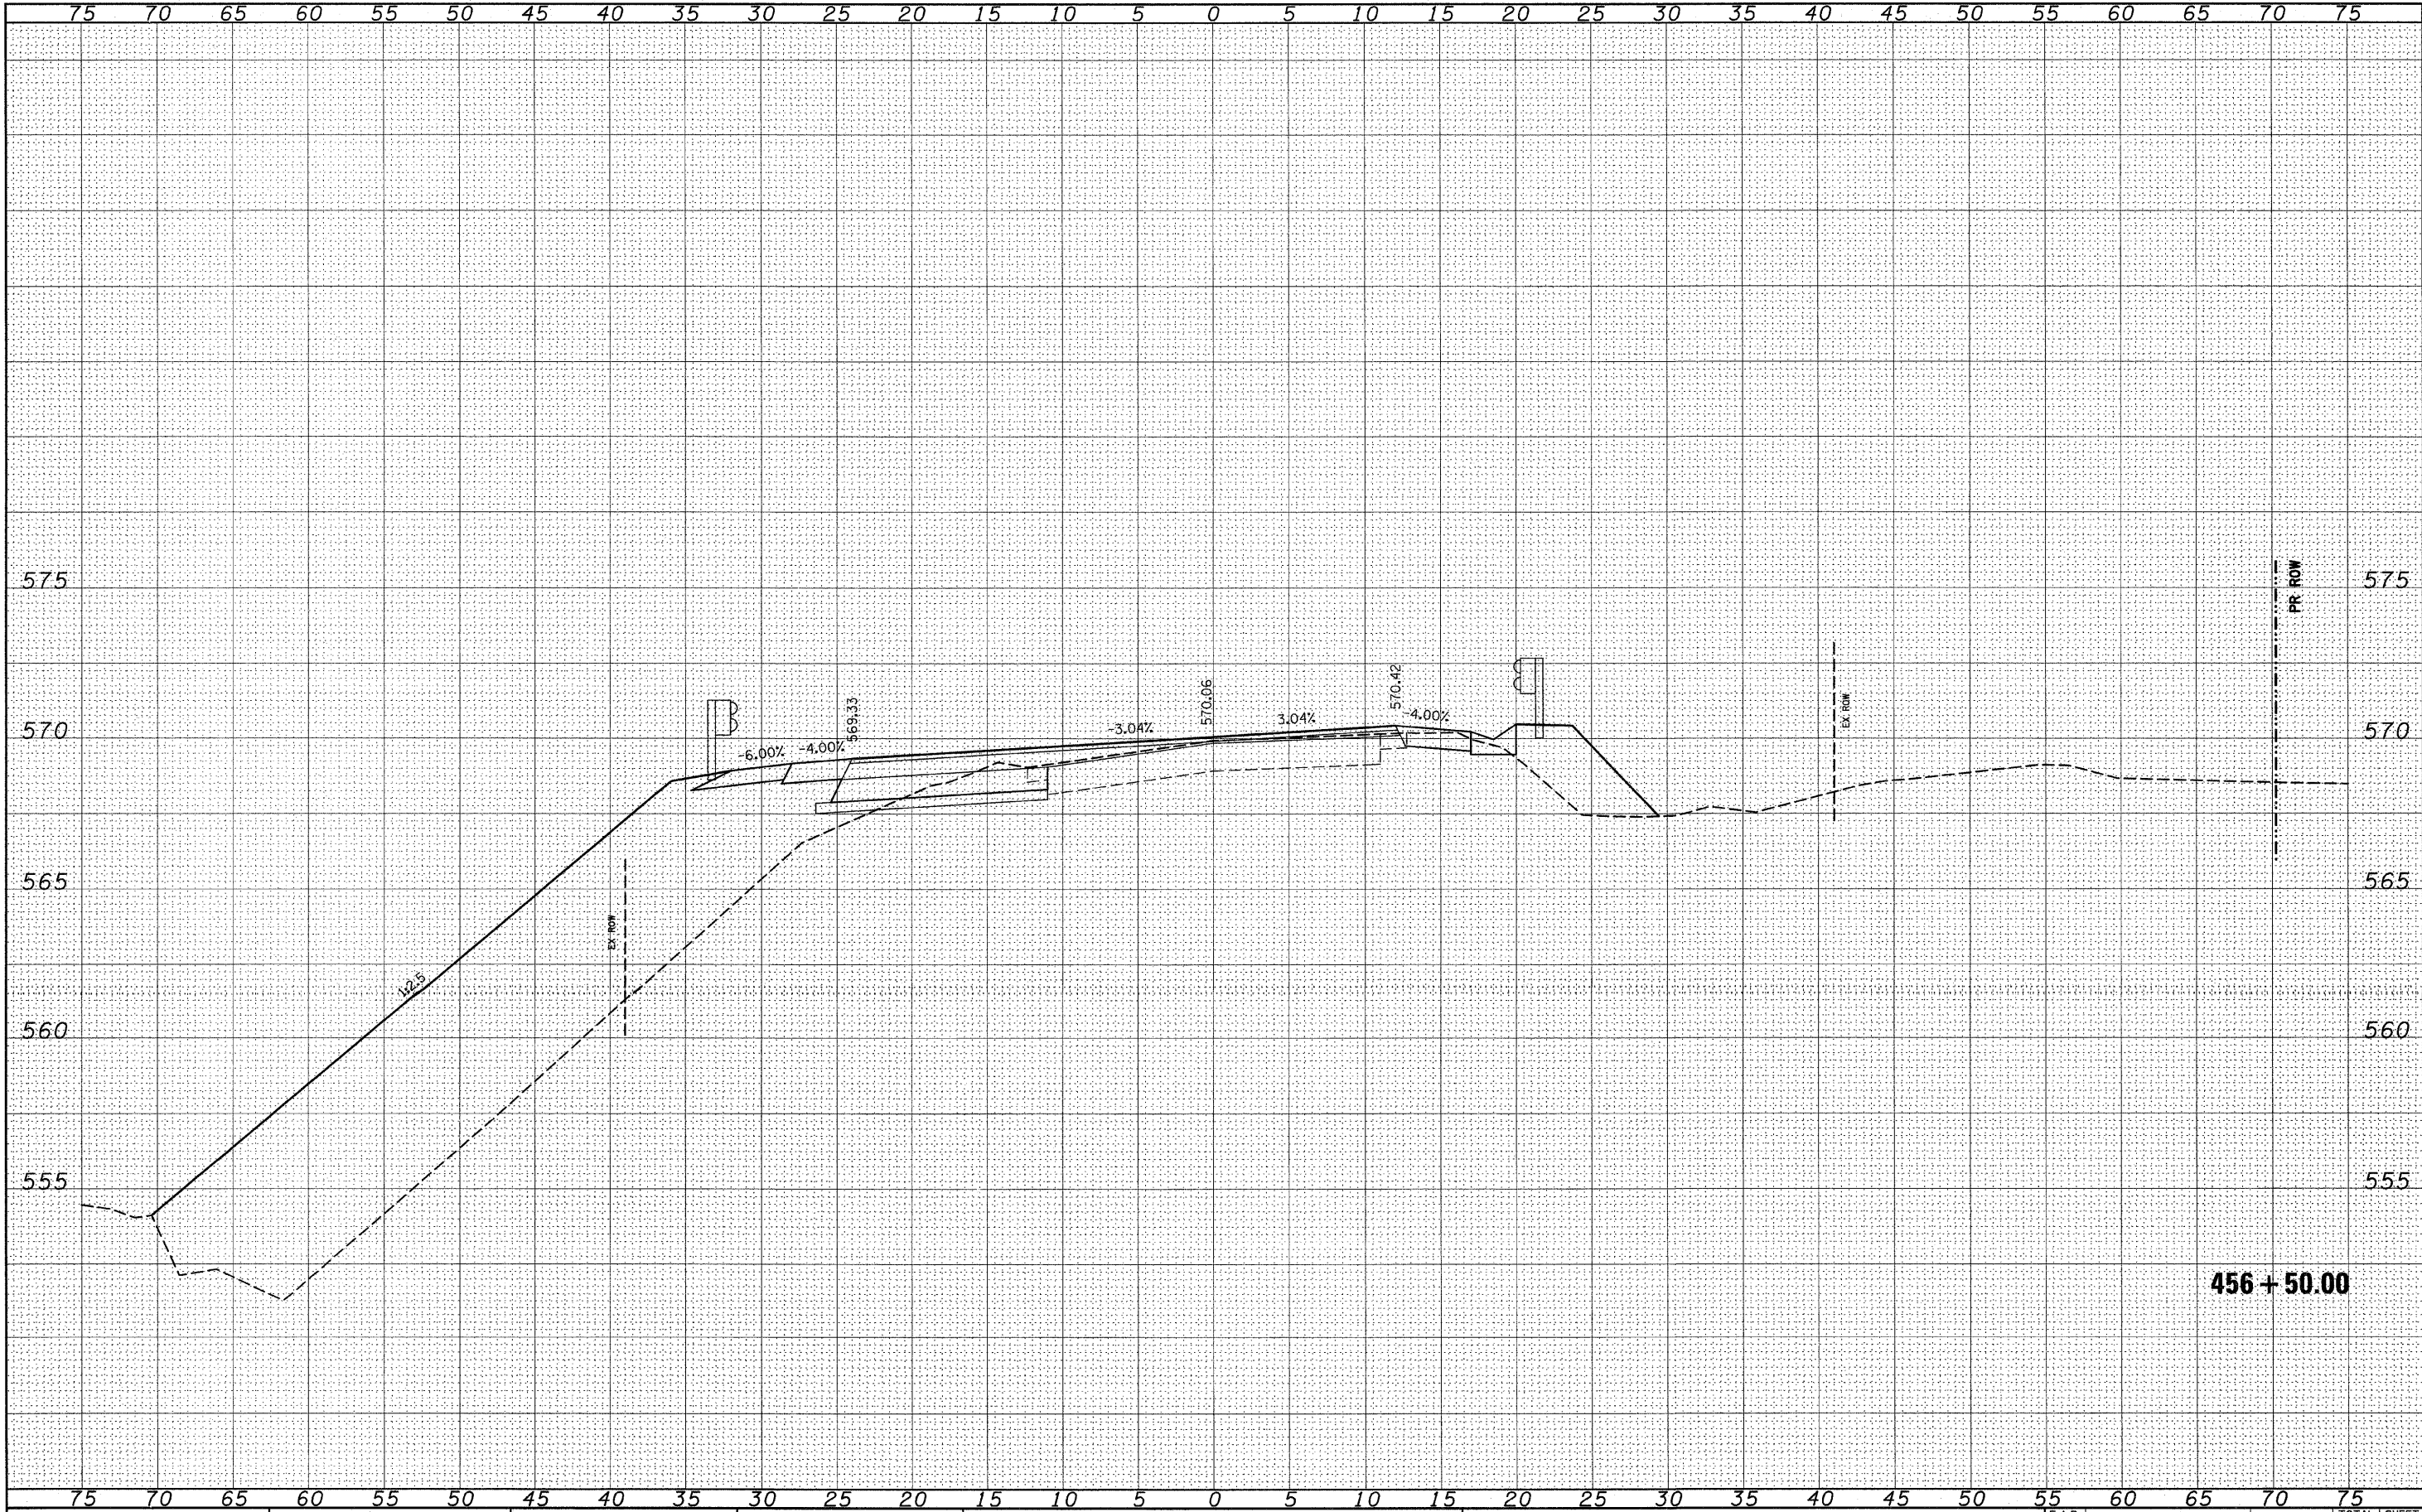

FILE NAME =	USER NAME = \$USER\$	DESIGNED -	REVISED -	IL 158	F.A.P. RTE. 809	SECTION (133,134)RS-5, 135RS-6	COUNTY ST. CLAIR	TOTAL SHEETS 762	SHEET NO. 472
\$FILEL\$		DRAWN -	REVISED -	STATE OF ILLINOIS DEPARTMENT OF TRANSPORTATION	SCALE: _____	SHEET NO. ___ OF ___ SHEETS	STA. 456+50.00 TO STA. 456+50.00	CONTRACT NO. 76A47	
PLOT SCALE = \$SCALE\$		CHECKED -	REVISED -					ILLINOIS FED. AID PROJECT	
PLOT DATE = \$DATE\$		DATE -	REVISED -						

FINAL	SURVEYED	BY	DATE
NOTE BOOK	PLOTTED		
NO.	TEMPLATE		
	AREAS		
	CHECKED		


ORIGINAL	SURVEYED	BY	DATE
NOTE BOOK	PLOTTED		
NO.	TEMPLATE		
	AREAS		
	CHECKED		

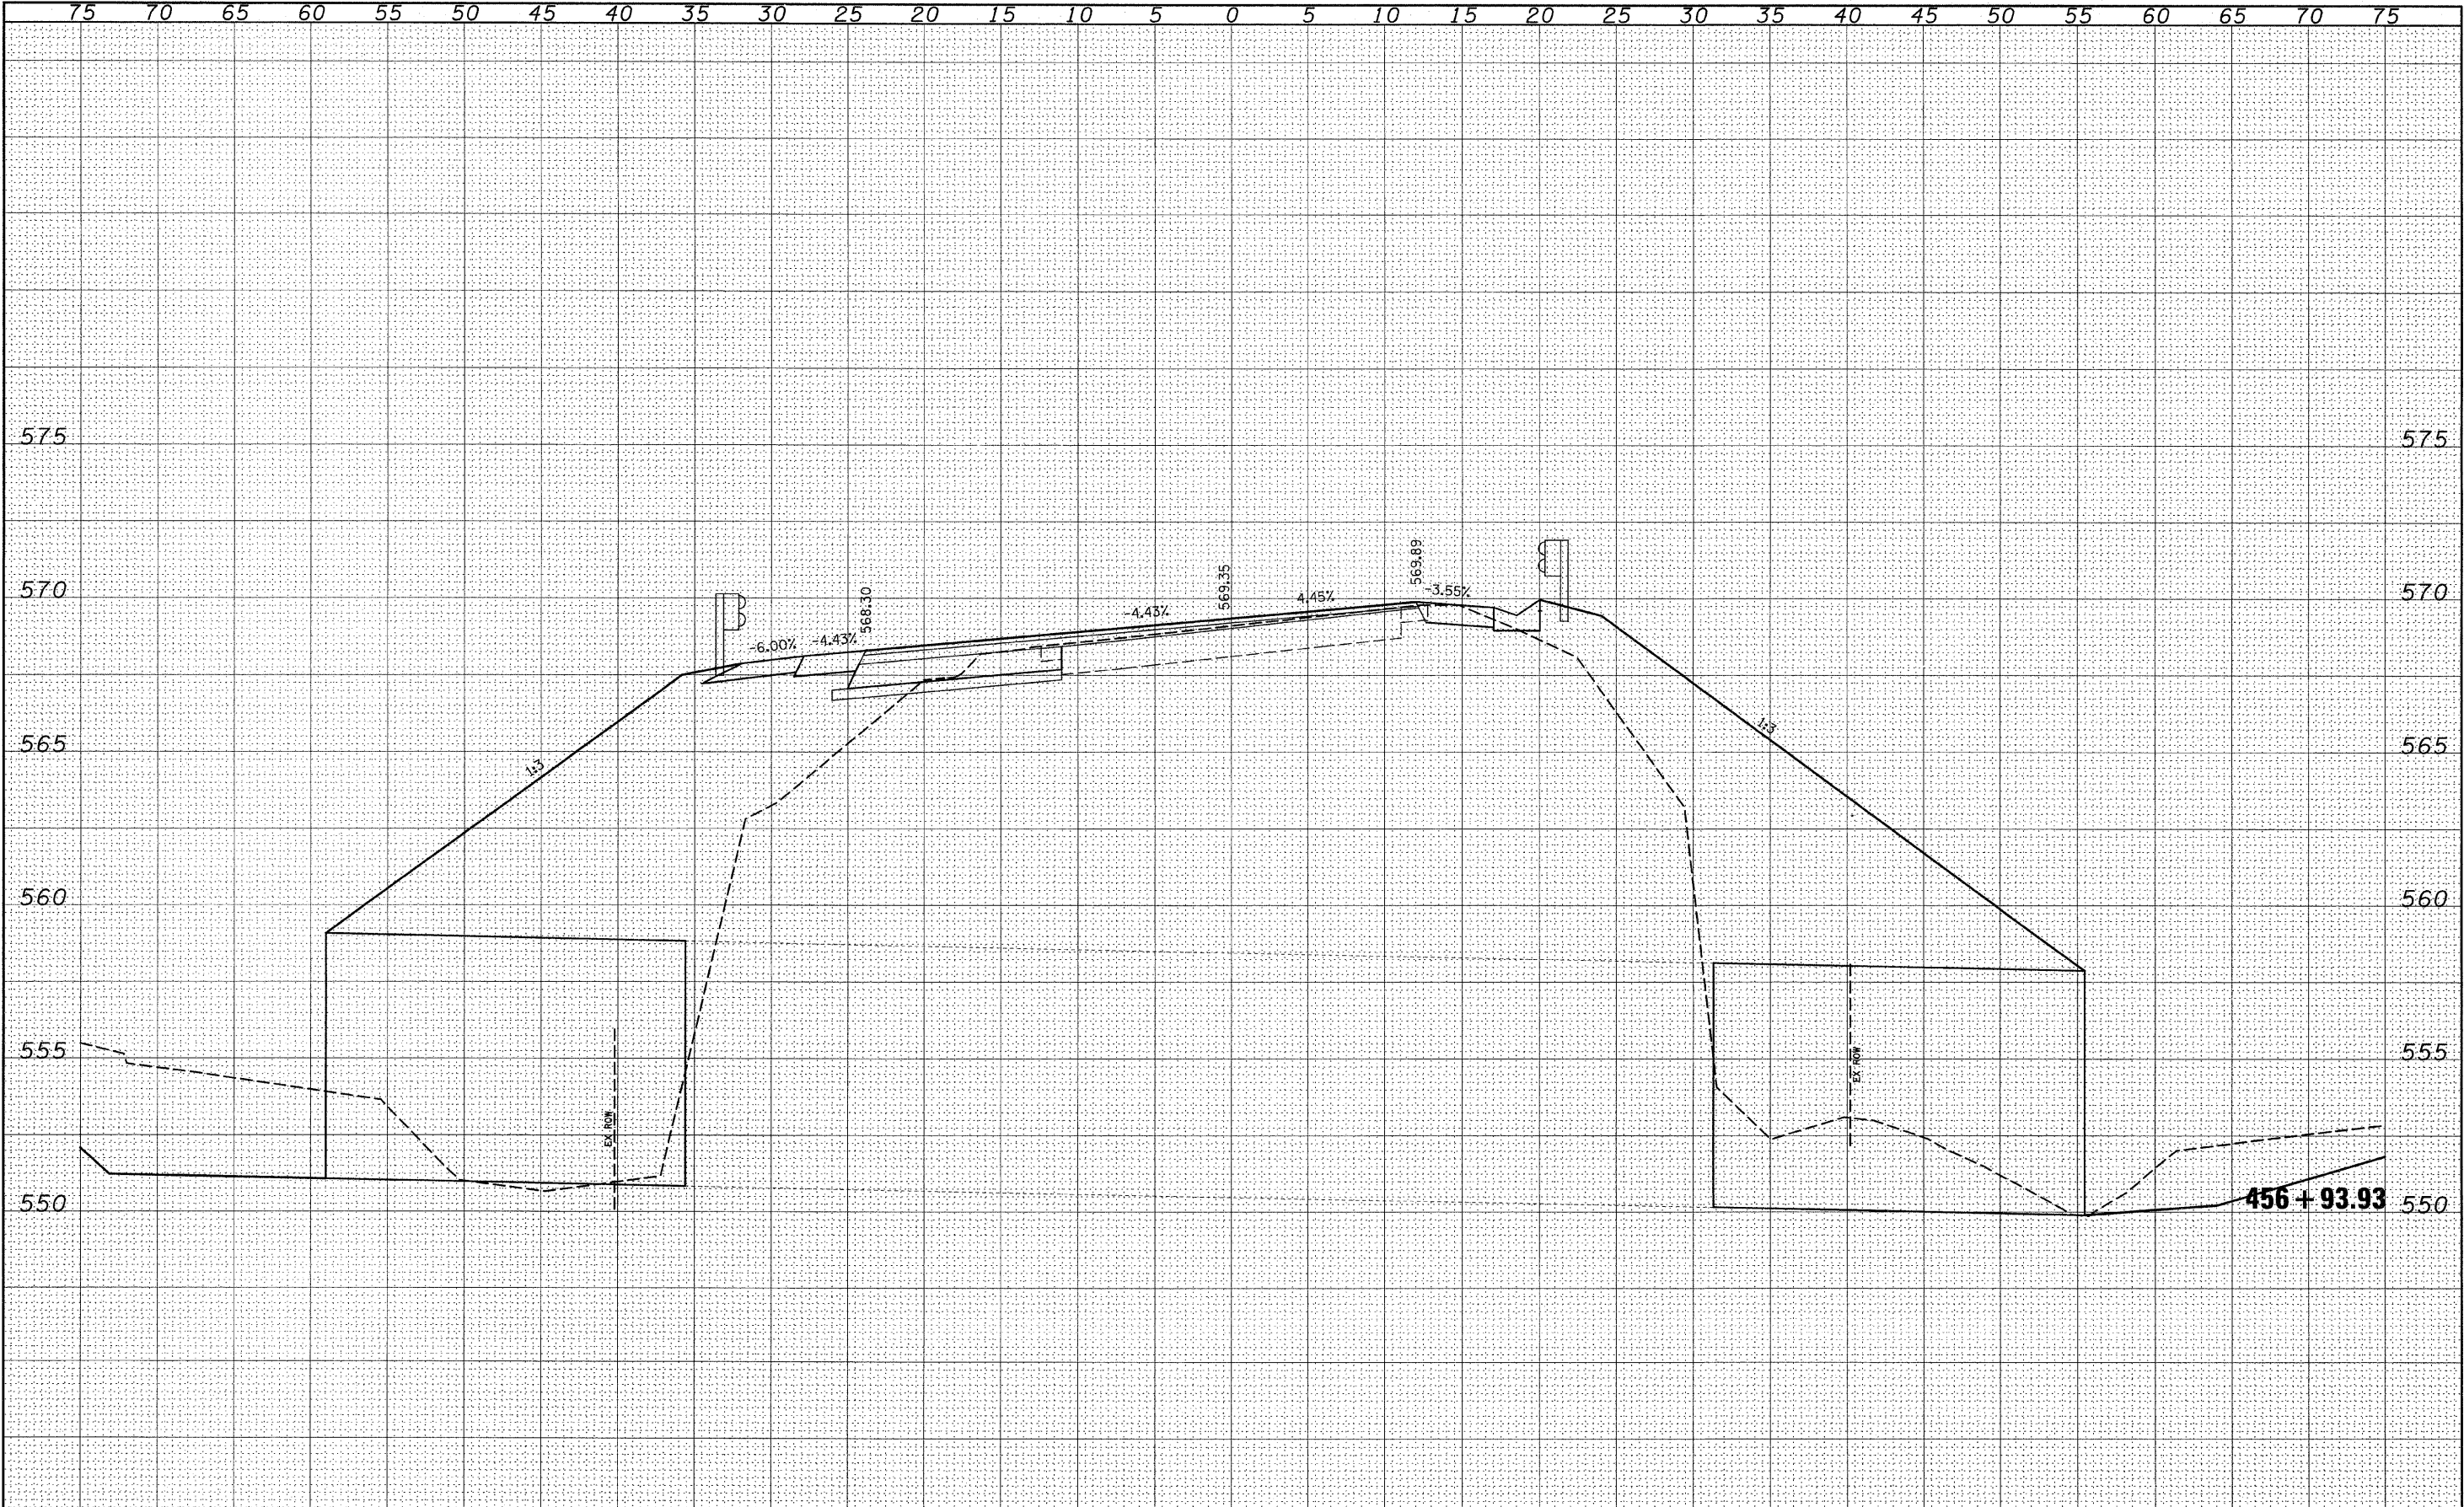

FILE NAME =	USER NAME = *USER*	DESIGNED -	REVISED -	STATE OF ILLINOIS DEPARTMENT OF TRANSPORTATION		IL 158		F.A.P. RTE. 809	SECTION (133,134RS-5, 135RS-6)	COUNTY ST. CLAIR	TOTAL SHEETS 762	SHEET NO. 473
#FILE#	PLOT SCALE = *SCALE*	DRAWN -	REVISED -							CONTRACT NO. 76A47		
	PLOT DATE = *DATE*	CHECKED -	REVISED -							ILLINOIS FED. AID PROJECT		
		DATE -	REVISED -									
				SCALE: _____		SHEET NO. ____ OF ____ SHEETS		STA. 456+93.93 TO STA. 456+93.93				


FINAL	SURVEYED	DATE
SURVEY	PLOTTED	BY
NOTE BOOK	TEMPLATE	
NO.	AREAS	CHECKED

ORIGINAL	SURVEYED	DATE
SURVEY	PLOTTED	BY
NOTE BOOK	TEMPLATE	
NO.	AREAS	CHECKED

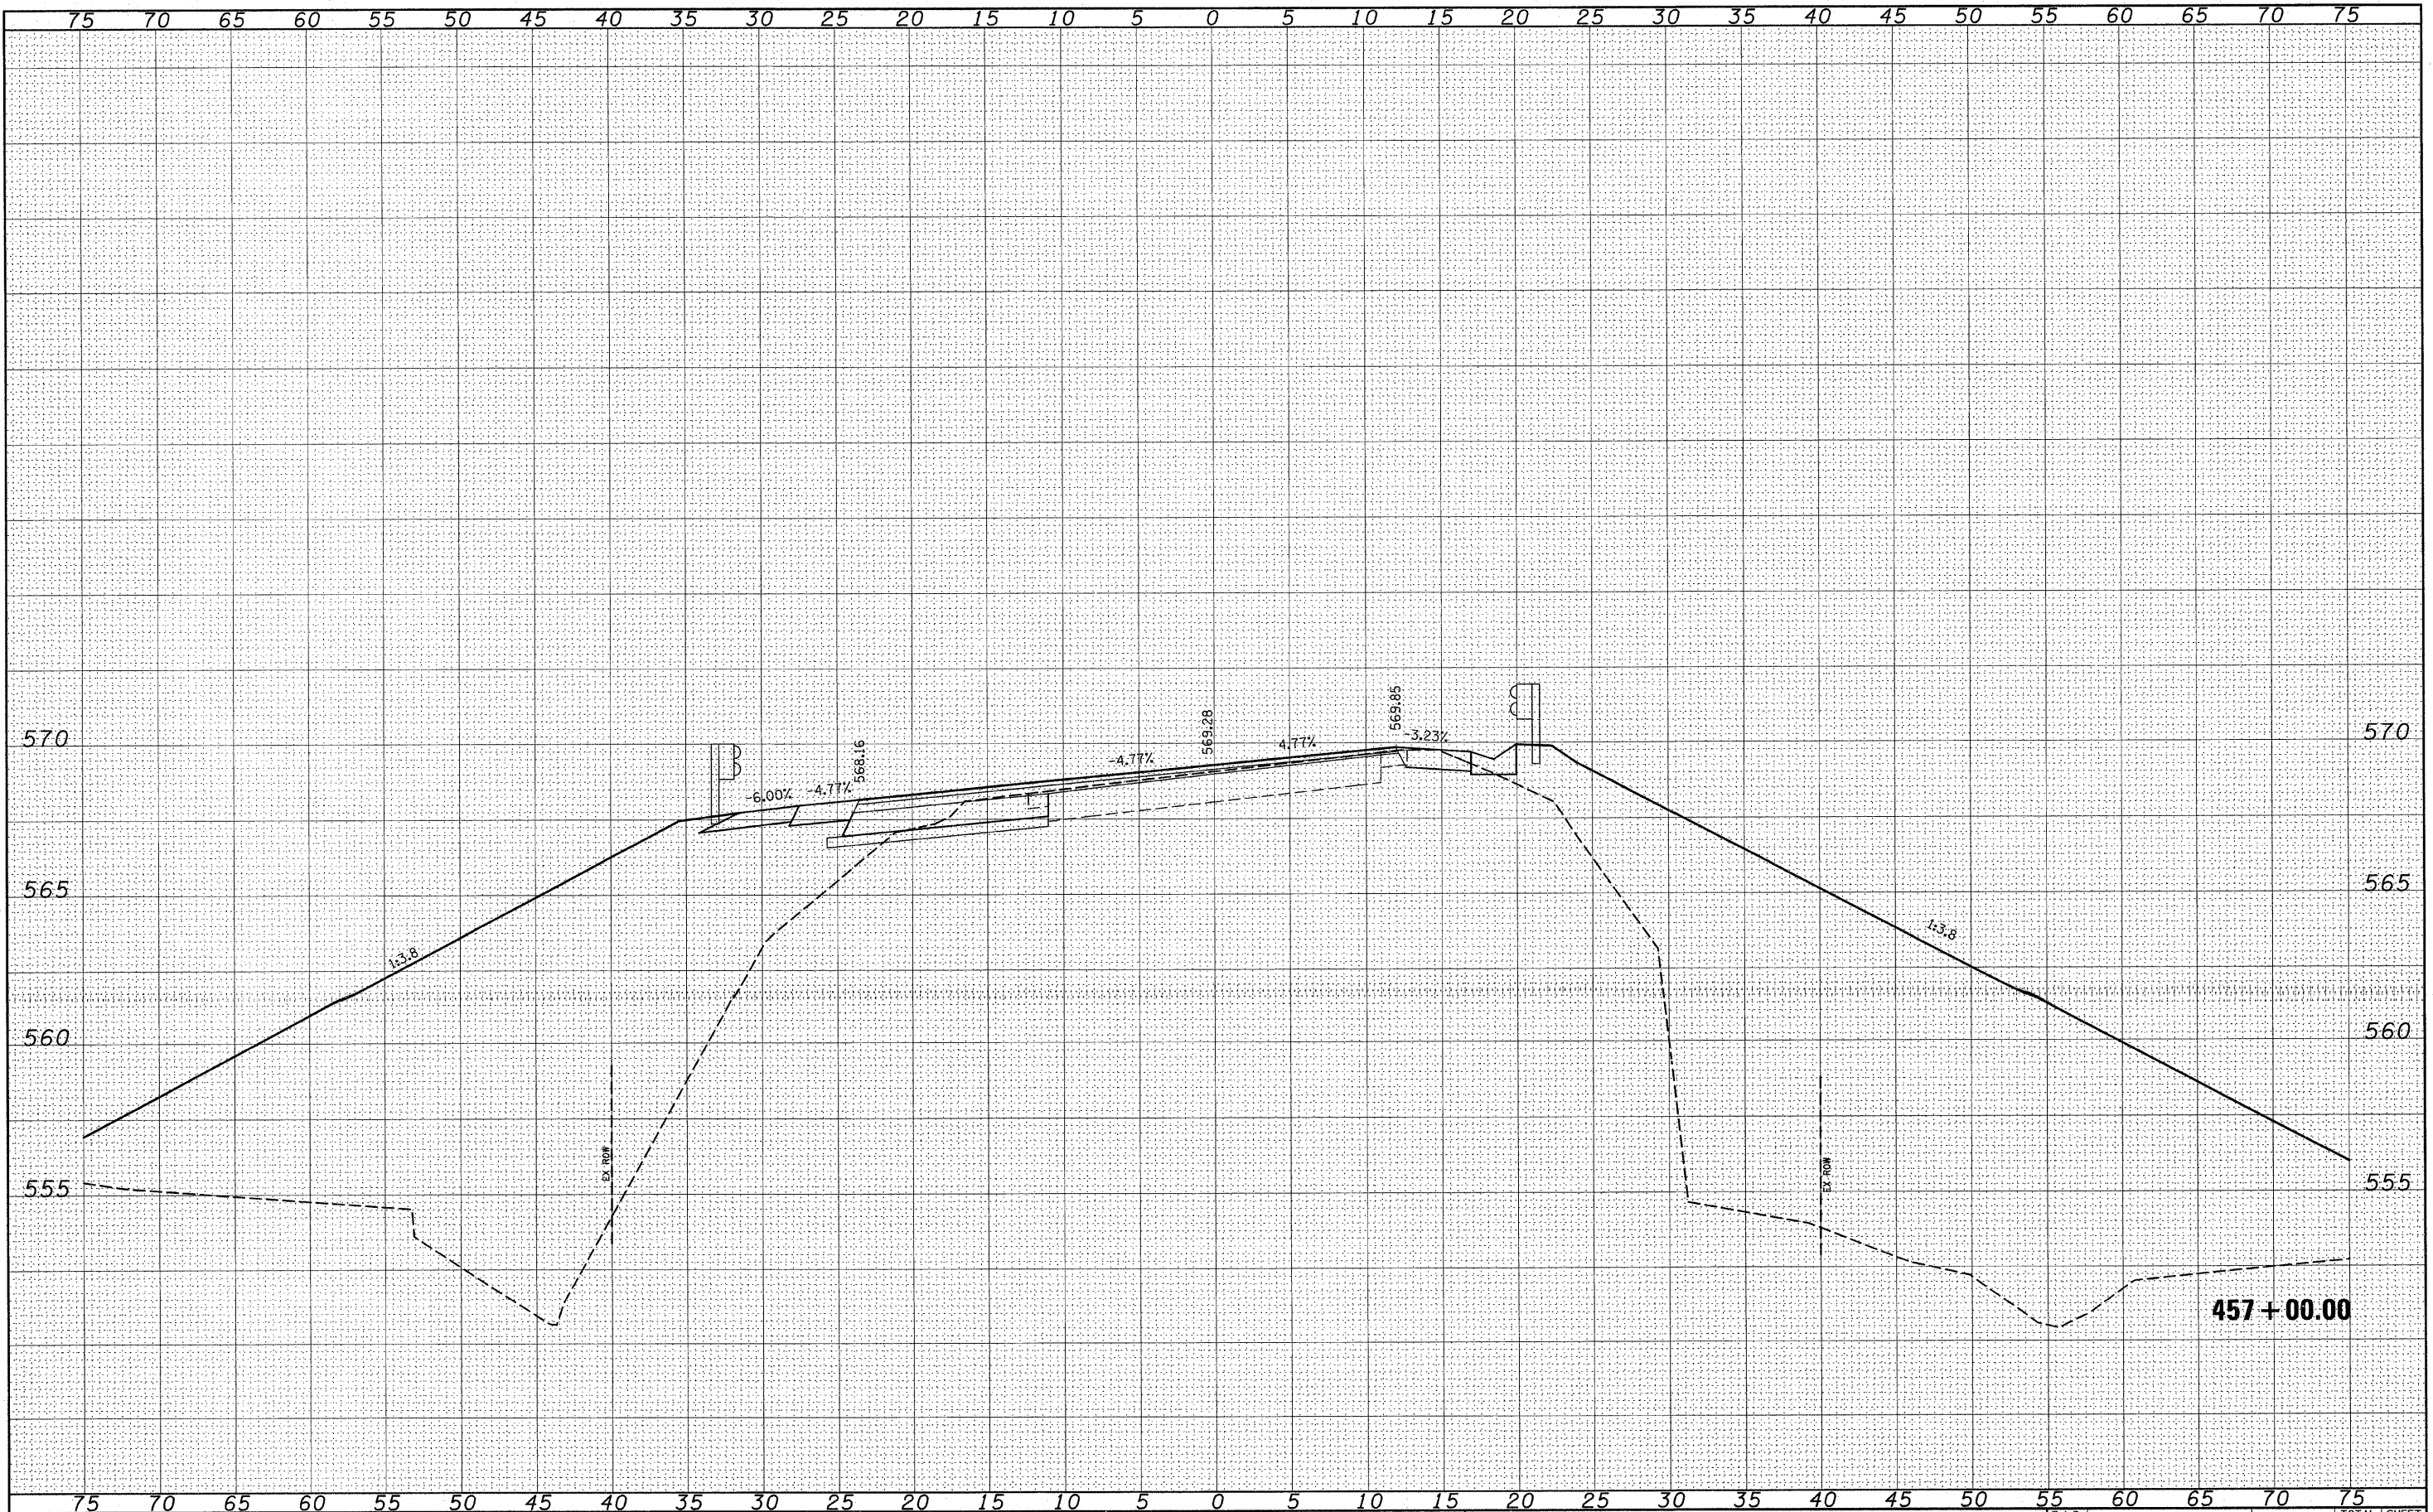


FINAL	SURVEYED	BY	DATE
SURVEY	PLOTTED		
NOTE BOOK	TEMPLATE		
NO.	AREAS		
	CHECKED		

ORIGINAL	SURVEYED	BY	DATE
SURVEY	PLOTTED		
NOTE BOOK	TEMPLATE		
NO.	AREAS		
	CHECKED		

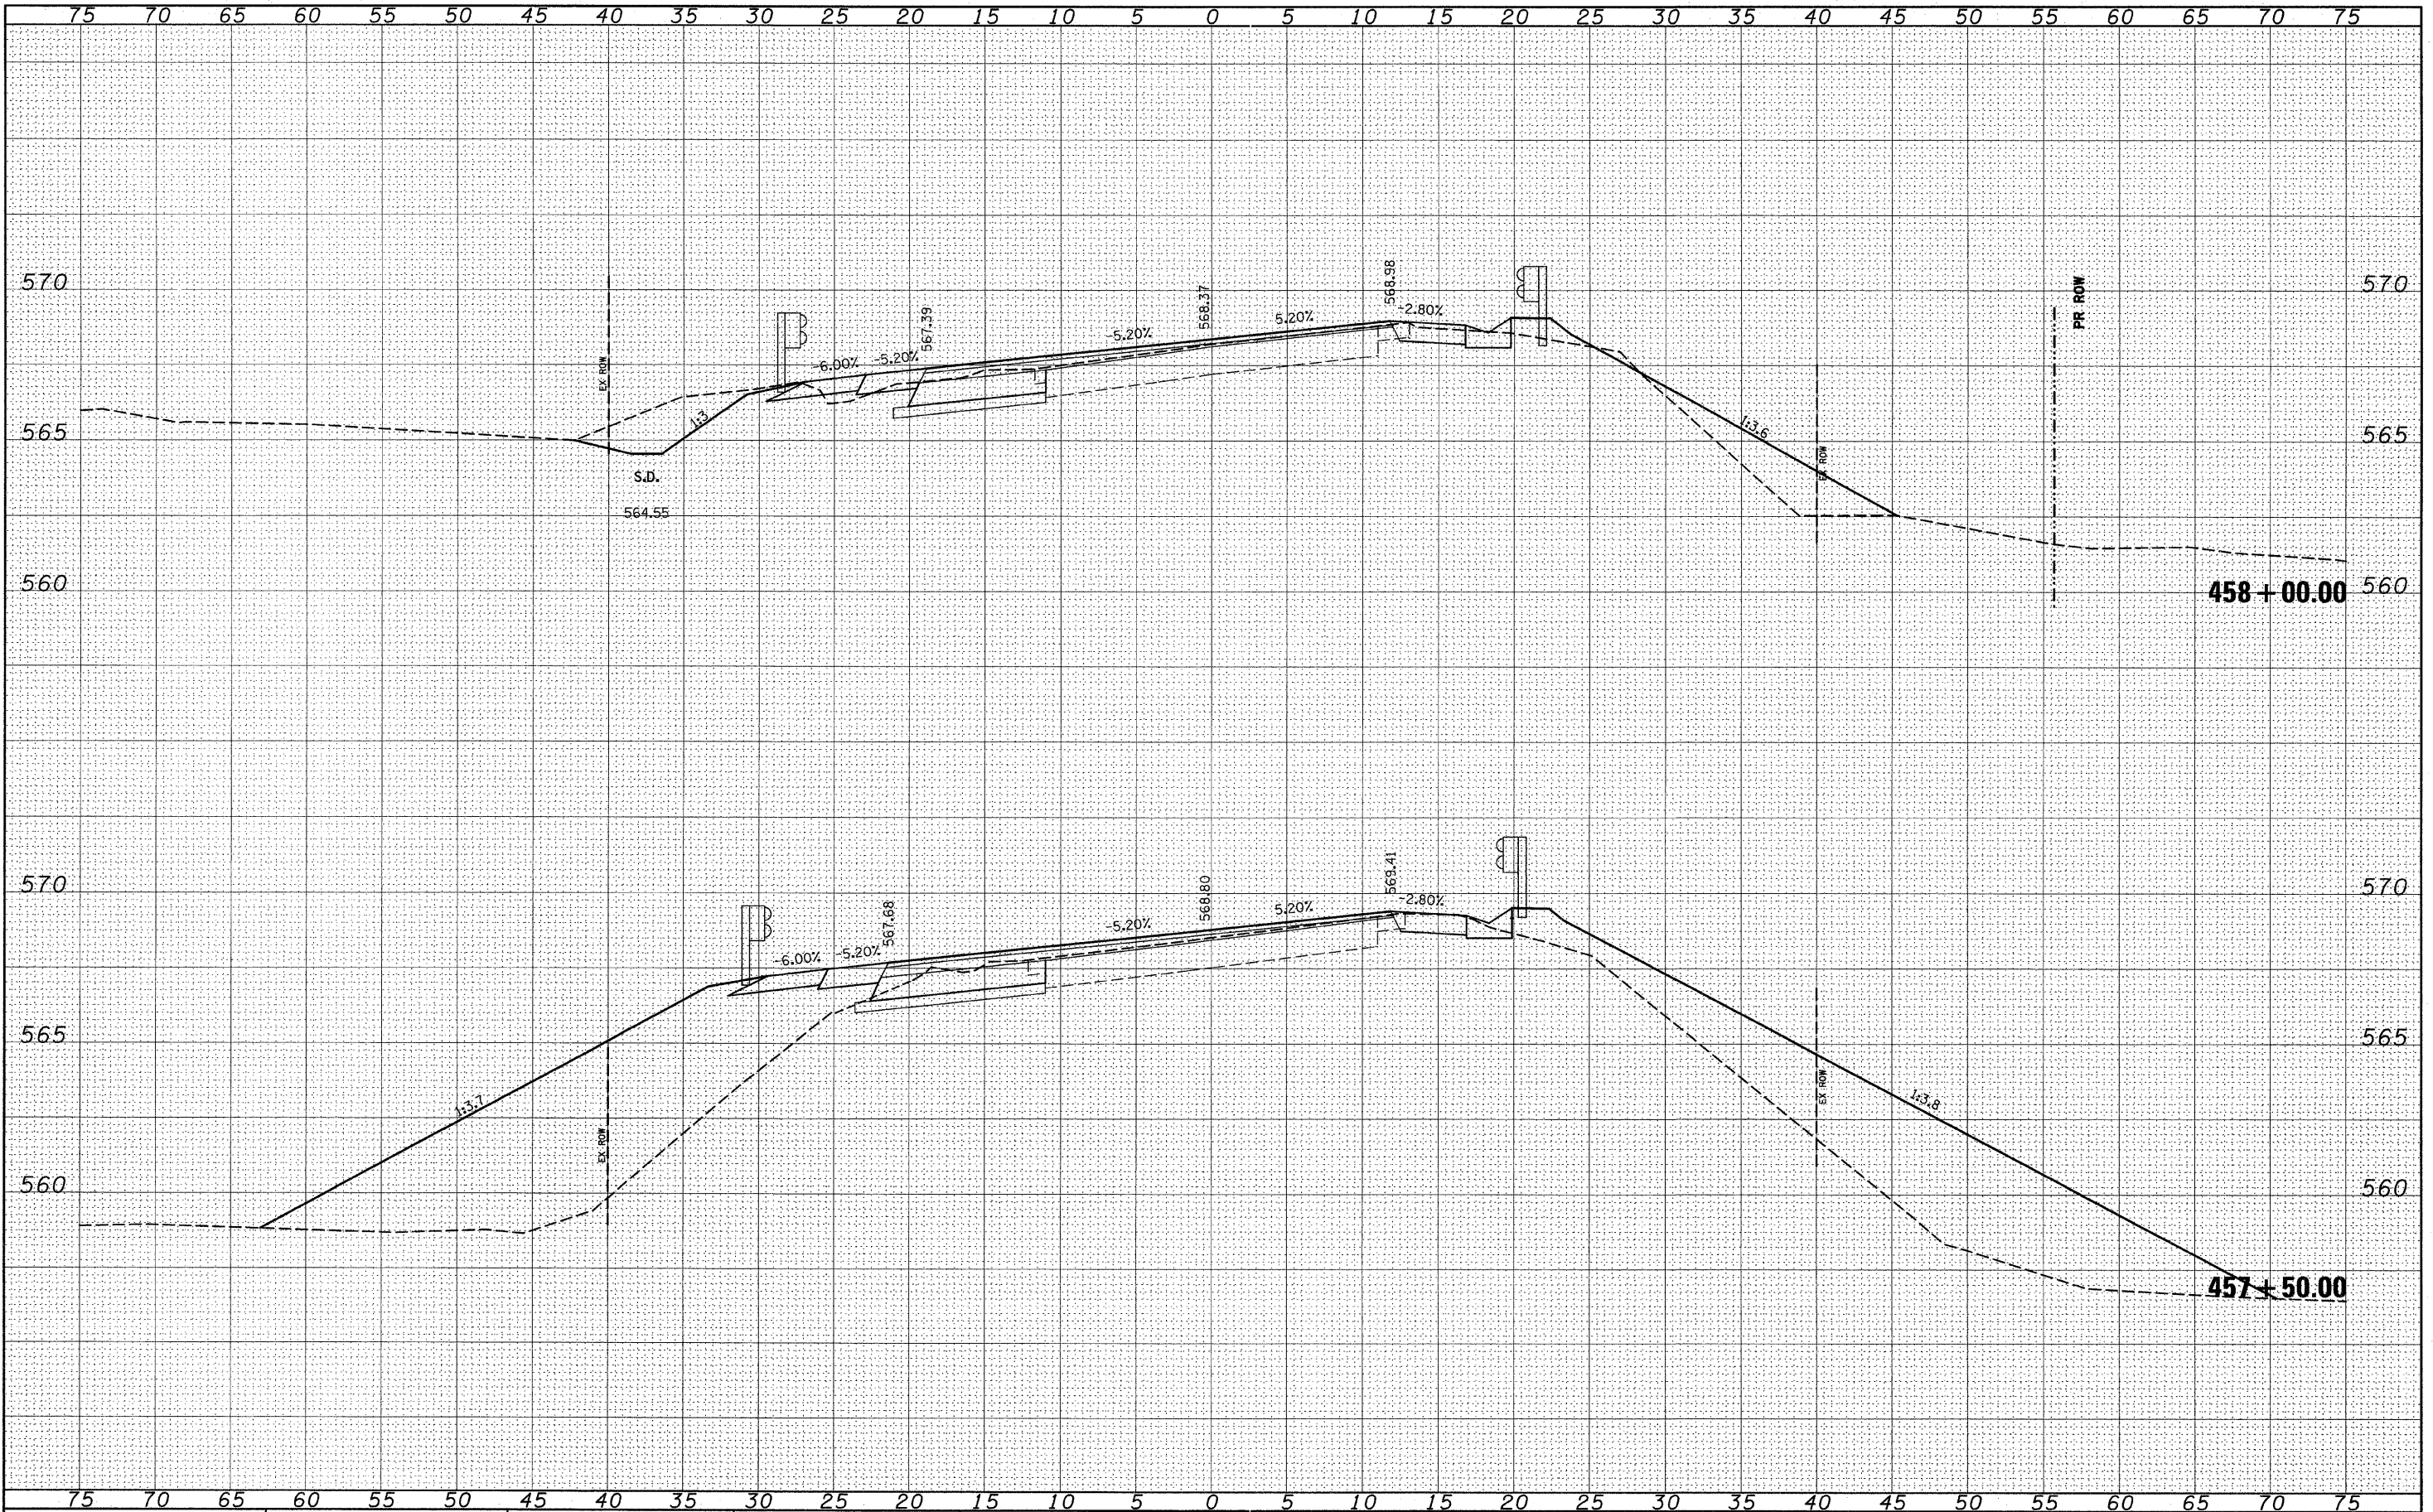


ORIGINAL SURVEY		BY	DATE
NOTE BOOK			
NO.			

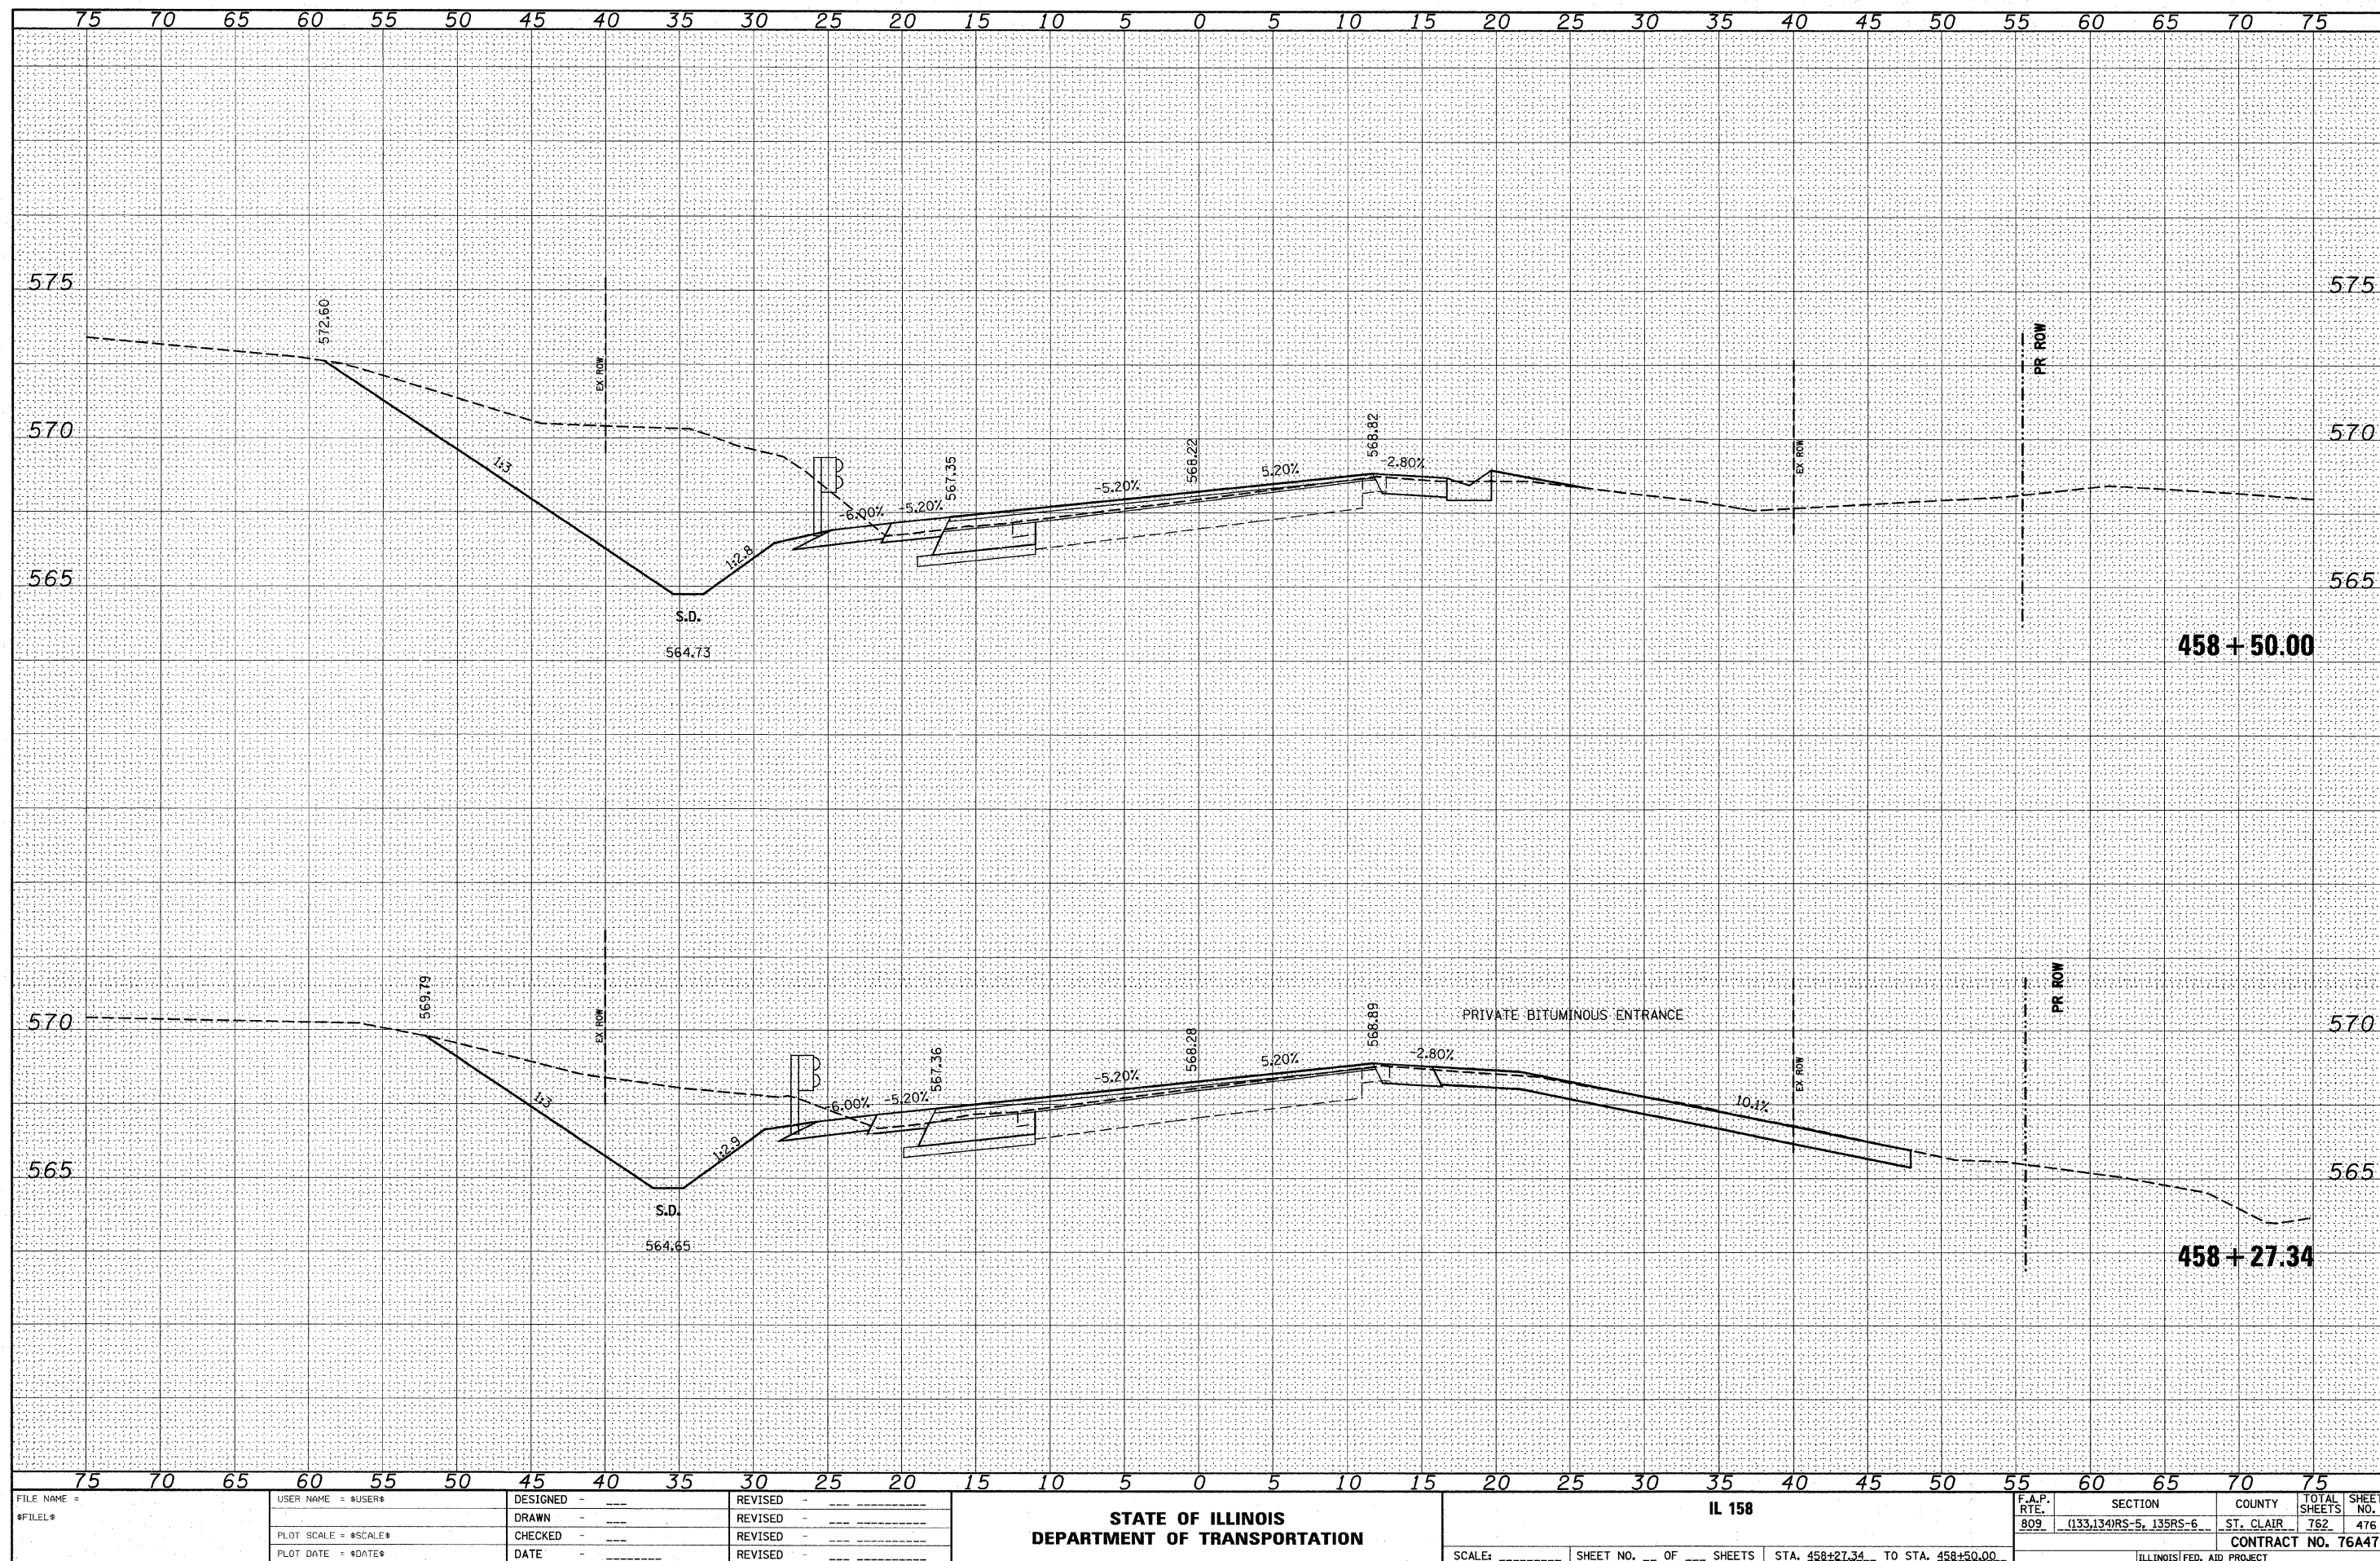


FINAL	SURVEYED	BY	DATE
NOTE BOOK	PIOTTED		
NO.	AREA		
	CHECKED		

ORIGINAL	SURVEYED	BY	DATE
NOTE BOOK	PIOTTED		
NO.	AREA		
	CHECKED		

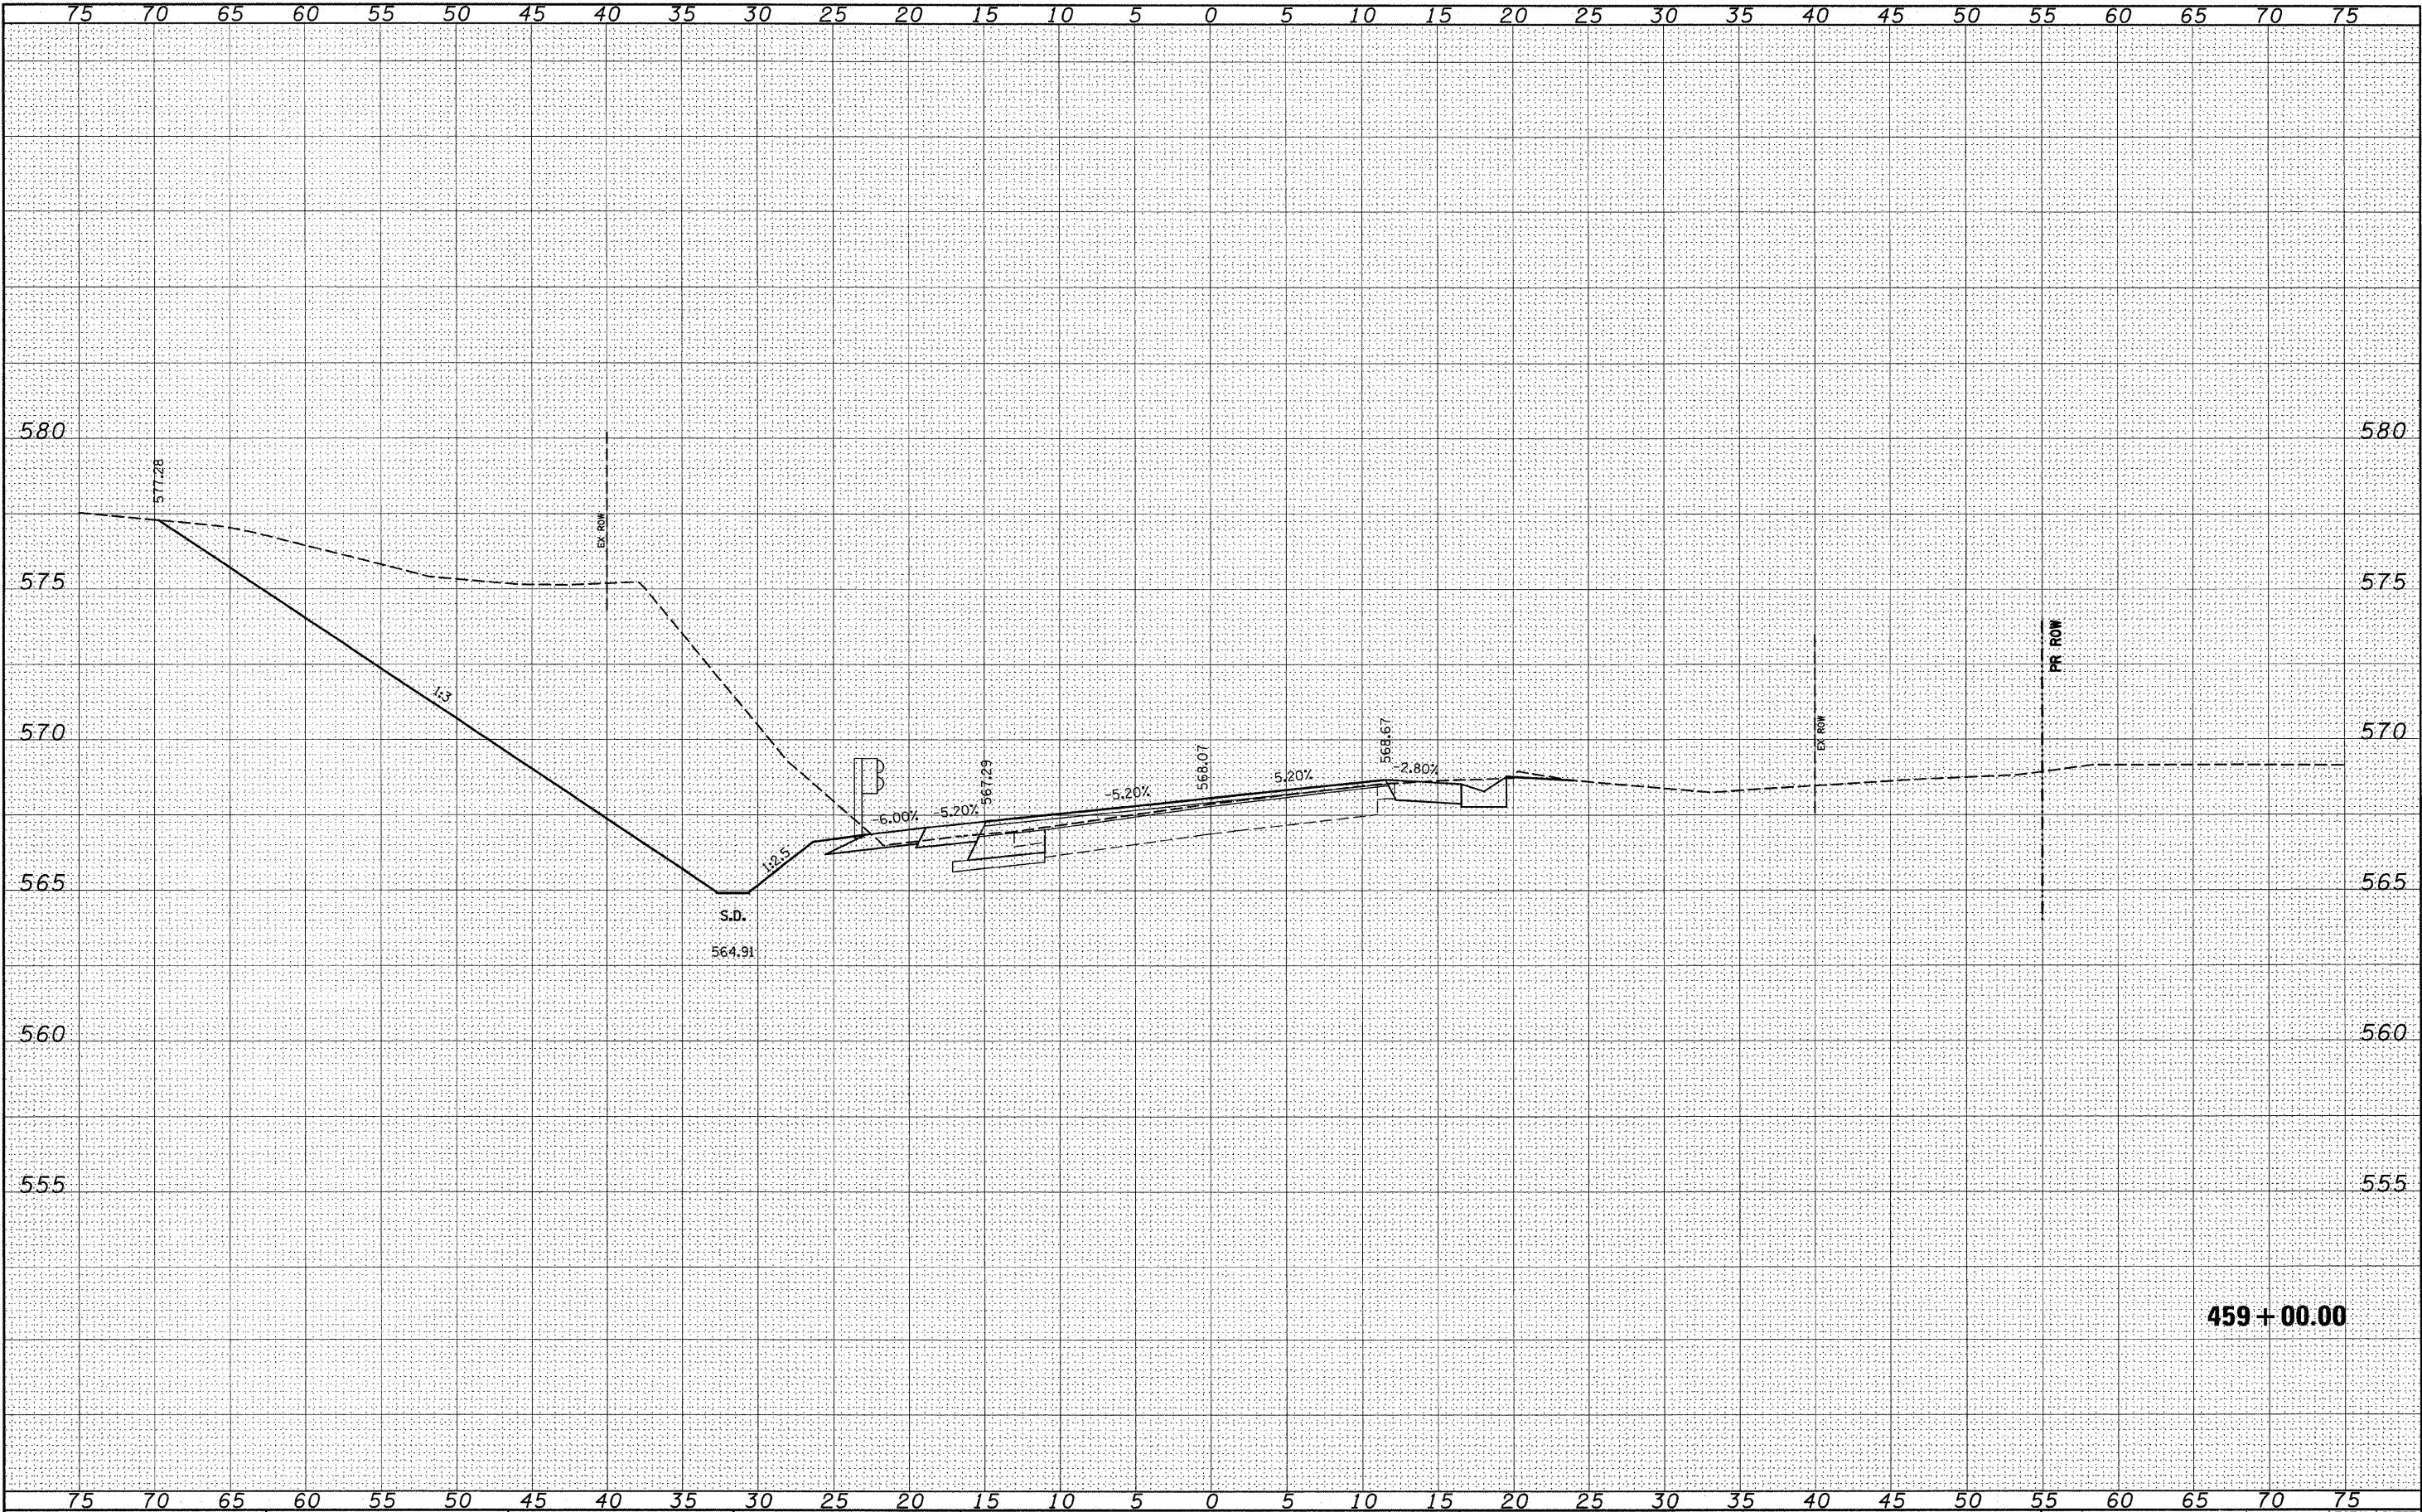


FINAL SERIAL	SURVEYED	BY	DATE
NOTE BOOK NO.	PLOTTED		
	TEMPLATE		
	AREAS CHECKED		

ORIGINAL SURVEY	SURVEYED	BY	DATE
NOTE BOOK NO.	PLOTTED		
	TEMPLATE		
	AREAS CHECKED		

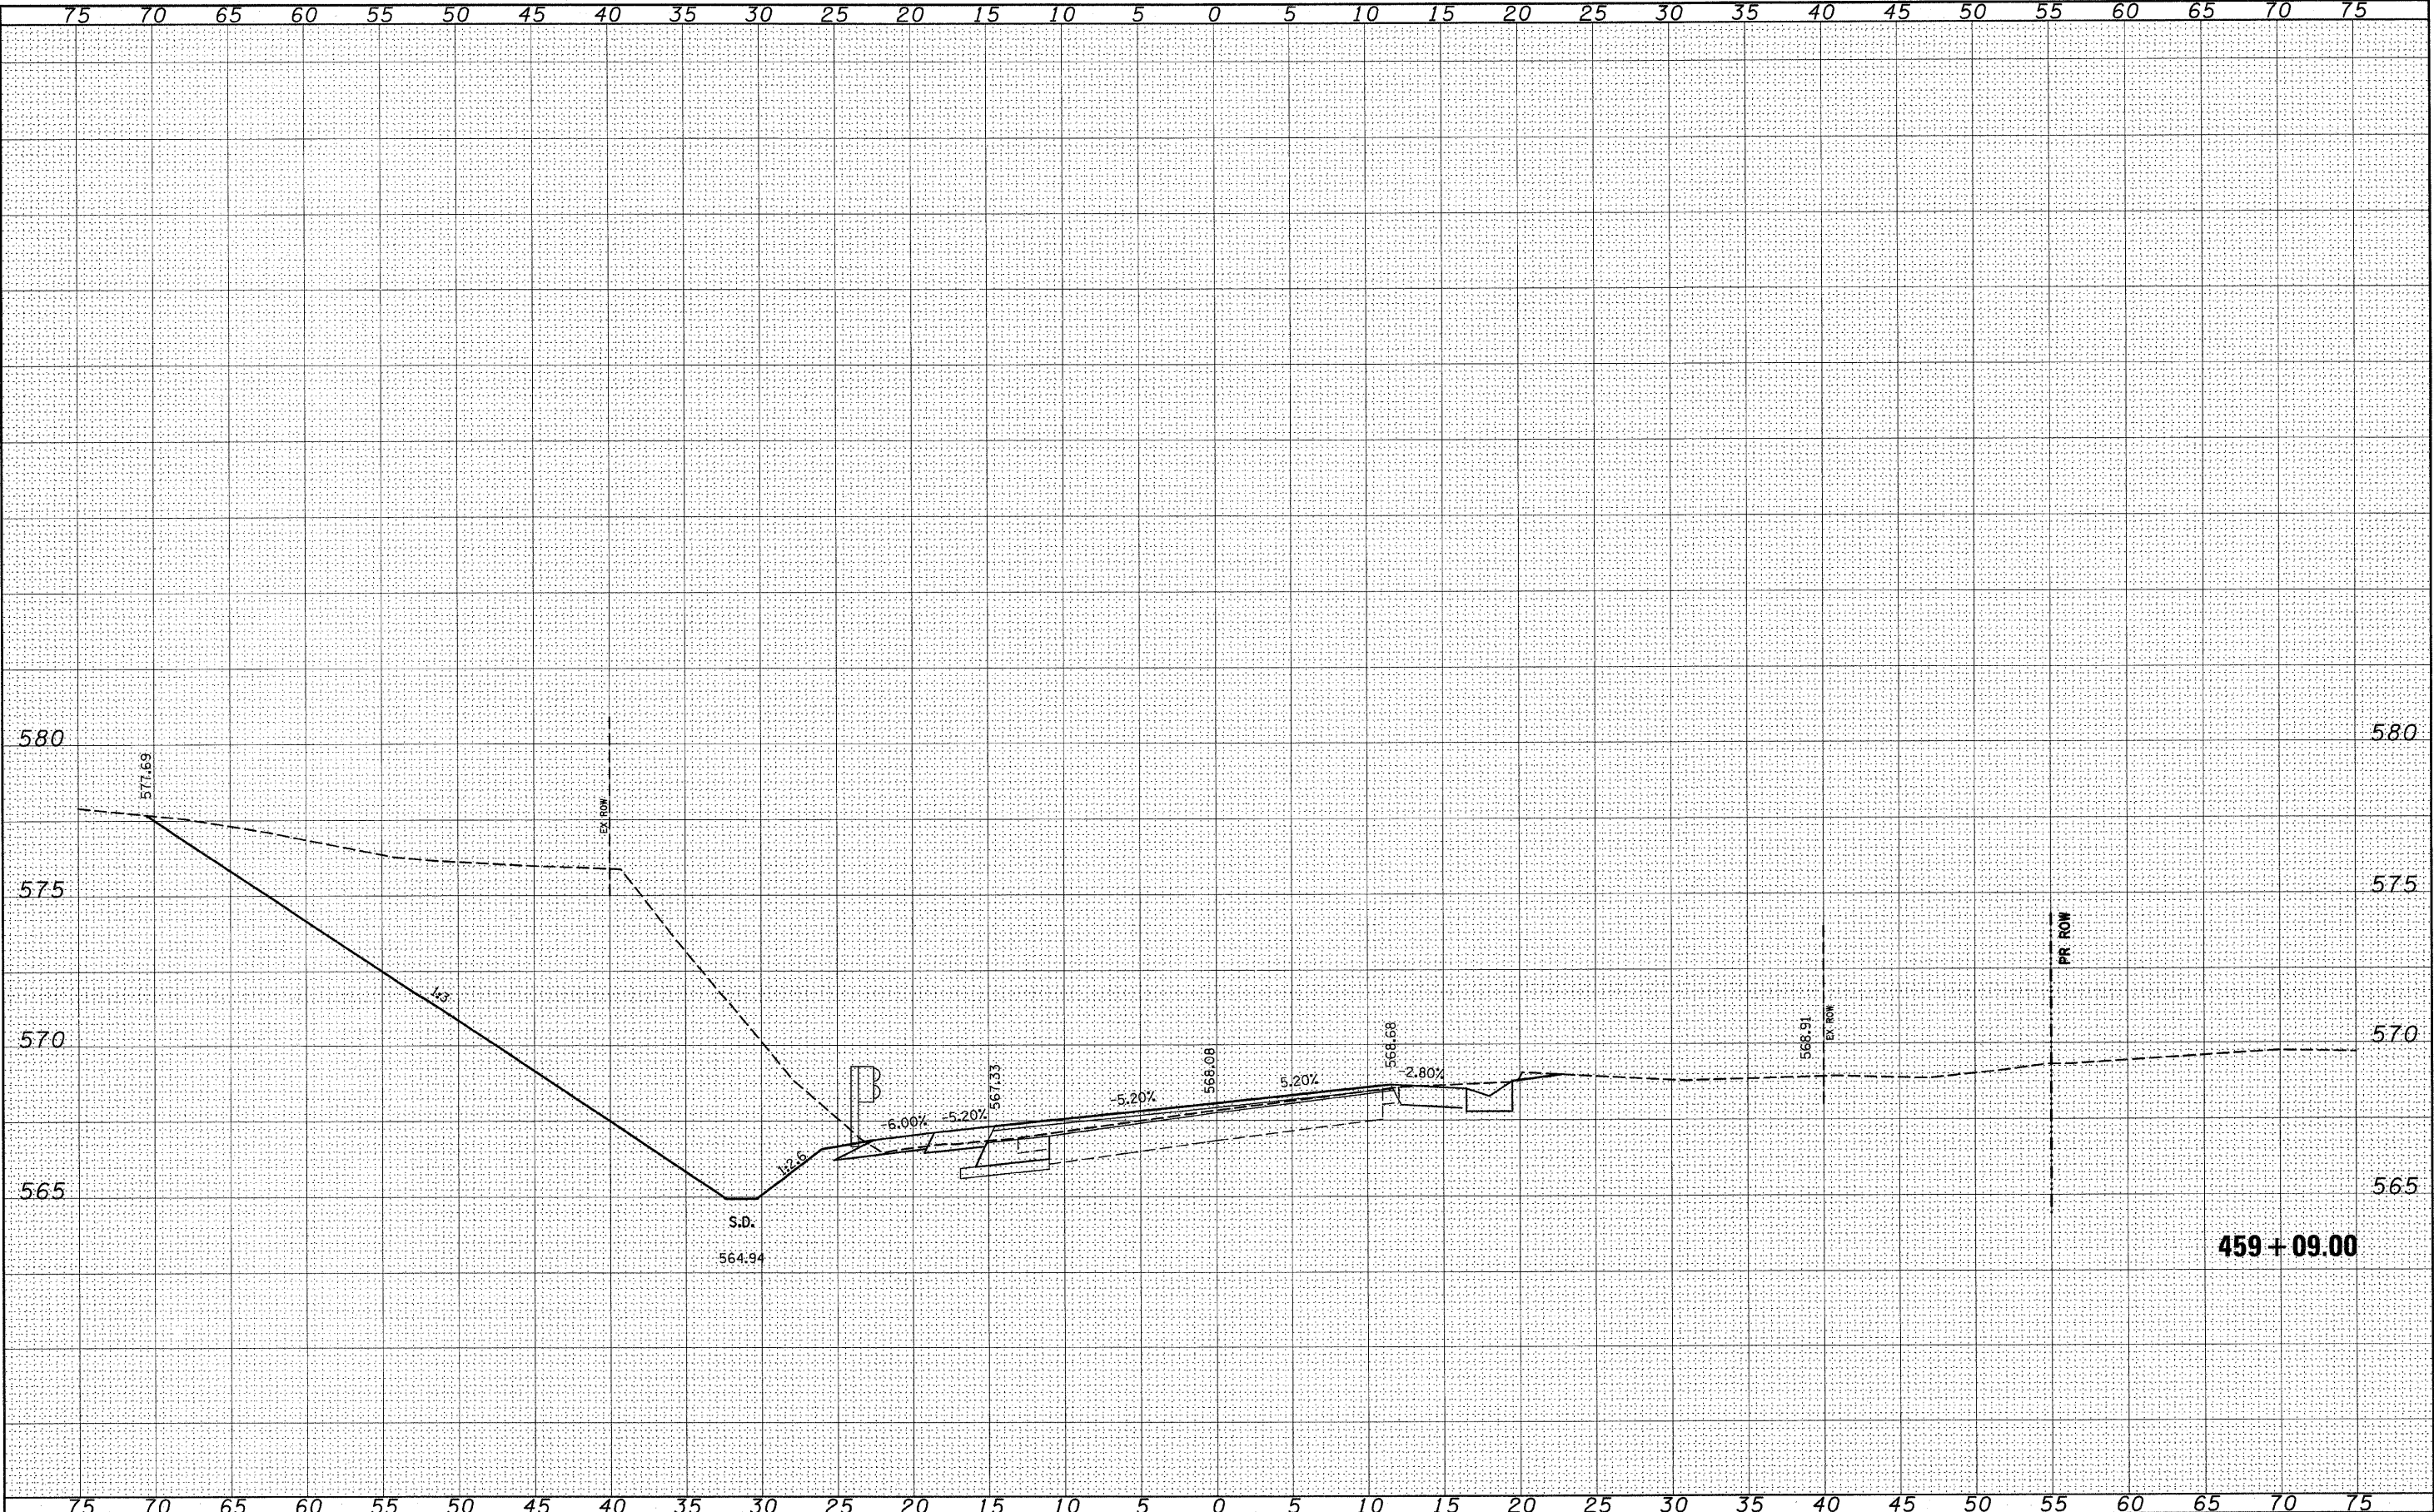


DATE	BY	SURVEYED	PLOTTED	TEMP	AREAS	AREAS
NO.		FINAL	NOTE	BOOK		

DATE	BY	SURVEYED	PLOTTED	TEMP	AREAS	AREAS
NO.		ORIGINAL	NOTE	BOOK		

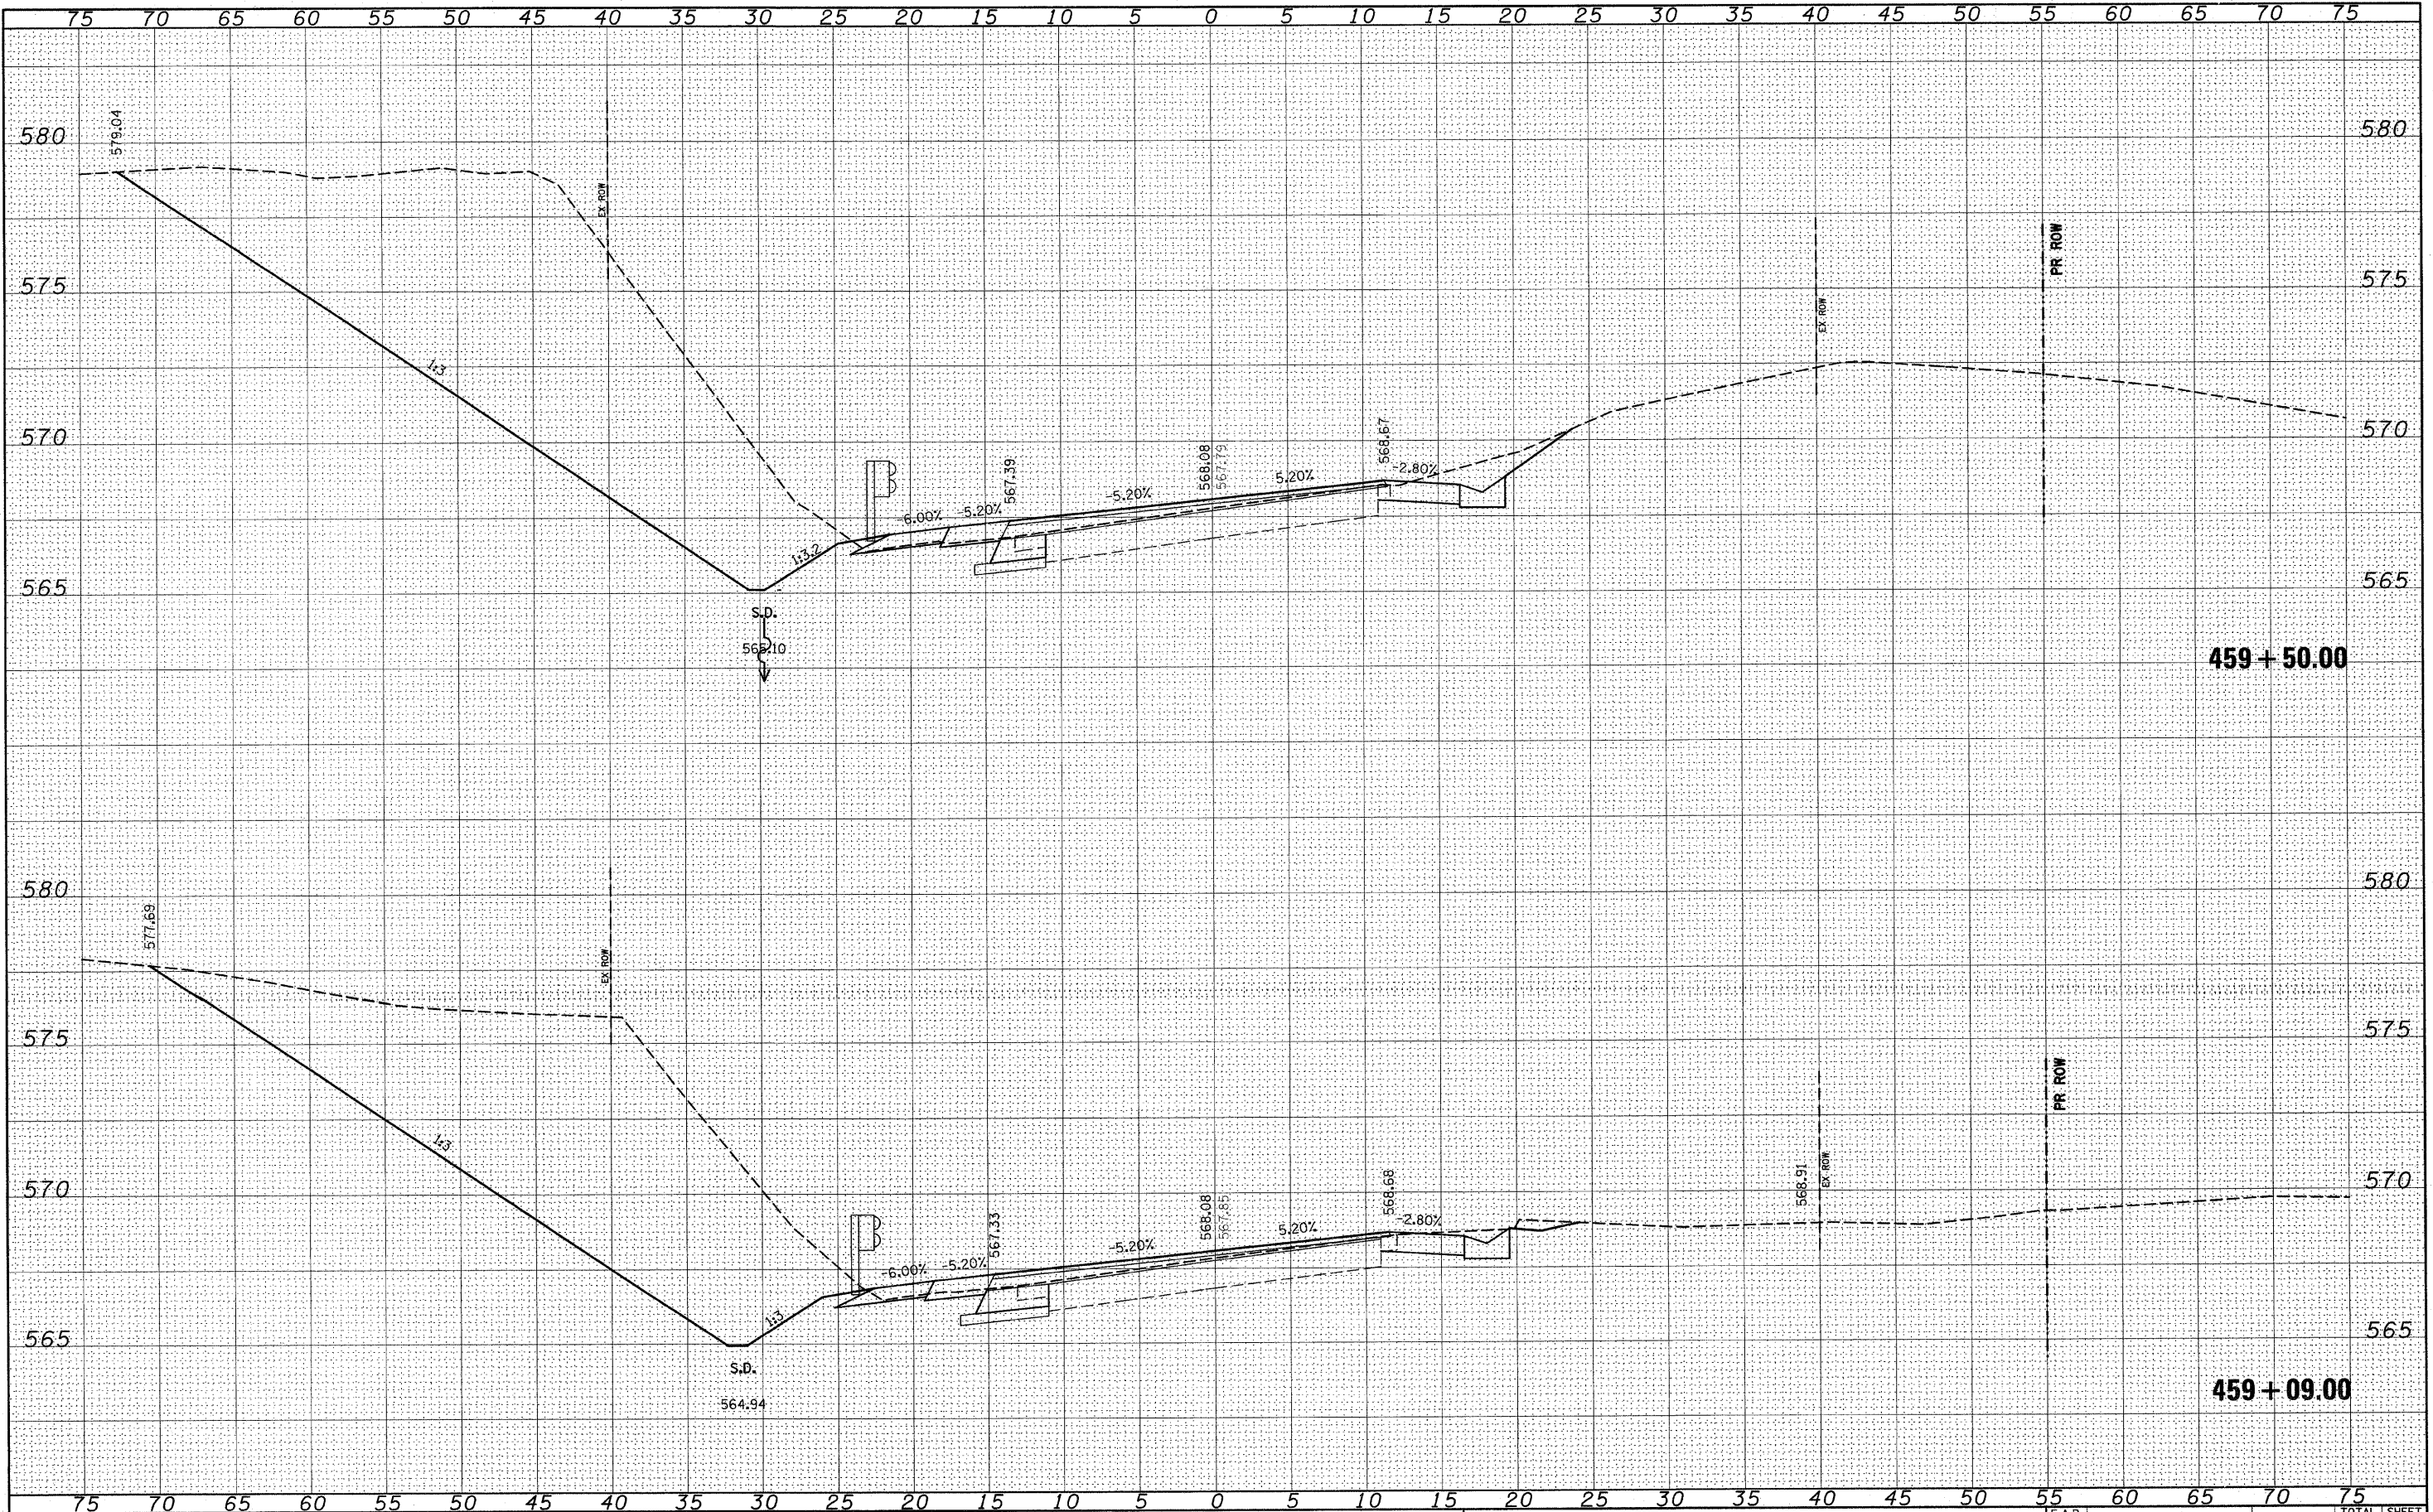


FILE NAME =	USER NAME = #USER#	DESIGNED -	REVISED -	STATE OF ILLINOIS DEPARTMENT OF TRANSPORTATION	IL 158	F.A.P. RTE. 809	SECTION (133,134)RS-5, 135RS-6	COUNTY ST. CLAIR	TOTAL SHEETS 762	SHEET NO. 479
#FILE#		DRAWN -	REVISED -							
		CHECKED -	REVISED -							
		DATE -	REVISED -							
PLOT SCALE = #SCALE#				SCALE: _____	SHEET NO. ____ OF ____ SHEETS	STA. 459+09.00 TO STA. 459+50.00				
PLOT DATE = #DATE#				ILLINOIS FED. AID PROJECT						

ORIGINAL SURVEY	BY	DATE	SURVEYED
			PLOTTED
			TEMPLATE
			NO.
NOTE BOOK	AREAS CHECKED		

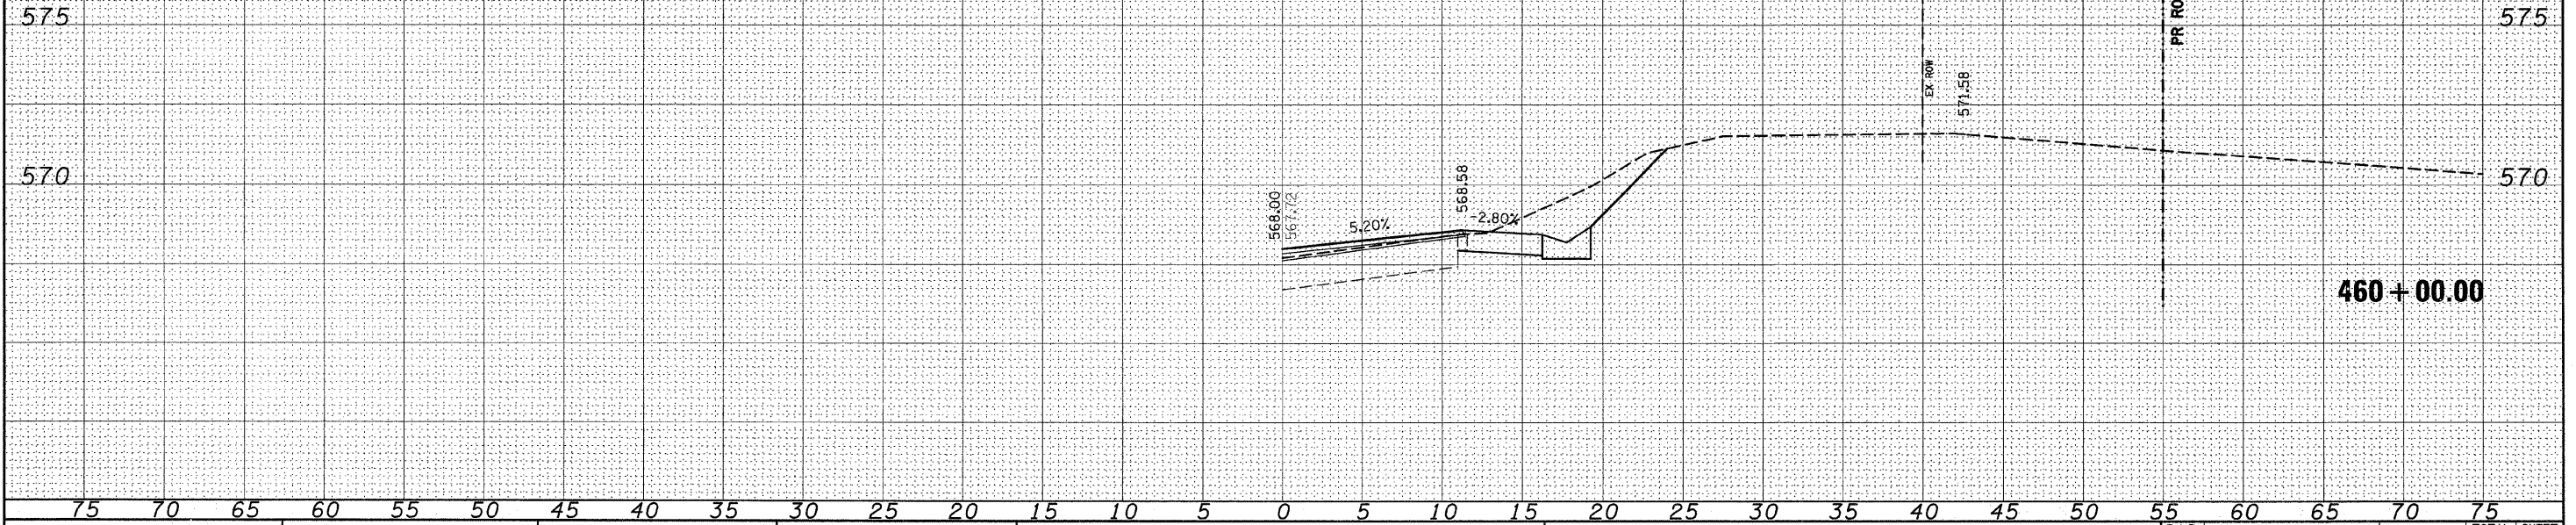


FILE NAME =	USER NAME = *USER*	DESIGNED -	REVISED -	STATE OF ILLINOIS DEPARTMENT OF TRANSPORTATION	IL 158	F.A.P. RTE.	SECTION	COUNTY	TOTAL SHEETS	SHEET NO.
*FILE#		DRAWN -	REVISED -			809	(133,134)RS-5, 135RS-6	ST. CLAIR	762	480
		CHECKED -	REVISED -			CONTRACT NO. 76A47				
		DATE -	REVISED -			ILLINOIS FED. AID PROJECT				
		PLOT SCALE = *SCALE*			SCALE: _____	SHEET NO. ____ OF ____ SHEETS	STA. 460+00.00 TO STA. 460+14.30			
		PLOT DATE = *DATE*								

FINAL SURVEY	BY	DATE	SURVEYED
			PLOTTED
			TEMPLATE
			NO.
NOTE BOOK	AREAS CHECKED		

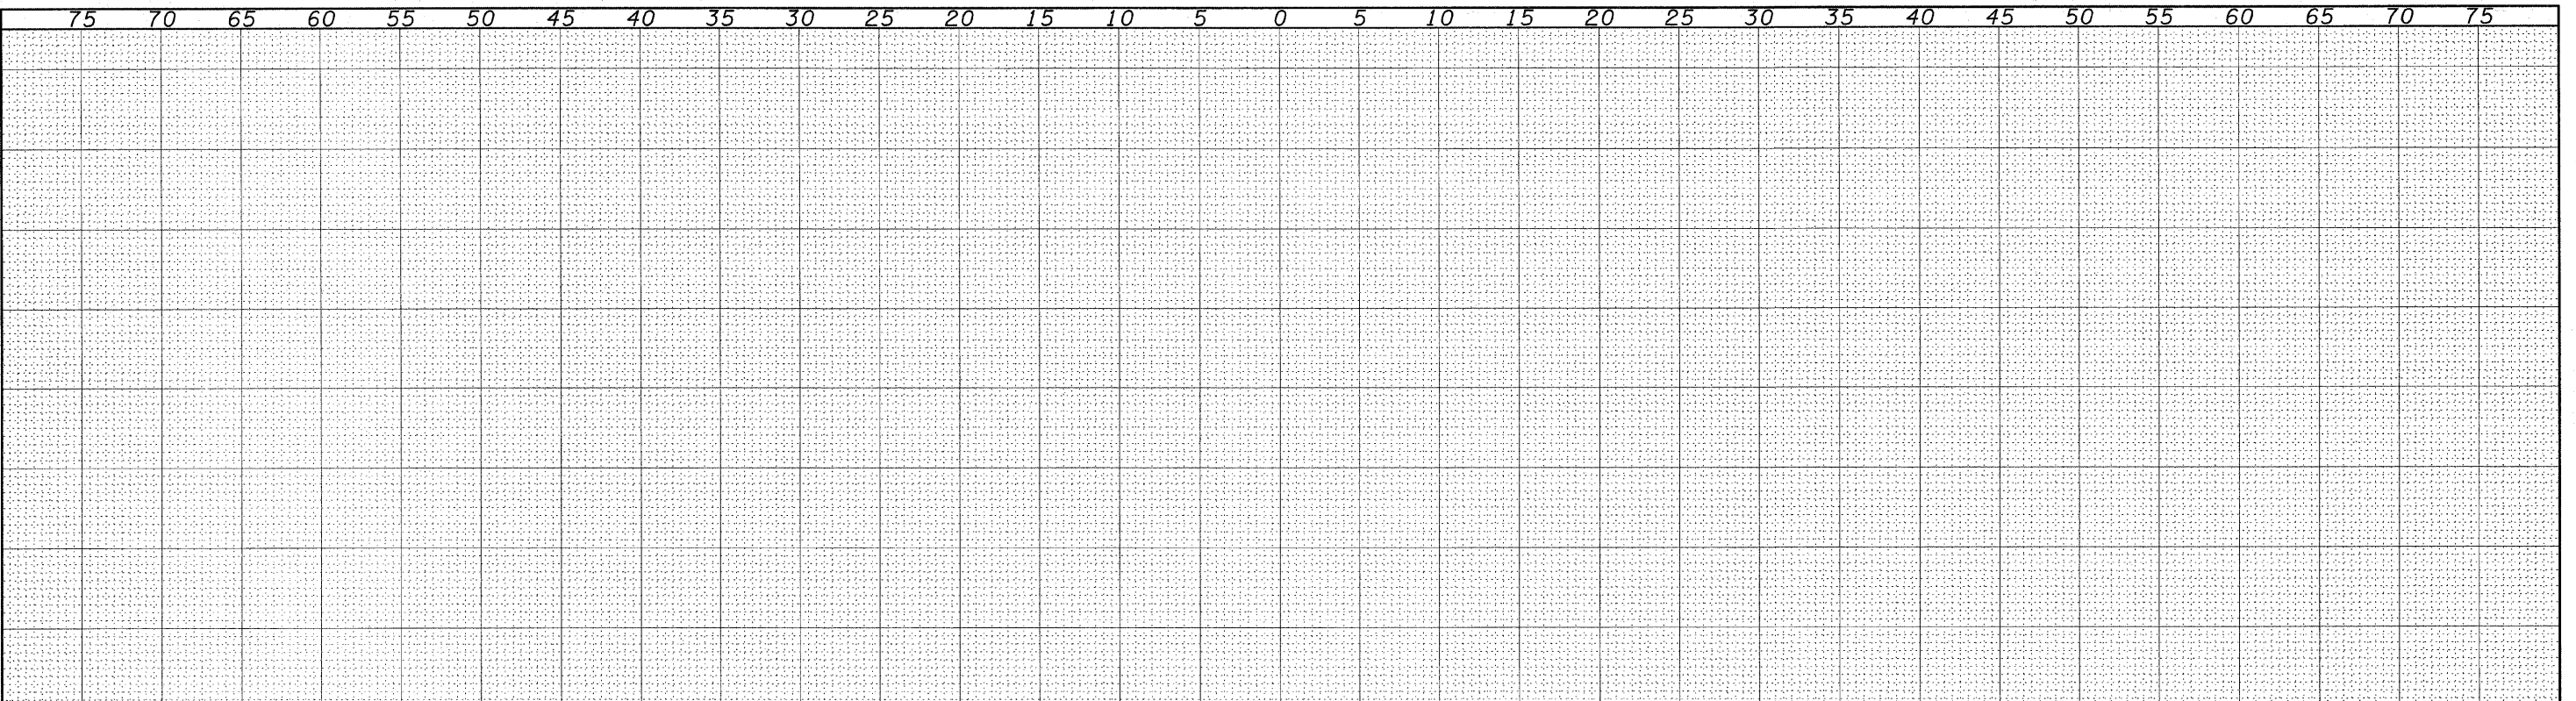


FINAL	SURVEYED	BY	DATE
SURVEY	PLOTTED		
NOTE BOOK	TEMPLATE		
NO.	AREAS CHECKED		

ORIGINAL	SURVEYED	BY	DATE
SURVEY	PLOTTED		
NOTE BOOK	TEMPLATE		
NO.	AREAS CHECKED		

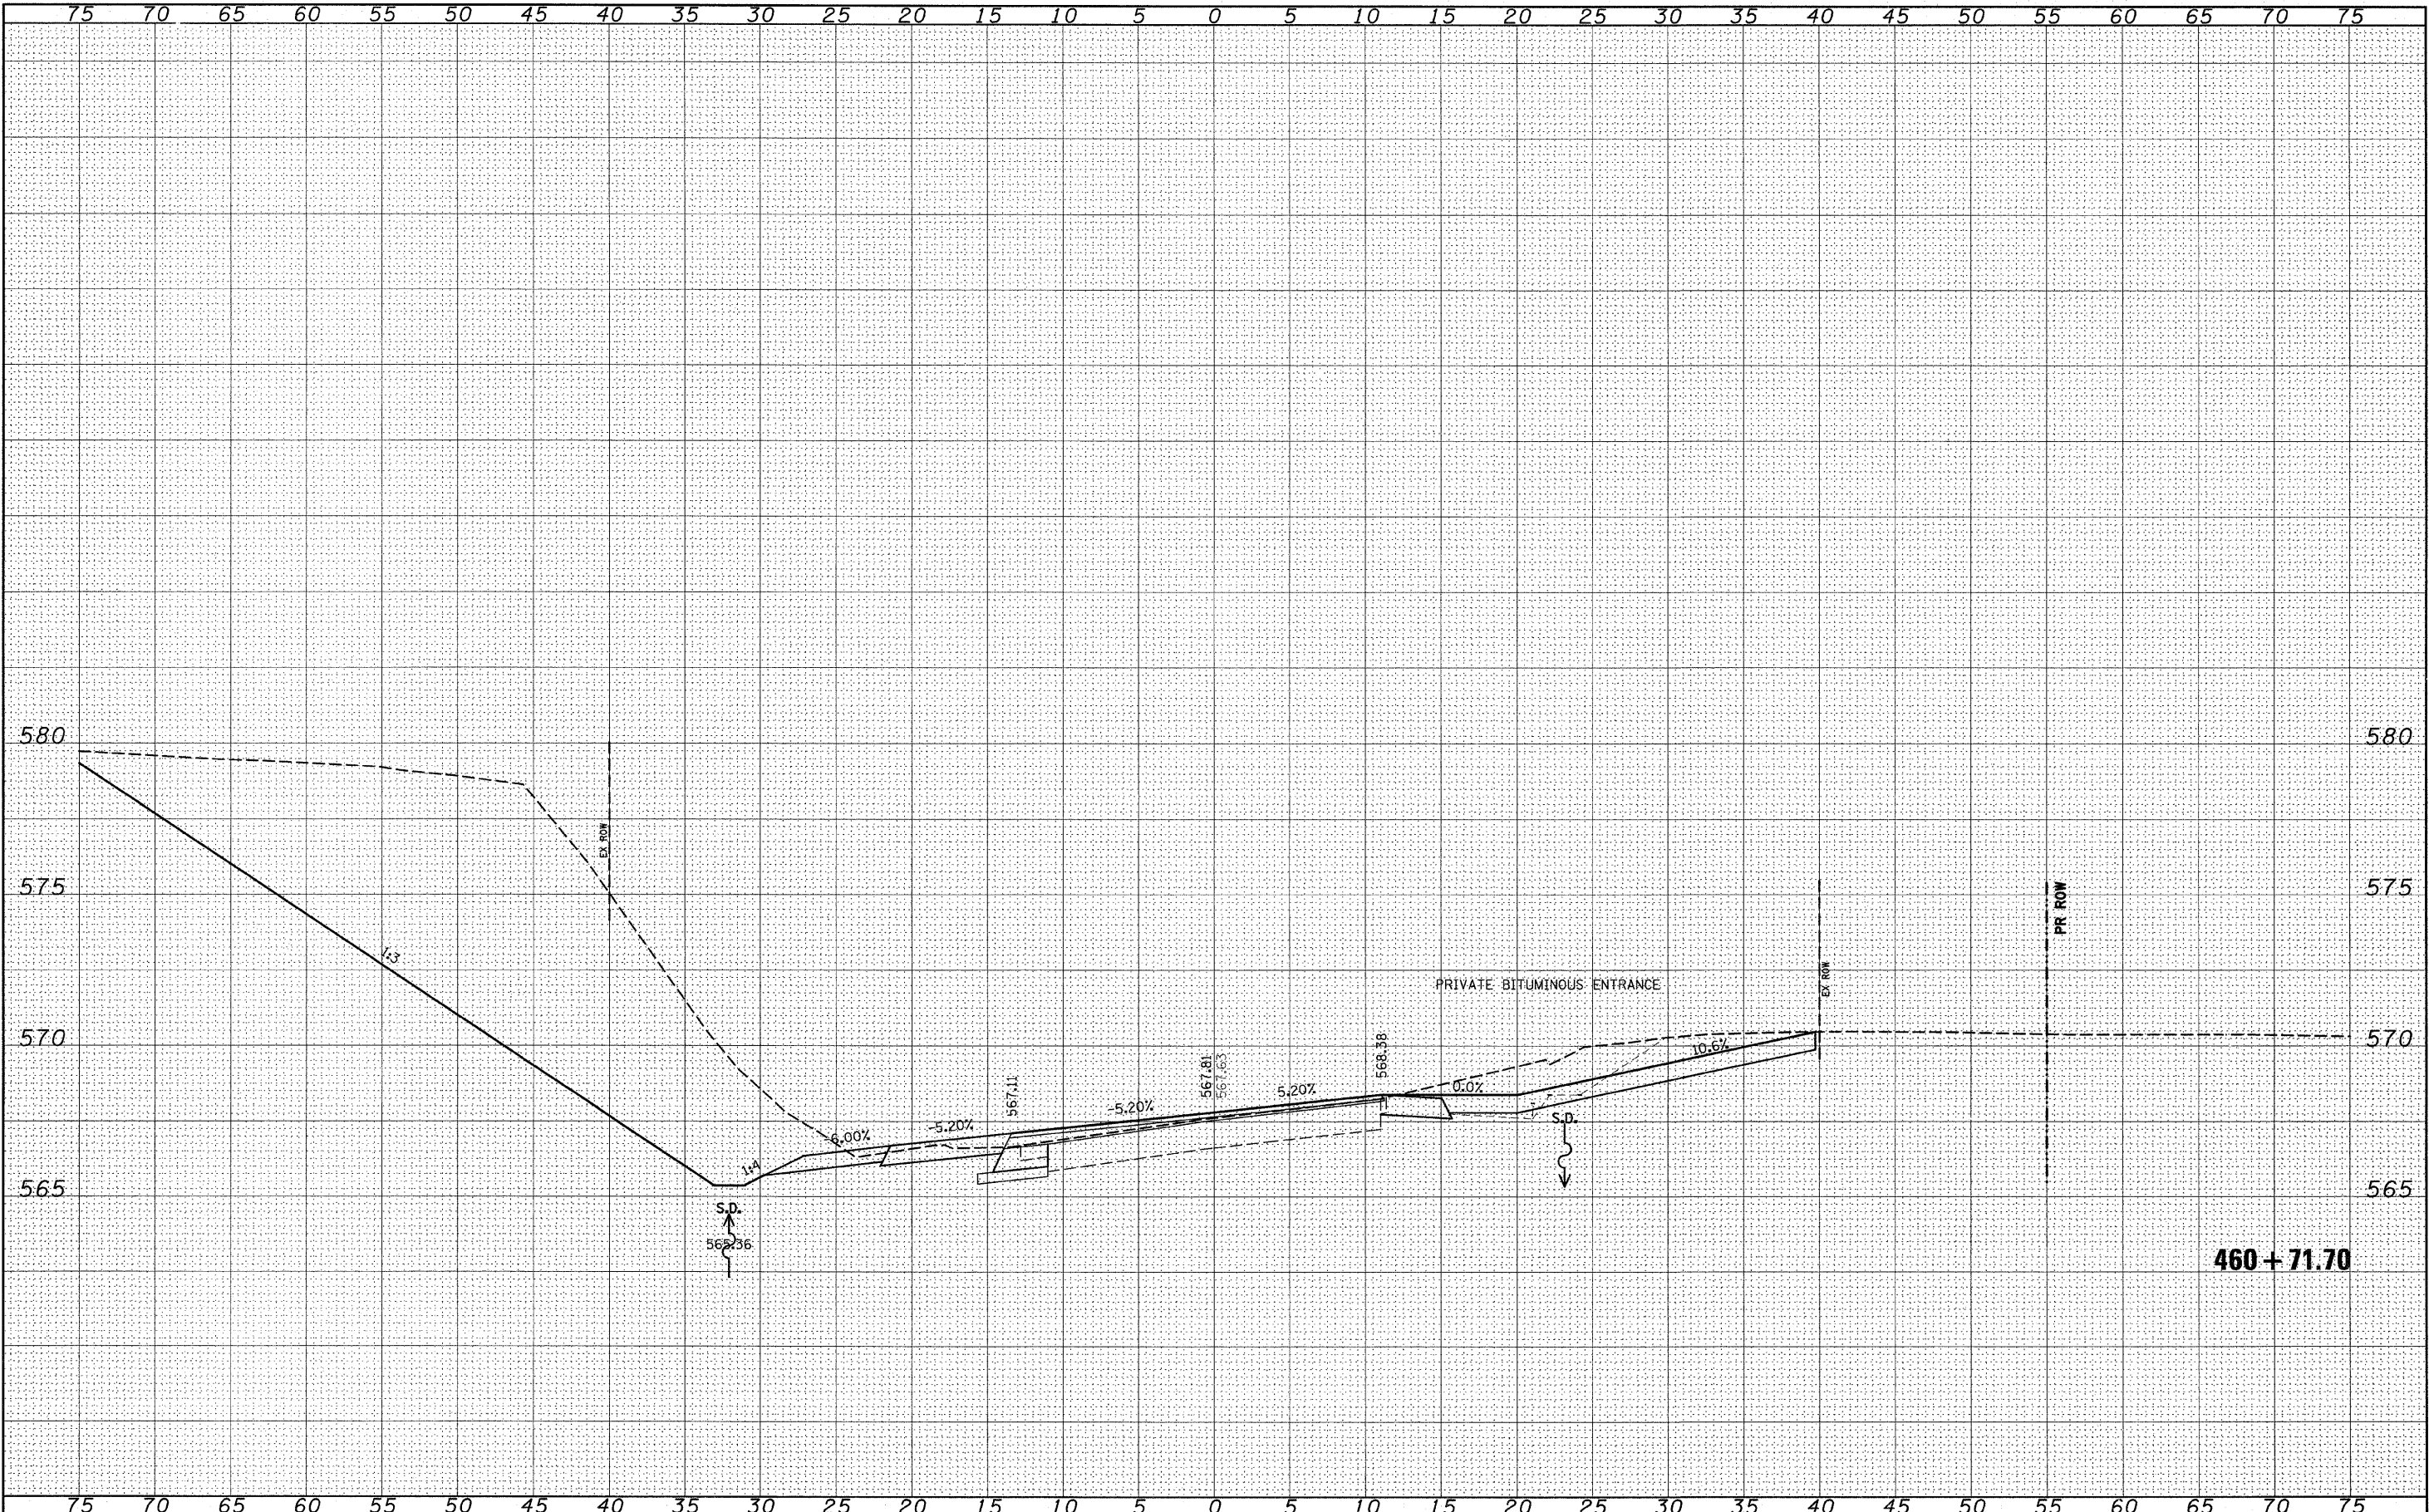


FILE NAME =	USER NAME = \$USER\$	DESIGNED -	REVISED -	STATE OF ILLINOIS DEPARTMENT OF TRANSPORTATION	IL 158	SCALE: 1" = 40'	SHEET NO. 762 OF 762 SHEETS	STA. 460+71.70 TO STA. 460+71.70	F.A.P. RTE.	SECTION	COUNTY	TOTAL SHEETS	SHEET NO.
#FILEL#		DRAWN -	REVISED -						809	(133,134)RS-5, 135RS-6	ST. CLAIR	762	482
PLOT SCALE = \$SCALE\$		CHECKED -	REVISED -						CONTRACT NO. 76A47				
PLOT DATE = \$DATE\$		DATE -	REVISED -						ILLINOIS FED. AID PROJECT				

ORIGINAL SURVEY	SURVEYED BY	DATE
NOTE BOOK	PLOTTED	
	TEMPLATE	
	AREAS	

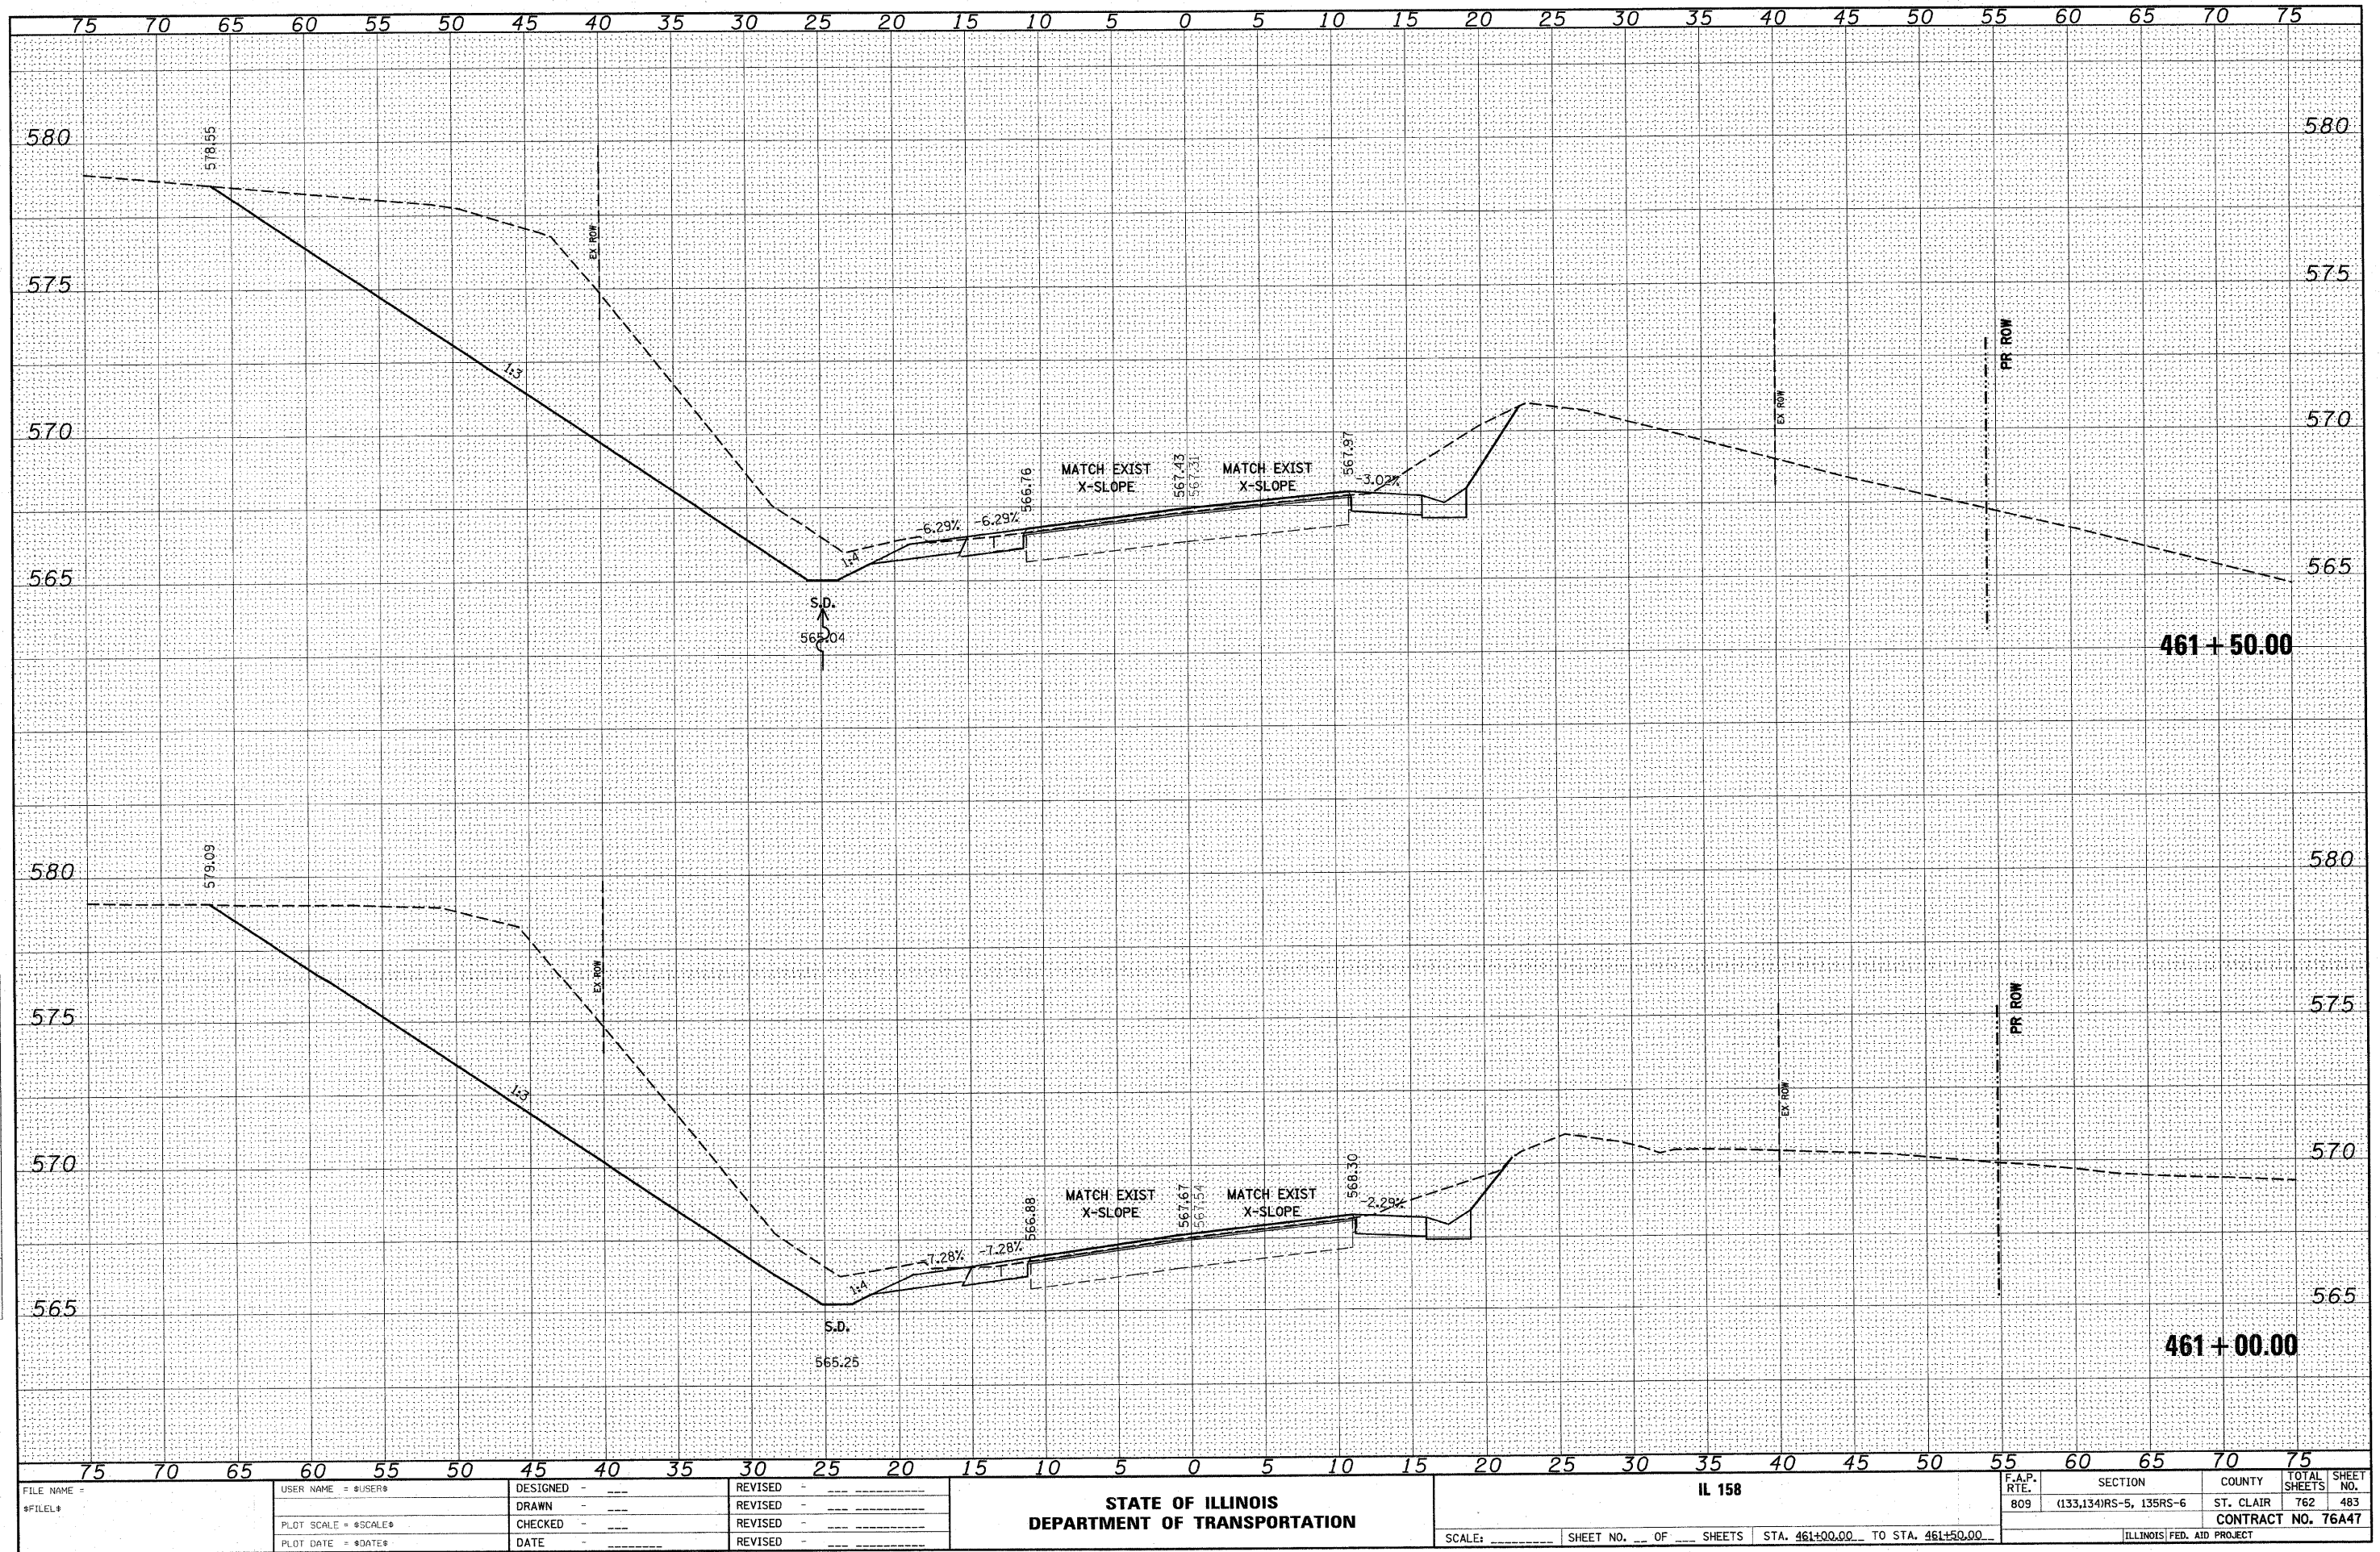

FINAL	SURVEY	SURVEYED	BY	DATE
NOTE BOOK	PLOTTED	PLATE		
NO.	AREAS	CHECKED		


ORIGINAL	SURVEY	SURVEYED	BY	DATE
NOTE BOOK	PLOTTED	PLATE		
NO.	AREAS	CHECKED		

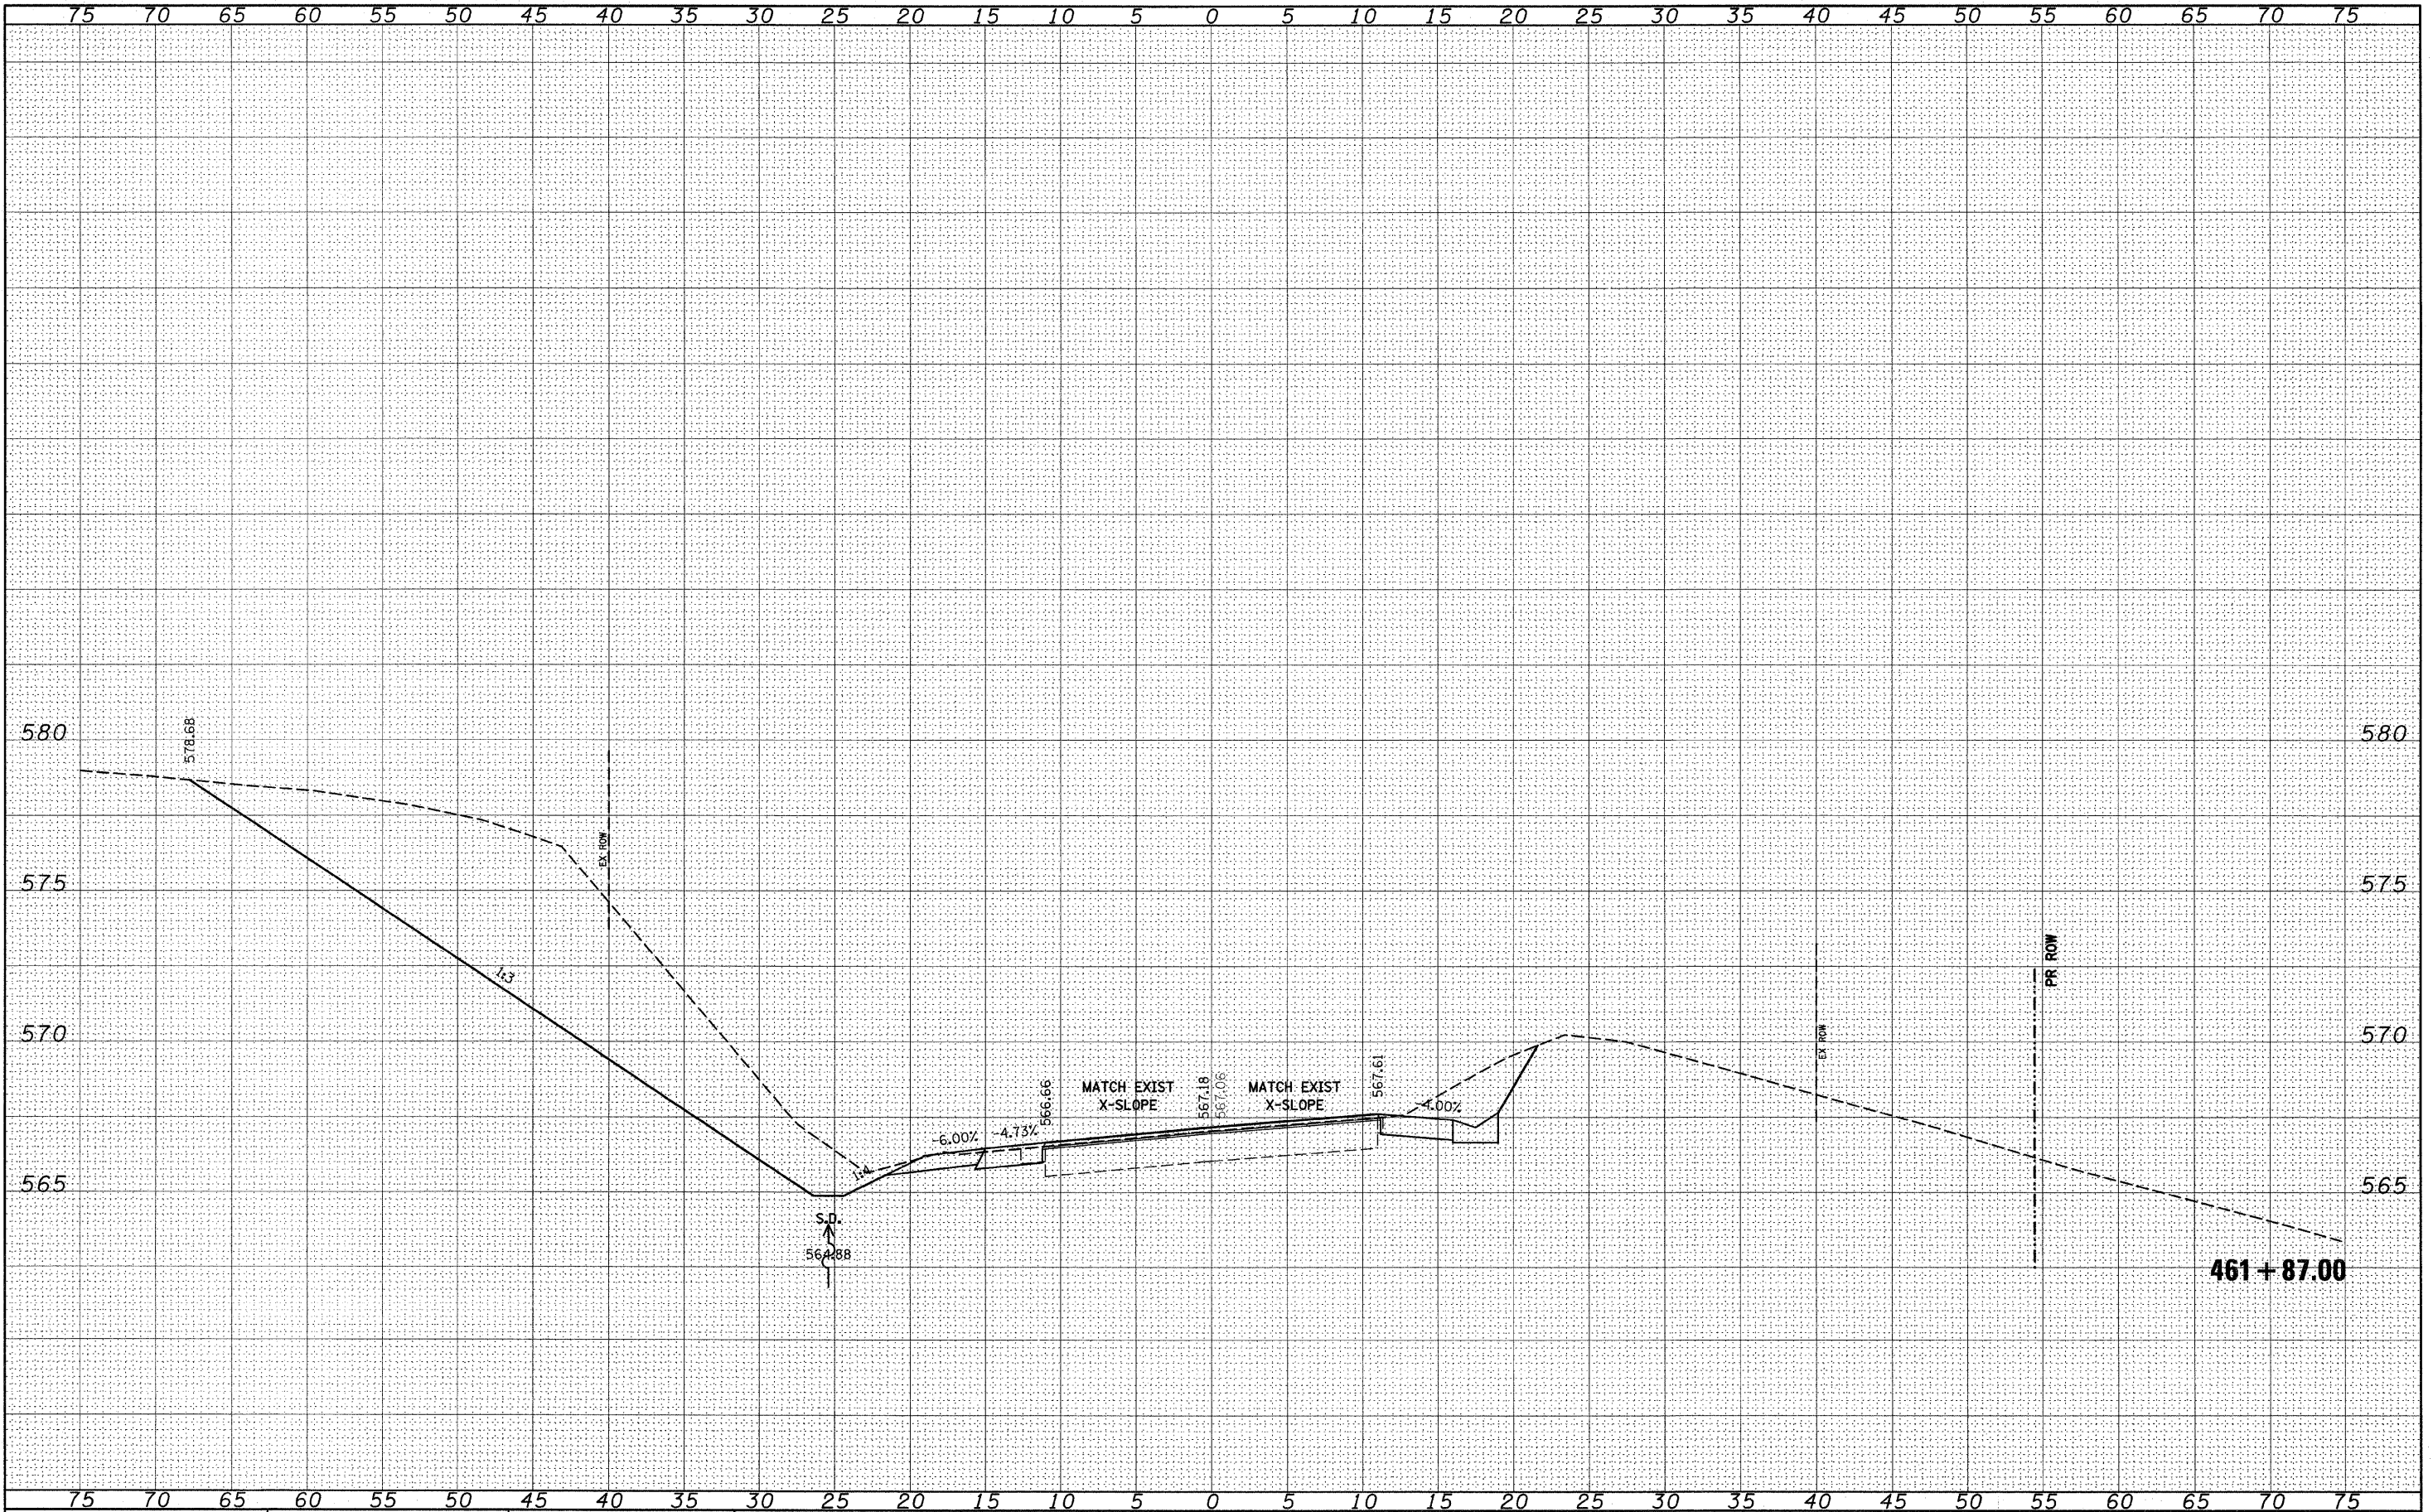

FILE NAME =	USER NAME = *USER*	DESIGNED -	REVISED -	IL 158		F.A.P. RTE. 809	SECTION (133,134)RS-5, 135RS-6	COUNTY ST. CLAIR	TOTAL SHEETS 762	SHEET NO. 484
*FILEL#	PLOT SCALE = *SCALE*	DRAWN -	REVISED -			CONTRACT NO. 76A47		ILLINOIS FED. AID PROJECT		
PLOT DATE = *DATE*	DATE -	CHECKED -	REVISED -	SCALE: _____		SHEET NO. ____ OF ____ SHEETS		STA. 461+87.00 TO STA. 461+87.00		


FINAL	SURVEYED	BY	DATE
SURVEY	PLOTTED		
NOTE BOOK	TEMPLATE		
NO.	AREAS CHECKED		

ORIGINAL	SURVEYED	BY	DATE
SURVEY	PLOTTED		
NOTE BOOK	TEMPLATE		
NO.	AREAS CHECKED		

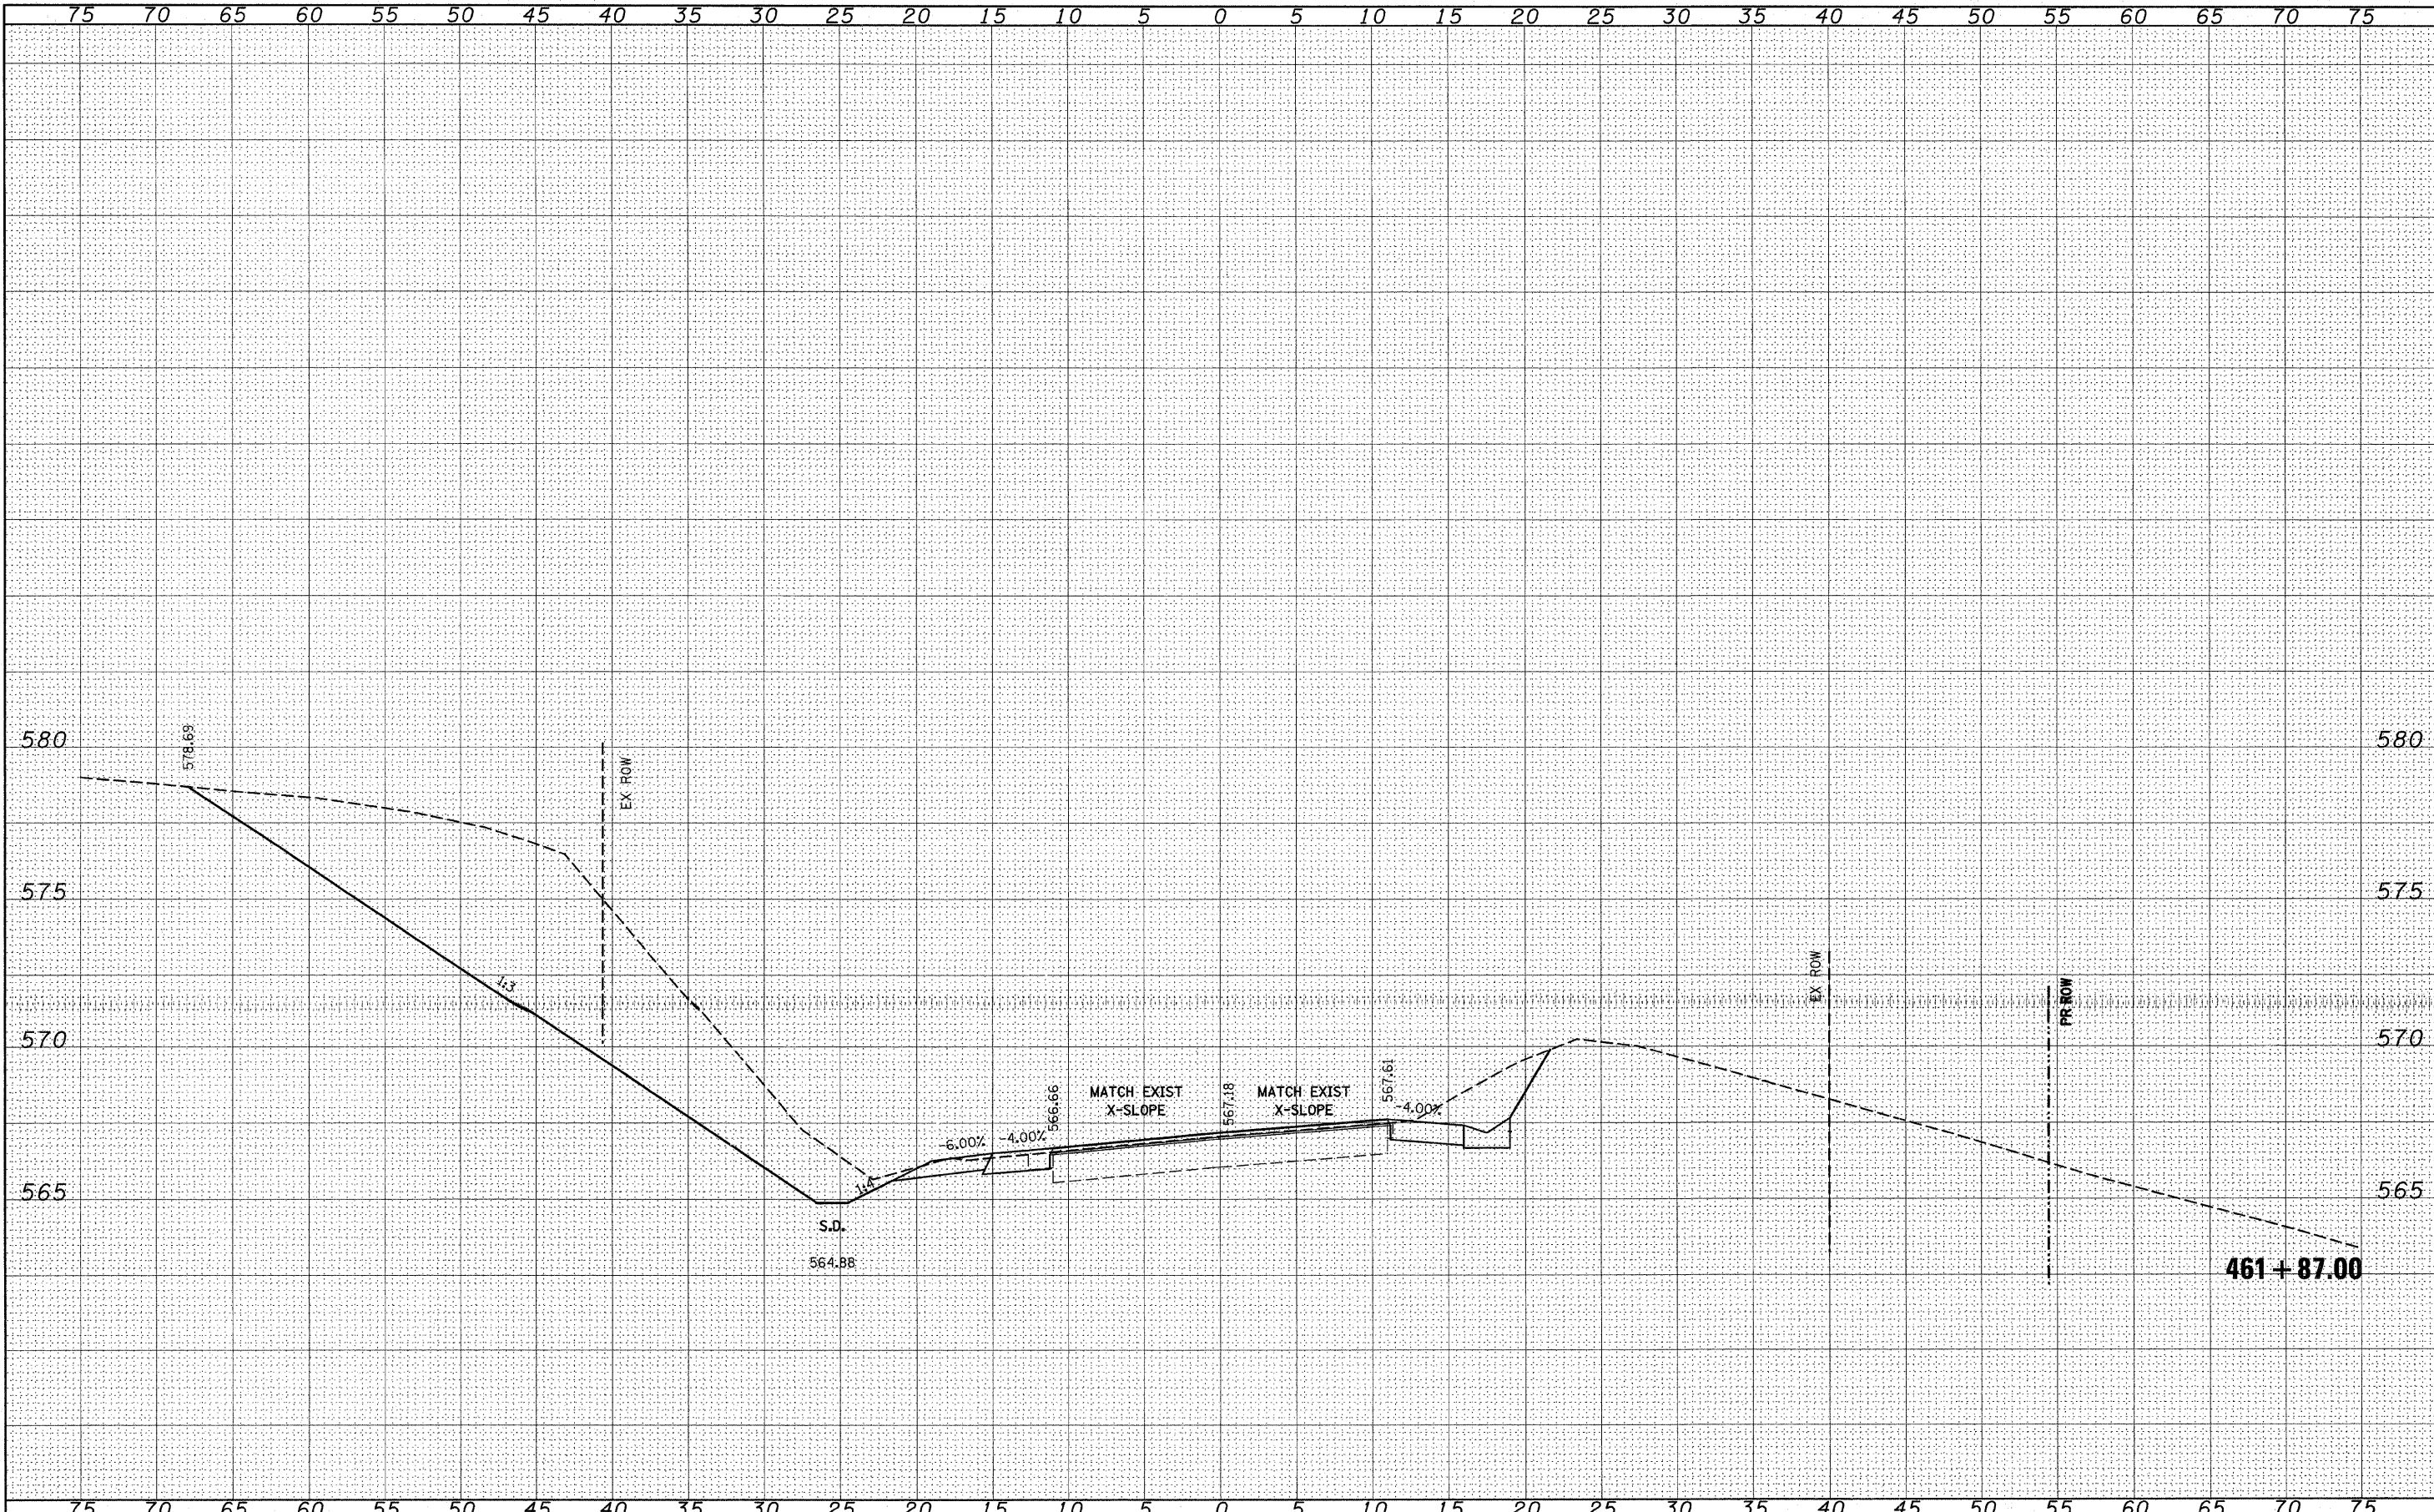


FILE NAME =	USER NAME = #USER#	DESIGNED -	REVISED -	STATE OF ILLINOIS DEPARTMENT OF TRANSPORTATION	158 CROSS SECTIONS	SCALE: _____	SHEET NO. ____ OF ____ SHEETS	STA. 461+87.00 TO STA. 461+87.00	F.A.P. RTE.	SECTION	COUNTY	TOTAL SHEETS	SHEET NO.
#FILE#		DRAWN -	REVISED -						809	(133,134)RS-5, 135RS-6	ST. CLAIR	762	484A
PLOT SCALE = #SCALE#		CHECKED -	REVISED -						CONTRACT NO. 76A47				
PLOT DATE = #DATE#		DATE -	REVISED -						ILLINOIS FED. AID PROJECT				

ORIGINAL SURVEY	SURVEYED PLOTTED TEMPLATE AREAS	BY	DATE
NO.	AREAS CHECKED		

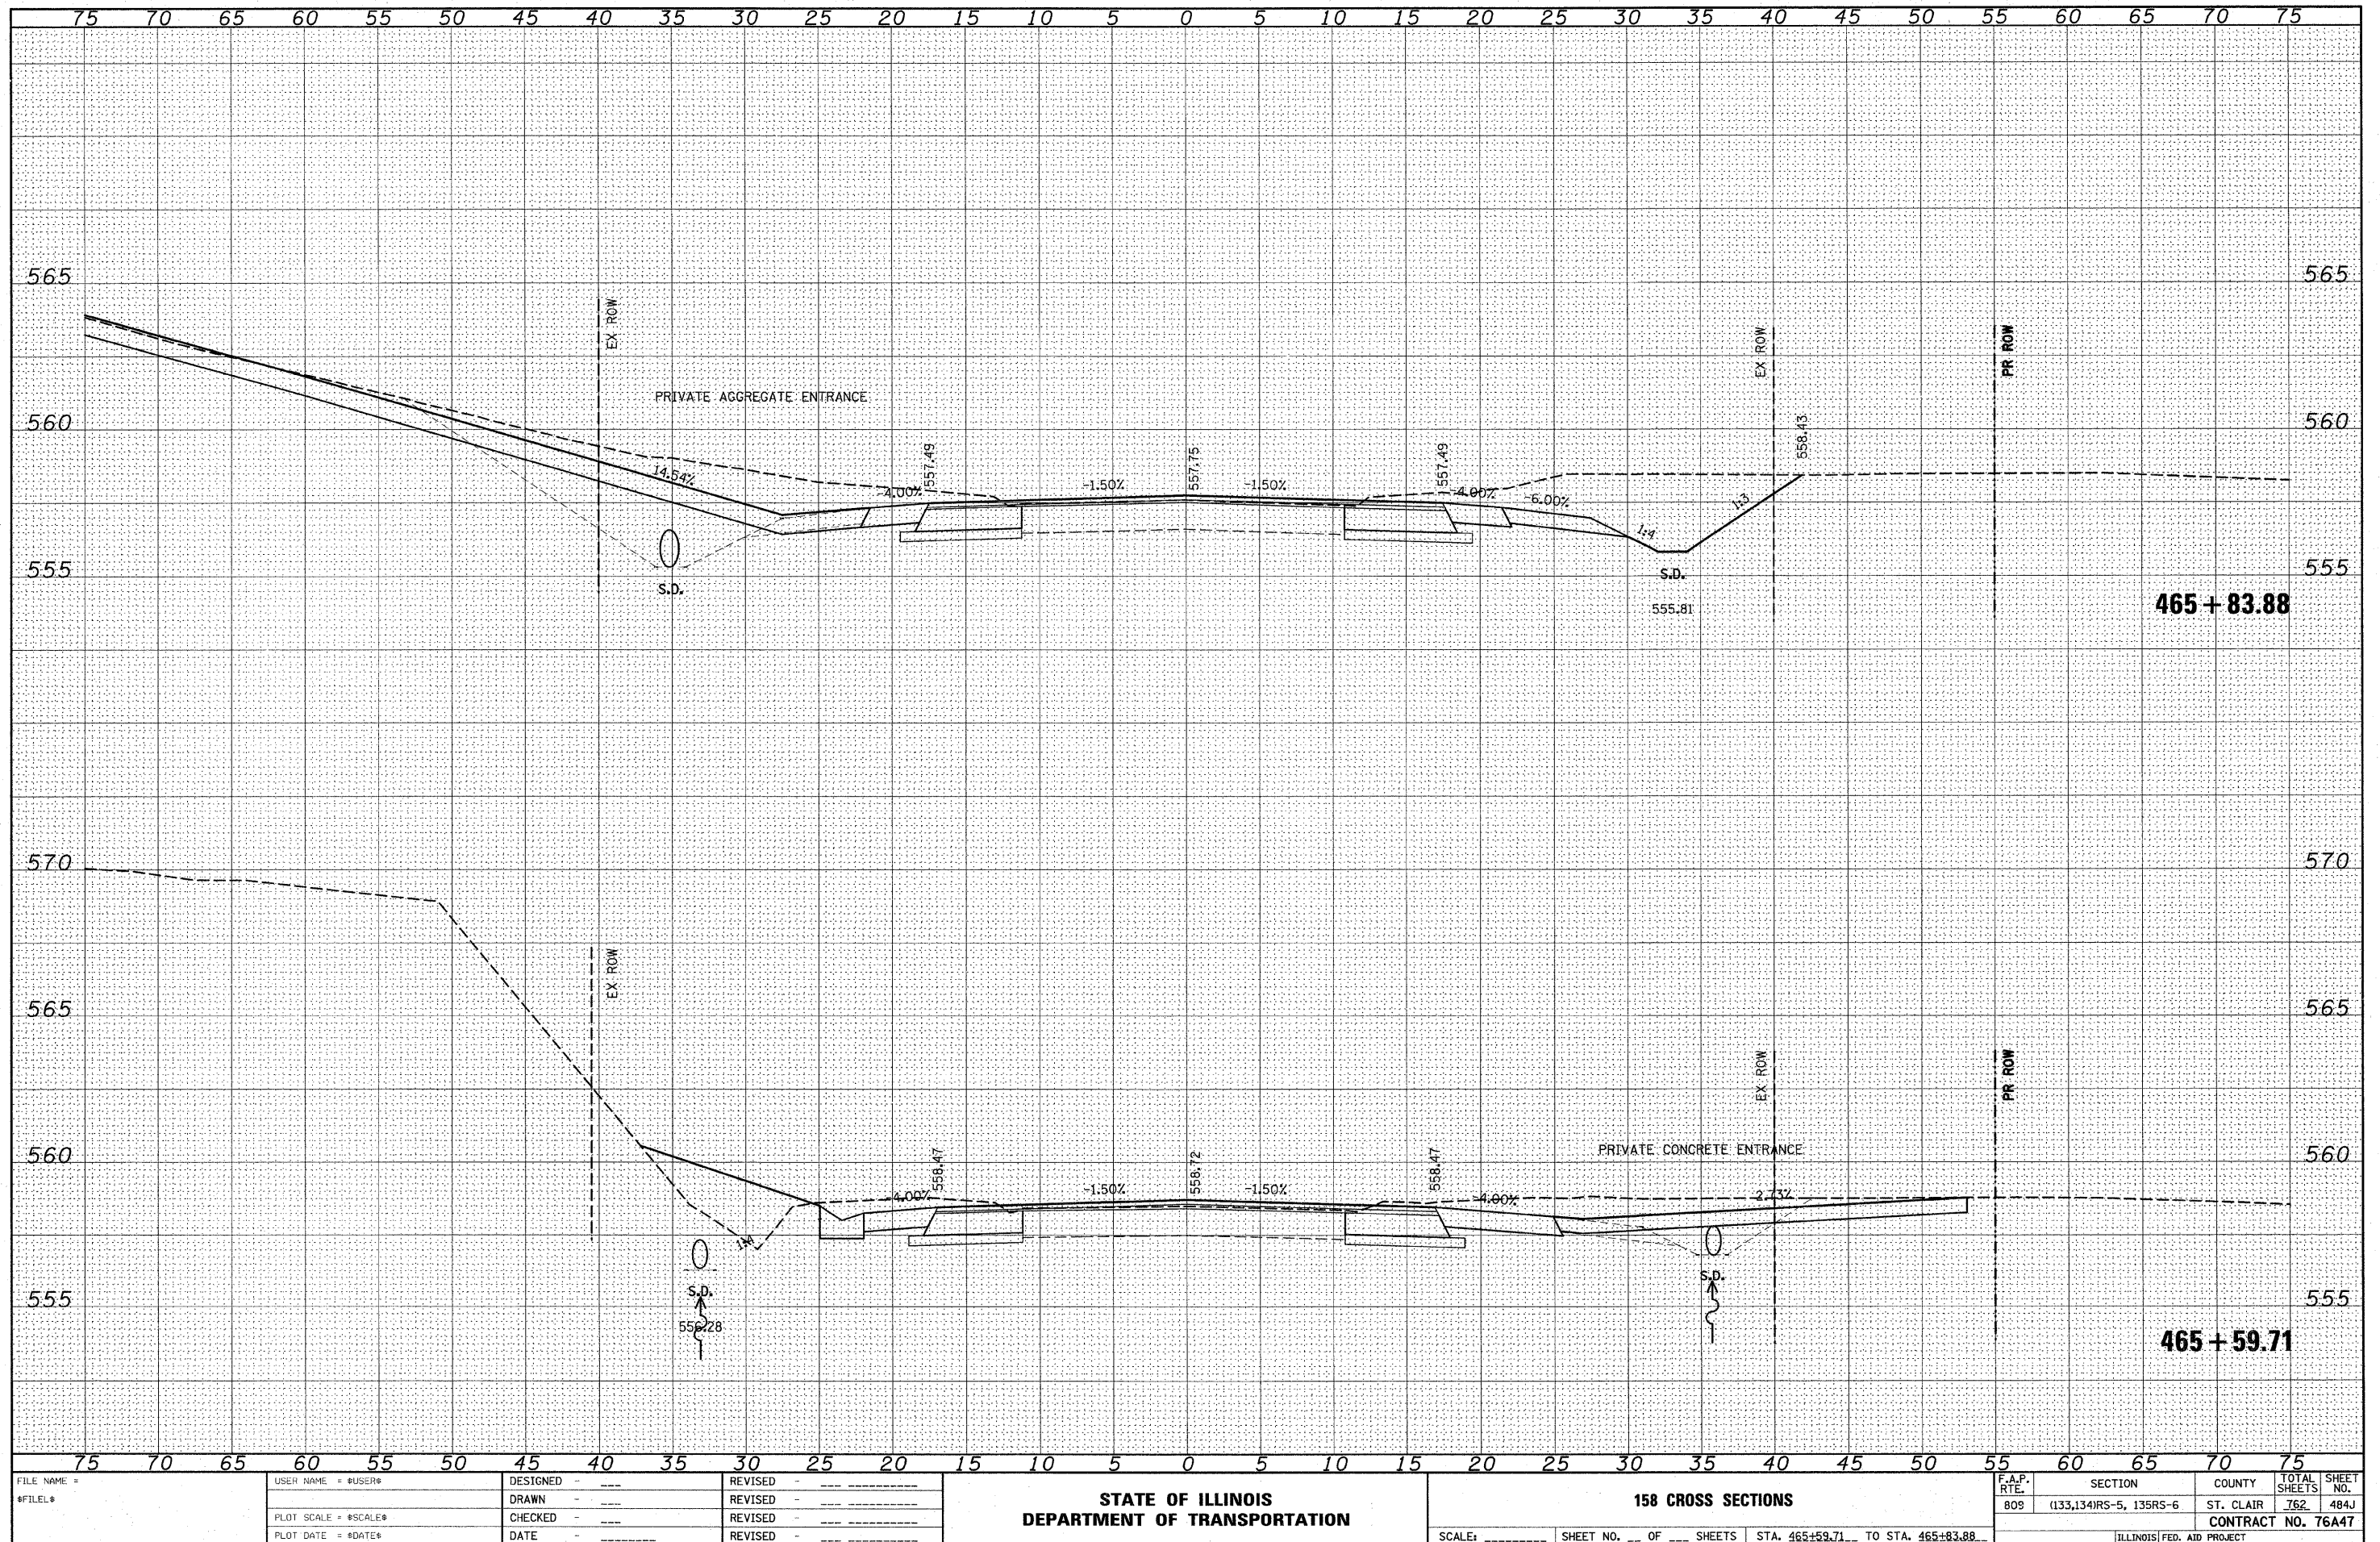


FINAL	SURVEYED	BY	DATE
SURVEY	PLOTTED		
NOTE BOOK	TEMPLATE		
NO.	AREAS CHECKED		

ORIGINAL	SURVEYED	BY	DATE
SURVEY	PLOTTED		
NOTE BOOK	TEMPLATE		
NO.	AREAS CHECKED		

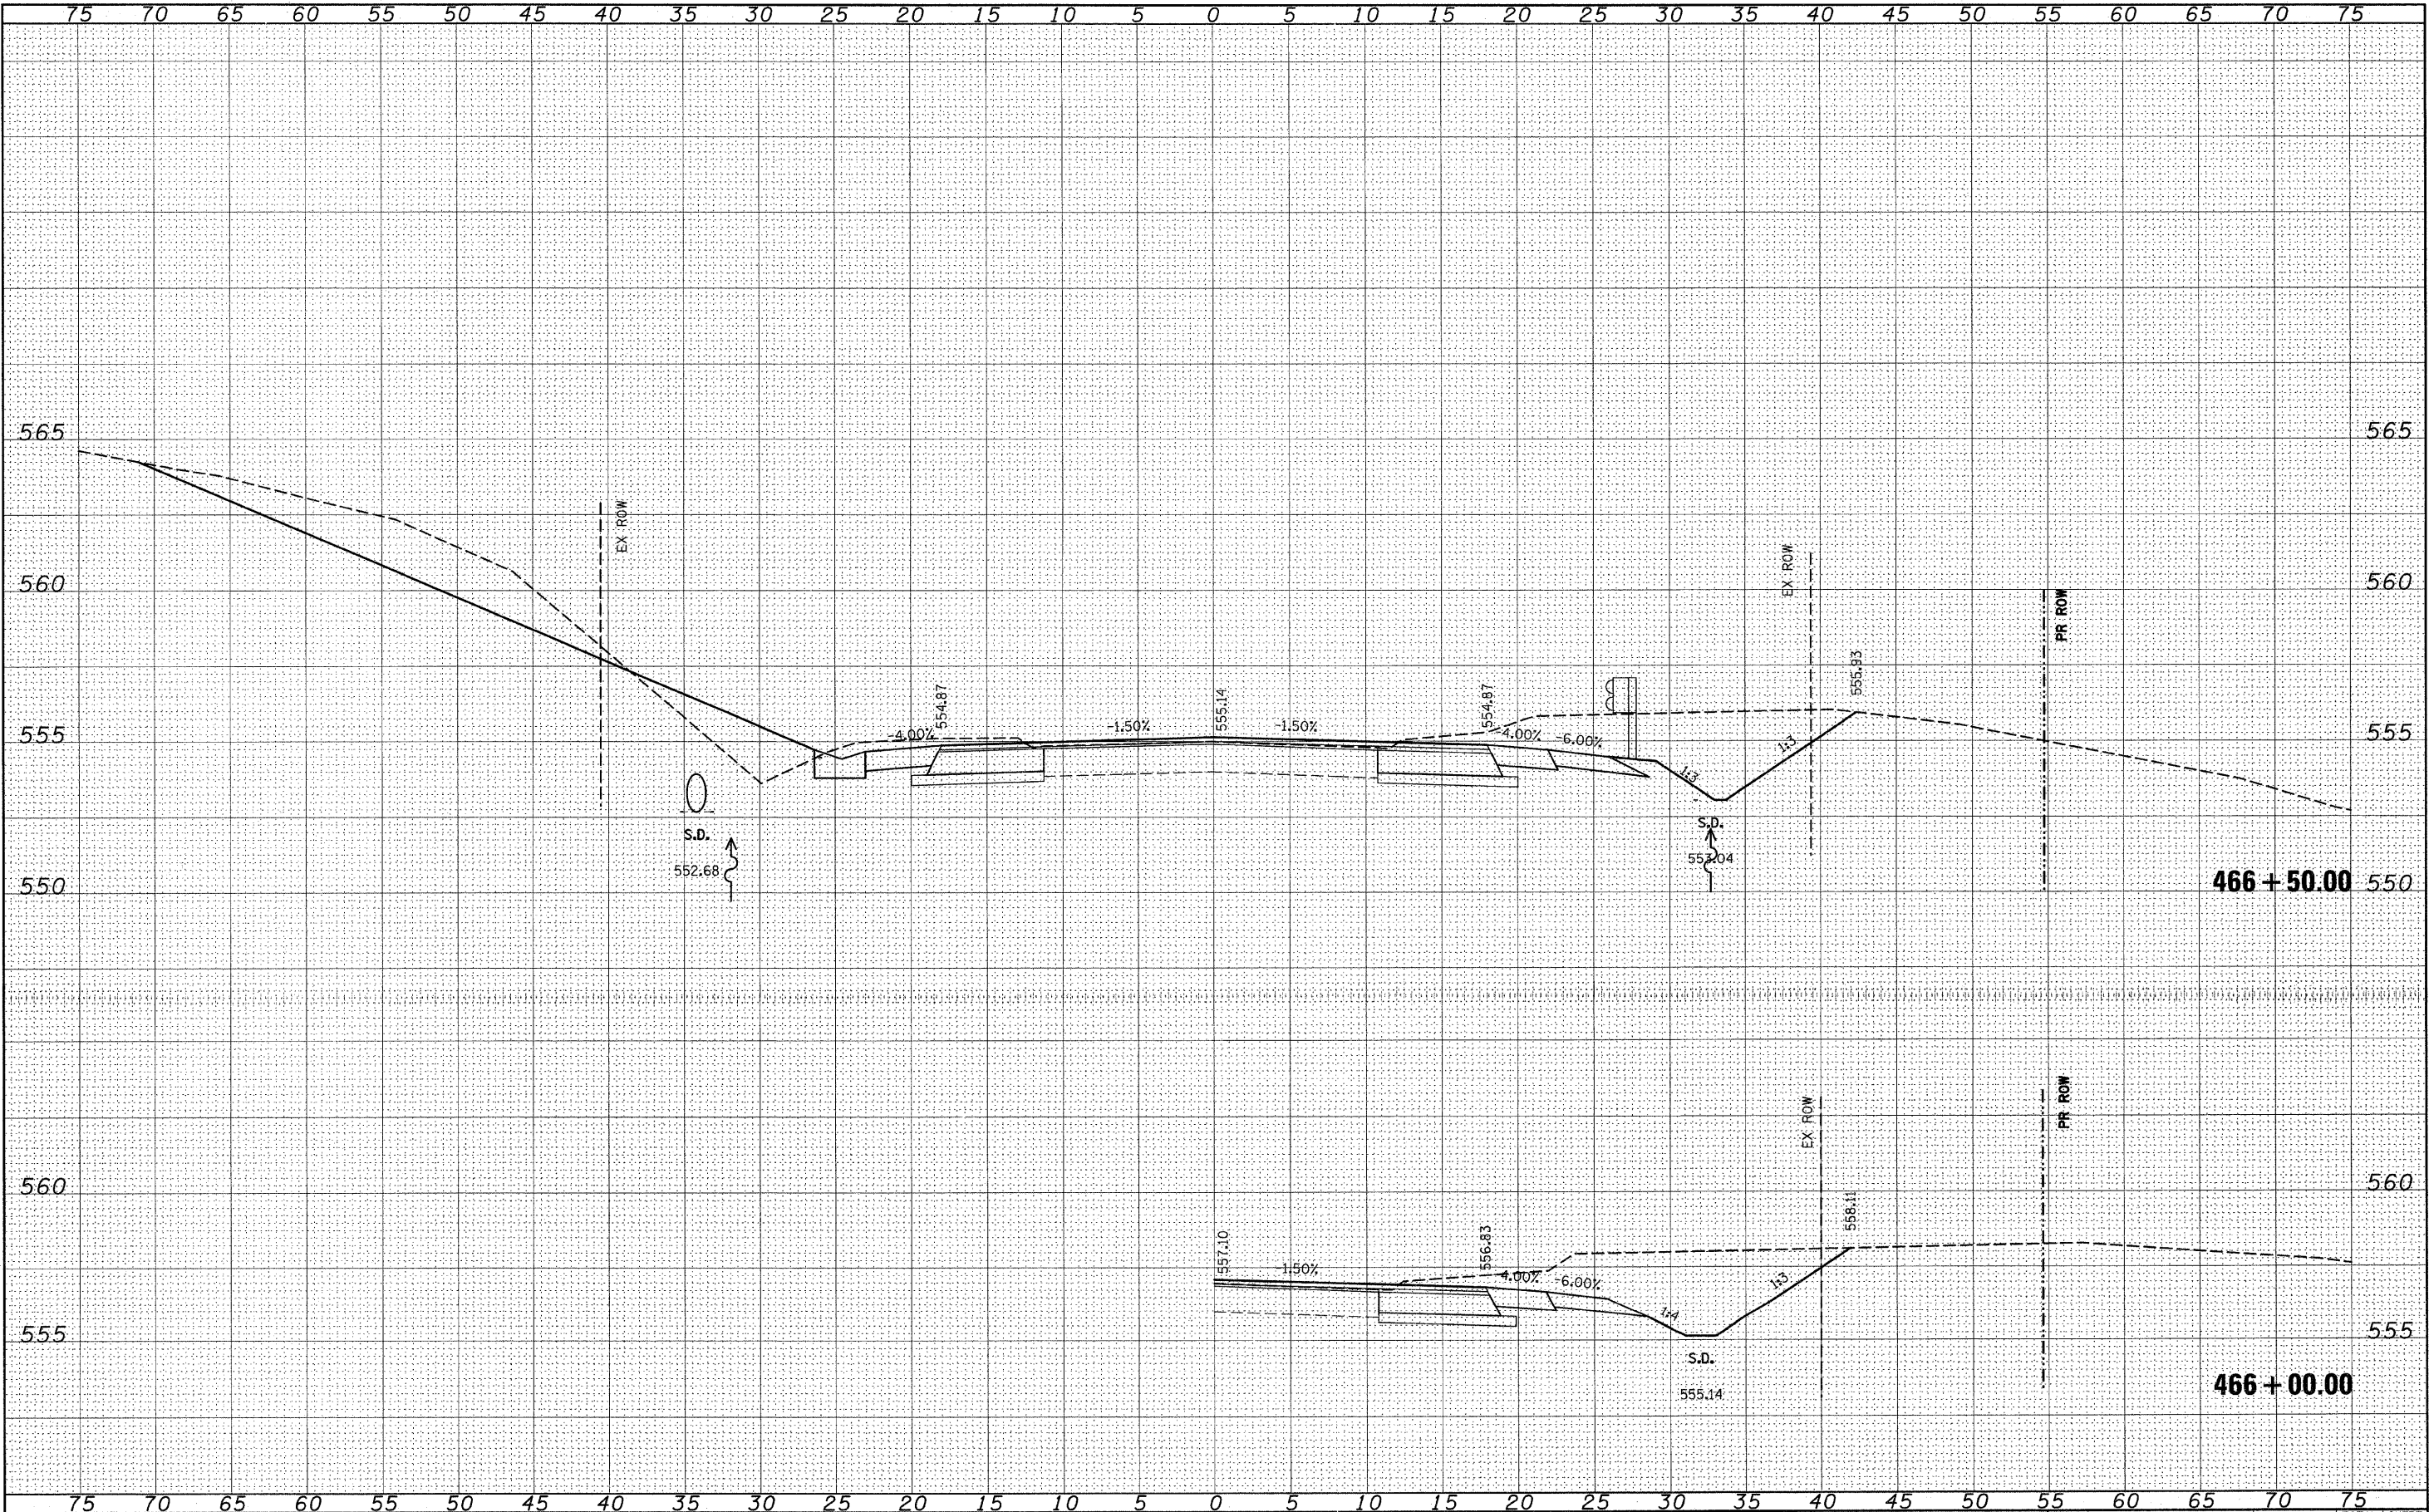

FINAL	SURVEYED	BY	DATE
SURVEY	PLOTTED		
NOTE BOOK	TEMPLATE		
NO.	AREAS CHECKED		


ORIGINAL	SURVEYED	BY	DATE
SURVEY	PLOTTED		
NOTE BOOK	TEMPLATE		
NO.	AREAS CHECKED		

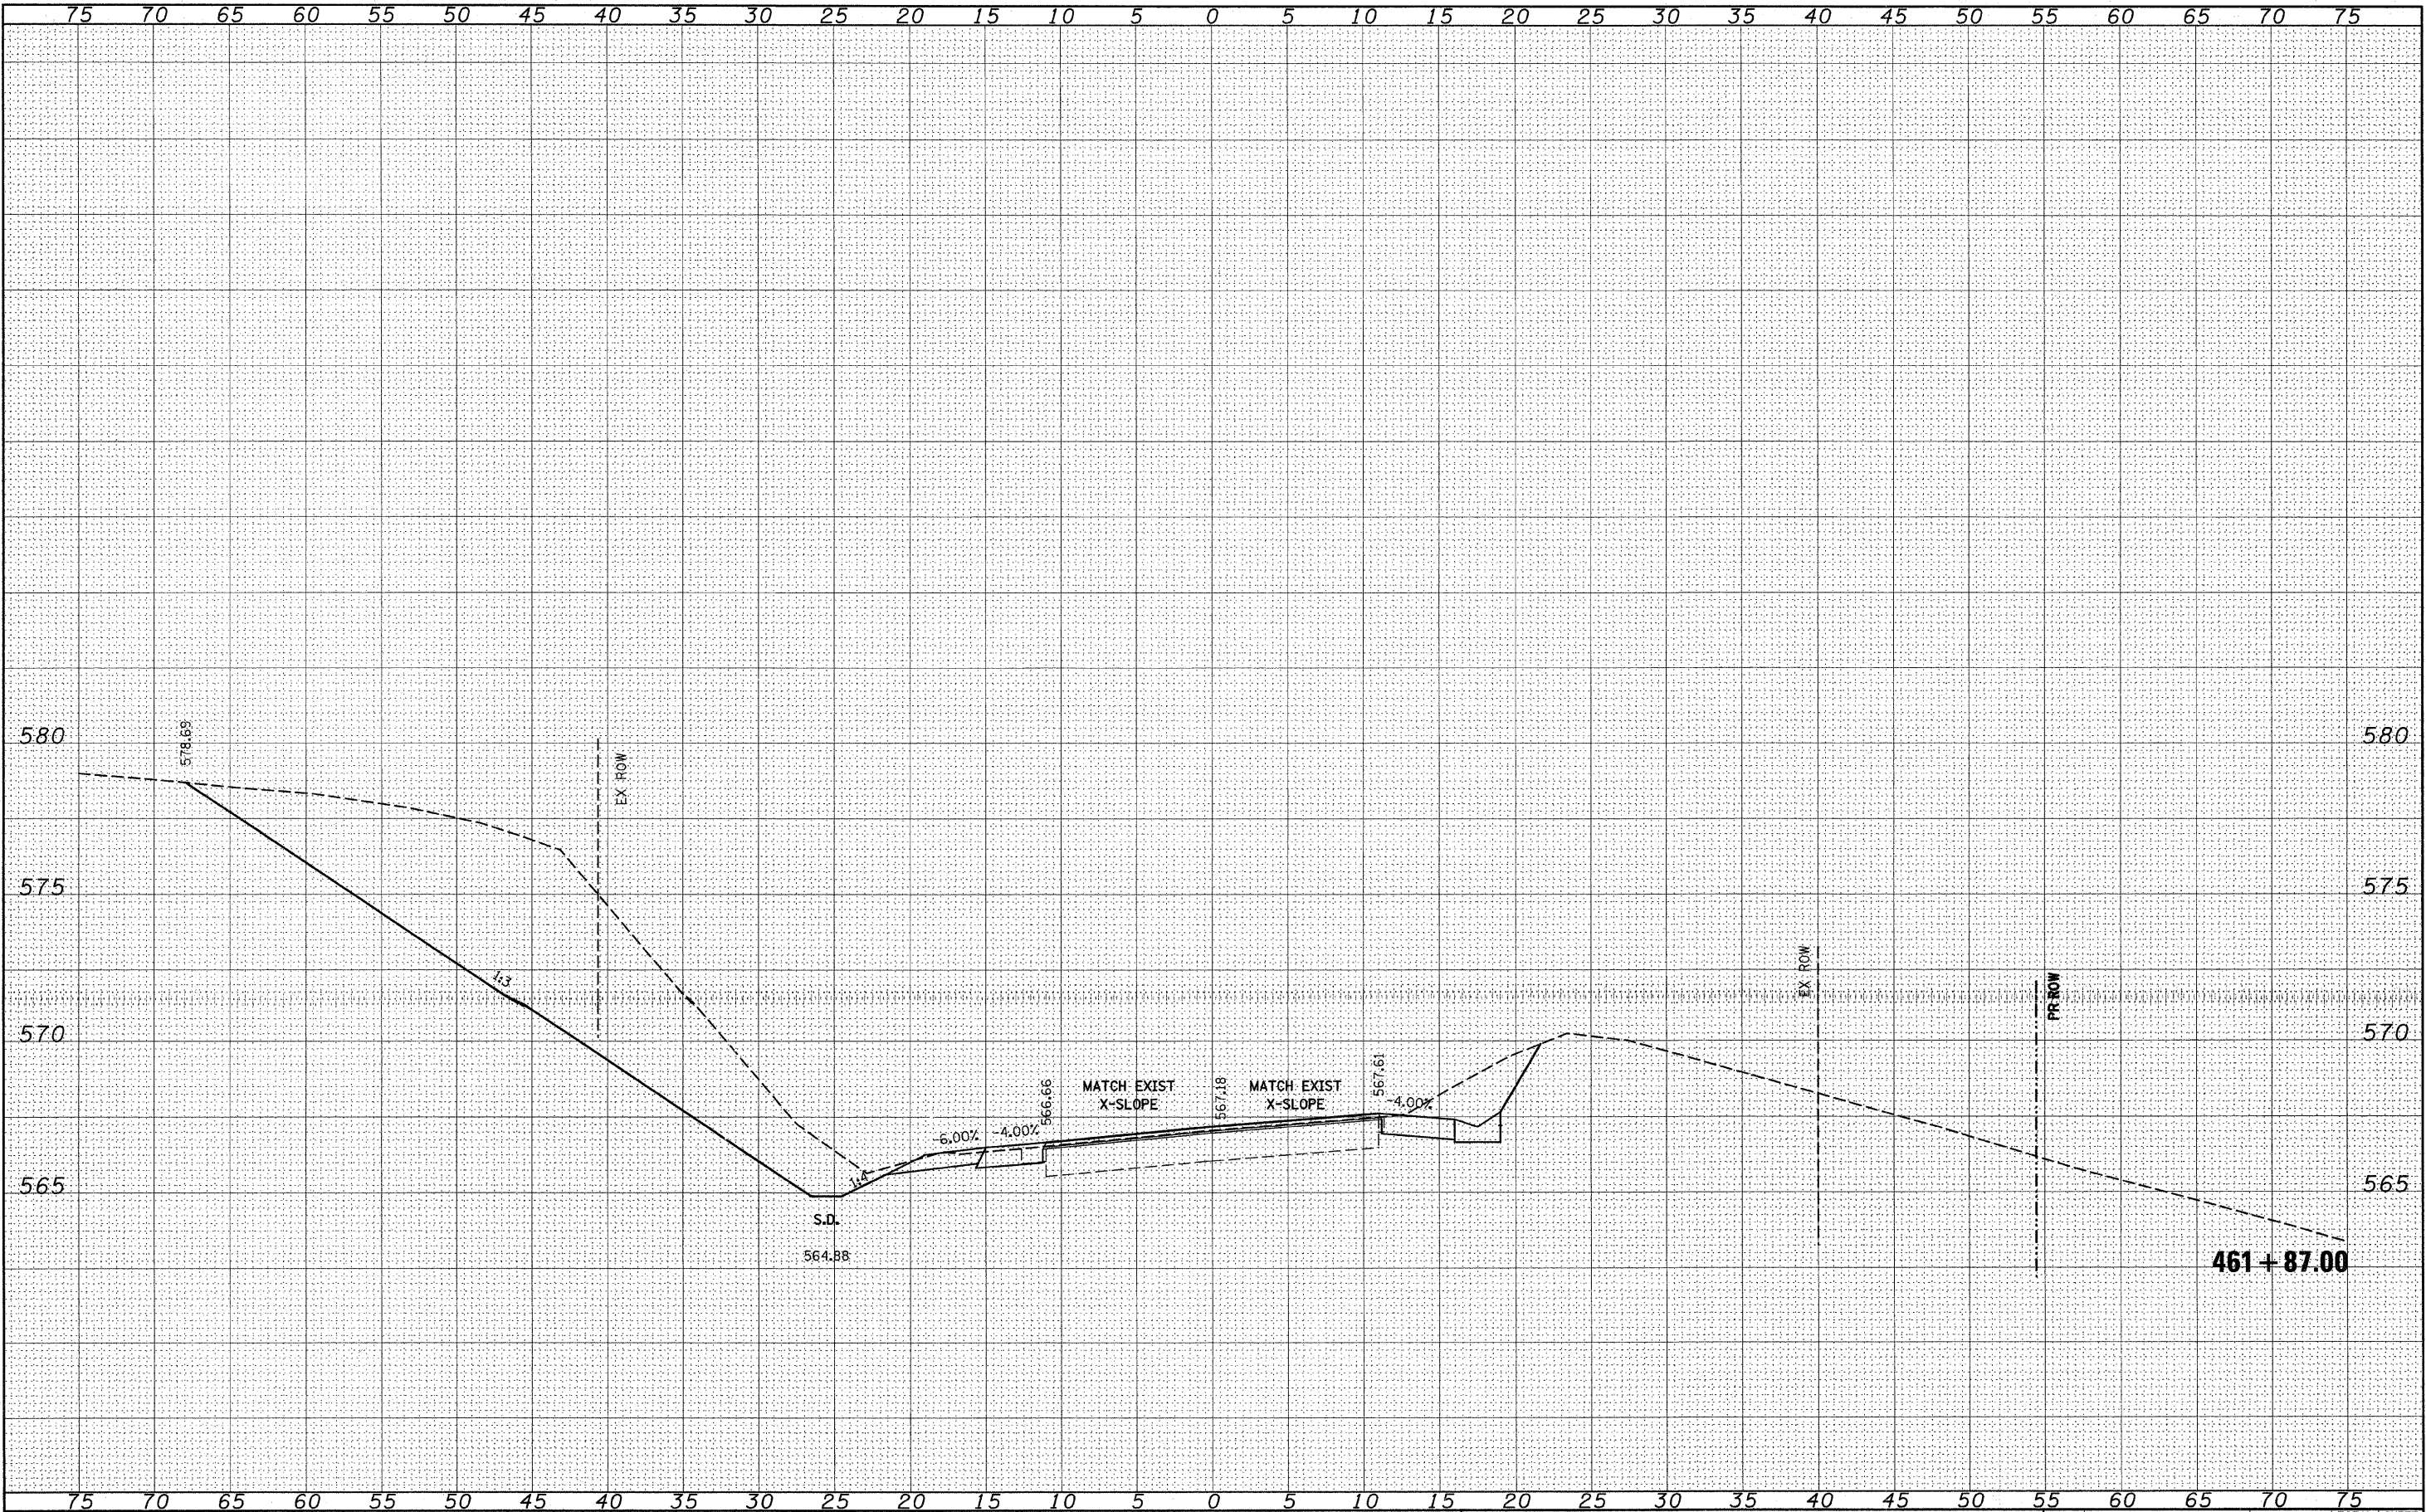

FILE NAME =	USER NAME = \$USER\$	DESIGNED -	REVISED -	STATE OF ILLINOIS DEPARTMENT OF TRANSPORTATION	158 CROSS SECTIONS	SCALE: _____ SHEET NO. ____ OF ____ SHEETS STA. 461+87.00 TO STA. 461+87.00	F.A.P. RTEL 809	SECTION (133,134)RS-5, 135RS-6	COUNTY ST. CLAIR	TOTAL SHEETS 762	SHEET NO. 484A
\$FILEL\$		DRAWN -	REVISED -								
		CHECKED -	REVISED -								
		DATE -	REVISED -								
ILLINOIS FED. AID PROJECT											


FINAL SURVEY	SURVEYED	BY	DATE
NOTE BOOK	PLOTTED		
NO.	TEMPLATE		
	AREAS		
	CHECKED		

ORIGINAL SURVEY	SURVEYED	BY	DATE
NOTE BOOK	PLOTTED		
NO.	TEMPLATE		
	AREAS		
	CHECKED		

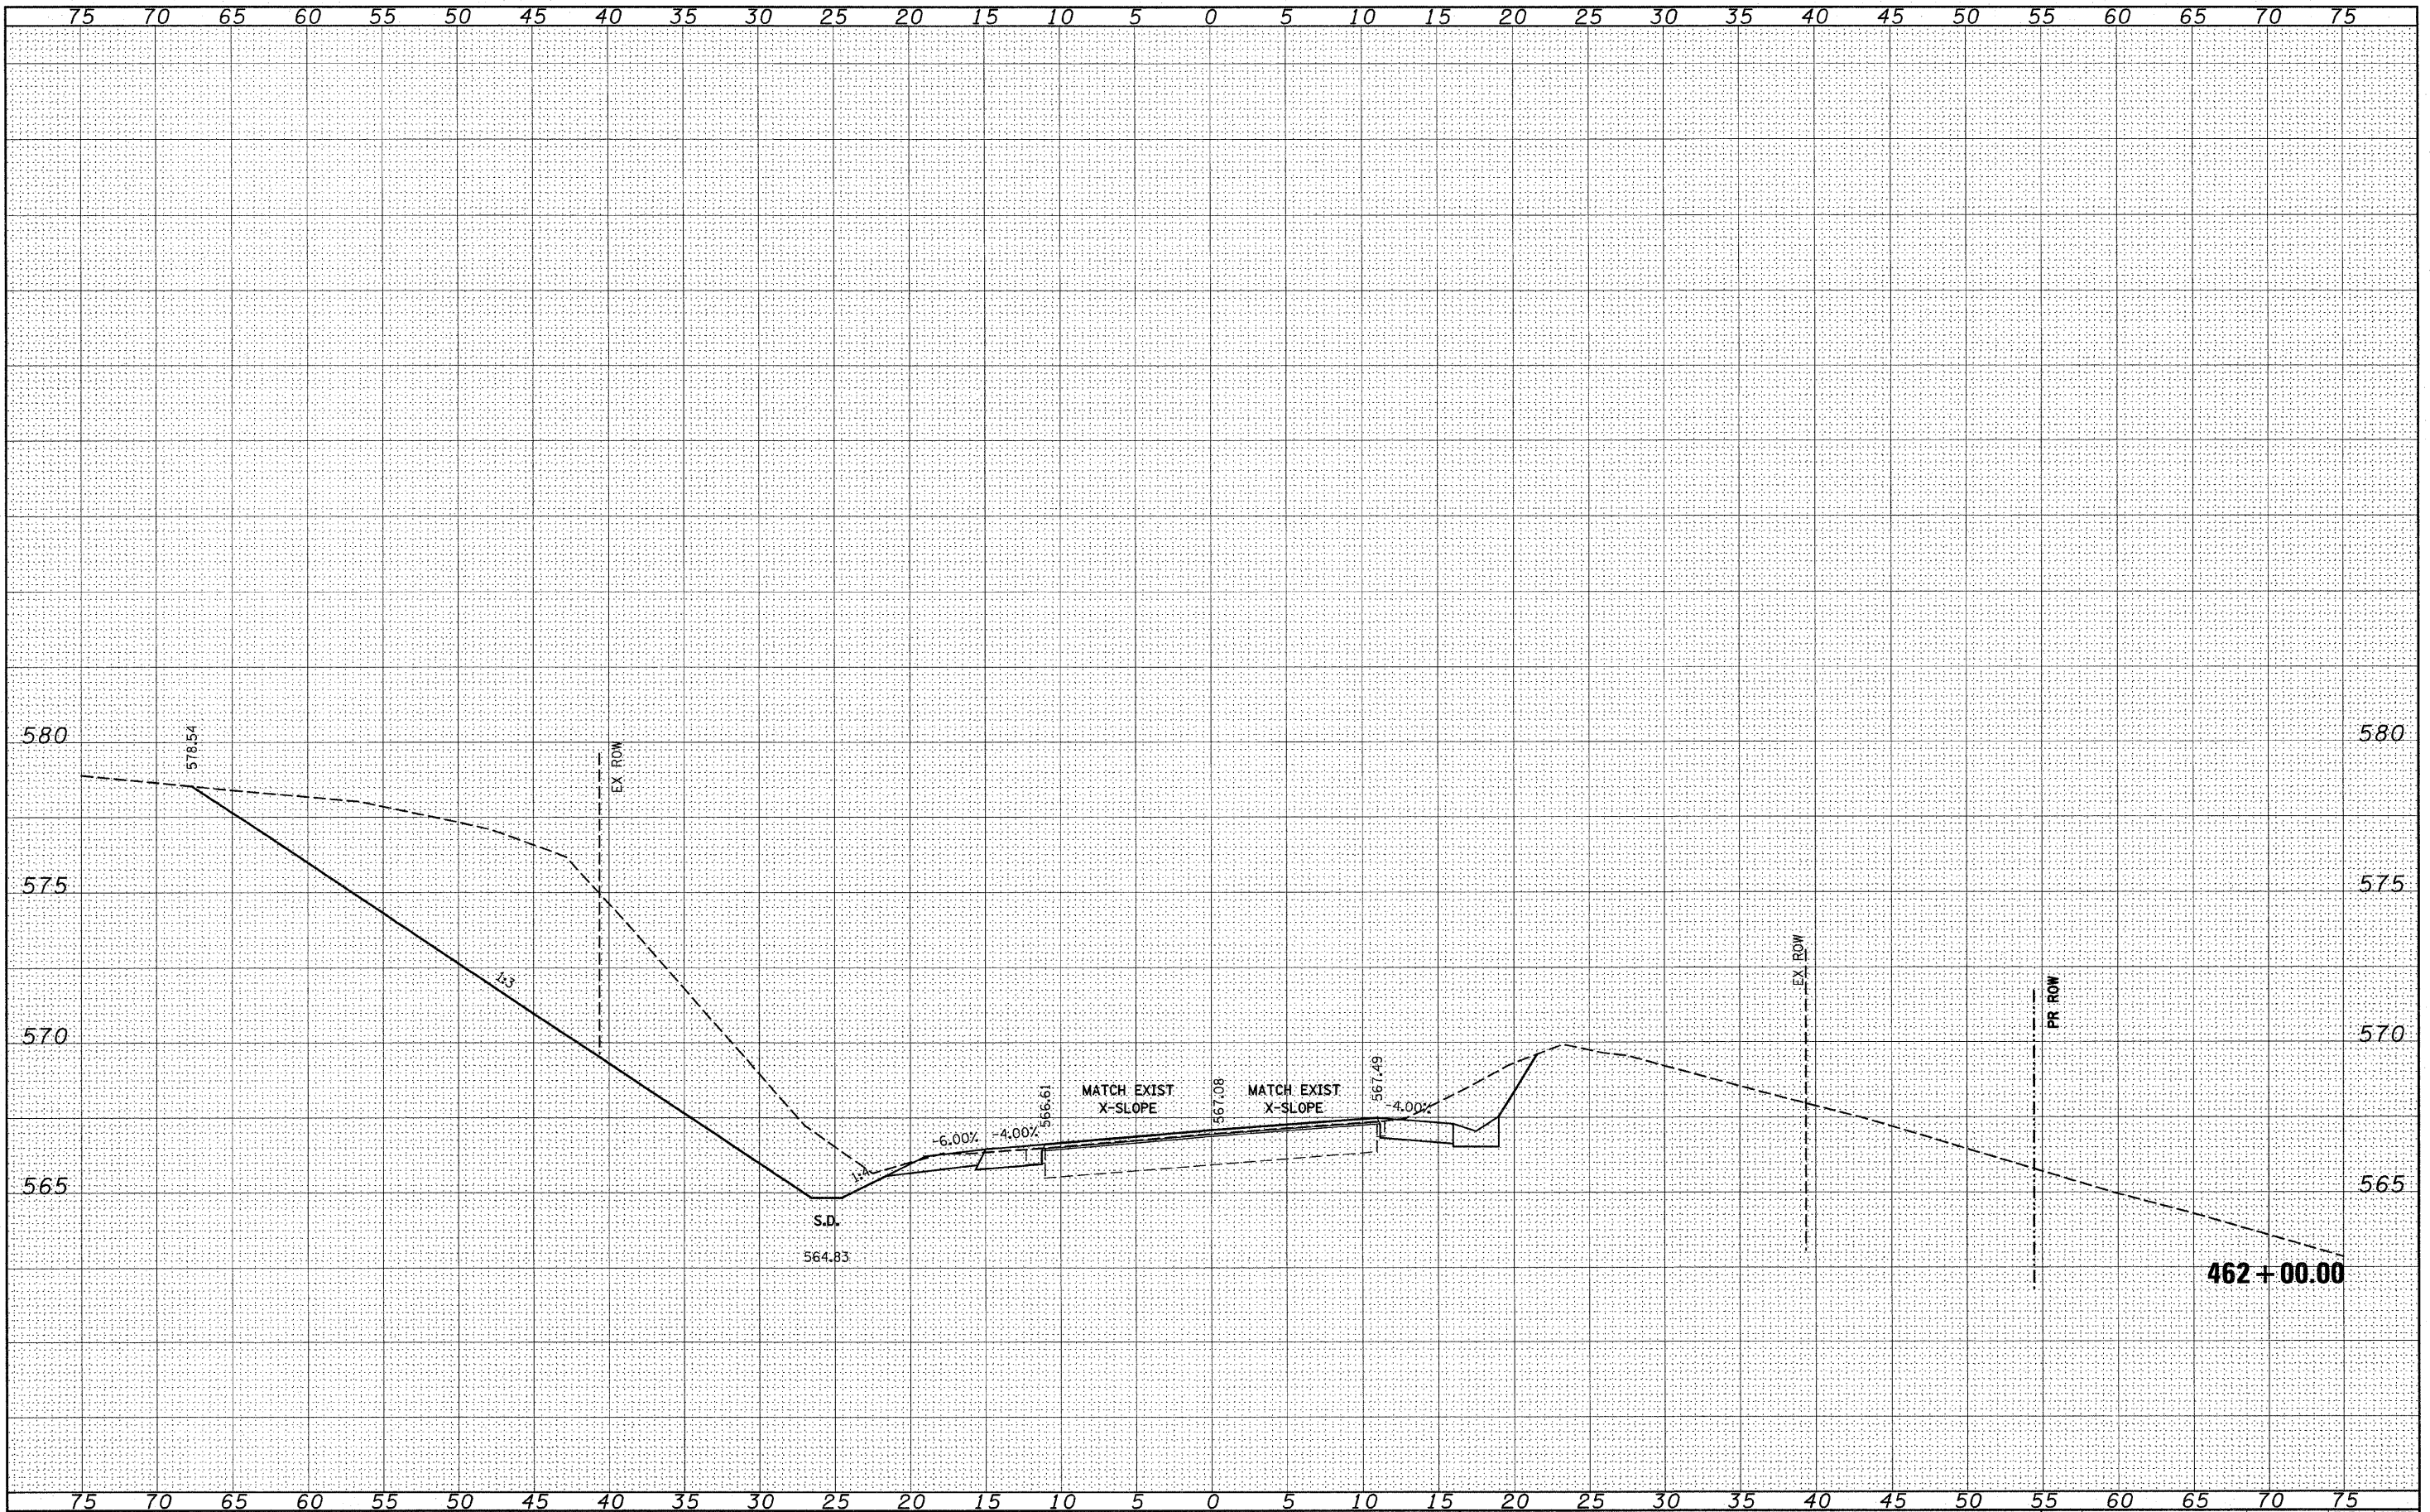


FINAL	SURVEYED	BY	DATE
NOTE BOOK	PLOTTED		
NO.	TEMPERATURE		
	AREAS		
	CHECKED		

ORIGINAL	SURVEYED	BY	DATE
NOTE BOOK	PLOTTED		
NO.	TEMPERATURE		
	AREAS		
	CHECKED		

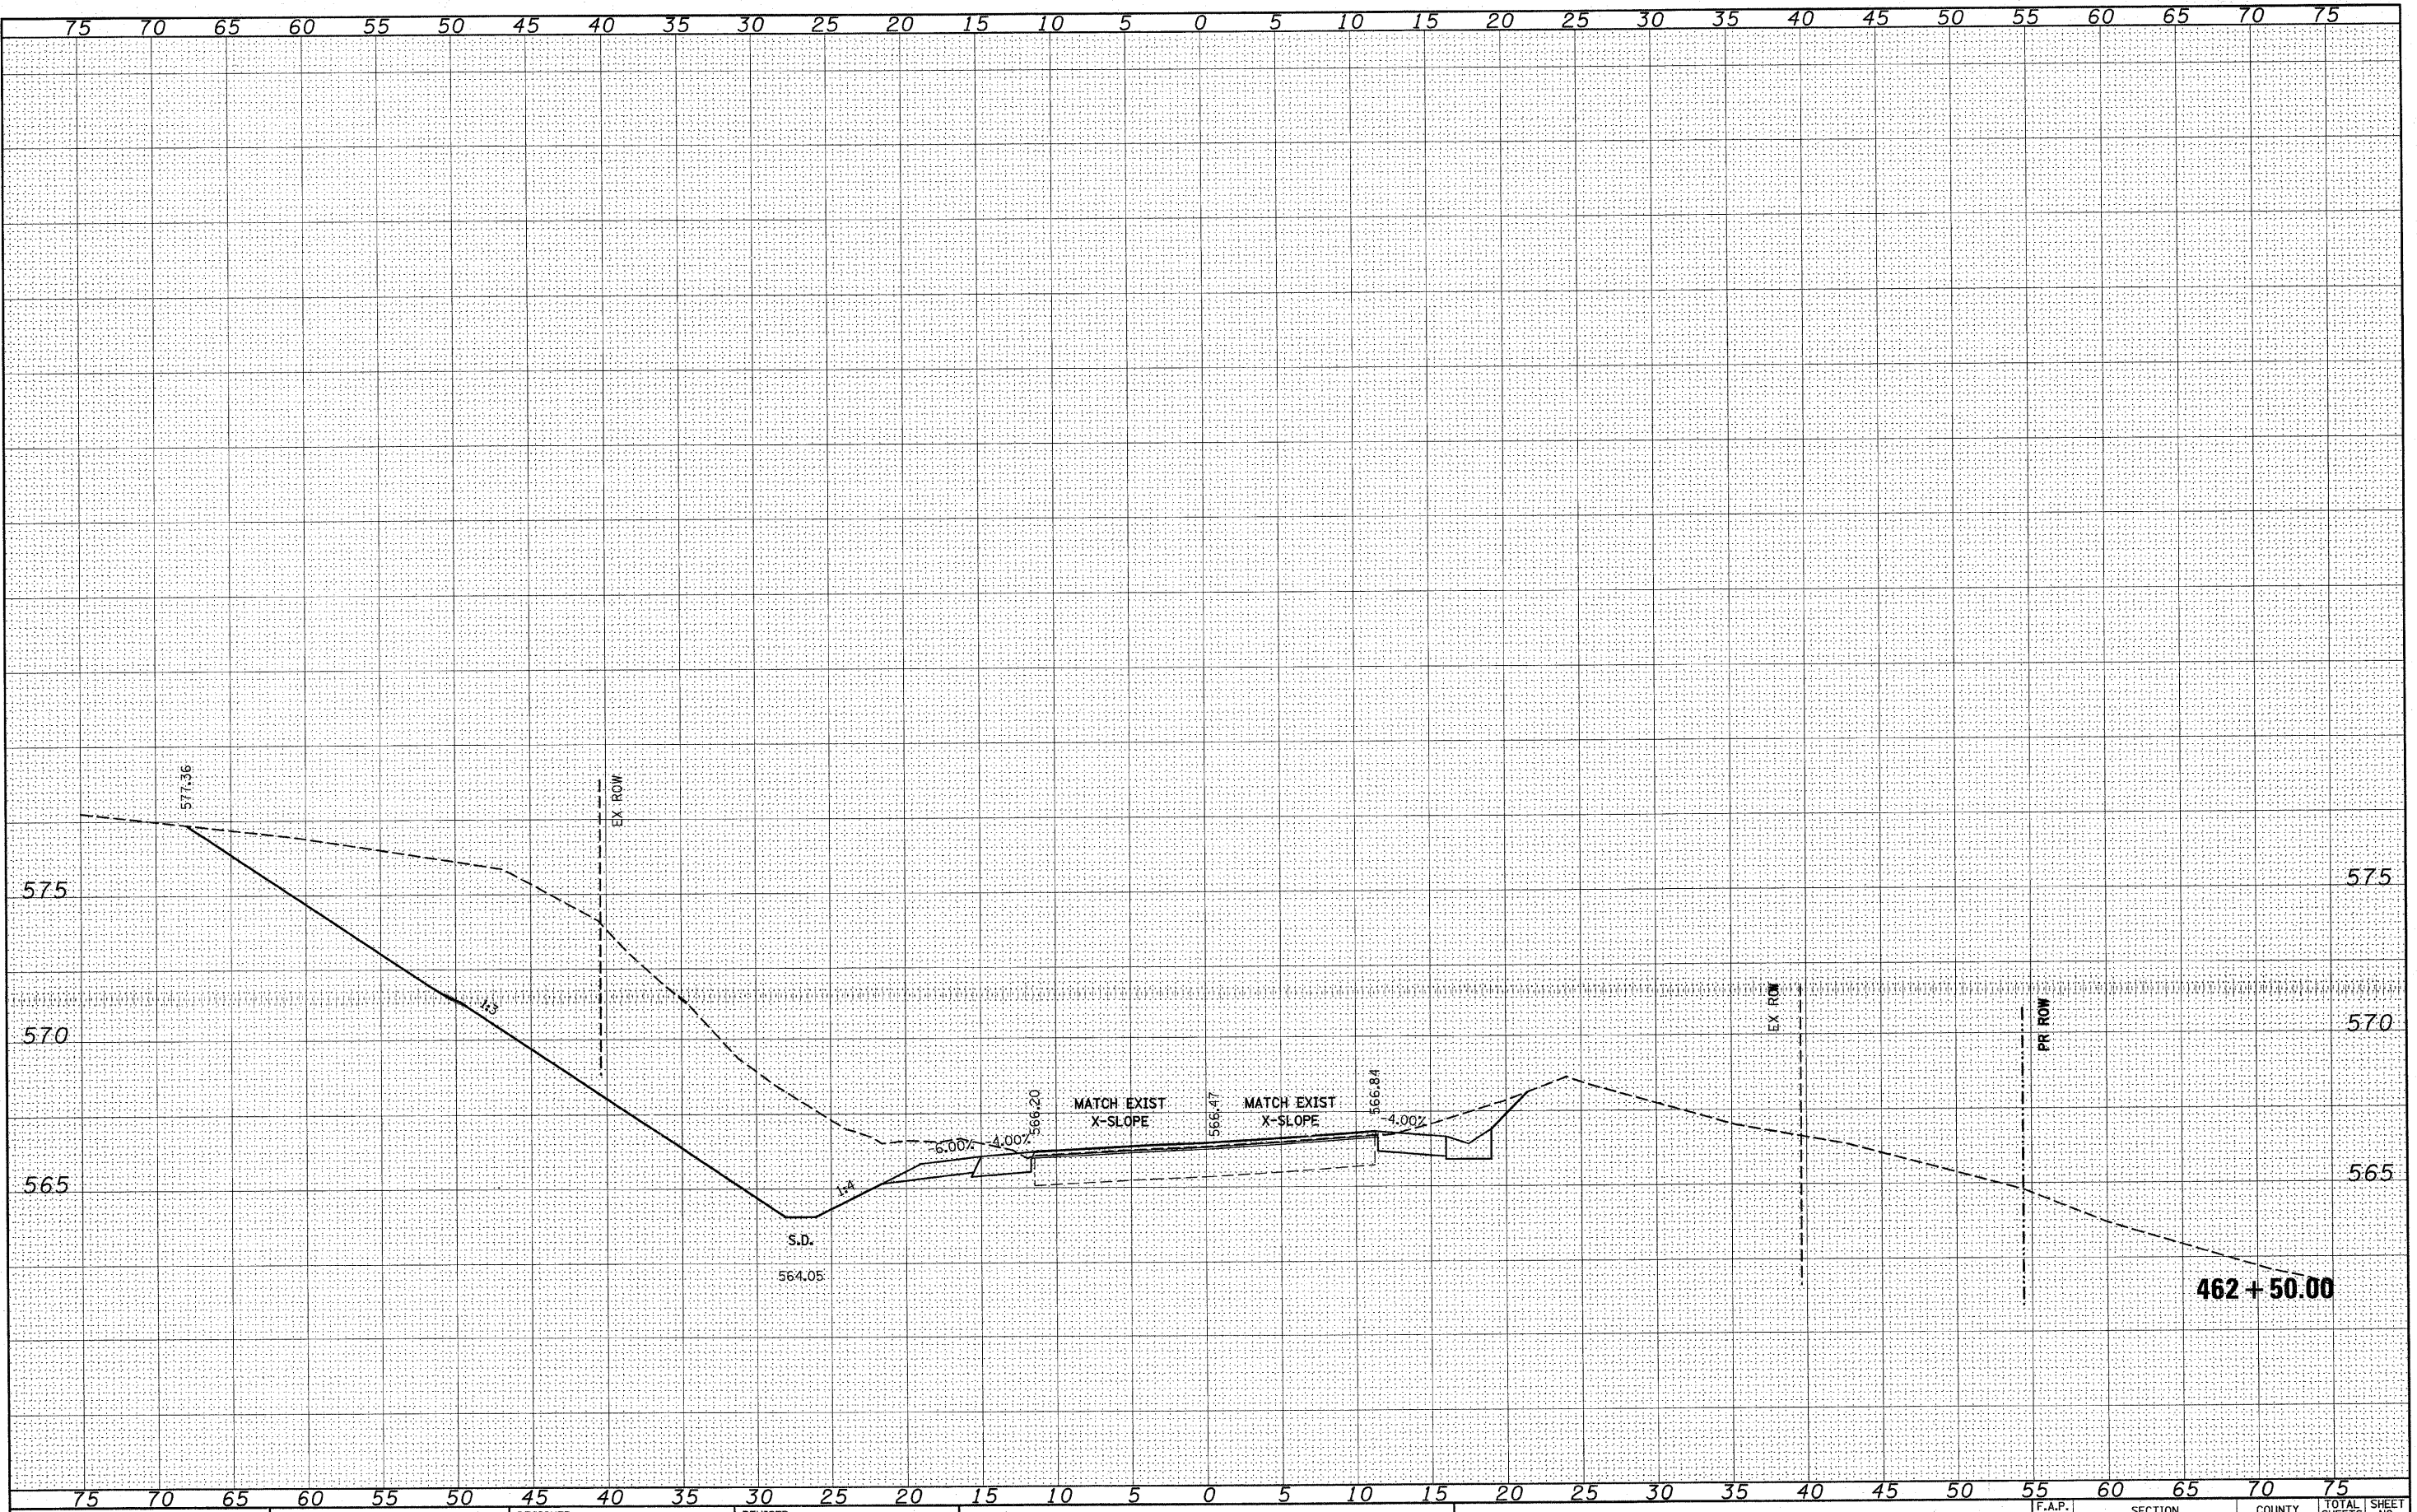

FINAL SURVEY	NO.	DATE	BY	SURVEYED	PLOTTED	TEMPLATE	NOTE BOOK	AREAS CHECKED


ORIGINAL SURVEY	NO.	DATE	BY	SURVEYED	PLOTTED	TEMPLATE	NOTE BOOK	AREAS CHECKED

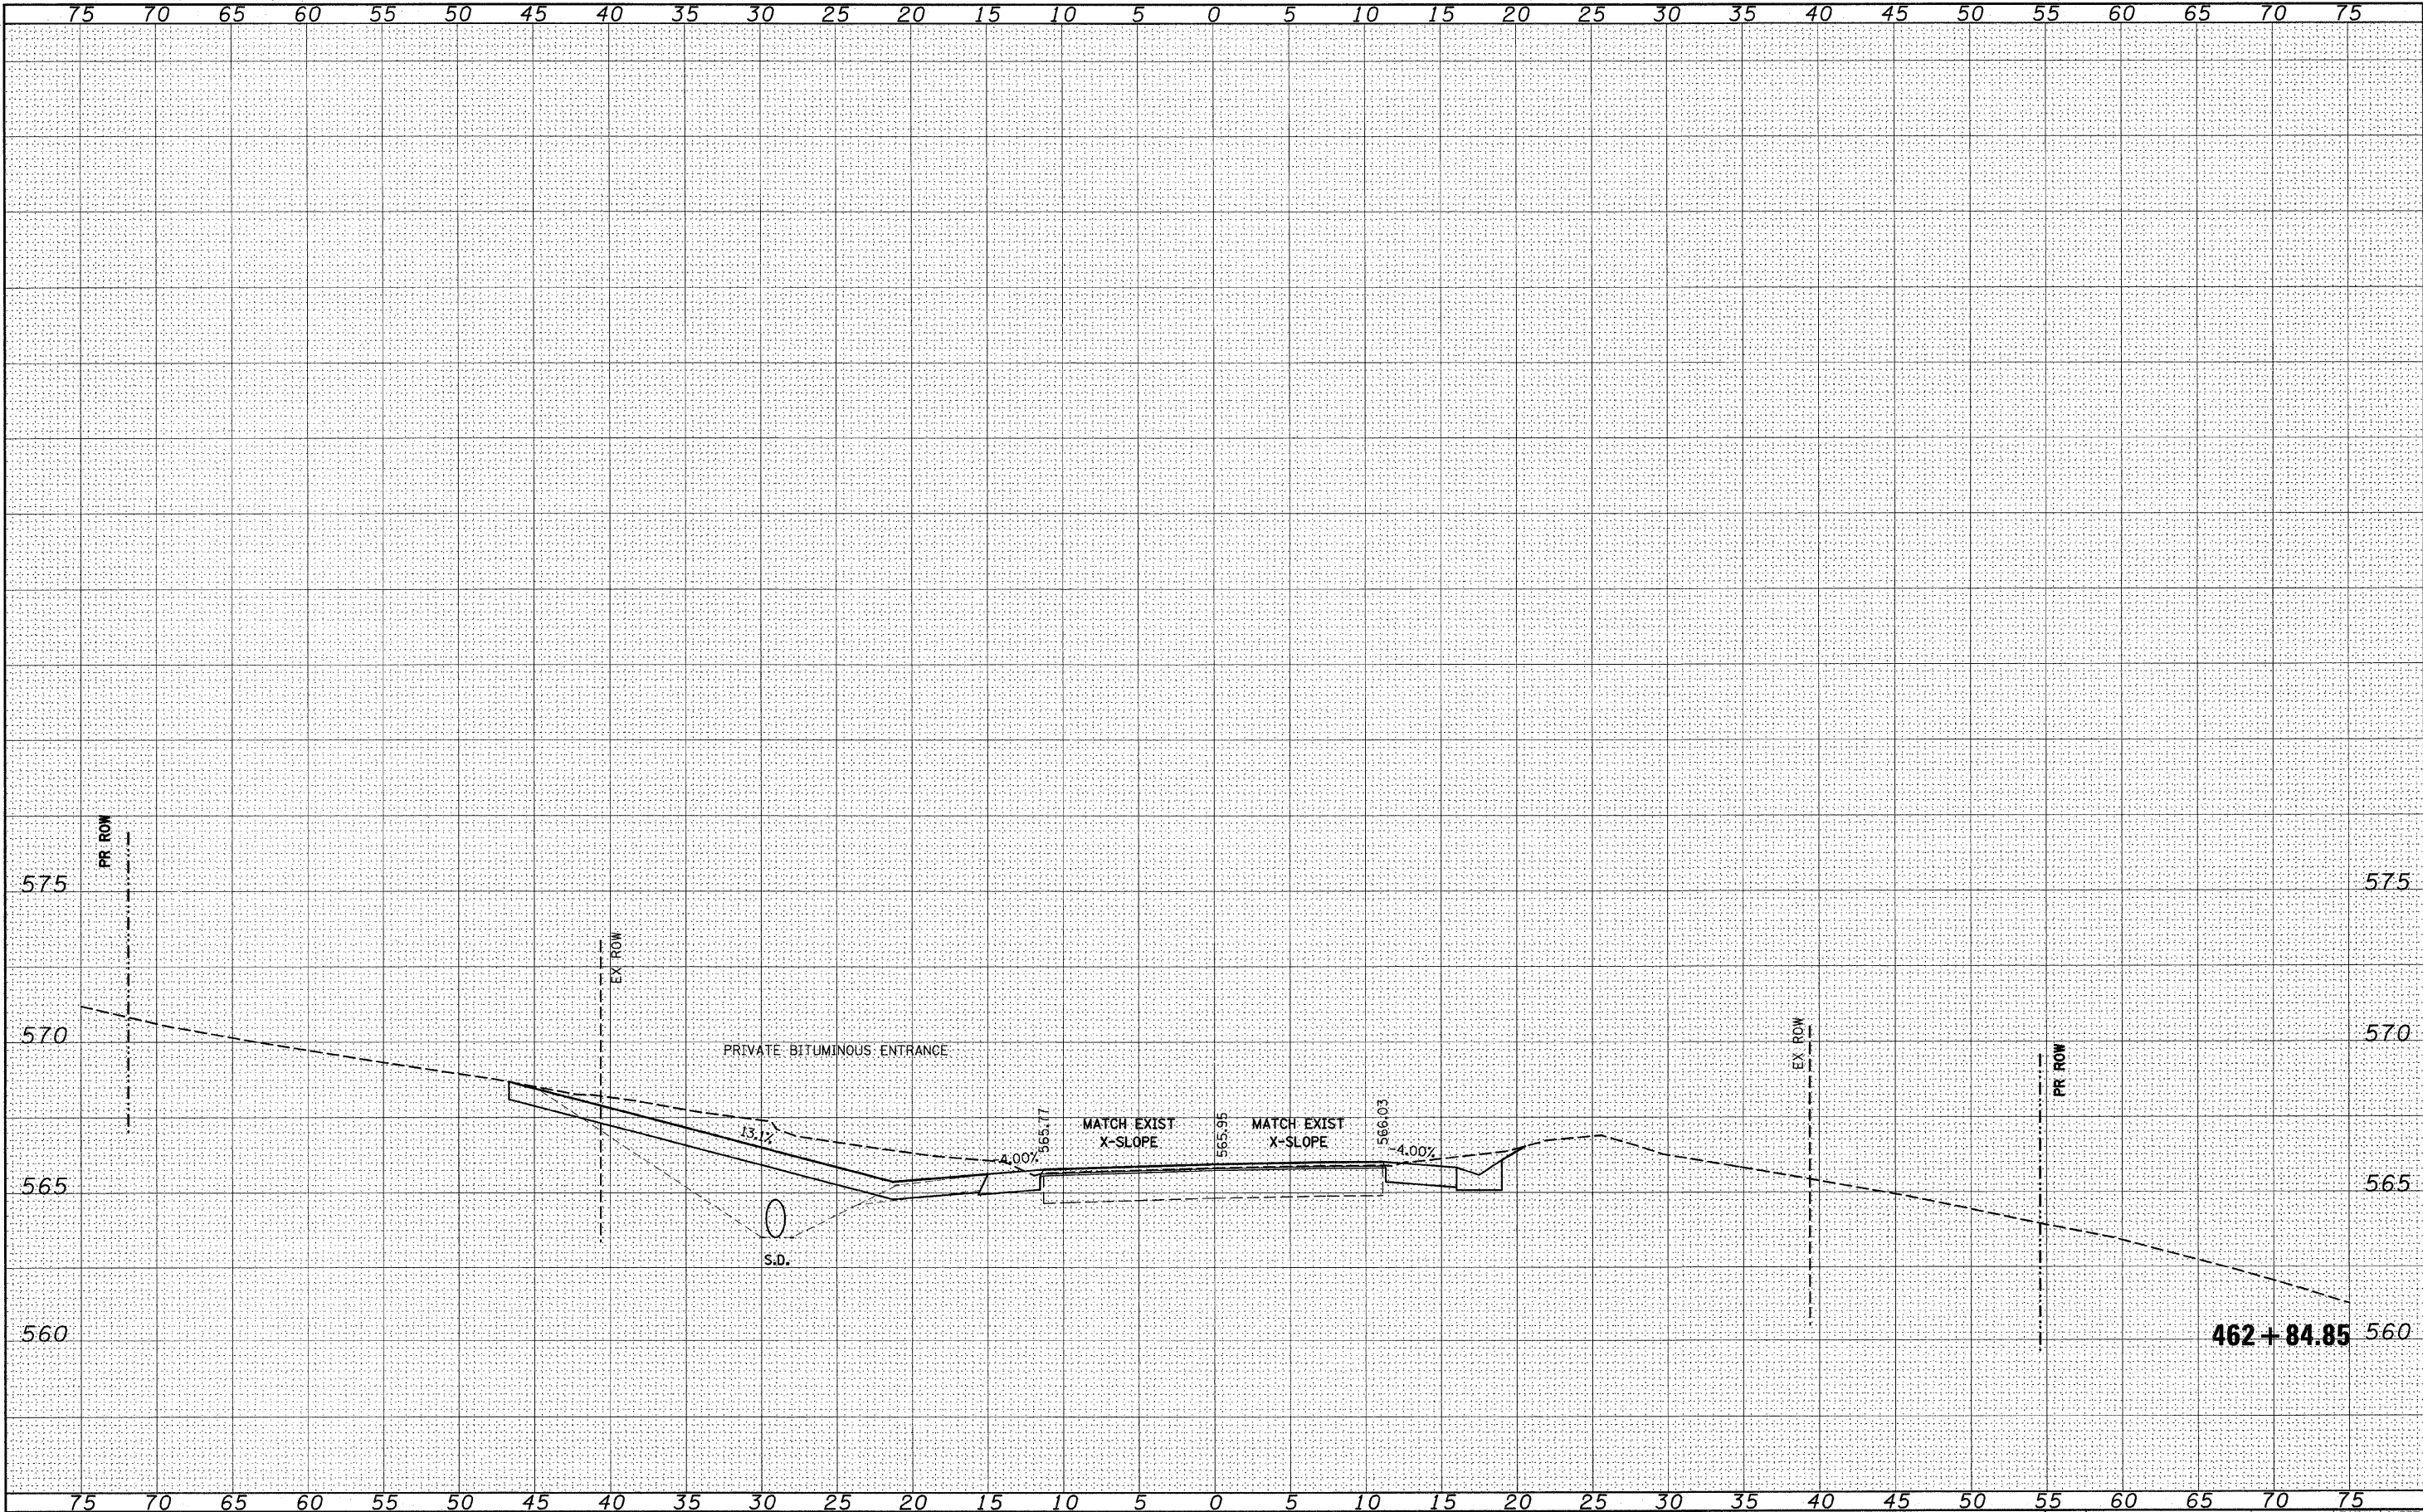

FILE NAME =	USER NAME = \$USER\$	DESIGNED -	REVISED -	STATE OF ILLINOIS DEPARTMENT OF TRANSPORTATION	158 CROSS SECTIONS	SCALE: _____	SHEET NO. _____ OF _____ SHEETS	STA. 462+84.85 TO STA. 462+84.85	F.A.P. RTE. 809	SECTION (133,134)RS-5, 135RS-6	COUNTY ST. CLAIR	TOTAL SHEETS 762	SHEET NO. 484D
\$FILEL\$		DRAWN -	REVISED -						CONTRACT NO. 76A47				
PLOT SCALE = \$SCALE\$		CHECKED -	REVISED -										
PLOT DATE = \$DATE\$		DATE -	REVISED -										

FINAL SURVEY	SURVEYED PLOTTED	BY	DATE
NOTE BOOK	TEMPLATE		
NO.	AREAS CHECKED		


ORIGINAL SURVEY	SURVEYED PLOTTED	BY	DATE
NOTE BOOK	TEMPLATE		
NO.	AREAS CHECKED		

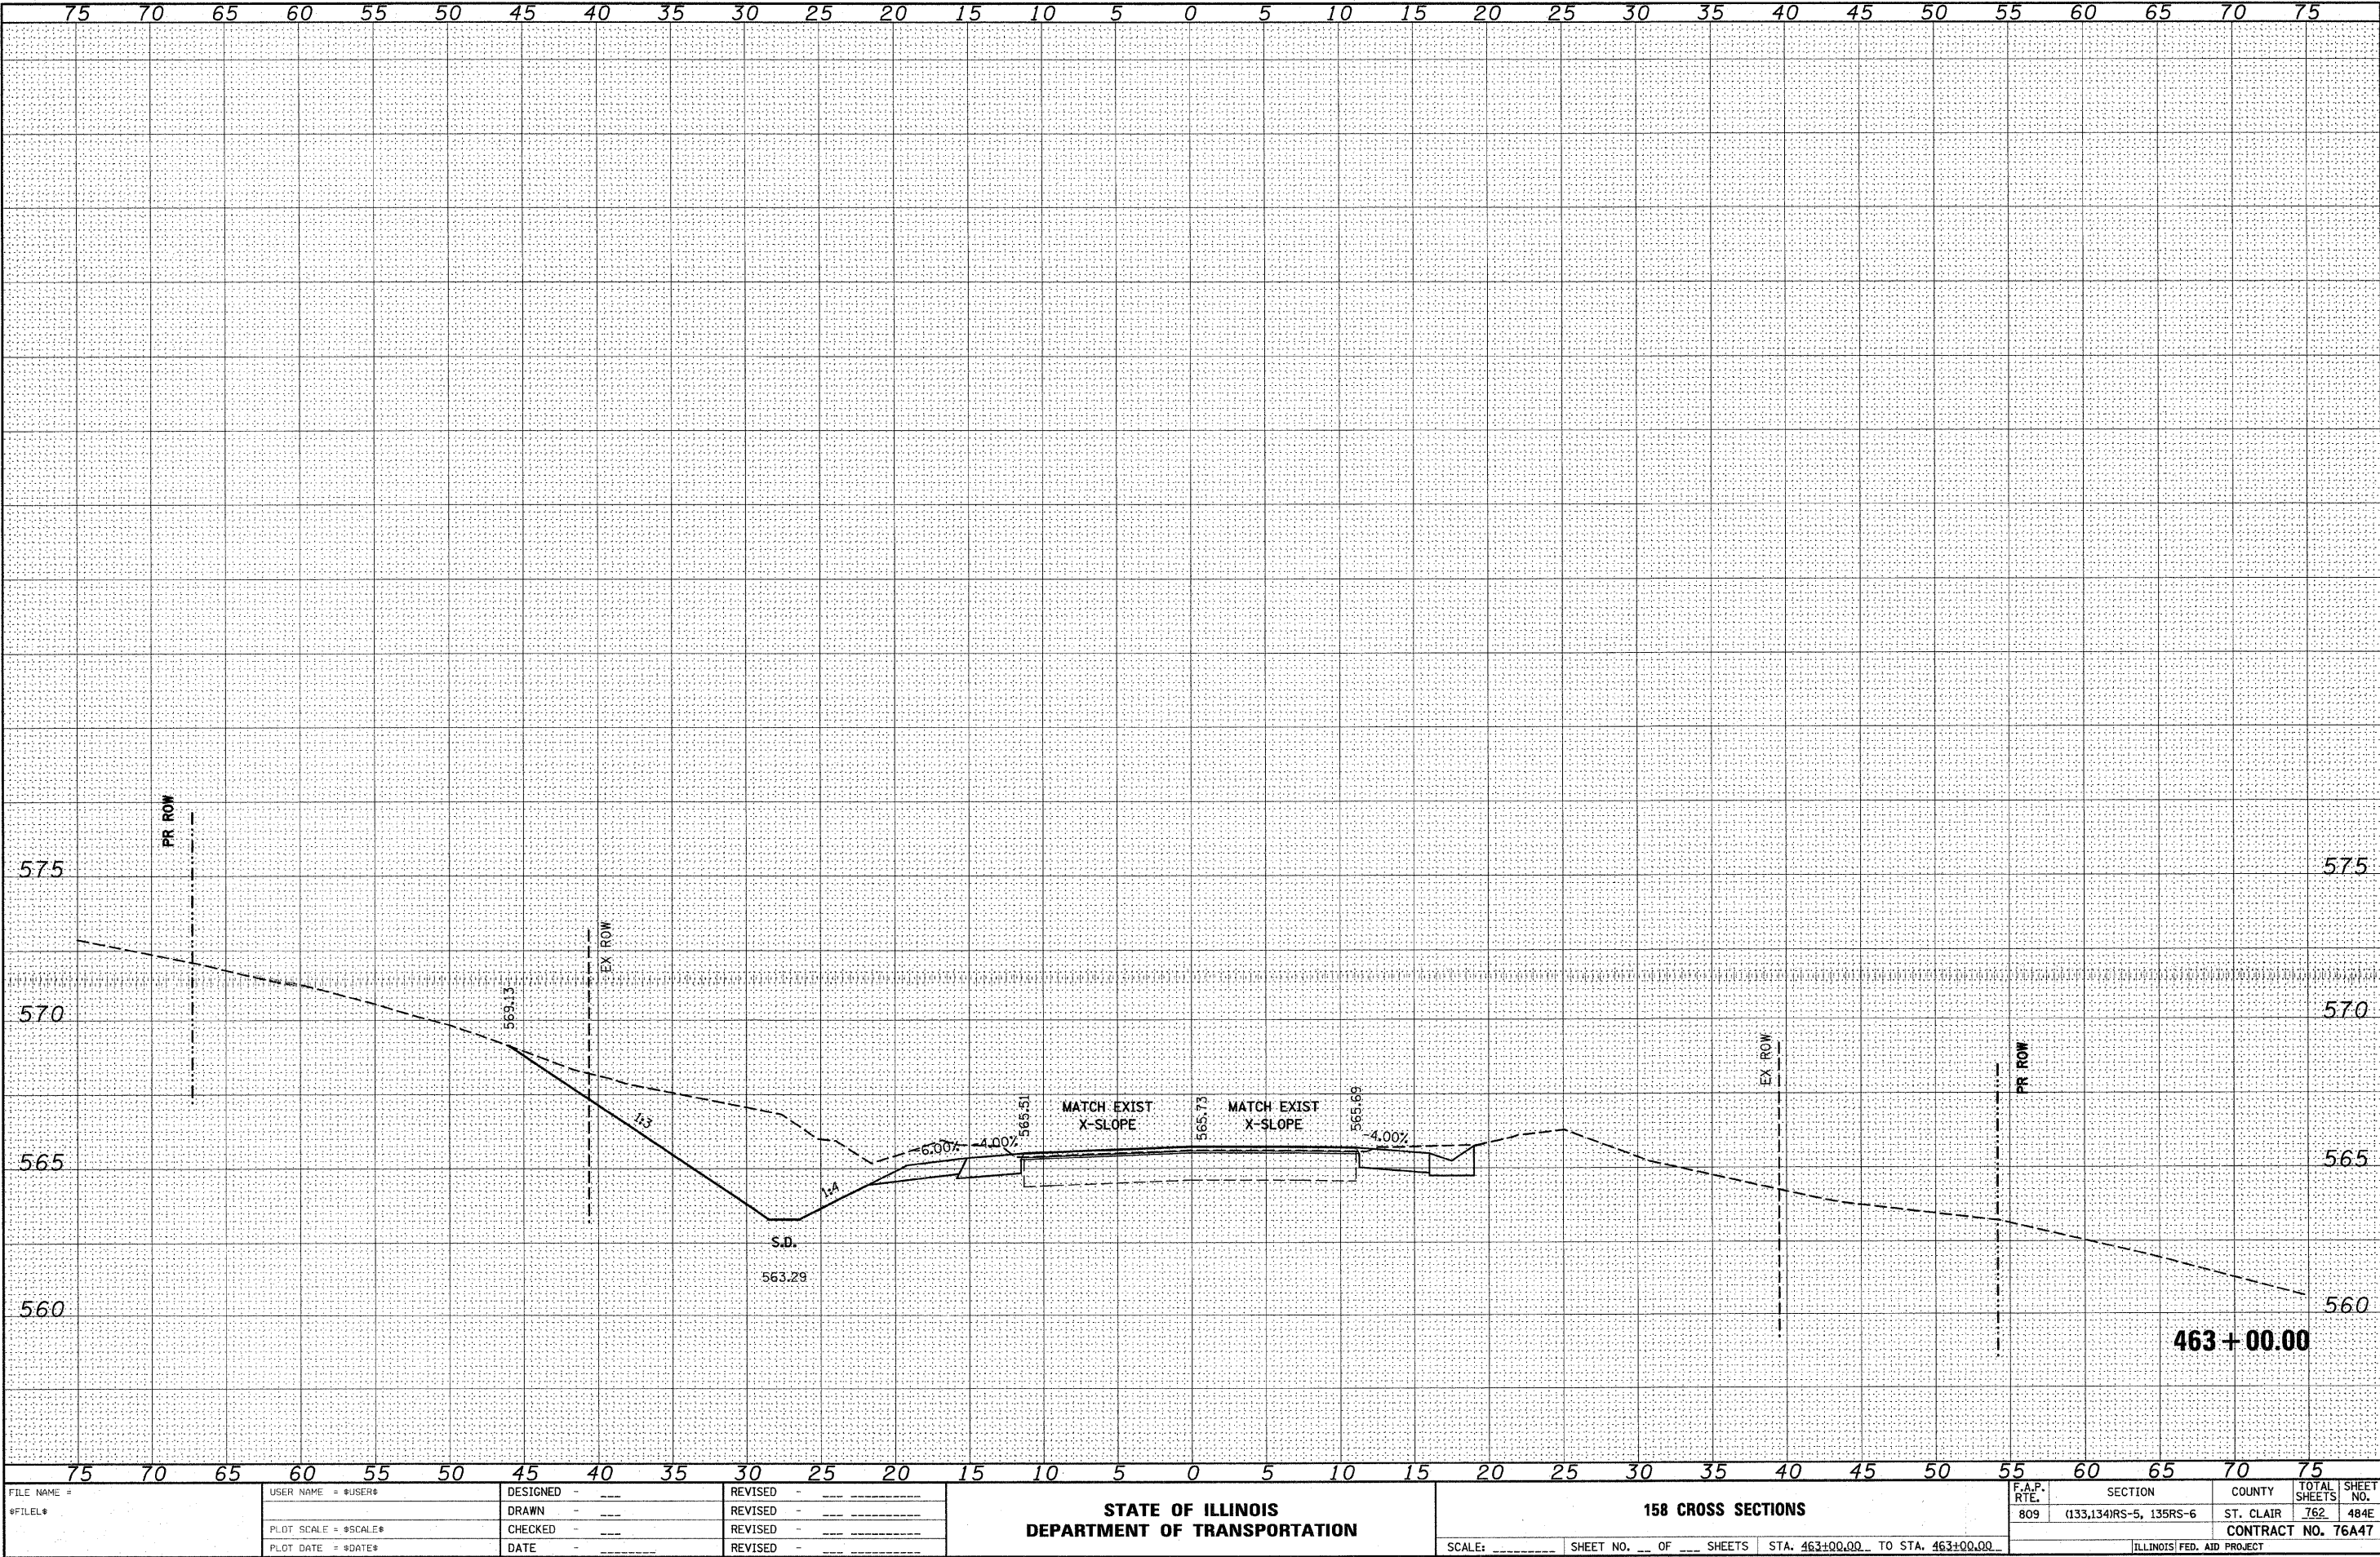

FILE NAME =	USER NAME = *USER*	DESIGNED -	REVISED -	STATE OF ILLINOIS DEPARTMENT OF TRANSPORTATION		158 CROSS SECTIONS		F.A.P. RTE.	SECTION	COUNTY	TOTAL SHEETS	SHEET NO.
FILEL		DRAWN -	REVISED -					809	(133,134)RS-5, 135RS-6	ST. CLAIR	762	484E
PLOT SCALE = *SCALE*		CHECKED -	REVISED -					CONTRACT NO. 76A47				
PLOT DATE = *DATE*		DATE -	REVISED -			SCALE: _____ SHEET NO. ___ OF ___ SHEETS STA. 463+00.00 TO STA. 463+00.00		ILLINOIS FED. AID PROJECT				

FINAL SURVEY	SURVEYED	BY	DATE
NOTE BOOK	PLOTTED		
NO.	TEMPLATE		
	AREAS		
	CHECKED		


ORIGINAL SURVEY	SURVEYED	BY	DATE
NOTE BOOK	PLOTTED		
NO.	TEMPLATE		
	AREAS		
	CHECKED		

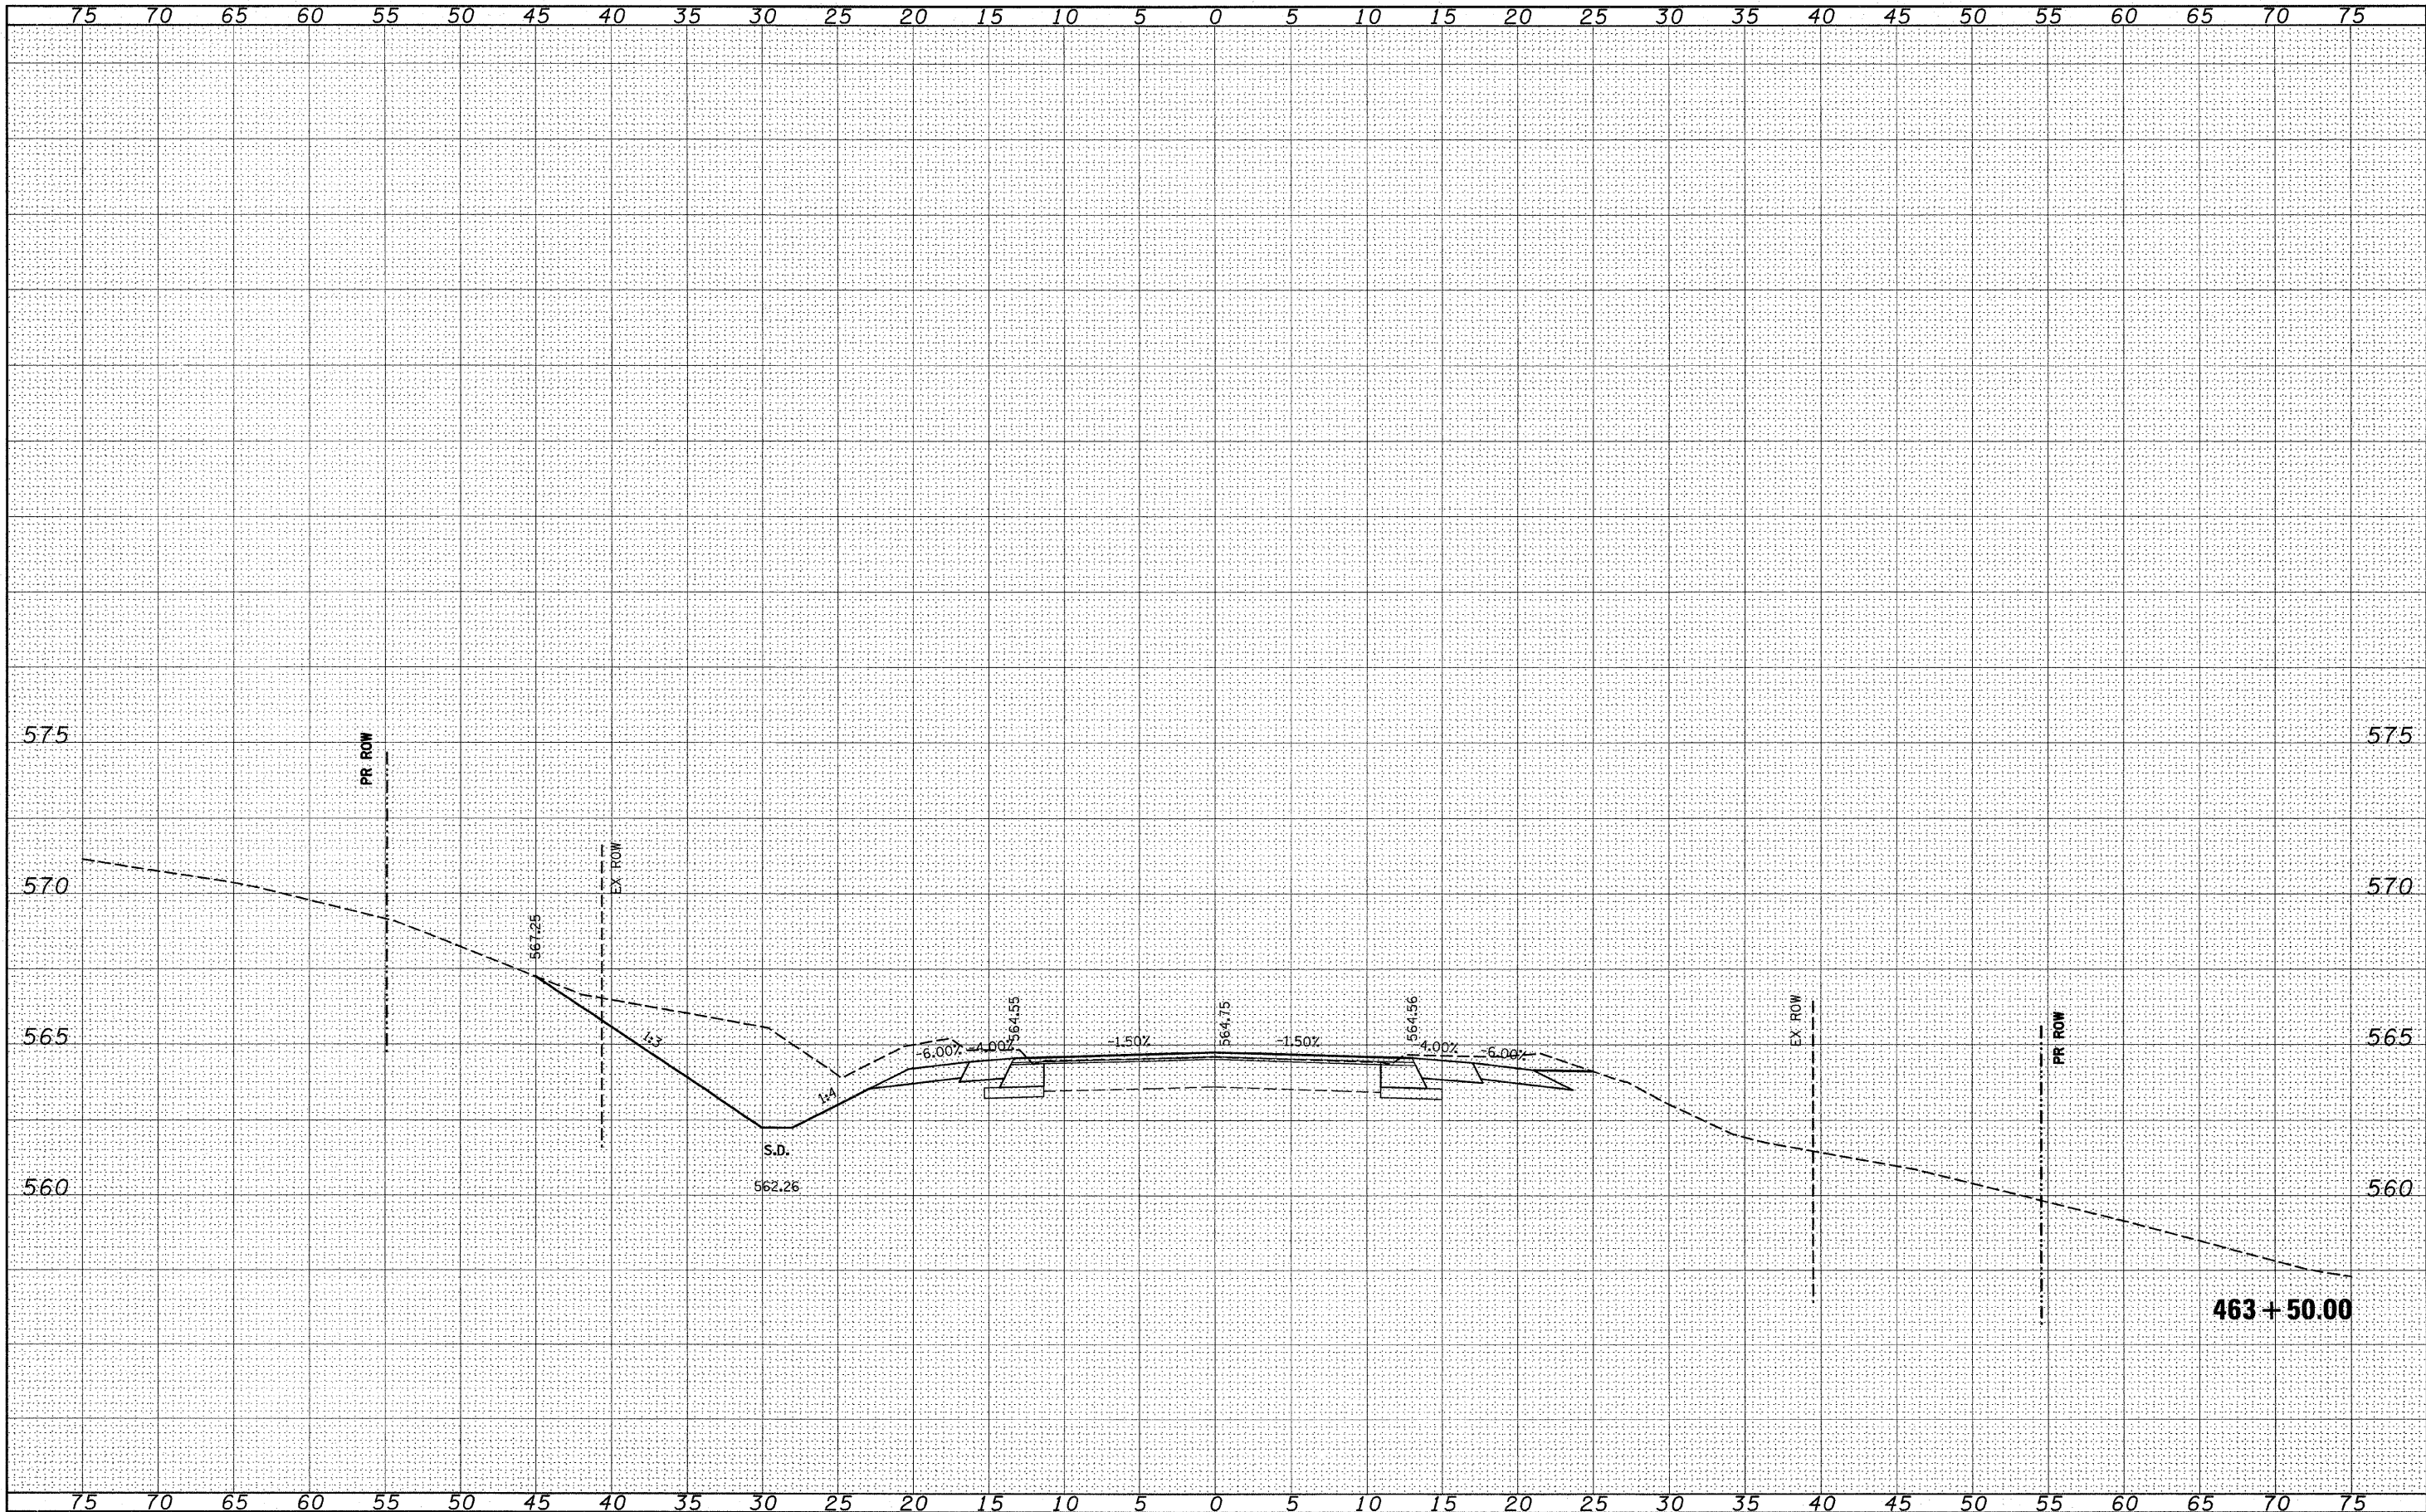

FILE NAME =	USER NAME = #USER#	DESIGNED -	REVISED -	STATE OF ILLINOIS DEPARTMENT OF TRANSPORTATION	158 CROSS SECTIONS		F.A.P. RTE.	SECTION	COUNTY	TOTAL SHEETS	SHEET NO.			
#FILEL#		DRAWN -	REVISED -		SCALE: _____	SHEET NO. ____ OF ____ SHEETS	STA. 463+50.00 TO STA. 463+50.00	809	(133,134)RS-5, 135RS-6	ST. CLAIR	762	484F		
	PLOT SCALE = #SCALE#	CHECKED -	REVISED -											
	PLOT DATE = #DATE#	DATE -	REVISED -											
												CONTRACT NO. 76A47		ILLINOIS FED. AID PROJECT


DATE	BY
SURVEYED	PLOTTED
NOTE BOOK	TEMPLATE
NO.	AREAS CHECKED

DATE	BY
SURVEYED	PLOTTED
NOTE BOOK	TEMPLATE
NO.	AREAS CHECKED

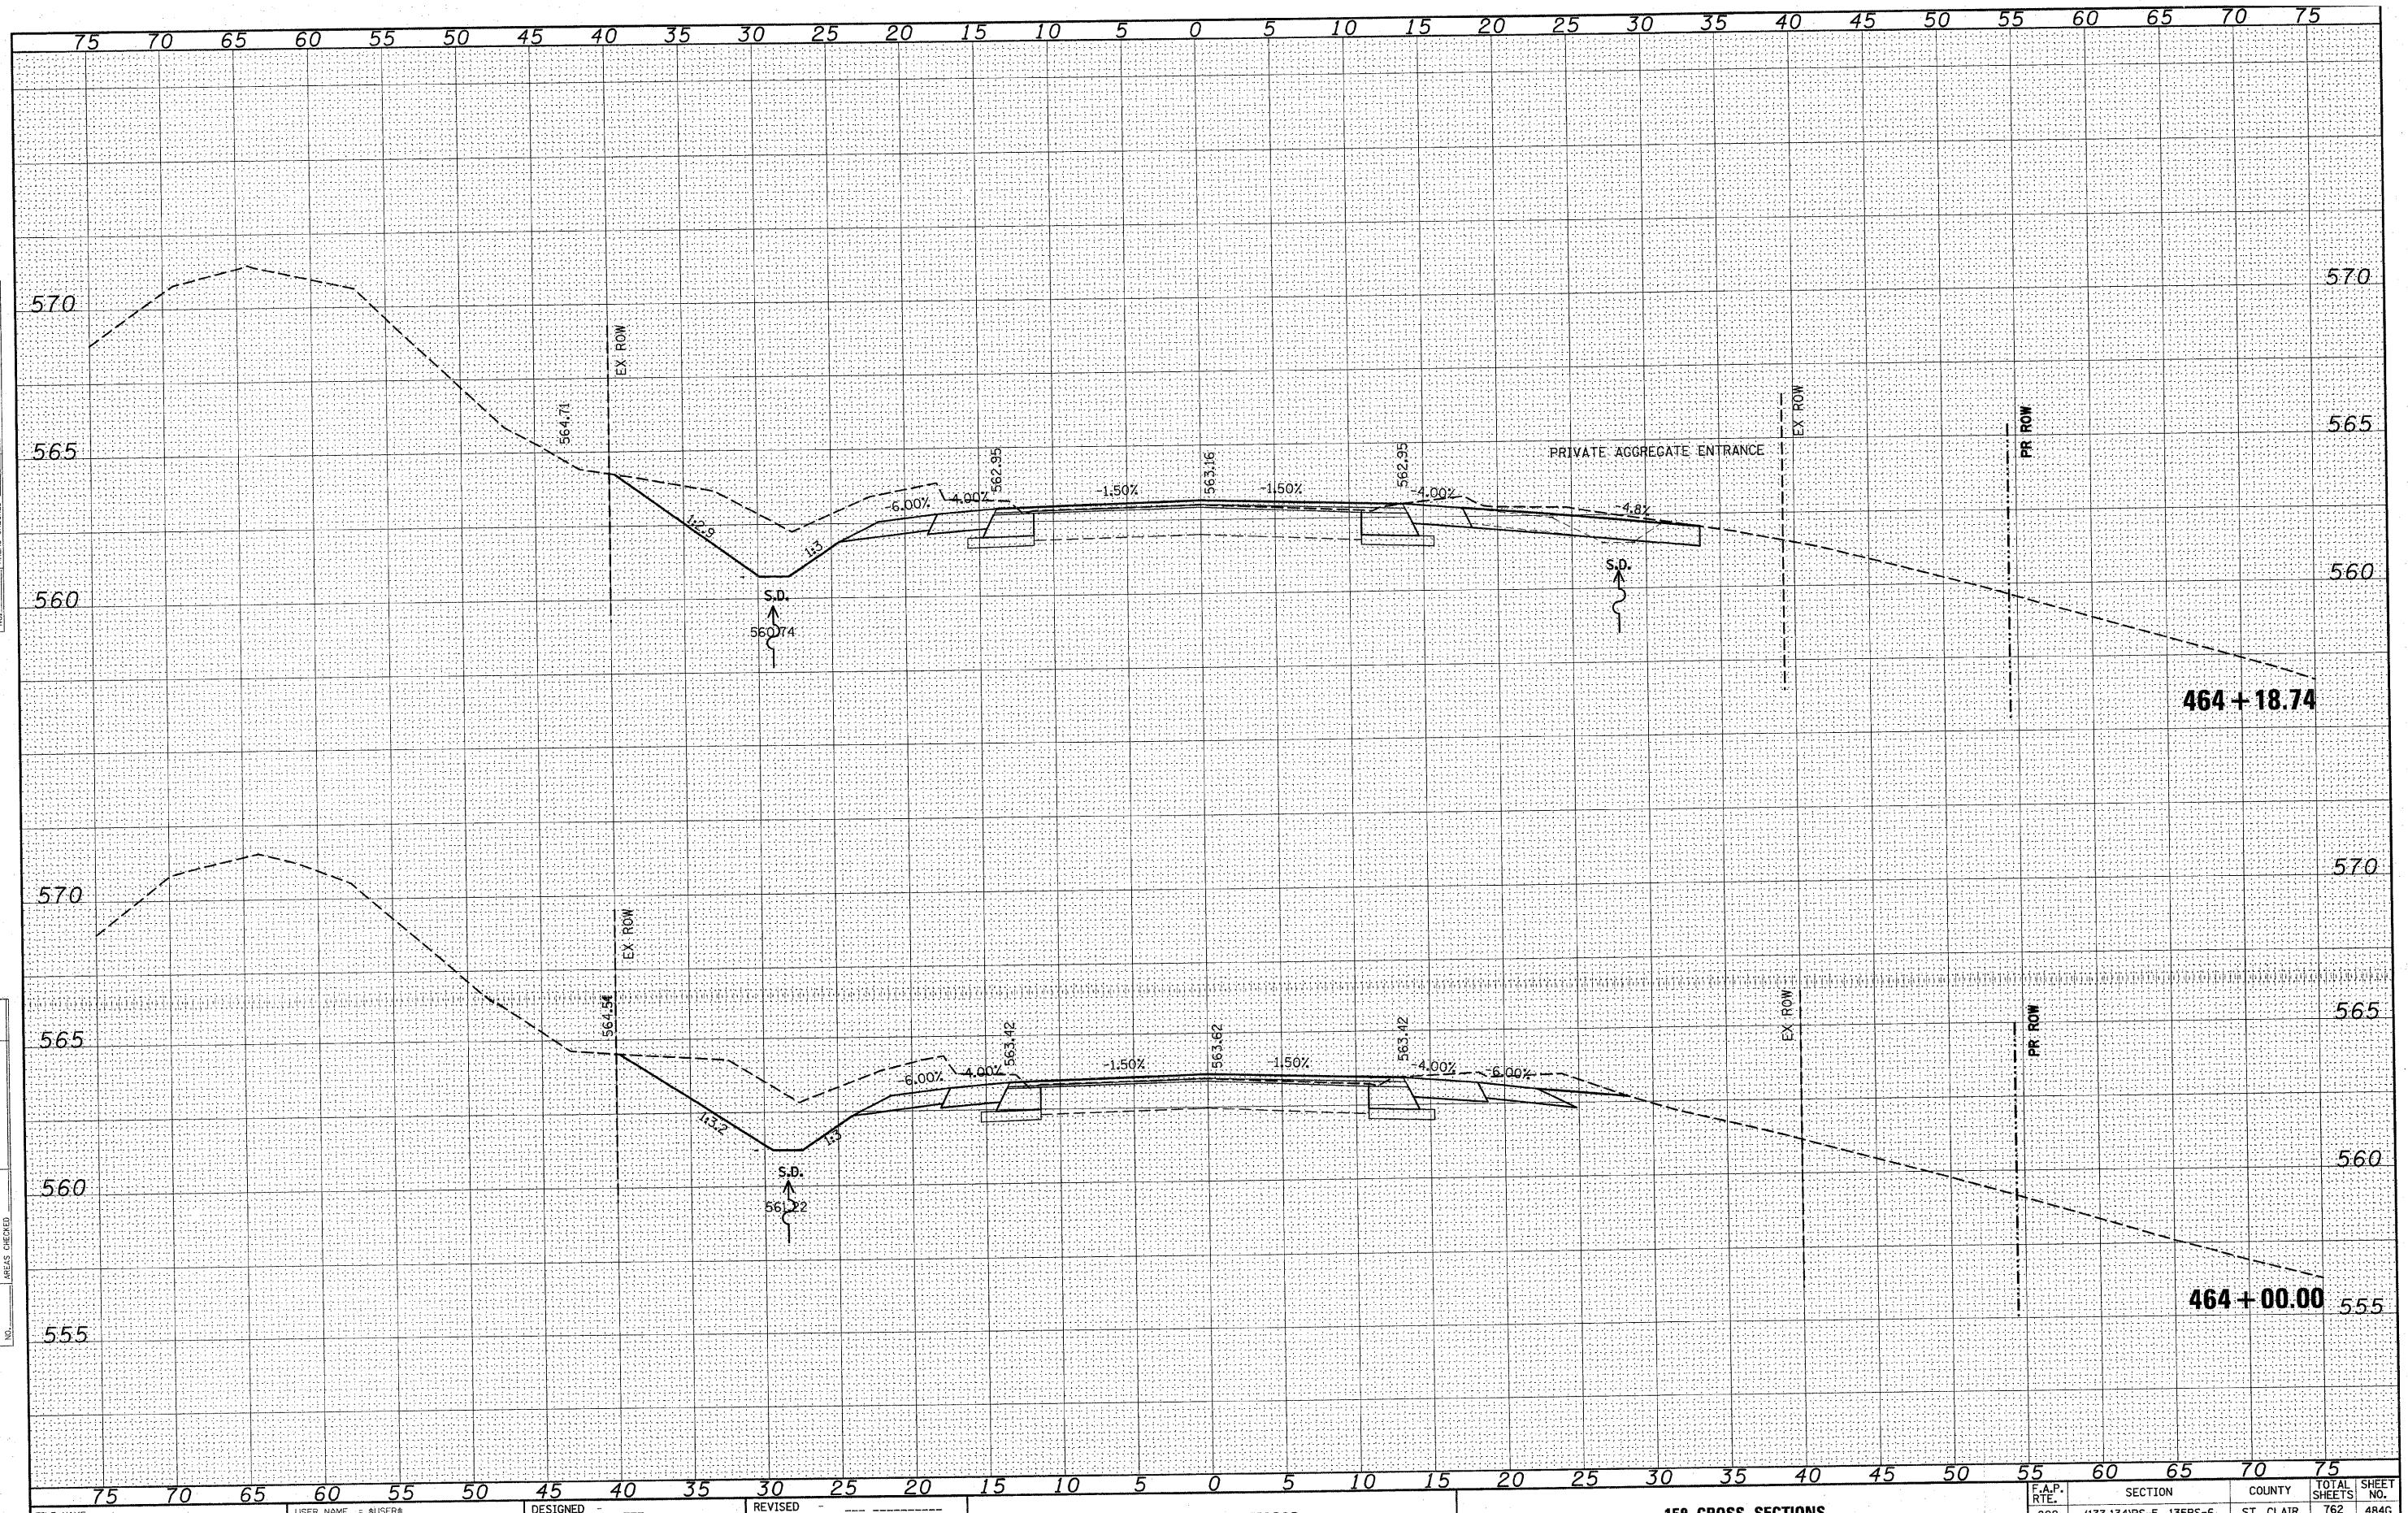

FINAL	SURVEY	SURVEYED	BY	DATE
NOTE BOOK	PLOTTED	TEMPERATURE		
NO.	AREAS	CHECKED		


ORIGINAL	SURVEY	SURVEYED	BY	DATE
NOTE BOOK	PLOTTED	TEMPERATURE		
NO.	AREAS	CHECKED		

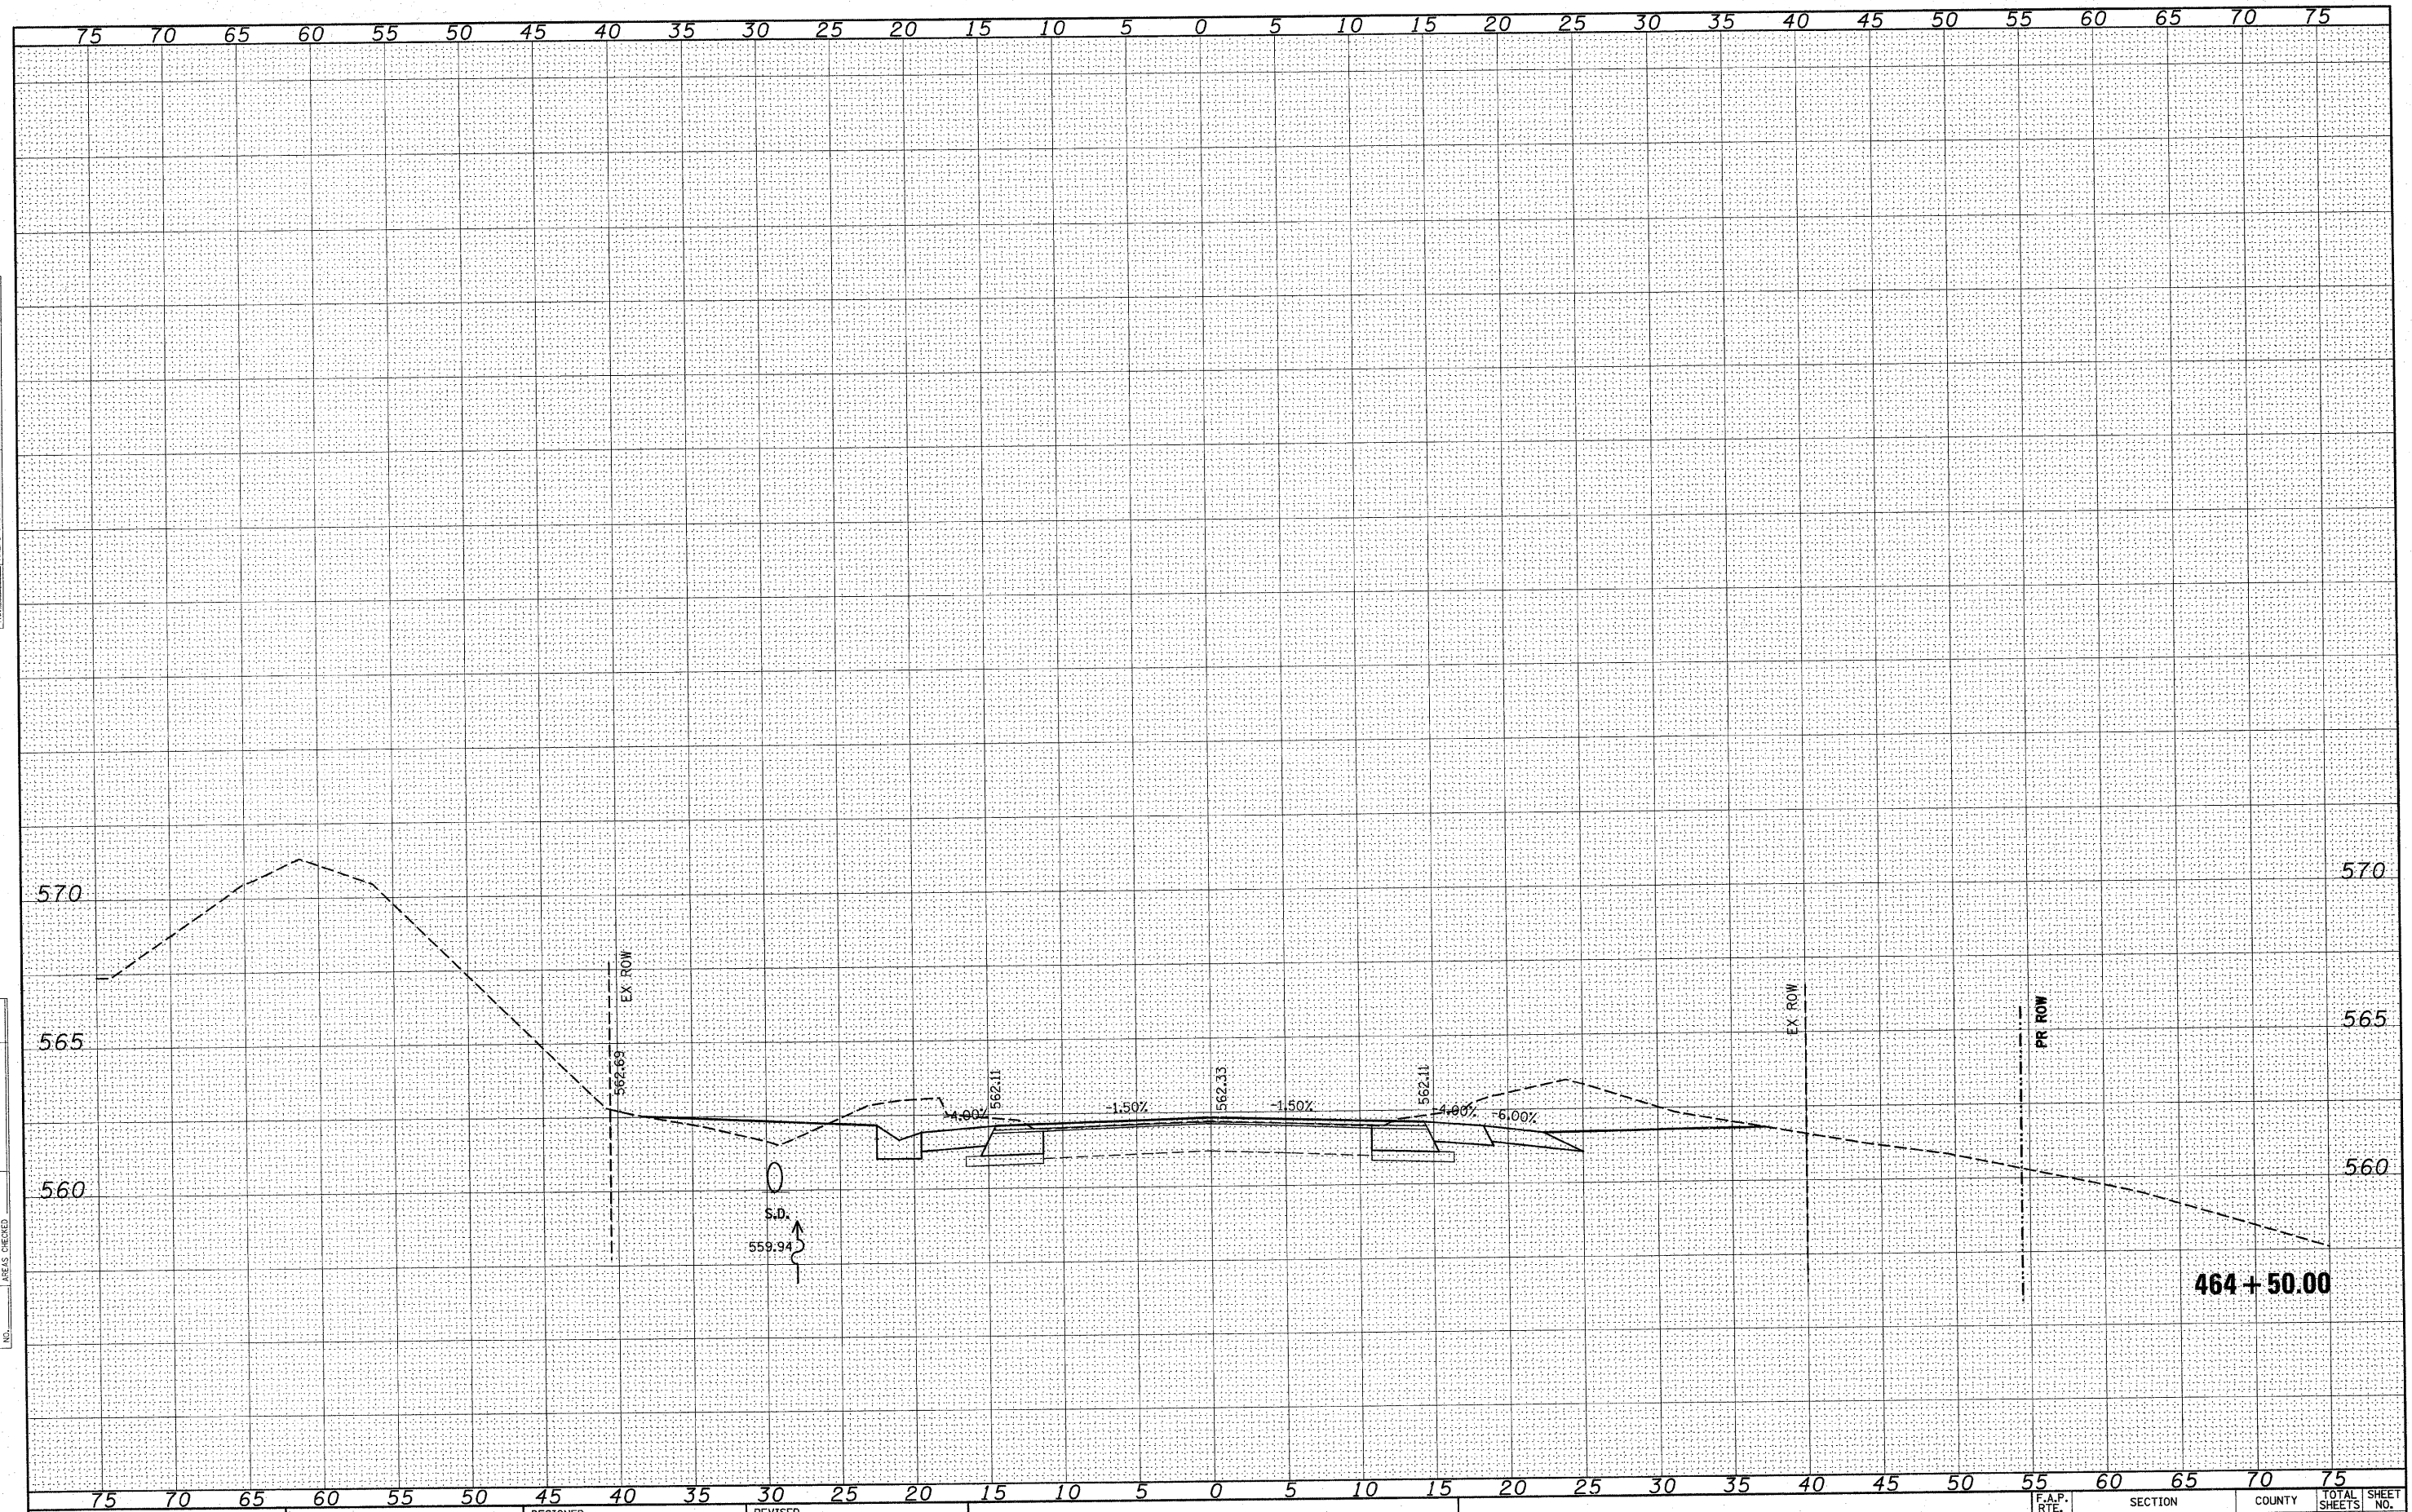

FILE NAME =	USER NAME = *USER*	DESIGNED -	REVISED -	STATE OF ILLINOIS DEPARTMENT OF TRANSPORTATION	158 CROSS SECTIONS	SCALE: _____ SHEET NO. ____ OF ____ SHEETS STA. 464+50.00 TO STA. 464+50.00	F.A.P. RTE. 809	SECTION (133,134)RS-5, 135RS-6	COUNTY ST. CLAIR	TOTAL SHEETS 762	SHEET NO. 484H
FILEL		DRAWN -	REVISED -								
	PLOT SCALE = *SCALE*	CHECKED -	REVISED -								
	PLOT DATE = *DATE*	DATE -	REVISED -								

FINAL	DATE
SURVEY	BY
NOTED	
BOOK	
NO.	

ORIGINAL	DATE
SURVEY	BY
NOTED	
BOOK	
NO.	

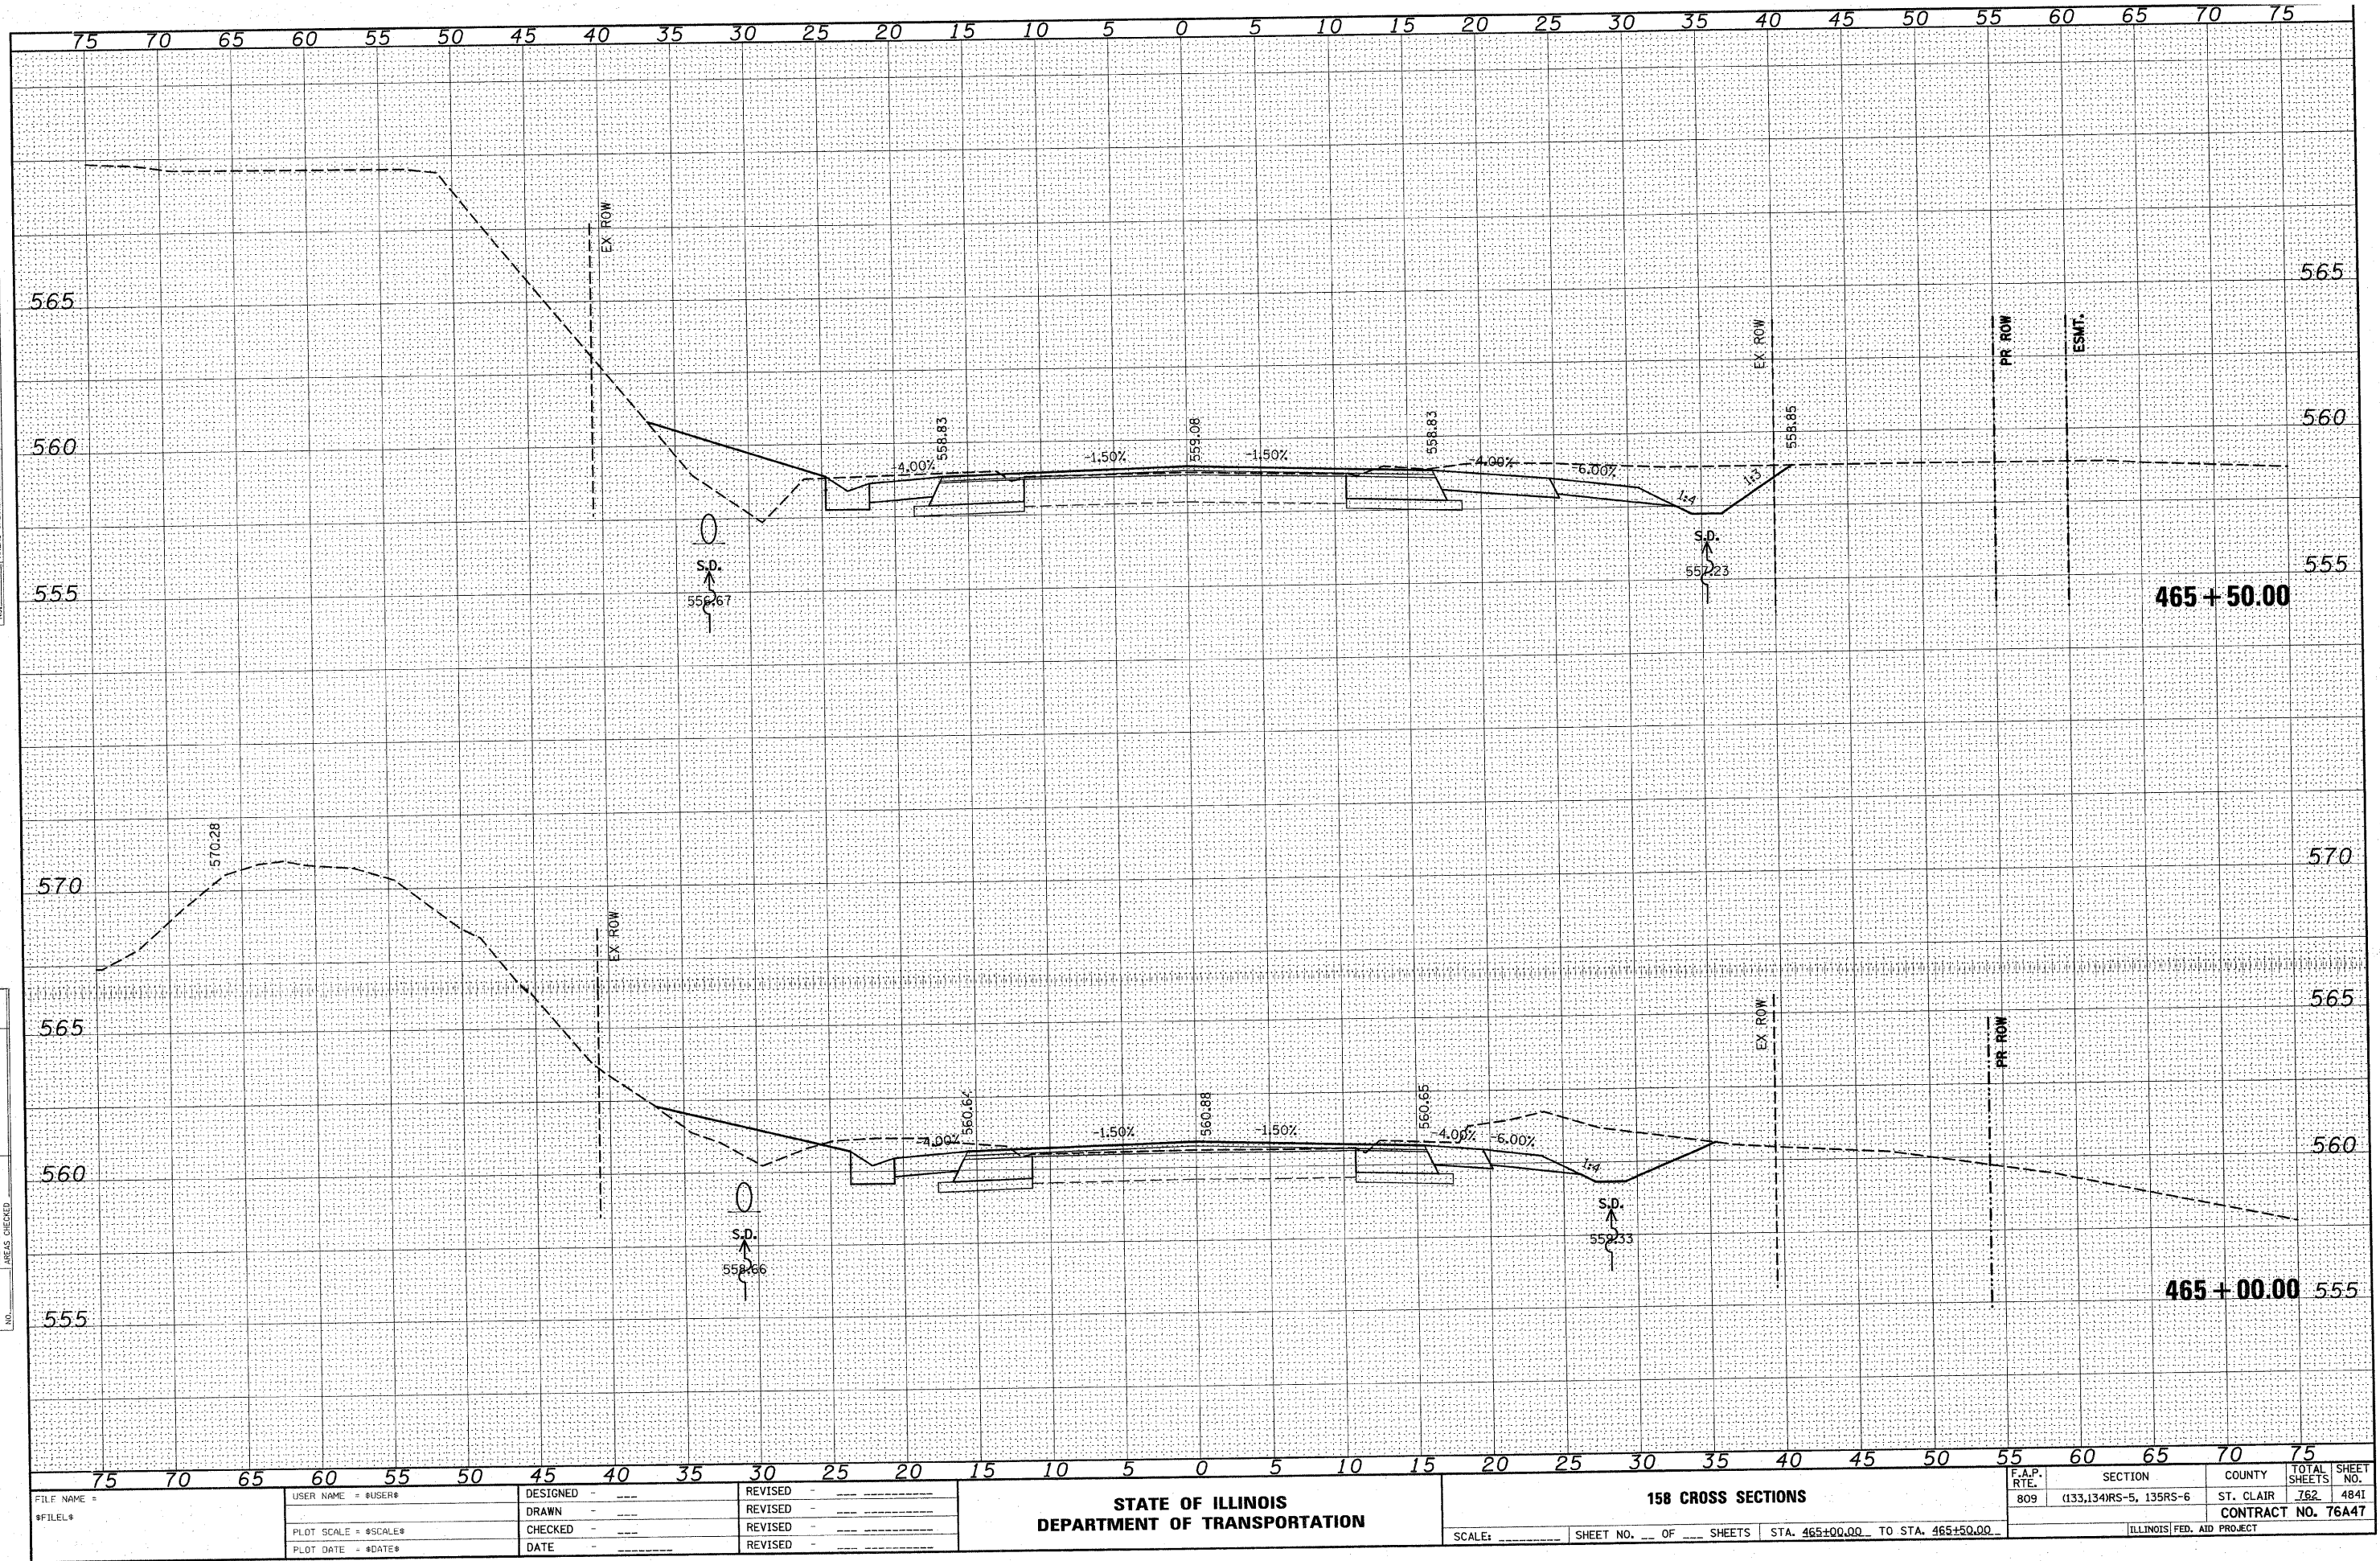

STATE OF ILLINOIS
DEPARTMENT OF TRANSPORTATION

158 CROSS SECTIONS


SCALE: _____ SHEET NO. ____ OF ____ SHEETS STA. 465+00.00 TO STA. 465+50.00

F.A.P. RTE.	SECTION	COUNTY	TOTAL SHEETS	SHEET NO.
809	(133,134)RS-5, 135RS-6	ST. CLAIR	762	4841
CONTRACT NO. 76A47				

ILLINOIS FED. AID PROJECT

FINAL	SURVEYED	BY	DATE
SURVEY	PLOTTED		
NOTE BOOK	REVISION		
NO.	AREAS CHECKED		


ORIGINAL	SURVEYED	BY	DATE
SURVEY	PLOTTED		
NOTE BOOK	REVISION		
NO.	AREAS CHECKED		

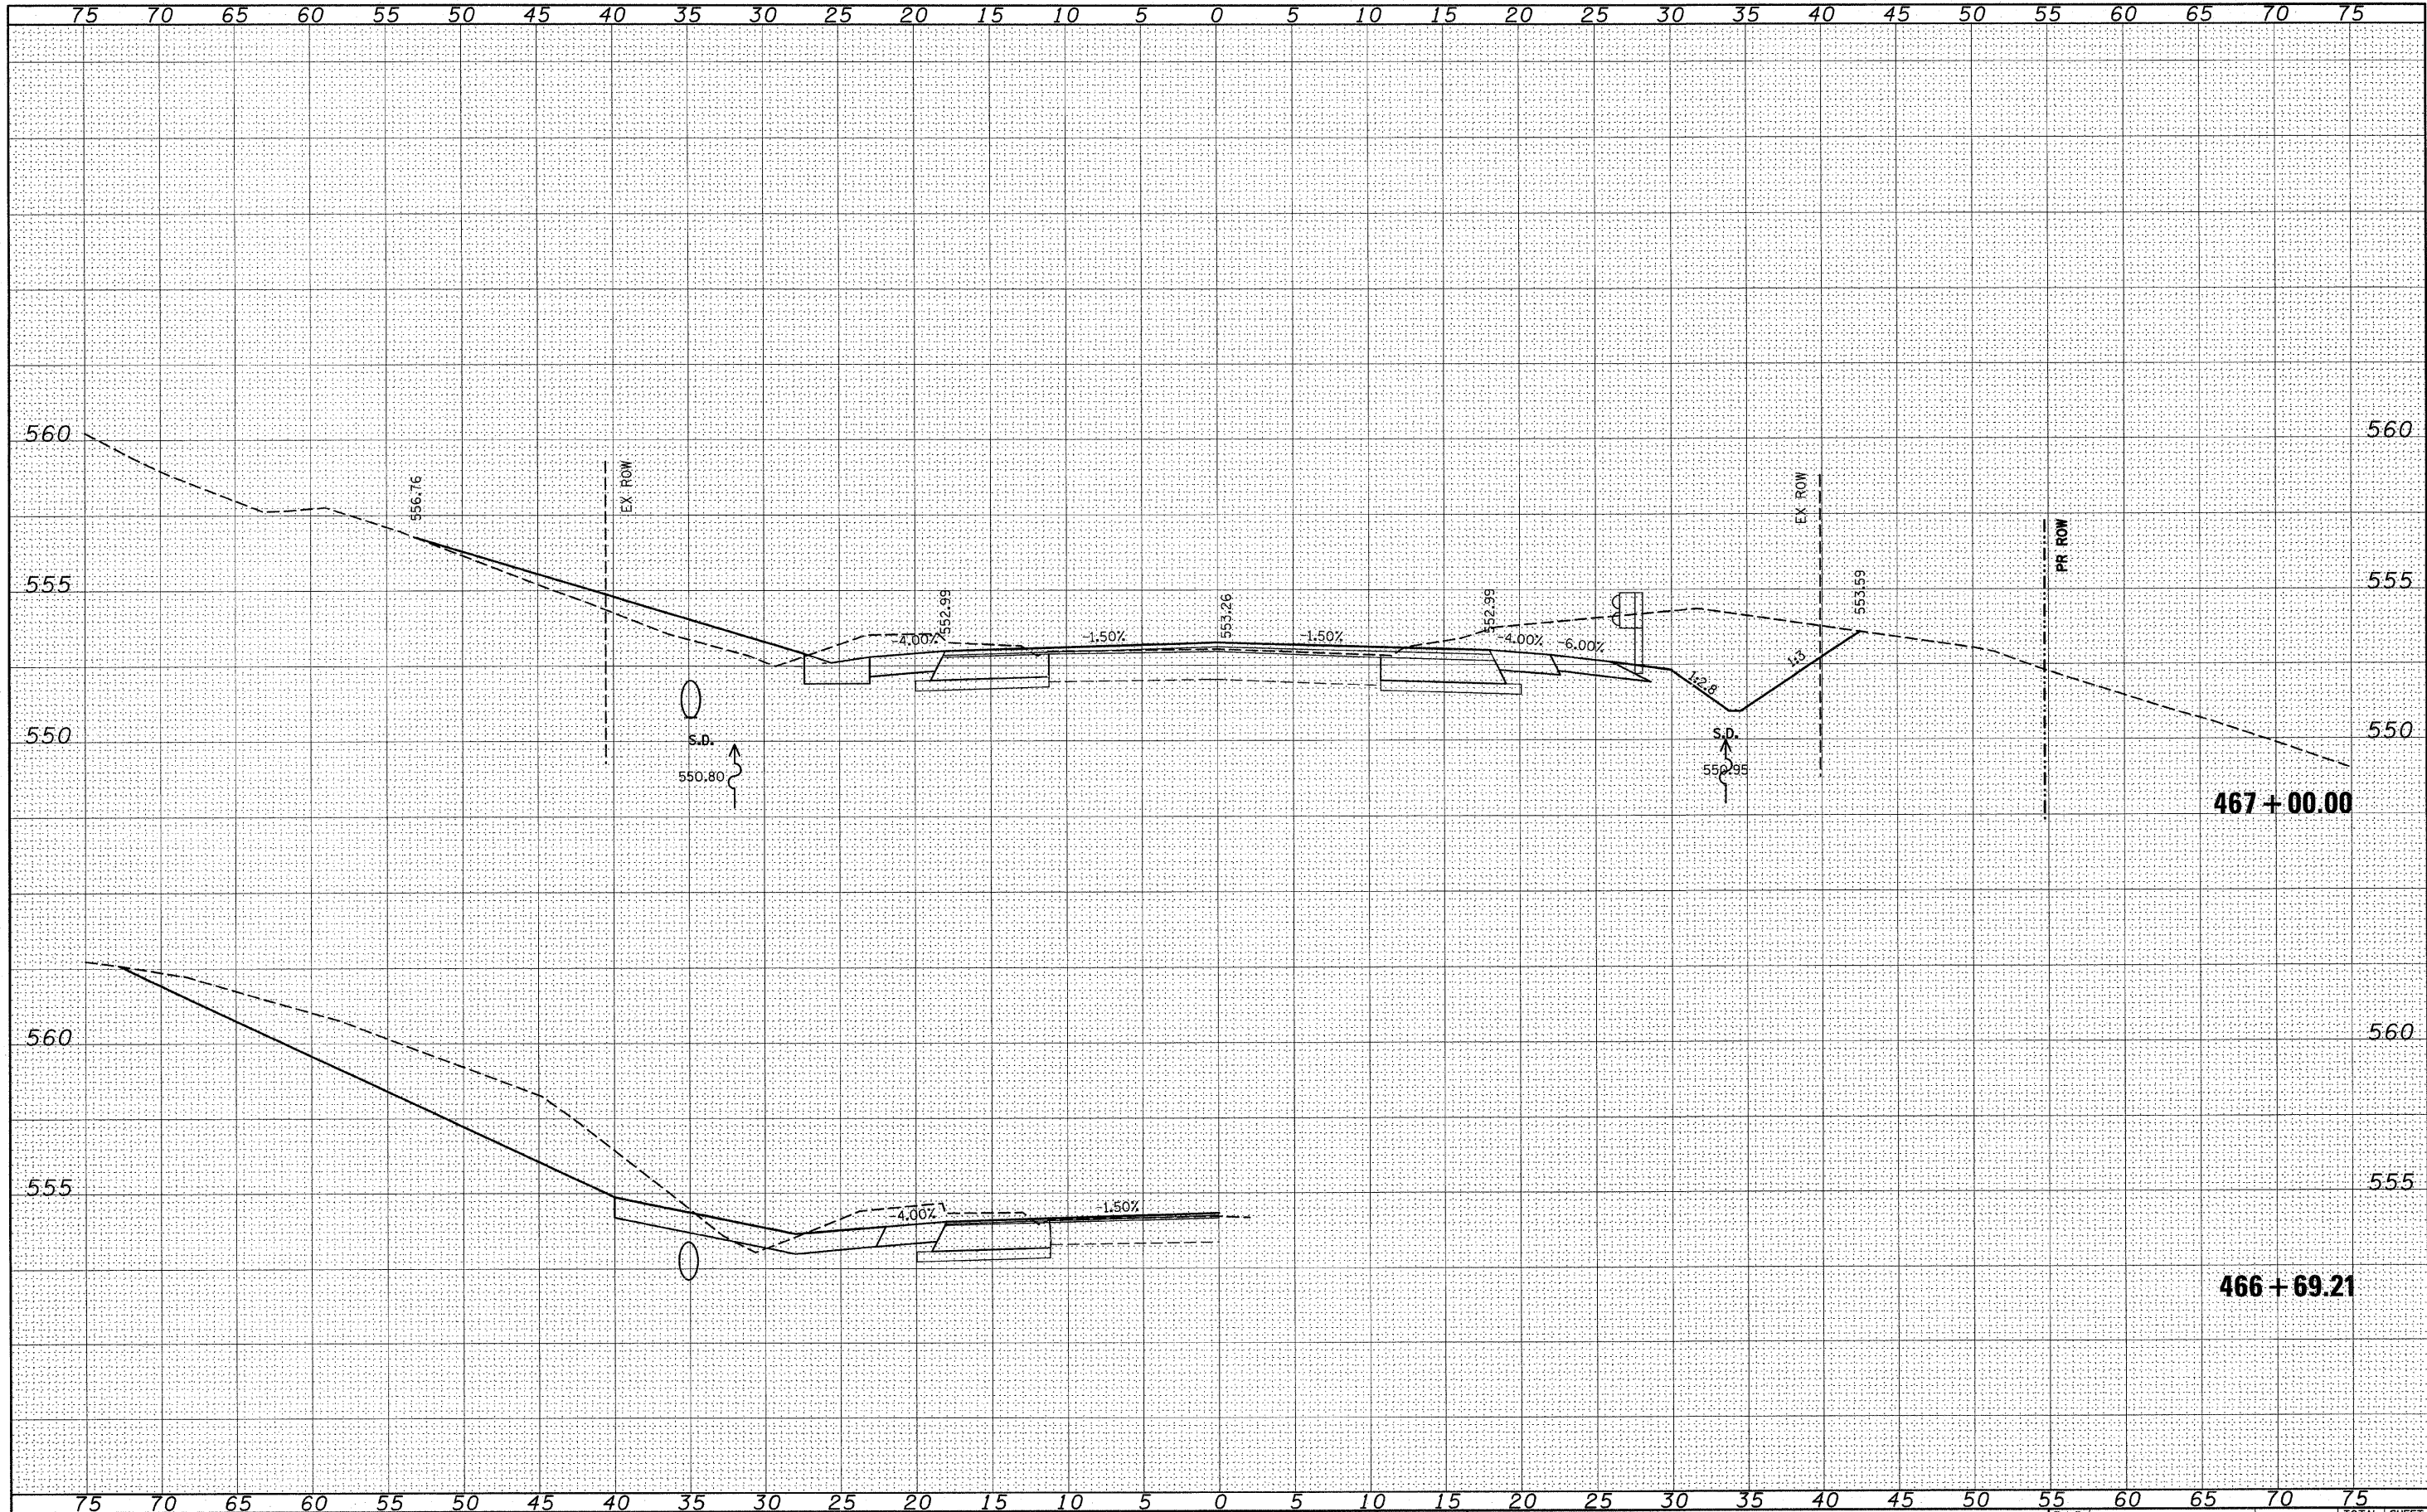

FILE NAME =	USER NAME = \$USER\$	DESIGNED -	REVISED -	STATE OF ILLINOIS DEPARTMENT OF TRANSPORTATION		158 CROSS SECTIONS		F.A.P. RTE. 809	SECTION (133,134)RS-5, 135RS-6	COUNTY ST. CLAIR	TOTAL SHEETS 762	SHEET NO. 485
\$FILEL\$		DRAWN -	REVISED -					ILLINOIS FED. AID PROJECT		CONTRACT NO. 76A47		
PLOT SCALE = \$SCALE\$		CHECKED -	REVISED -									
PLOT DATE = \$DATE\$		DATE -	REVISED -									
SCALE: _____						SHEET NO. ___ OF ___ SHEETS		STA. 466+69.21 TO STA. 467+00.00				


FINAL SURVEY	SURVISED	BY	DATE
NOTE BOOK	PLOTTED		
NO.	TEMPLATE		
	AREAS		
	CHECKED		

ORIGINAL SURVEY	SURVISED	BY	DATE
NOTE BOOK	PLOTTED		
NO.	TEMPLATE		
	AREAS		
	CHECKED		

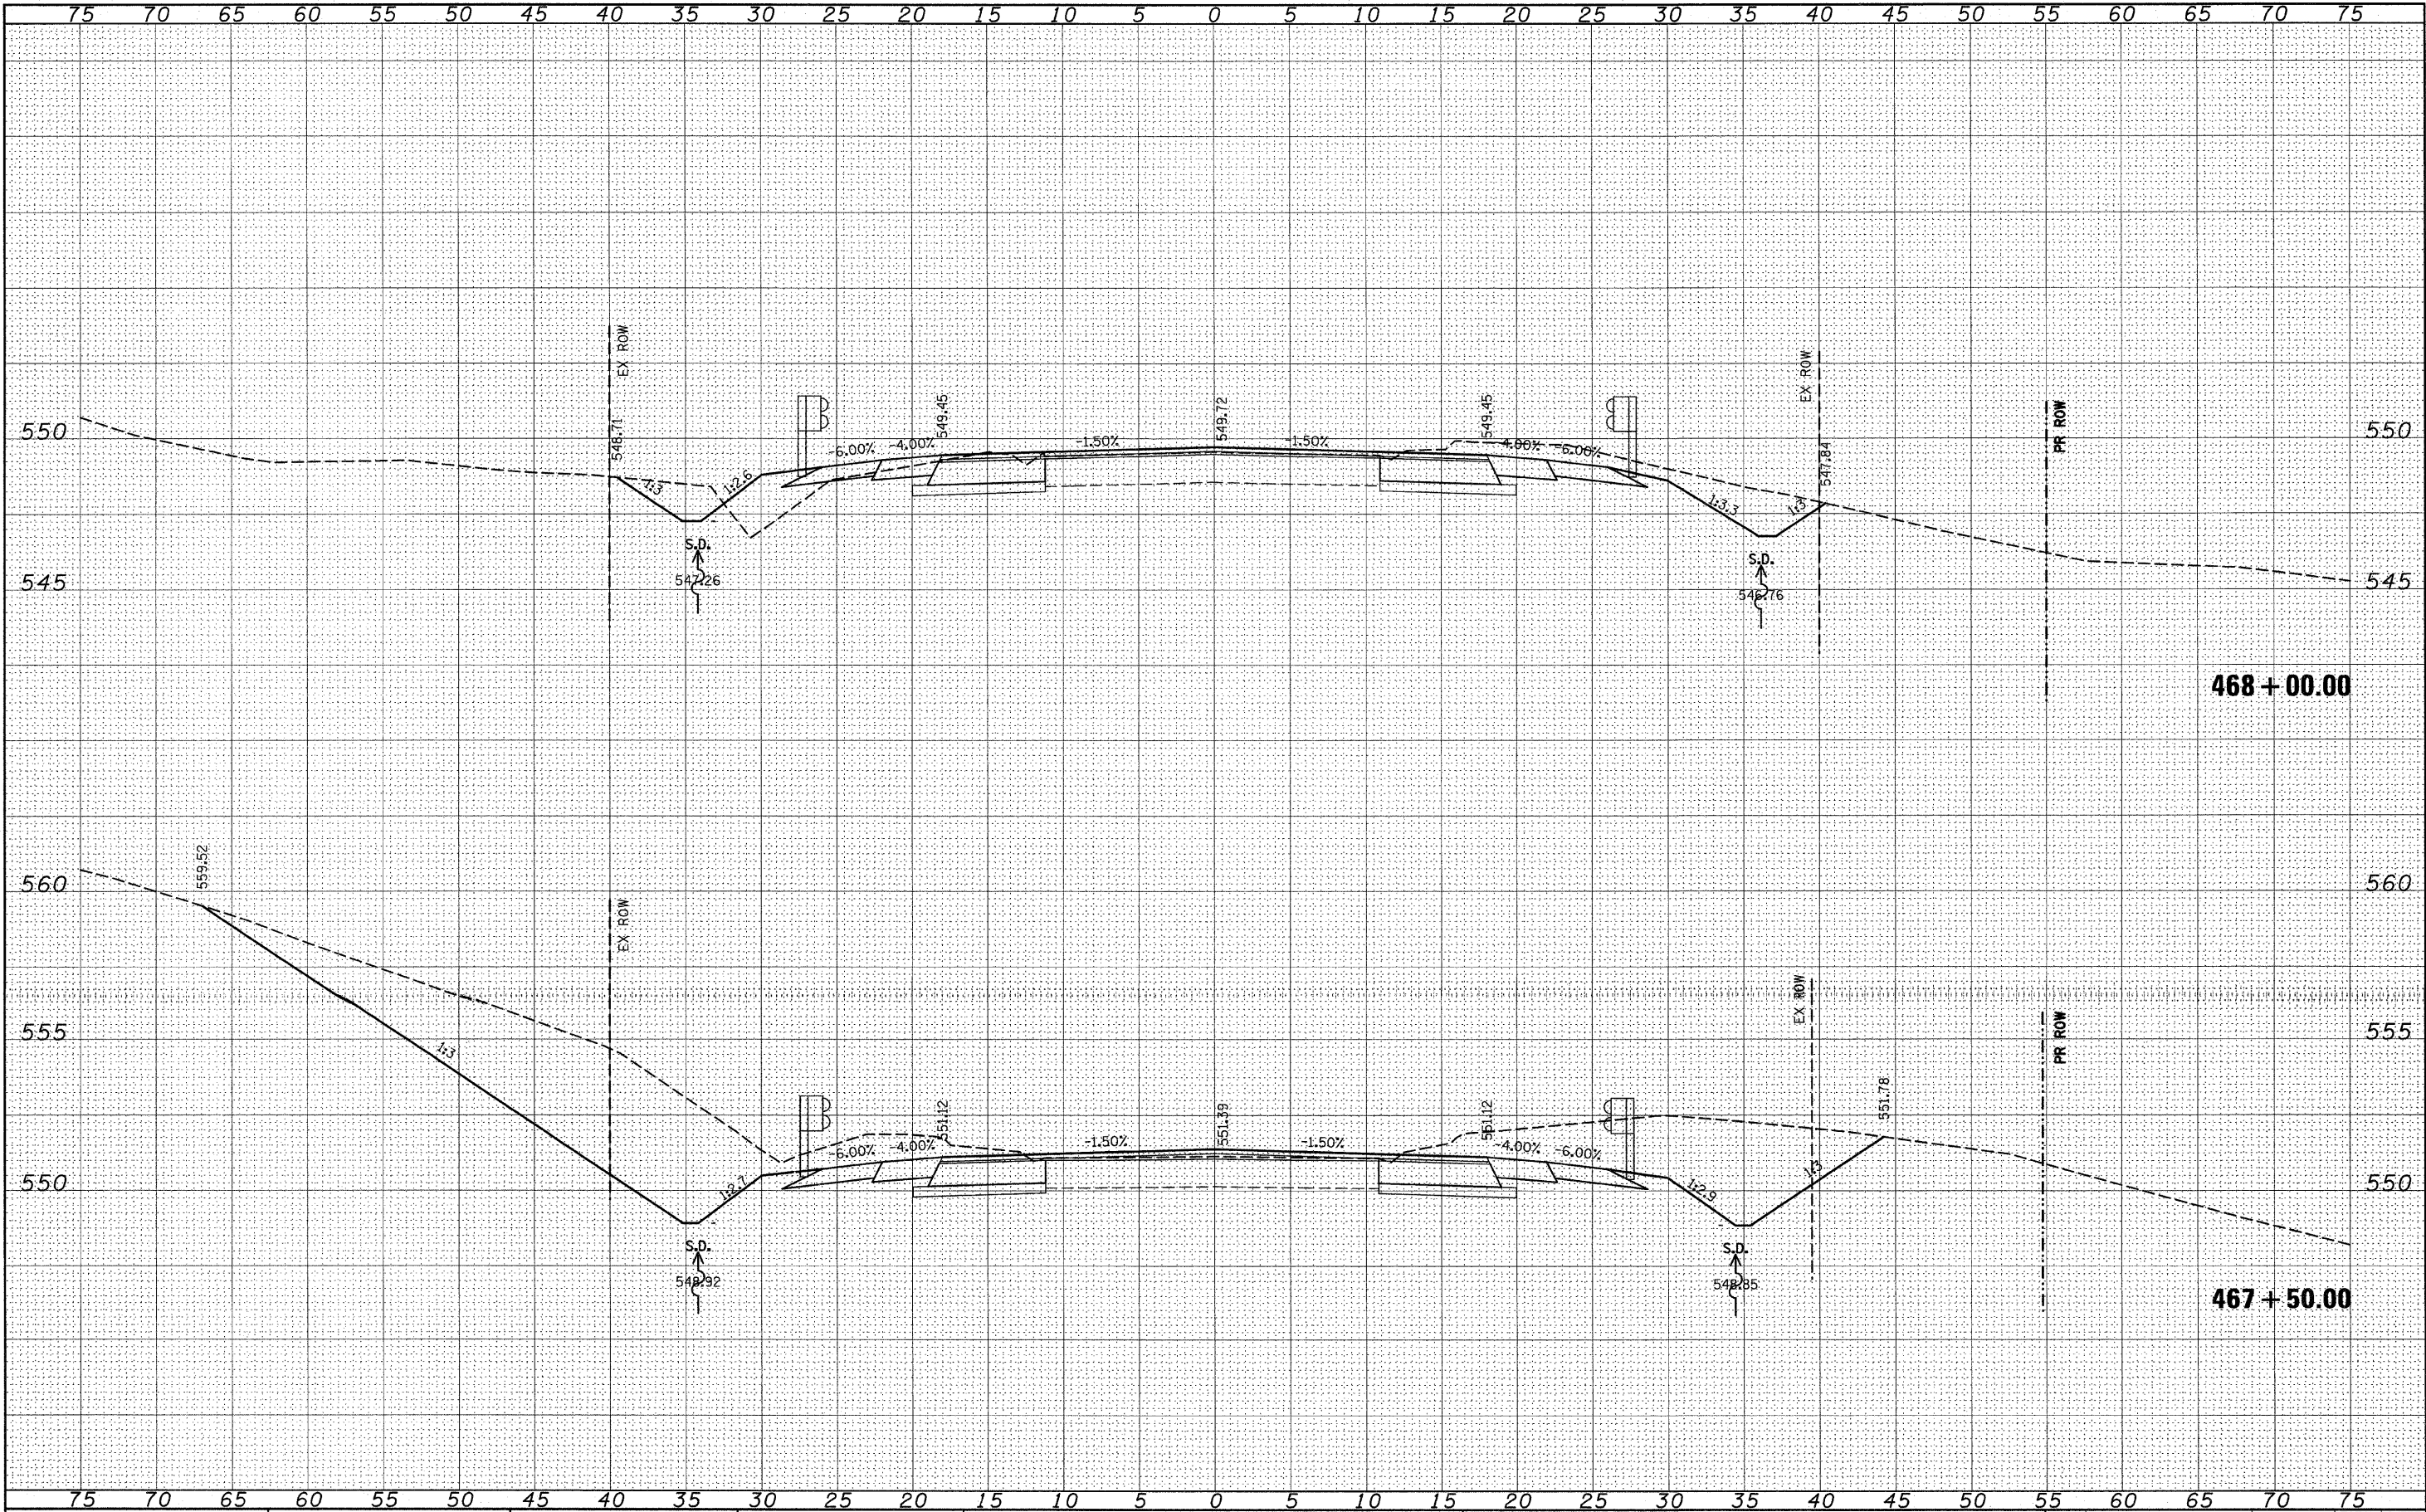

FINAL	DATE
SURVEY	BY
NOTED	
BOOK	
NO.	

ORIGINAL	DATE
SURVEY	BY
NOTED	
BOOK	
NO.	

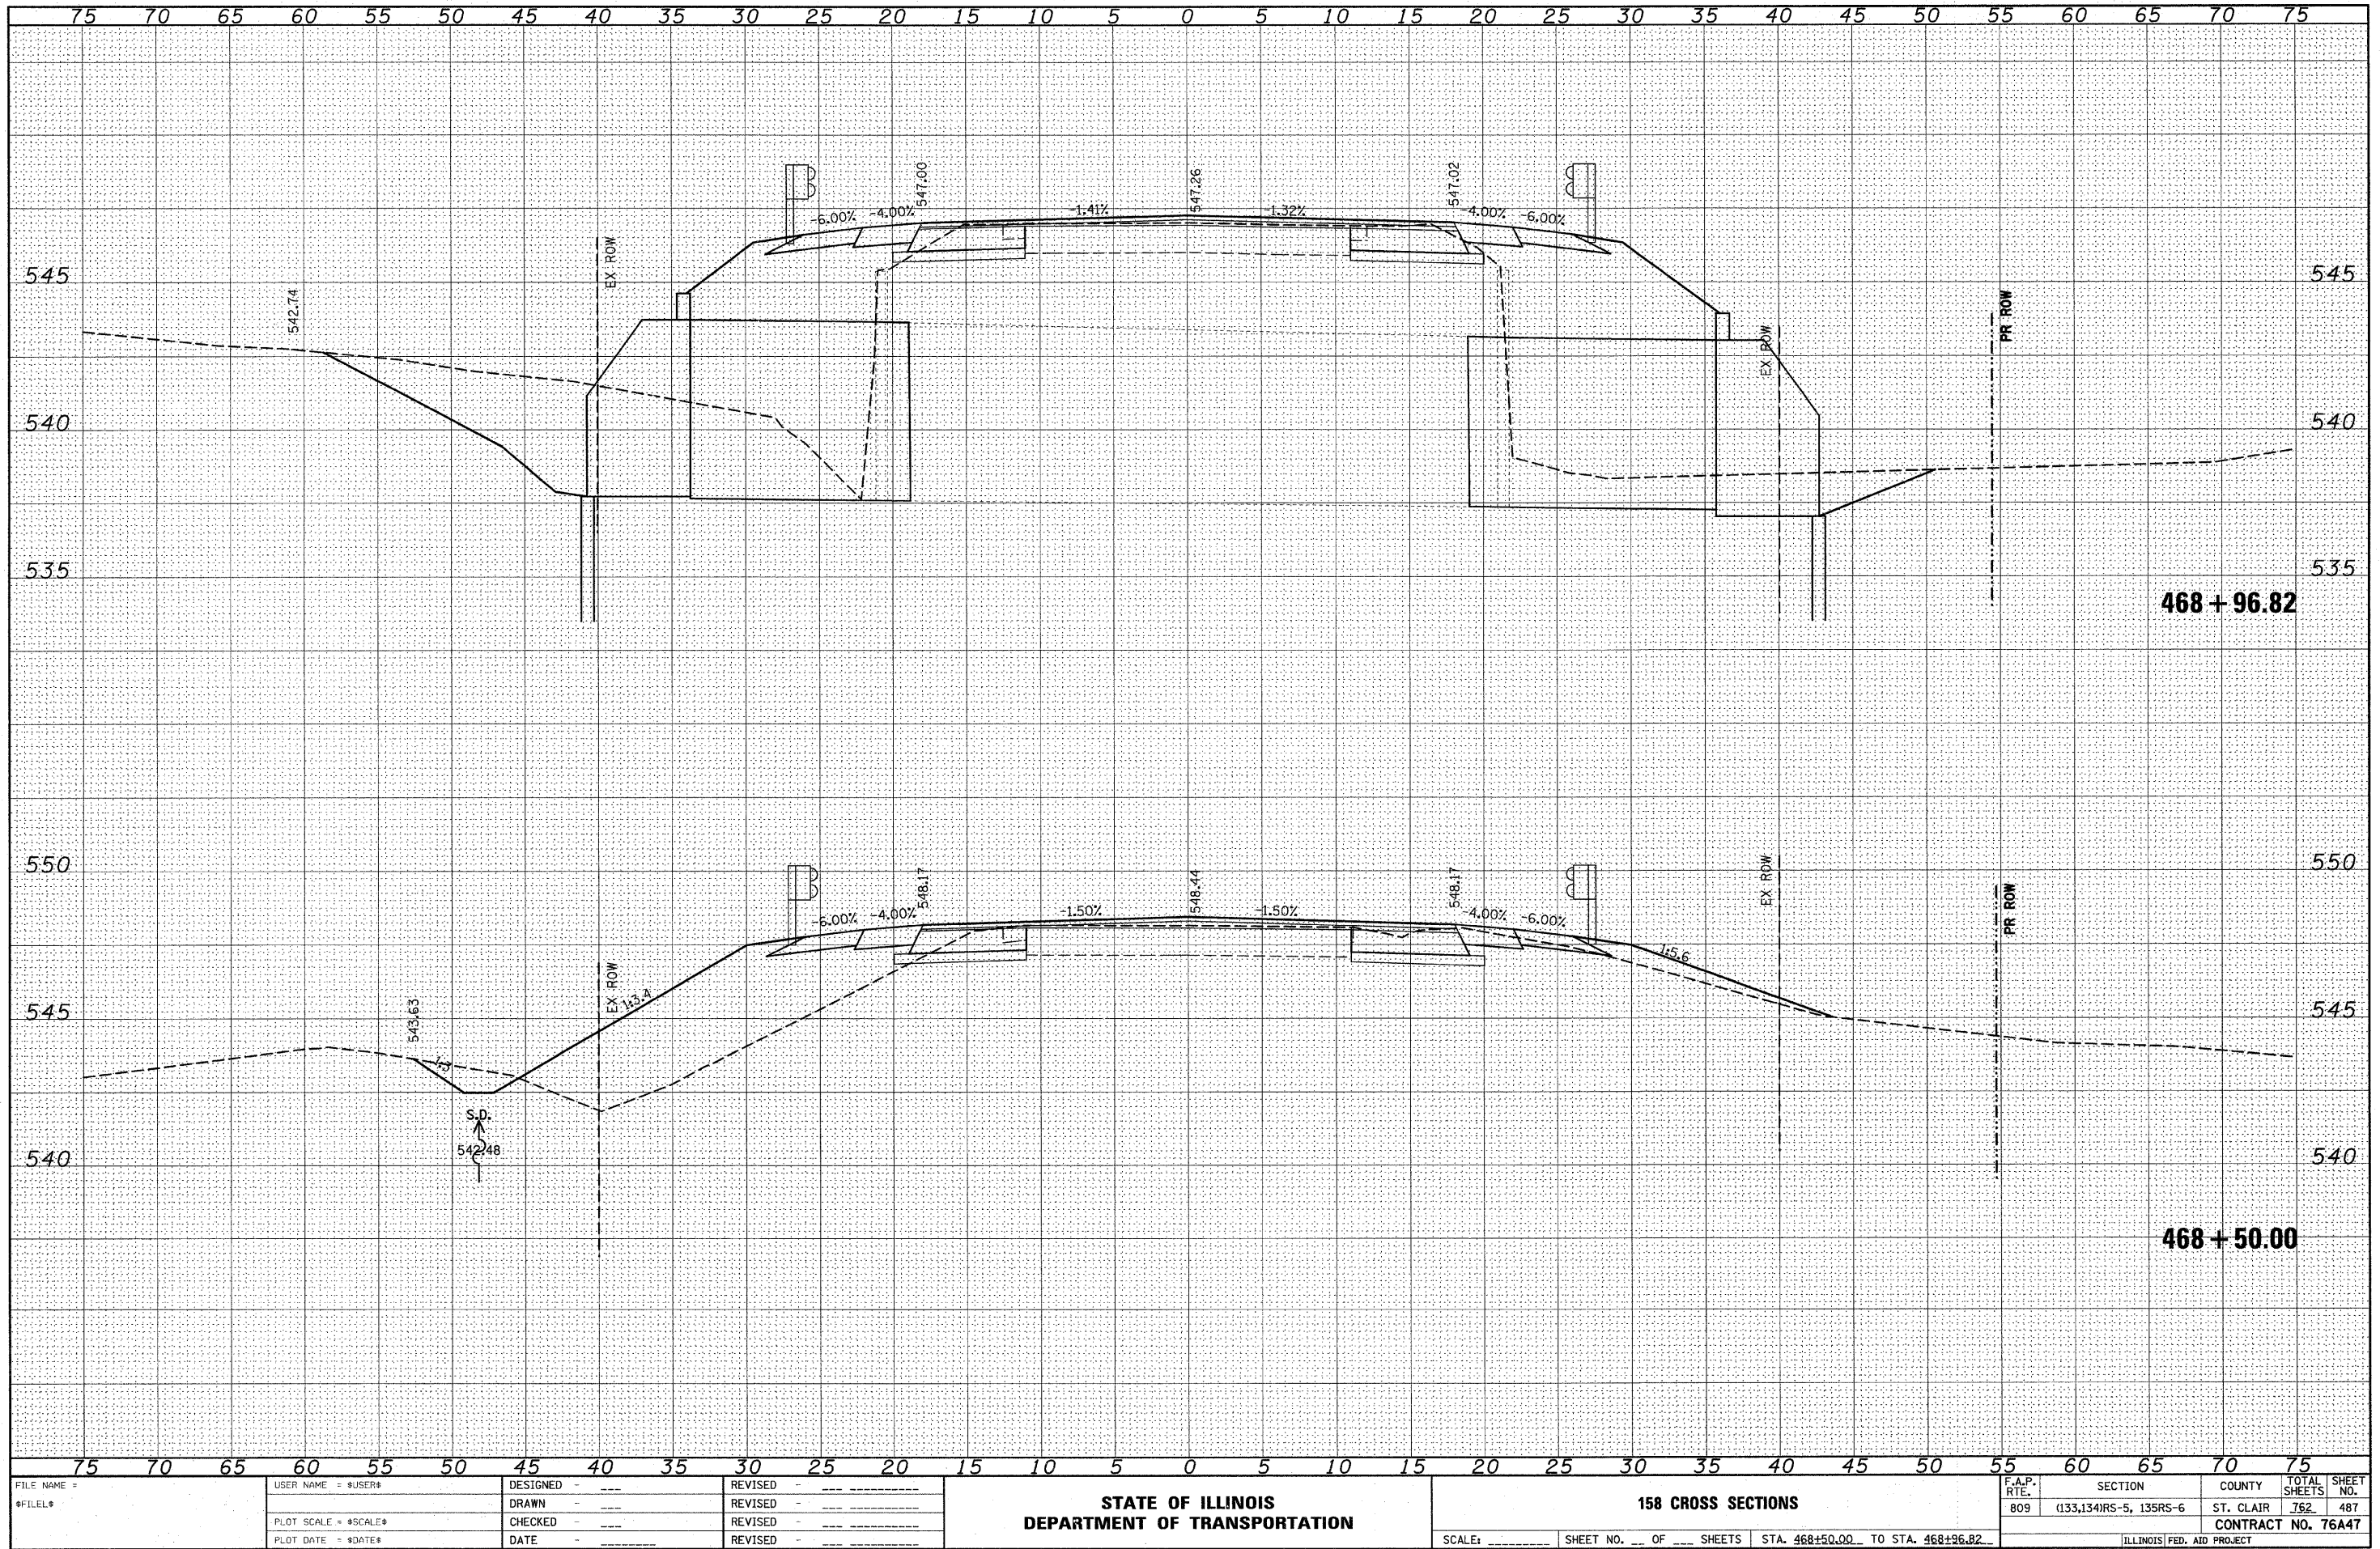

STATE OF ILLINOIS
DEPARTMENT OF TRANSPORTATION

158 CROSS SECTIONS


F.A.P. RTE.	SECTION	COUNTY	TOTAL SHEETS	SHEET NO.
809	(133,134)RS-5, 135RS-6	ST. CLAIR	762	487
CONTRACT NO. 76447				

SCALE: SHEET NO. OF SHEETS STA. 468+50.00 TO STA. 468+96.82

ILLINOIS FED. AID PROJECT


FINAL	SURVEYED	BY	DATE
SURVEY	PLOTTED		
NOTE BOOK	TEMPLATE		
NO.	AREAS CHECKED		

ORIGINAL	SURVEYED	BY	DATE
SURVEY	PLOTTED		
NOTE BOOK	TEMPLATE		
NO.	AREAS CHECKED		

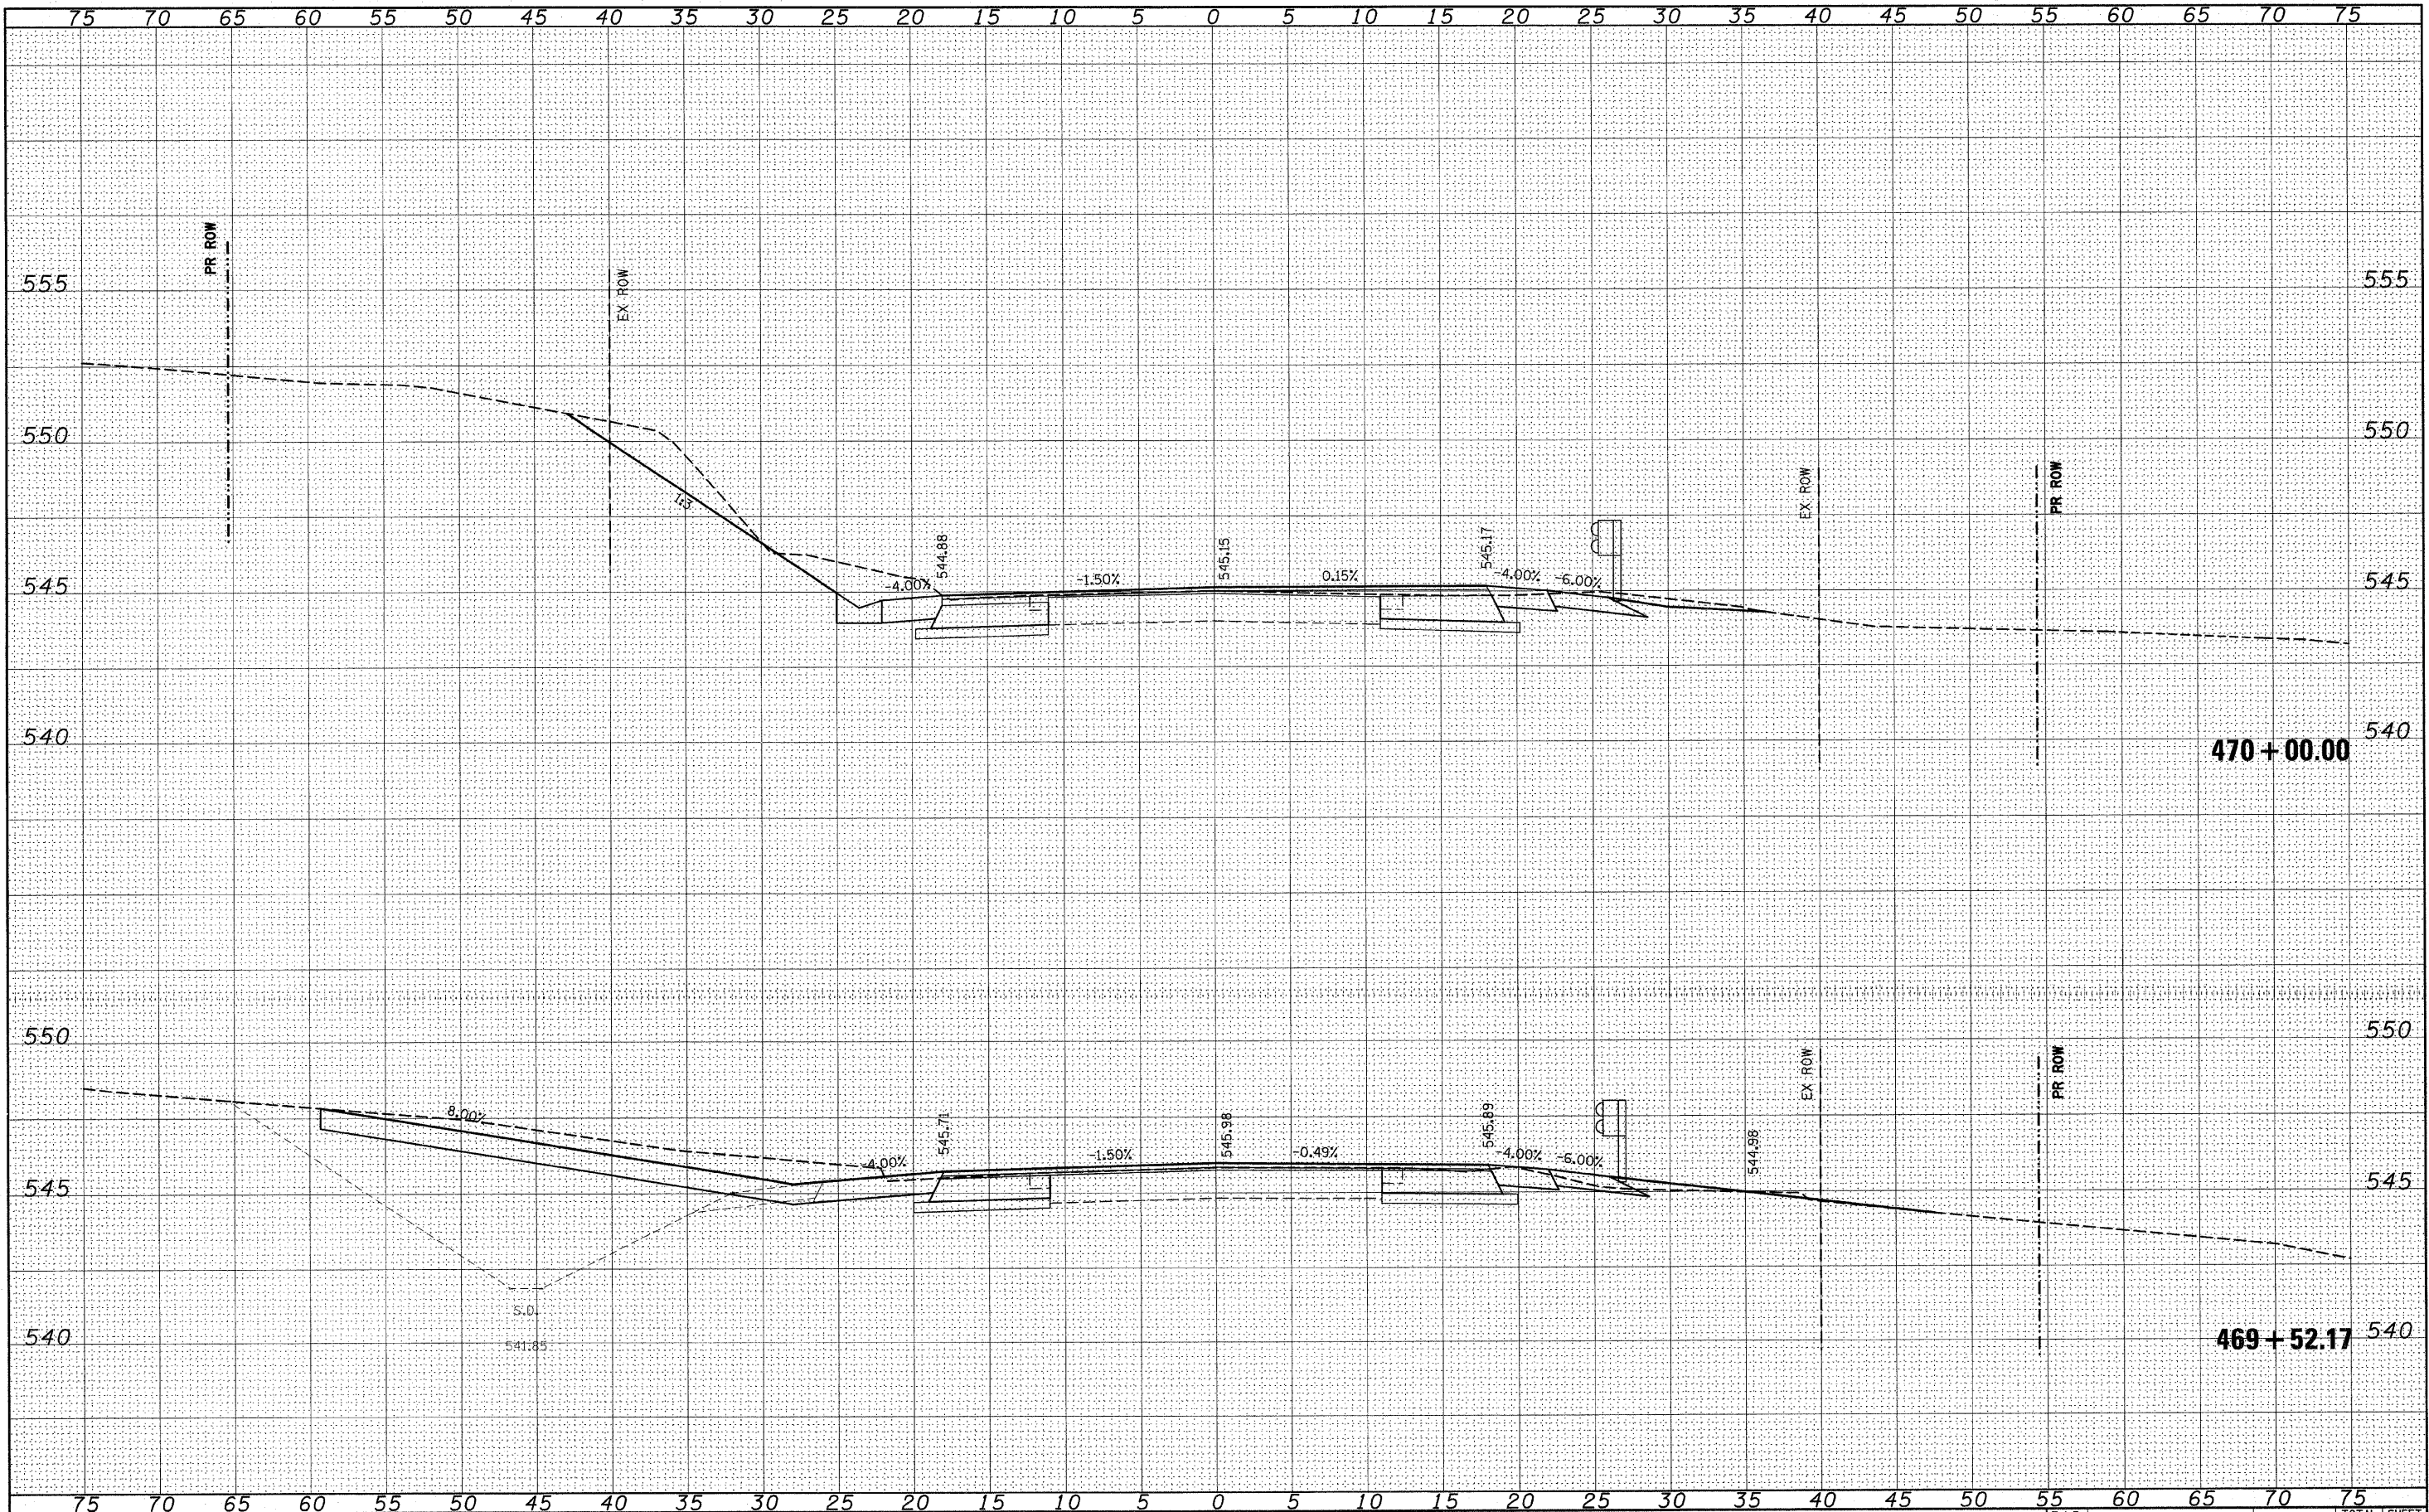

FINAL SURVEY	SURVEYED	BY	DATE
NOTE BOOK	PLOTTED		
NO.	TEMPLATE		
	AREAS		
	CHECKED		


ORIGINAL SURVEY	SURVEYED	BY	DATE
NOTE BOOK	PLOTTED		
NO.	TEMPLATE		
	AREAS		
	CHECKED		

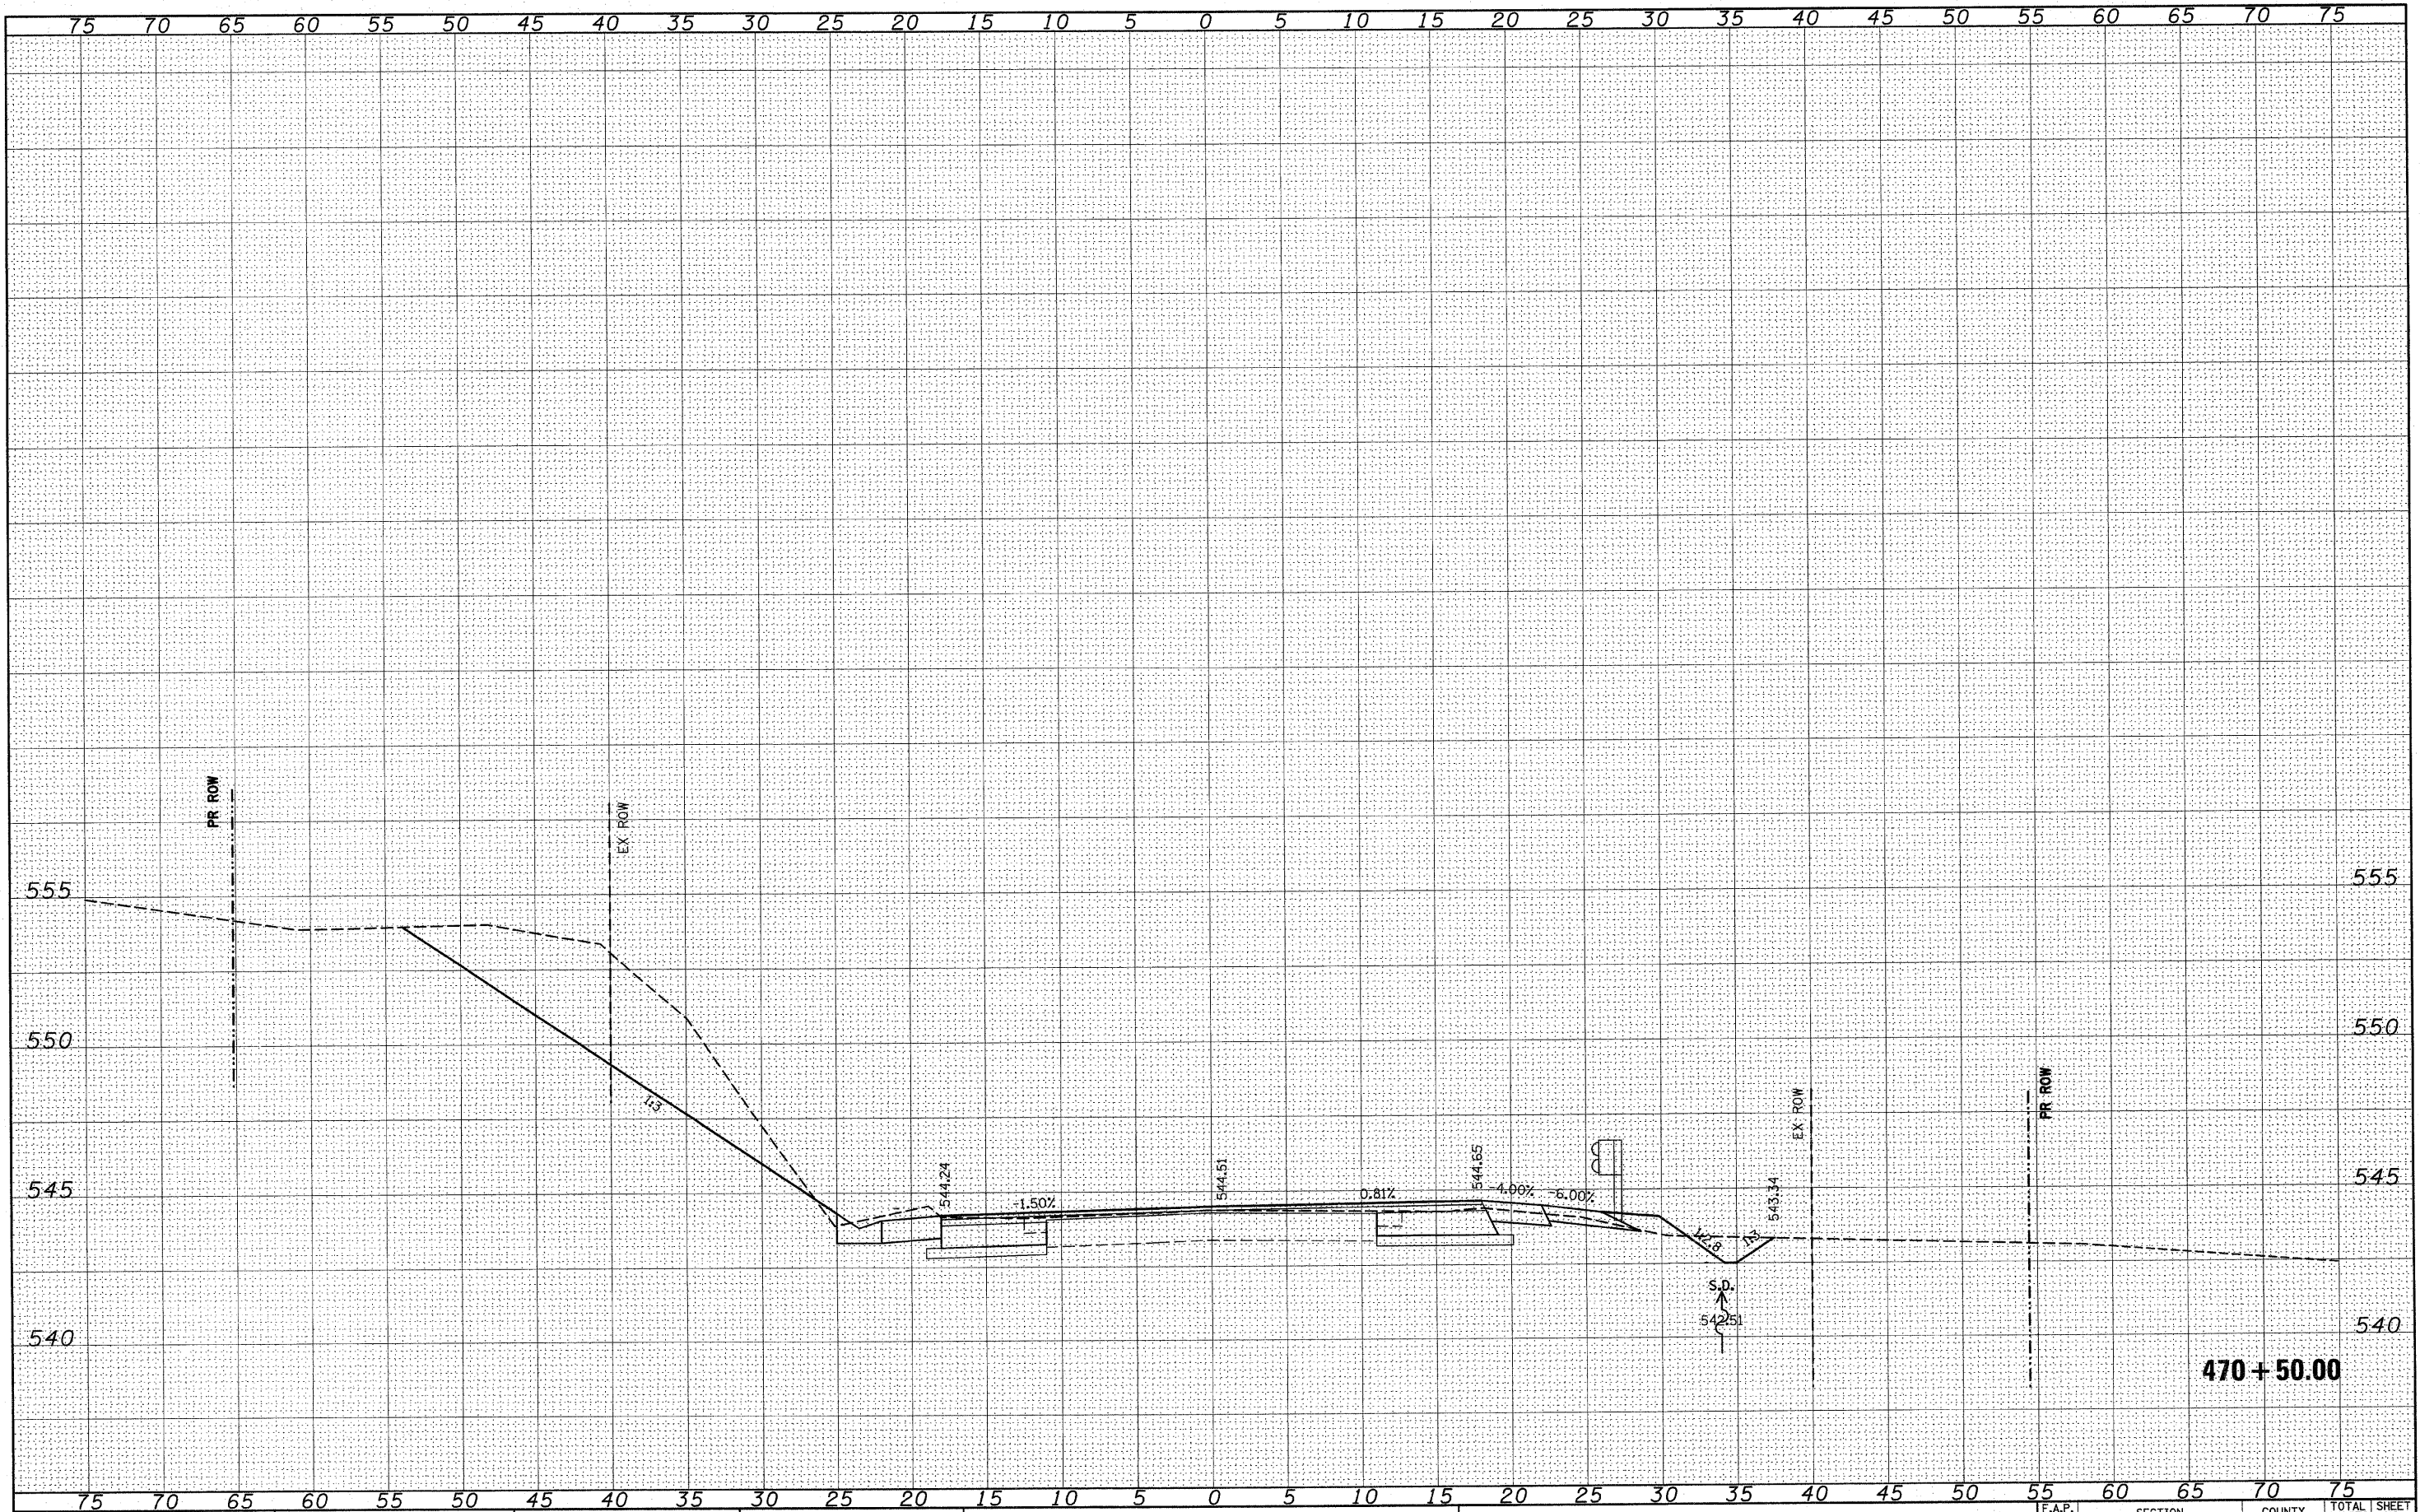

FILE NAME =	USER NAME = #USER#	DESIGNED -	REVISED -	STATE OF ILLINOIS DEPARTMENT OF TRANSPORTATION		158 CROSS SECTIONS		F.A.P. RTE. 809		SECTION (133,134)RS-5, 135RS-6	COUNTY ST. CLAIR	TOTAL SHEETS 762	SHEET NO. 489
#FILE#		DRAWN -	REVISED -									CONTRACT NO. 76A47	
		CHECKED -	REVISED -										
		DATE -	REVISED -										
PLOT SCALE = #SCALE#		PLOT DATE = #DATE#		SCALE: _____		SHEET NO. ___ OF ___ SHEETS		STA. 470+50.00 TO STA. 470+50.00		ILLINOIS FED. AID PROJECT			


FINAL	SURVEYED	BY	DATE
SURVEY	PLOTTED		
NOTE BOOK	TEMPLATE		
NO.	AREAS CHECKED		

ORIGINAL	SURVEYED	BY	DATE
SURVEY	PLOTTED		
NOTE BOOK	TEMPLATE		
NO.	AREAS CHECKED		

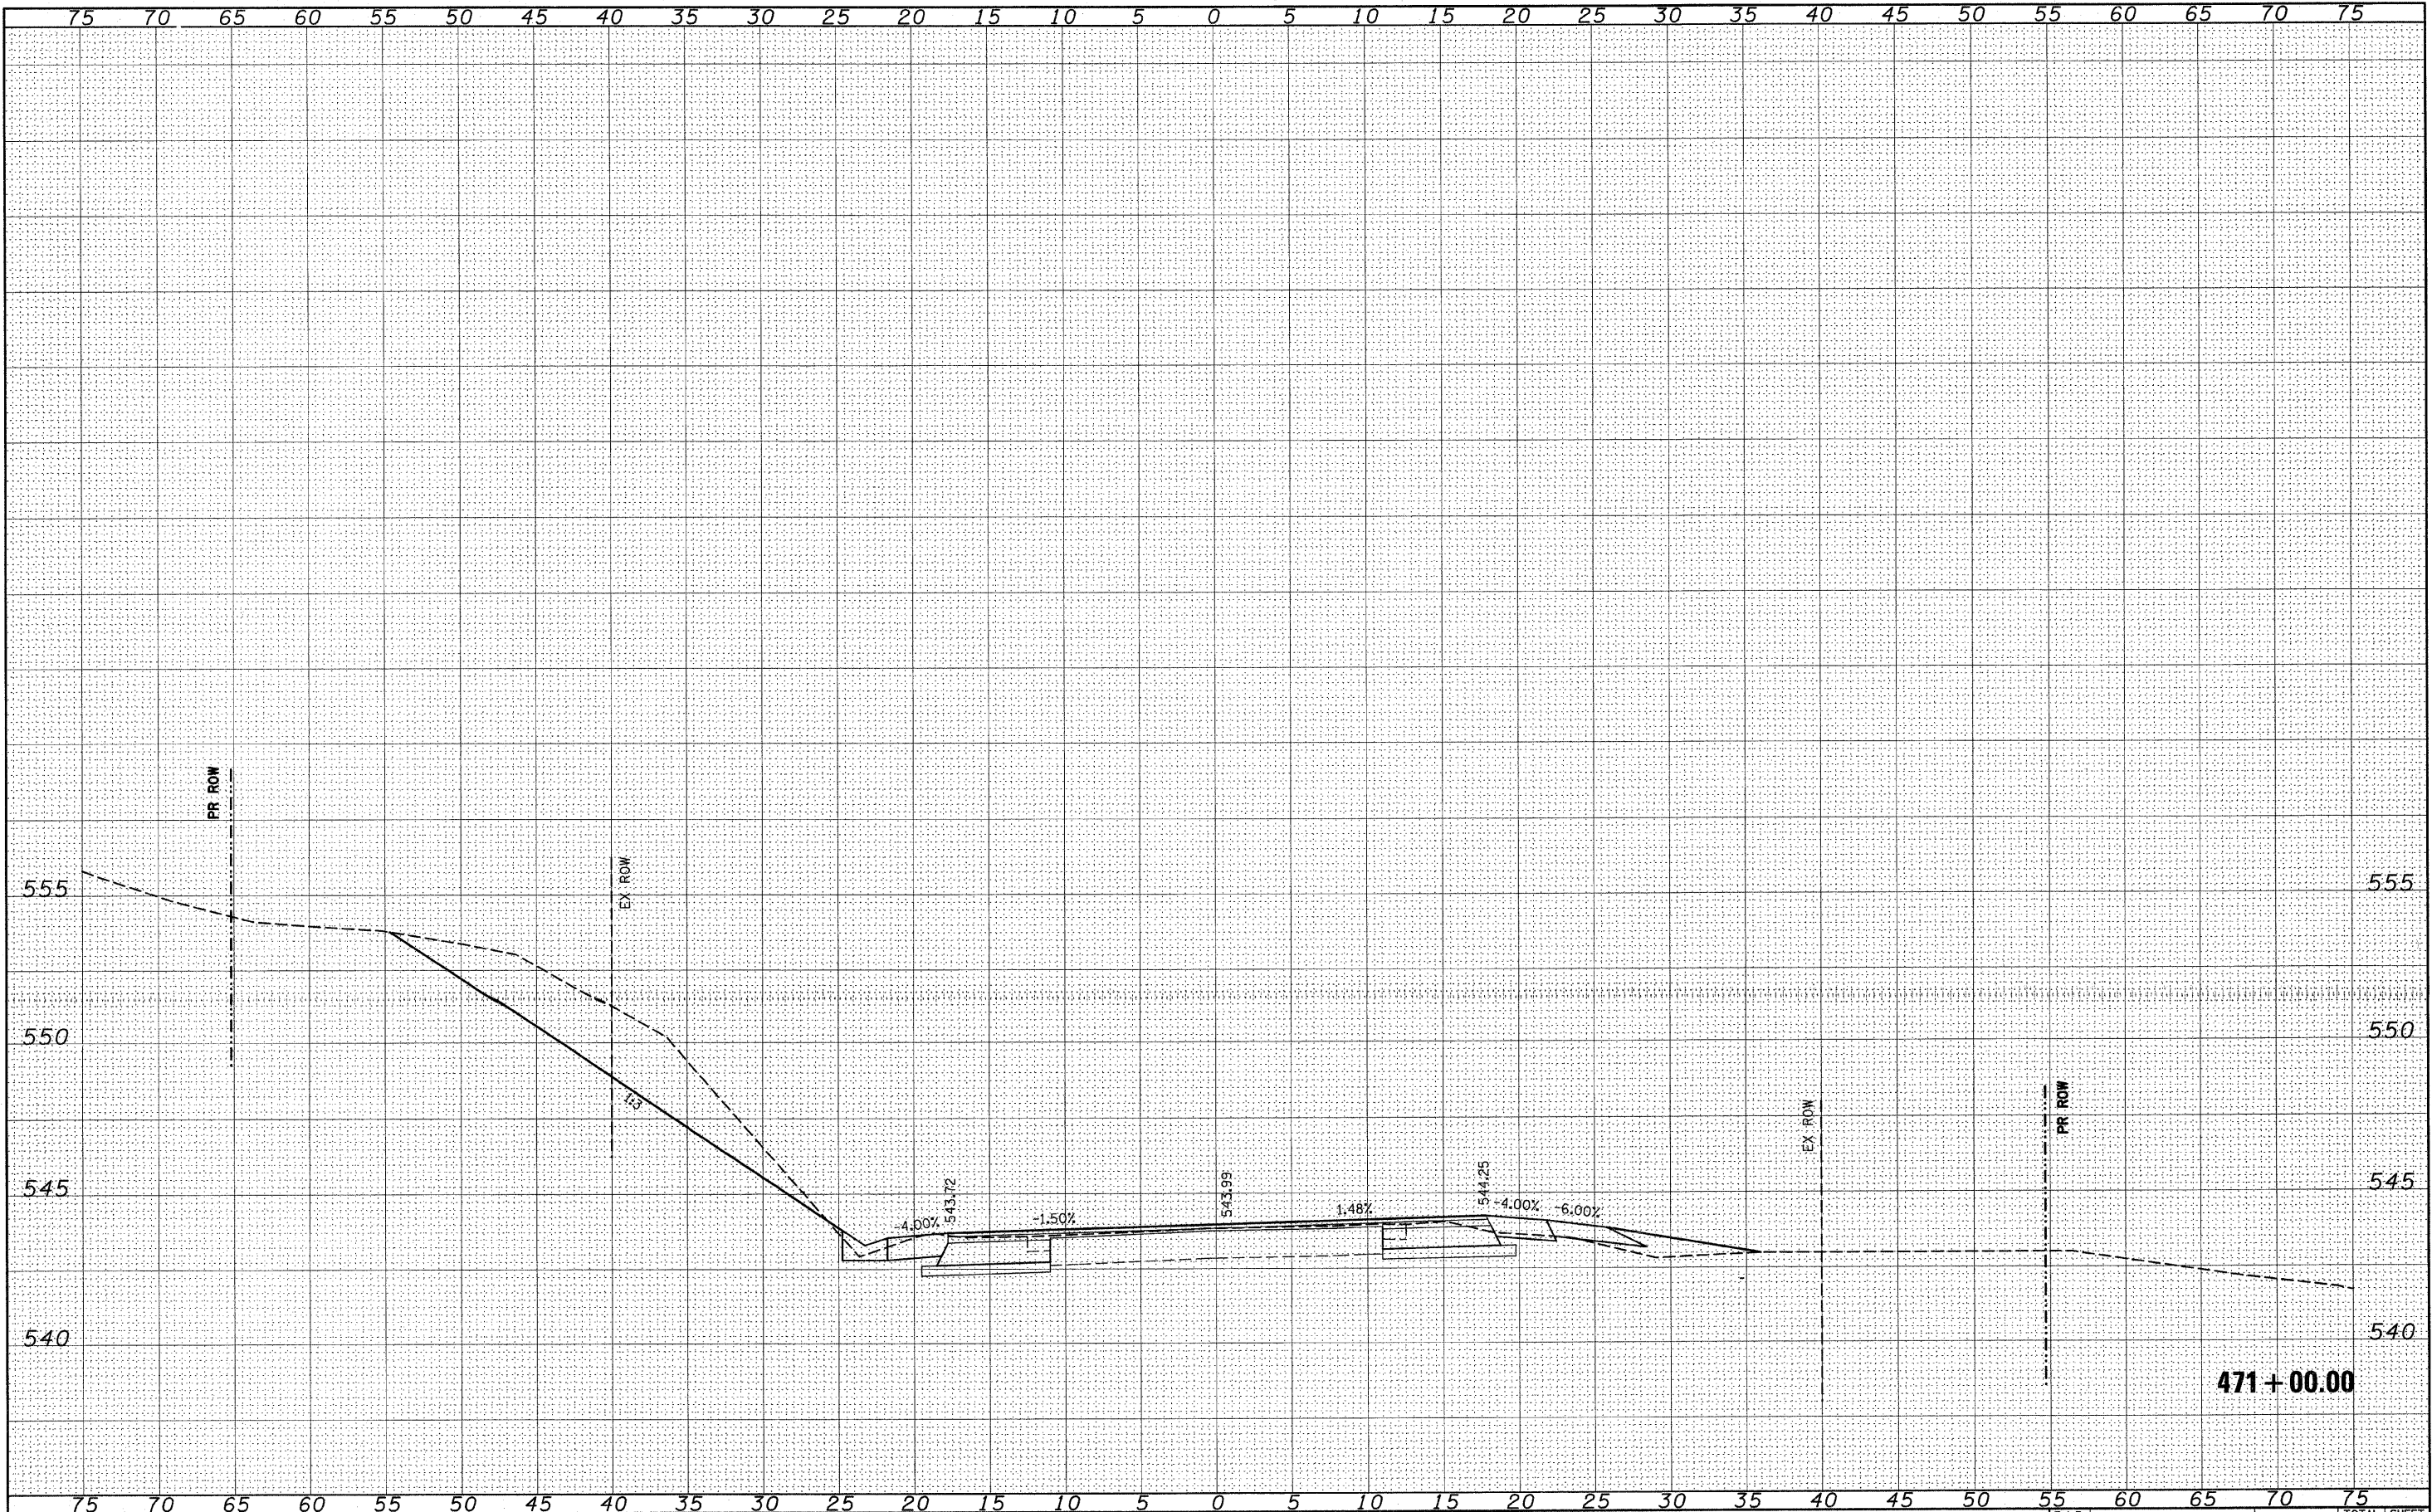

FINAL SURVEY	SURVEYED	BY	DATE
NOTE BOOK	PLOTTED		
NO.	TEMPLATE		
	AREAS		
	CHECKED		


ORIGINAL SURVEY	SURVEYED	BY	DATE
NOTE BOOK	PLOTTED		
NO.	TEMPLATE		
	AREAS		
	CHECKED		

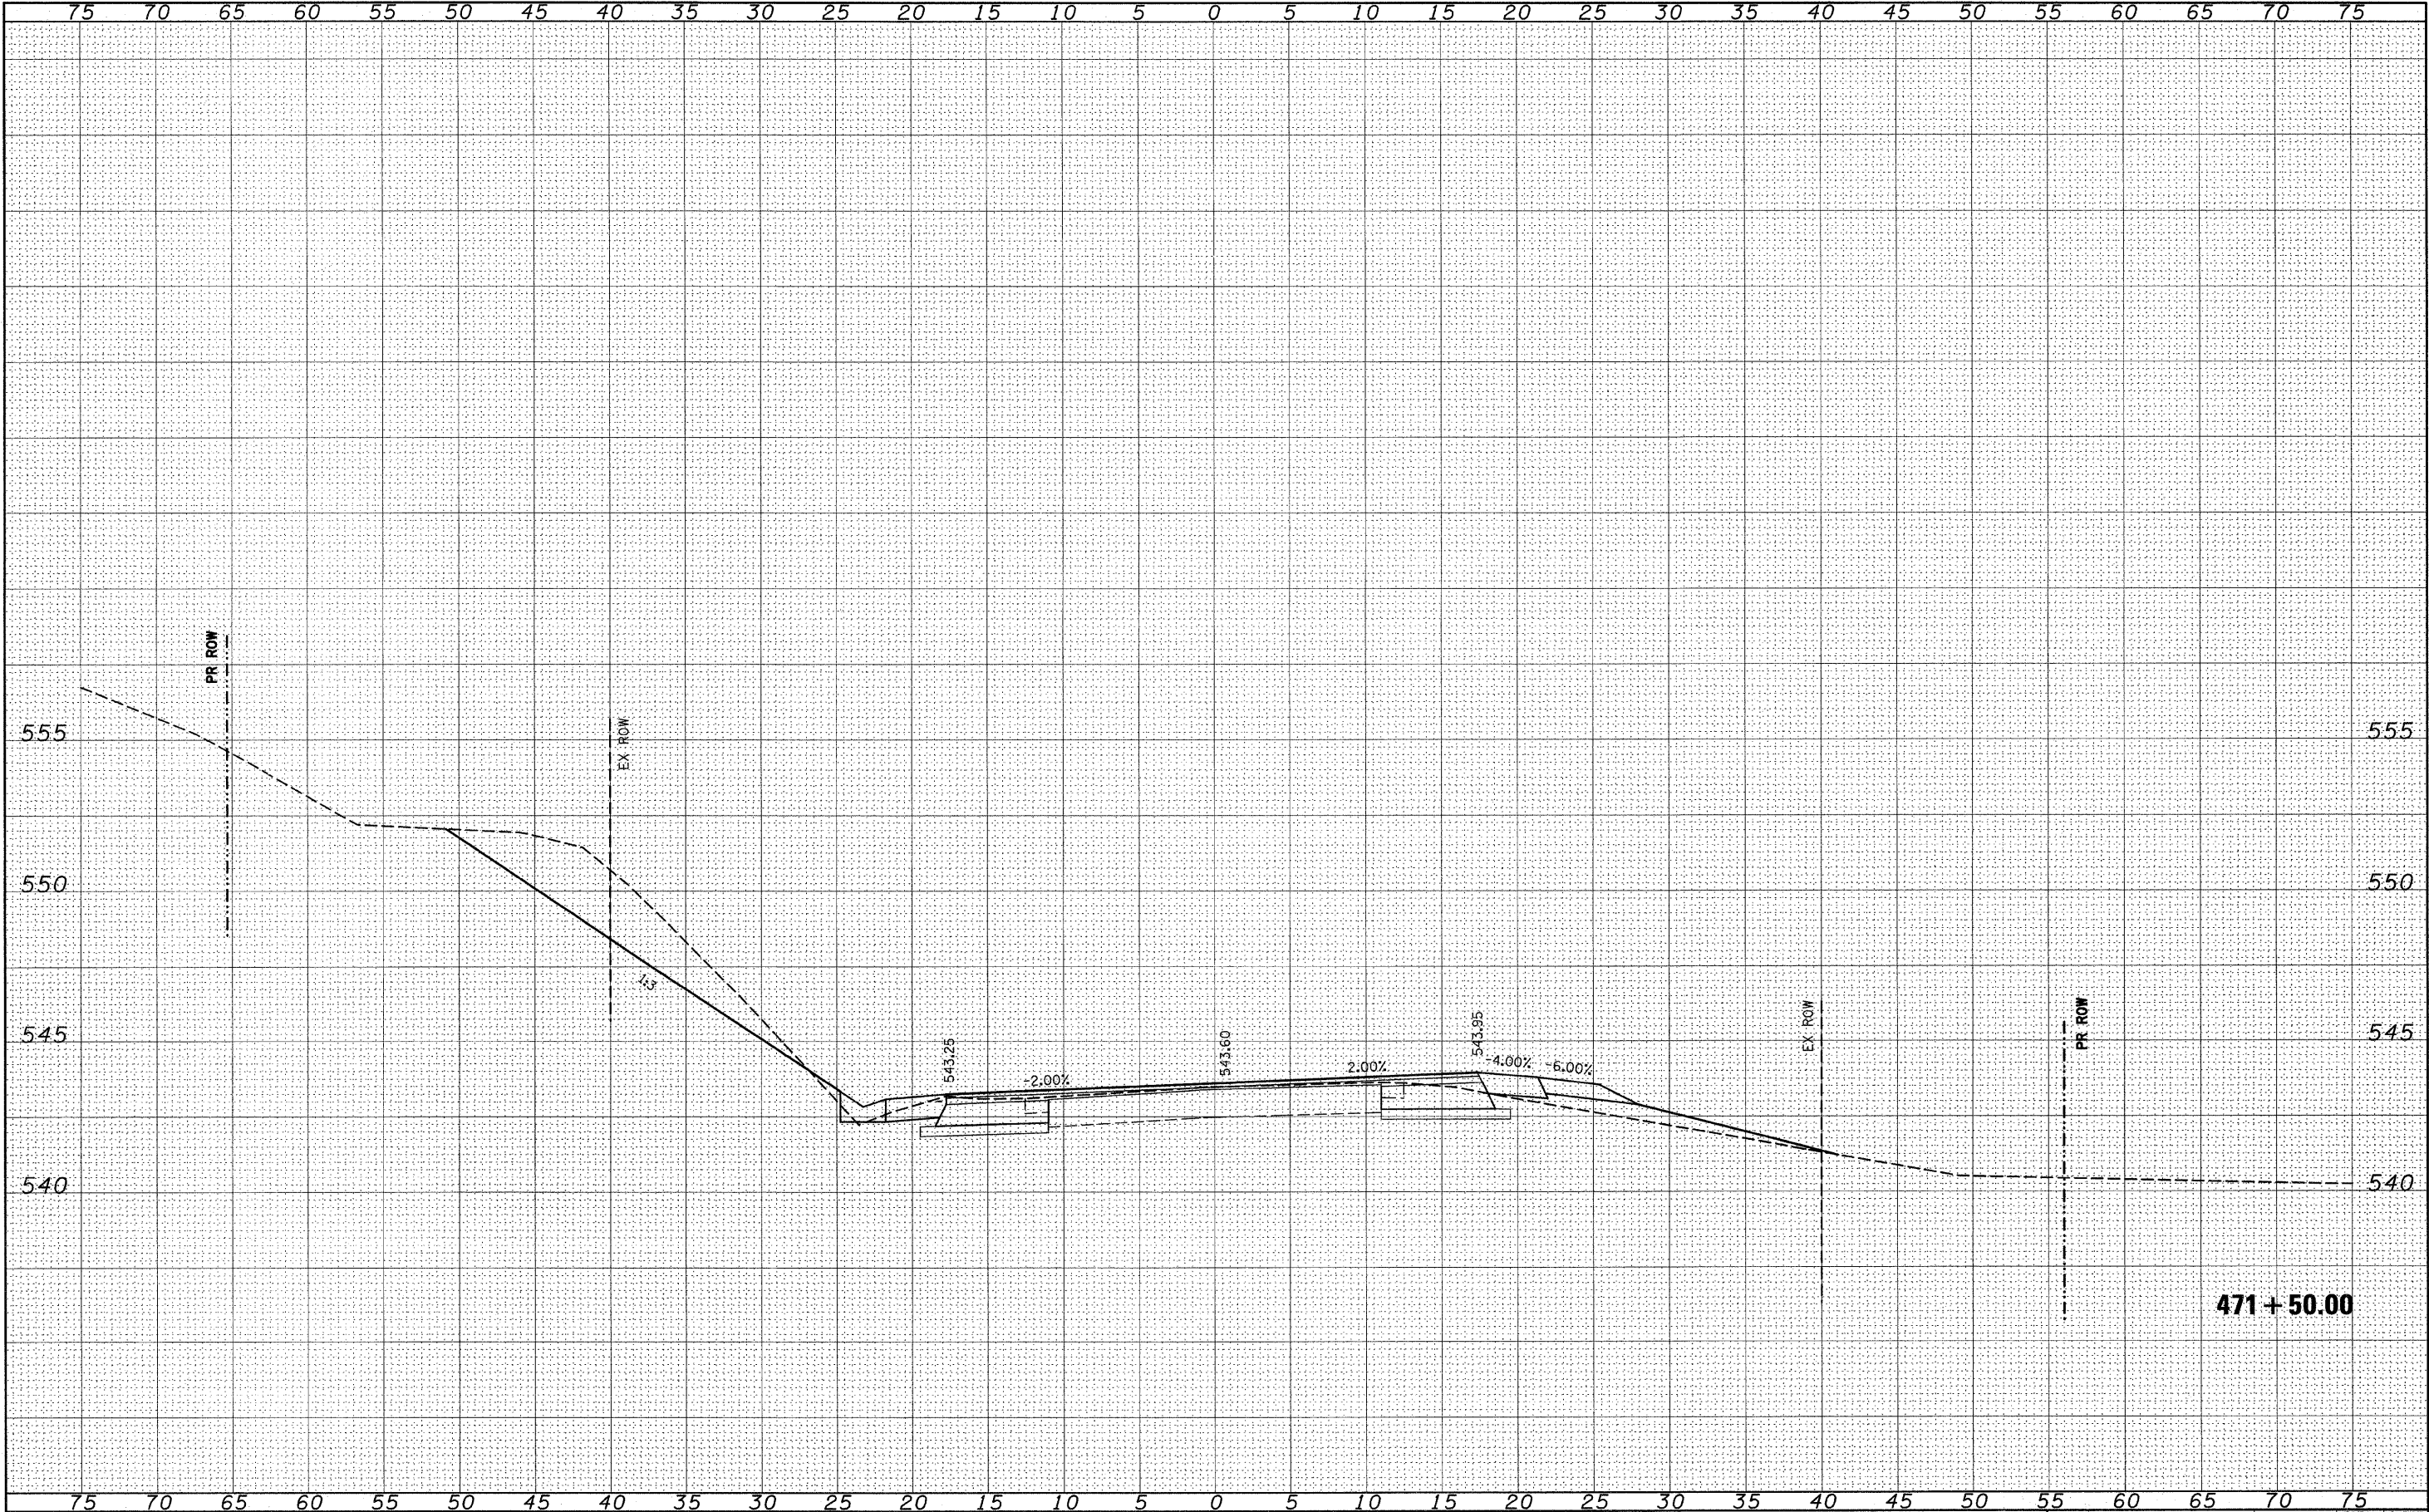

FILE NAME =	USER NAME = #USER#	DESIGNED -	REVISED -	STATE OF ILLINOIS DEPARTMENT OF TRANSPORTATION	158 CROSS SECTIONS	SCALE: _____ SHEET NO. ____ OF ____ SHEETS STA. 471+50.00 TO STA. 471+50.00	F.A.P. RTE.	SECTION	COUNTY	TOTAL SHEETS	SHEET NO.
*FILEL#		DRAWN -	REVISED -				809	(133,134)RS-5, 135RS-6	ST. CLAIR	762	491
PLOT SCALE = #SCALE#		CHECKED -	REVISED -				CONTRACT NO. 76A47				
PLOT DATE = #DATE#		DATE -	REVISED -				ILLINOIS FED. AID PROJECT				

FINAL SURVEY	SURVEYED PLOTTED	BY	DATE
NOTE BOOK	TEMPLATE		
NO.	AREAS CHECKED		


ORIGINAL SURVEY	SURVEYED PLOTTED	BY	DATE
NOTE BOOK	TEMPLATE		
NO.	AREAS CHECKED		

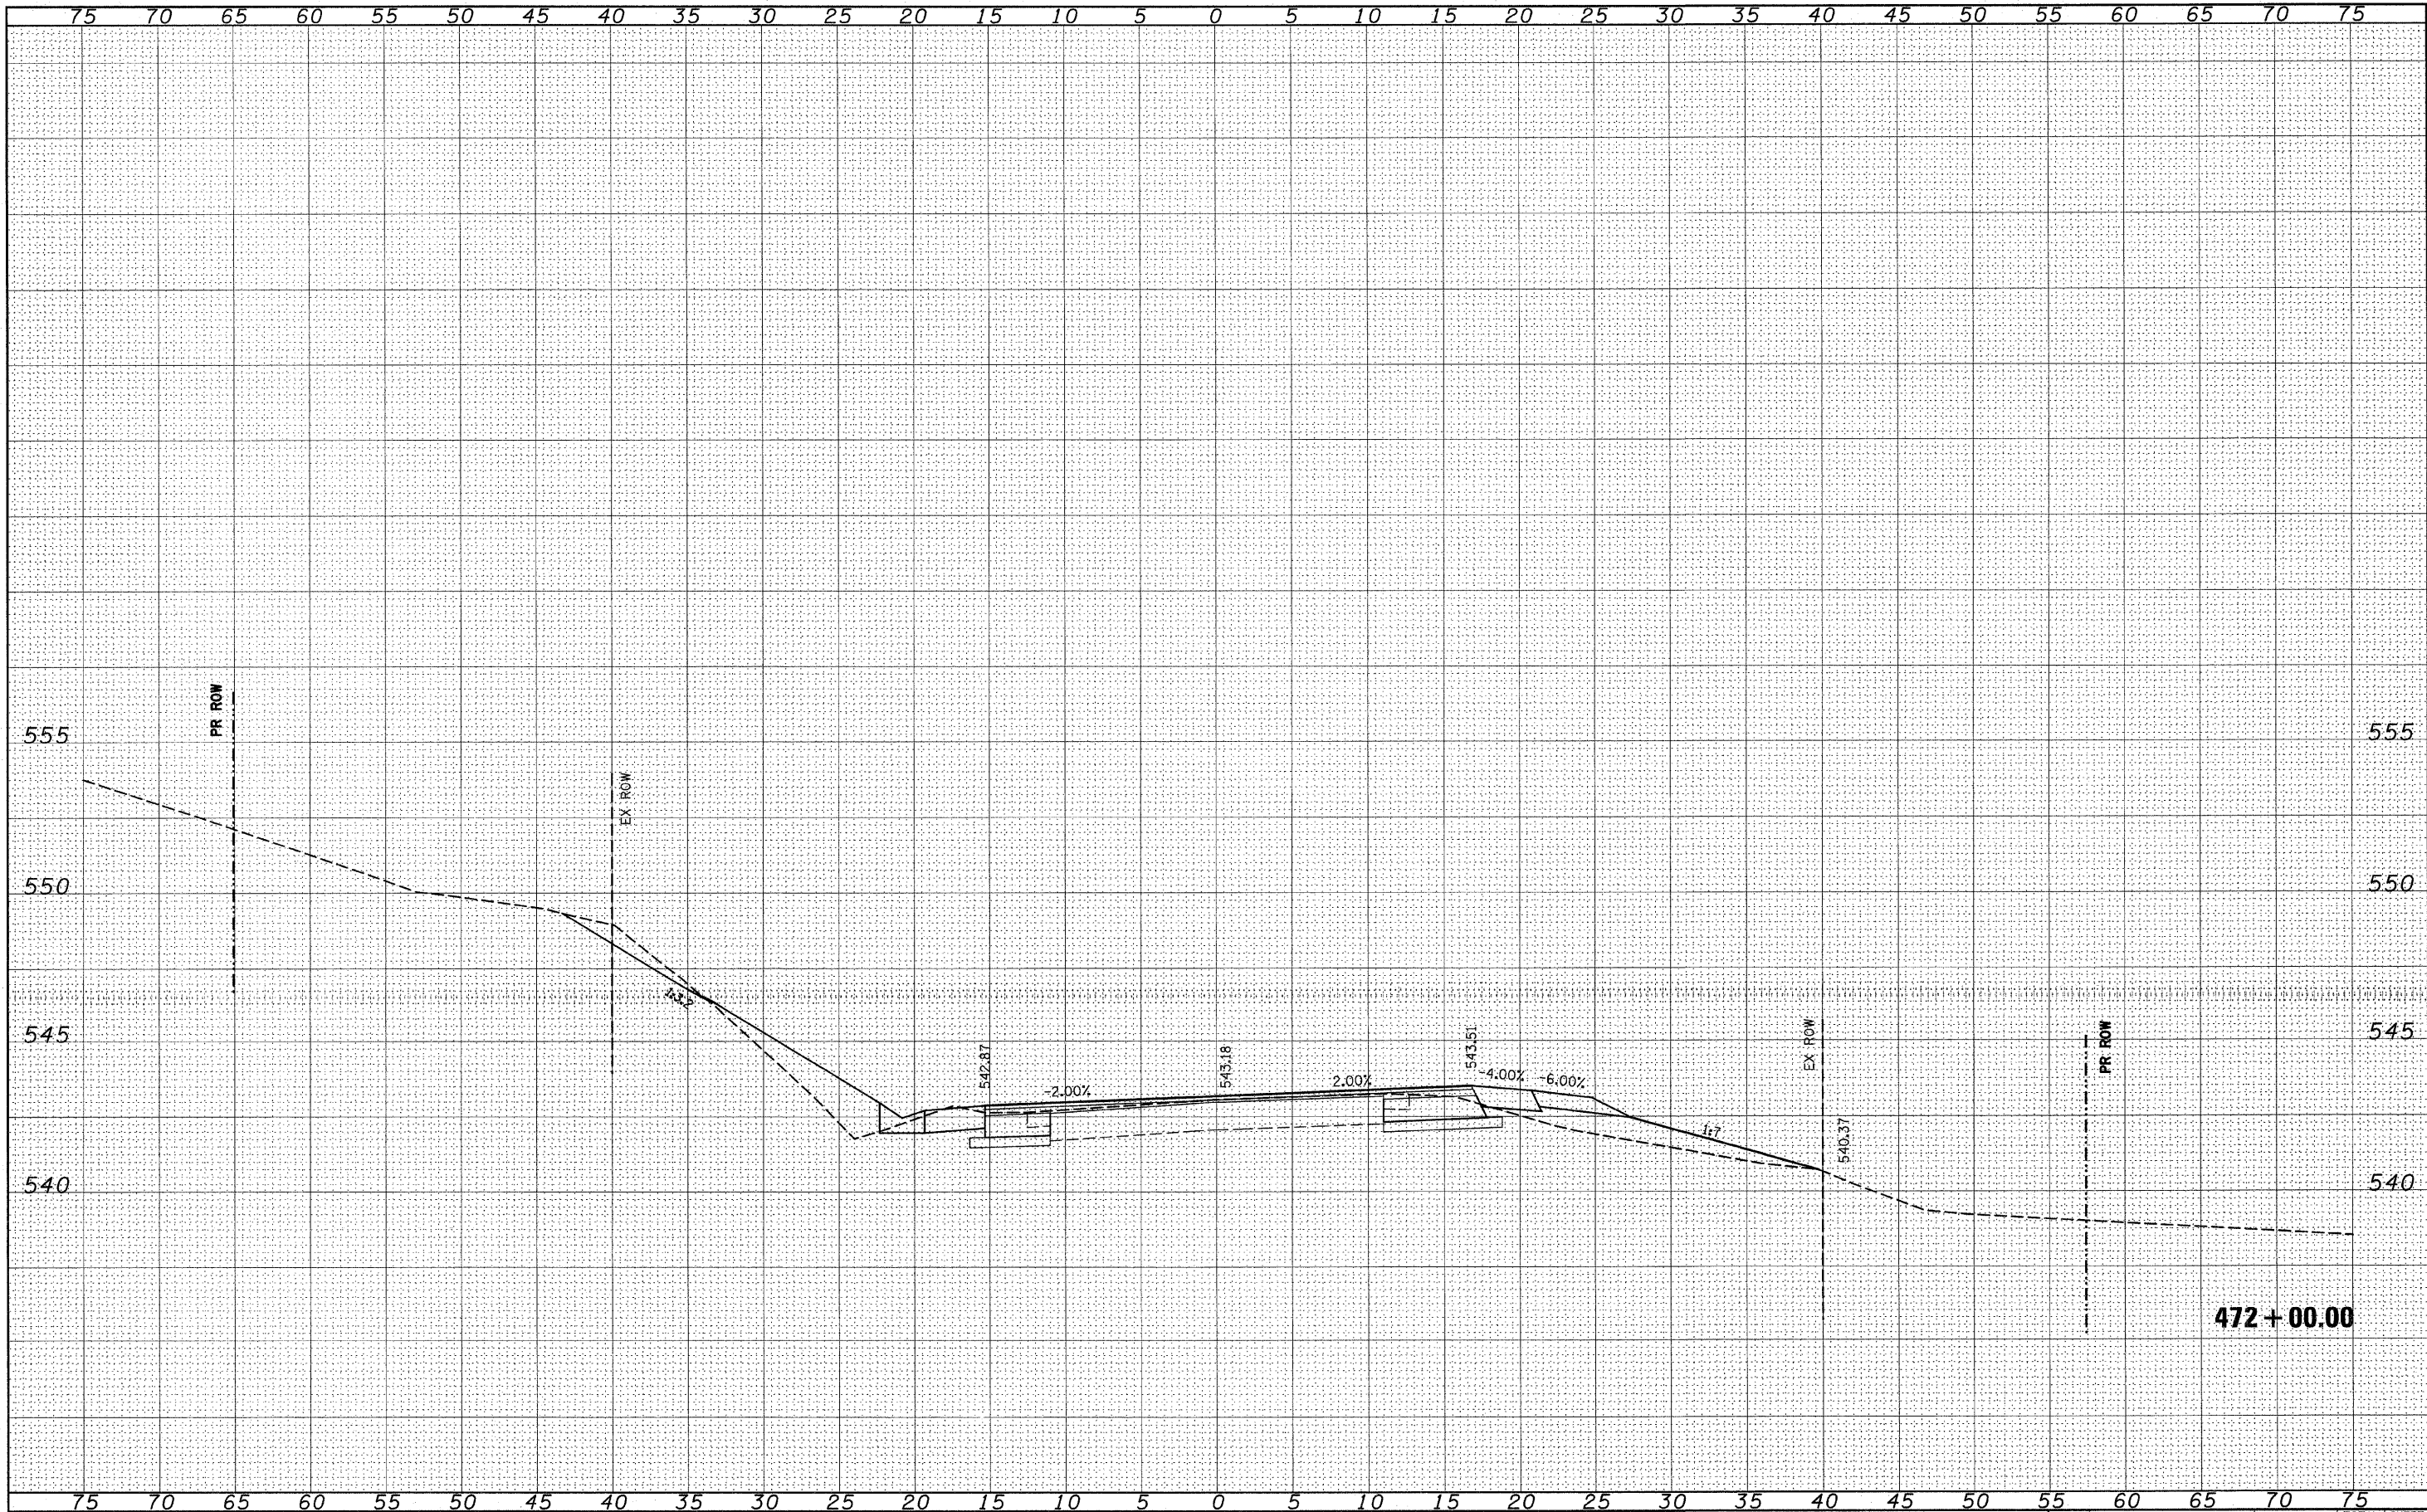

FILE NAME =	USER NAME = #USER#	DESIGNED -	REVISED -	STATE OF ILLINOIS DEPARTMENT OF TRANSPORTATION		158 CROSS SECTIONS		F.A.P. RTE. 809	SECTION (133,134)RS-5, 135RS-6	COUNTY ST. CLAIR	TOTAL SHEETS 762	SHEET NO. 492
#FILE#		DRAWN -	REVISED -							CONTRACT NO. 76A47		
		CHECKED -	REVISED -									
		DATE -	REVISED -									
PLOT SCALE = #SCALE#						SCALE: 1" = 20' HORIZ. 1" = 10' VERT.		SHEET NO. 492 OF 762 SHEETS		STA. 472+00.00 TO STA. 472+00.00		ILLINOIS FED. AID PROJECT
PLOT DATE = #DATE#												

FINAL	SURVEYED	BY	DATE
SURVEY	PLOTTED		
NOTE BOOK	TEMPLATE		
NO.	AREAS CHECKED		


ORIGINAL	SURVEYED	BY	DATE
SURVEY	PLOTTED		
NOTE BOOK	TEMPLATE		
NO.	AREAS CHECKED		

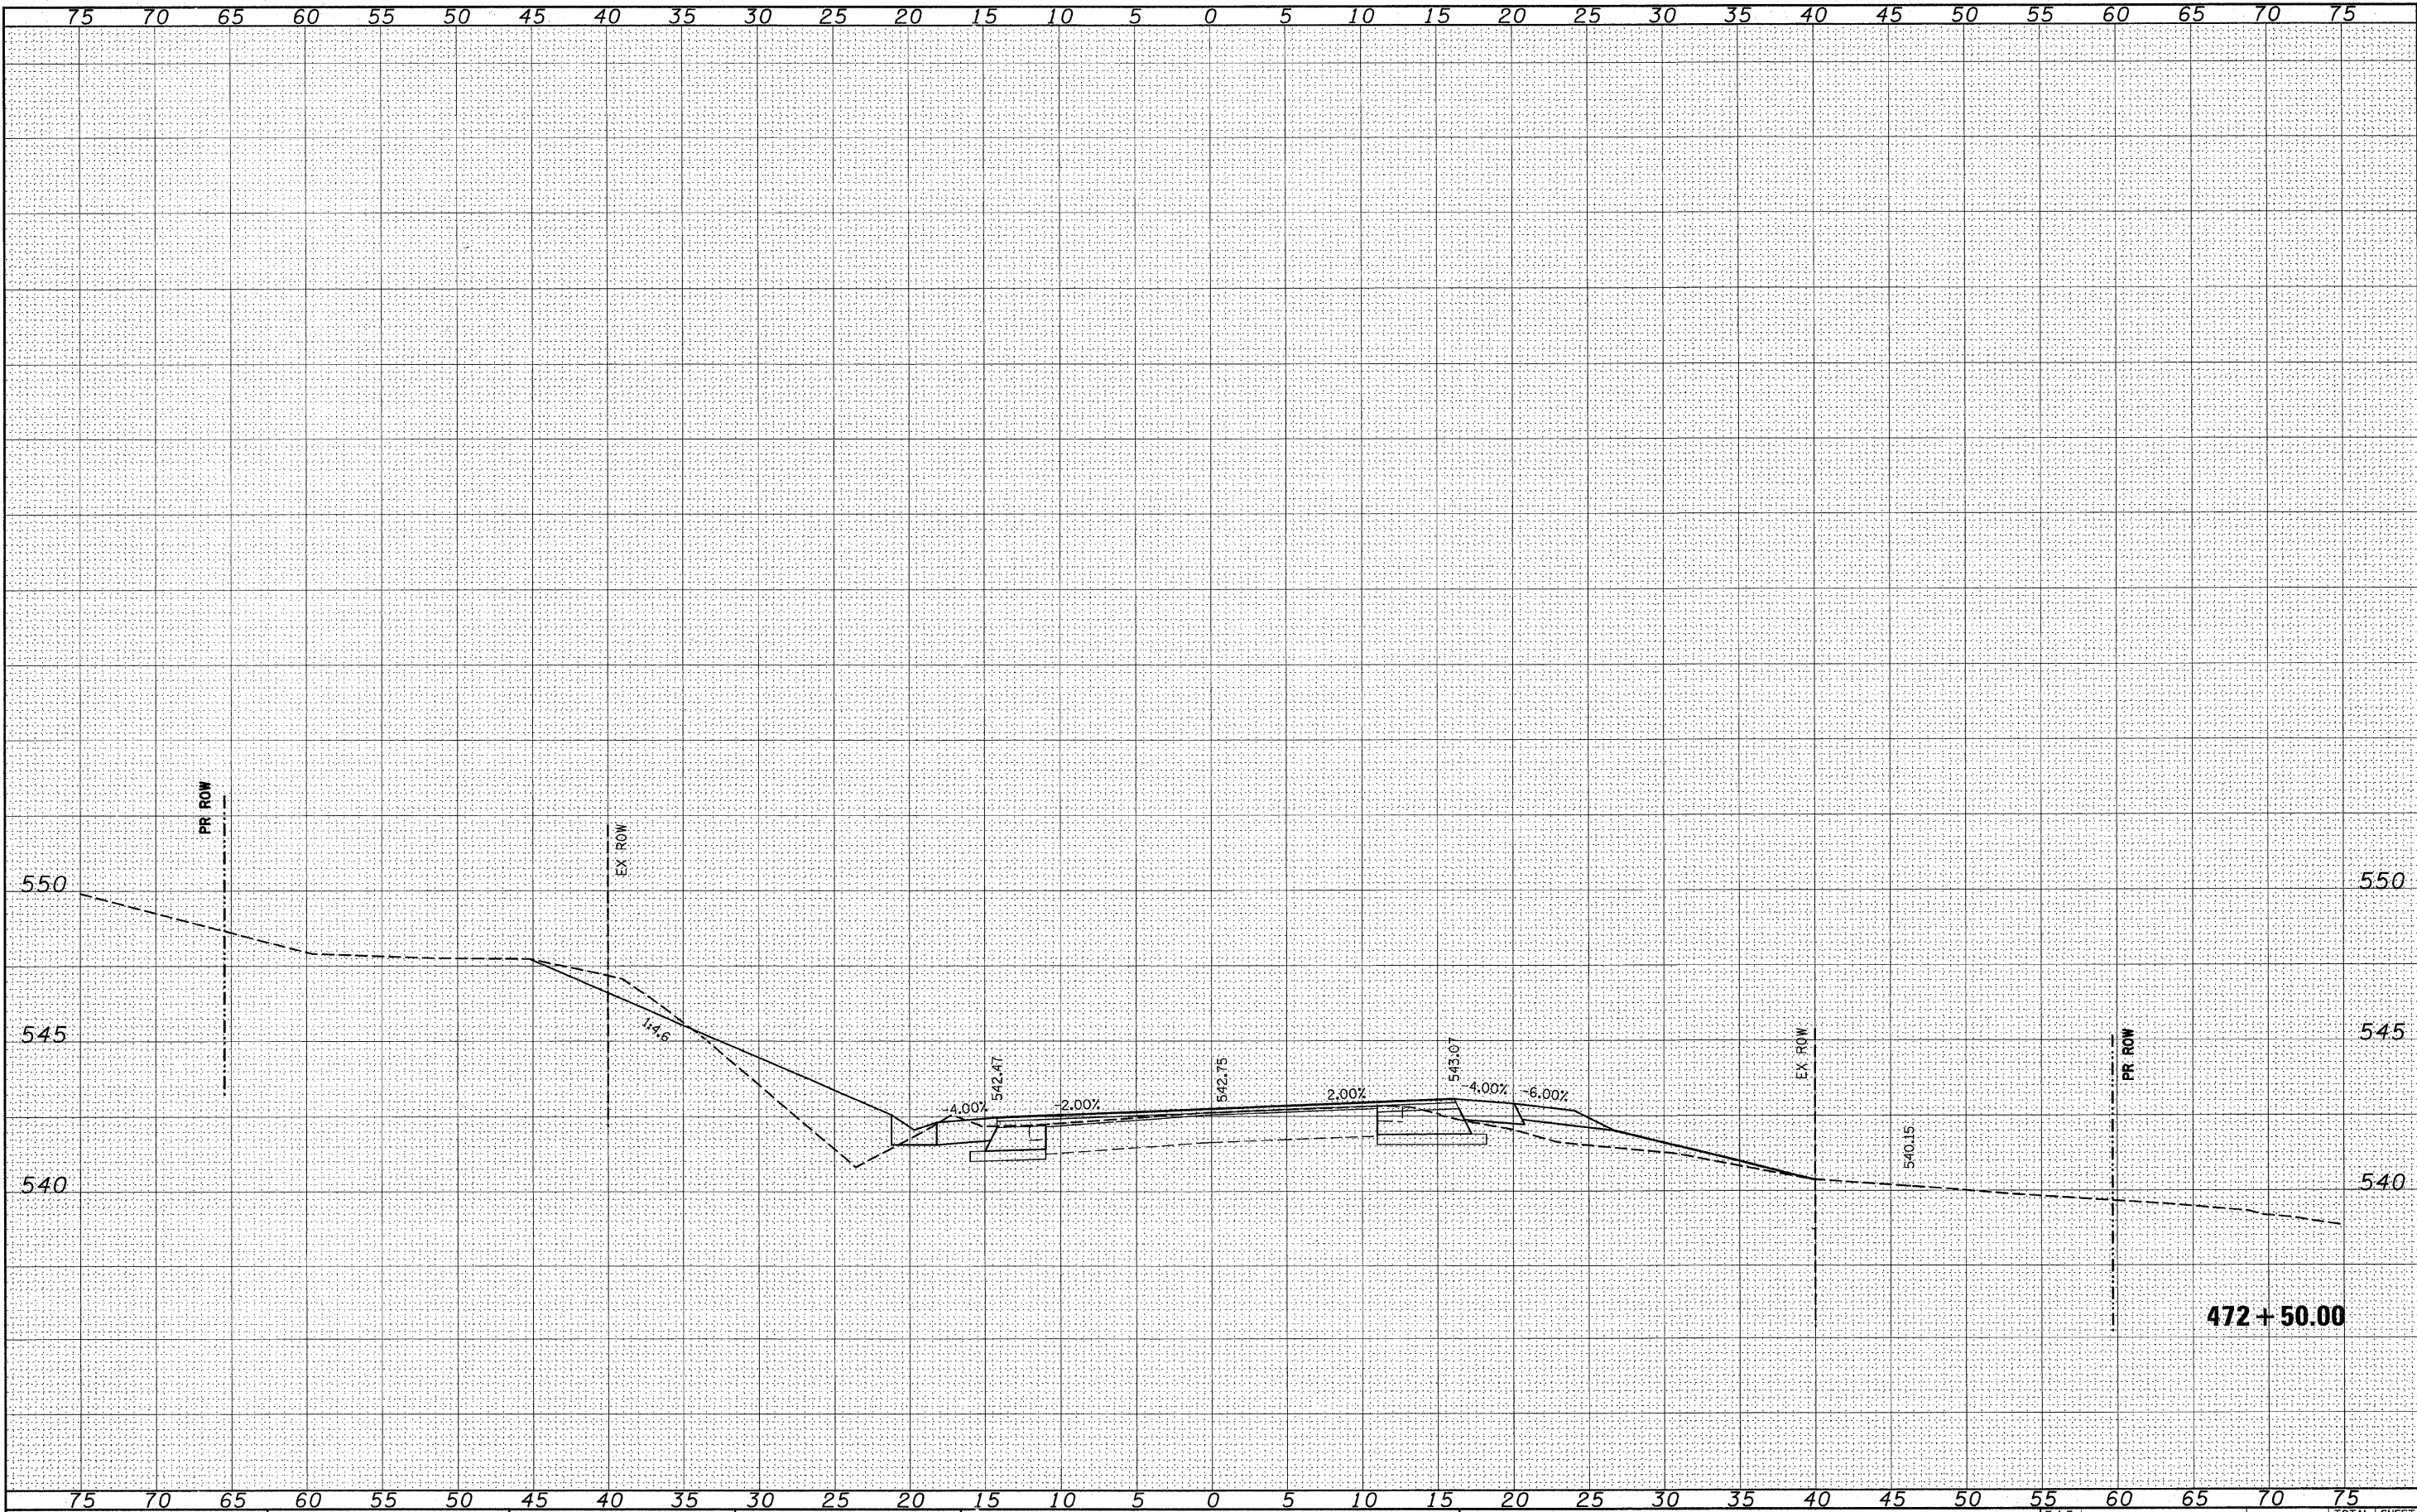

FILE NAME =	USER NAME = *USER*	DESIGNED -	REVISED -	STATE OF ILLINOIS DEPARTMENT OF TRANSPORTATION	158 CROSS SECTIONS		F.A.P. RTE.	SECTION	COUNTY	TOTAL SHEETS	SHEET NO.	
*FILE#		DRAWN -	REVISED -		SCALE: _____	SHEET NO. _____ OF _____ SHEETS	STA. 472+50.00 TO STA. 472+50.00	809	(133,134)RS-5, 135RS-6	ST. CLAIR	762	493
	PLOT SCALE = *SCALE*	CHECKED -	REVISED -						CONTRACT NO. 76A47			
	PLOT DATE = *DATE*	DATE -	REVISED -						ILLINOIS FED. AID PROJECT			


FINAL SURVEY	SURVEYED	BY	DATE
NOTE BOOK	PLOTTED		
NO.	TEMPERATURE		
	AREAS		
	AREAS CHECKED		

ORIGINAL SURVEY	SURVEYED	BY	DATE
NOTE BOOK	PLOTTED		
NO.	TEMPERATURE		
	AREAS		
	AREAS CHECKED		

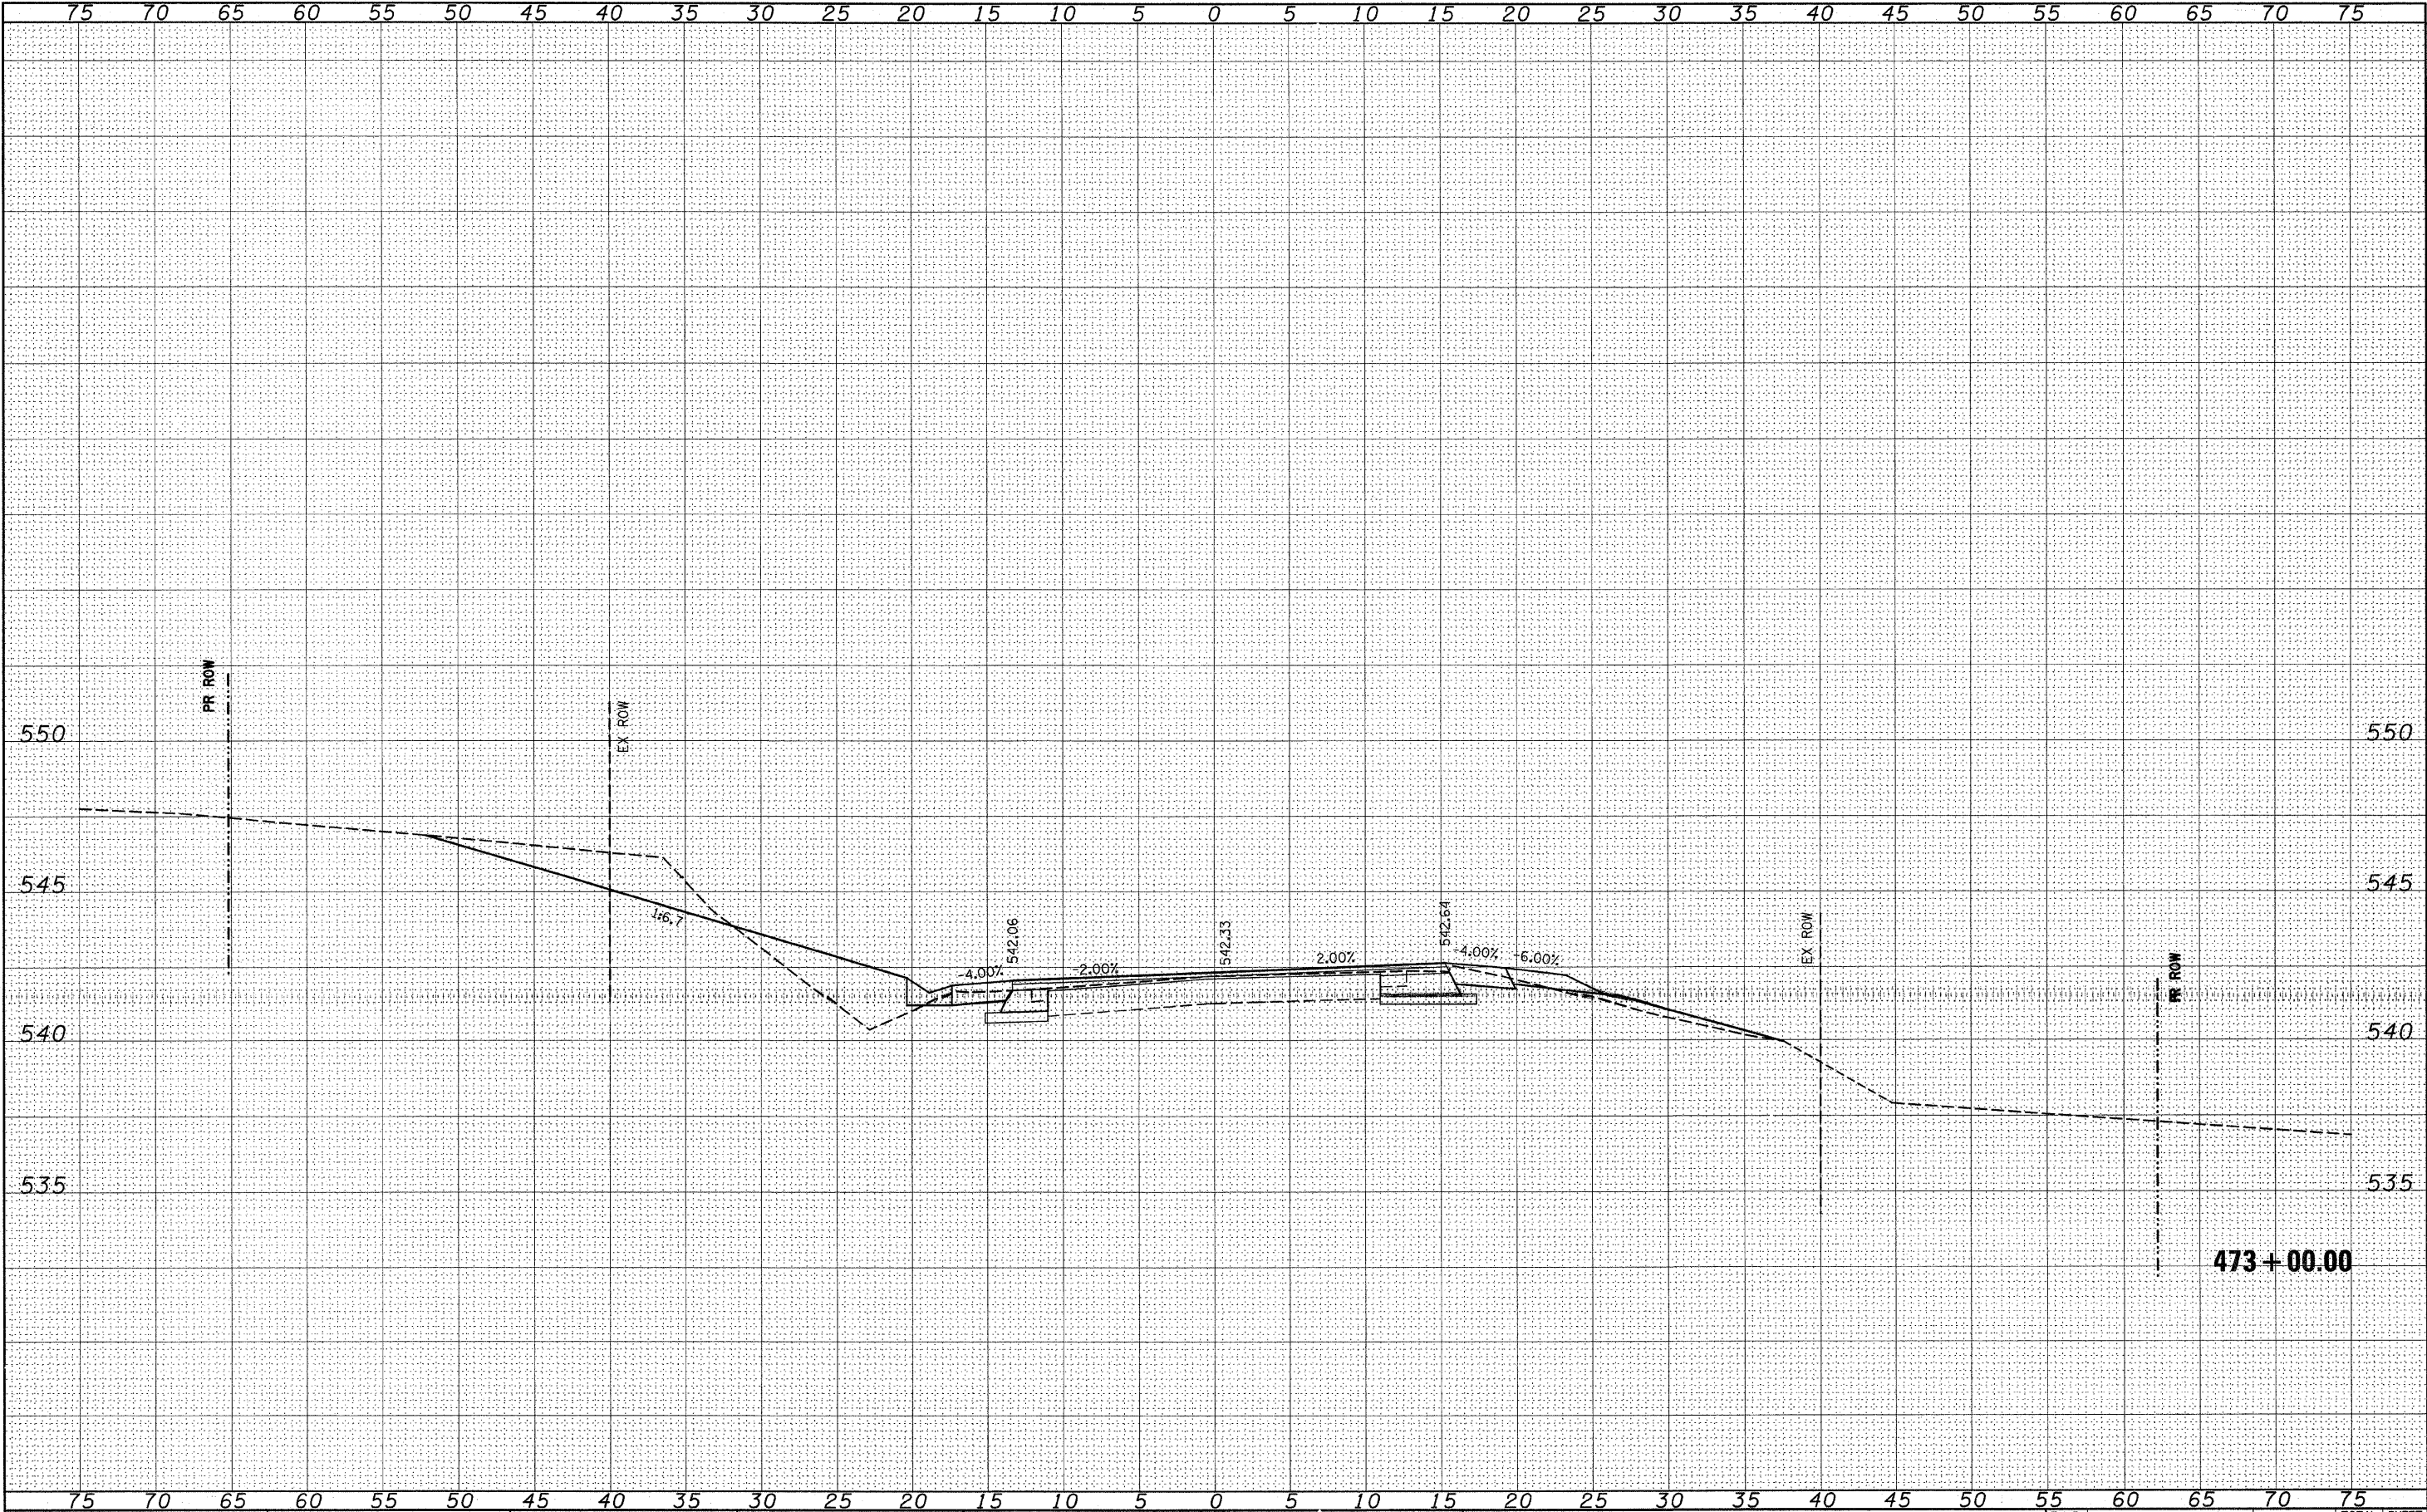

FINAL SURVEY	SURVEYED PLOTTED	BY	DATE
NOTE BOOK	TEMPLATE		
NO.	AREAS CHECKED		


ORIGINAL SURVEY	SURVEYED PLOTTED	BY	DATE
NOTE BOOK	TEMPLATE		
NO.	AREAS CHECKED		

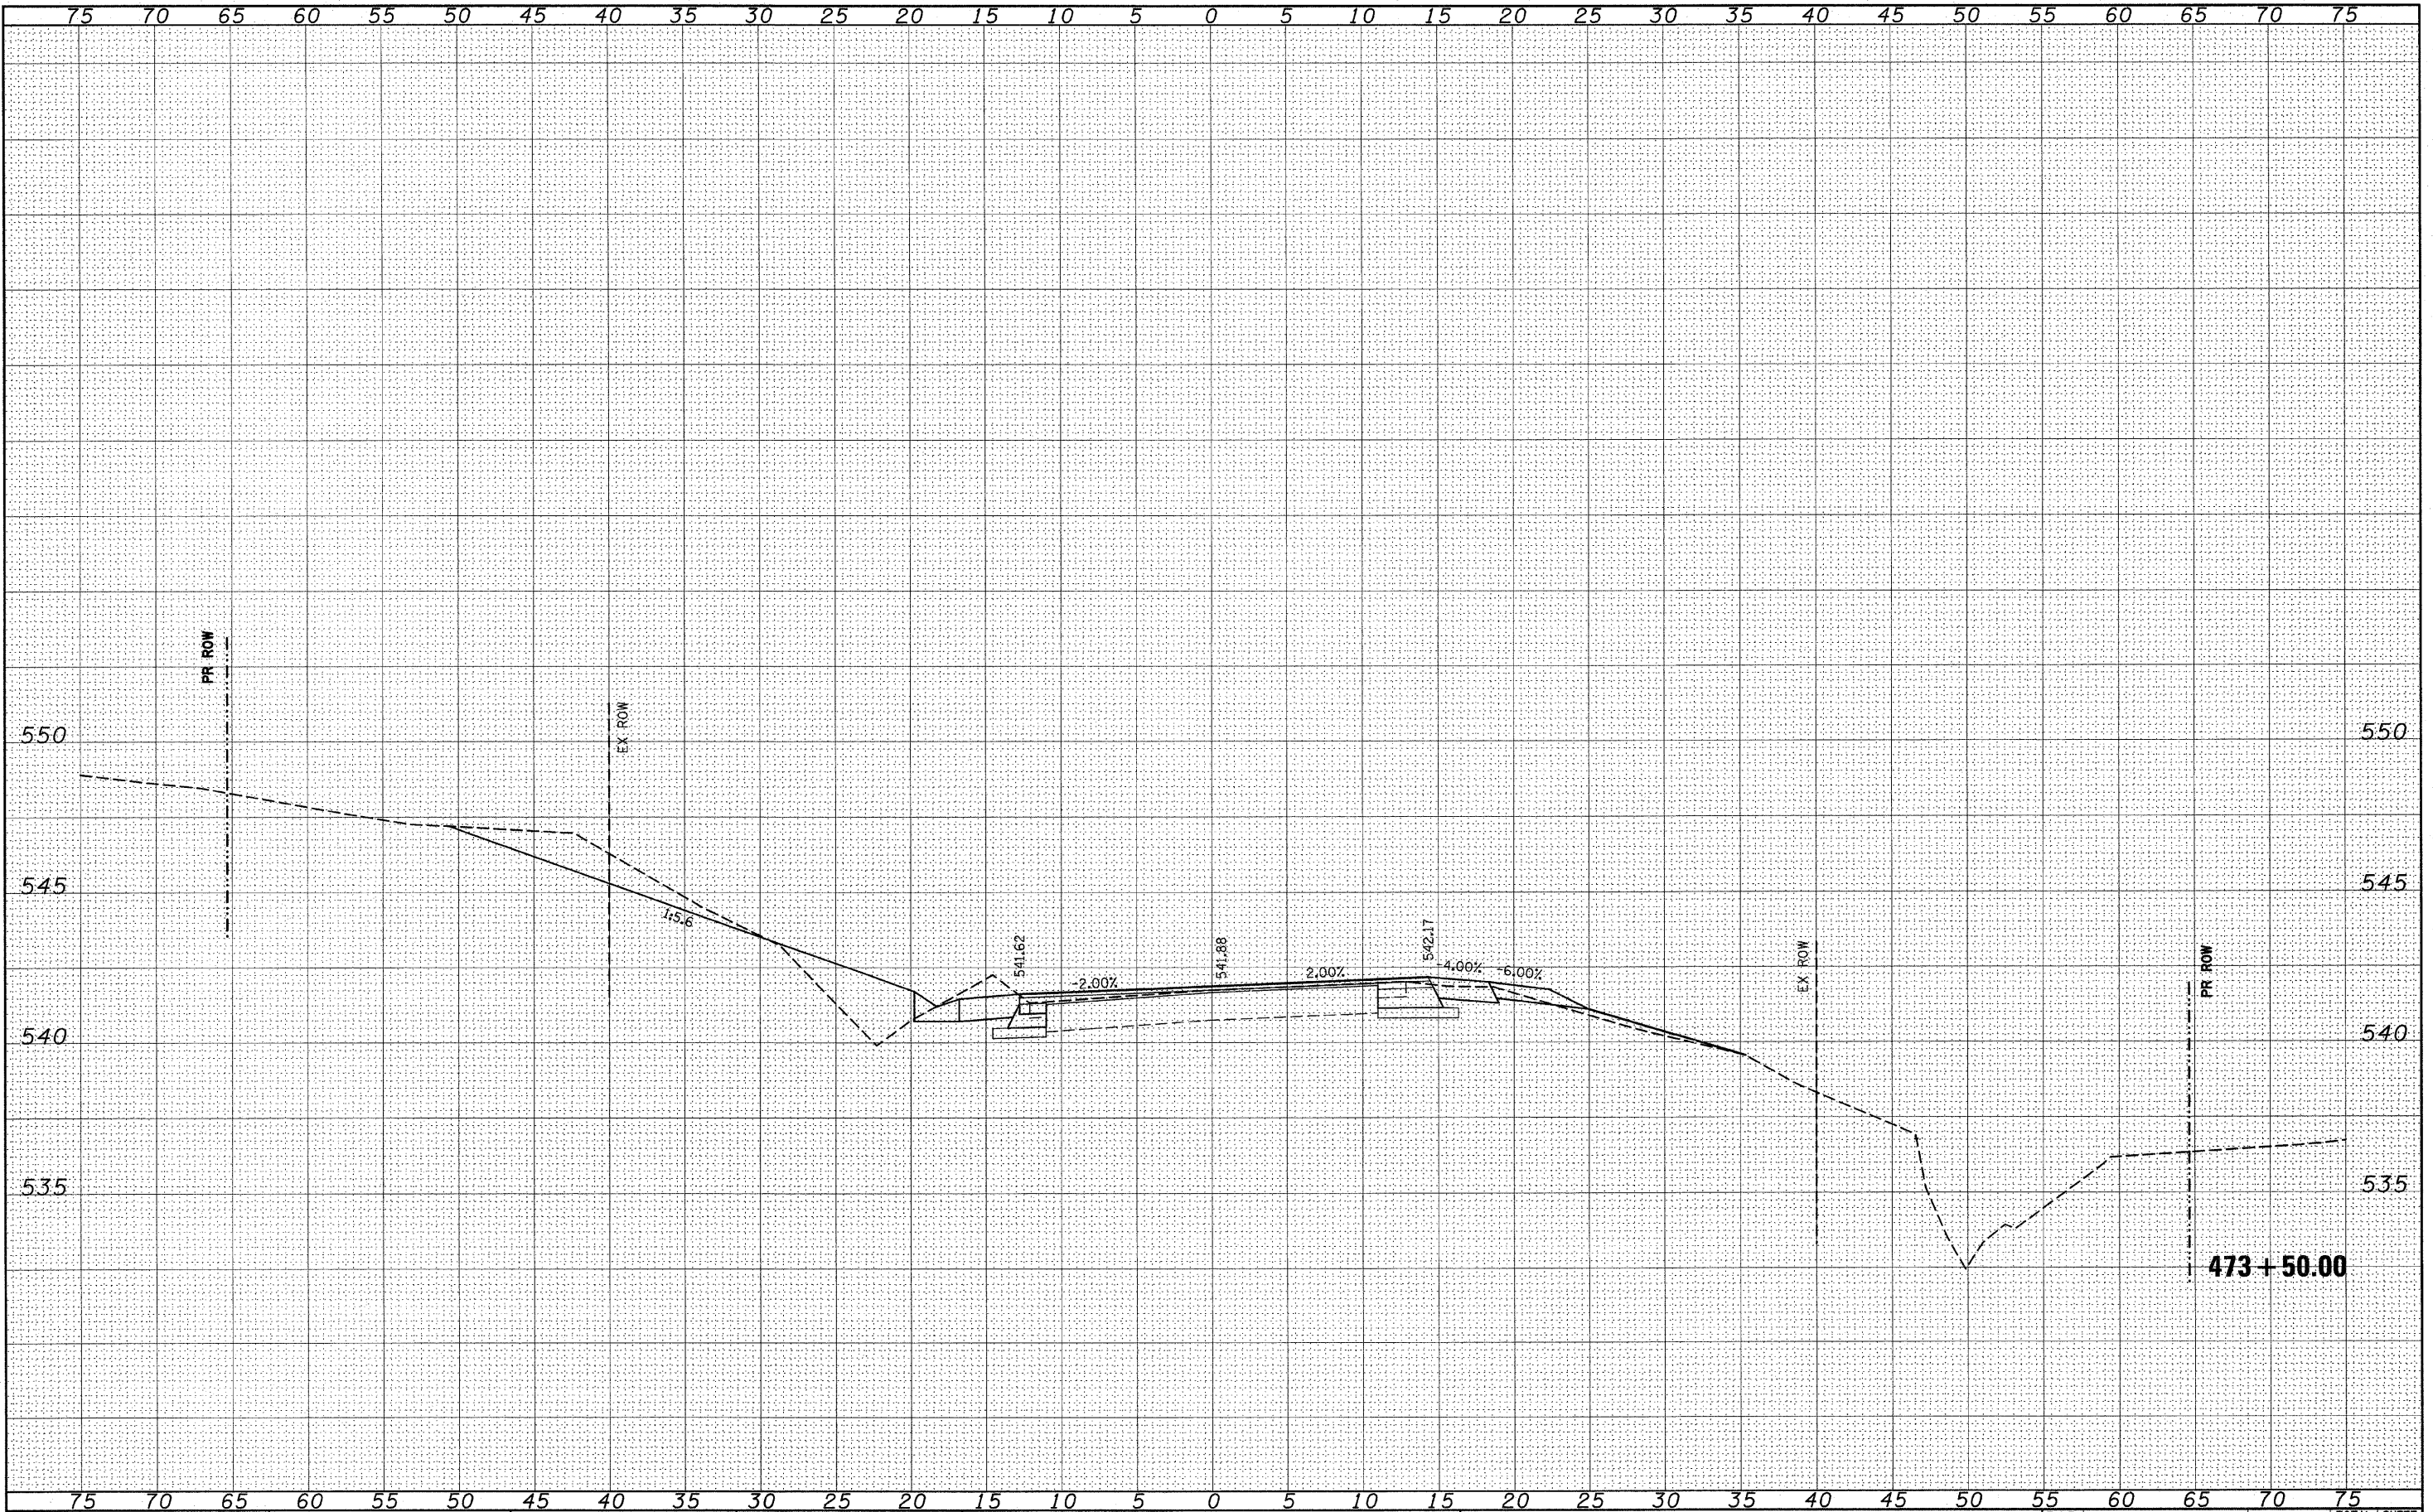


FILE NAME =	USER NAME = #USER#	DESIGNED -	REVISED -	STATE OF ILLINOIS DEPARTMENT OF TRANSPORTATION		158 CROSS SECTIONS		F.A.P. RTE.	SECTION	COUNTY	TOTAL SHEETS	SHEET NO.
#FILE#		DRAWN -	REVISED -					809	(133,134)RS-5, 135RS-6	ST. CLAIR	762	495
	PLOT SCALE = #SCALE#	CHECKED -	REVISED -							CONTRACT NO. 76A47		
	PLOT DATE = #DATE#	DATE -	REVISED -			SCALE: _____ SHEET NO. ____ OF ____ SHEETS STA. 473+50.00 TO STA. 473+50.00		ILLINOIS FED. AID PROJECT				

FINAL	SURVEY	NO.	BY	DATE
SURVEYED	PLotted	DATE		
NOTE BOOK	TEMPLATE	AREAS		
		CHECKED		


ORIGINAL	SURVEY	NO.	BY	DATE
SURVEYED	PLotted	DATE		
NOTE BOOK	TEMPLATE	AREAS		
		CHECKED		

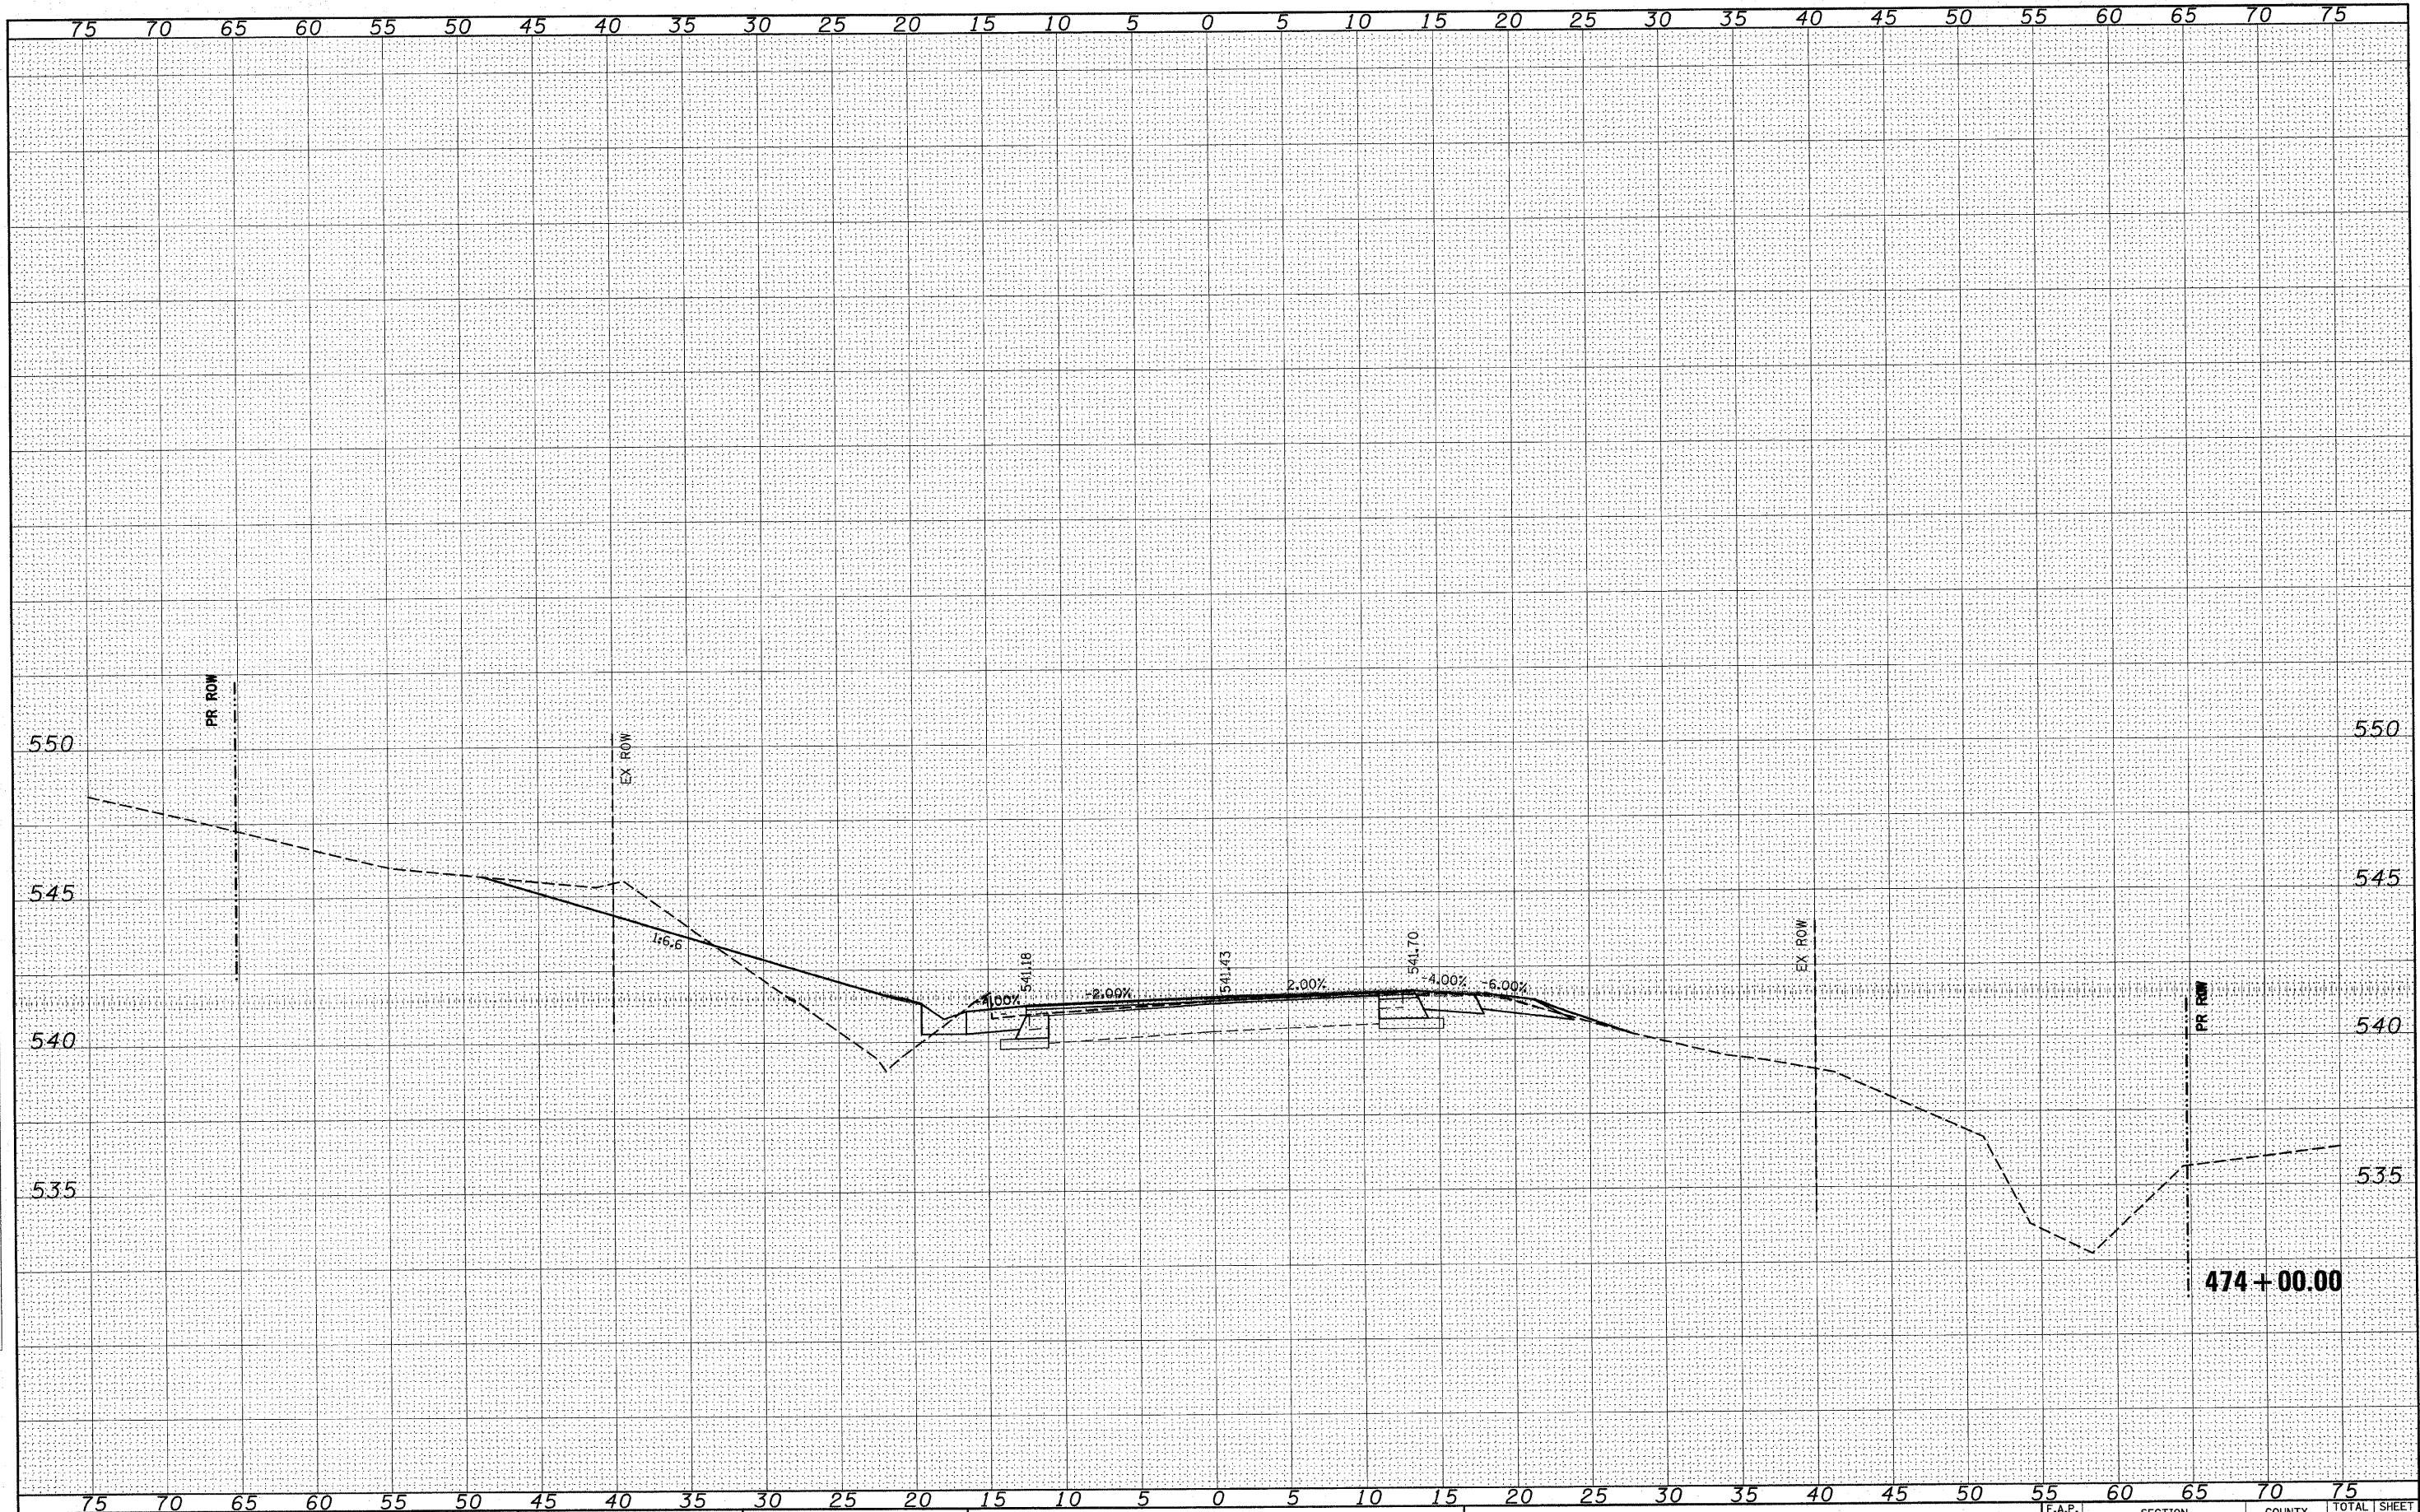

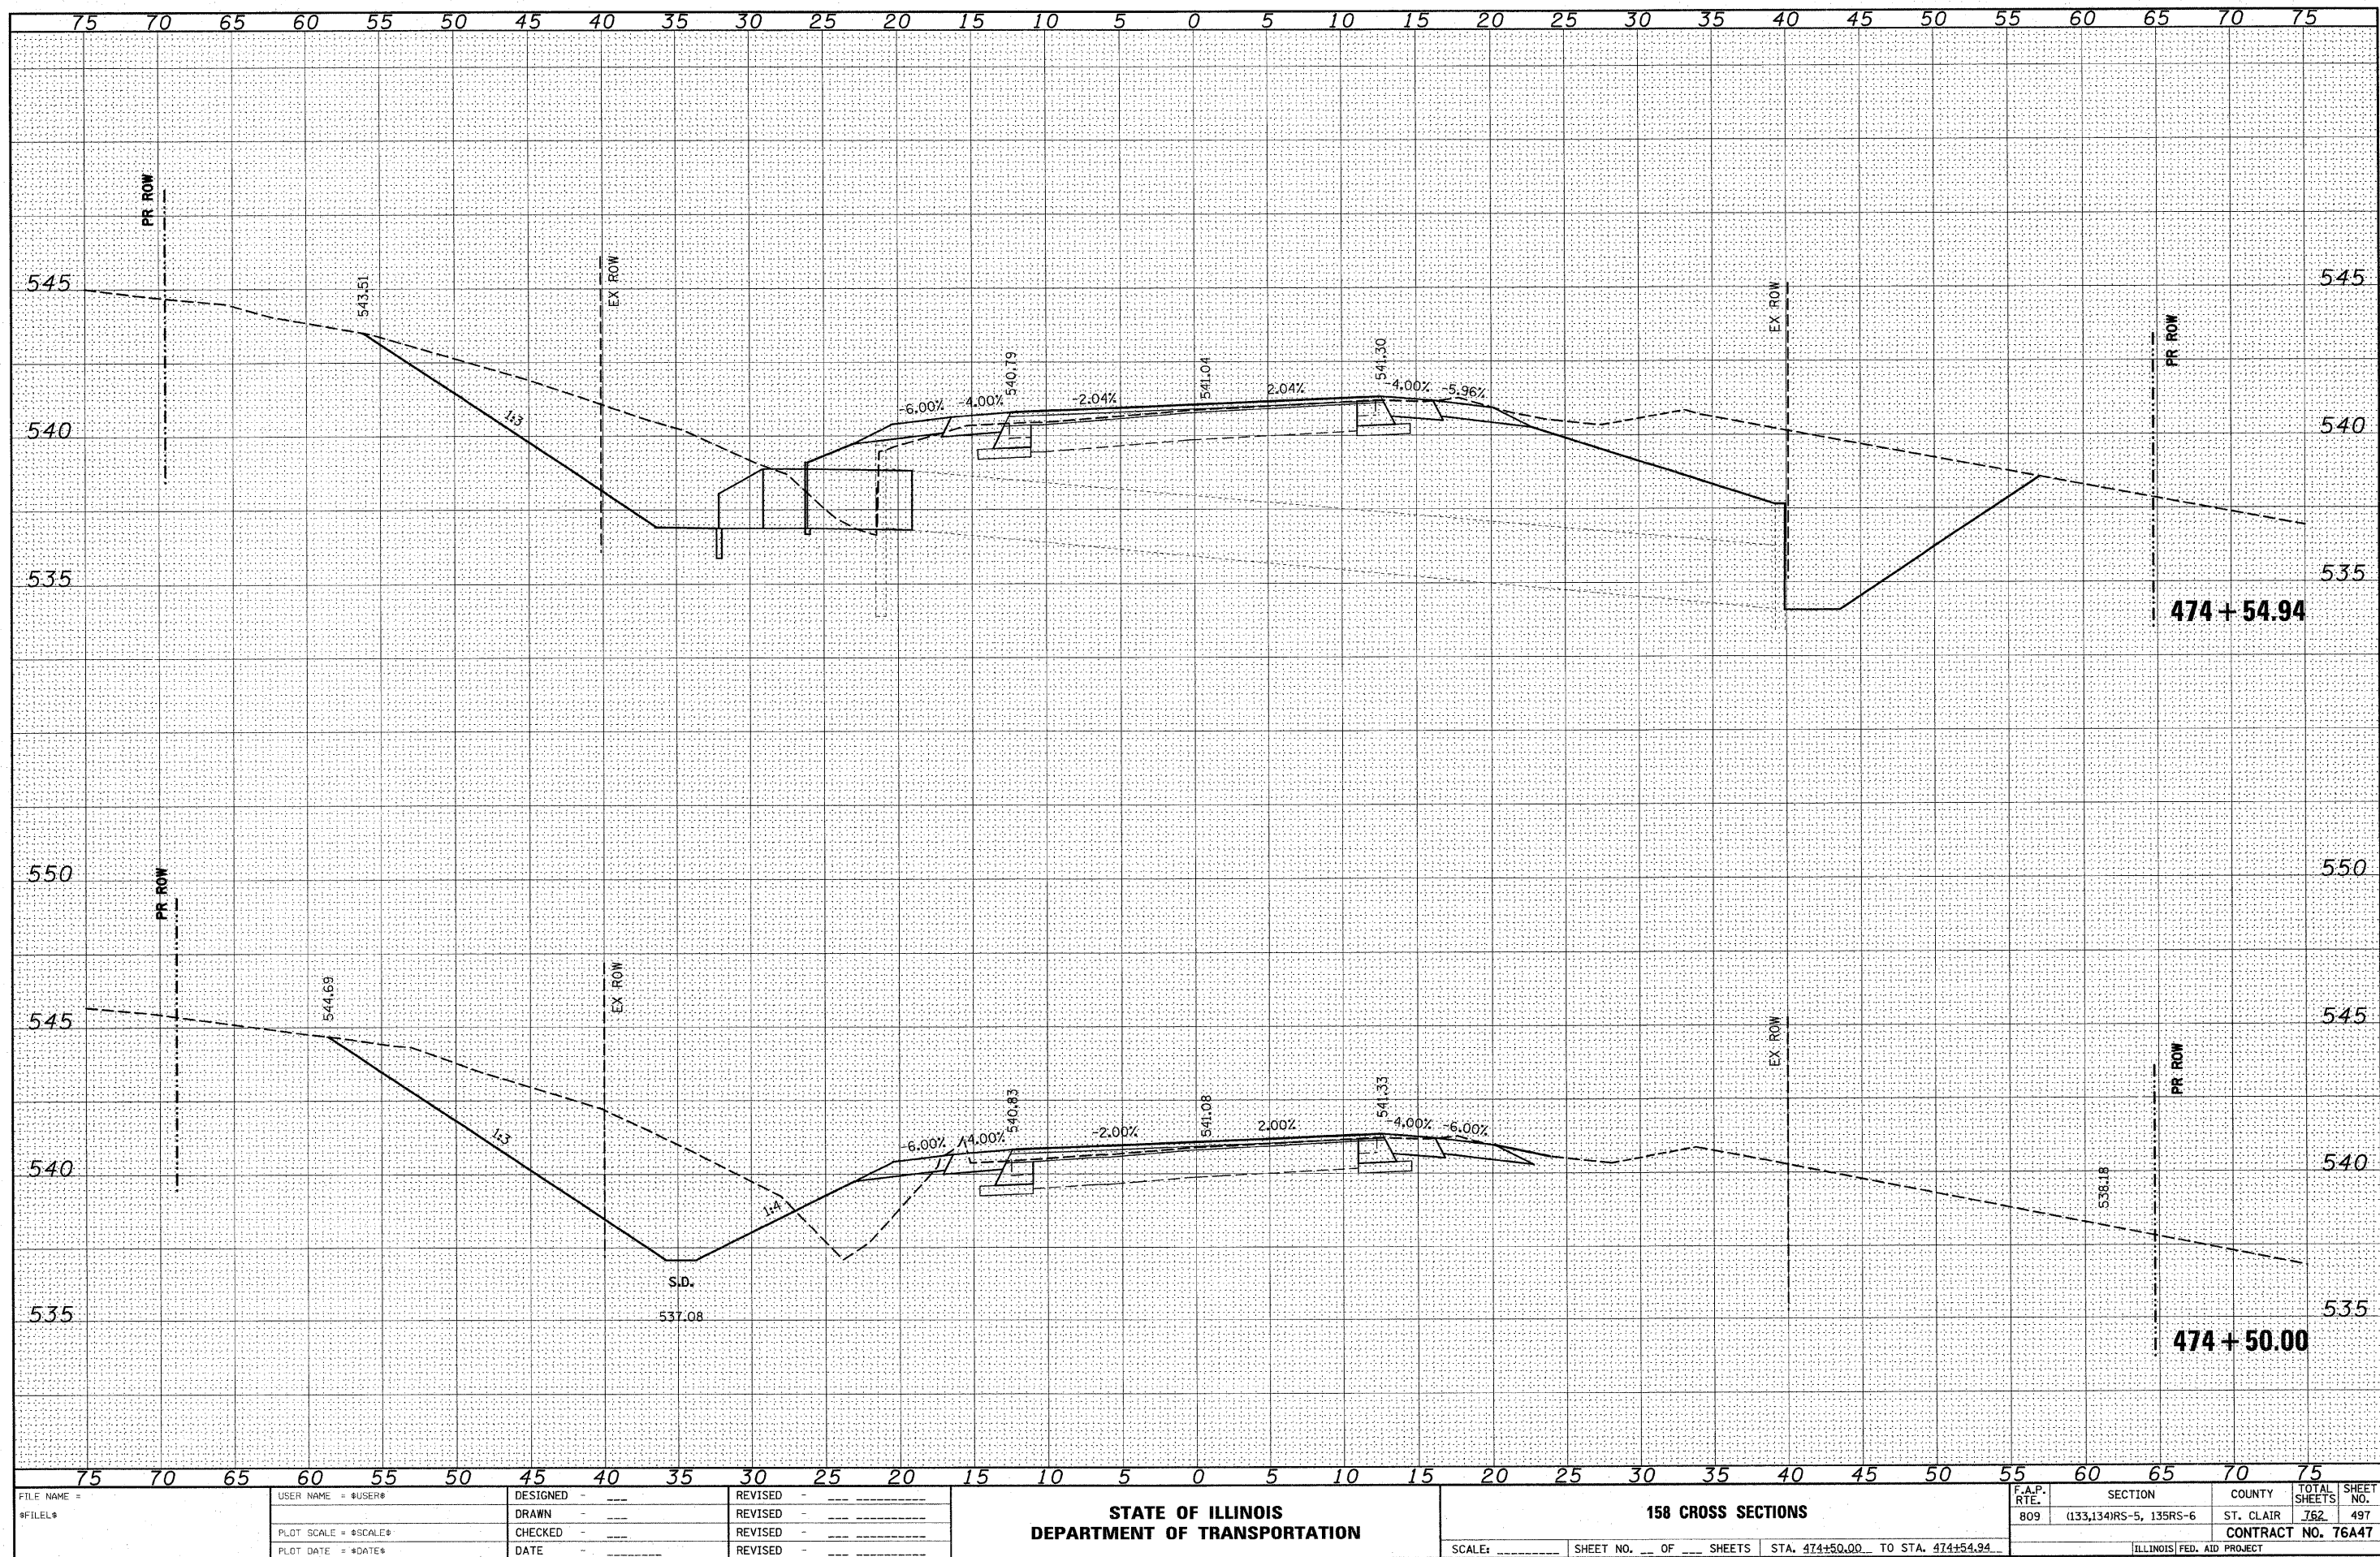

FINAL	SURVEYED	BY	DATE
SURVEY	PLOTTED		
NOTE BOOK	TEMPLATE		
NO.	AREAS CHECKED		


ORIGINAL	SURVEYED	BY	DATE
SURVEY	PLOTTED		
NOTE BOOK	TEMPLATE		
NO.	AREAS CHECKED		

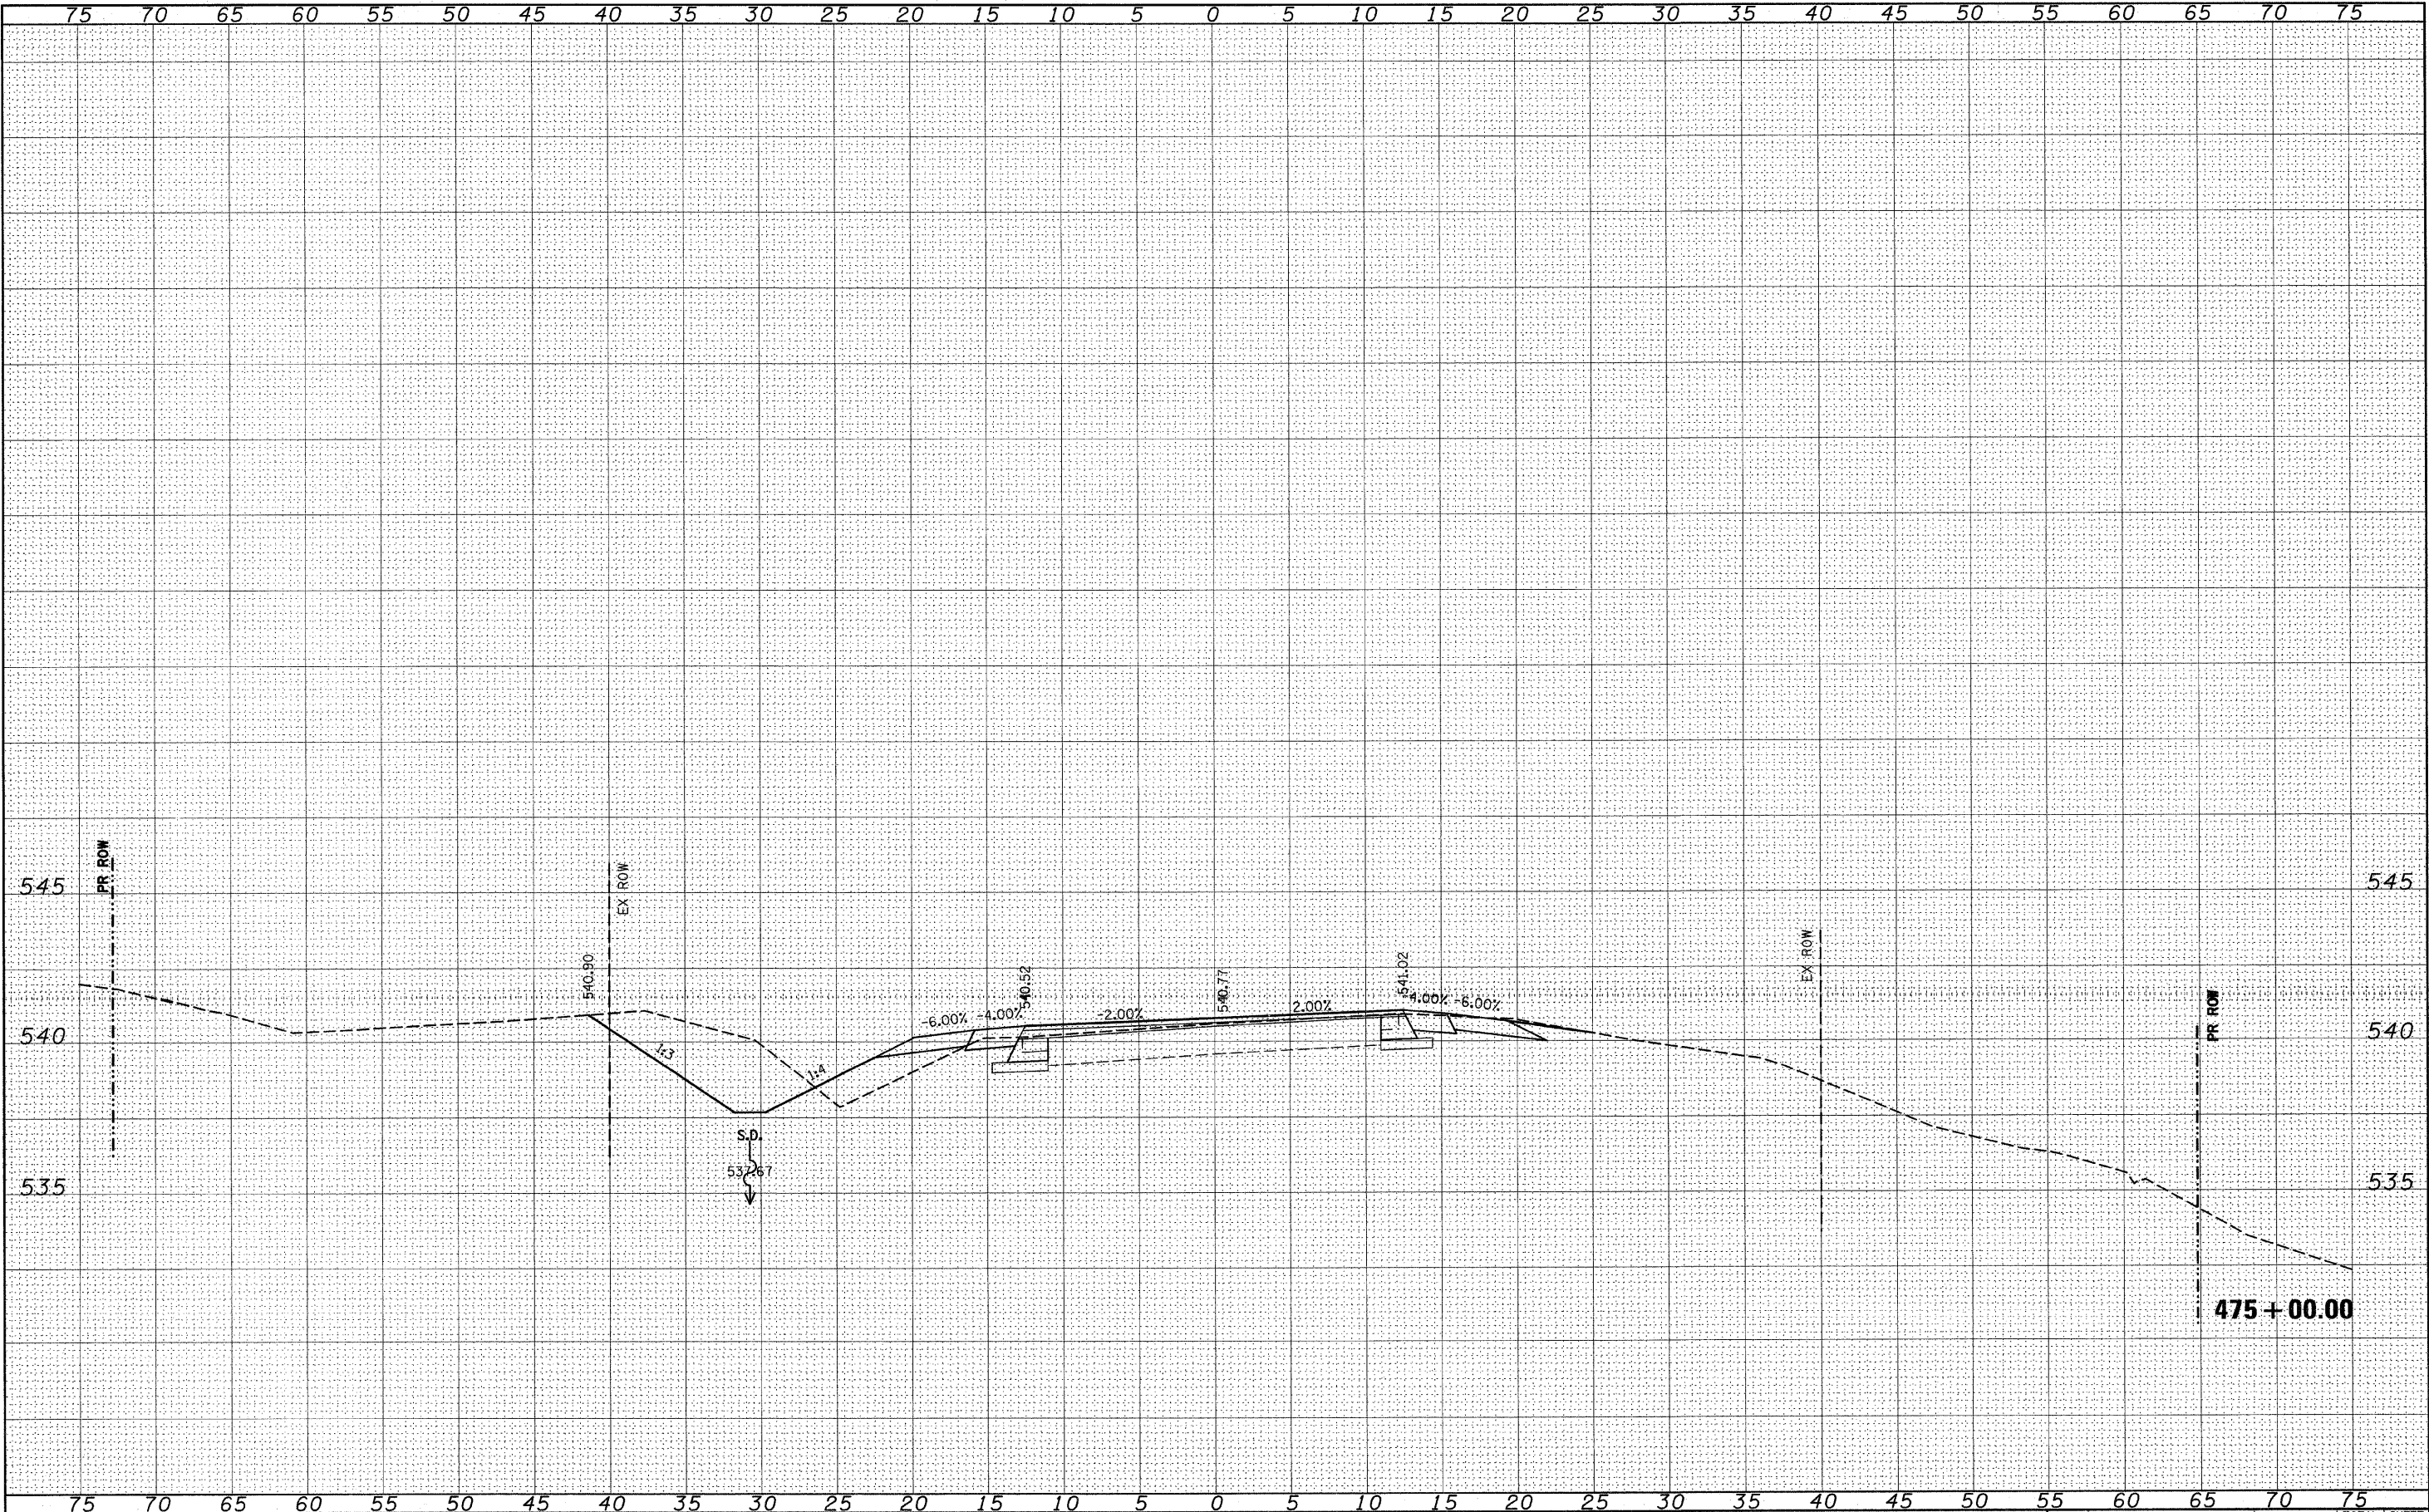

FILE NAME =	USER NAME = *USER*	DESIGNED -	REVISED -	STATE OF ILLINOIS DEPARTMENT OF TRANSPORTATION	158 CROSS SECTIONS	SCALE: SHEET NO. OF SHEETS STA. 475+00.00 TO STA. 475+00.00	F.A.P. RTE. 809	SECTION (133,134)RS-5, 135RS-6	COUNTY ST. CLAIR	TOTAL SHEETS 762	SHEET NO. 498
FILEL		DRAWN -	REVISED -								
		CHECKED -	REVISED -								
		DATE -	REVISED -								

FINAL SURVEY	SURVEYED	BY	DATE
NOTE BOOK	PLOTTED		
NO.	TEMPLATE		
	AREAS CHECKED		


ORIGINAL SURVEY	SURVEYED	BY	DATE
NOTE BOOK	PLOTTED		
NO.	TEMPLATE		
	AREAS CHECKED		

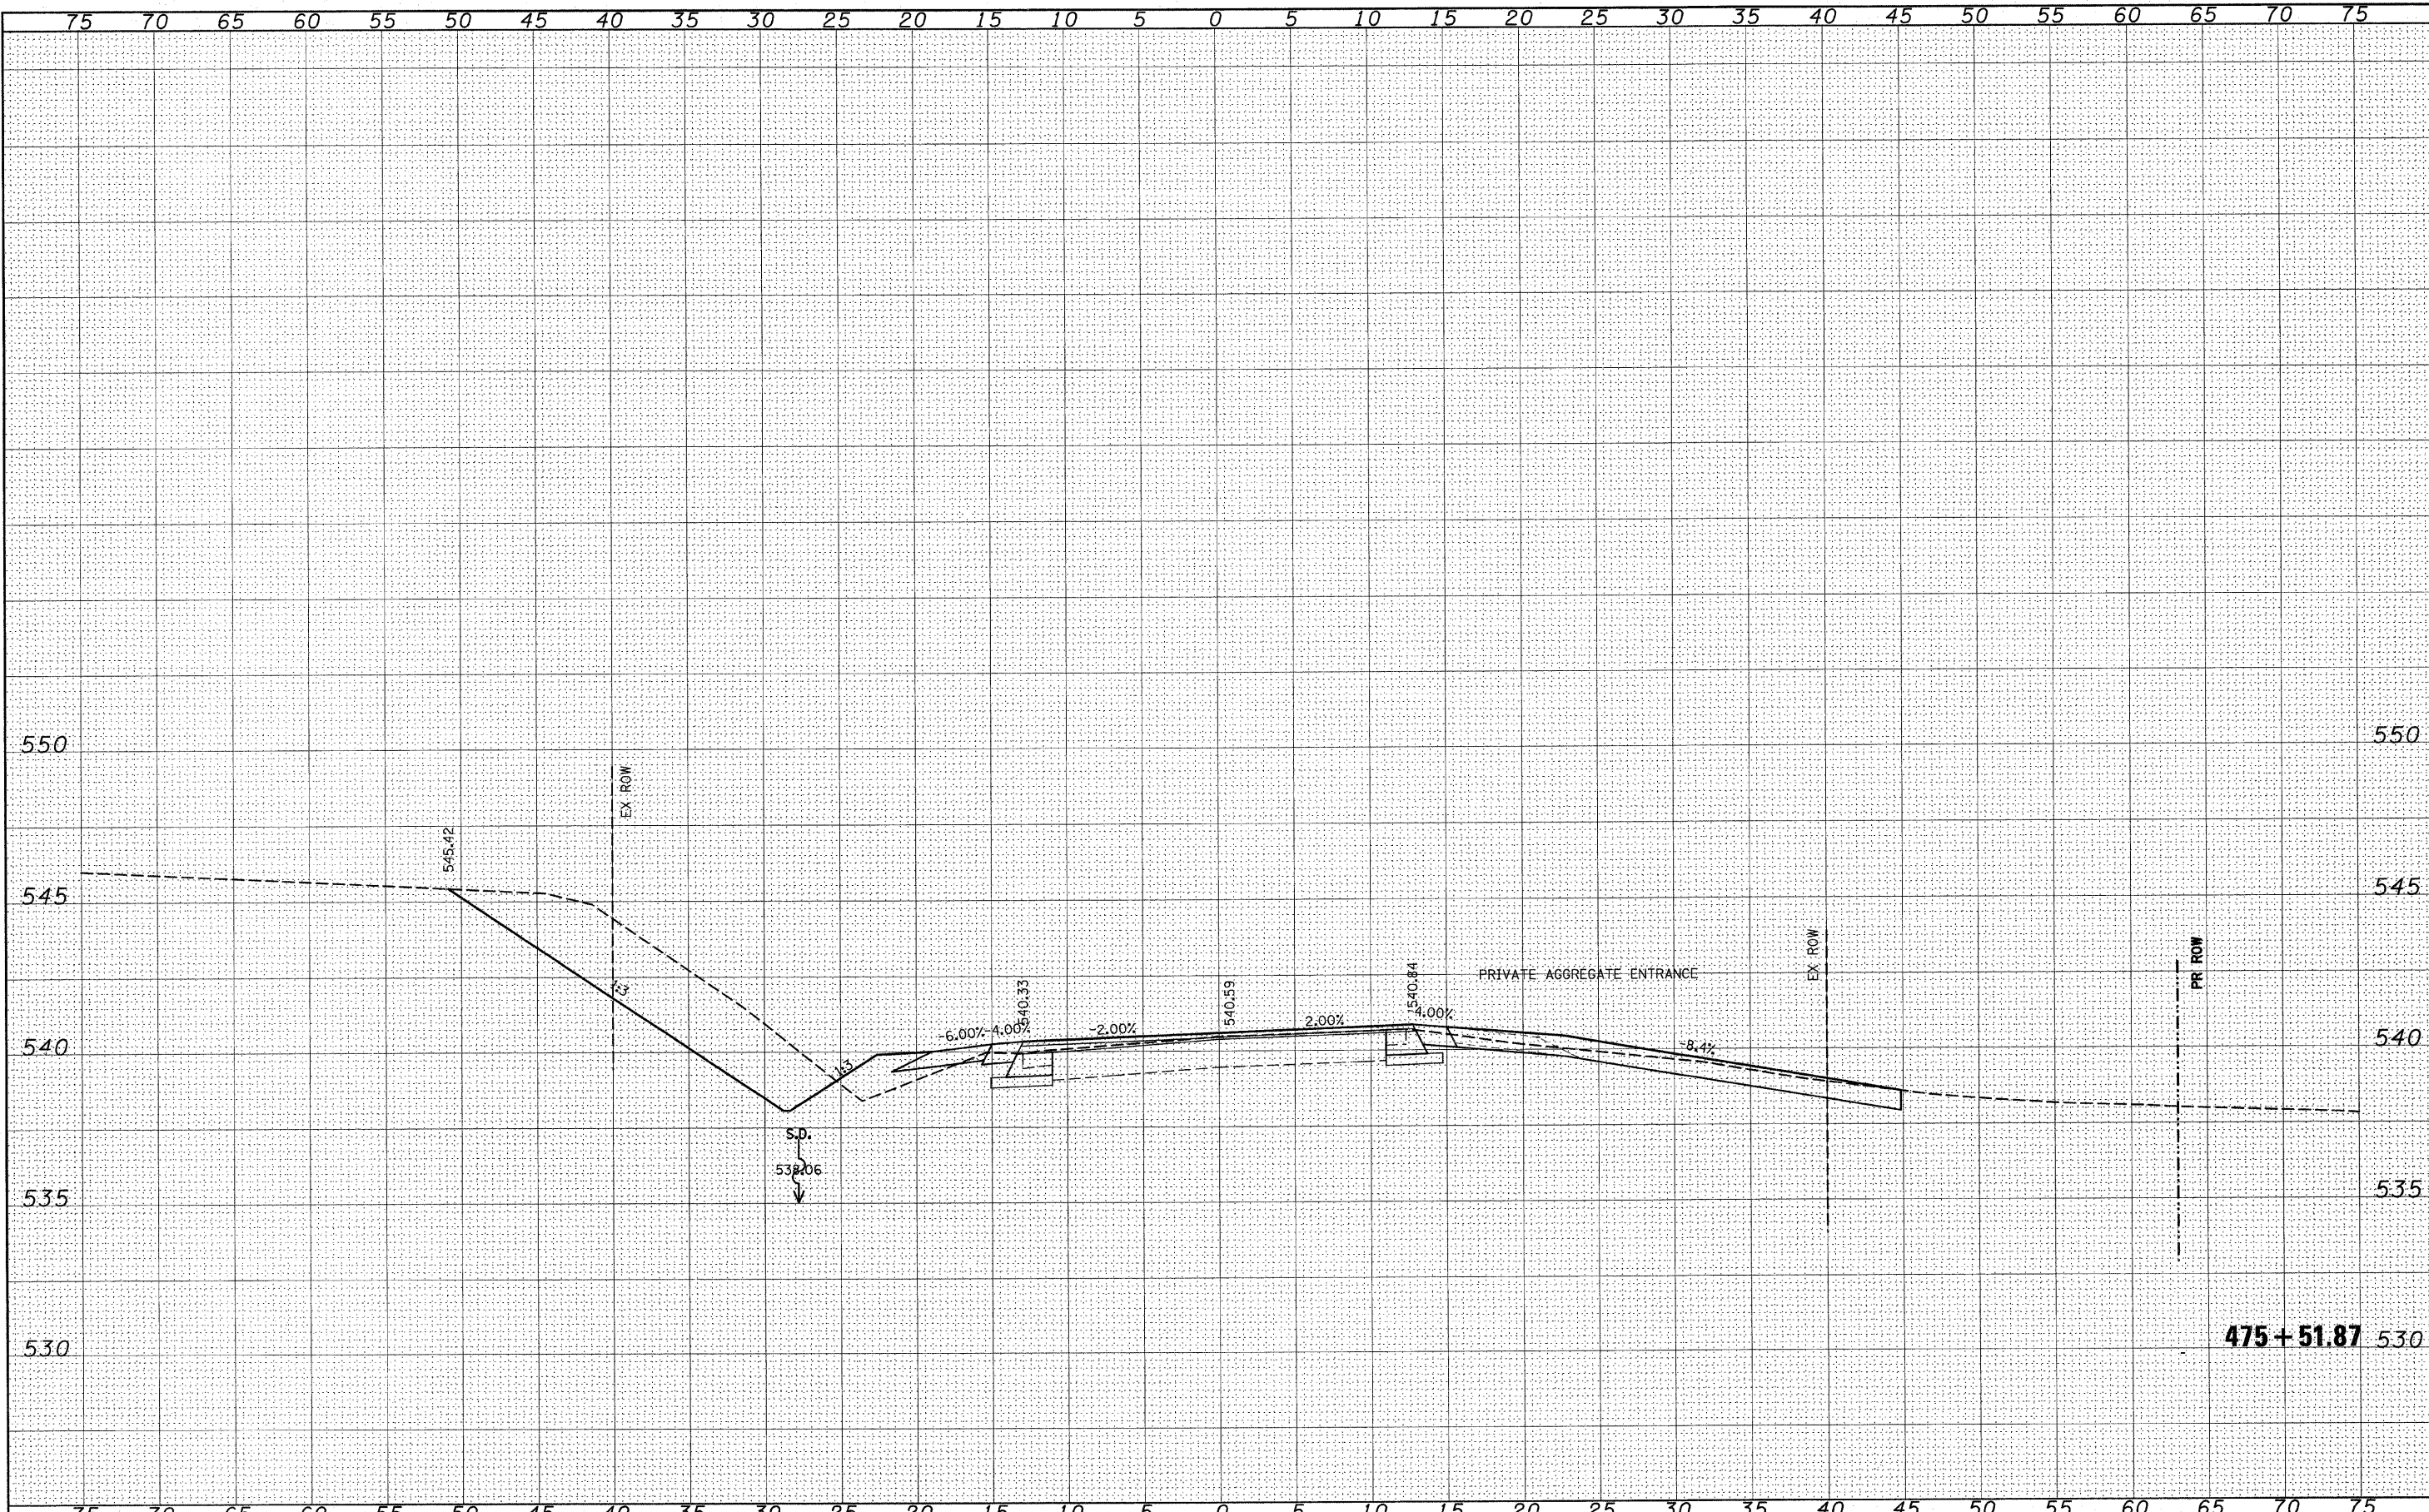

FILE NAME =	USER NAME = *USER*	DESIGNED -	REVISED -	STATE OF ILLINOIS DEPARTMENT OF TRANSPORTATION		158 CROSS SECTIONS		F.A.P. RTE. 809	SECTION (133,134)RS-5, 135RS-6	COUNTY ST. CLAIR	TOTAL SHEETS 762	SHEET NO. 499
FILEL		DRAWN -	REVISED -							CONTRACT NO. 76A47		
		CHECKED -	REVISED -									
		DATE -	REVISED -									
PLOT SCALE = *SCALE*		PLOT DATE = *DATE*		SCALE: _____		SHEET NO. ____ OF ____ SHEETS		STA. 475+51.87 TO STA. 475+51.87		ILLINOIS FED. AID PROJECT		

FINAL SURVEY	SURVEYED PLOTTED	DATE
NOTE BOOK	TEMPLATE	BY
NO.	AREAS CHECKED	

ORIGINAL SURVEY	SURVEYED PLOTTED	DATE
NOTE BOOK	TEMPLATE	BY
NO.	AREAS CHECKED	

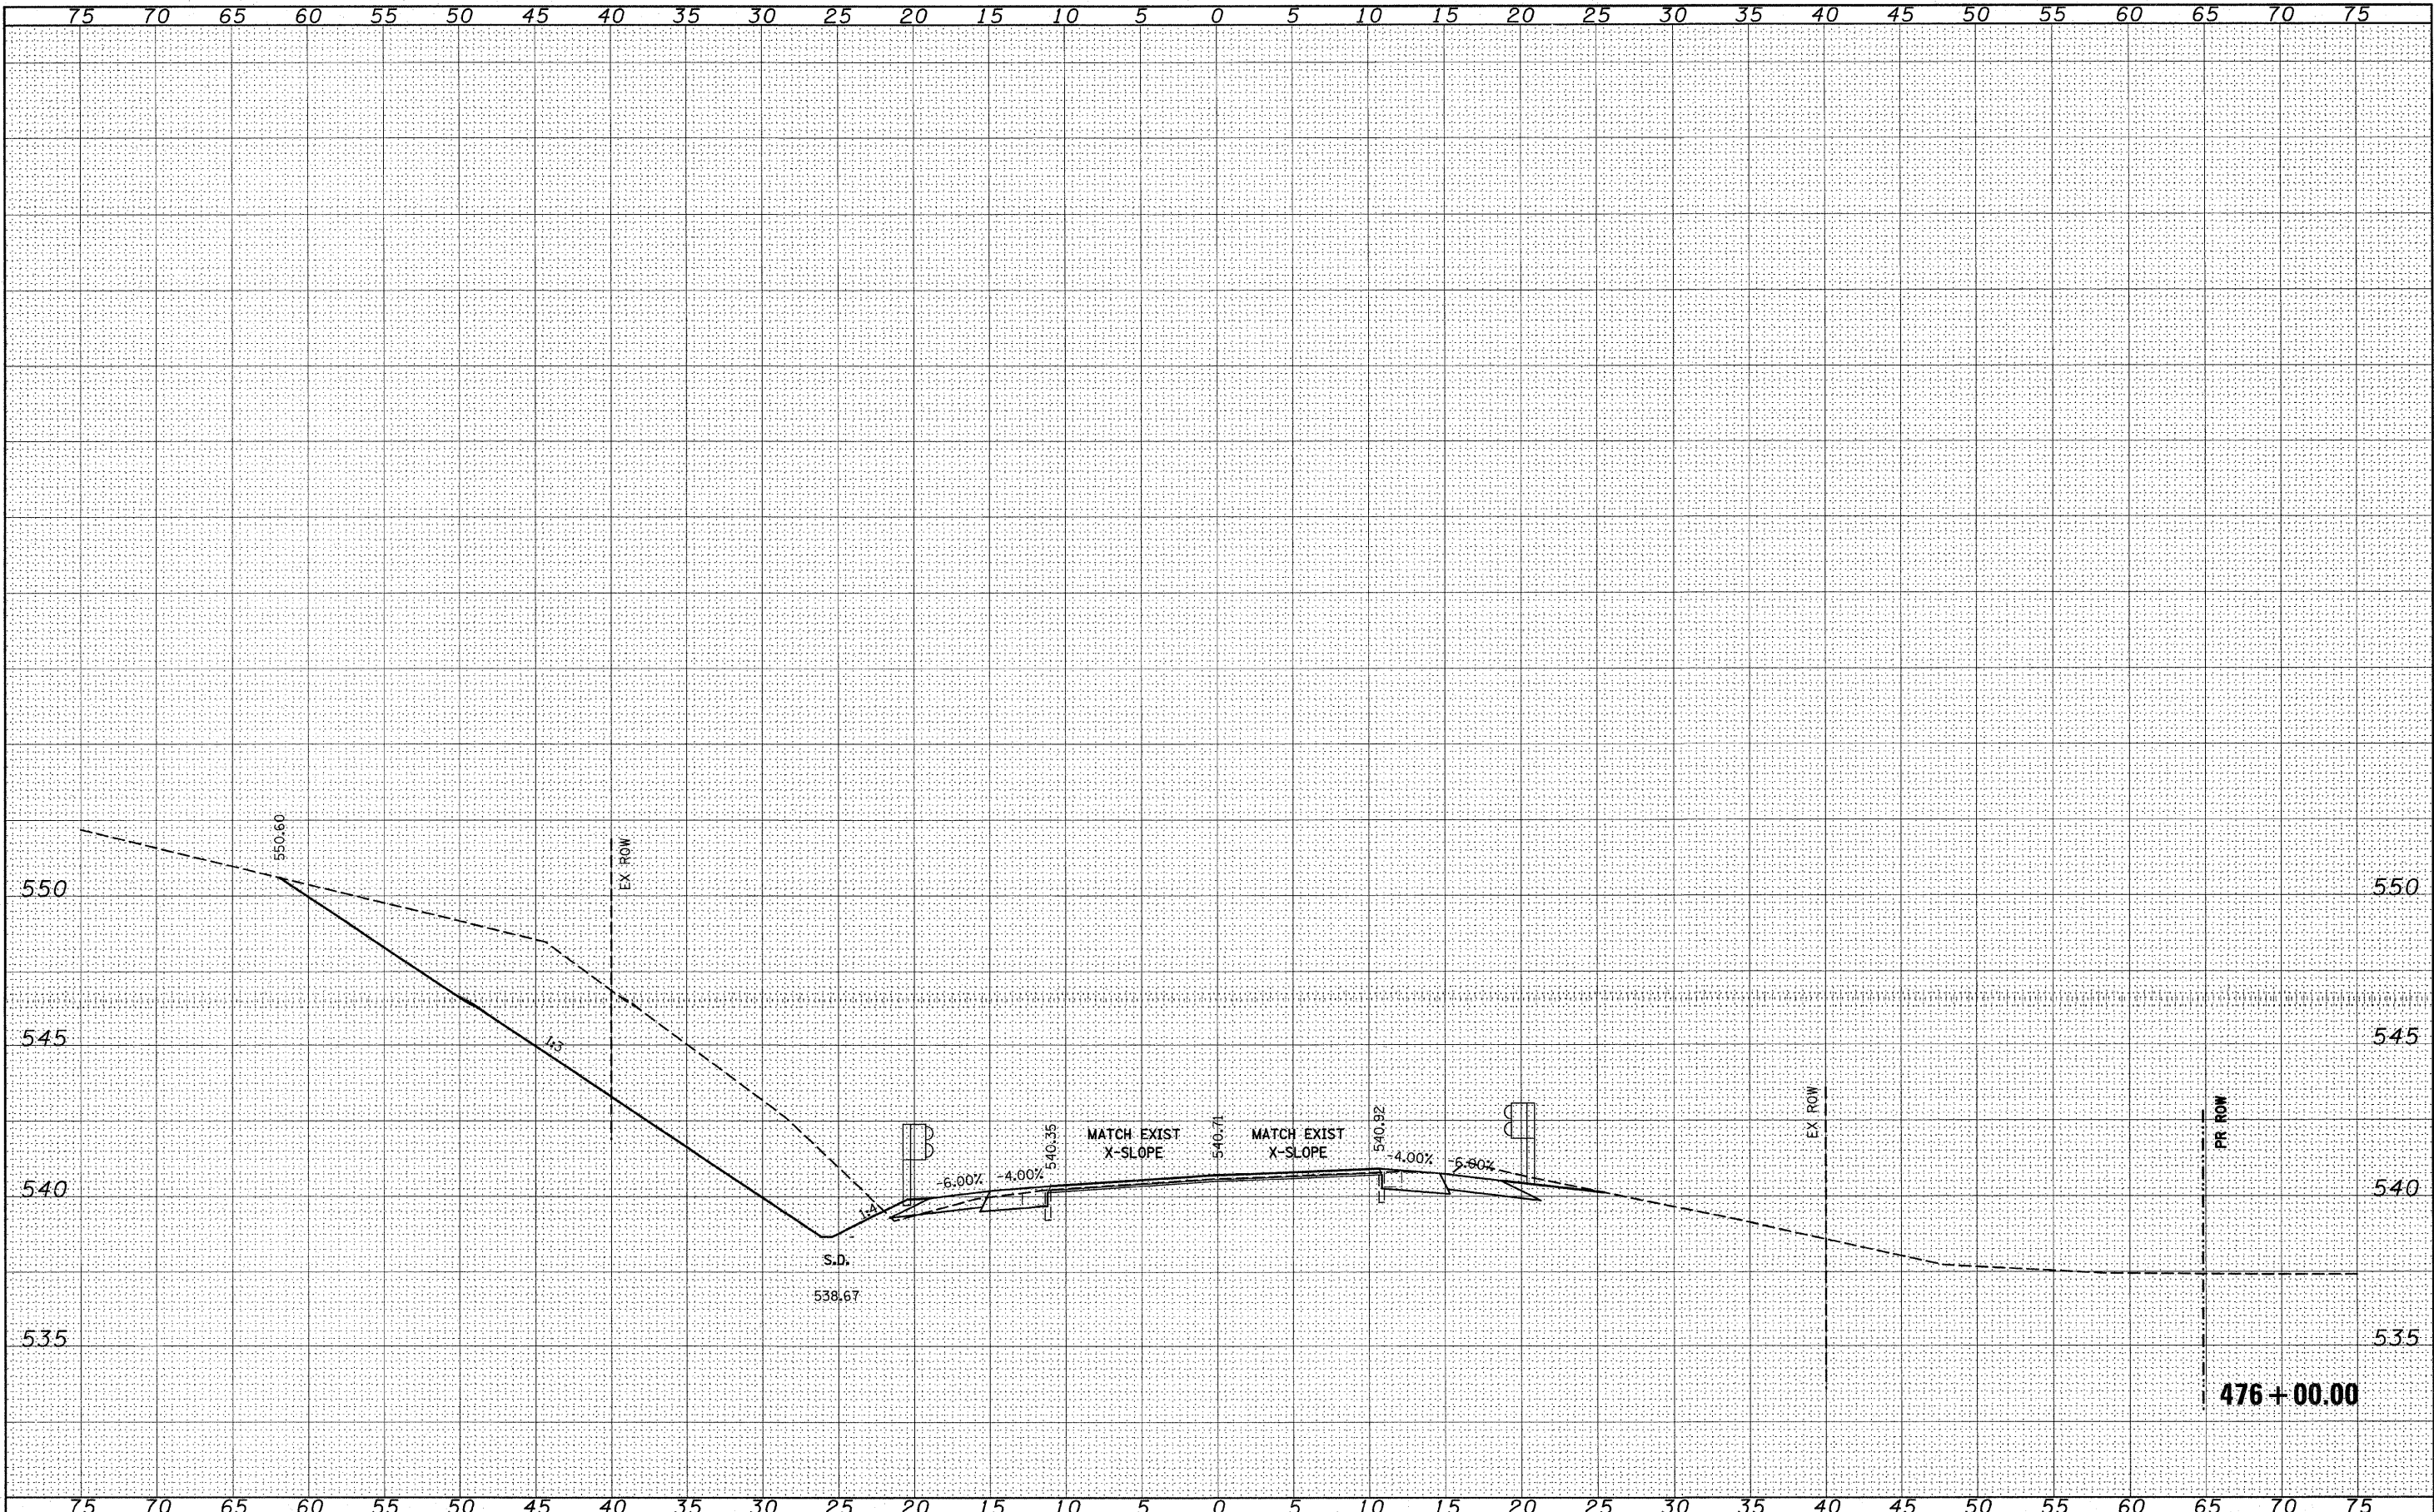

FILE NAME =	USER NAME = #USER#	DESIGNED -	REVISED -	STATE OF ILLINOIS DEPARTMENT OF TRANSPORTATION		158 CROSS SECTIONS		F.A.P. RTE.	SECTION	COUNTY	TOTAL SHEETS	SHEET NO.
#FILEL#		DRAWN -	REVISED -					809	(133,134)RS-5, 135RS-6	ST. CLAIR	762	500
	PLOT SCALE = #SCALE#	CHECKED -	REVISED -					CONTRACT NO. 76A47				
	PLOT DATE = #DATE#	DATE -	REVISED -			SCALE: _____ SHEET NO. ____ OF ____ SHEETS STA. 476+00.00 TO STA. 476+00.00		ILLINOIS FED. AID PROJECT				