


FINAL	SURVEYED	BY	DATE
SURVEY	PLOTTED		
NOTE BOOK	TEMPLATE		
NO.	AREAS CHECKED		


ORIGINAL	SURVEYED	BY	DATE
SURVEY	PLOTTED		
NOTE BOOK	TEMPLATE		
NO.	AREAS CHECKED		

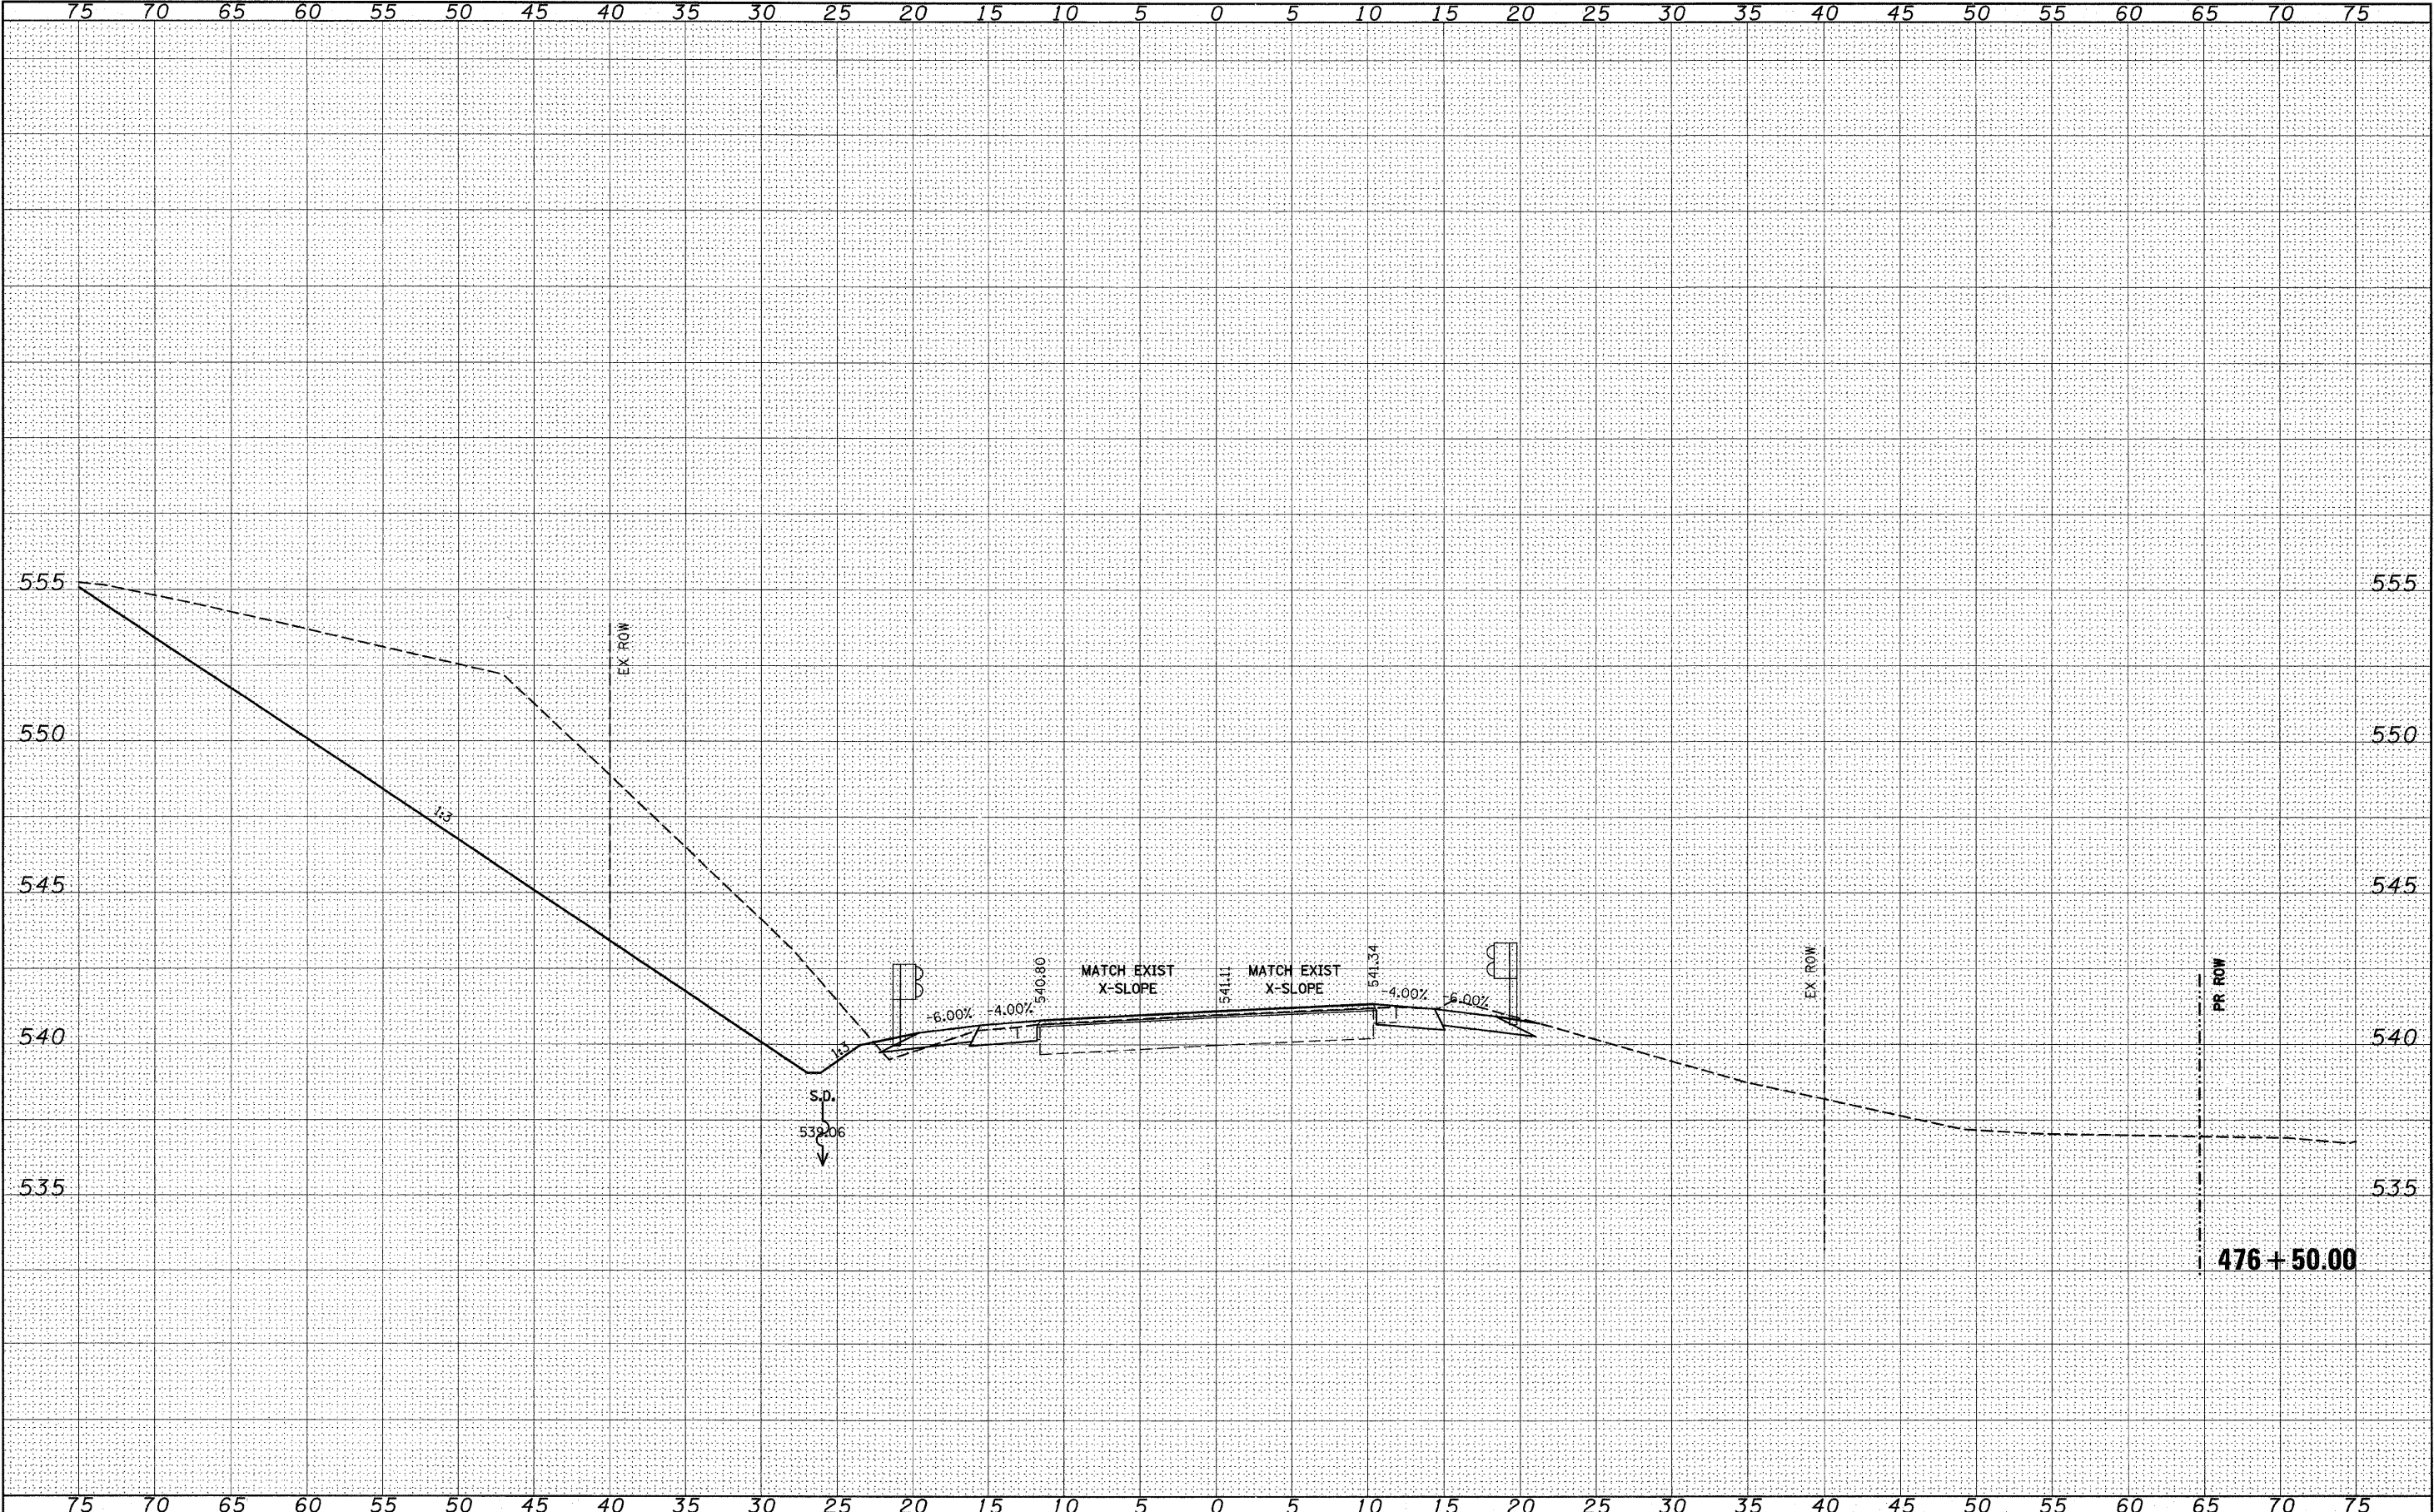

FILE NAME =	USER NAME = \$USER\$	DESIGNED -	REVISED -	STATE OF ILLINOIS DEPARTMENT OF TRANSPORTATION		158 CROSS SECTIONS		F.A.P. RTE.	SECTION	COUNTY	TOTAL SHEETS	SHEET NO.
#FILEL\$		DRAWN -	REVISED -					809	(133,134)RS-5, 135RS-6	ST. CLAIR	762	501
		CHECKED -	REVISED -					CONTRACT NO. 76A47				
		DATE -	REVISED -			SCALE: _____ SHEET NO. ____ OF ____ SHEETS STA. 476+50.00 TO STA. 476+50.00		ILLINOIS FED. AID PROJECT				


FINAL	SURVEY	DATE
NOTE BOOK	BY	
NO.		
	SURVEYED	
	TEMPLATE	
	AREAS	
	AREAS CHECKED	

ORIGINAL	SURVEY	DATE
NOTE BOOK	BY	
NO.		
	SURVEYED	
	TEMPLATE	
	AREAS	
	AREAS CHECKED	

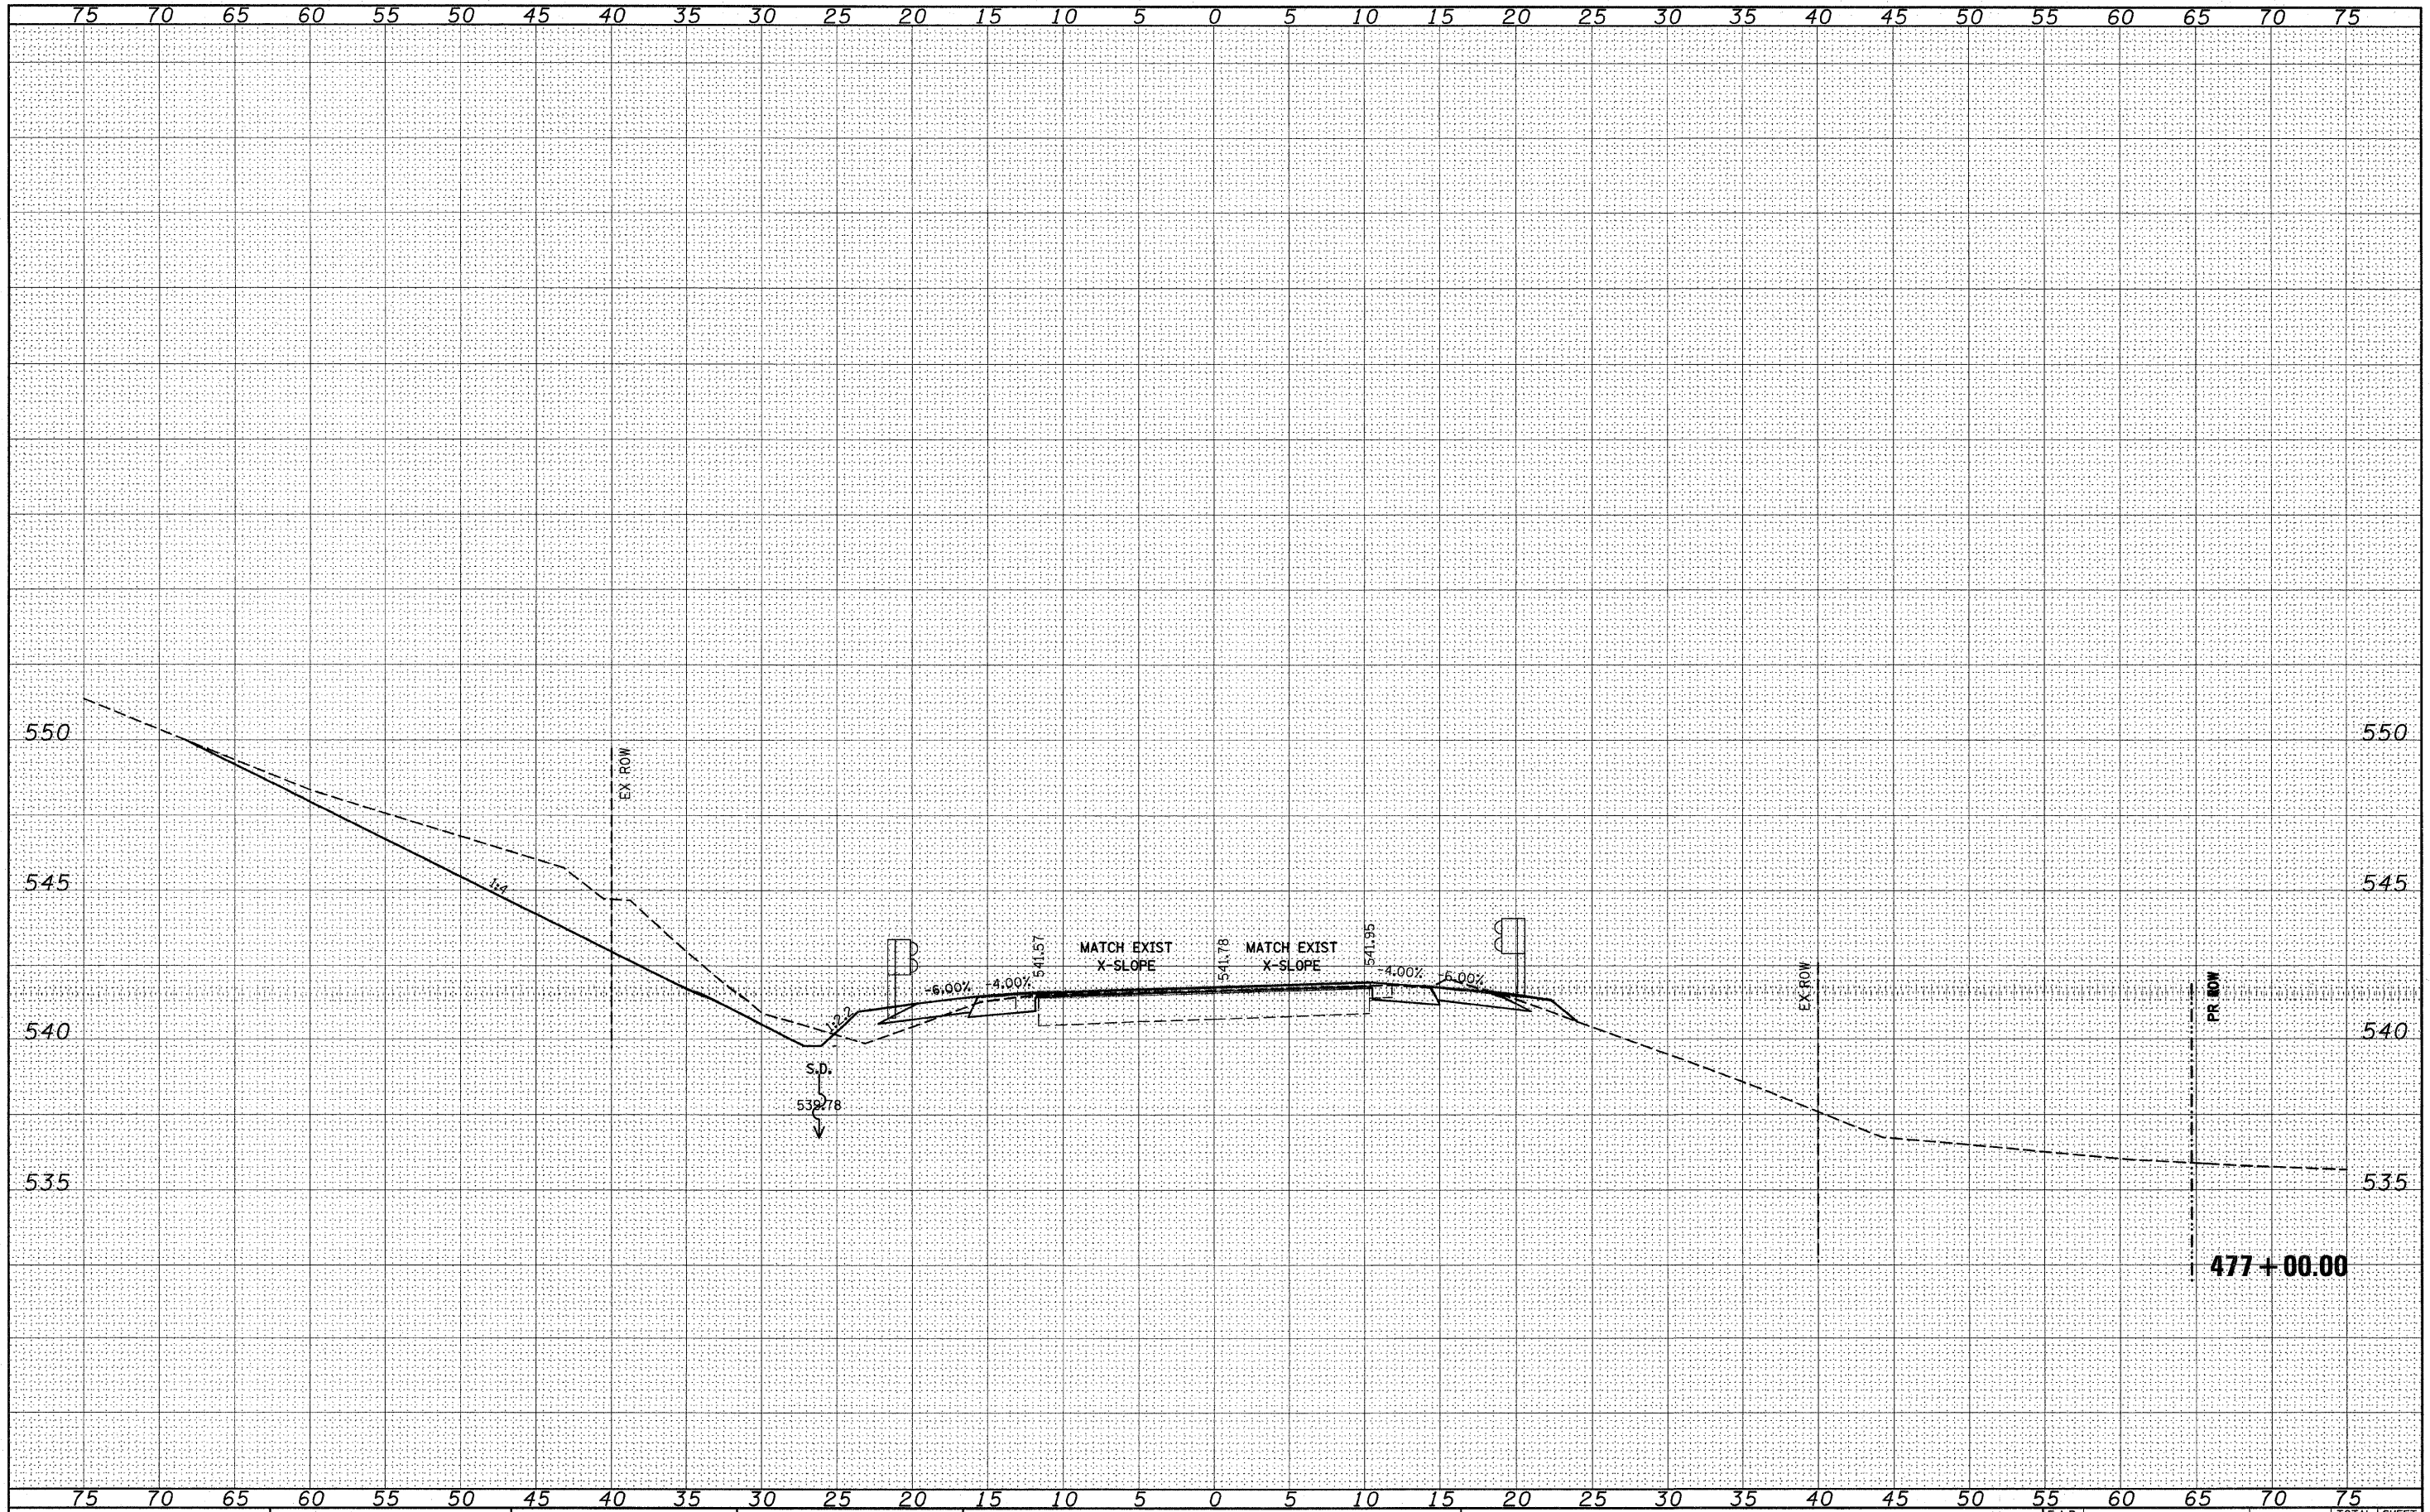


FINAL	SURVEYED	BY	DATE
SURVEY	PLOTTED		
NOTE BOOK	TEMPLATE		
NO.	AREAS		
	CHECKED		

ORIGINAL	SURVEYED	BY	DATE
SURVEY	PLOTTED		
NOTE BOOK	TEMPLATE		
NO.	AREAS		
	CHECKED		

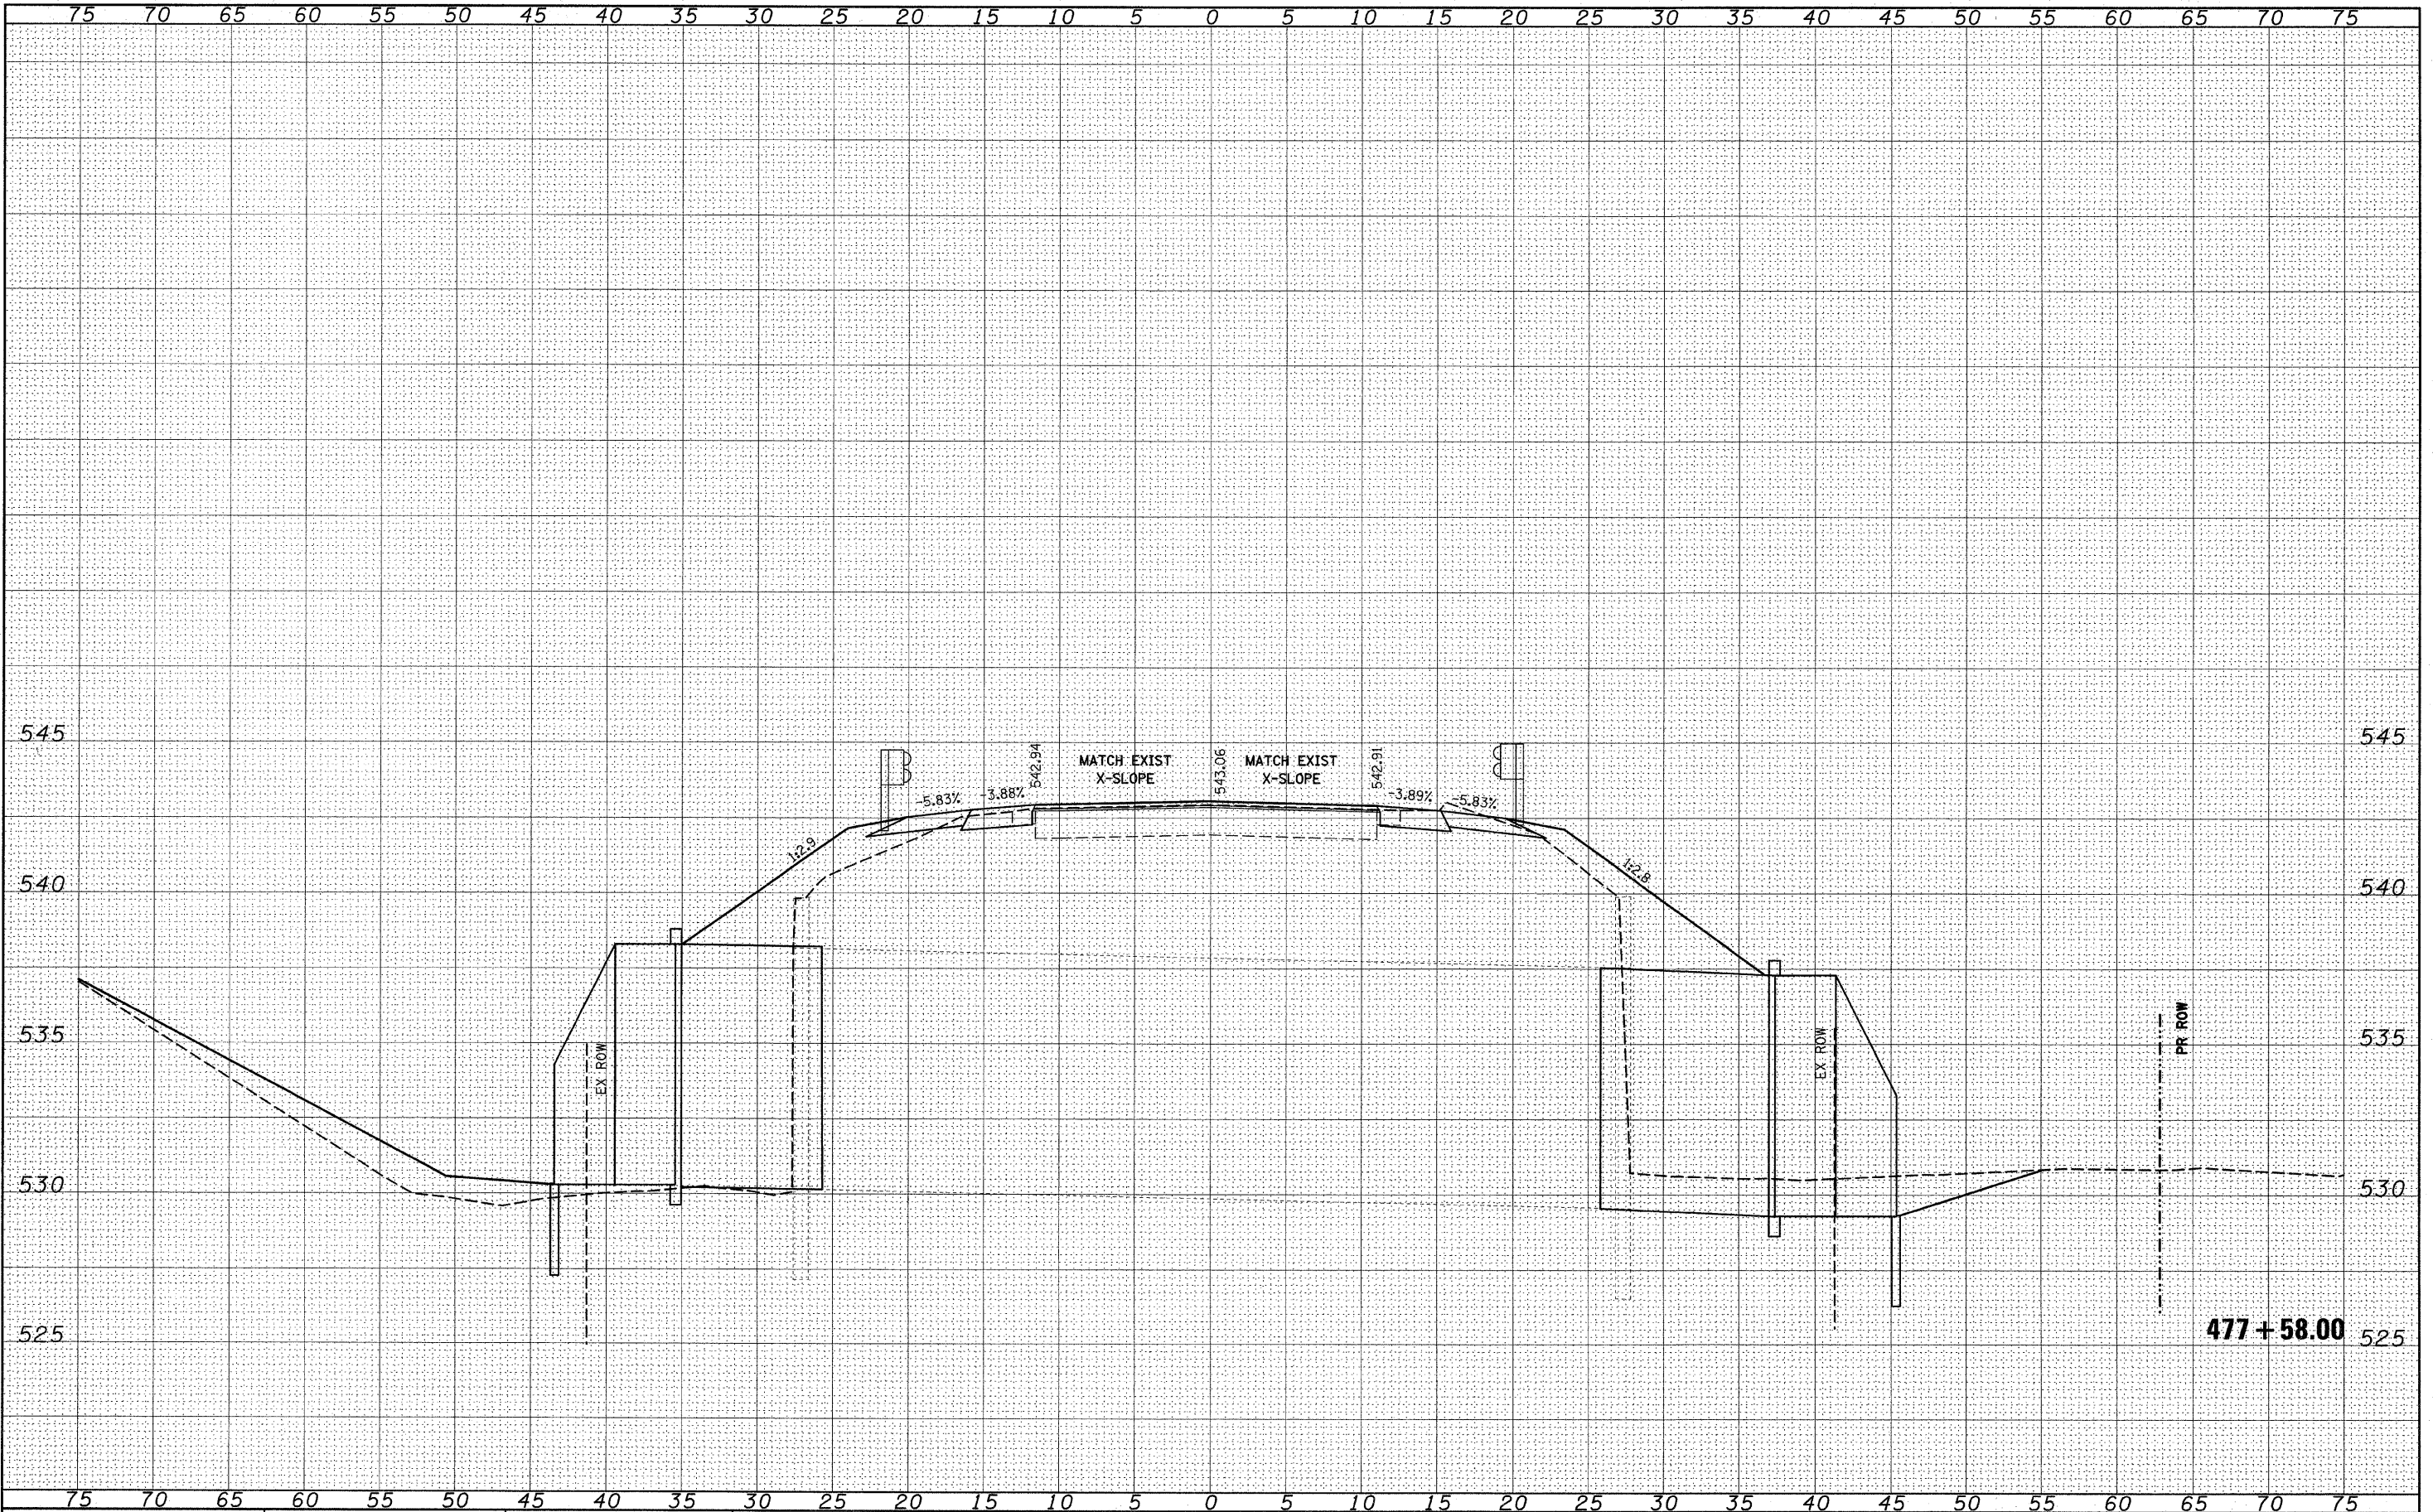


FINAL SURVEY	NO.	DATE
CHECKED	BY	
PLotted		
TEMPLATE		
AREAS		
AREAS CHECKED		

ORIGINAL SURVEY	NO.	DATE
CHECKED	BY	
PLotted		
TEMPLATE		
AREAS		
AREAS CHECKED		

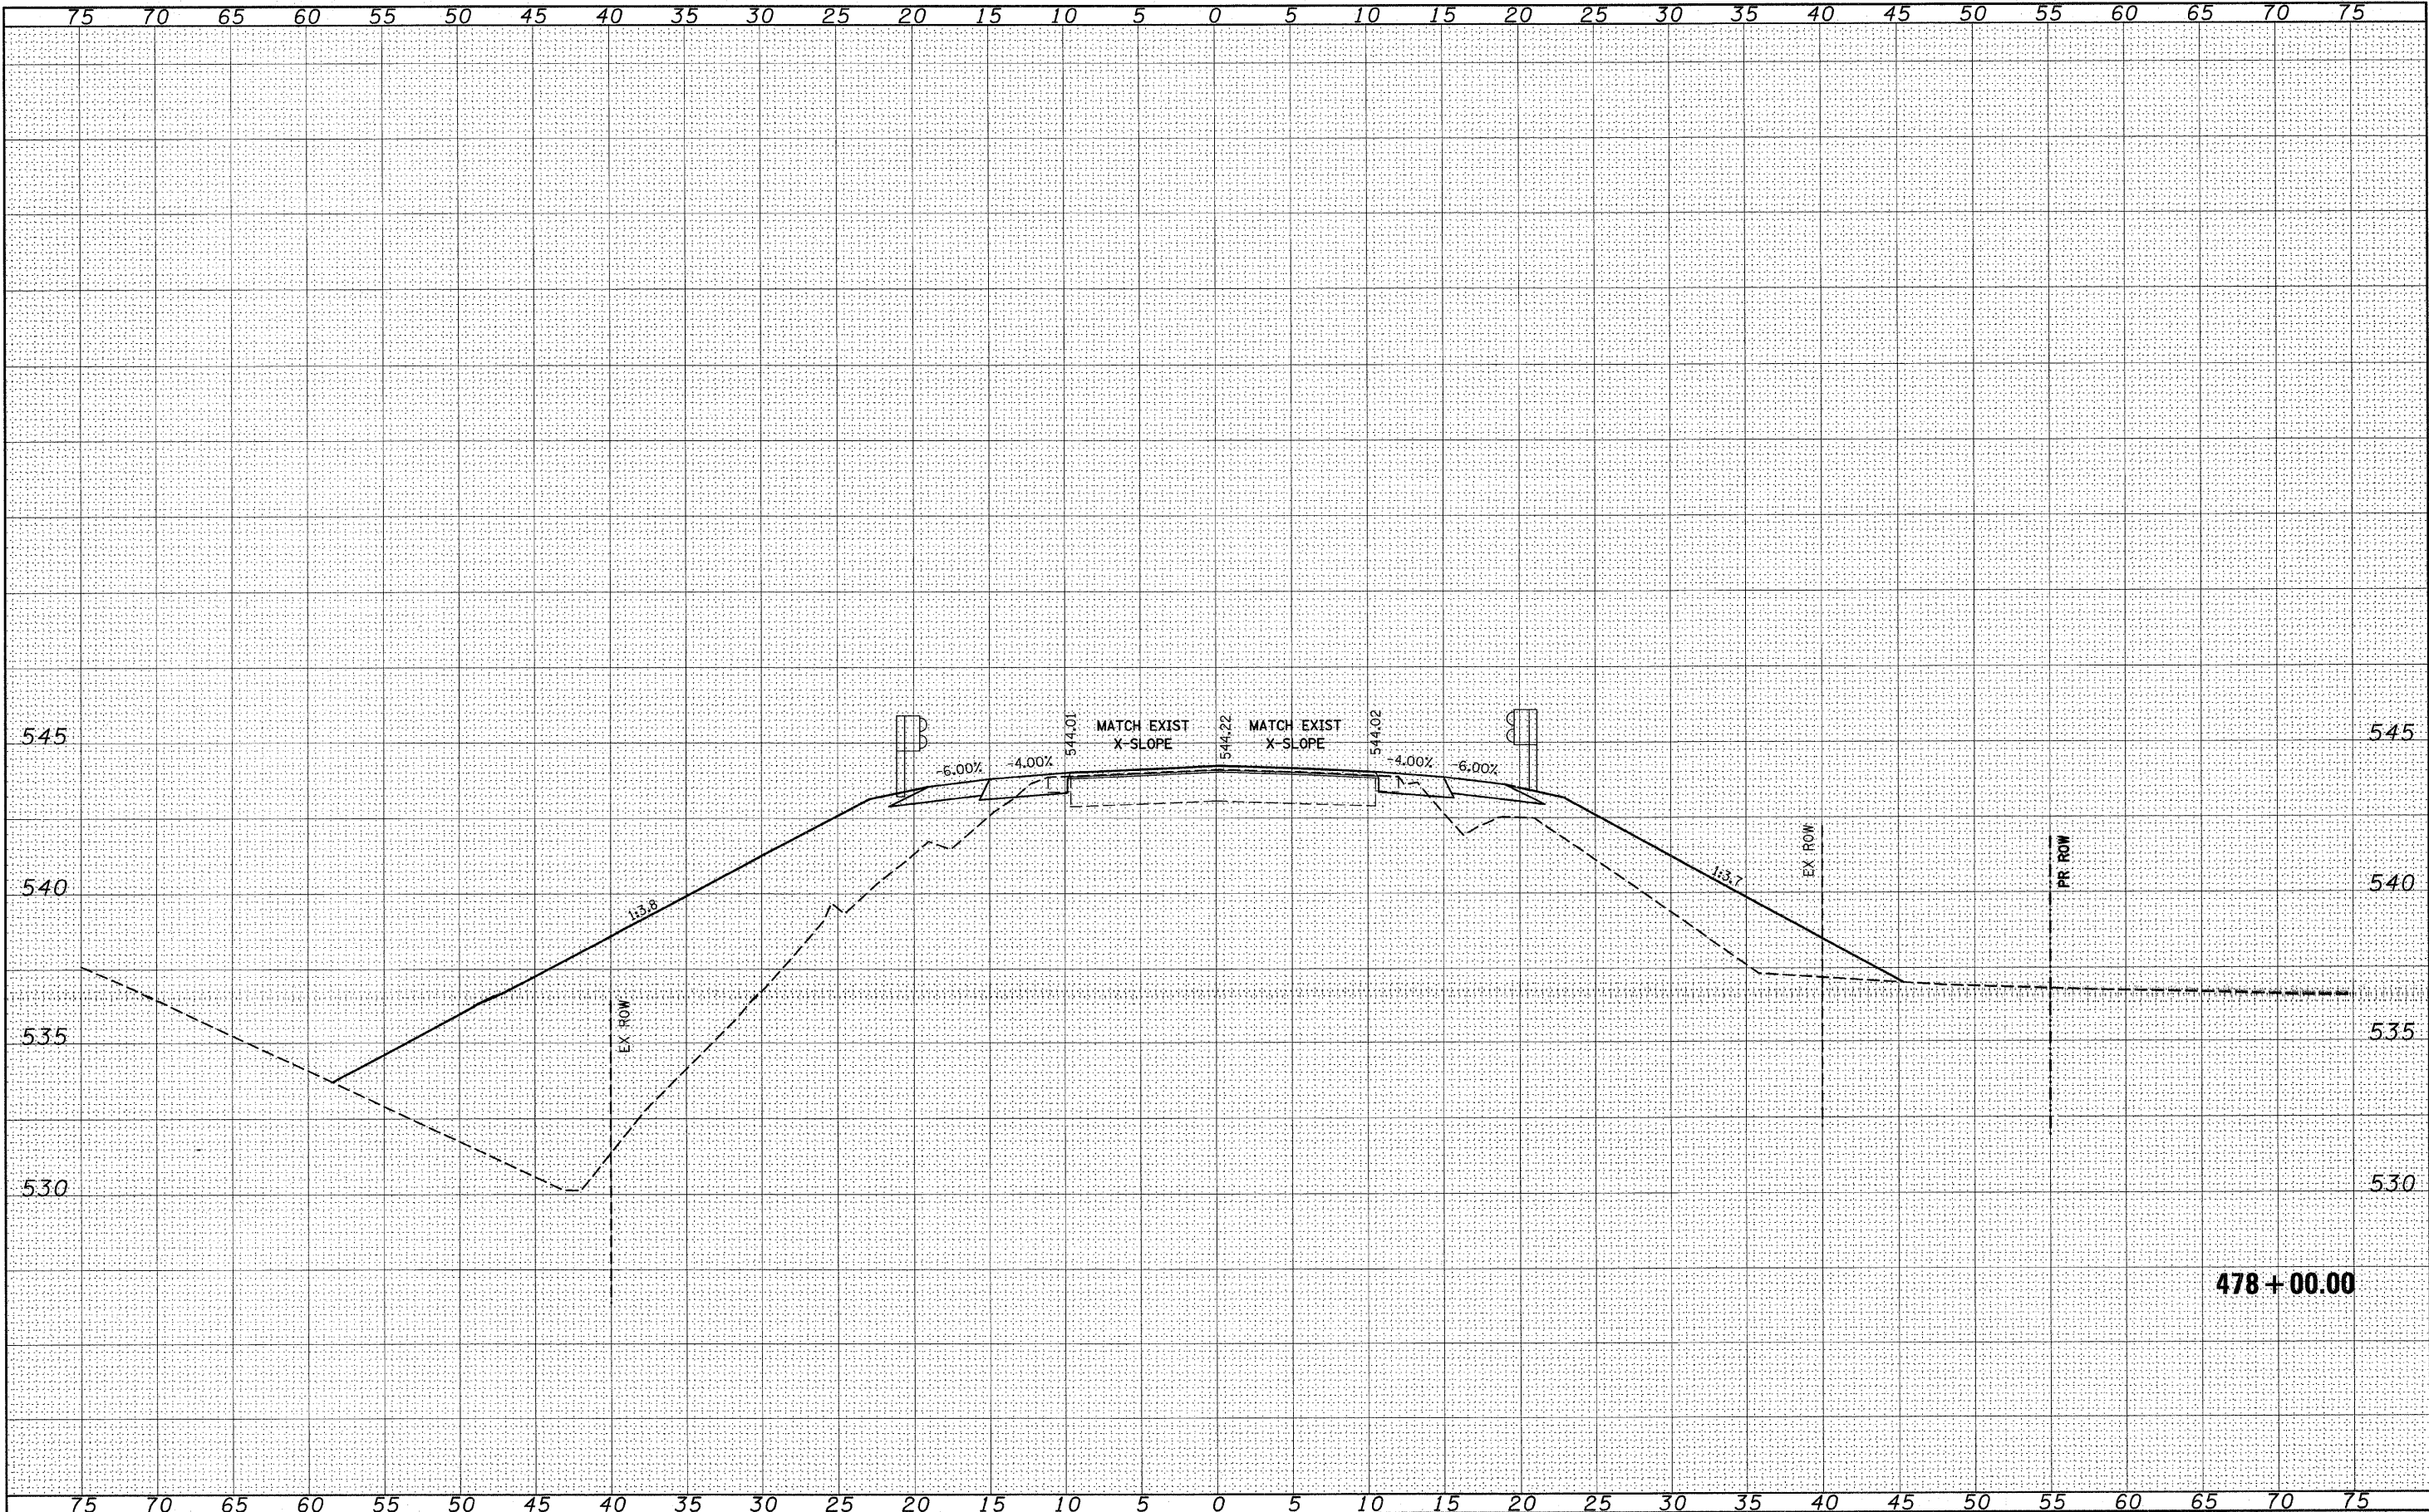


FINAL	SURVEYED	BY	DATE
SURVEY	PLOTTED		
NOTE BOOK	TEMPLATE		
NO.	AREAS CHECKED		

ORIGINAL	SURVEYED	BY	DATE
SURVEY	PLOTTED		
NOTE BOOK	TEMPLATE		
NO.	AREAS CHECKED		

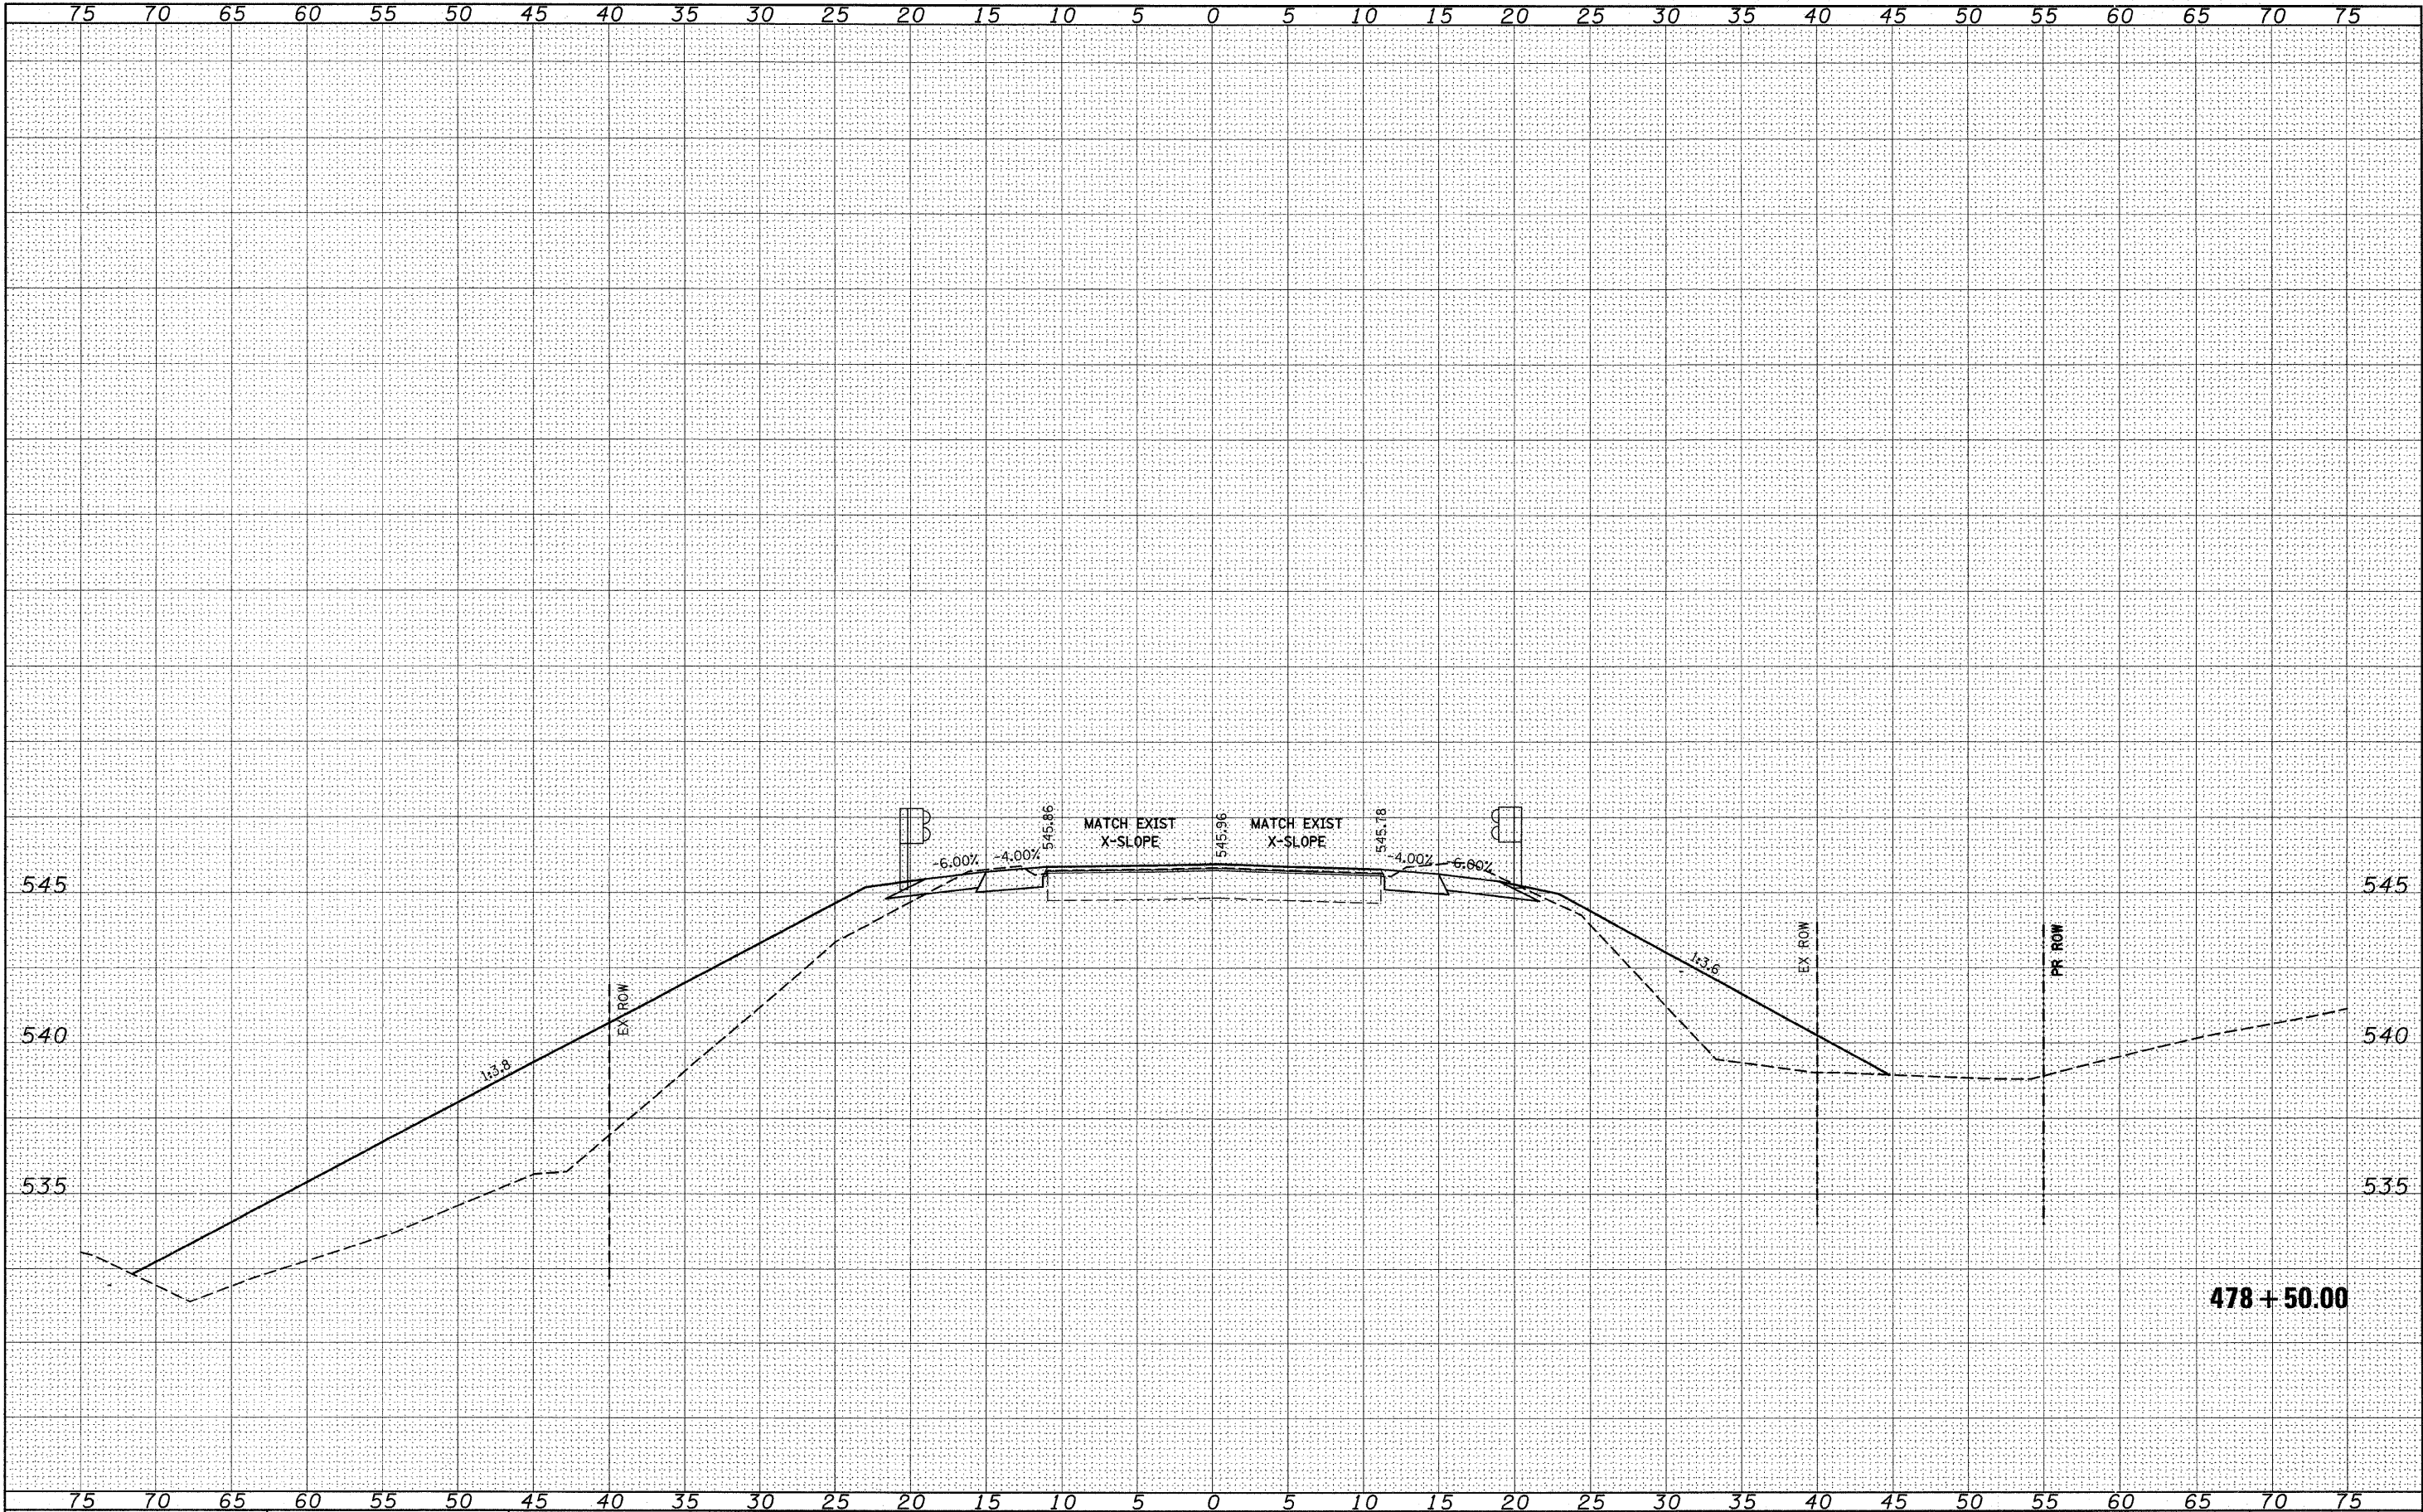


FINAL SURVEY	SURVEYED	BY	DATE
NOTE BOOK	PLOTTED		
NO.	TEMPLATE		
	AREAS		
	CHECKED		

ORIGINAL SURVEY	SURVEYED	BY	DATE
NOTE BOOK	PLOTTED		
NO.	TEMPLATE		
	AREAS		
	CHECKED		

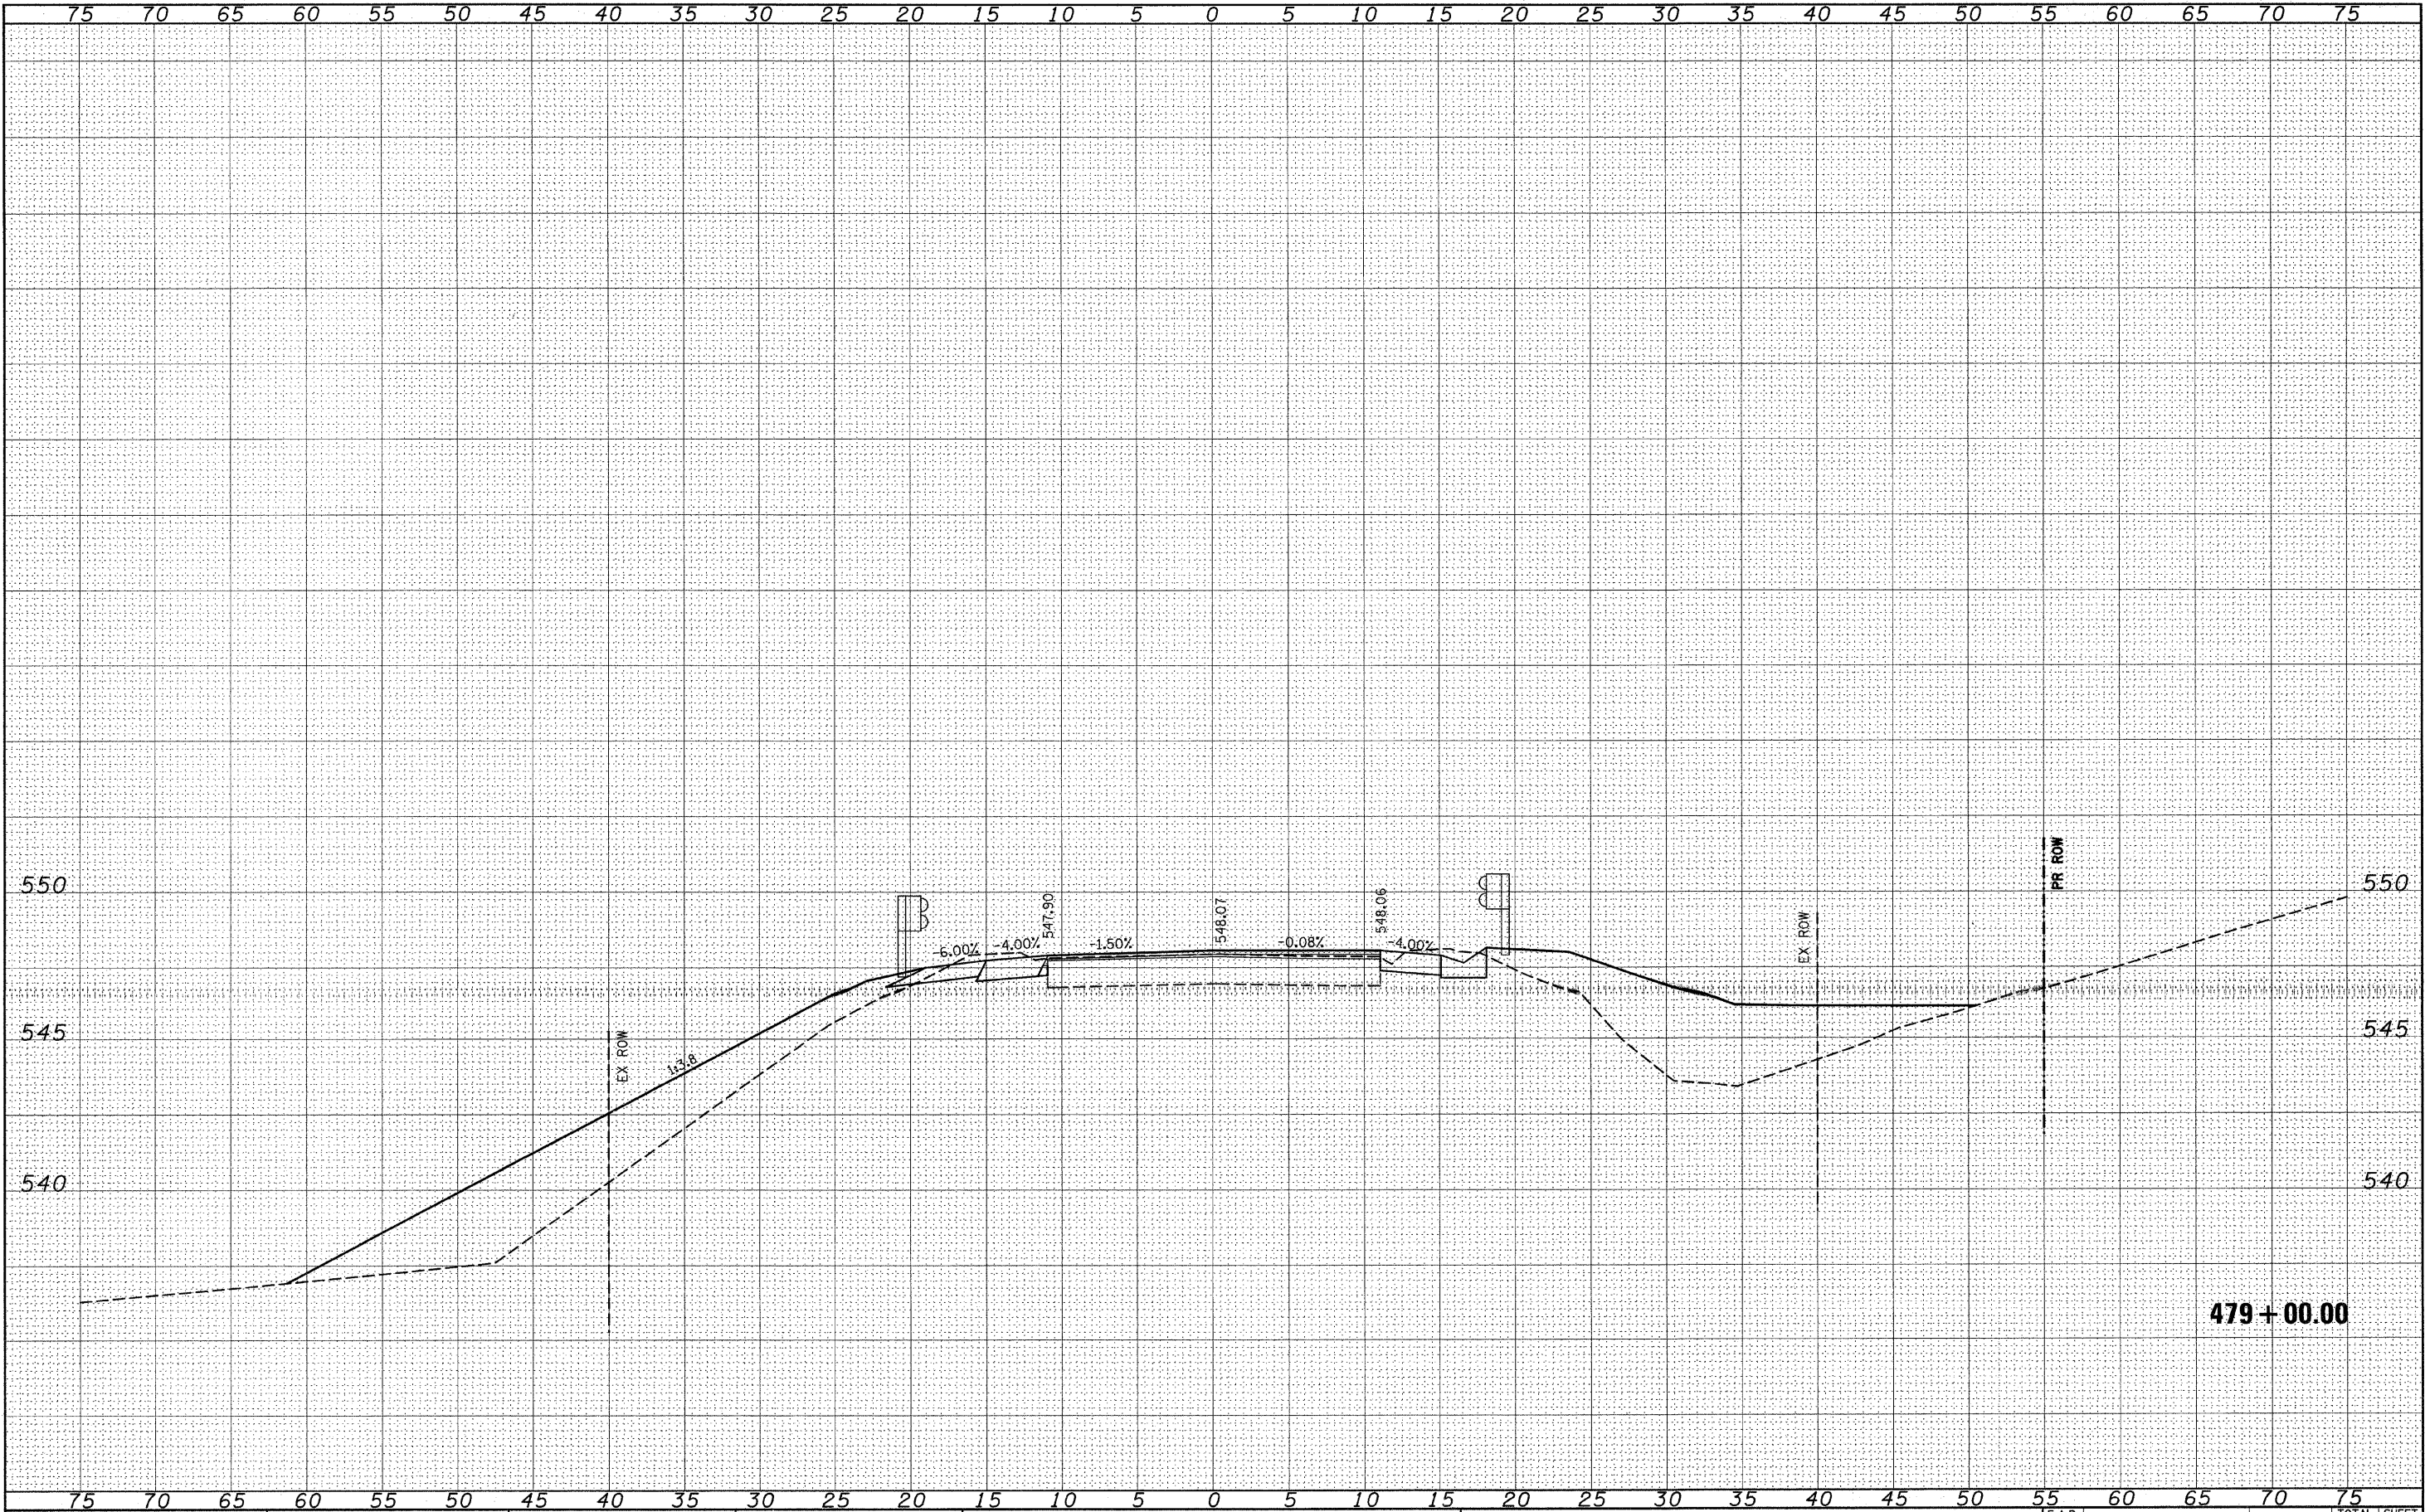


FINAL	SURVEYED	BY	DATE
SURVEY	PLOTTED		
NOTE BOOK	TEMPLATE		
NO.	AREAS CHECKED		


ORIGINAL	SURVEYED	BY	DATE
SURVEY	PLOTTED		
NOTE BOOK	TEMPLATE		
NO.	AREAS CHECKED		

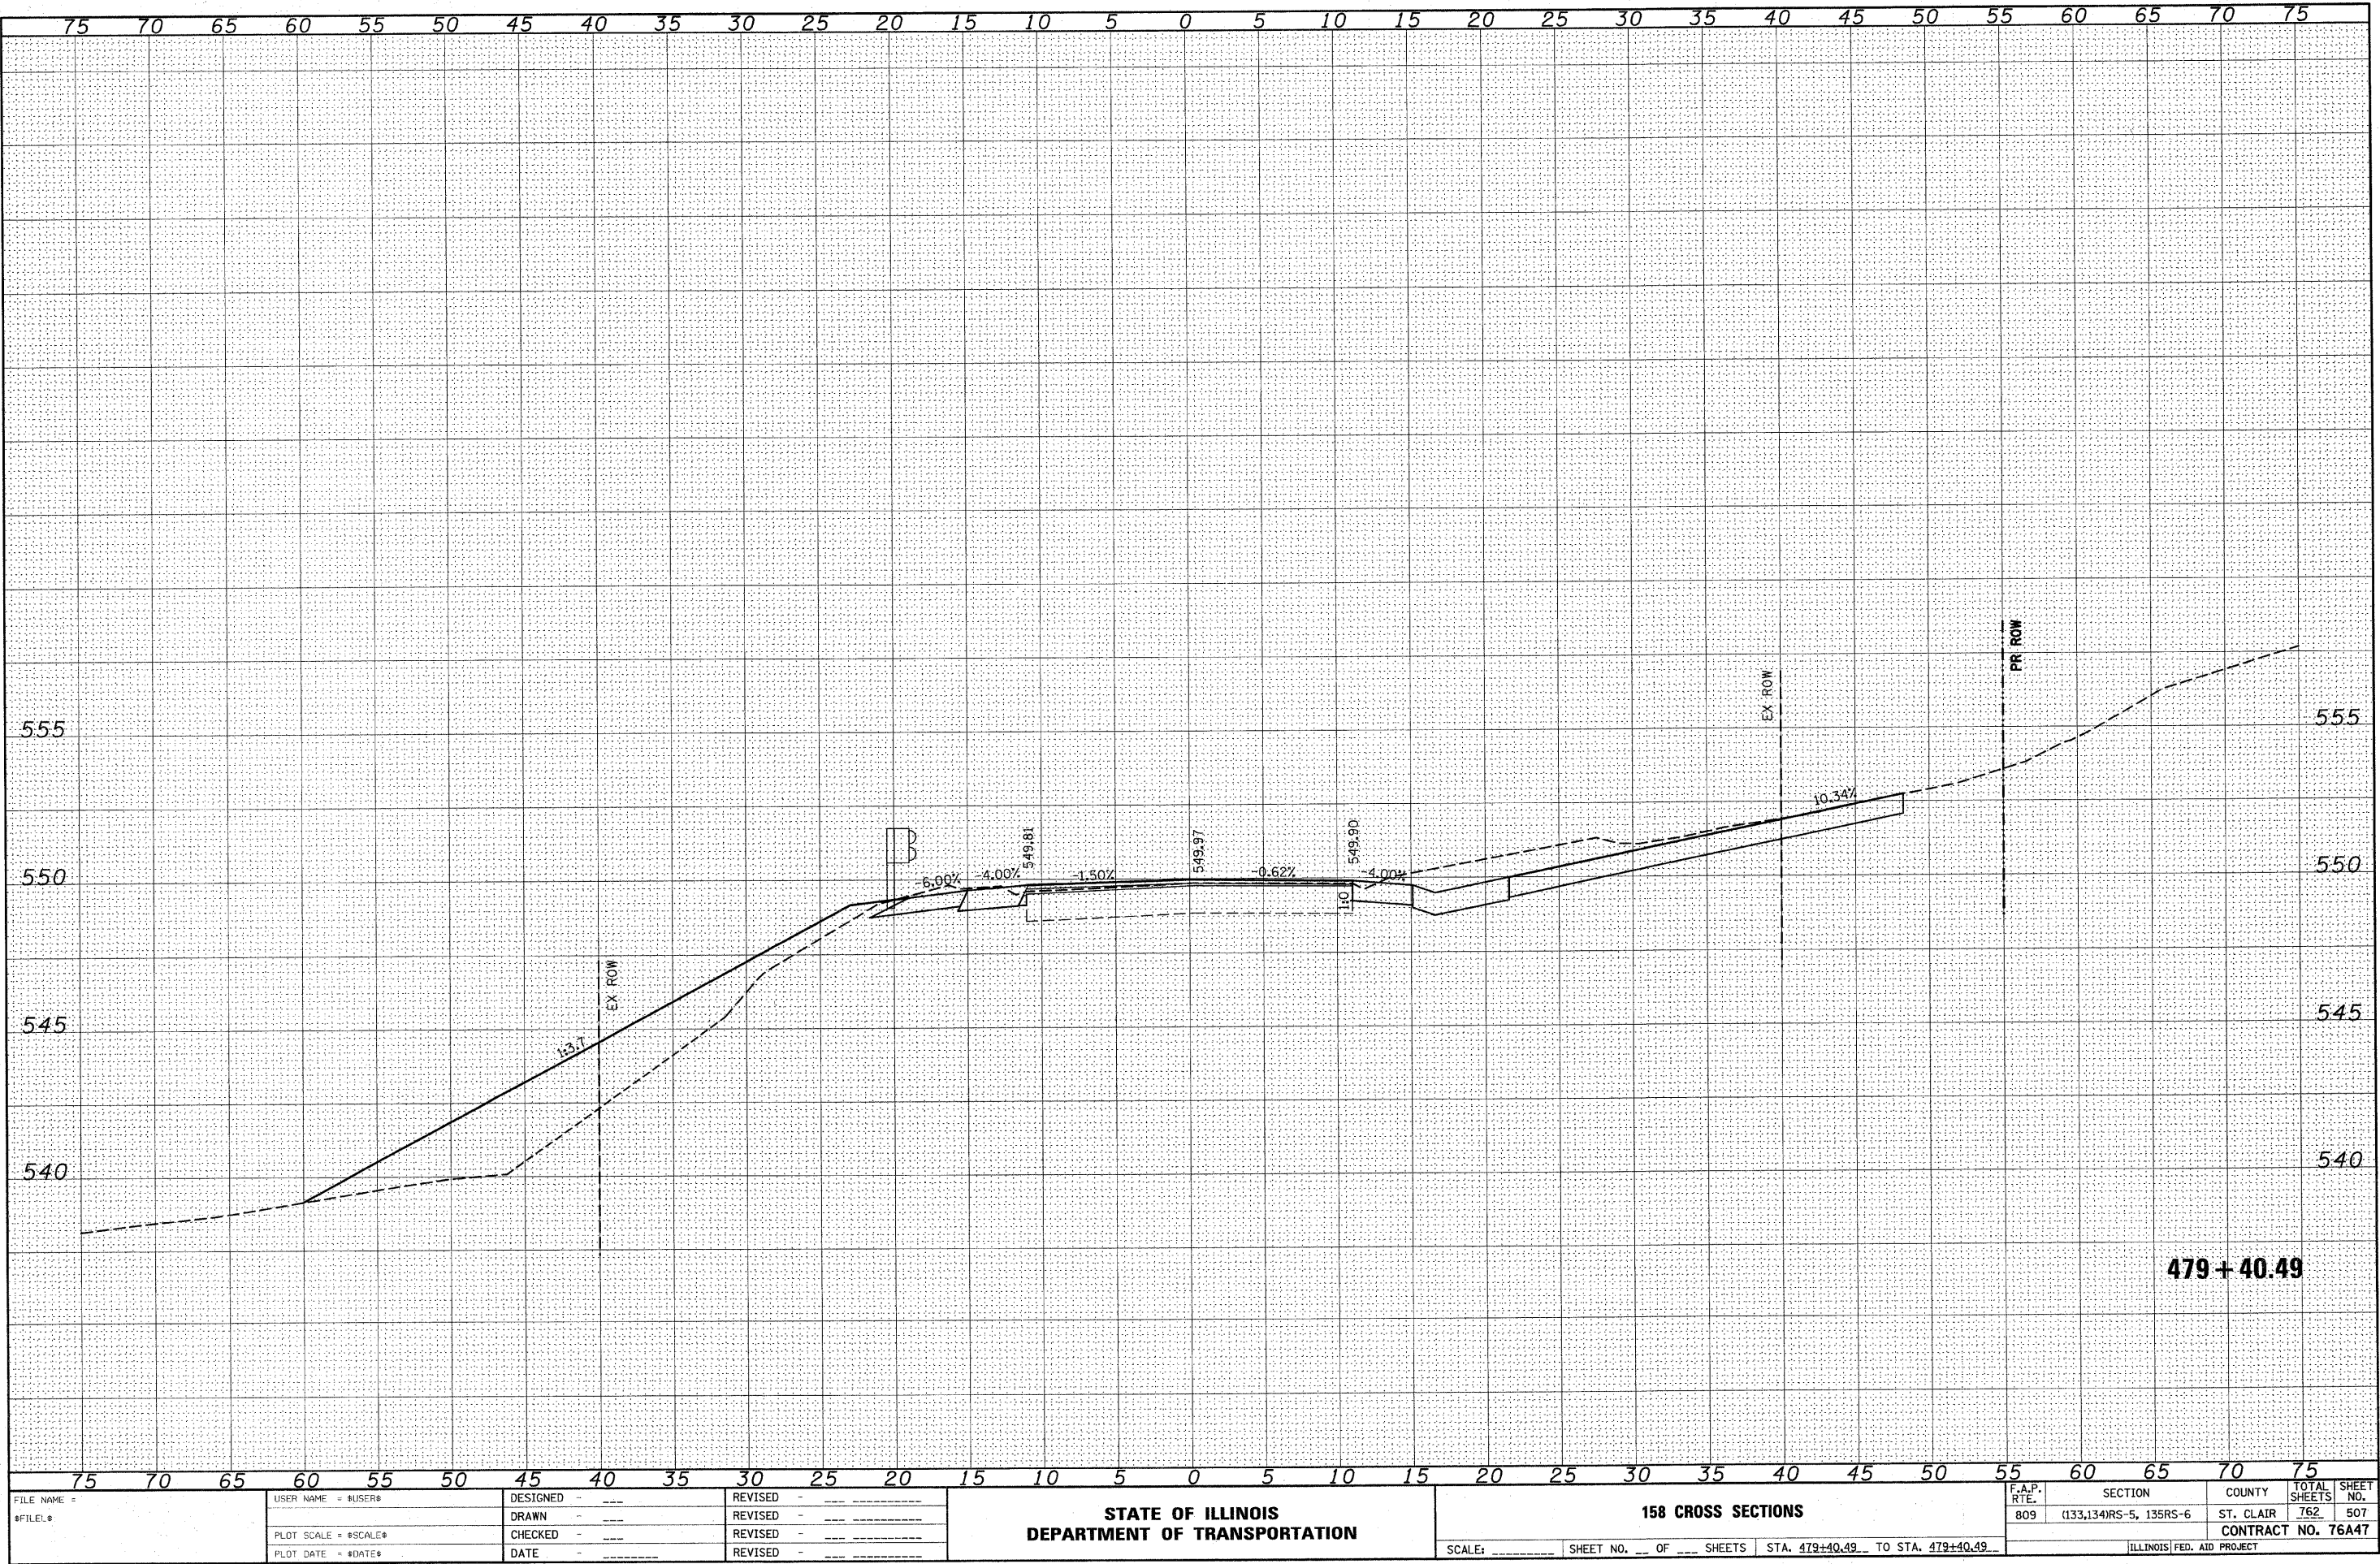

ORIGINAL SURVEY		BY	DATE
SURVIVED			
PLOTTED			
NOTE BOOK			
TEMPLATE			
AREAS			
AREAS CHECKED			
NO			

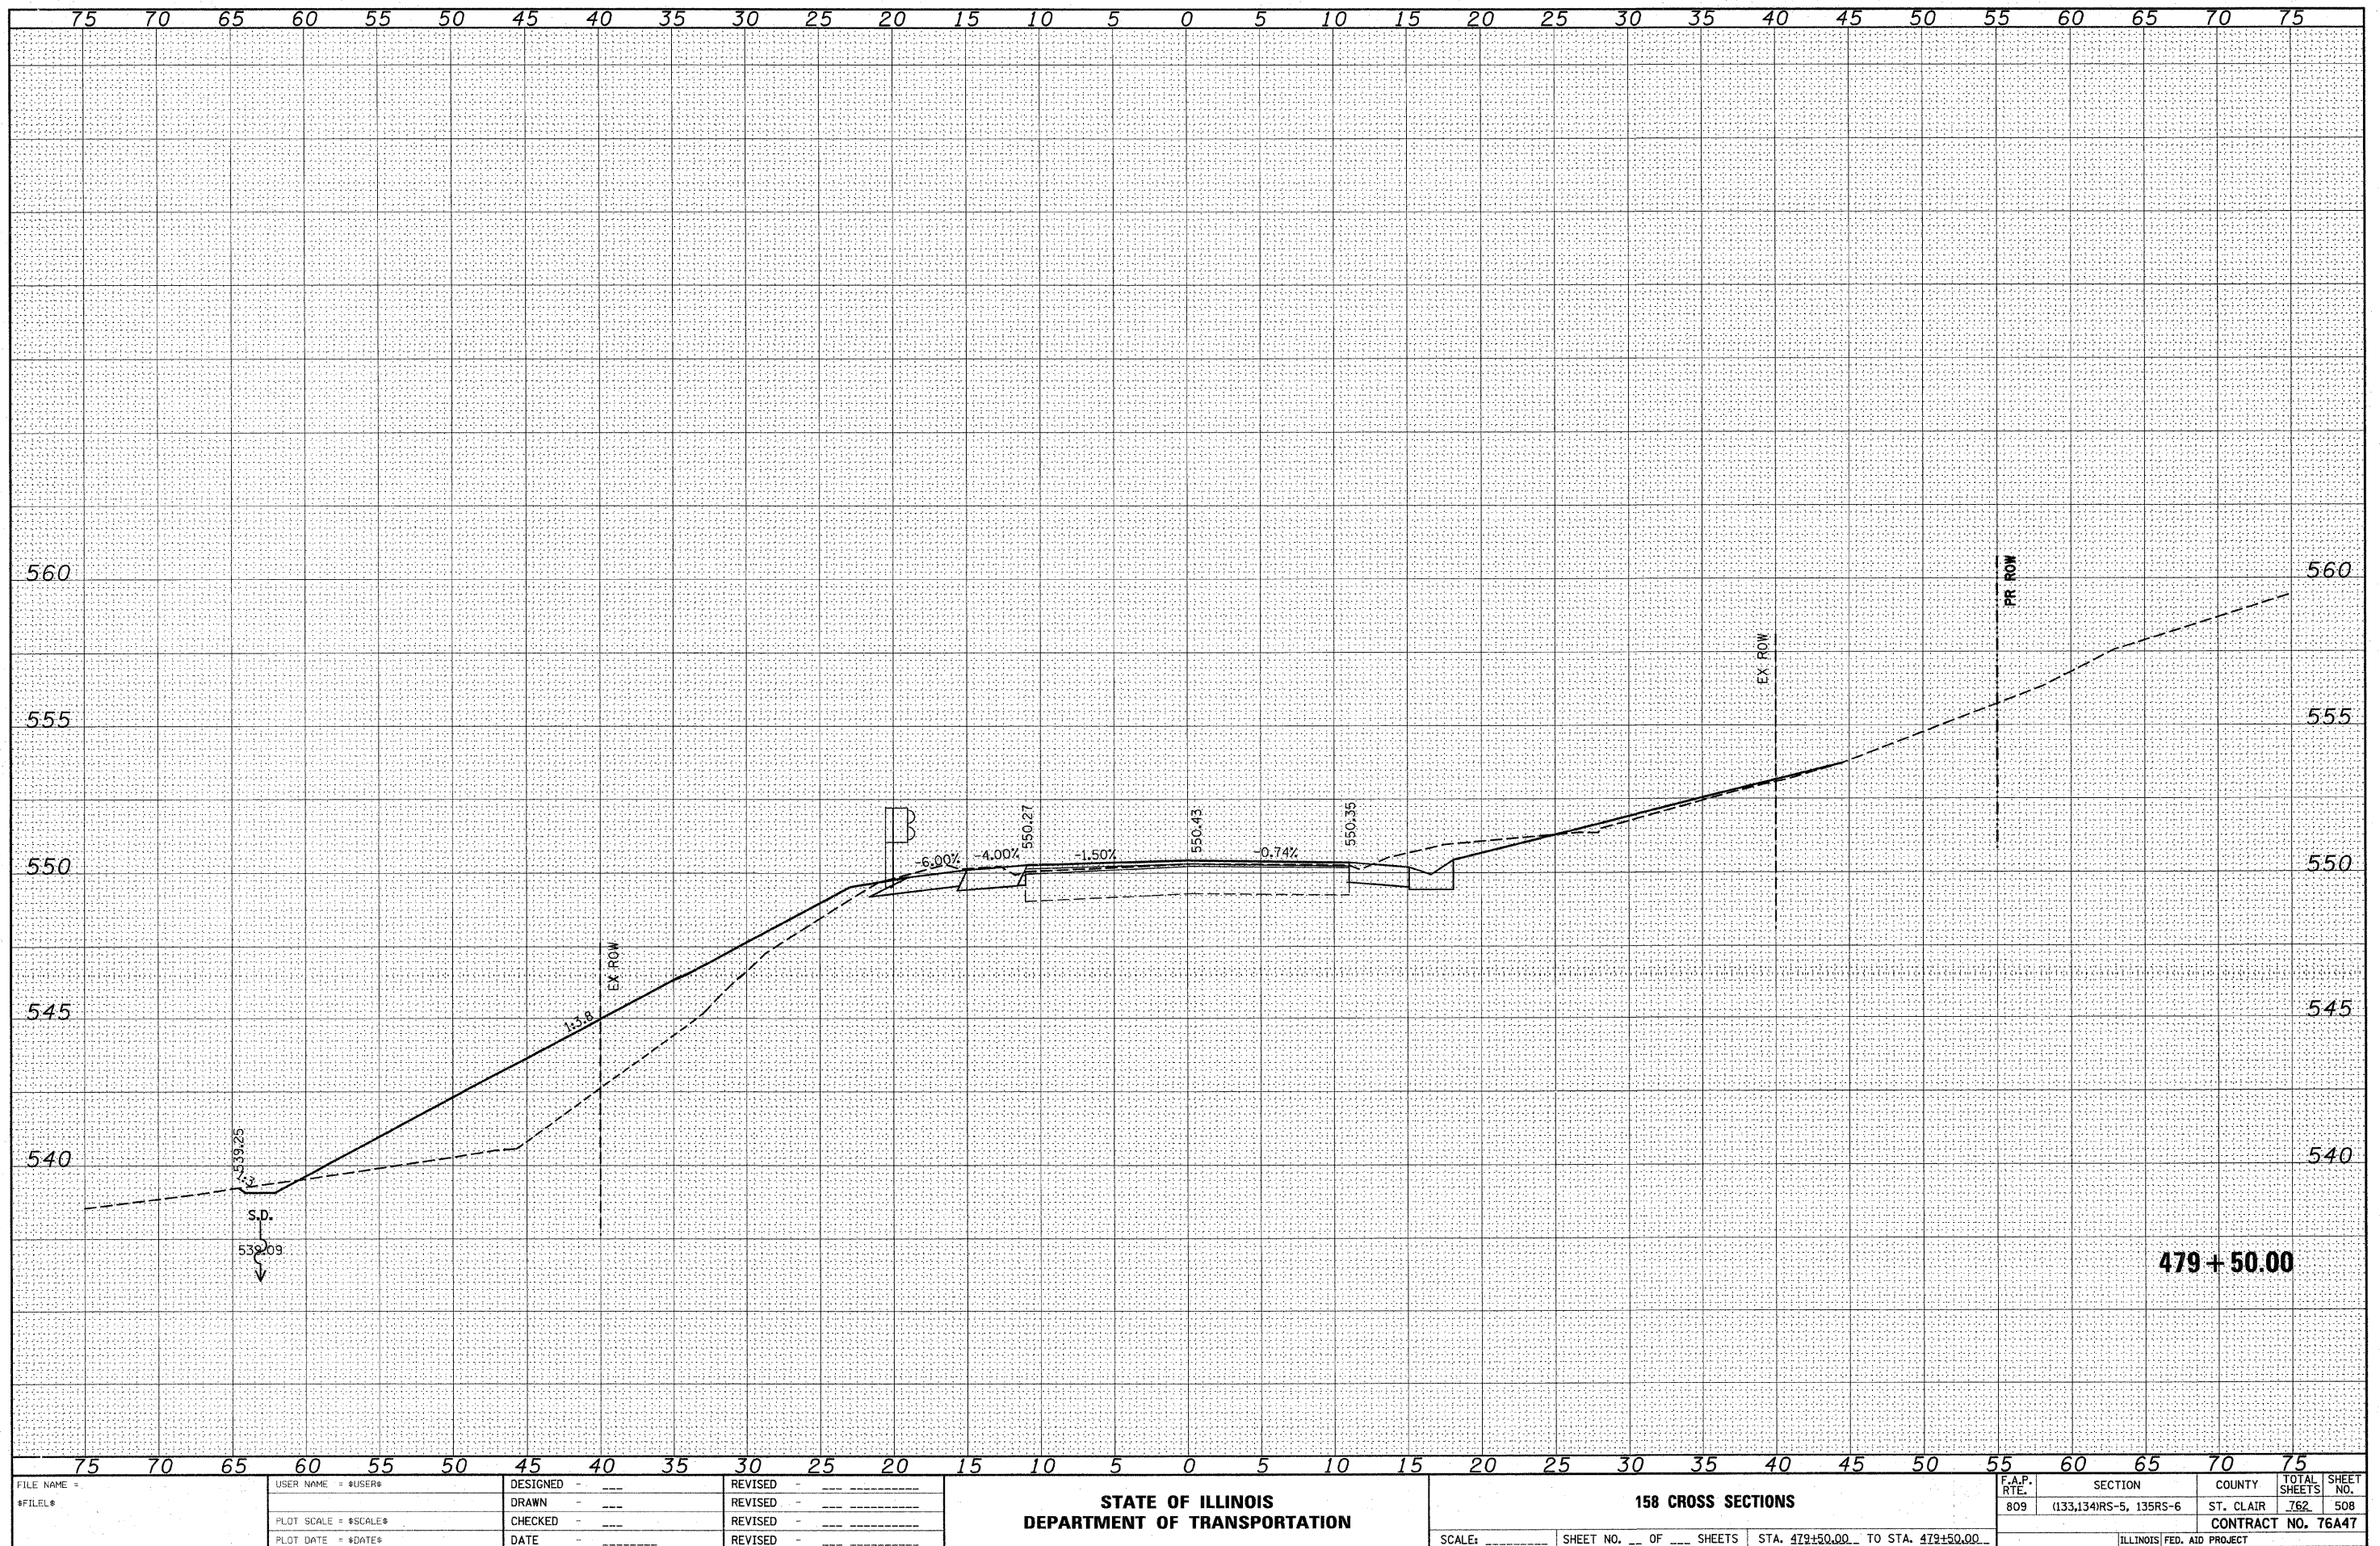


ORIGINAL SURVEY	SURVED	BY	DATE
NOTE BOOK	PLOTTED TEMPLATE		
NO.	AREAS		
	AREAS CHECKED		

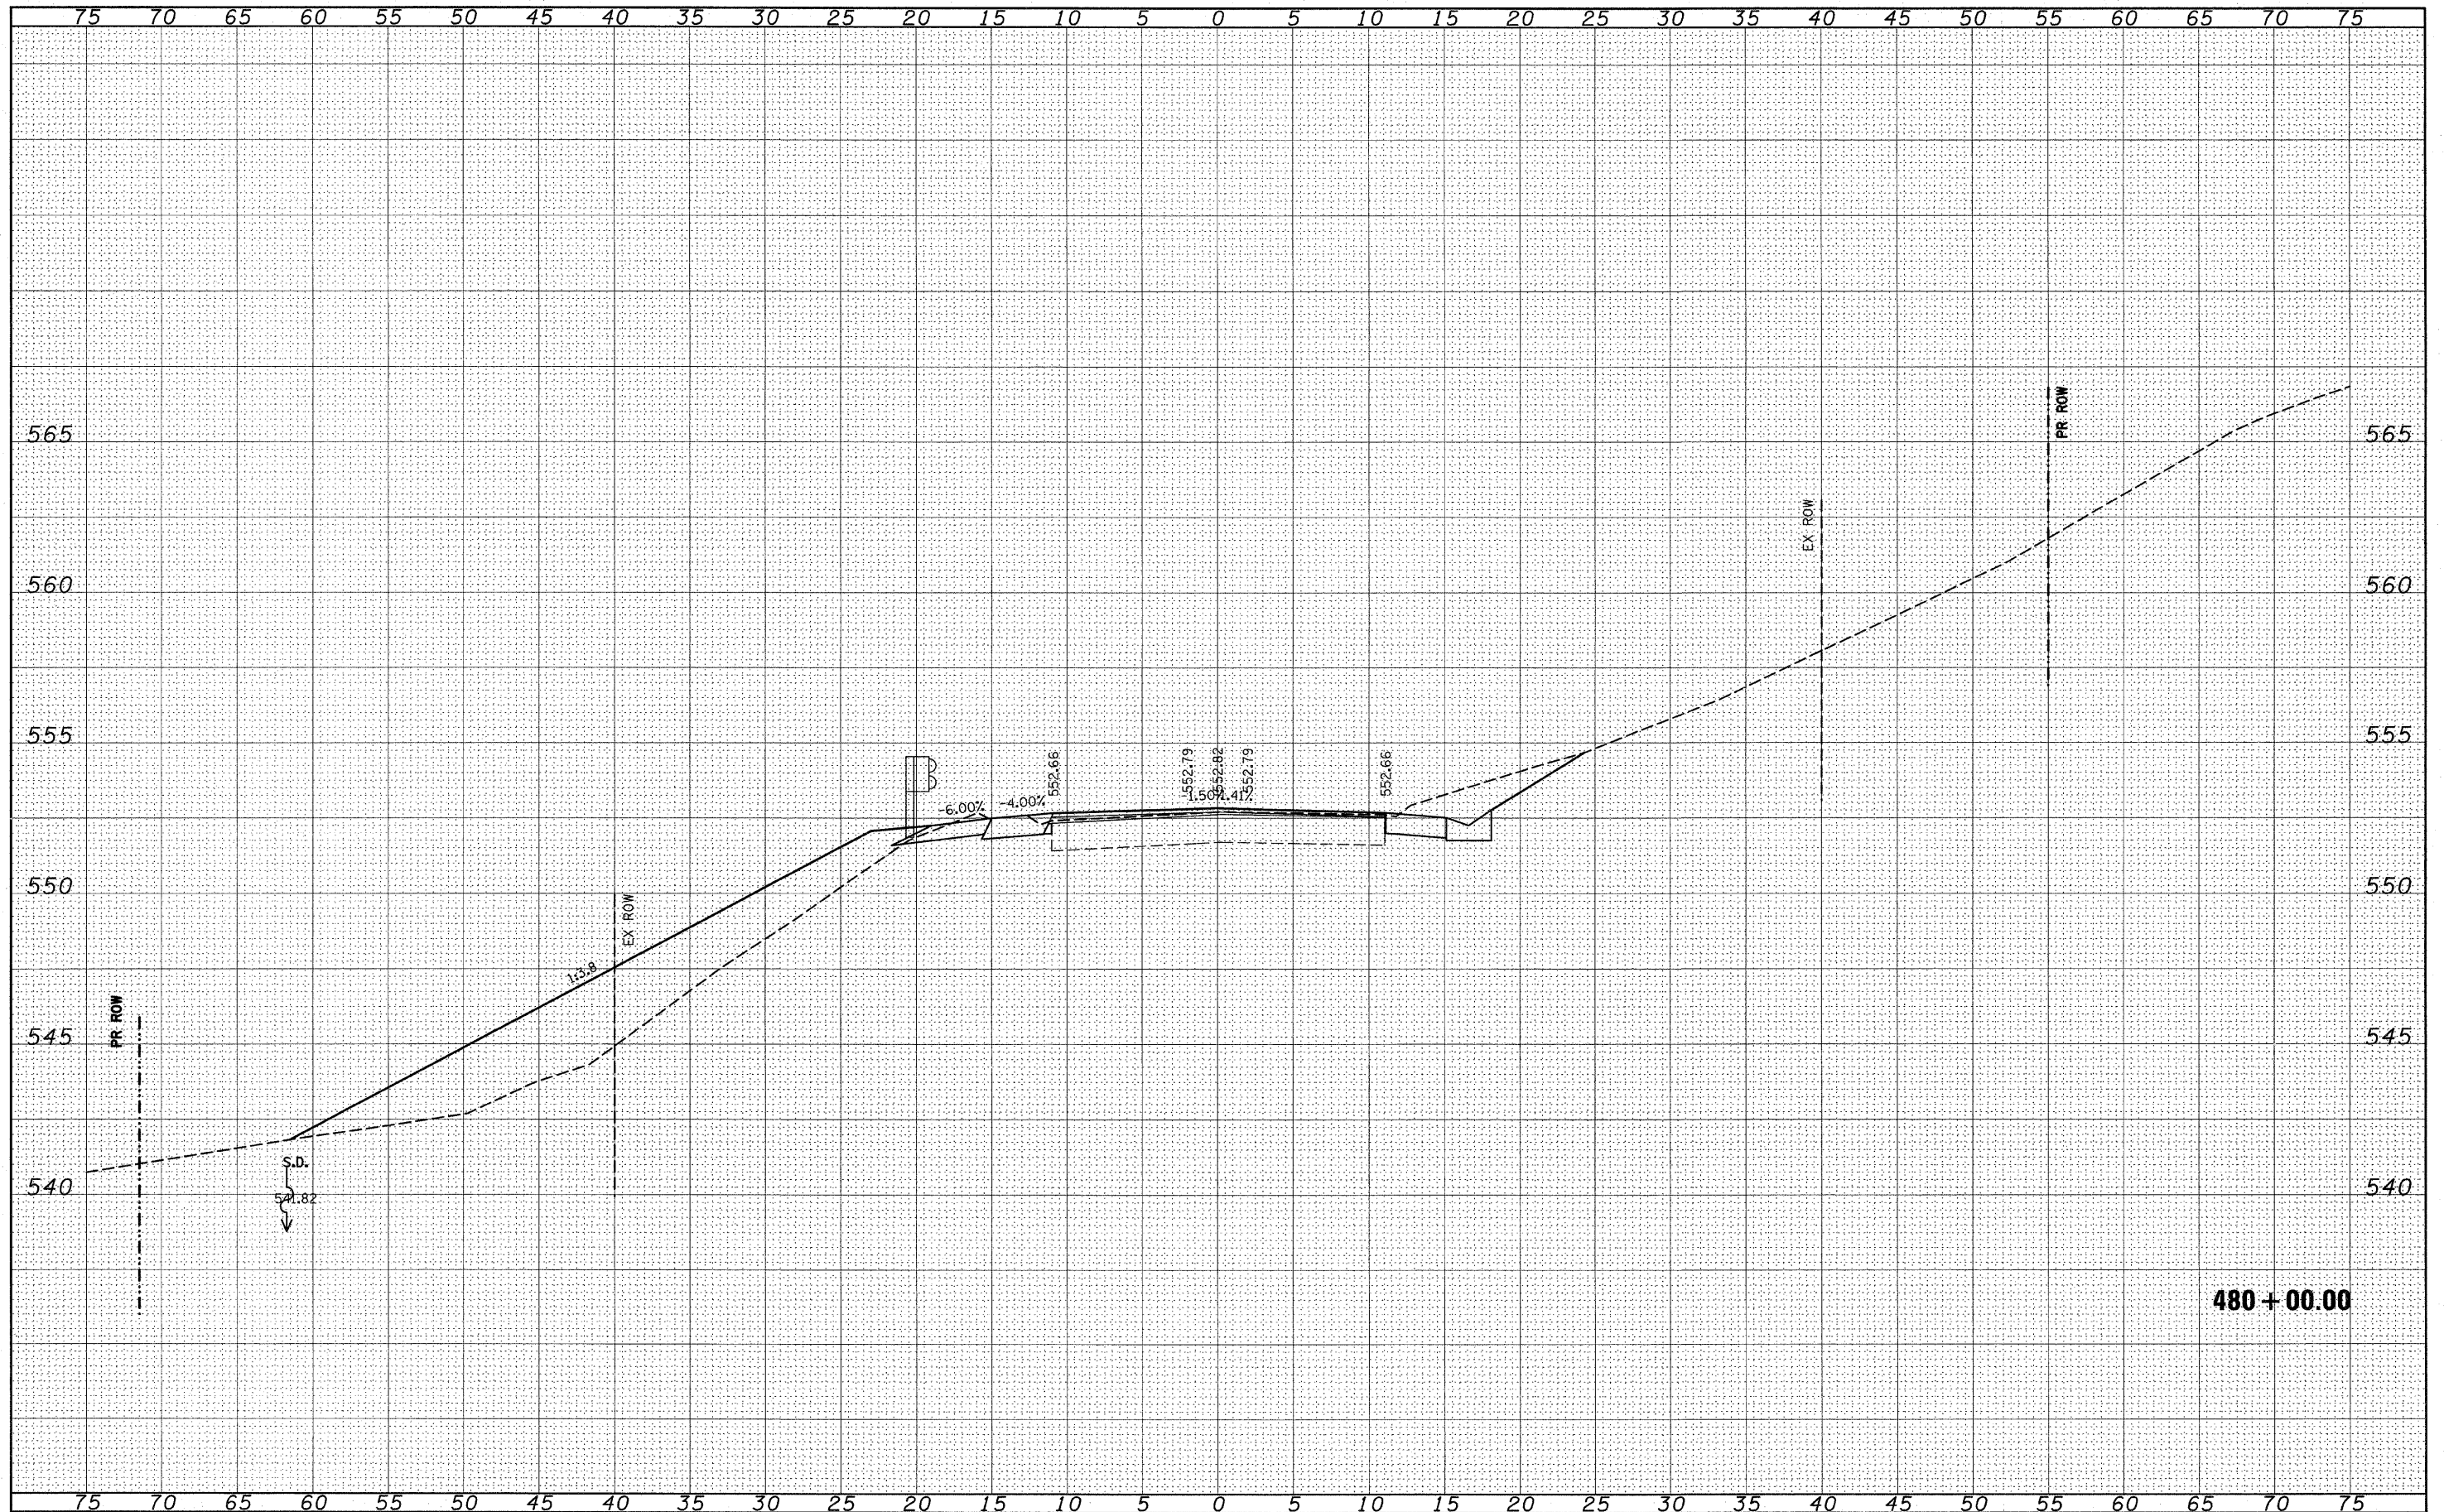

FILE NAME = \$FILEL\$	USER NAME = \$USER\$	DESIGNED -	REVISED -	STATE OF ILLINOIS DEPARTMENT OF TRANSPORTATION	158 CROSS SECTIONS	F.A.P. RTE. 809	SECTION (133,134)RS-5, 135RS-6	COUNTY ST. CLAIR	TOTAL SHEETS 762	SHEET NO. 509	
	PLOT SCALE = \$SCALE\$	DRAWN -	REVISED -								
	PLOT DATE = \$DATE\$	CHECKED -	REVISED -			SCALE: _____	SHEET NO. ____ OF ____ SHEETS	STA. 480+00.00 TO STA. 480+00.00	CONTRACT NO. 76A47		
		DATE -	REVISED -			ILLINOIS FED. AID PROJECT					


FINAL SURVEY	SURVEYED	BY	DATE
NOTE BOOK	PLOTTED		
NO.	TEMPLATE		
	AREAS CHECKED		

ORIGINAL SURVEY	SURVEYED	BY	DATE
NOTE BOOK	PLOTTED		
NO.	TEMPLATE		
	AREAS CHECKED		

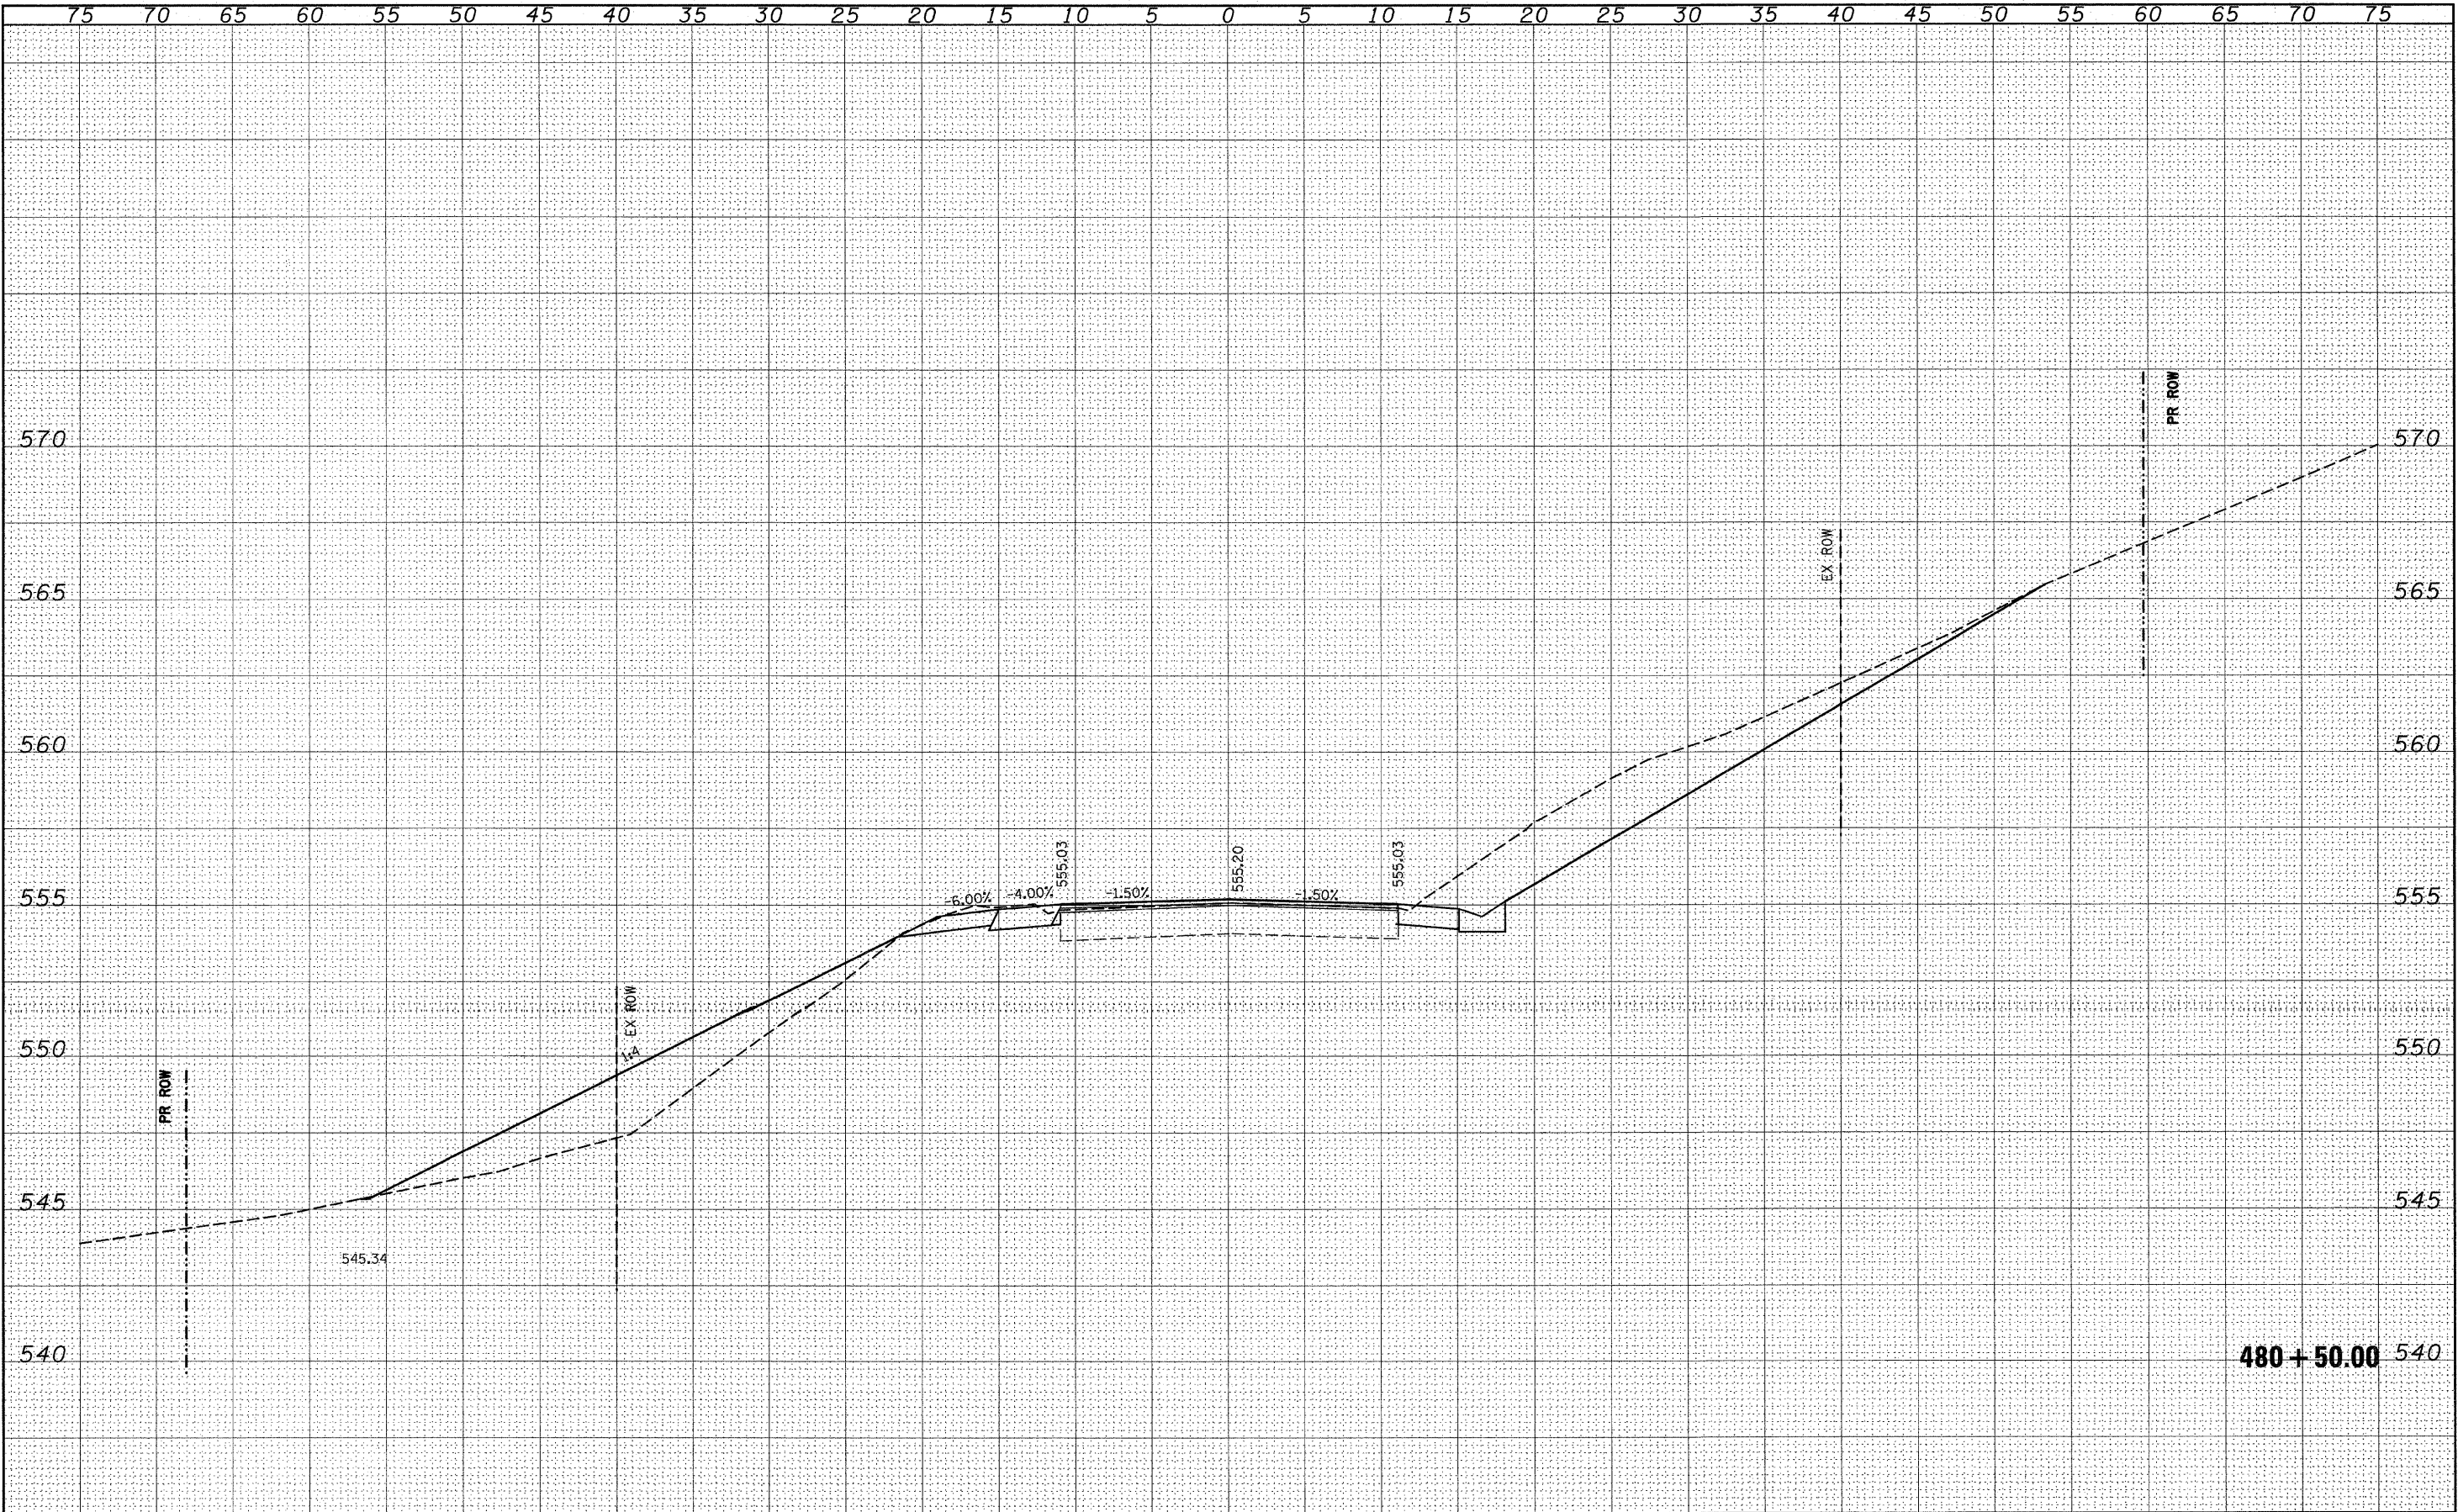


FINAL	SURVEY	SURVEYED	BY	DATE
NOTE	BOOK	PLOTTED		
		TEMPLATE		
		AREAS		
		CHECKED		

ORIGINAL	SURVEY	SURVEYED	BY	DATE
NOTE	BOOK	PLOTTED		
		TEMPLATE		
		AREAS		
		CHECKED		

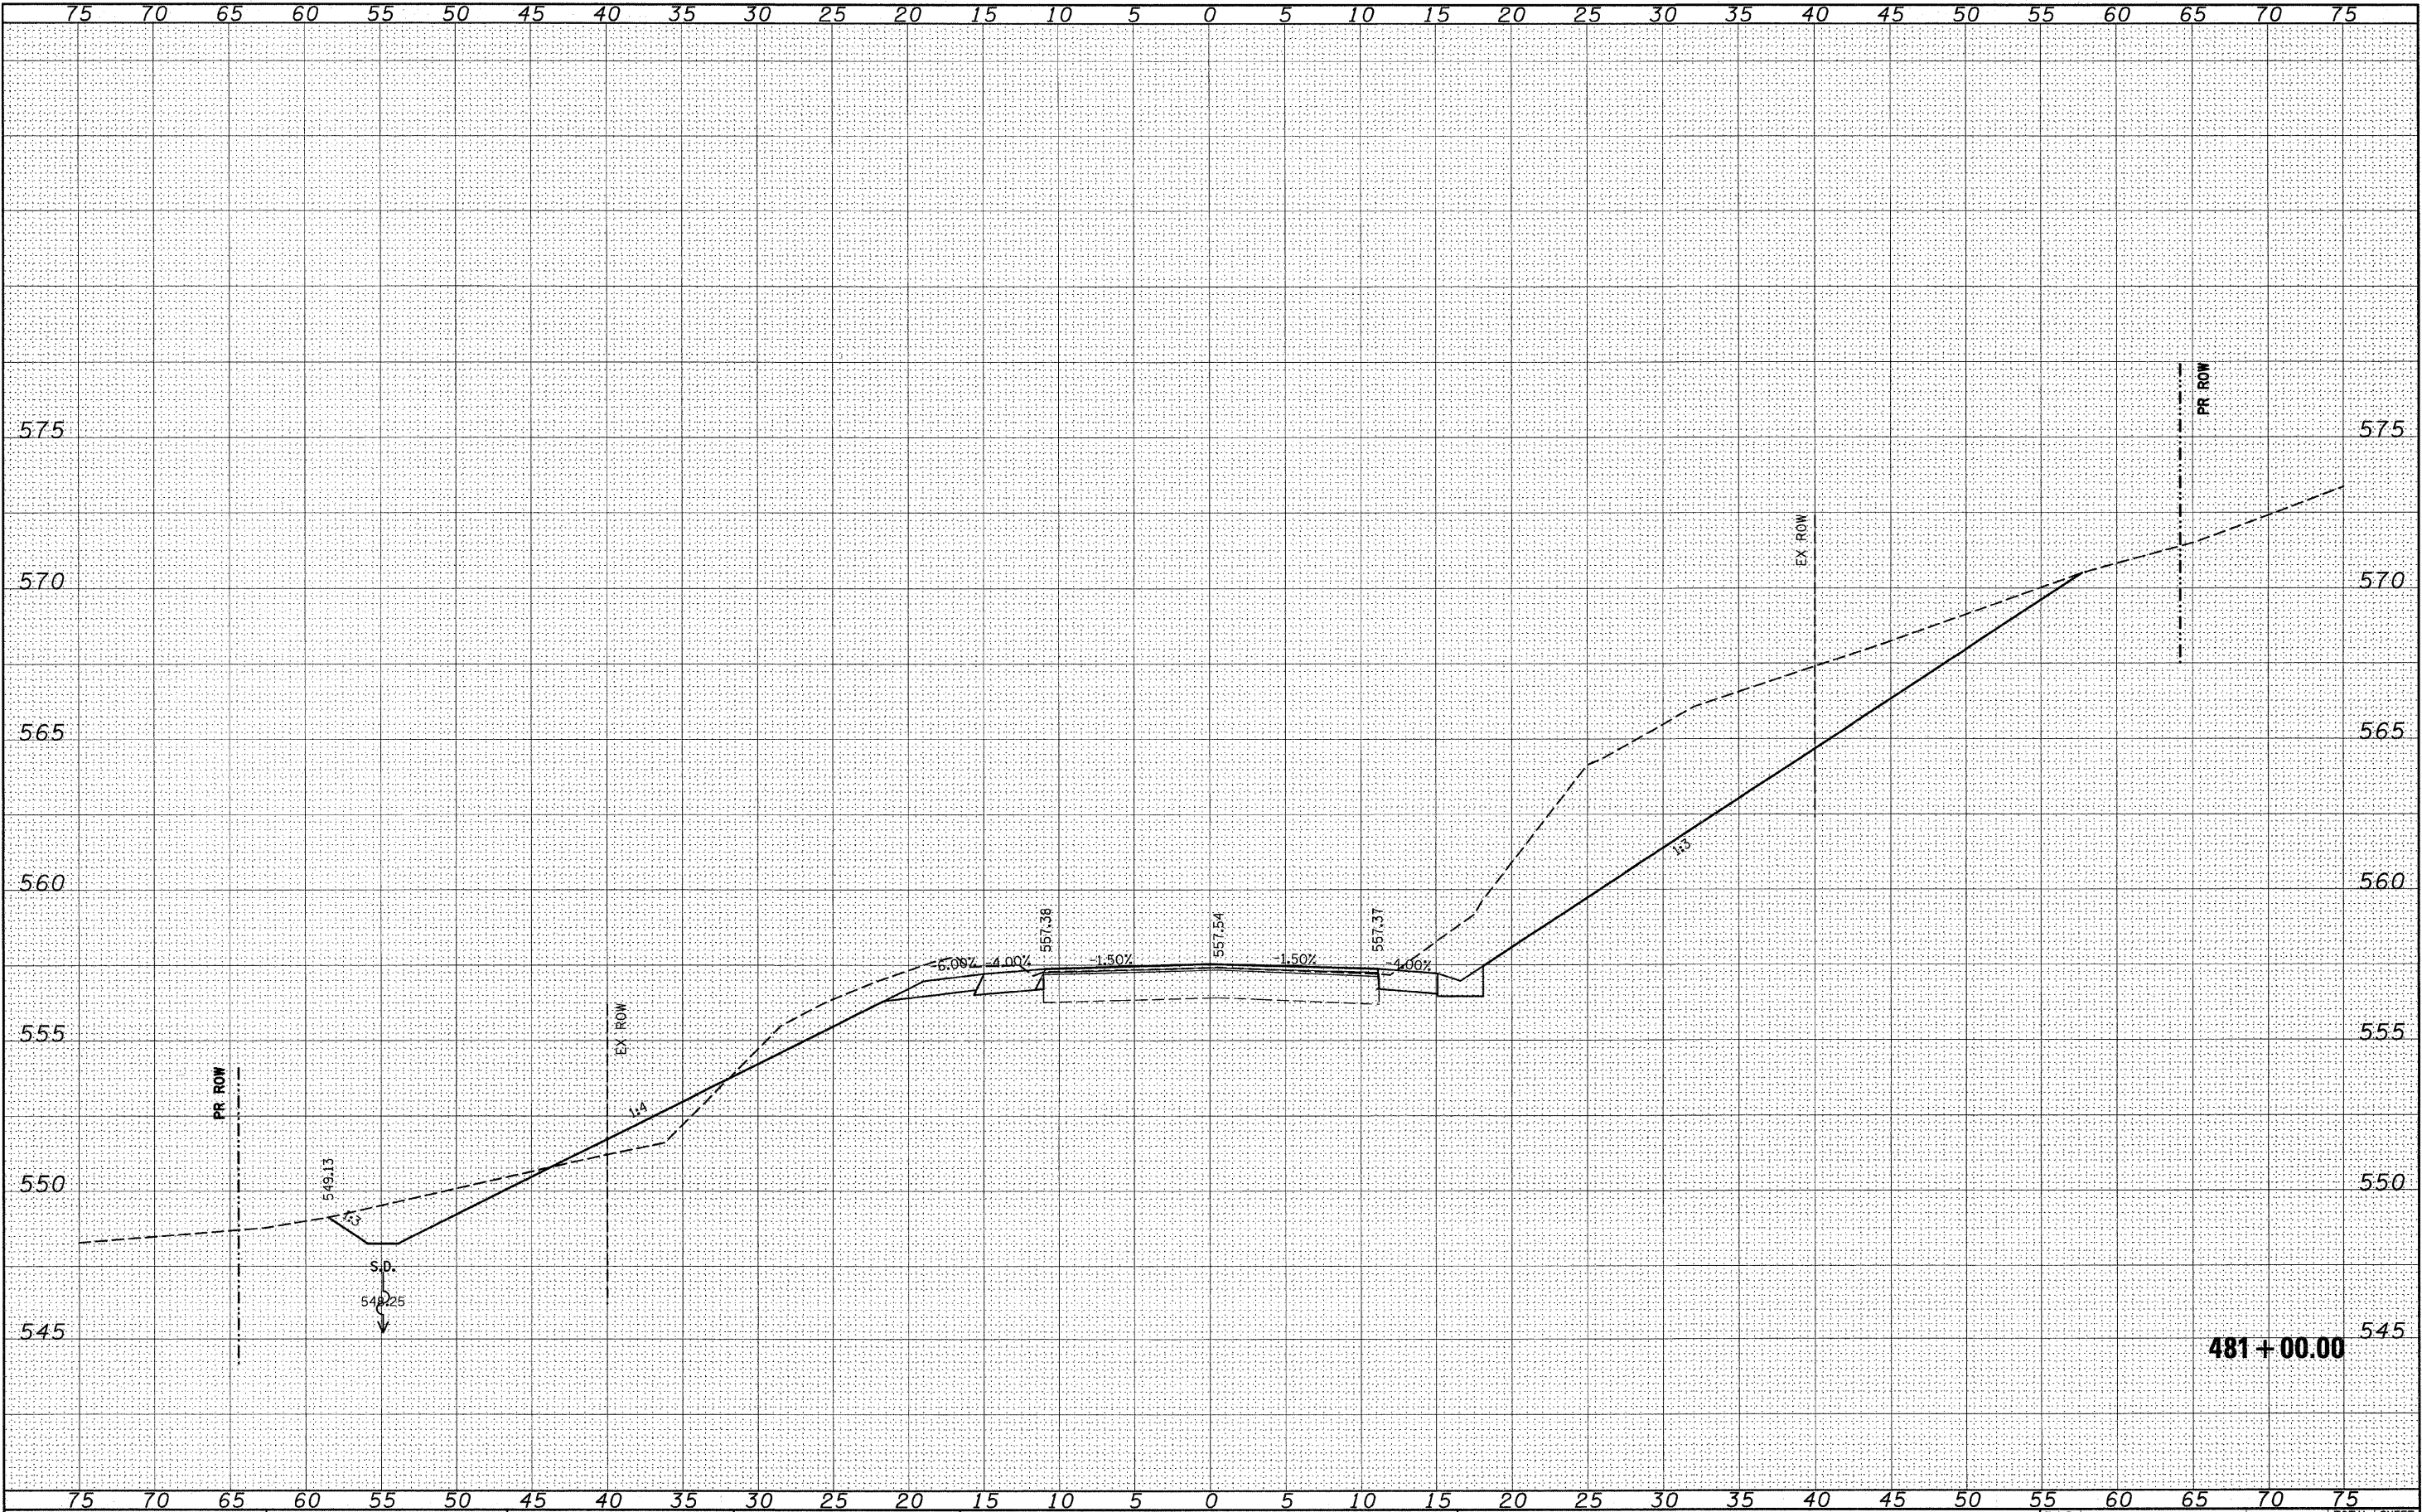

FINAL SURVEY	SURVEYED	BY	DATE
NOTE BOOK	PLOTTED		
NO.	TEMPLATE		
	AREAS		
	CHECKED		


ORIGINAL SURVEY	SURVEYED	BY	DATE
NOTE BOOK	PLOTTED		
NO.	TEMPLATE		
	AREAS		
	CHECKED		

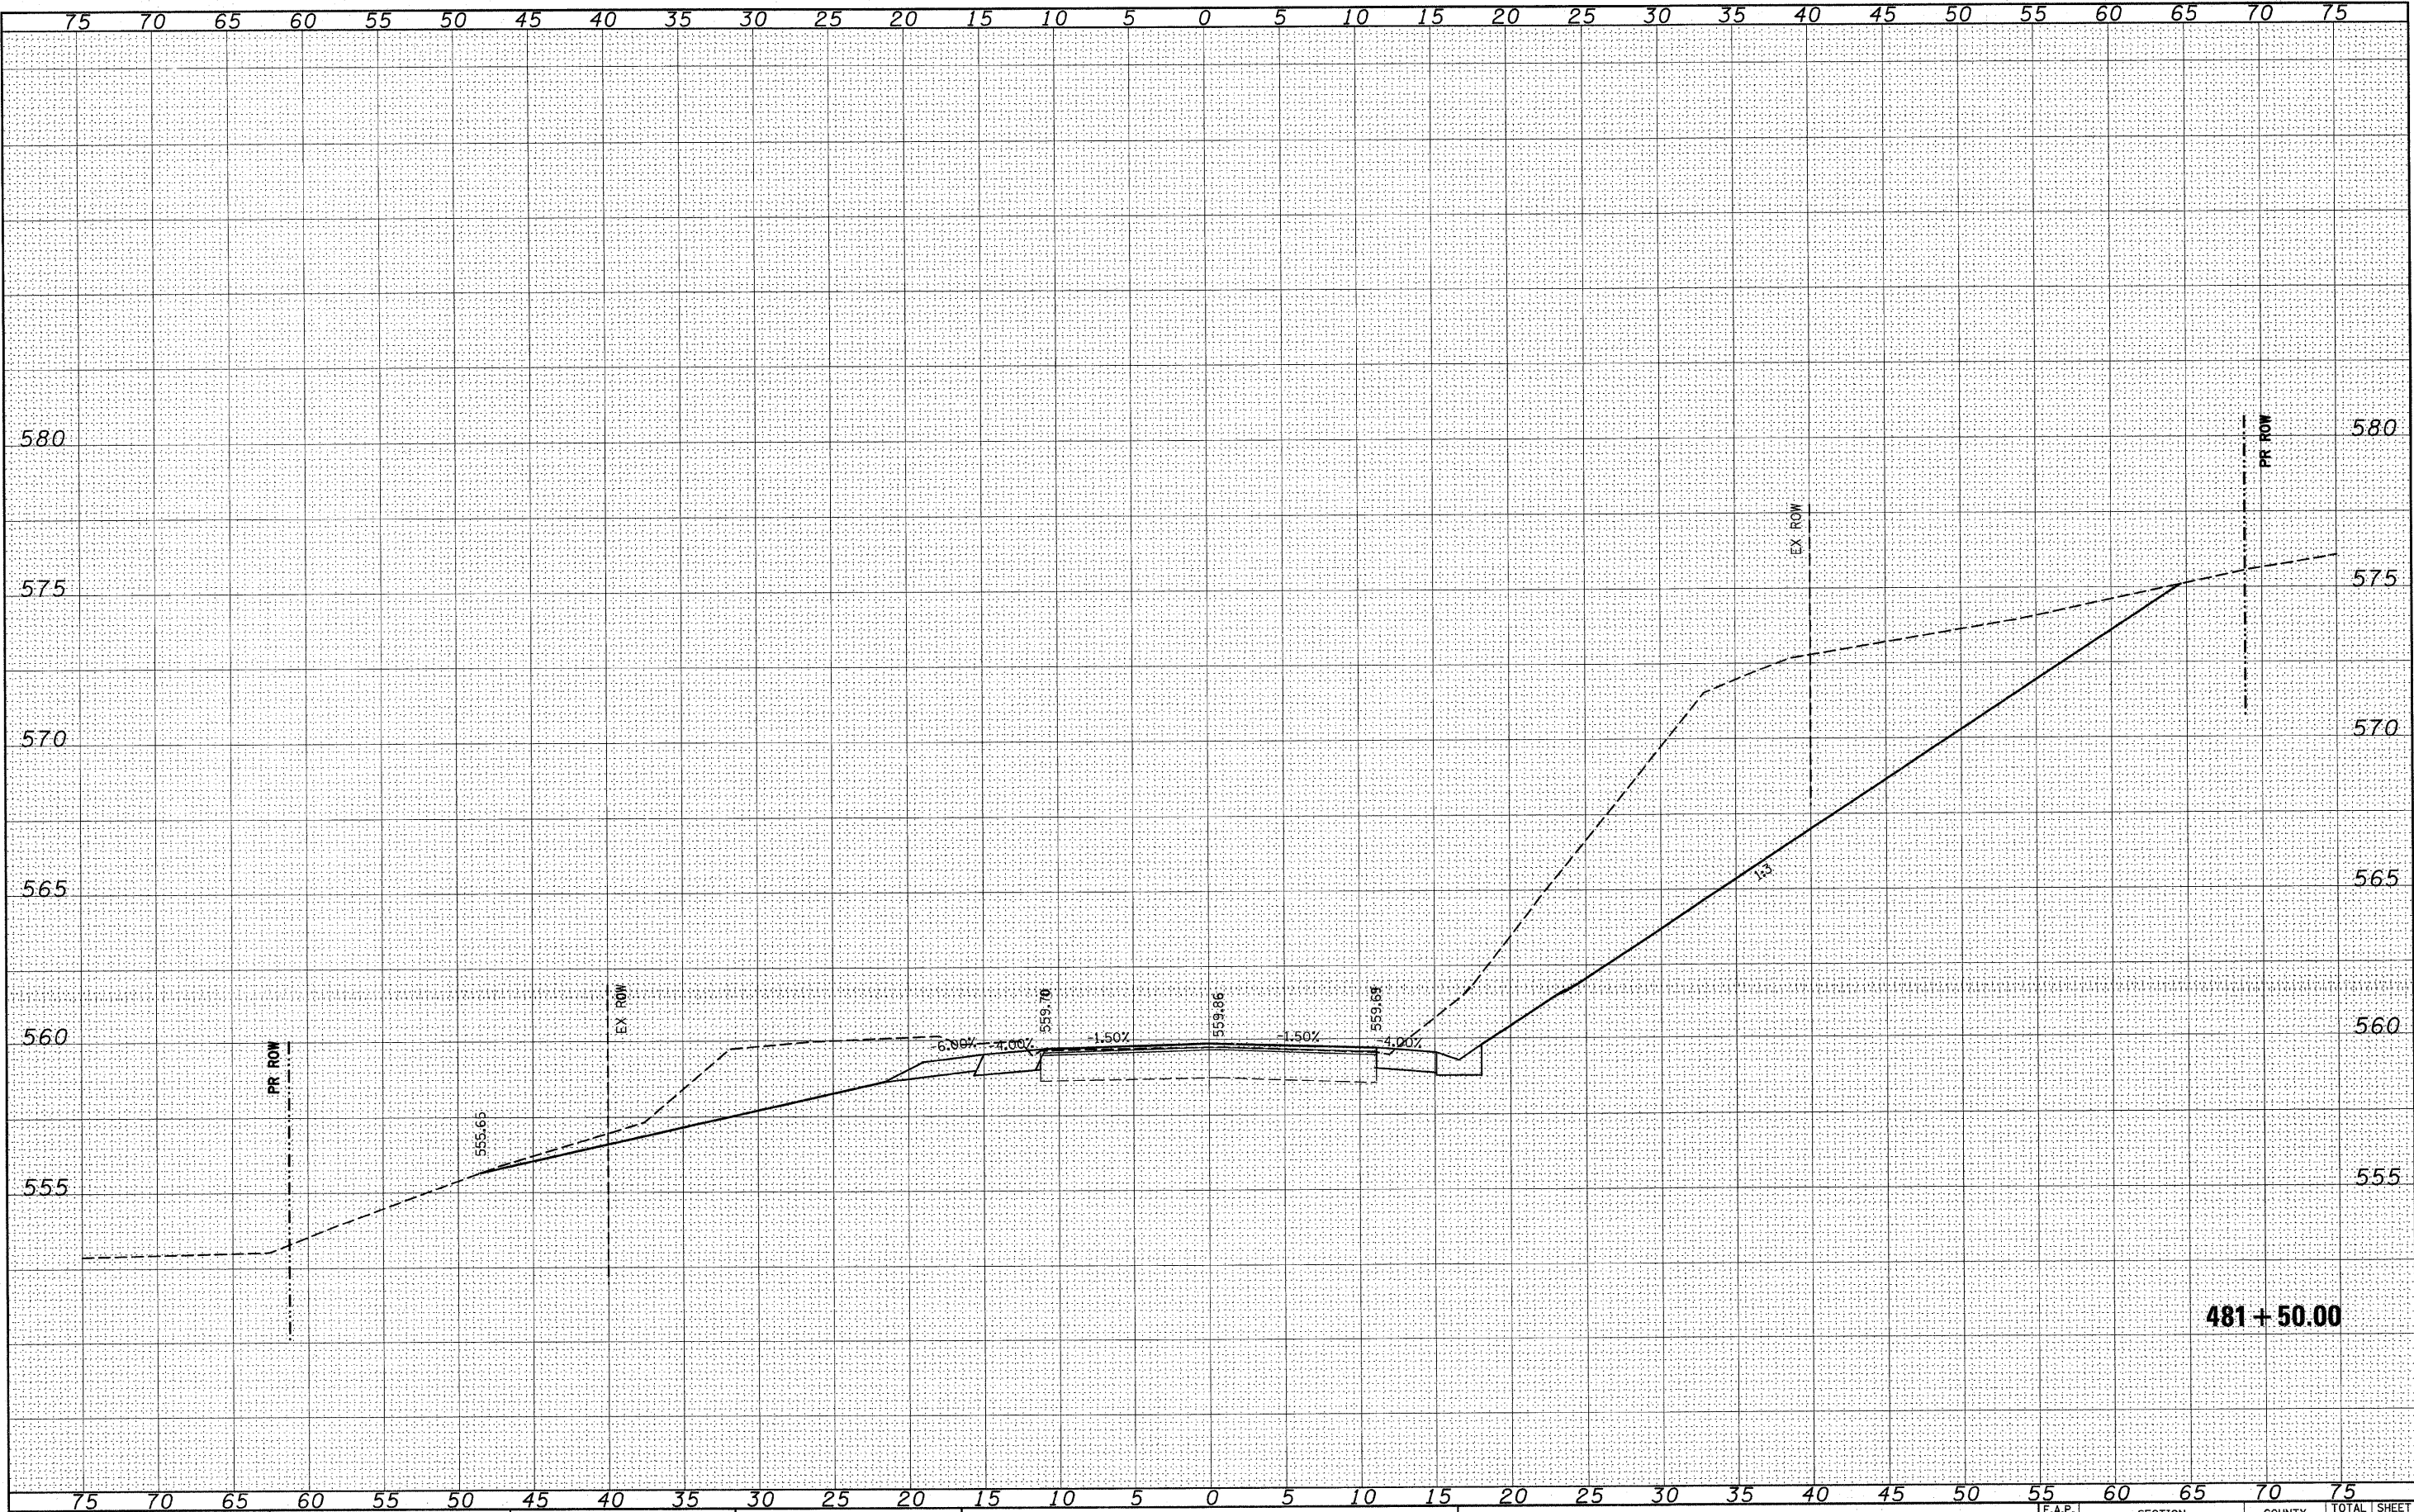

FILE NAME =	USER NAME = #USER#	DESIGNED -	REVISED -	STATE OF ILLINOIS DEPARTMENT OF TRANSPORTATION	158 CROSS SECTIONS	SCALE: _____ SHEET NO. ____ OF ____ SHEETS STA. 481+50.00 TO STA. 481+50.00	F.A.P. RTE. 809	SECTION	COUNTY	TOTAL SHEETS	SHEET NO.
#FILE#		DRAWN -	REVISED -					(133,134)RS-5, 135RS-6	ST. CLAIR	762	512
PLOT SCALE = #SCALE#		CHECKED -	REVISED -					CONTRACT NO. 76A47			
PLOT DATE = #DATE#		DATE -	REVISED -					ILLINOIS FED. AID PROJECT			


FINAL	SURVEY	SURVEYED	BY	DATE
NOTE	BOOK	PLOTTED		
NO.		TEMPLATE		
		AREAS		
		CHECKED		

ORIGINAL	SURVEY	SURVEYED	BY	DATE
NOTE	BOOK	PLOTTED		
NO.		TEMPLATE		
		AREAS		
		CHECKED		

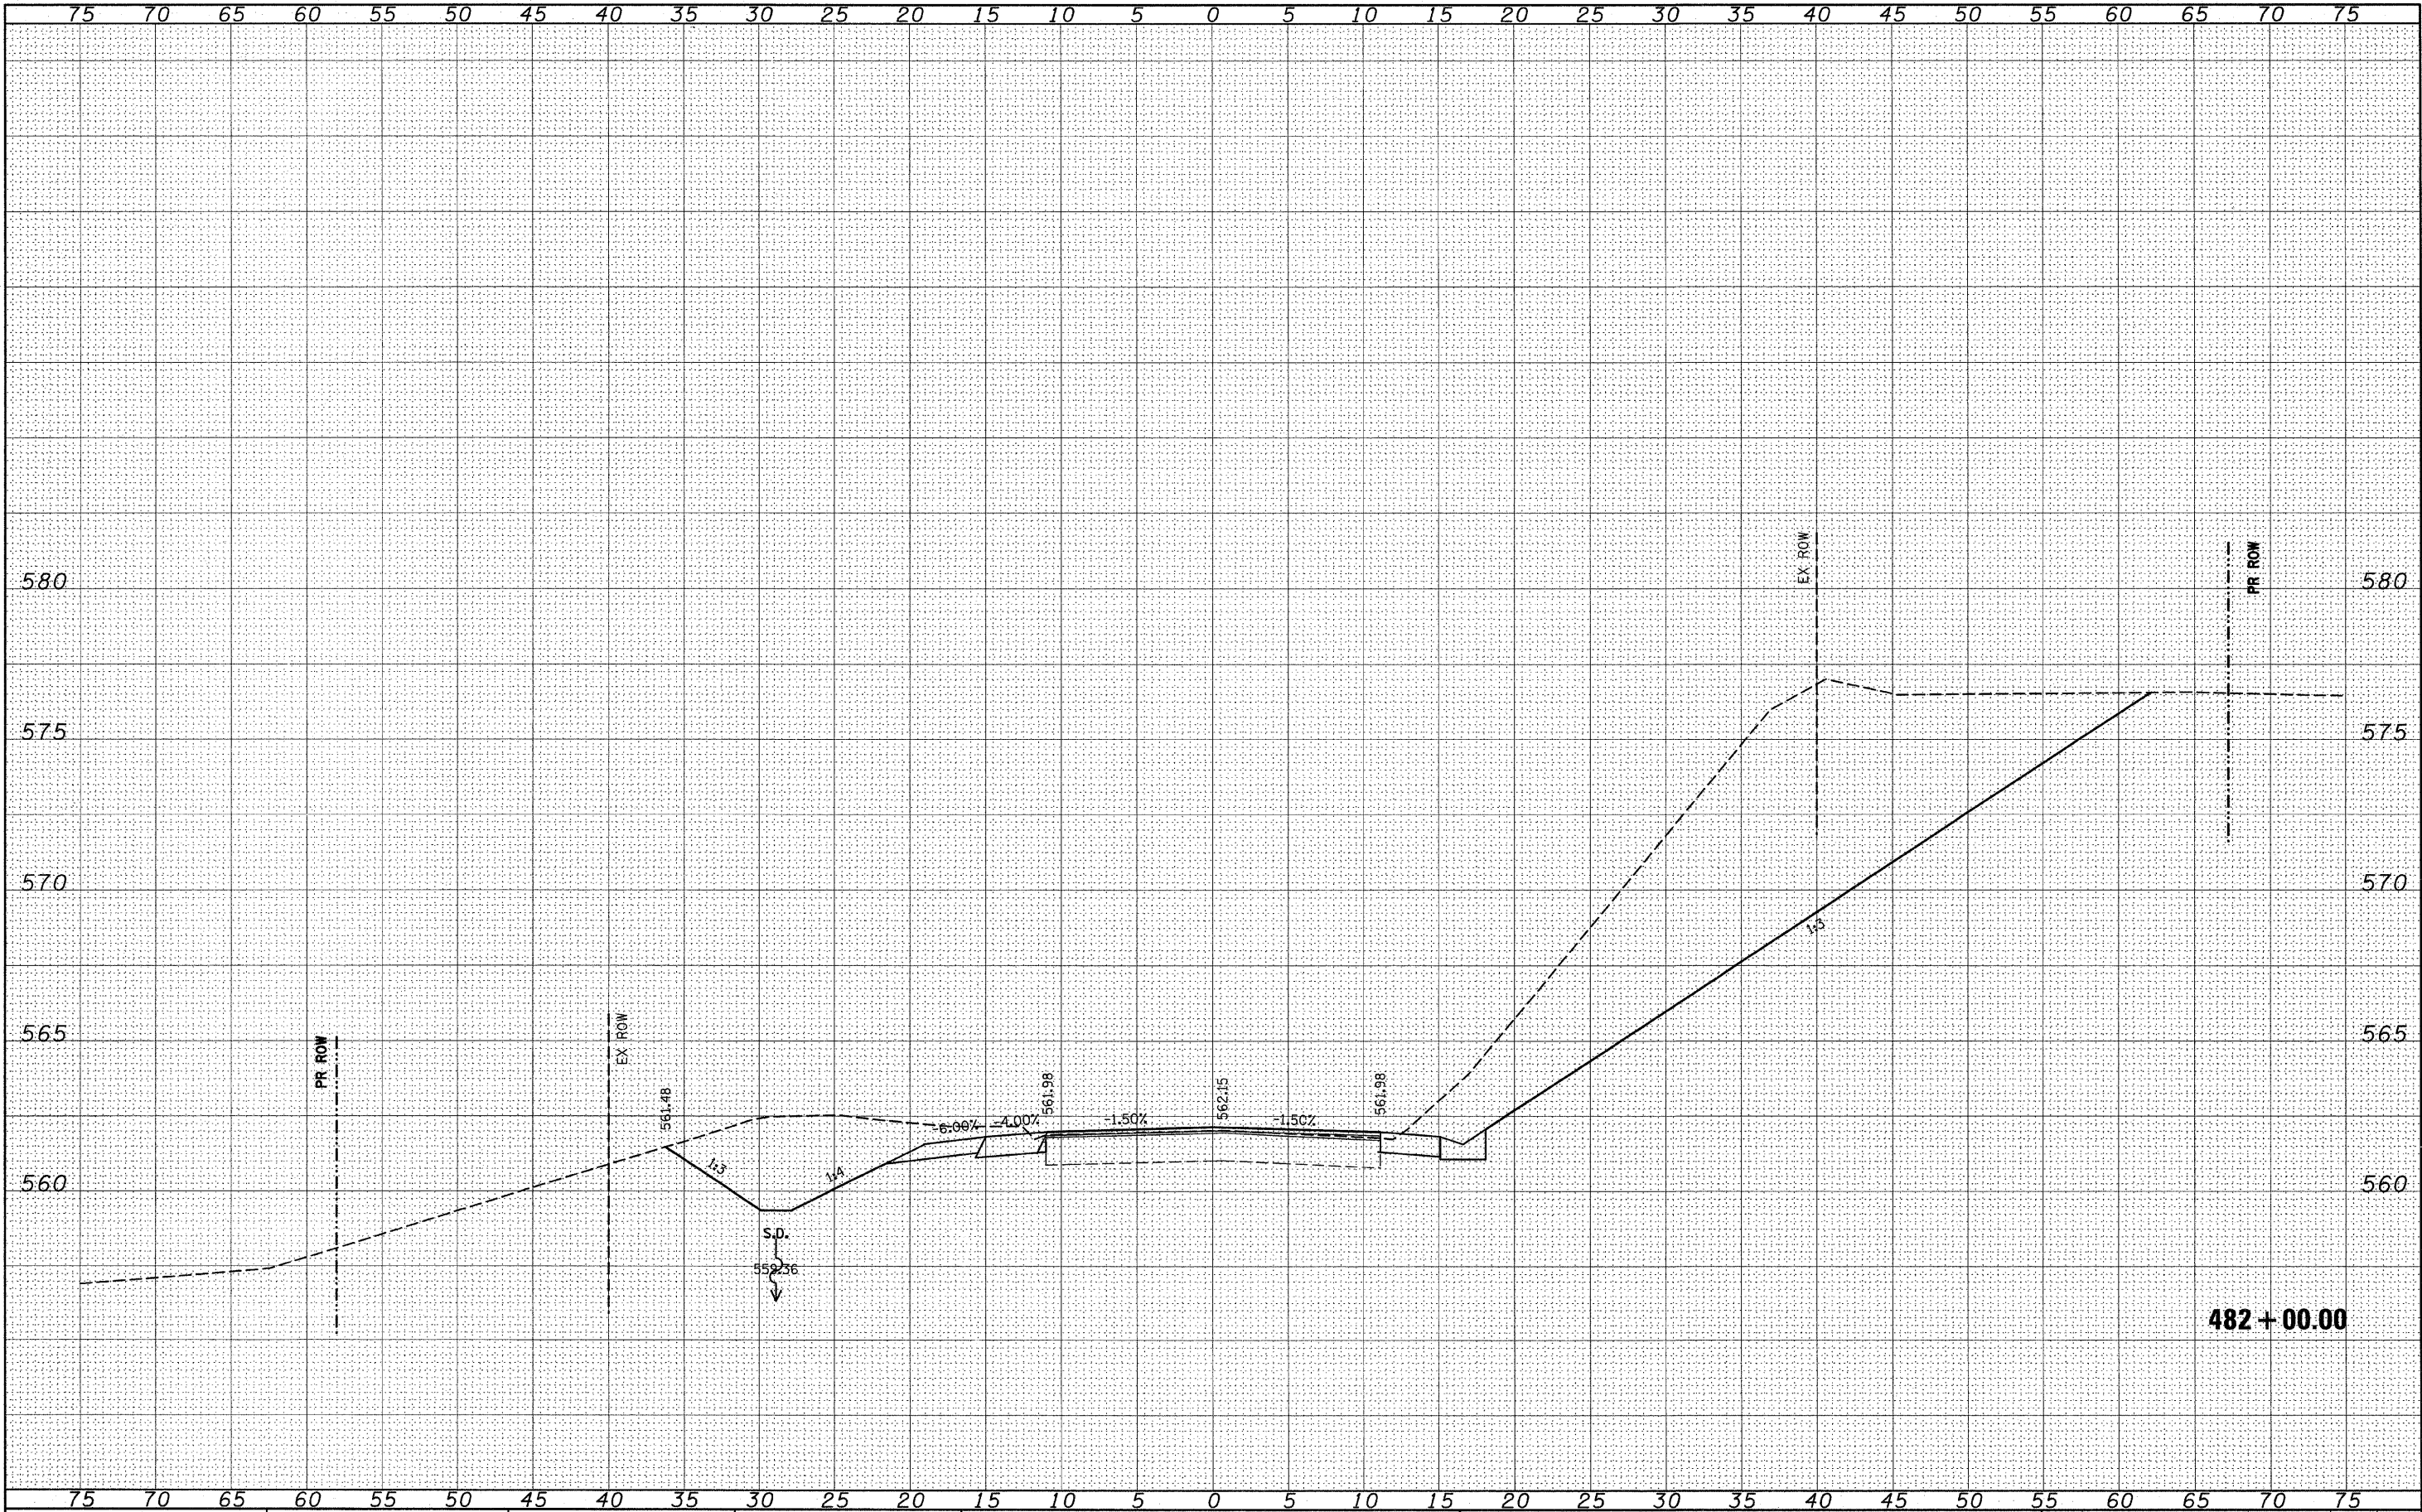

FILE NAME =	USER NAME = #USER#	DESIGNED -	REVISED -	STATE OF ILLINOIS DEPARTMENT OF TRANSPORTATION	158 CROSS SECTIONS		F.A.P. RTE.	SECTION	COUNTY	TOTAL SHEETS	SHEET NO.
#FILE#		DRAWN -	REVISED -		809	(133,134)RS-5, 135RS-6	ST. CLAIR	762	513		
PLOT SCALE = #SCALE#		CHECKED -	REVISED -		CONTRACT NO. 76A47						
PLOT DATE = #DATE#		DATE	REVISED -		ILLINOIS FED. AID PROJECT						
				SCALE: _____	SHEET NO. ____ OF ____ SHEETS	STA. 482+00.00 TO STA. 482+00.00					


ORIGINAL SURVEY					
NOTE BOOK					
	SURVEYED		BY		DATE
	PLOTTED				
	TEMPLATE				
	AREAS				
	AREAS SURVEYED				

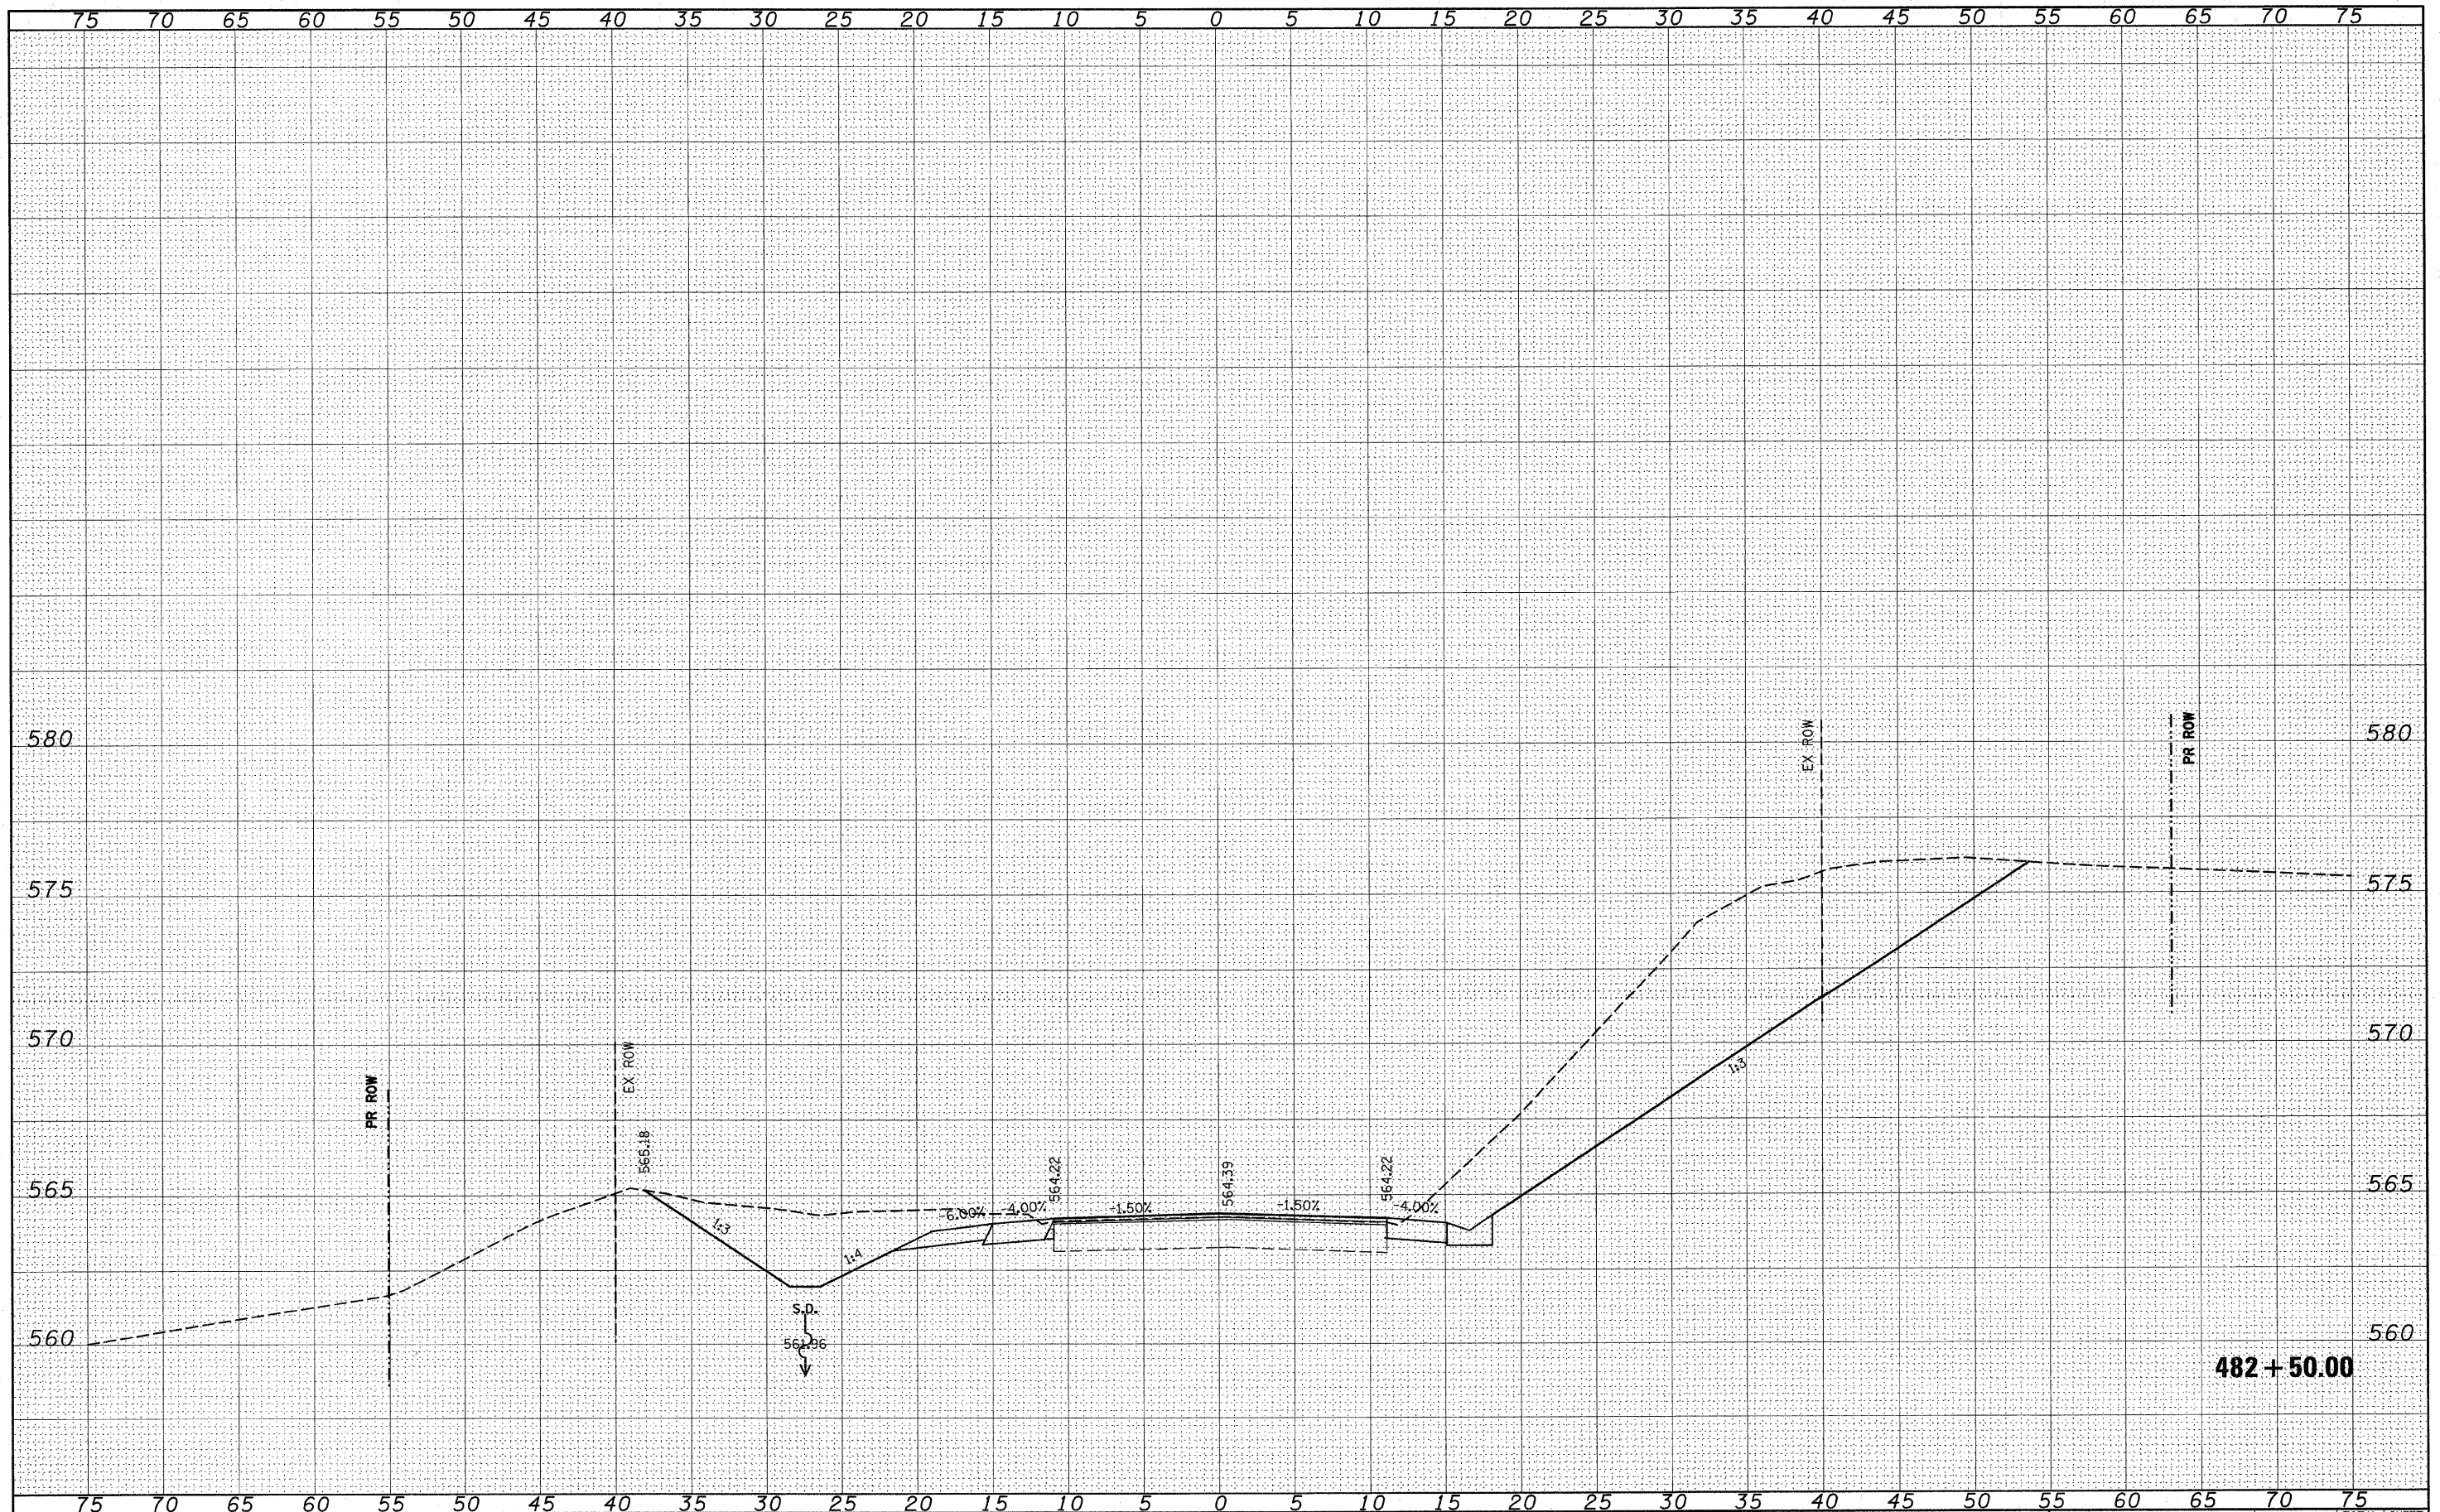

FILE NAME =	USER NAME = \$USER\$	DESIGNED --	REVISED --	STATE OF ILLINOIS DEPARTMENT OF TRANSPORTATION	158 CROSS SECTIONS	F.A.P. RTE.	SECTION	COUNTY	TOTAL SHEETS	SHEET NO.	
\$FILEL\$		DRAWN --	REVISED --			809	(133,134)RS-5, 135RS-6	ST. CLAIR	762	514	
	PLOT SCALE = \$SCALE\$	CHECKED --	REVISED --			CONTRACT NO. 76447					
	PLOT DATE = \$DATE\$	DATE --	REVISED --			SCALE: ----- SHEET NO. ___ OF ___ SHEETS STA. 482+50.00 TO STA. 482+50.00 ILLINOIS FED. AID PROJECT					


FINAL SURVEY	SURVEYED	BY	DATE
NOTE BOOK	PLOTTED		
NO.	DATE		
	AREAS CHECKED		

ORIGINAL SURVEY	SURVEYED	BY	DATE
NOTE BOOK	PLOTTED		
NO.	DATE		
	AREAS CHECKED		

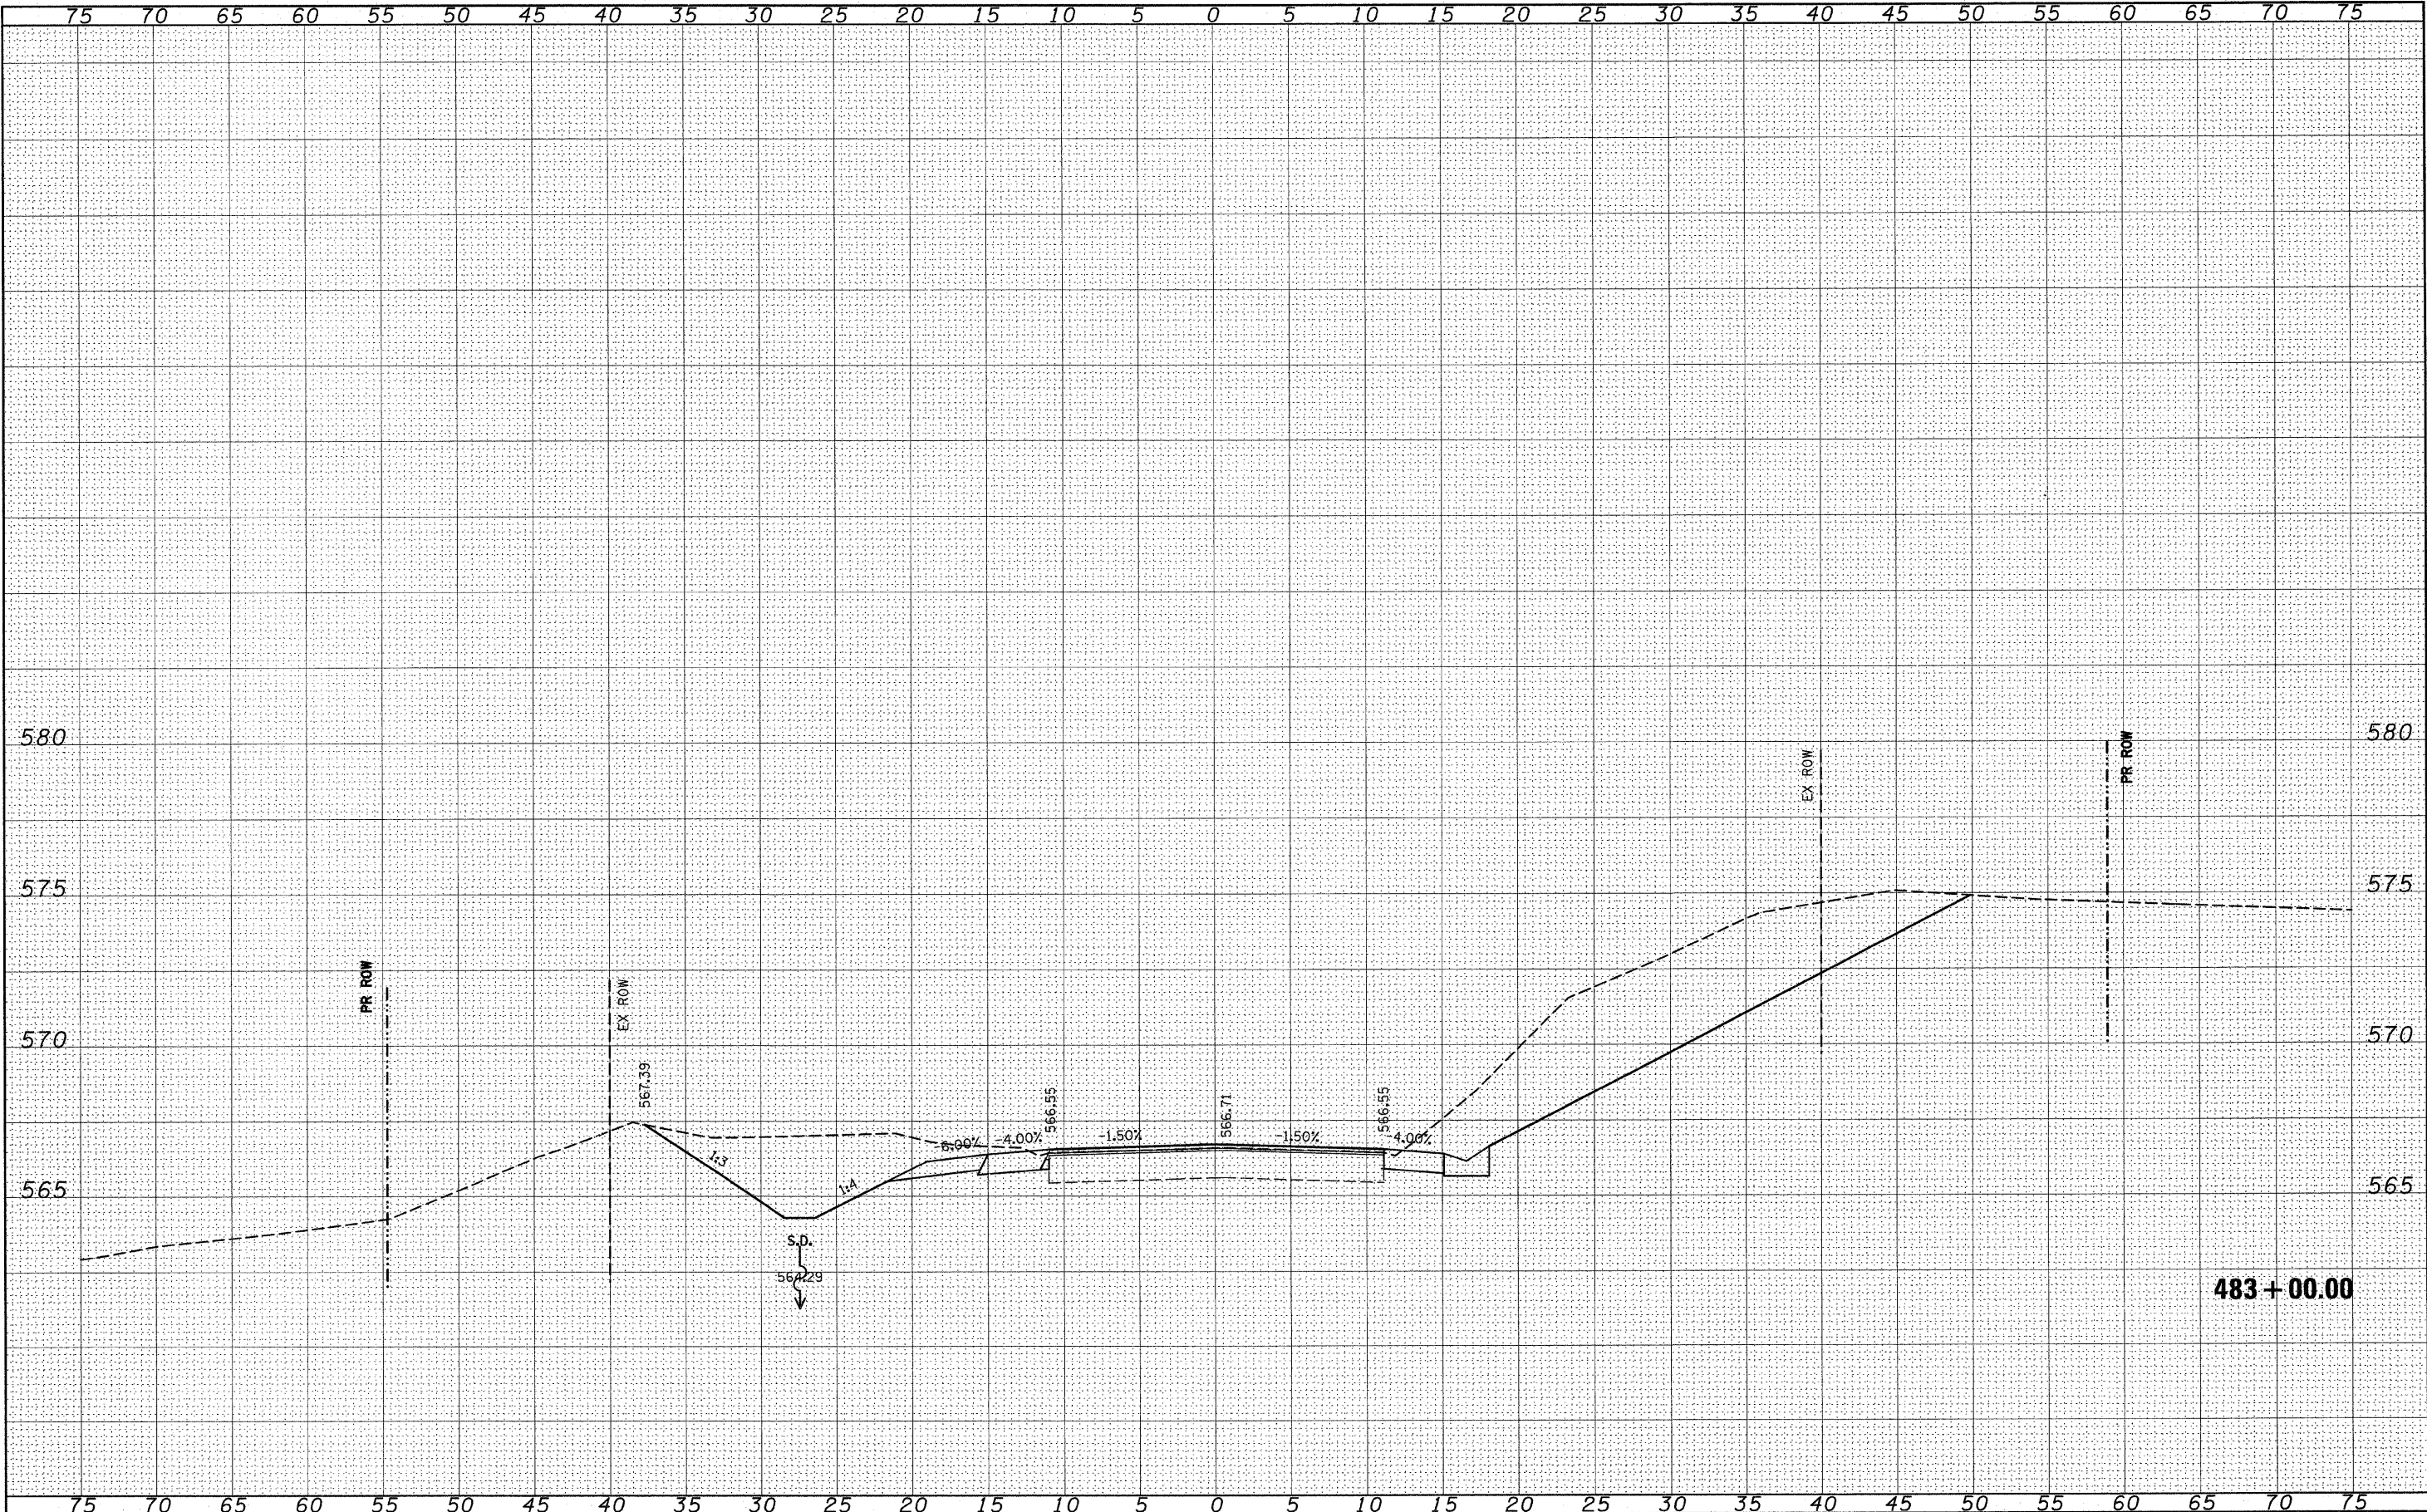


FINAL	SURVEYED	BY	DATE
SURVEY	PLOTTED		
NOTE BOOK	TEMPLATE		
NO.	AREAS CHECKED		

ORIGINAL	SURVEYED	BY	DATE
SHEET	PLOTTED		
NOTE BOOK	TEMPLATE		
NO.	AREAS CHECKED		

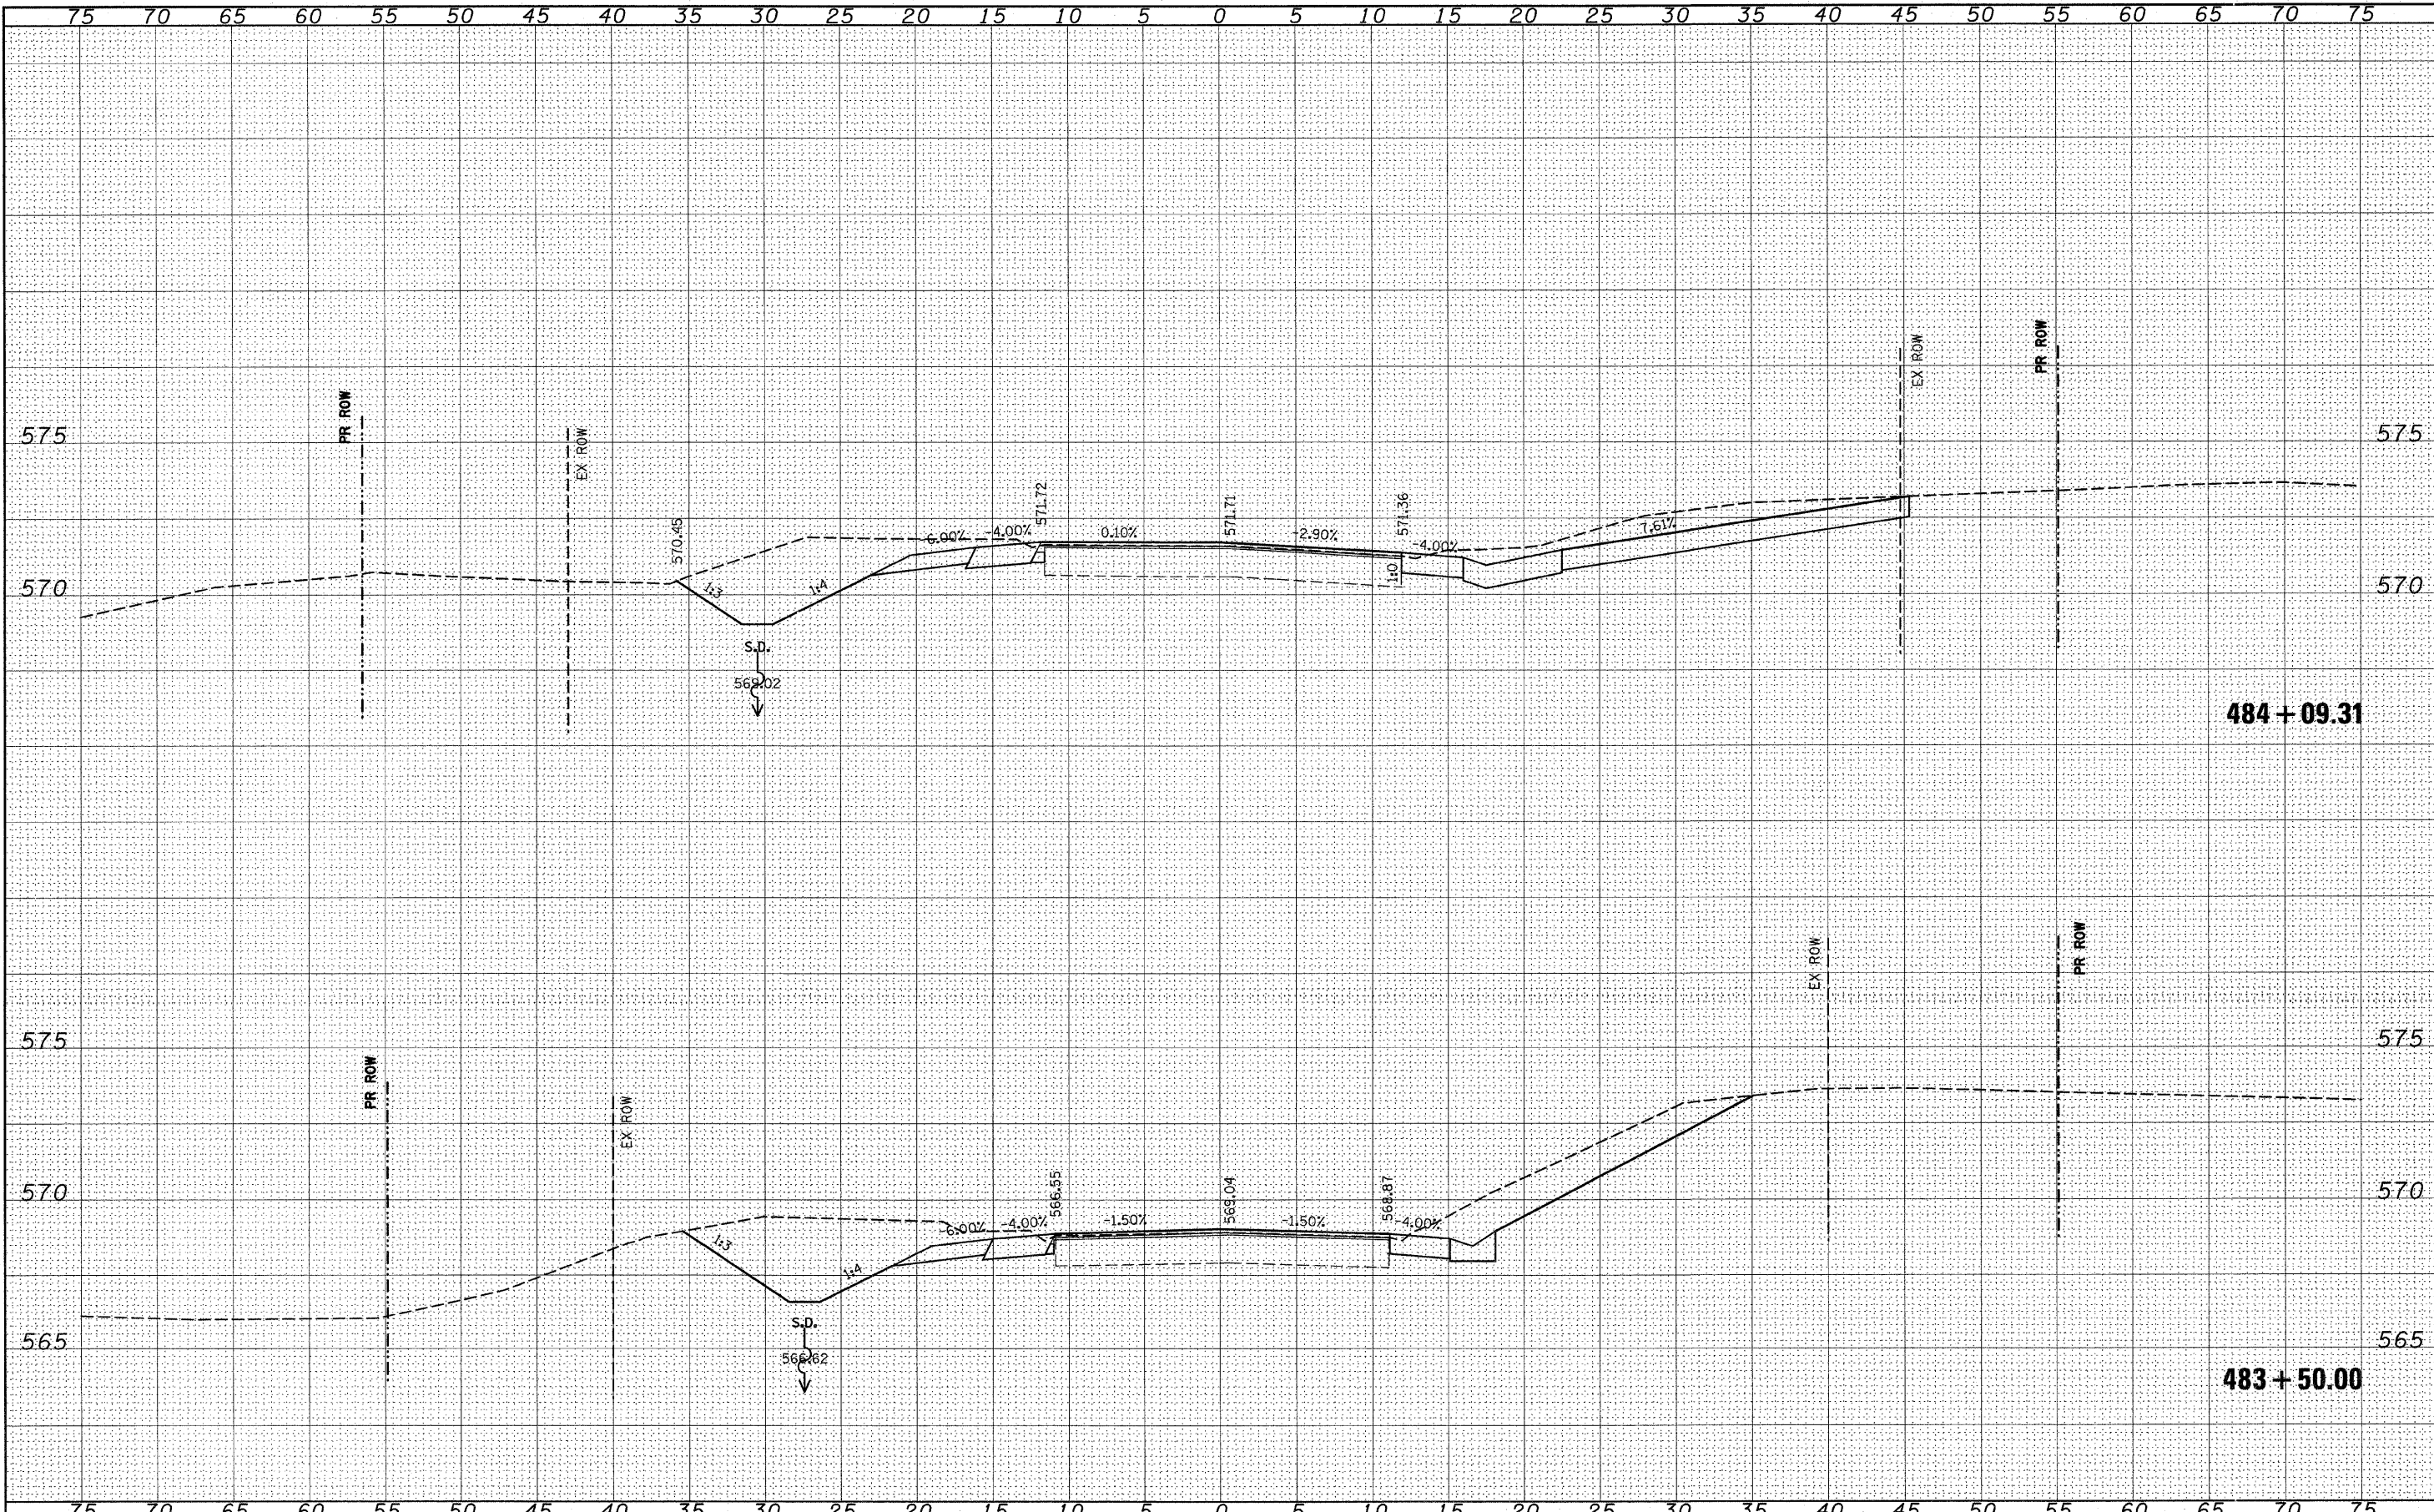


FINAL	SURVEY	SURVEYED	BY	DATE
NOTE BOOK	PLOTTED	TEMPLATE		
NO.	AREAS CHECKED			

ORIGINAL	SURVEY	SURVEYED	BY	DATE
NOTE BOOK	PLOTTED	TEMPLATE		
NO.	AREAS CHECKED			

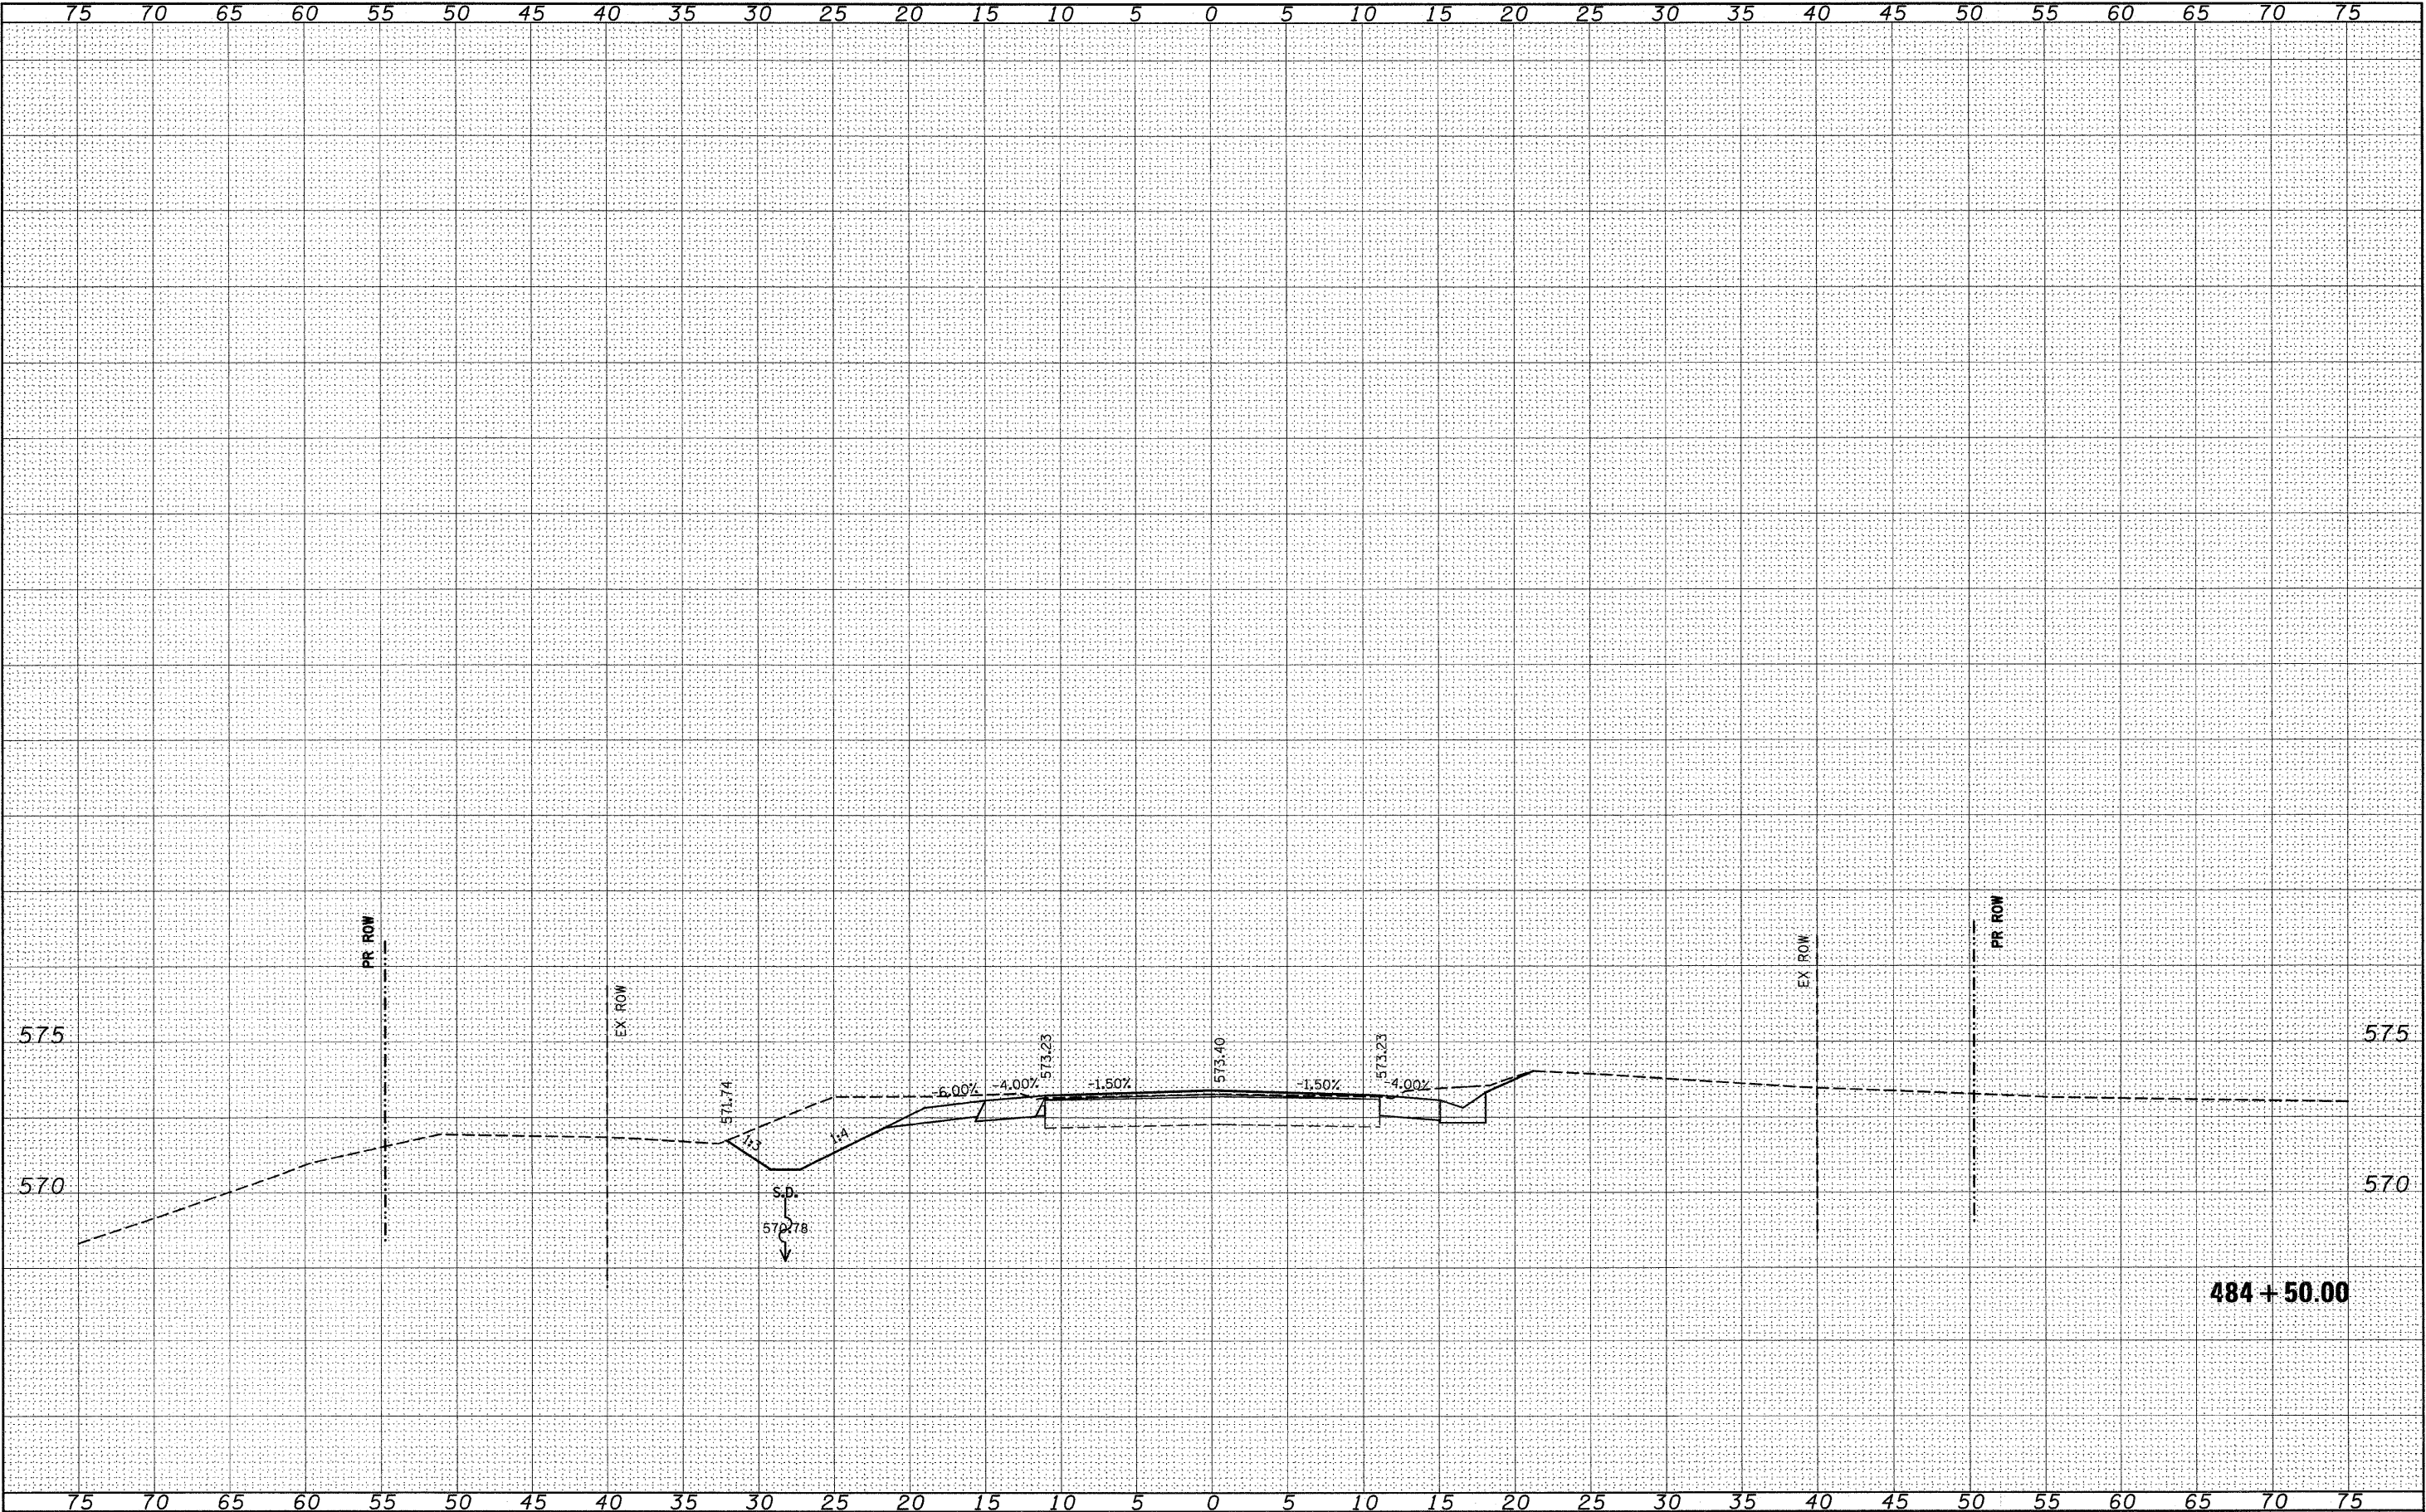


ORIGINAL SURVEY	SURVEYED _____	BY _____	DATE _____
NOTE BOOK	PLOTTED _____		
AREAS	TEMPLATE _____		
NO. _____	AREAS CHECKED _____		

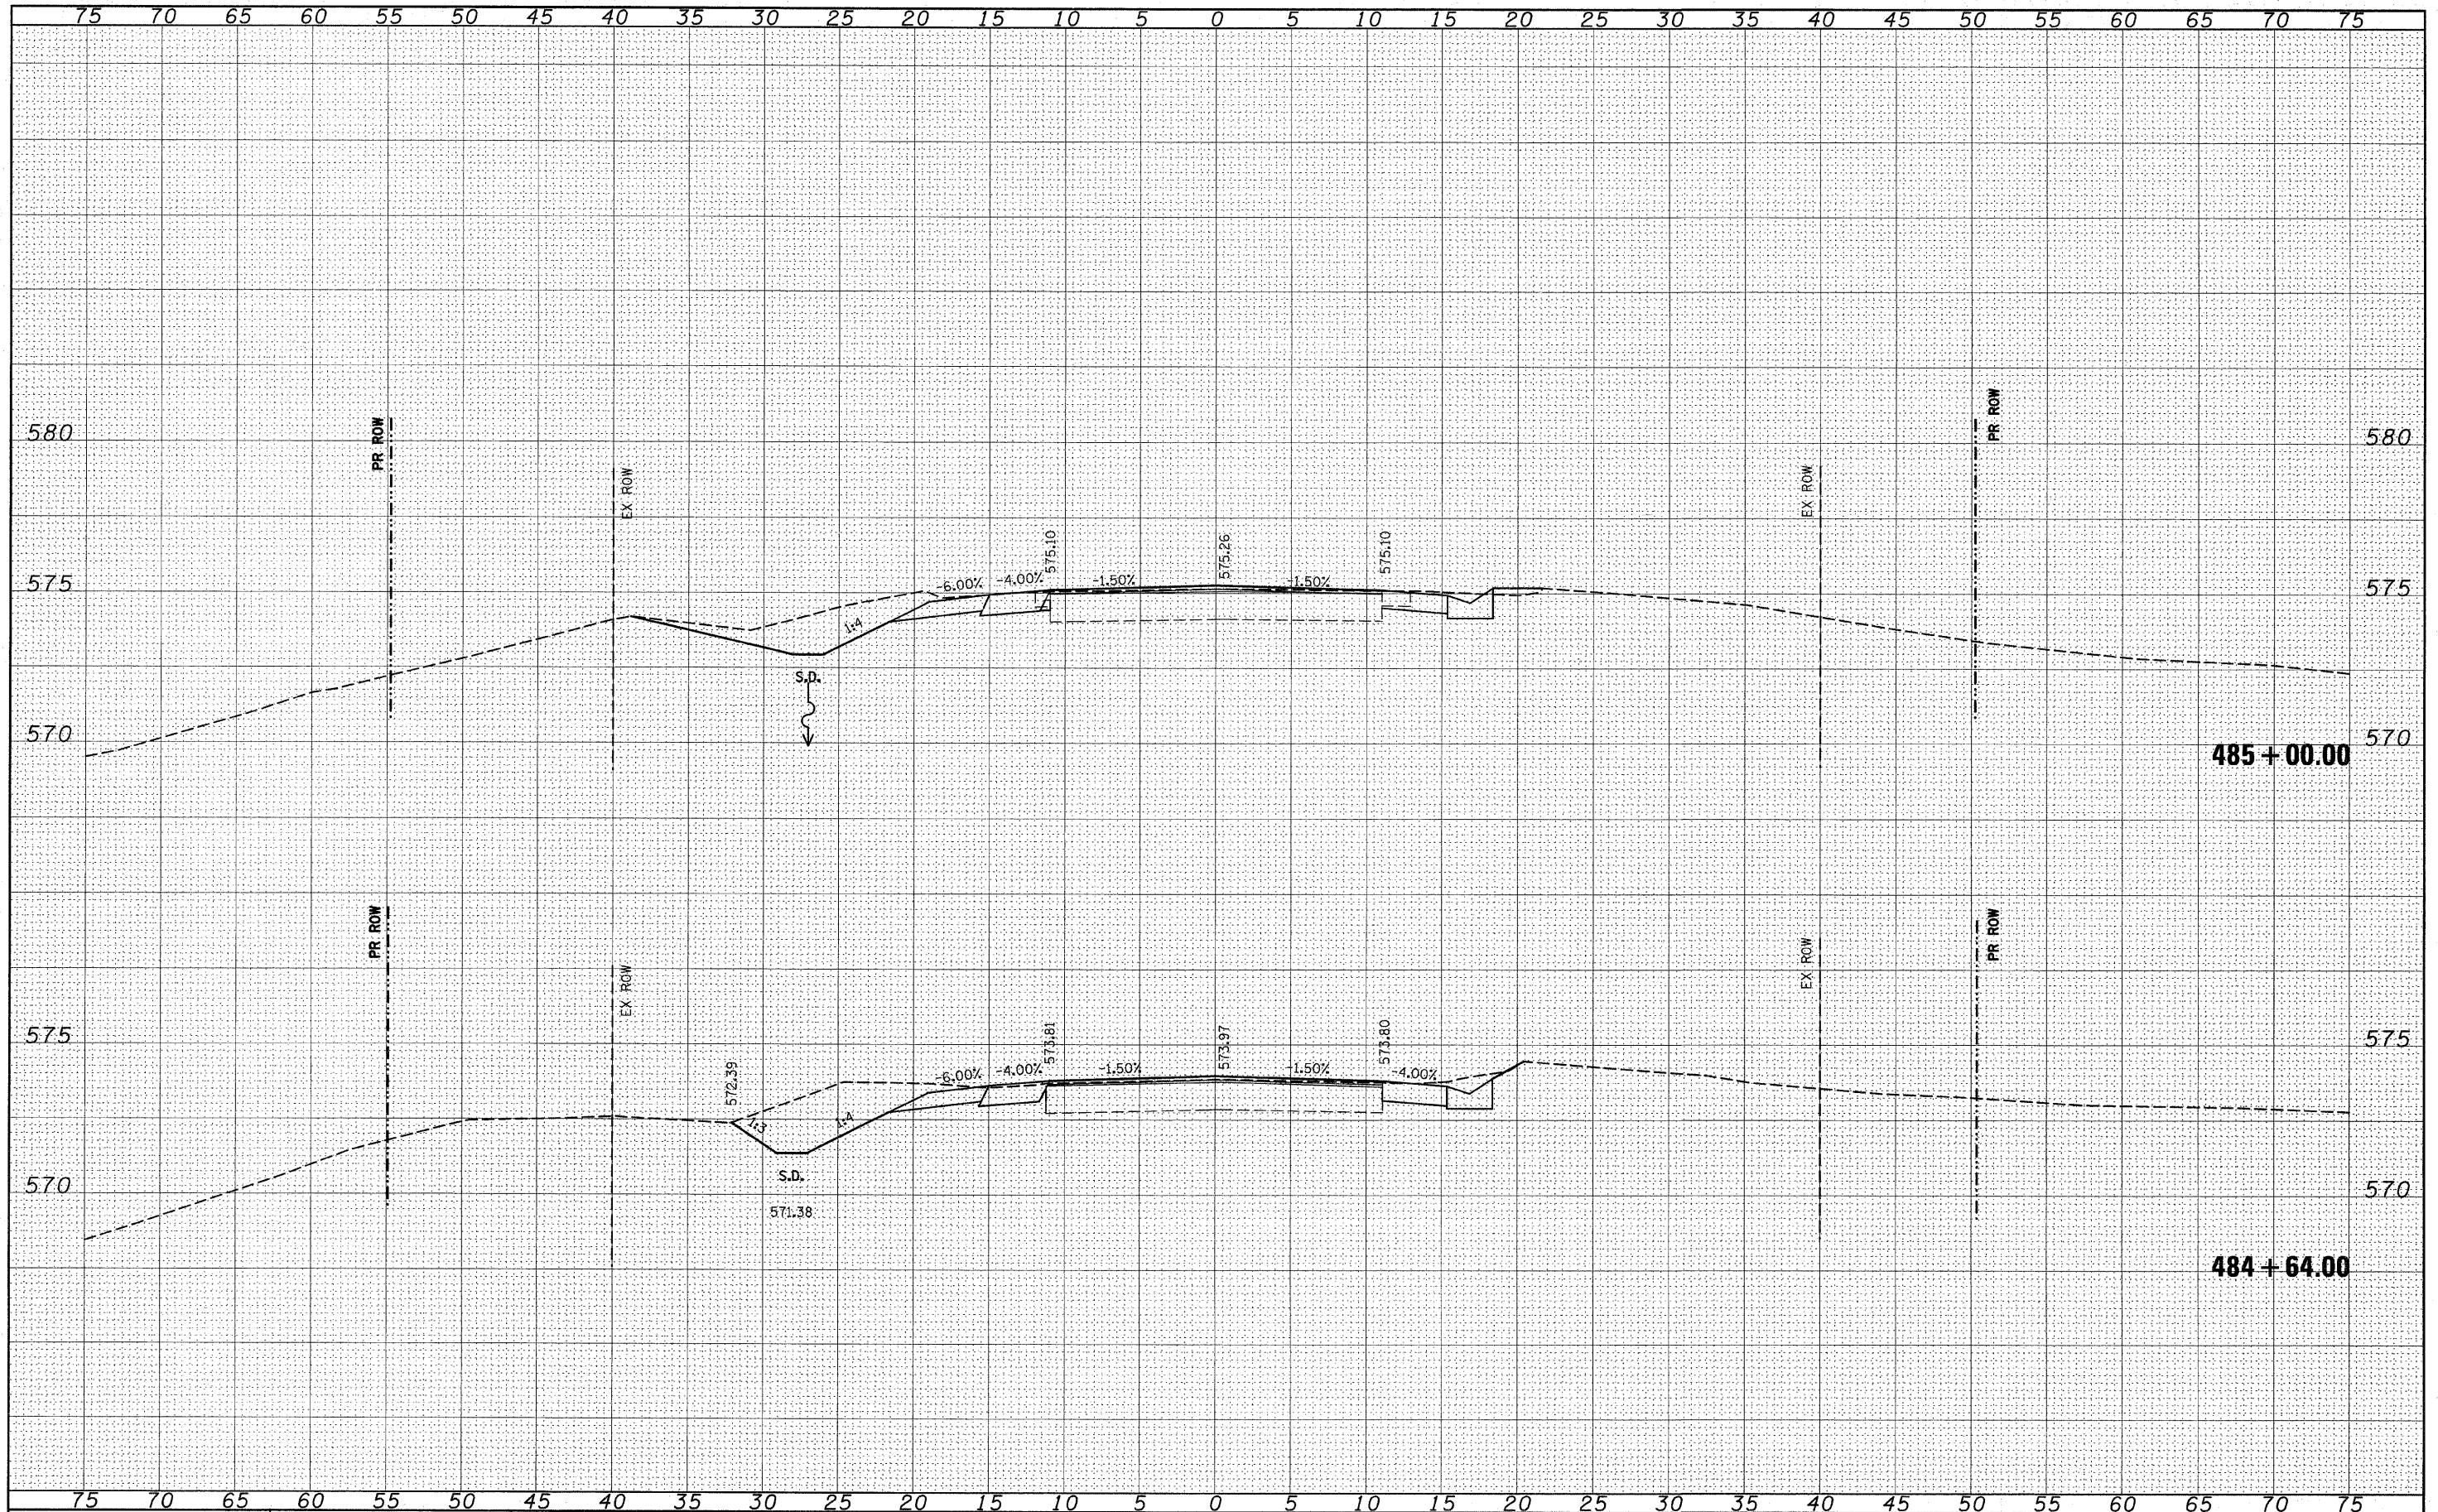

FILE NAME = #FILE#	USER NAME = \$USER\$	DESIGNED -	REVISED -	STATE OF ILLINOIS DEPARTMENT OF TRANSPORTATION	IL 158			F.A.P. RTE.	SECTION	COUNTY	TOTAL SHEETS	SHEET NO.
		DRAWN -	REVISED -					809	(133,134)RS-5, 135RS-6	ST. CLAIR	762	518
	PLOT SCALE = \$SCALE\$	CHECKED -	REVISED -		SCALE: _____			SHEET NO. ____ OF ____ SHEETS	STA. 484+64.00 TO STA. 485+00.00	CONTRACT NO. 76A47		
	PLOT DATE = \$DATE\$	DATE -	REVISED -		ILLINOIS FED. AID PROJECT							


FINAL	SURVEYED	BY	DATE
NOTE BOOK	PLOTTED		
NO.	TEMPLATE		
	AREAS		
	CHECKED		

ORIGINAL	SURVEYED	BY	DATE
NOTE BOOK	PLOTTED		
NO.	TEMPLATE		
	AREAS		
	CHECKED		

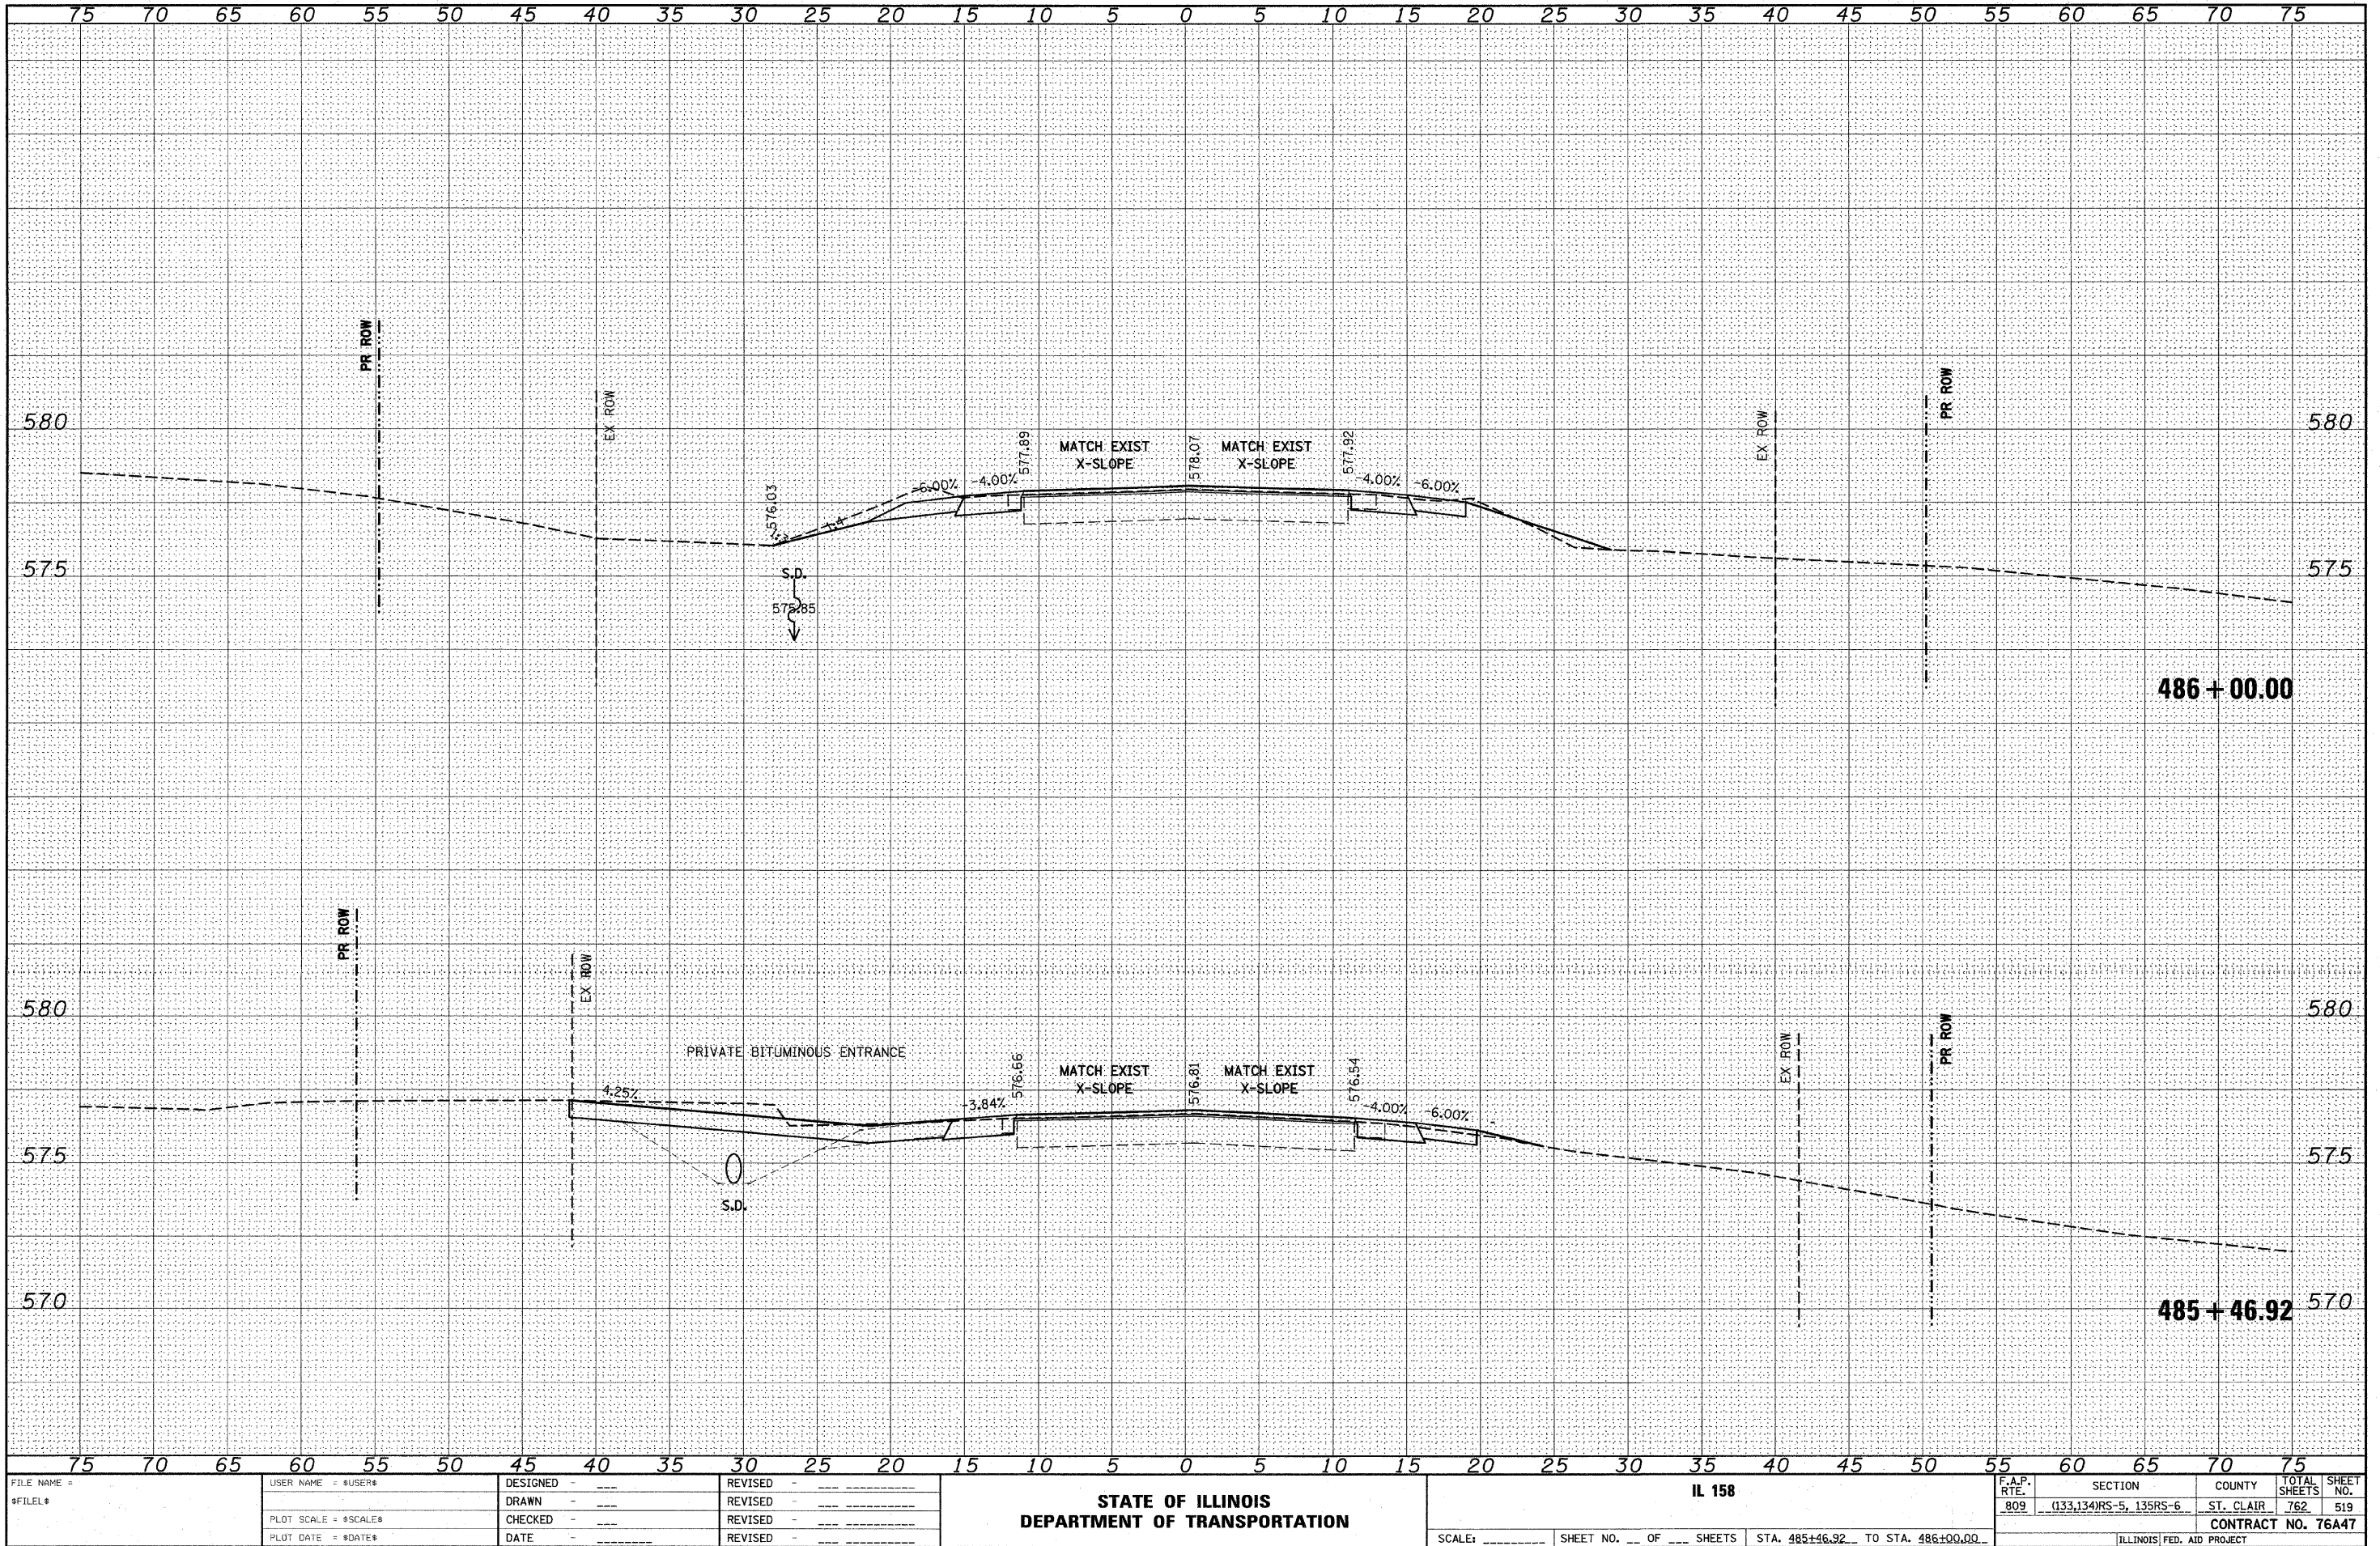


FINAL	SURVEYED	BY	DATE
NOTE BOOK	PLOTTED		
NO.	AREAS CHECKED		

ORIGINAL	SURVEYED	BY	DATE
NOTE BOOK	PLOTTED		
NO.	AREAS CHECKED		

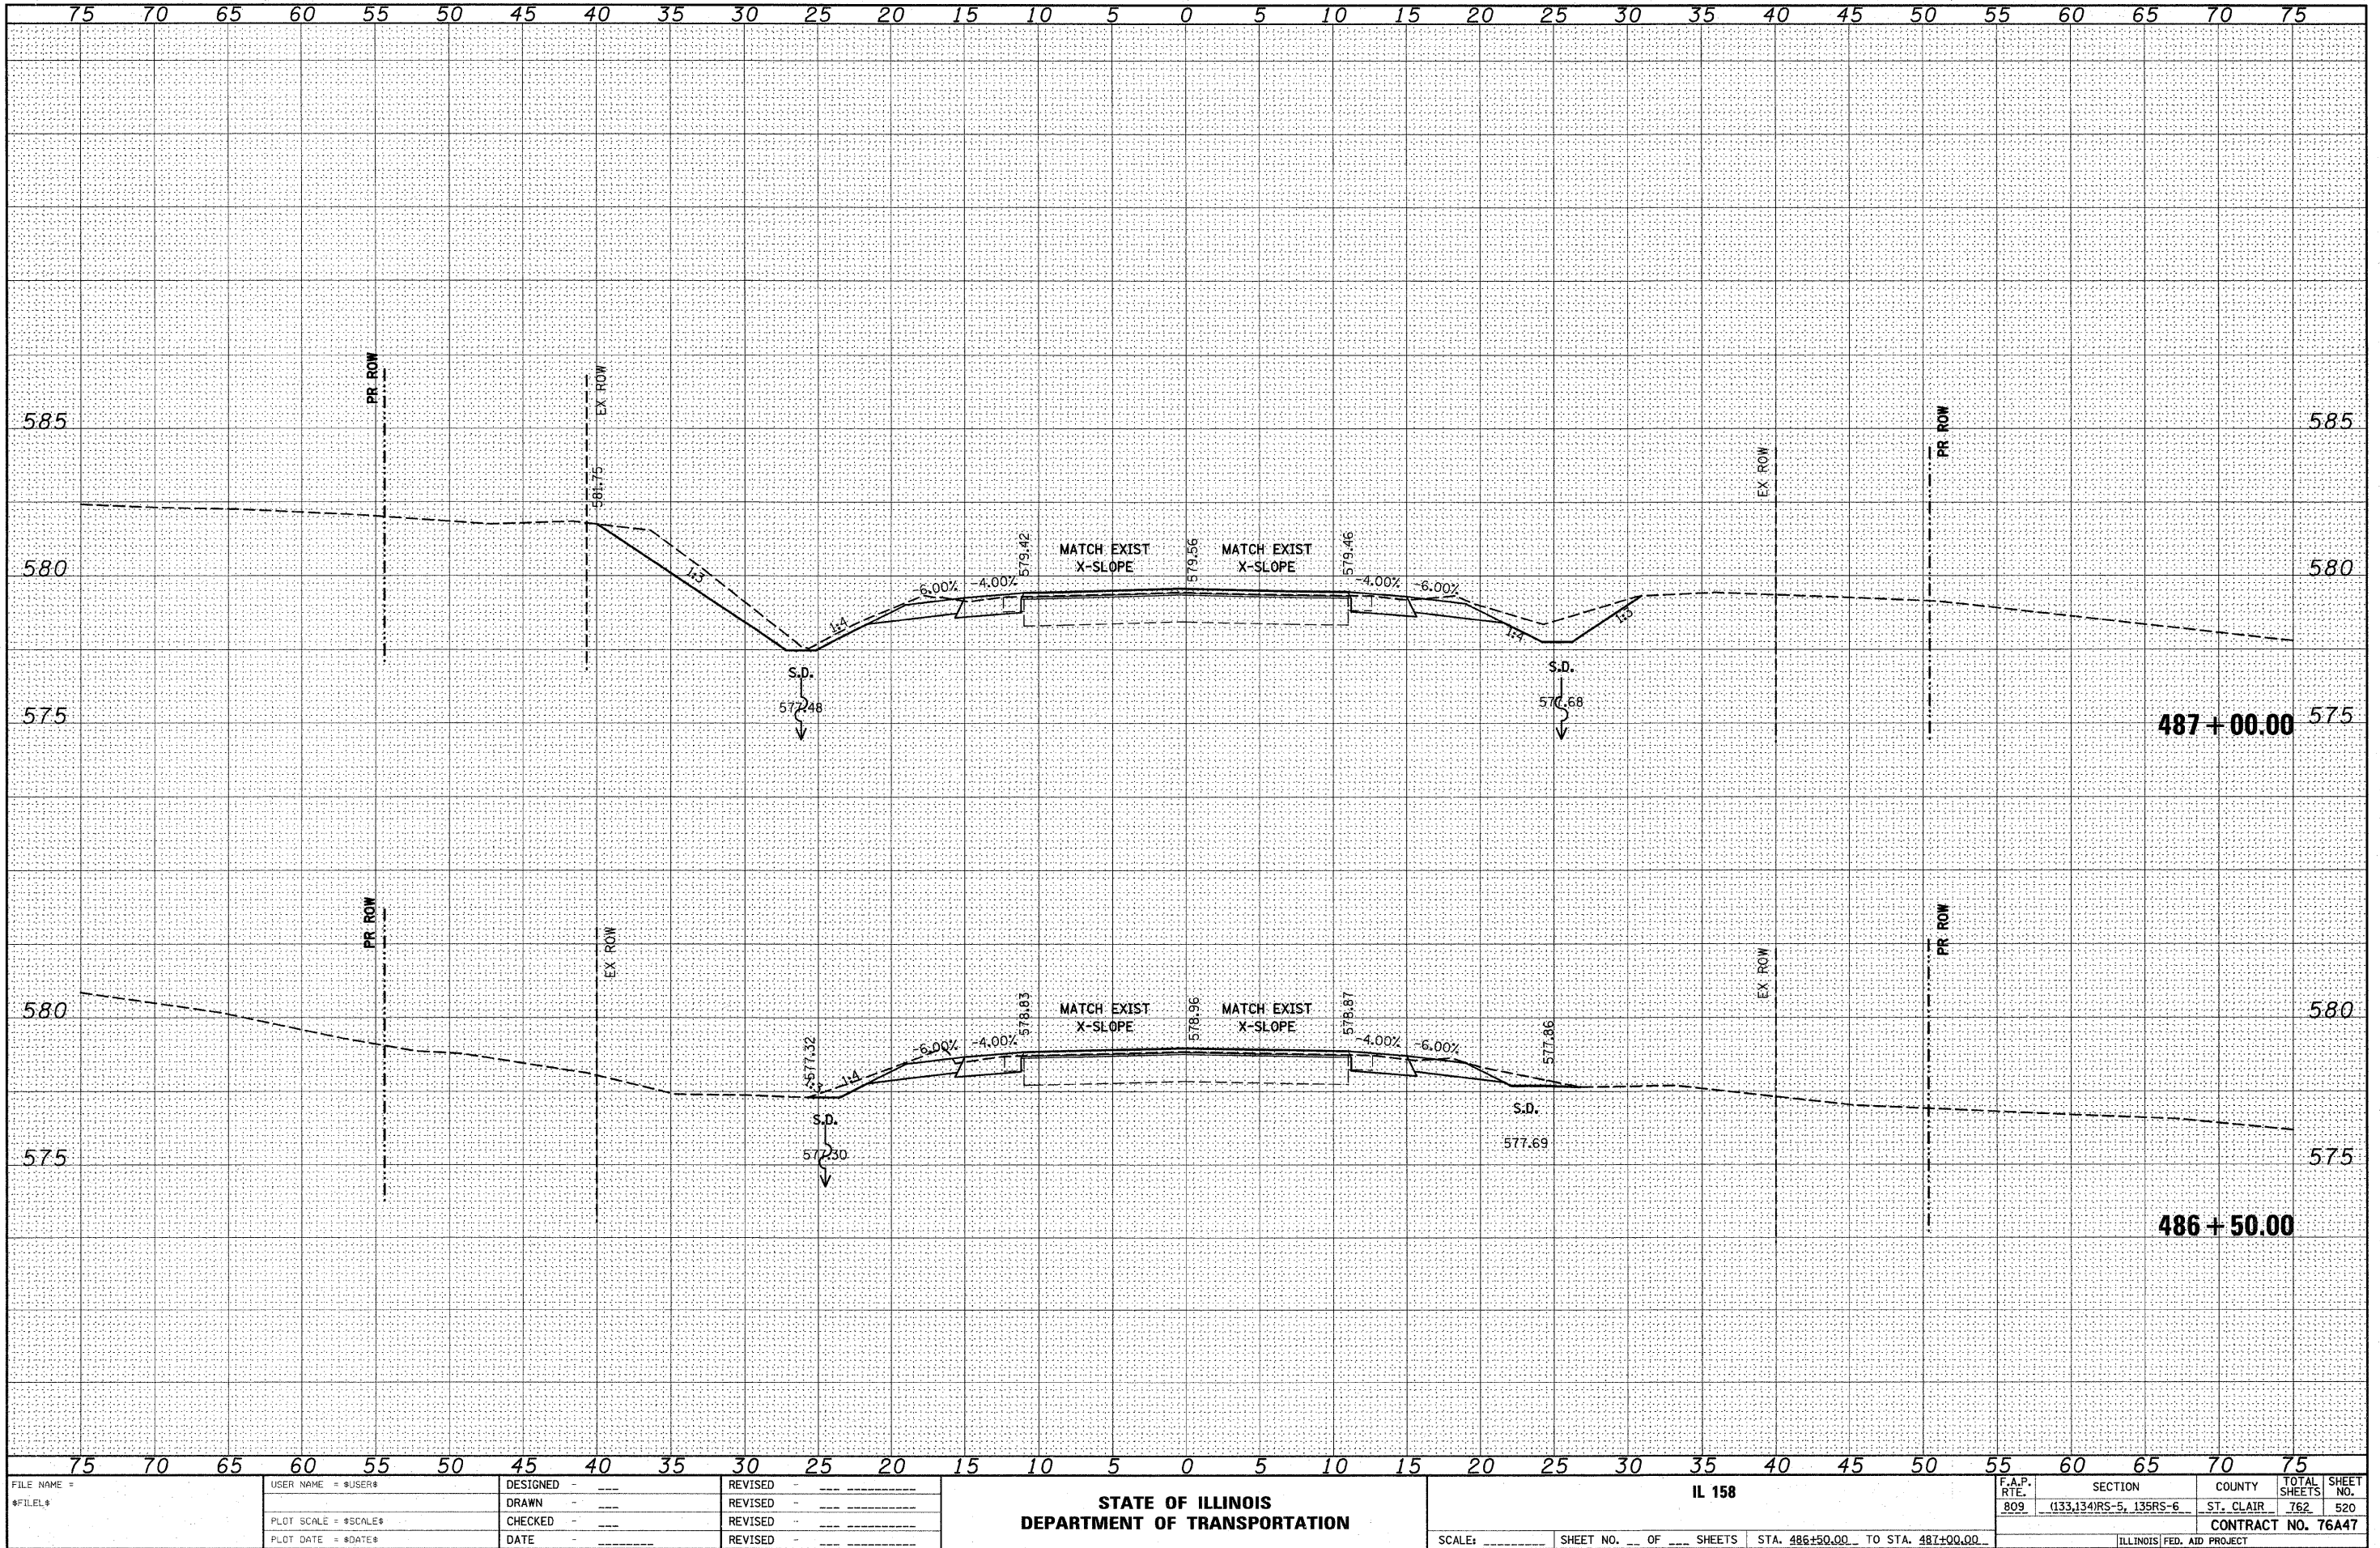


FINAL	SURVEYED	BY	DATE
SURVEY	PLOTTED		
NOTE BOOK	TEMPLATE		
NO.	AREAS CHECKED		

ORIGINAL	SURVEYED	BY	DATE
SURVEY	PLOTTED		
NOTE BOOK	TEMPLATE		
NO.	AREAS CHECKED		

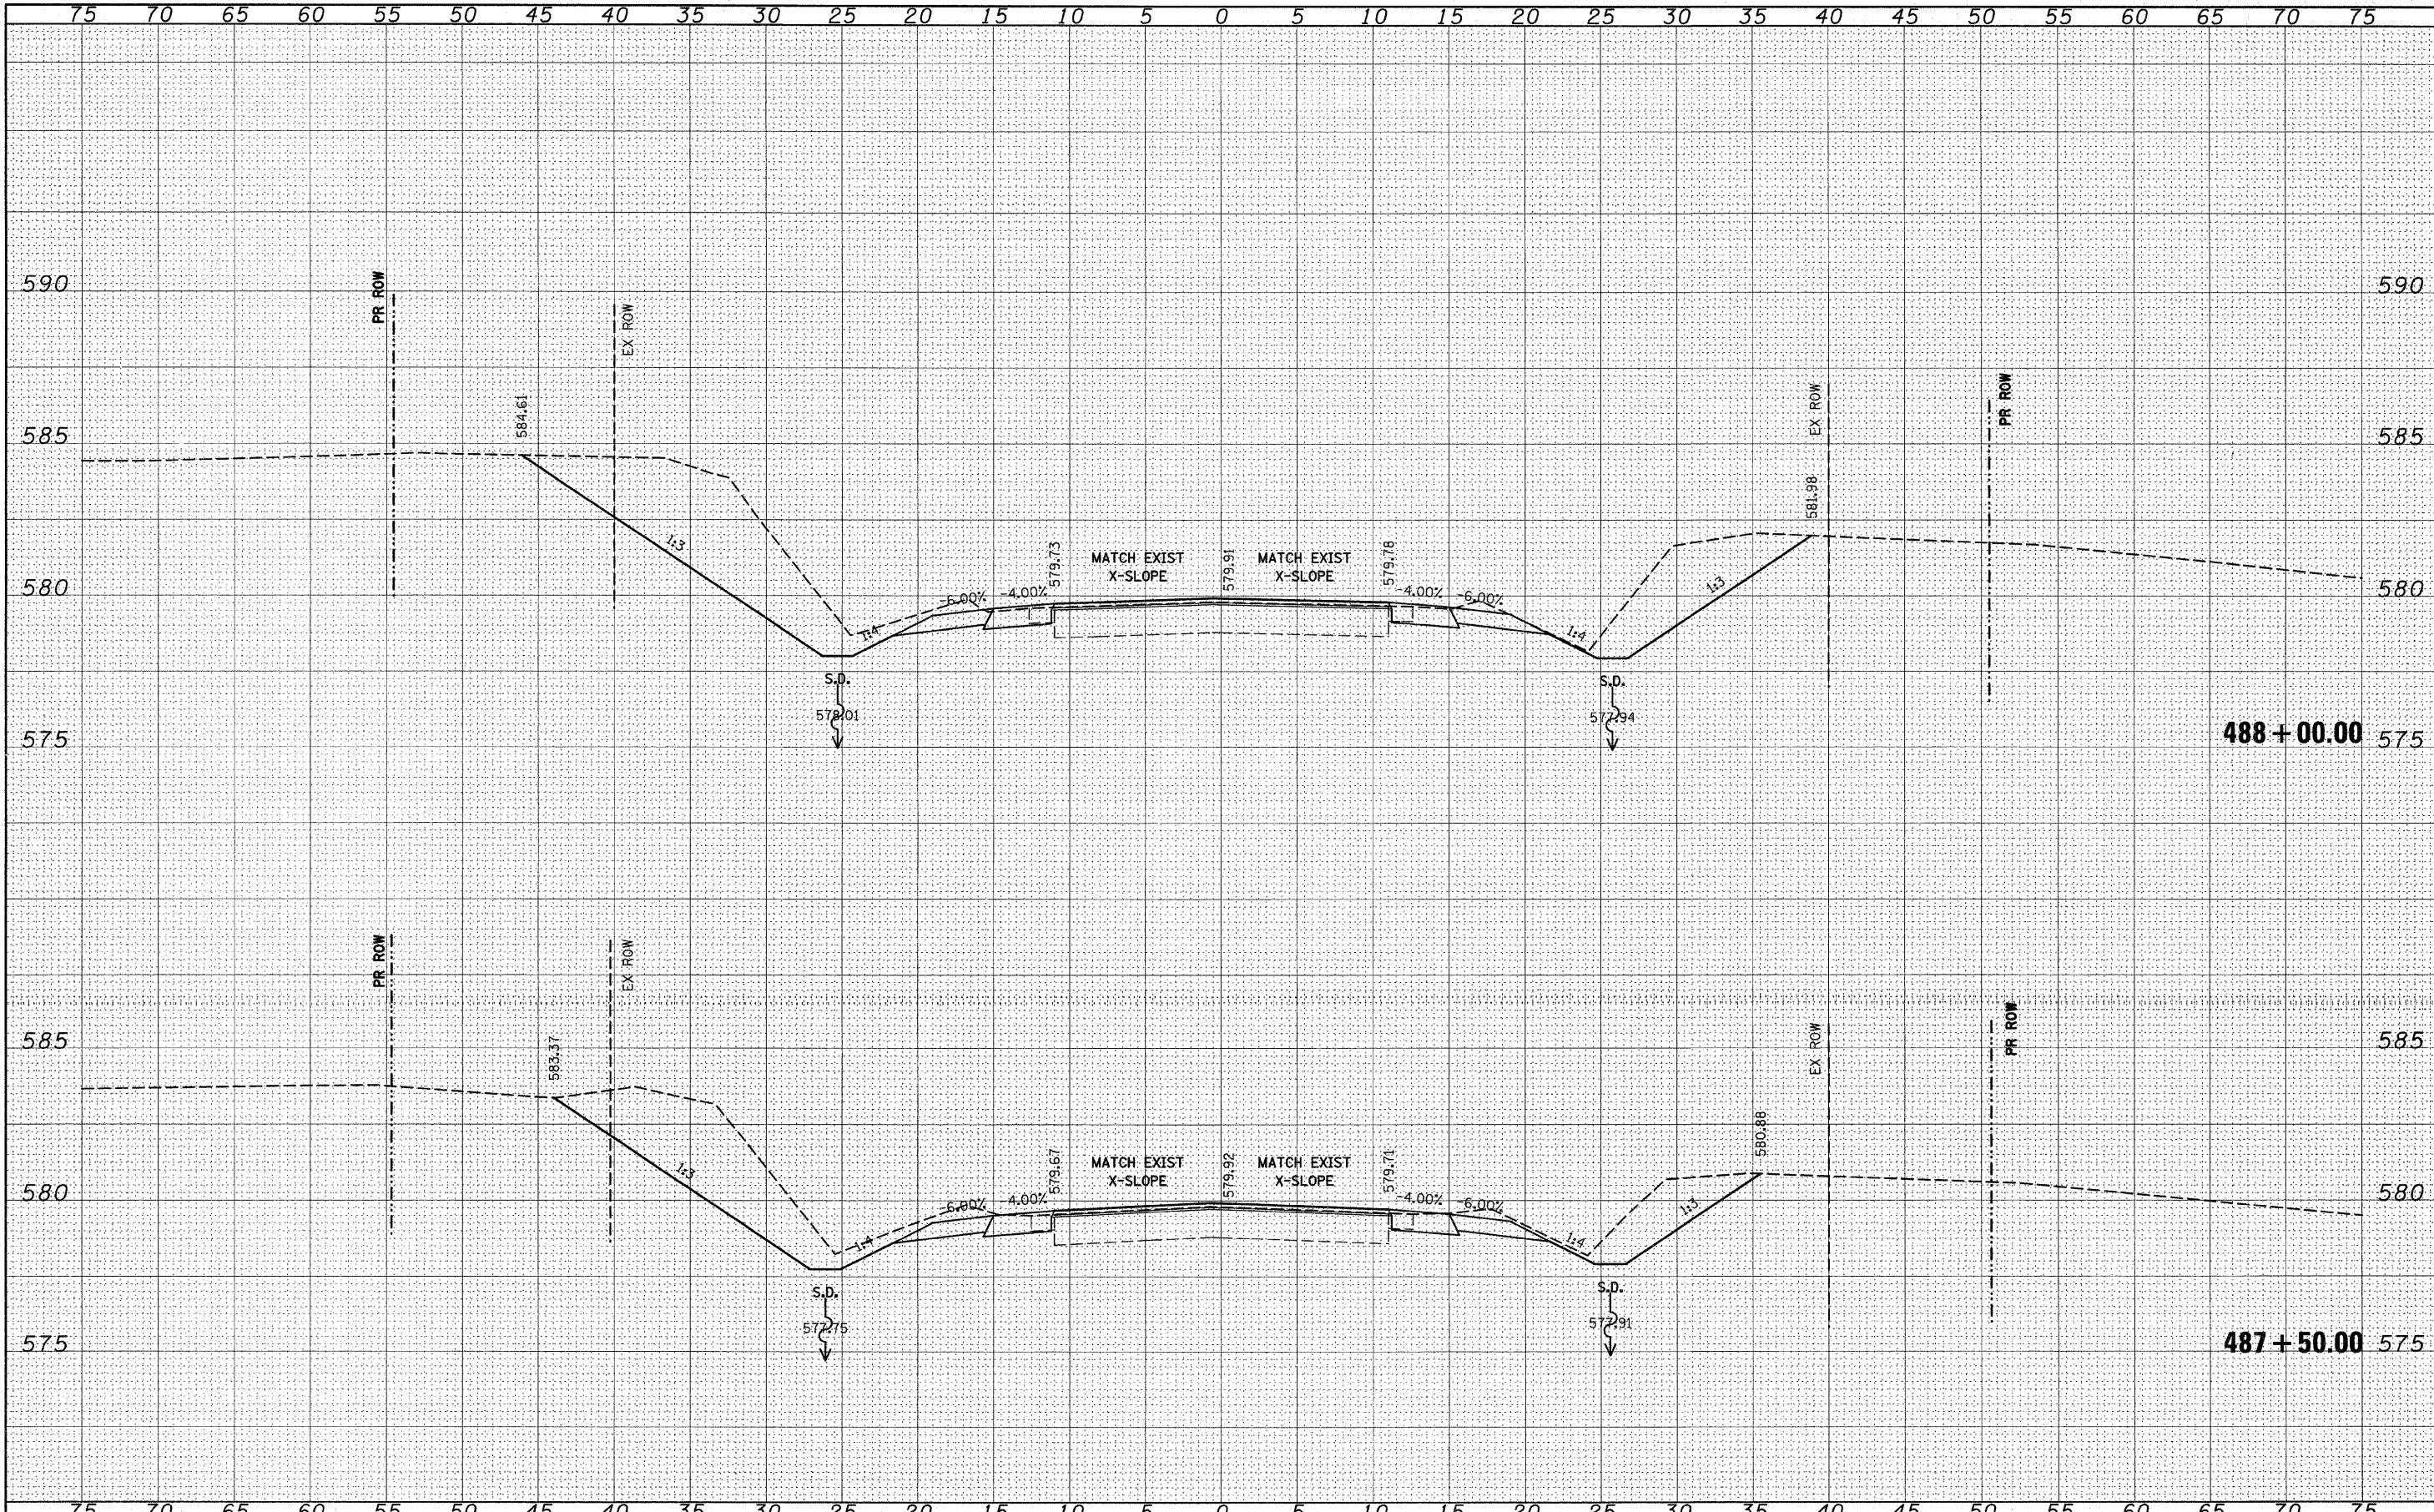


ORIGINAL SURVEY	SURVIVED	BY	DATE
NOTE BOOK	PLOTTED		
	TEMPLATE		
	AREAS		
NO.	AREAS CHECKED		

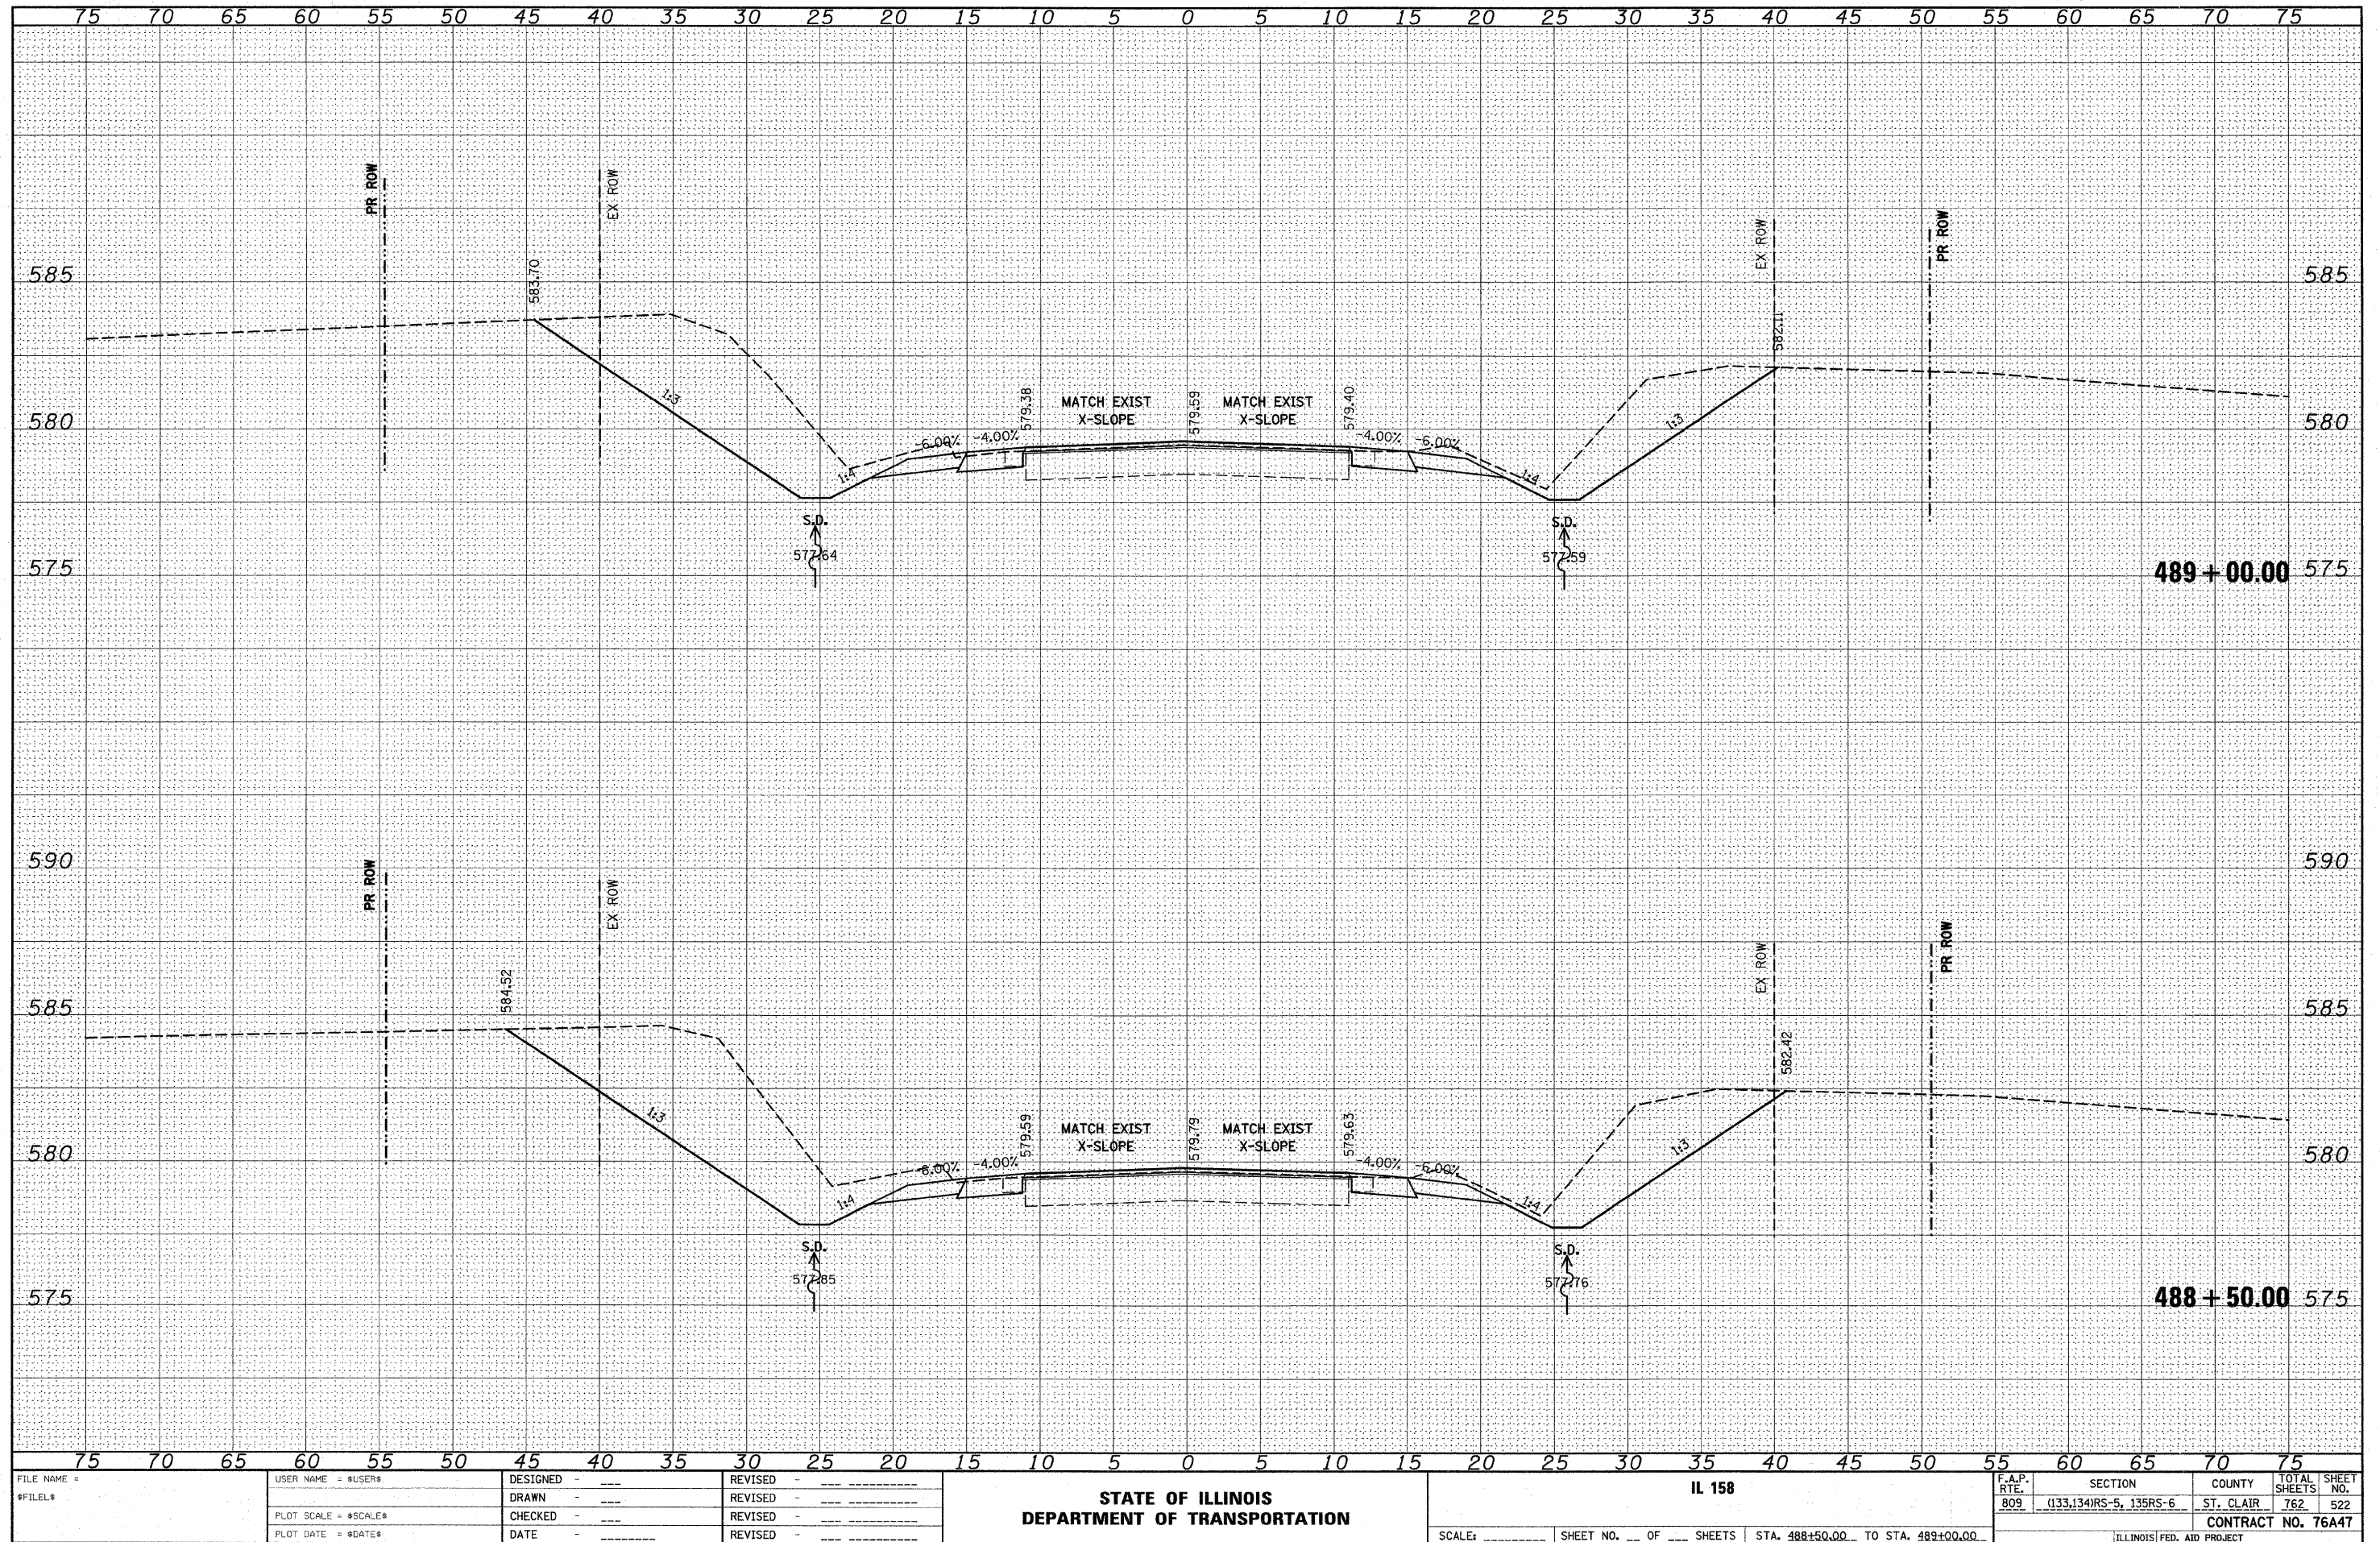


DATE	BY	FINAL SURVEY	SURVEYED	PLOTTED	TEMPLATE	NOTE BOOK	AREAS CHECKED

DATE	BY	ORIGINAL SURVEY	SURVEYED	PLOTTED	TEMPLATE	NOTE BOOK	AREAS CHECKED

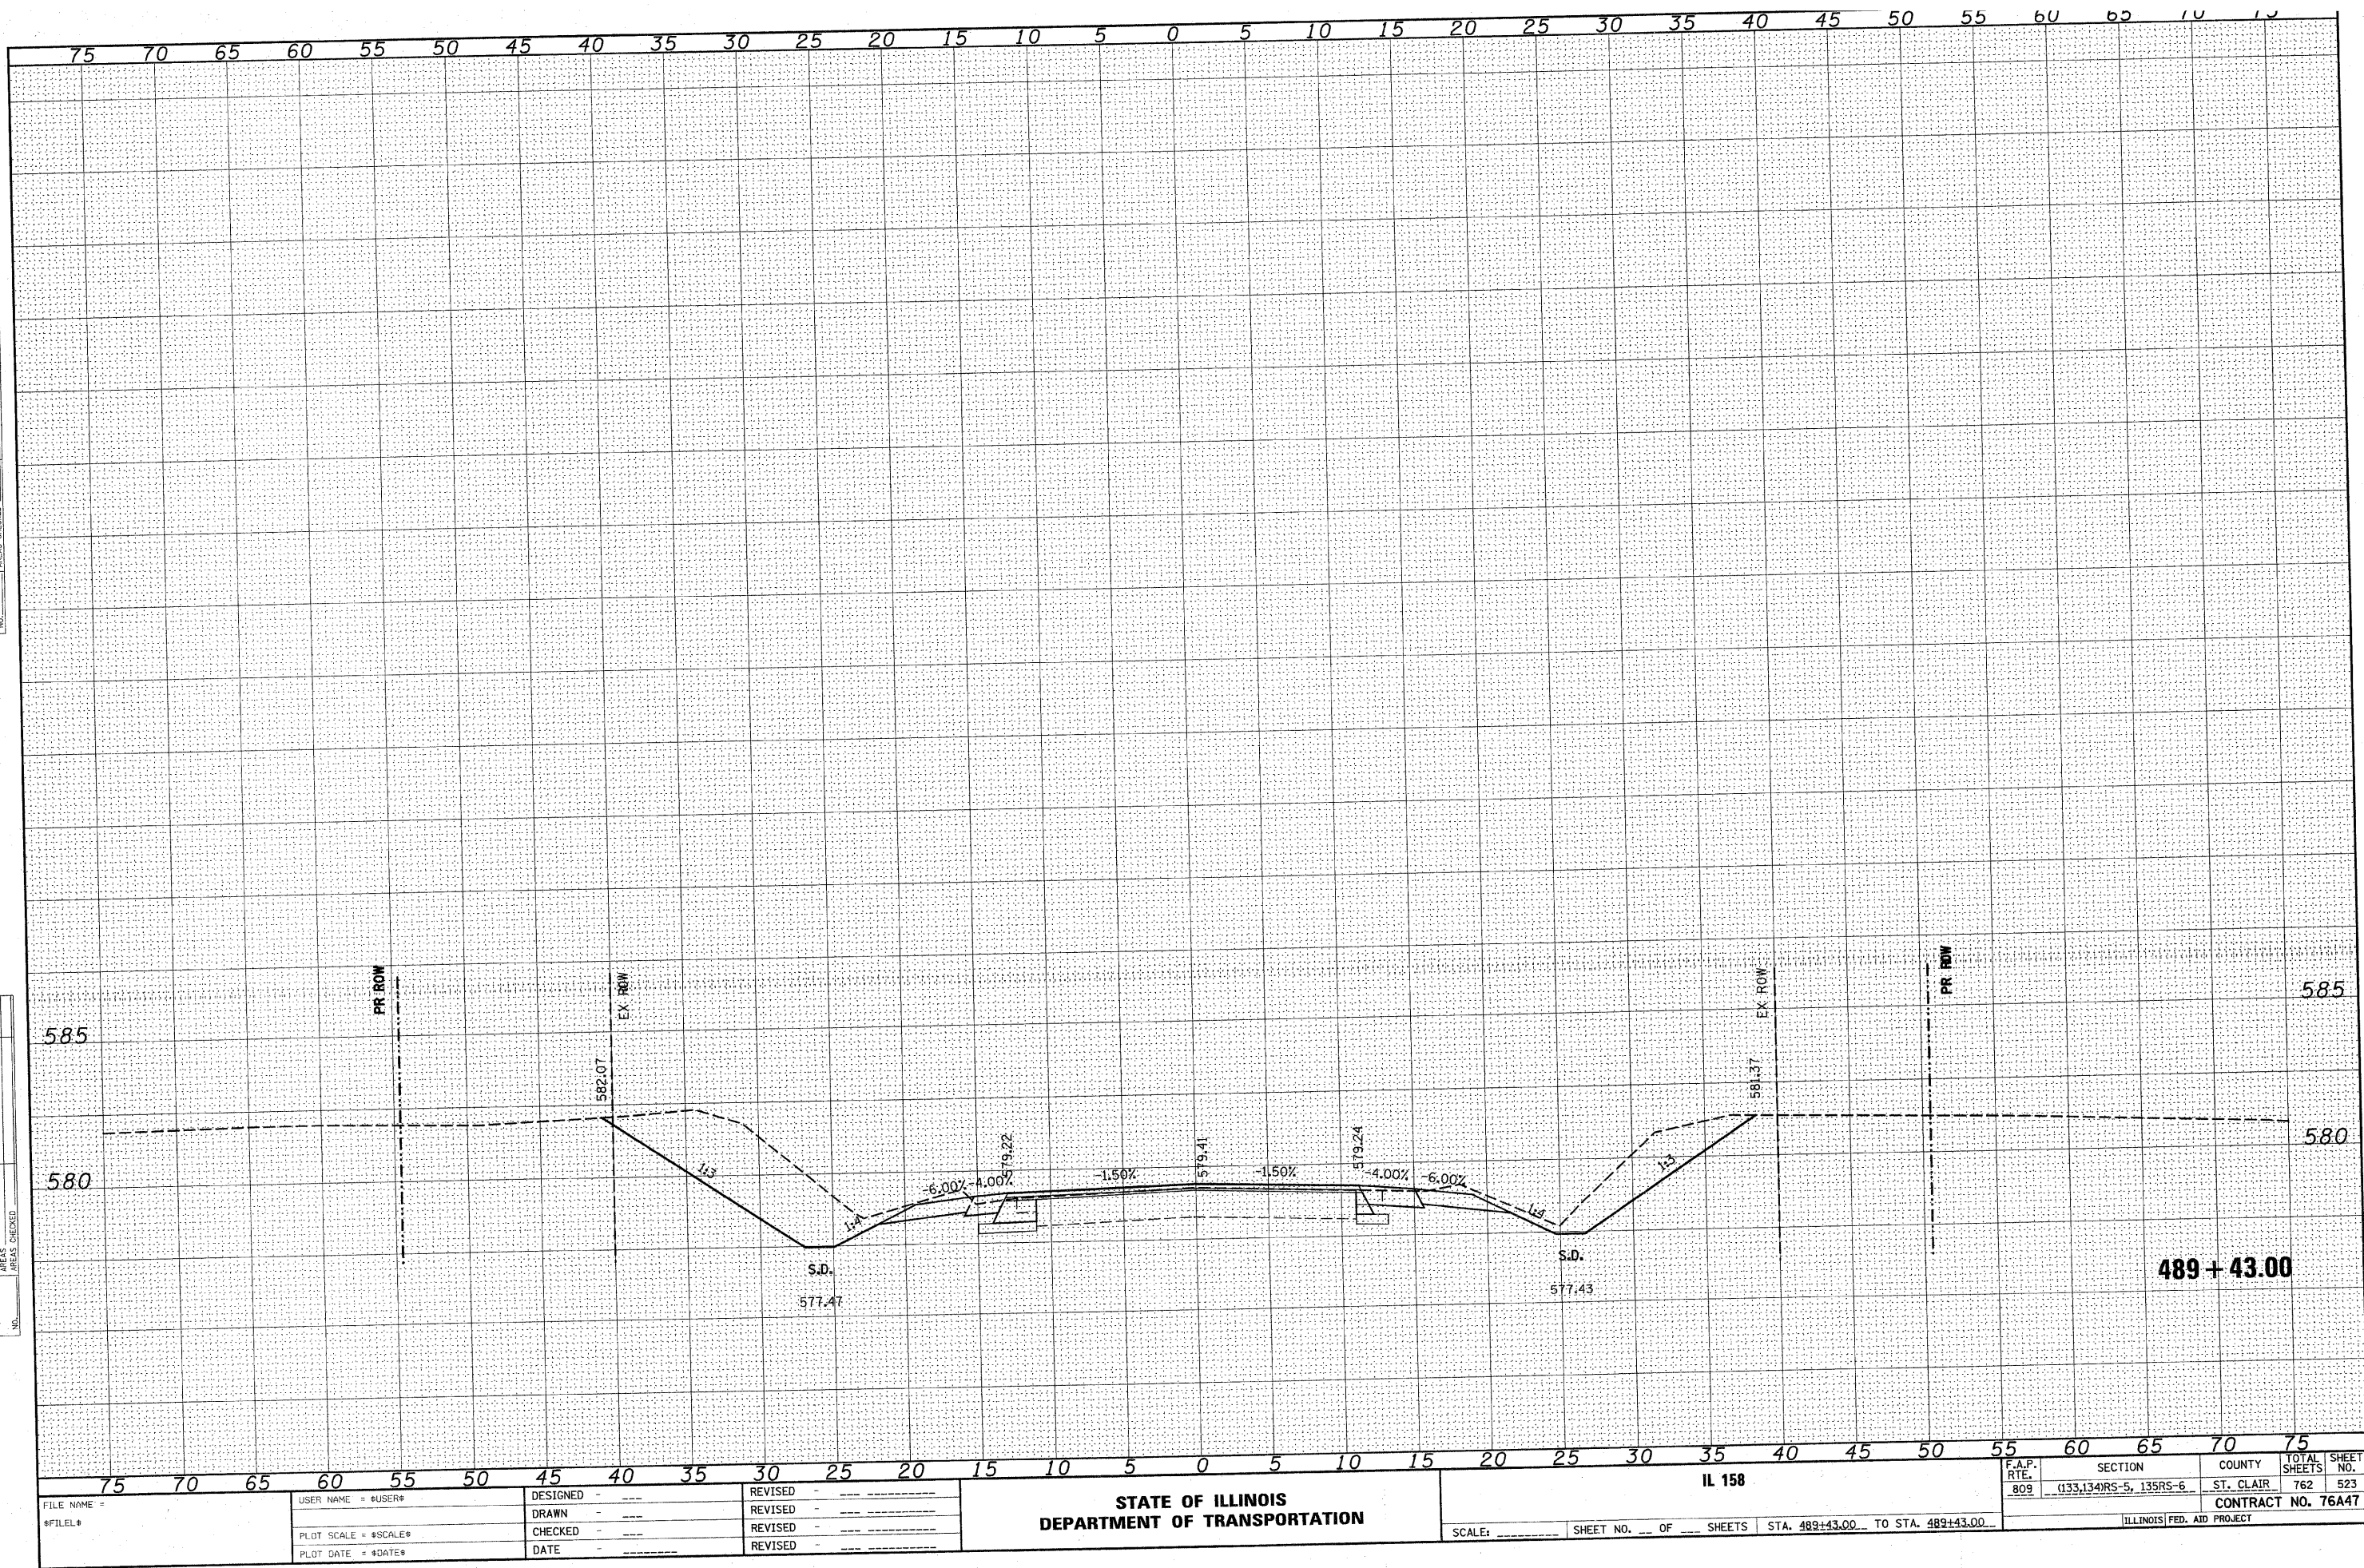


ORIGINAL SURVEY	SURVEYED	BY	DATE
NOTE BOOK	PLOTTED		
	TEMPLATE		
	AREAS		
	AREAS CHECKED		
NO.			

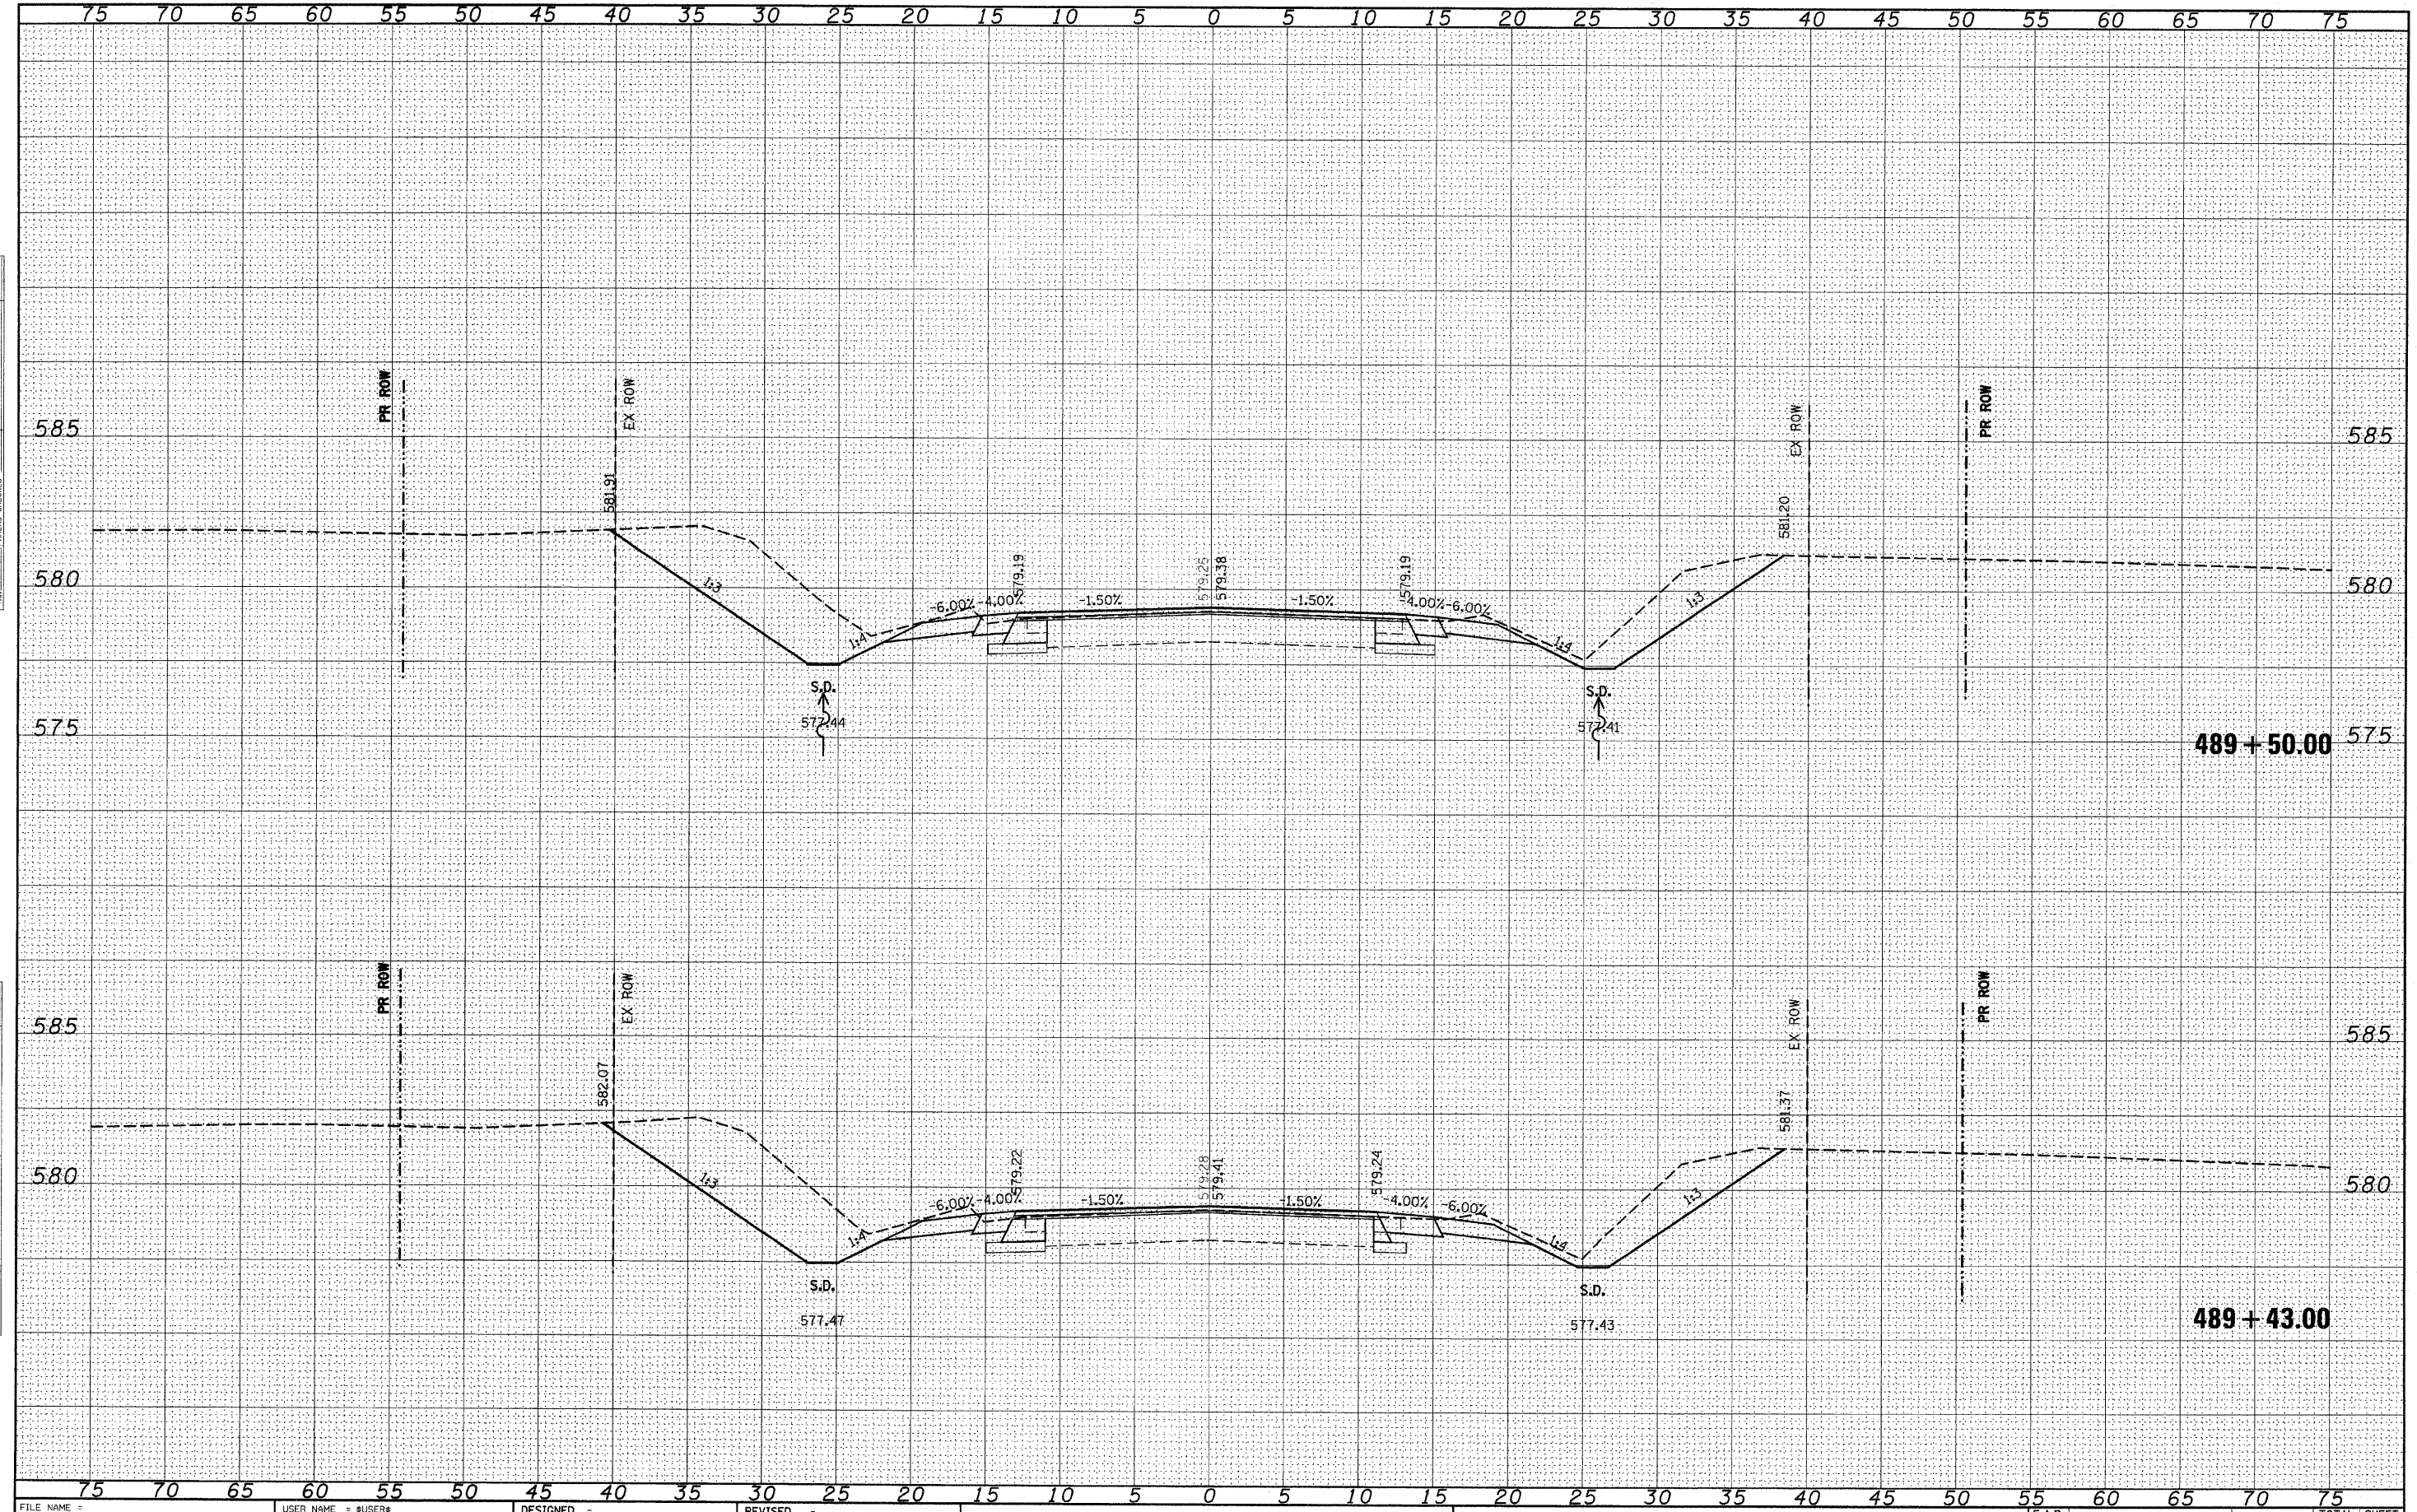

FILE NAME =	USER NAME = \$USER\$	DESIGNED -	REVISED -	STATE OF ILLINOIS DEPARTMENT OF TRANSPORTATION	IL 158				F.A.P. RTE.	SECTION	COUNTY	TOTAL SHEETS	SHEET NO.
\$FILE\$		DRAWN -	REVISED -		809	(133,134)RS-5, 135RS-6	ST. CLAIR	762	524				
PLOT SCALE = \$SCALE\$	CHECKED -	REVISED -							CONTRACT NO. 76A47				
PLOT DATE = \$DATE\$	DATE -	REVISED -			SCALE: _____	SHEET NO. ____ OF ____ SHEETS	STA. 489+43.00 TO STA. 489+50.00	ILLINOIS FED. AID PROJECT					

FINAL	SURVEYED	BY	DATE
SURVEY	PLOTTED		
NOTE BOOK	RECALCULATE		
NO.	AREAS CHECKED		


ORIGINAL	SURVEYED	BY	DATE
SURVEY	PLOTTED		
NOTE BOOK	RECALCULATE		
NO.	AREAS CHECKED		

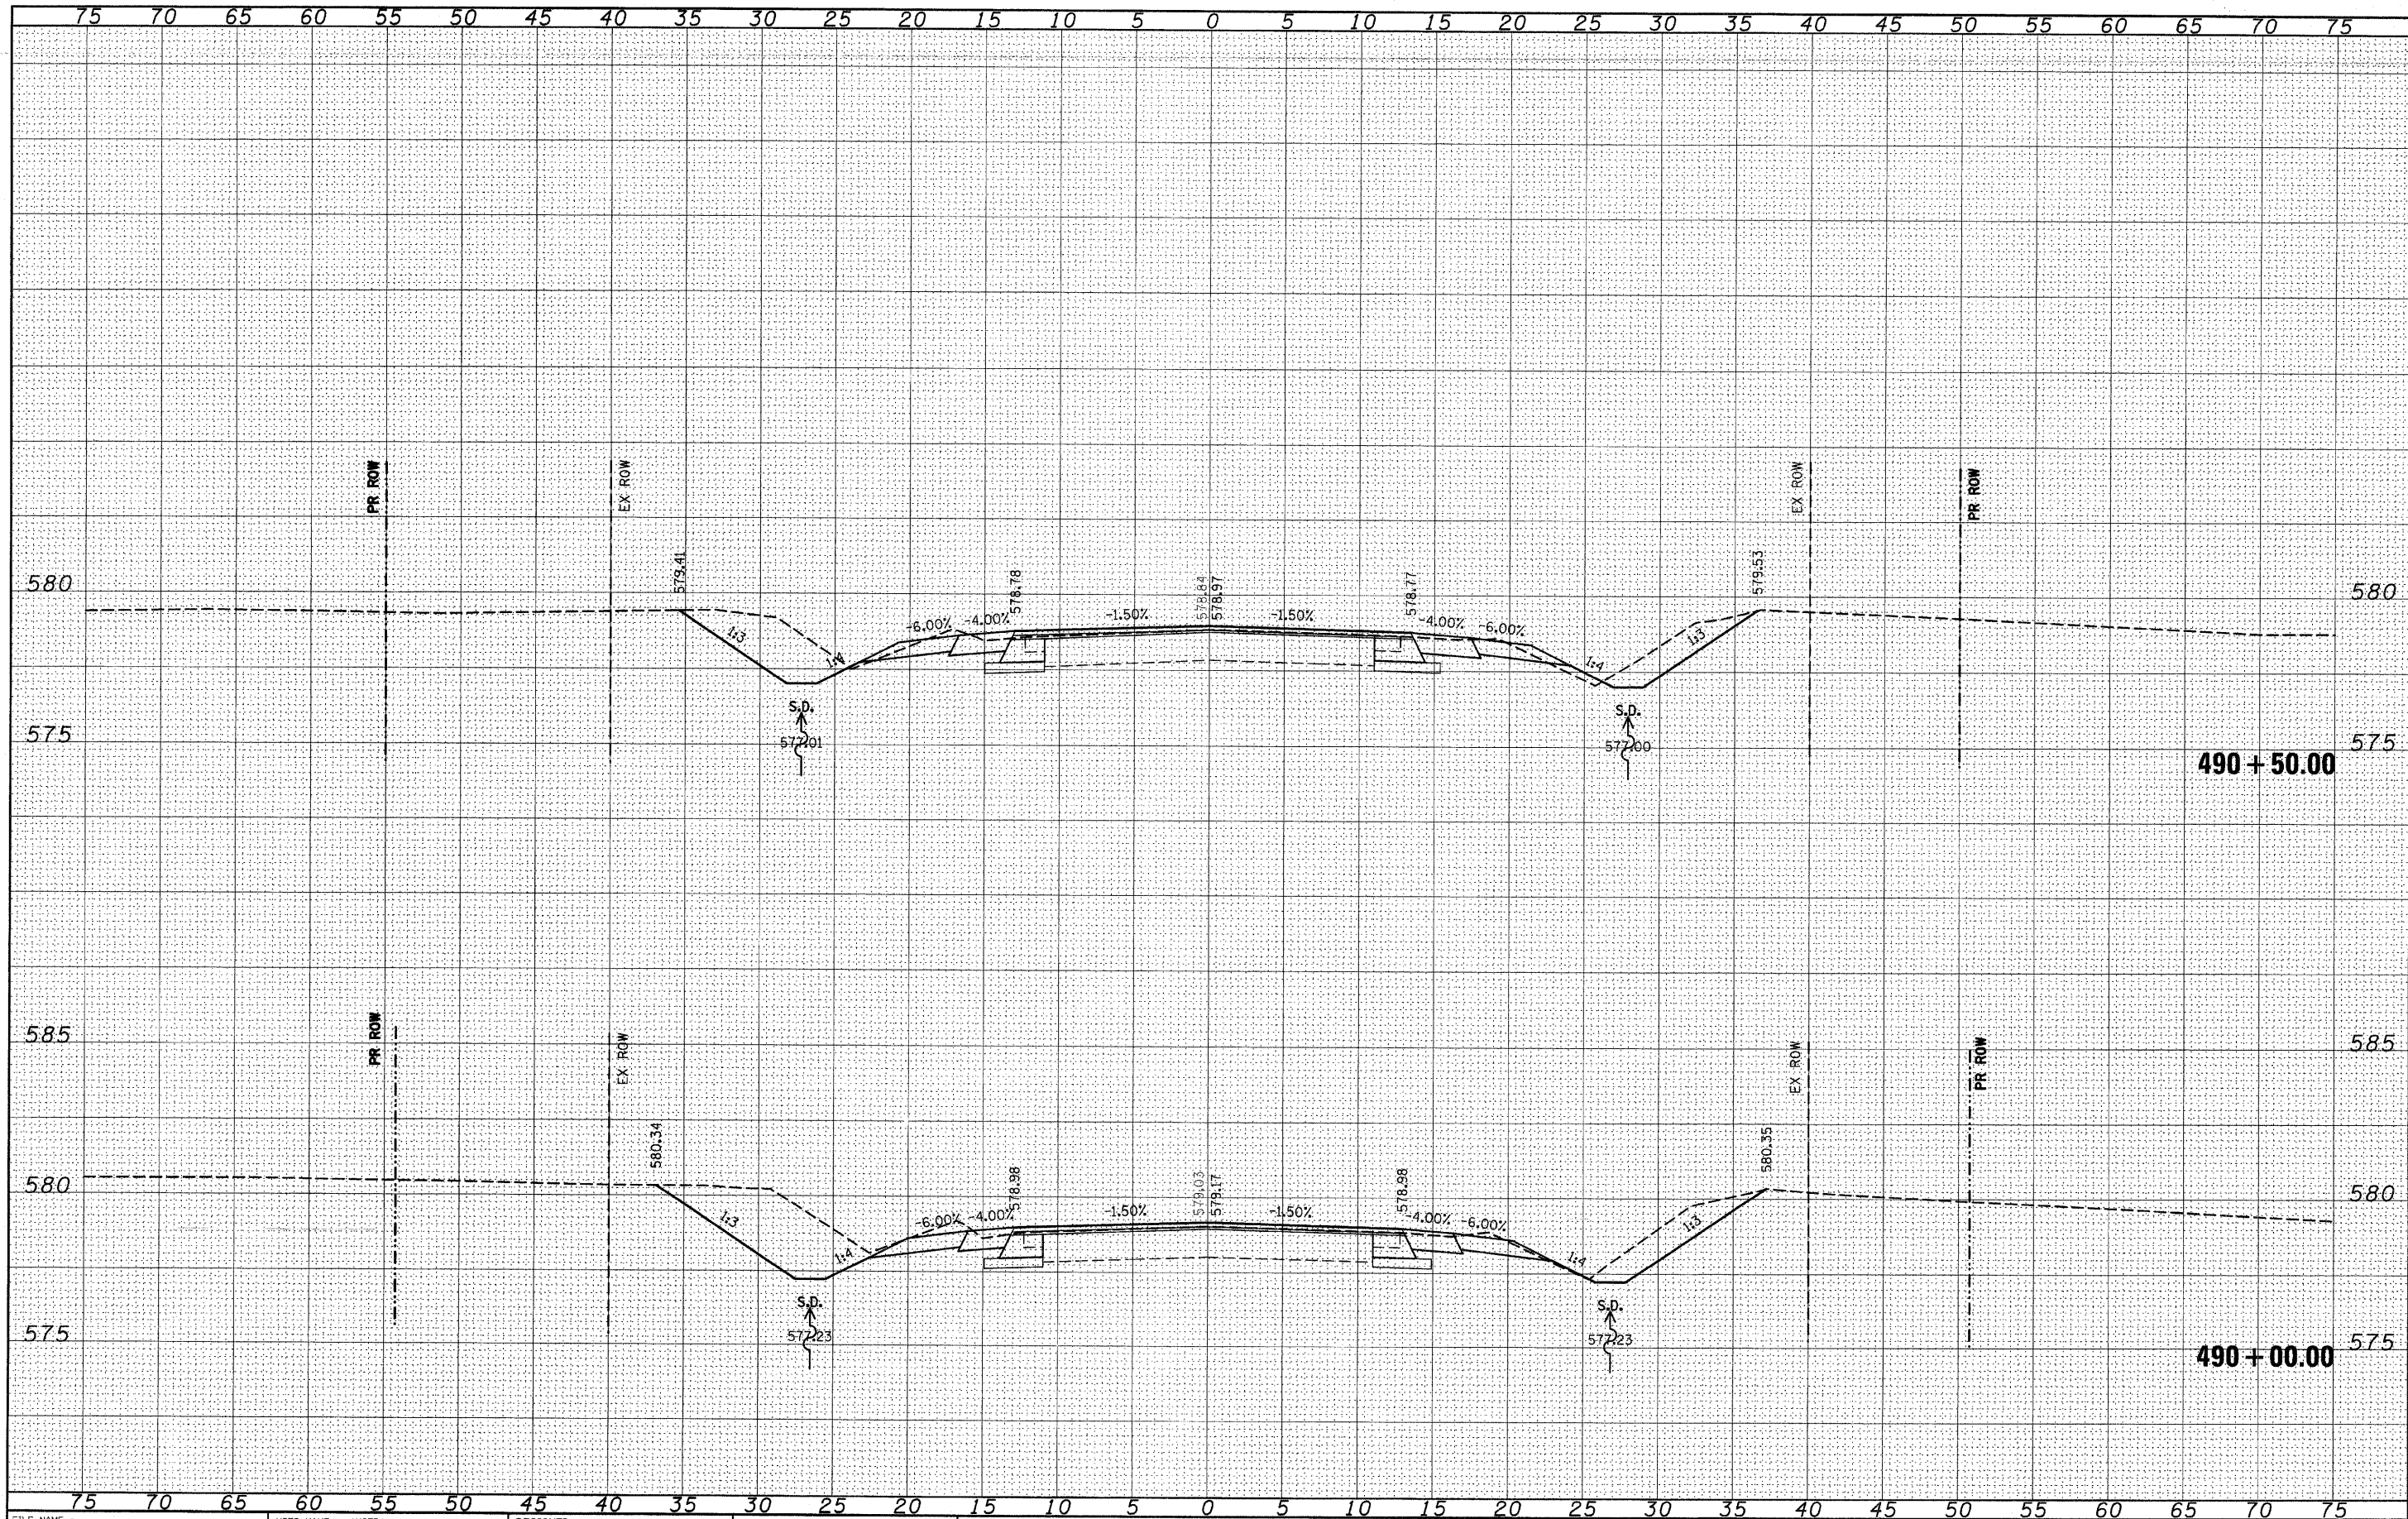

FILE NAME =	USER NAME = \$USER\$	DESIGNED -	REVISED -	STATE OF ILLINOIS DEPARTMENT OF TRANSPORTATION		IL 158		F.A.P. RTE.	SECTION	COUNTY	TOTAL SHEETS	SHEET NO.
\$FILEL\$		DRAWN -	REVISED -					809	(133,134)RS-5, 135RS-6	ST. CLAIR	762	525
		CHECKED -	REVISED -					CONTRACT NO. 76A47				
		DATE -	REVISED -					ILLINOIS FED. AID PROJECT				
SCALE: _____		SHEET NO. ____ OF ____ SHEETS		STA. 490+00.00 TO STA. 490+50.00								

FINAL	DATE
SURVEY	BY
PLOTTED	
NOTE BOOK	
NO.	


ORIGINAL	DATE
SURVEY	BY
PLOTTED	
NOTE BOOK	
NO.	

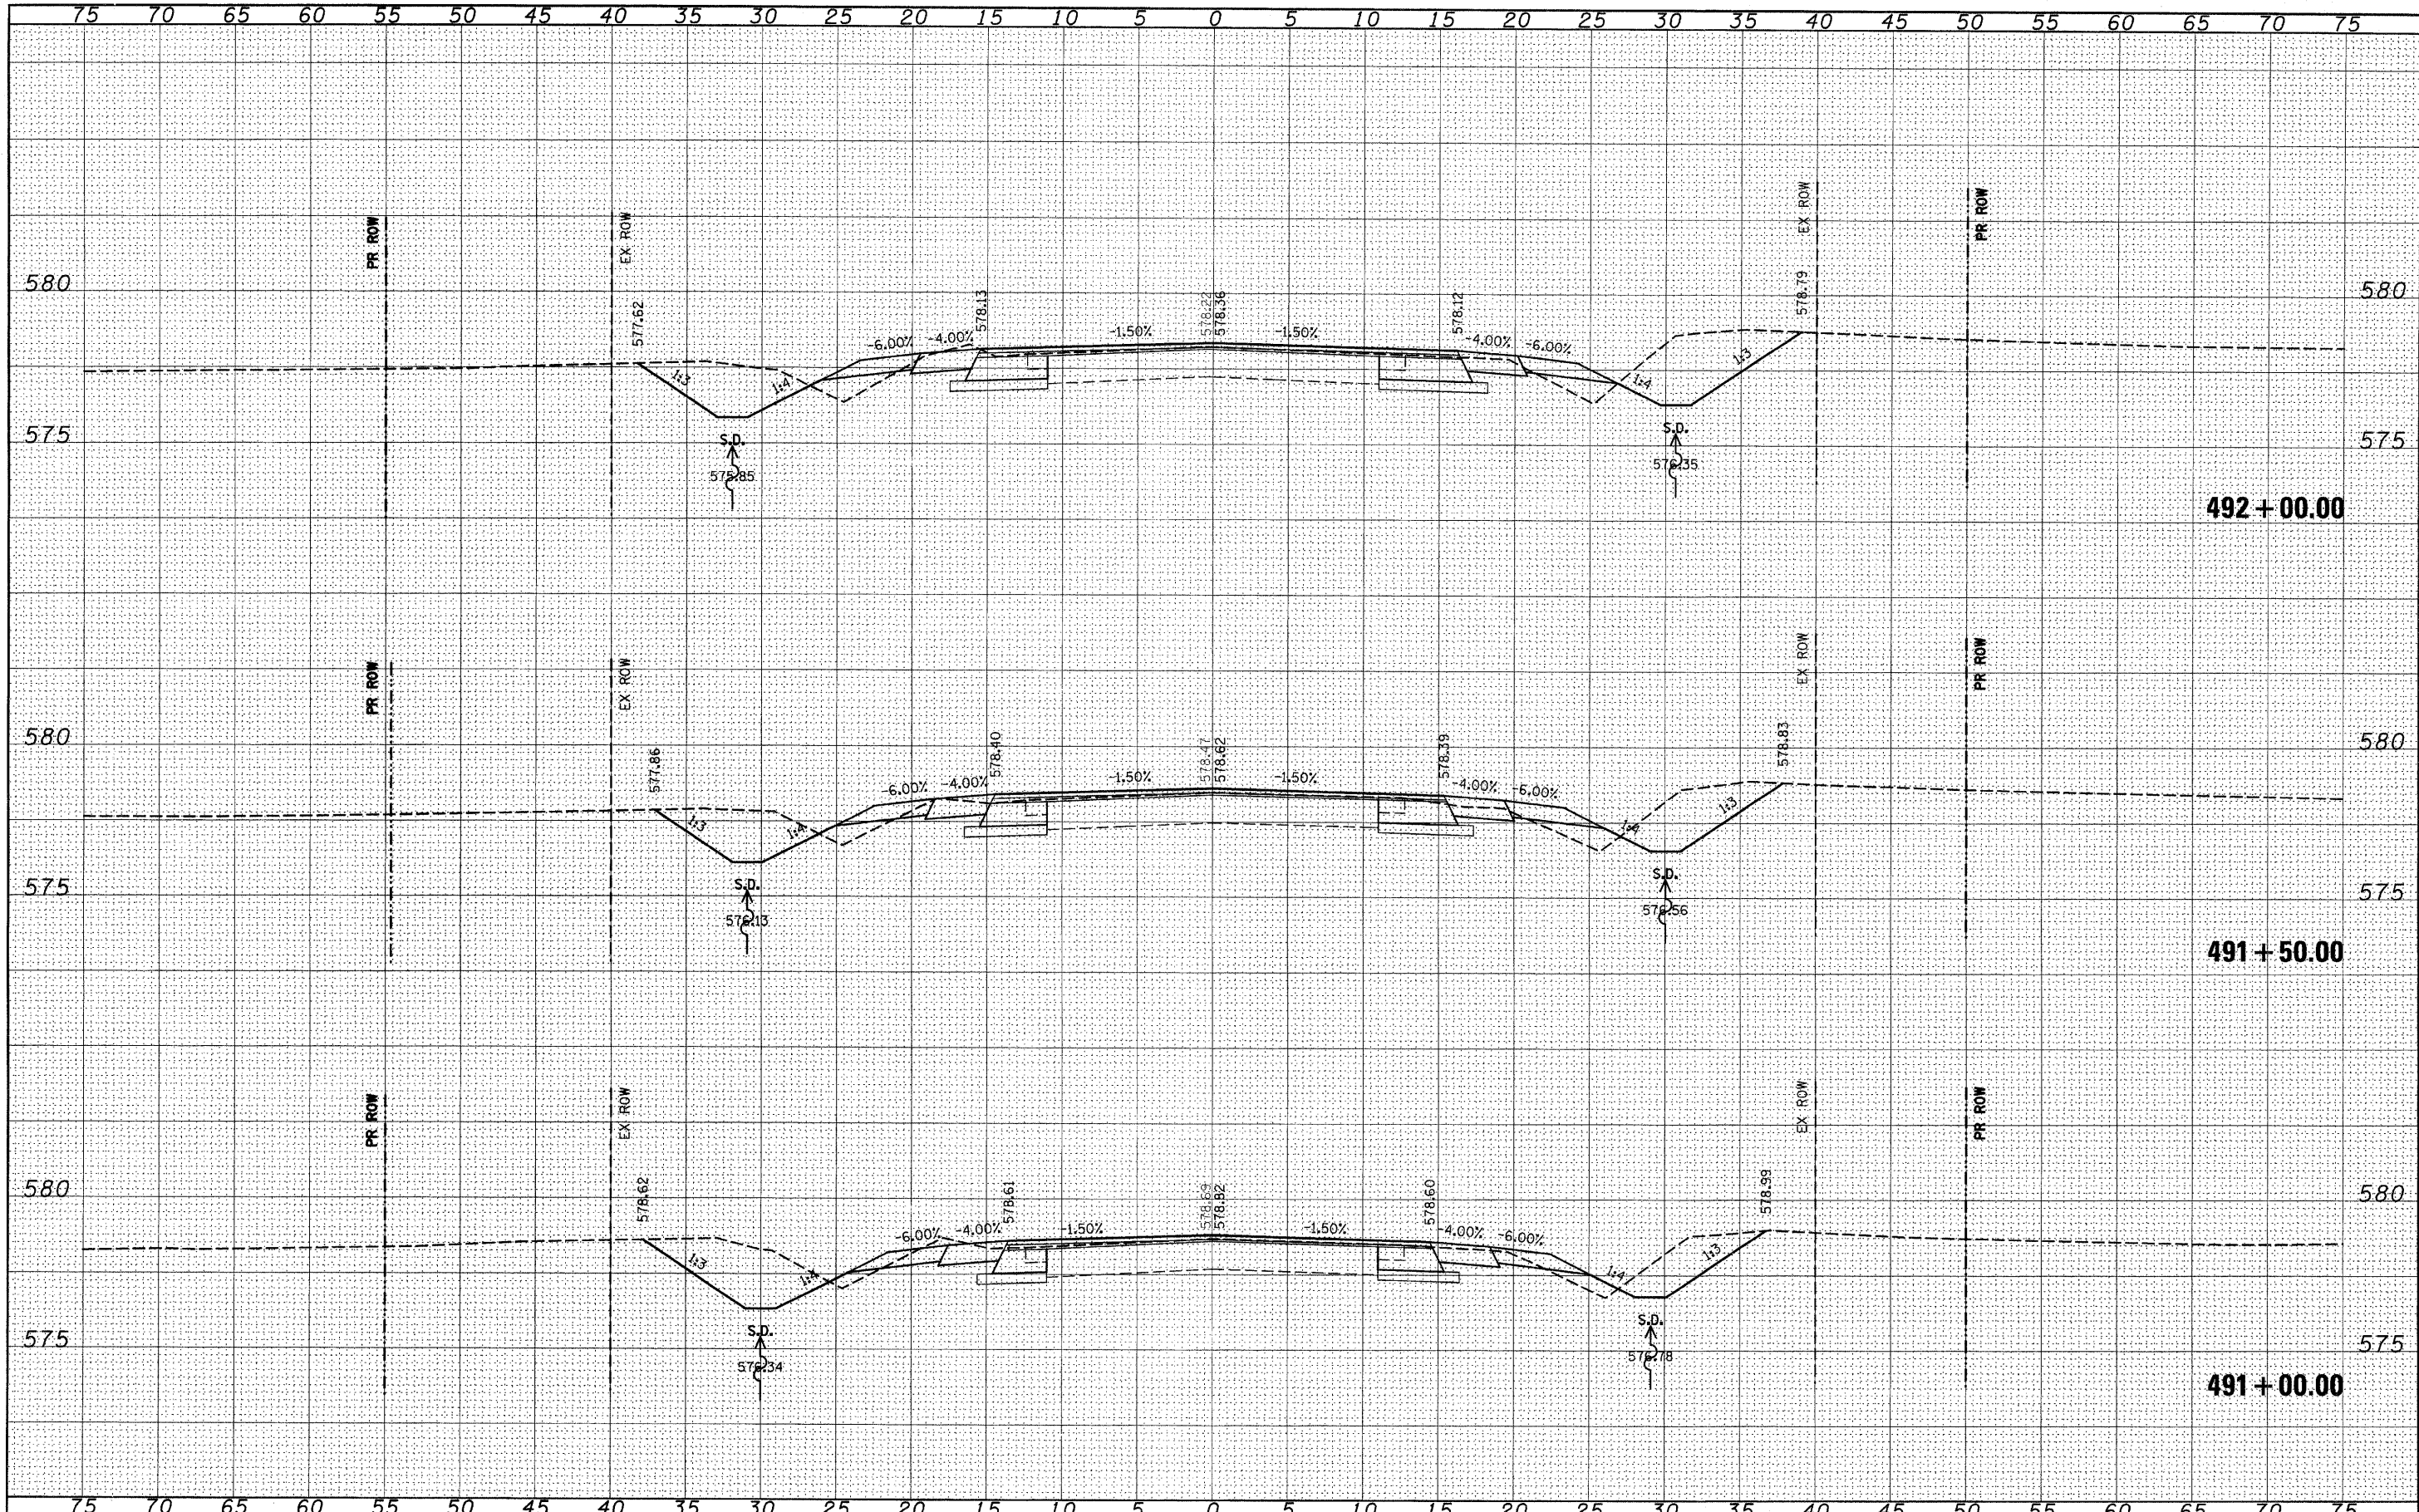

FILE NAME =	USER NAME = #USER#	DESIGNED -	REVISED -	IL 158		F.A.P. RTE.	SECTION	COUNTY	TOTAL SHEETS	SHEET NO.
#FILE#		DRAWN -	REVISED -			809	(133,134)RS-5, 135RS-6	ST. CLAIR	762	526
		CHECKED -	REVISED -			CONTRACT NO. 76A47				
		DATE -	REVISED -			[ILLINOIS] FED. AID PROJECT				
		PLOT SCALE = #SCALE#		SCALE: _____		SHEET NO. ____ OF ____ SHEETS		STA. 491+00.00 TO STA. 492+00.00		
		PLOT DATE = #DATE#								

FINAL	DATE
SURVEYED	BY
PLOTTED	
NOTE BOOK	
AREAS	
CHECKED	
NO.	


ORIGINAL	DATE
SURVEYED	BY
PLOTTED	
NOTE BOOK	
AREAS	
CHECKED	
NO.	

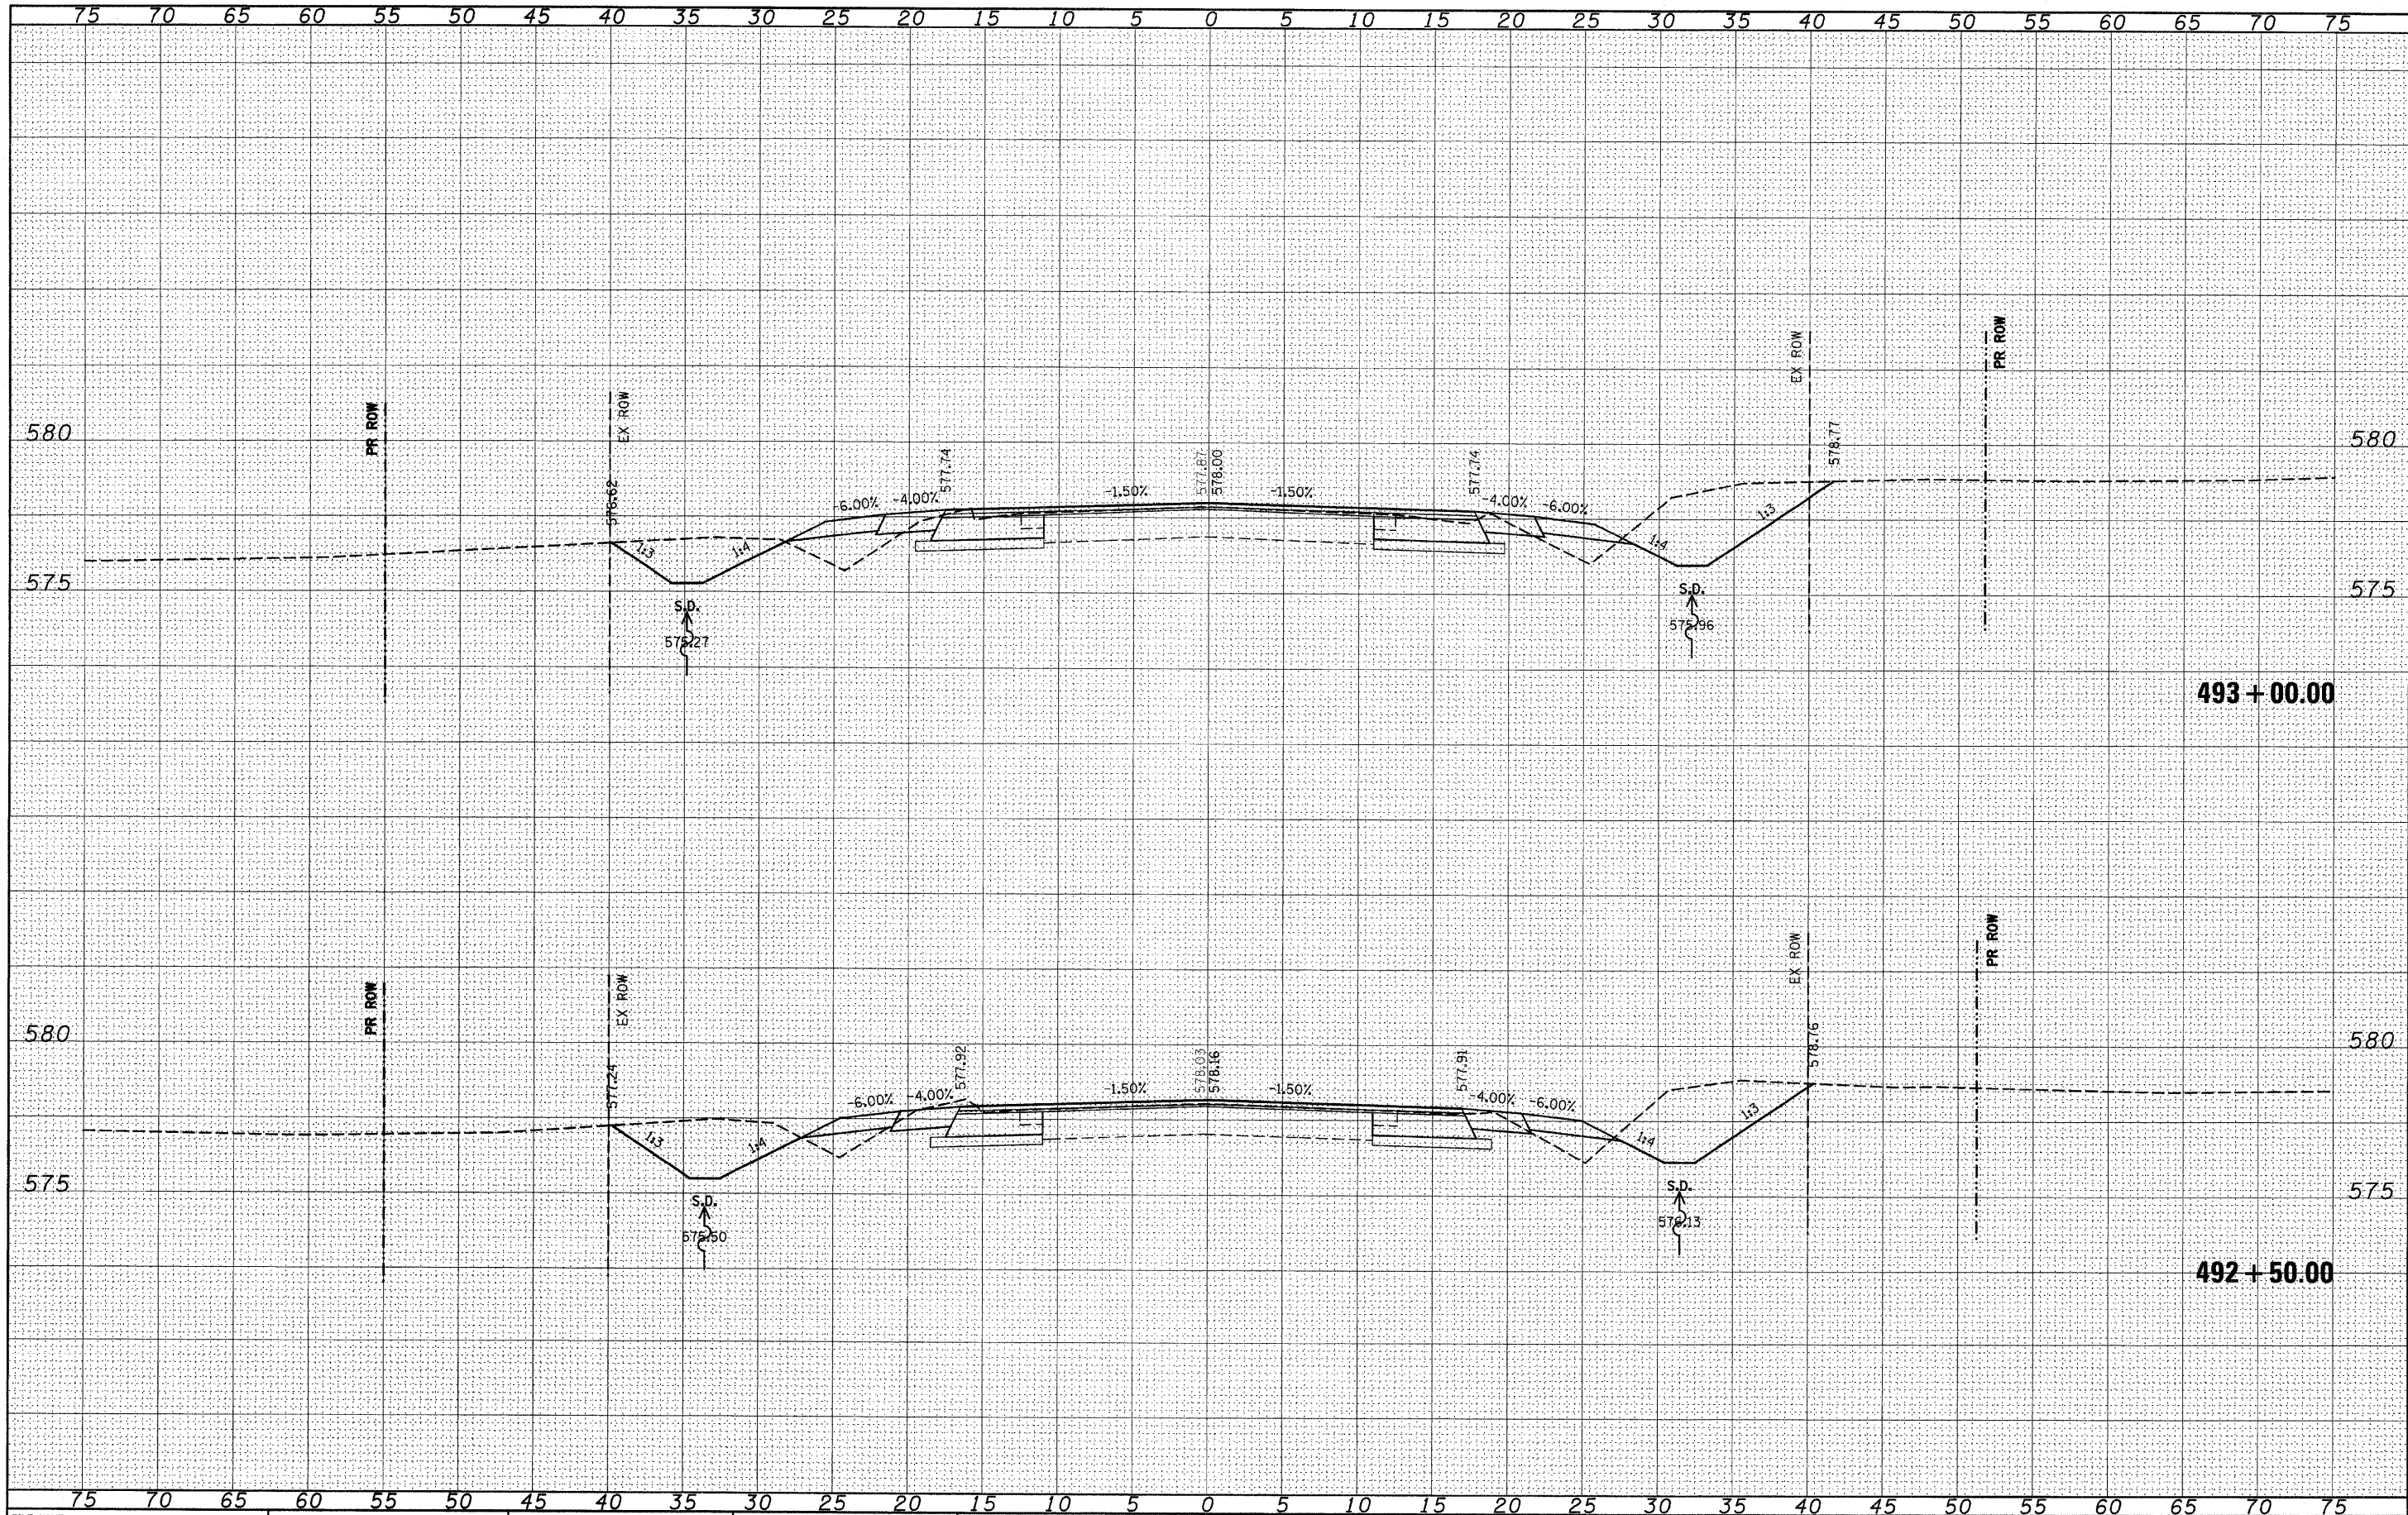

FILE NAME =	USER NAME = #USER#	DESIGNED -	REVISED -	STATE OF ILLINOIS DEPARTMENT OF TRANSPORTATION		IL 158		F.A.P. RTE.	SECTION	COUNTY	TOTAL SHEETS	SHEET NO.
#FILE#		DRAWN -	REVISED -					809	(133,134)RS-5, 135RS-6	ST. CLAIR	762	527
		PLOT SCALE = #SCALE#	CHECKED -	REVISED -					CONTRACT NO. 76A47			
		PLOT DATE = #DATE#	DATE -	REVISED -					ILLINOIS FED. AID PROJECT			
SCALE: -----						SHEET NO. -- OF -- SHEETS		STA. 492+50.00 TO STA. 493+00.00				

FINAL	DATE
SURVEY	BY
PLOTTED	
NOTE BOOK	
NO.	

ORIGINAL	DATE
SURVEY	BY
PLOTTED	
NOTE BOOK	
NO.	

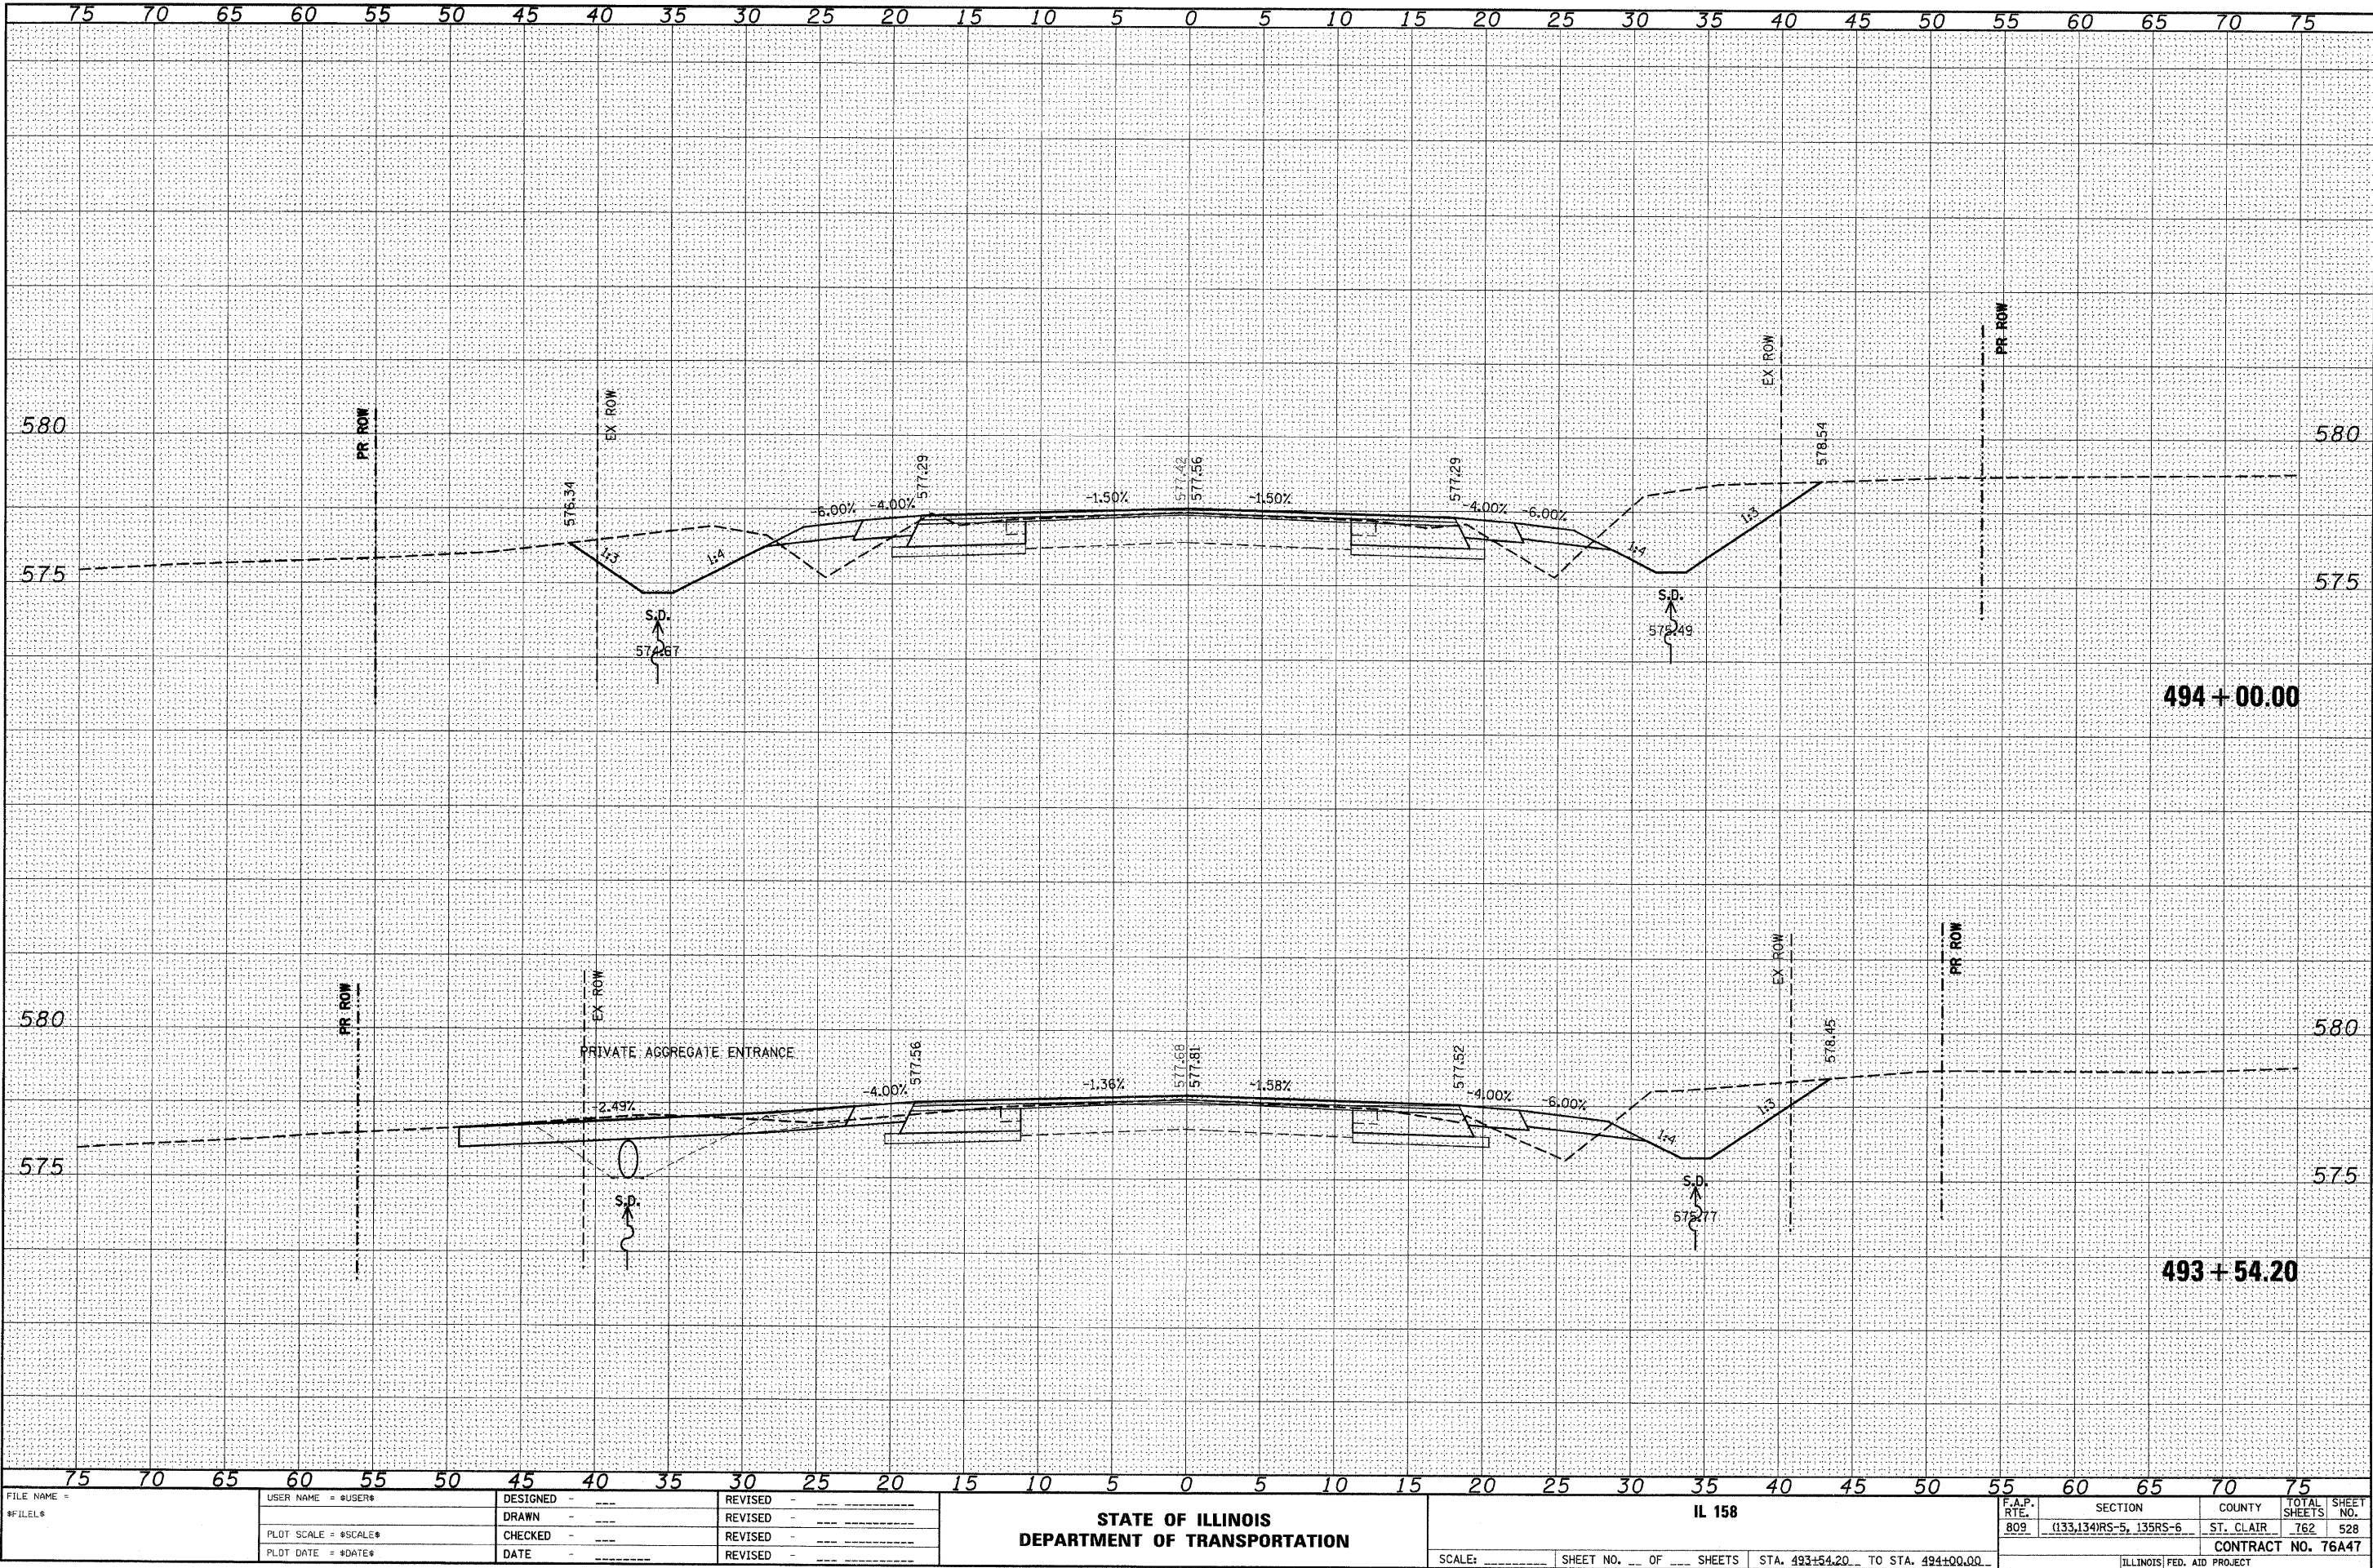

STATE OF ILLINOIS
DEPARTMENT OF TRANSPORTATION

IL 158


SCALE: _____ SHEET NO. ____ OF ____ SHEETS STA. 493+54.20 TO STA. 494+00.00

F.A.P. RTE.	SECTION	COUNTY	TOTAL SHEETS	SHEET NO.
809	(133,134)RS-5, 135RS-6	ST. CLAIR	762	528
CONTRACT NO. 76A47				

ILLINOIS FED. AID PROJECT


FINAL	SURVEYED	BY	DATE
SURVEY	PLOTTED		
NOTE BOOK	RECALC		
NO.	AREAS CHECKED		

ORIGINAL	SURVEYED	BY	DATE
SURVEY	PLOTTED		
NOTE BOOK	RECALC		
NO.	AREAS CHECKED		

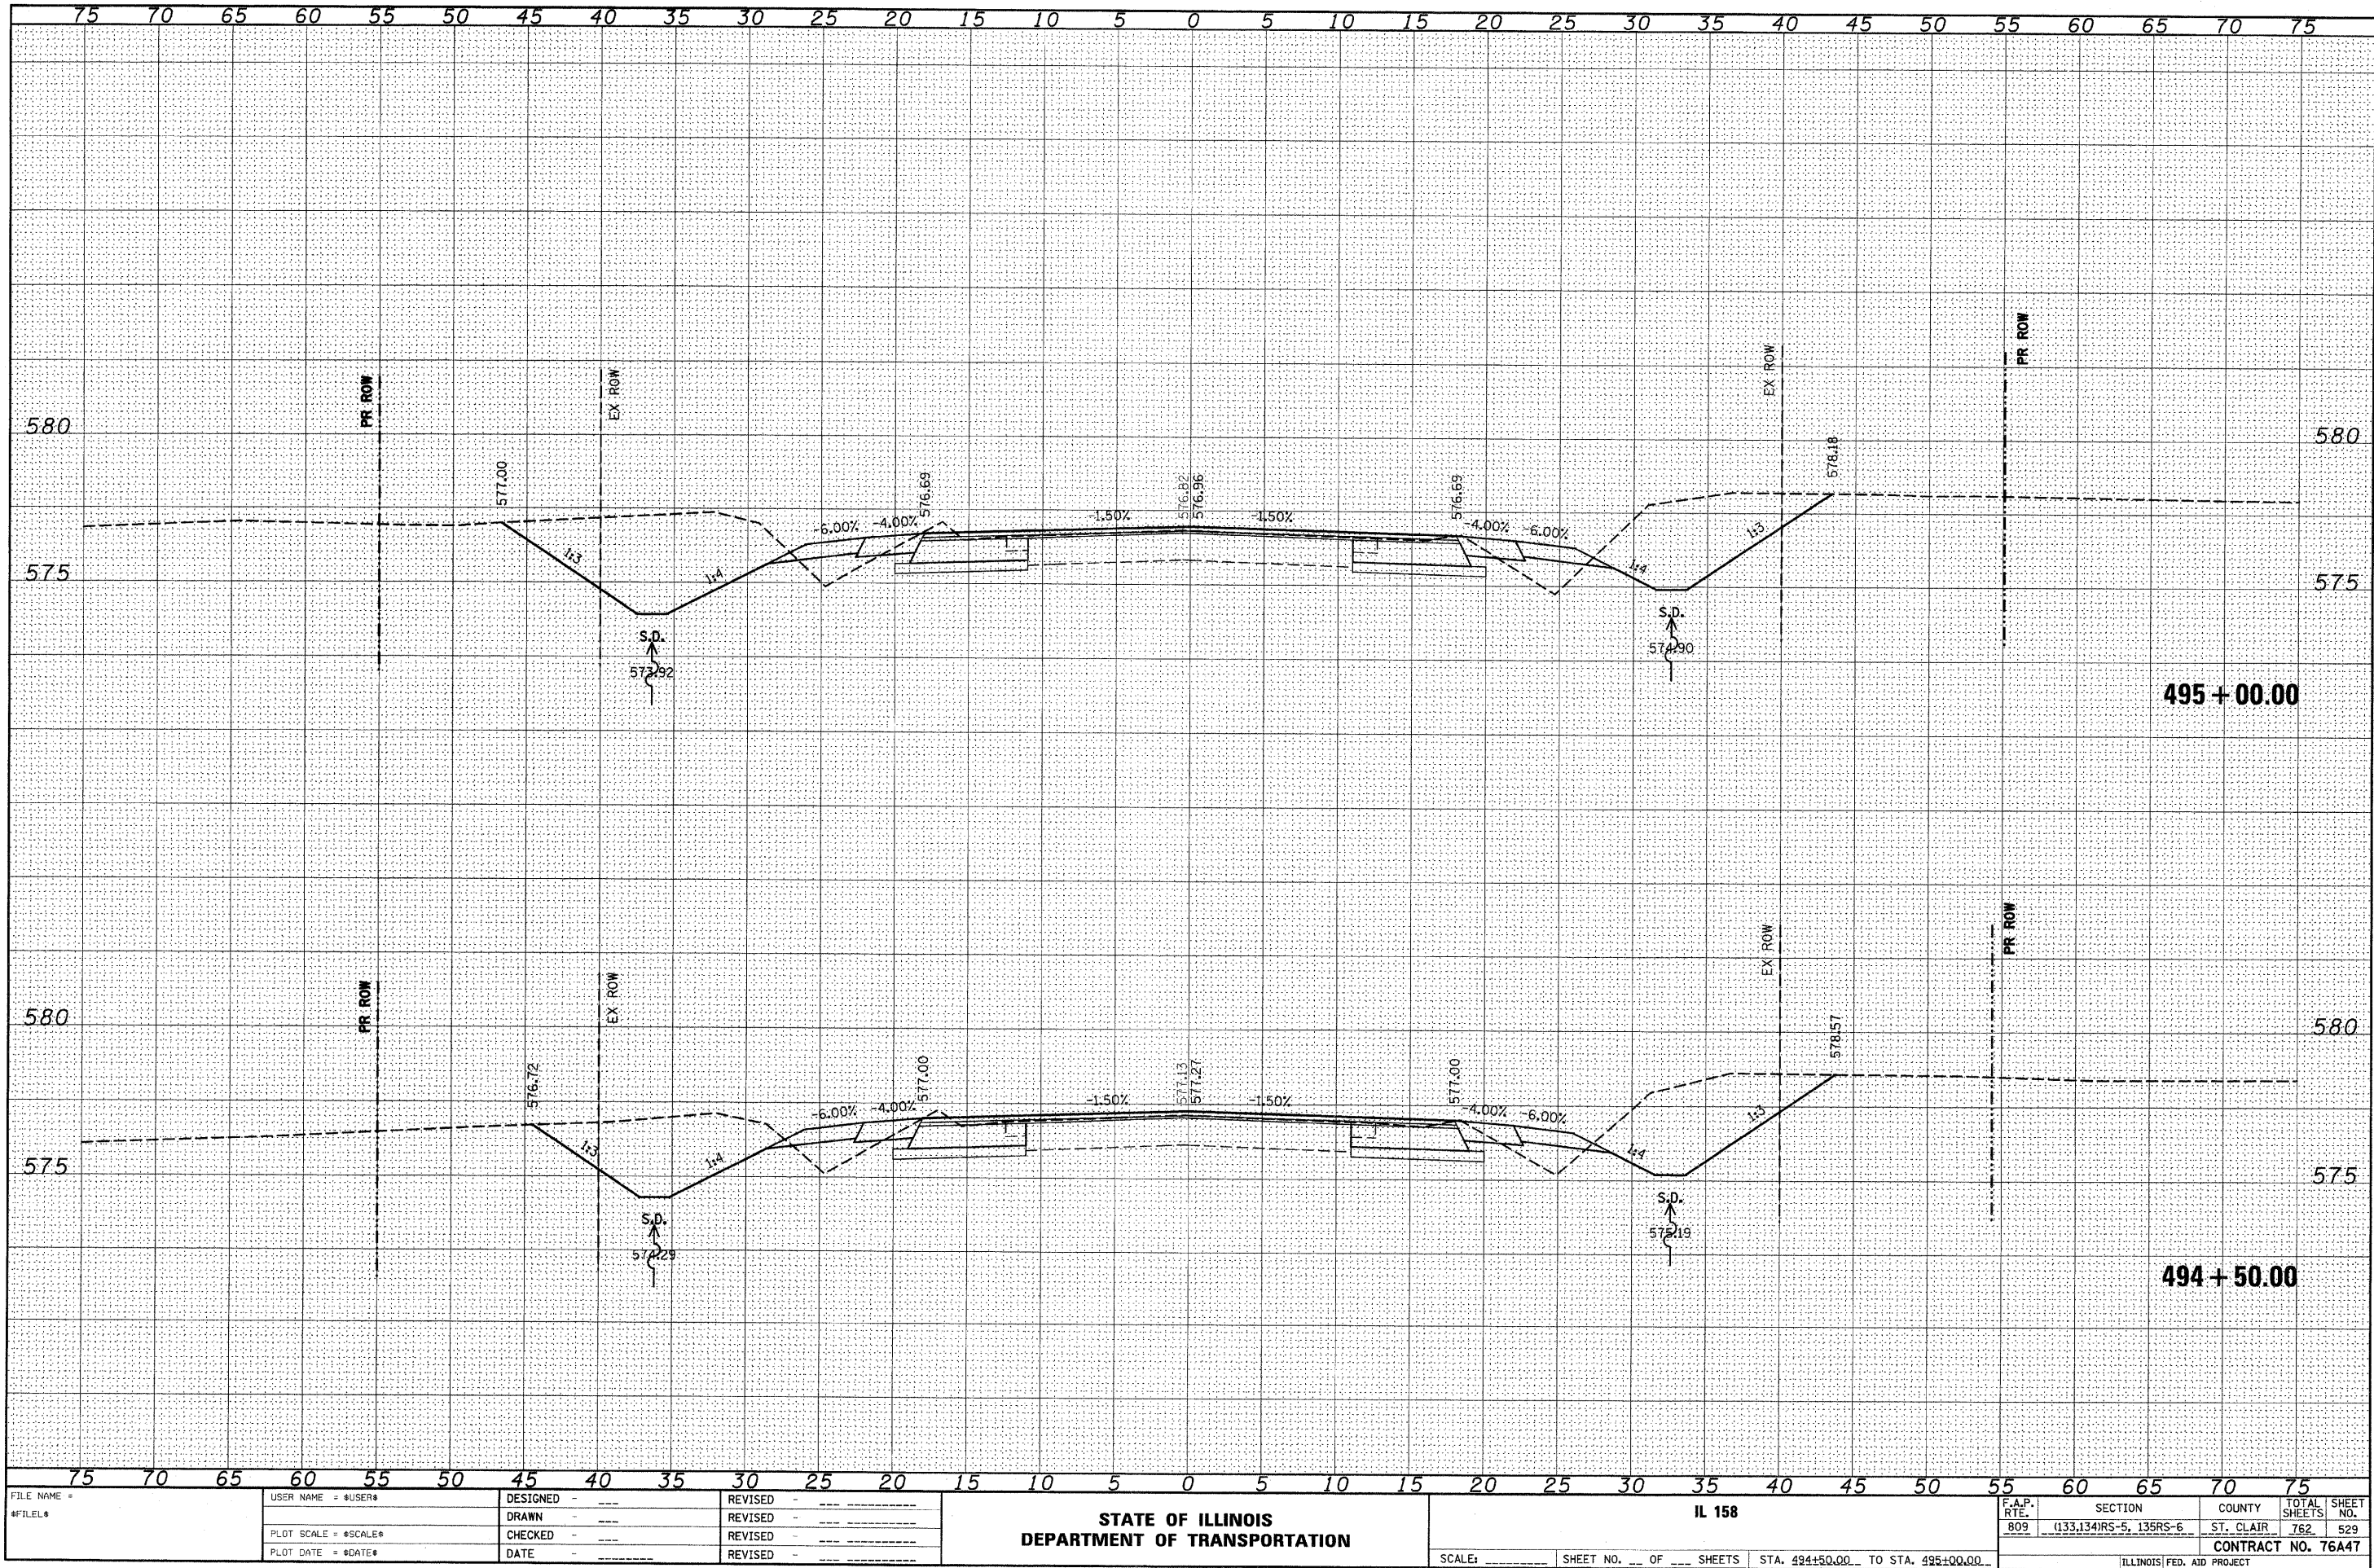

DATE	BY	DATE	BY
FINAL SURVEY	SURVEYED	NOTED	NOTED
NO.	NO.	NO.	NO.


DATE	BY	DATE	BY
ORIGINAL SURVEY	SURVEYED	NOTED	NOTED
NO.	NO.	NO.	NO.

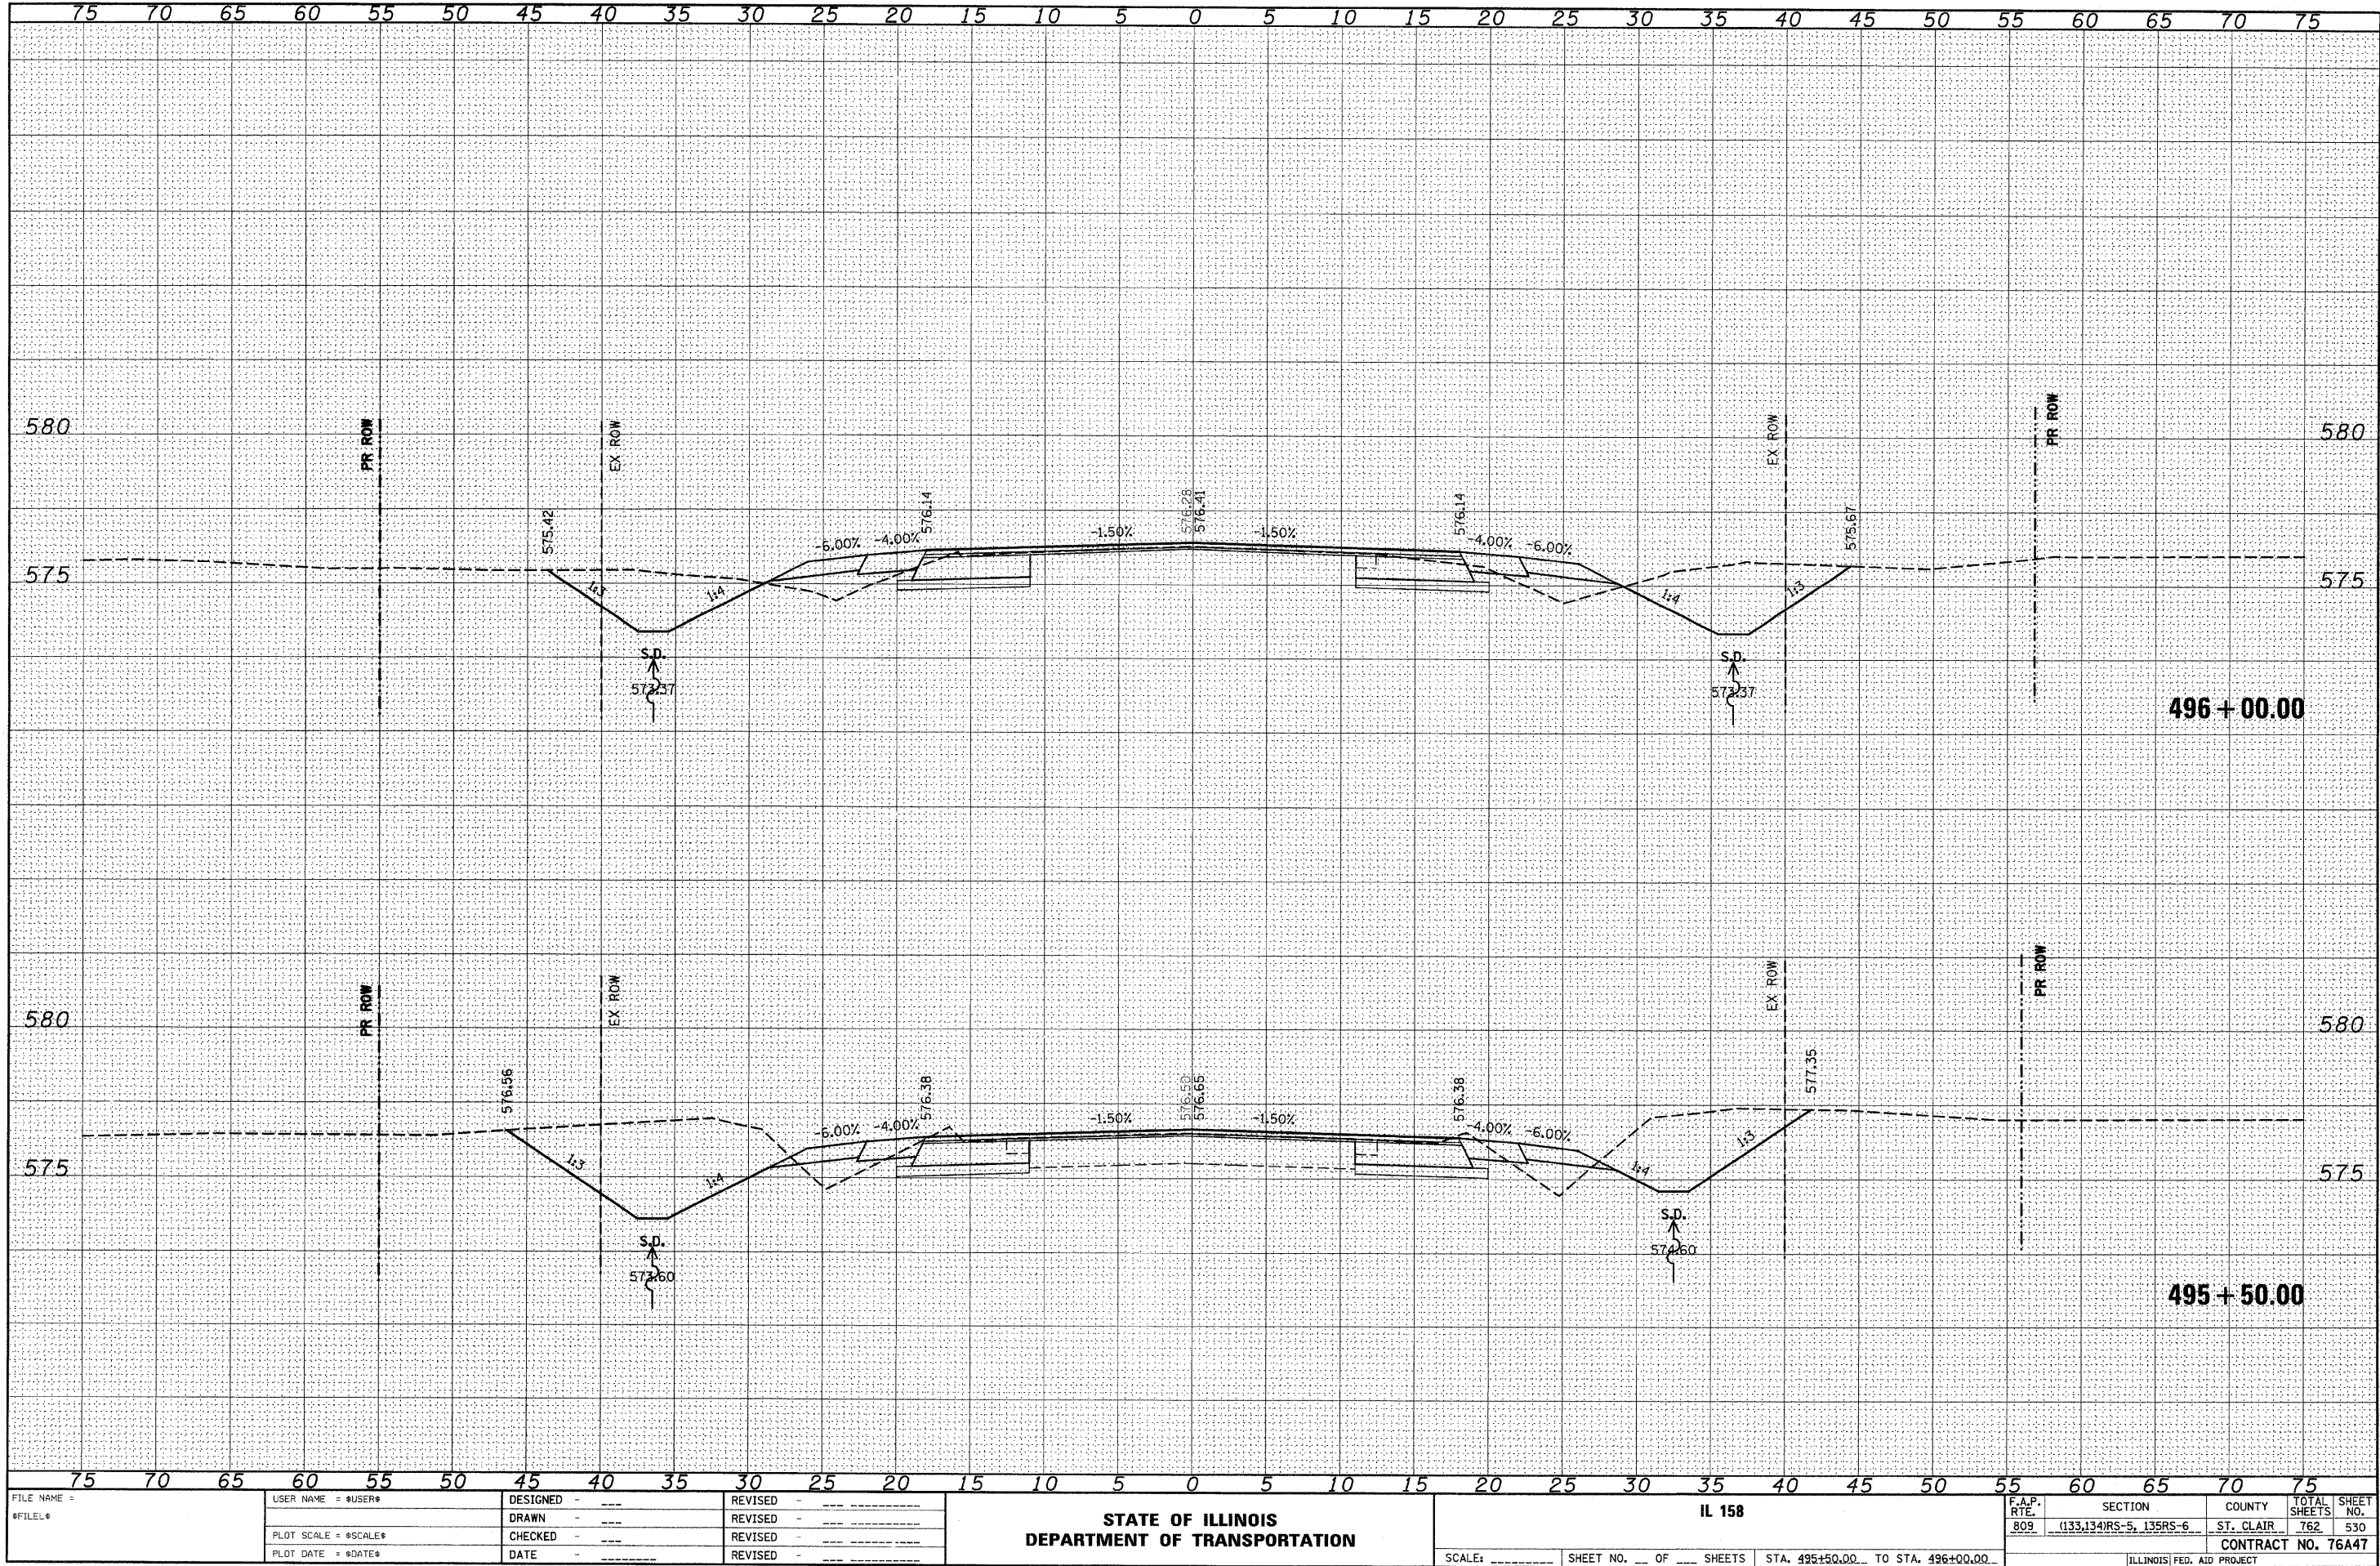

FILE NAME =	USER NAME = \$USER\$	DESIGNED -	REVISED -	STATE OF ILLINOIS DEPARTMENT OF TRANSPORTATION	IL 158	SCALE: _____ SHEET NO. _____ OF _____ SHEETS STA. 495+50.00 TO STA. 496+00.00	SECTION 809 (133.134)RS-5, 135RS-6	COUNTY ST. CLAIR	TOTAL SHEETS 762	SHEET NO. 530
\$FILEL\$		DRAWN -	REVISED -							
		CHECKED -	REVISED -							
		DATE -	REVISED -							


DATE	BY	SURVEYED	PLOTTED	DATE	NO.
FINAL					
SURVEY					
NOTE BOOK					
NO.					

DATE	BY	SURVEYED	PLOTTED	DATE	NO.
ORIGINAL					
SURVEY					
NOTE BOOK					
NO.					

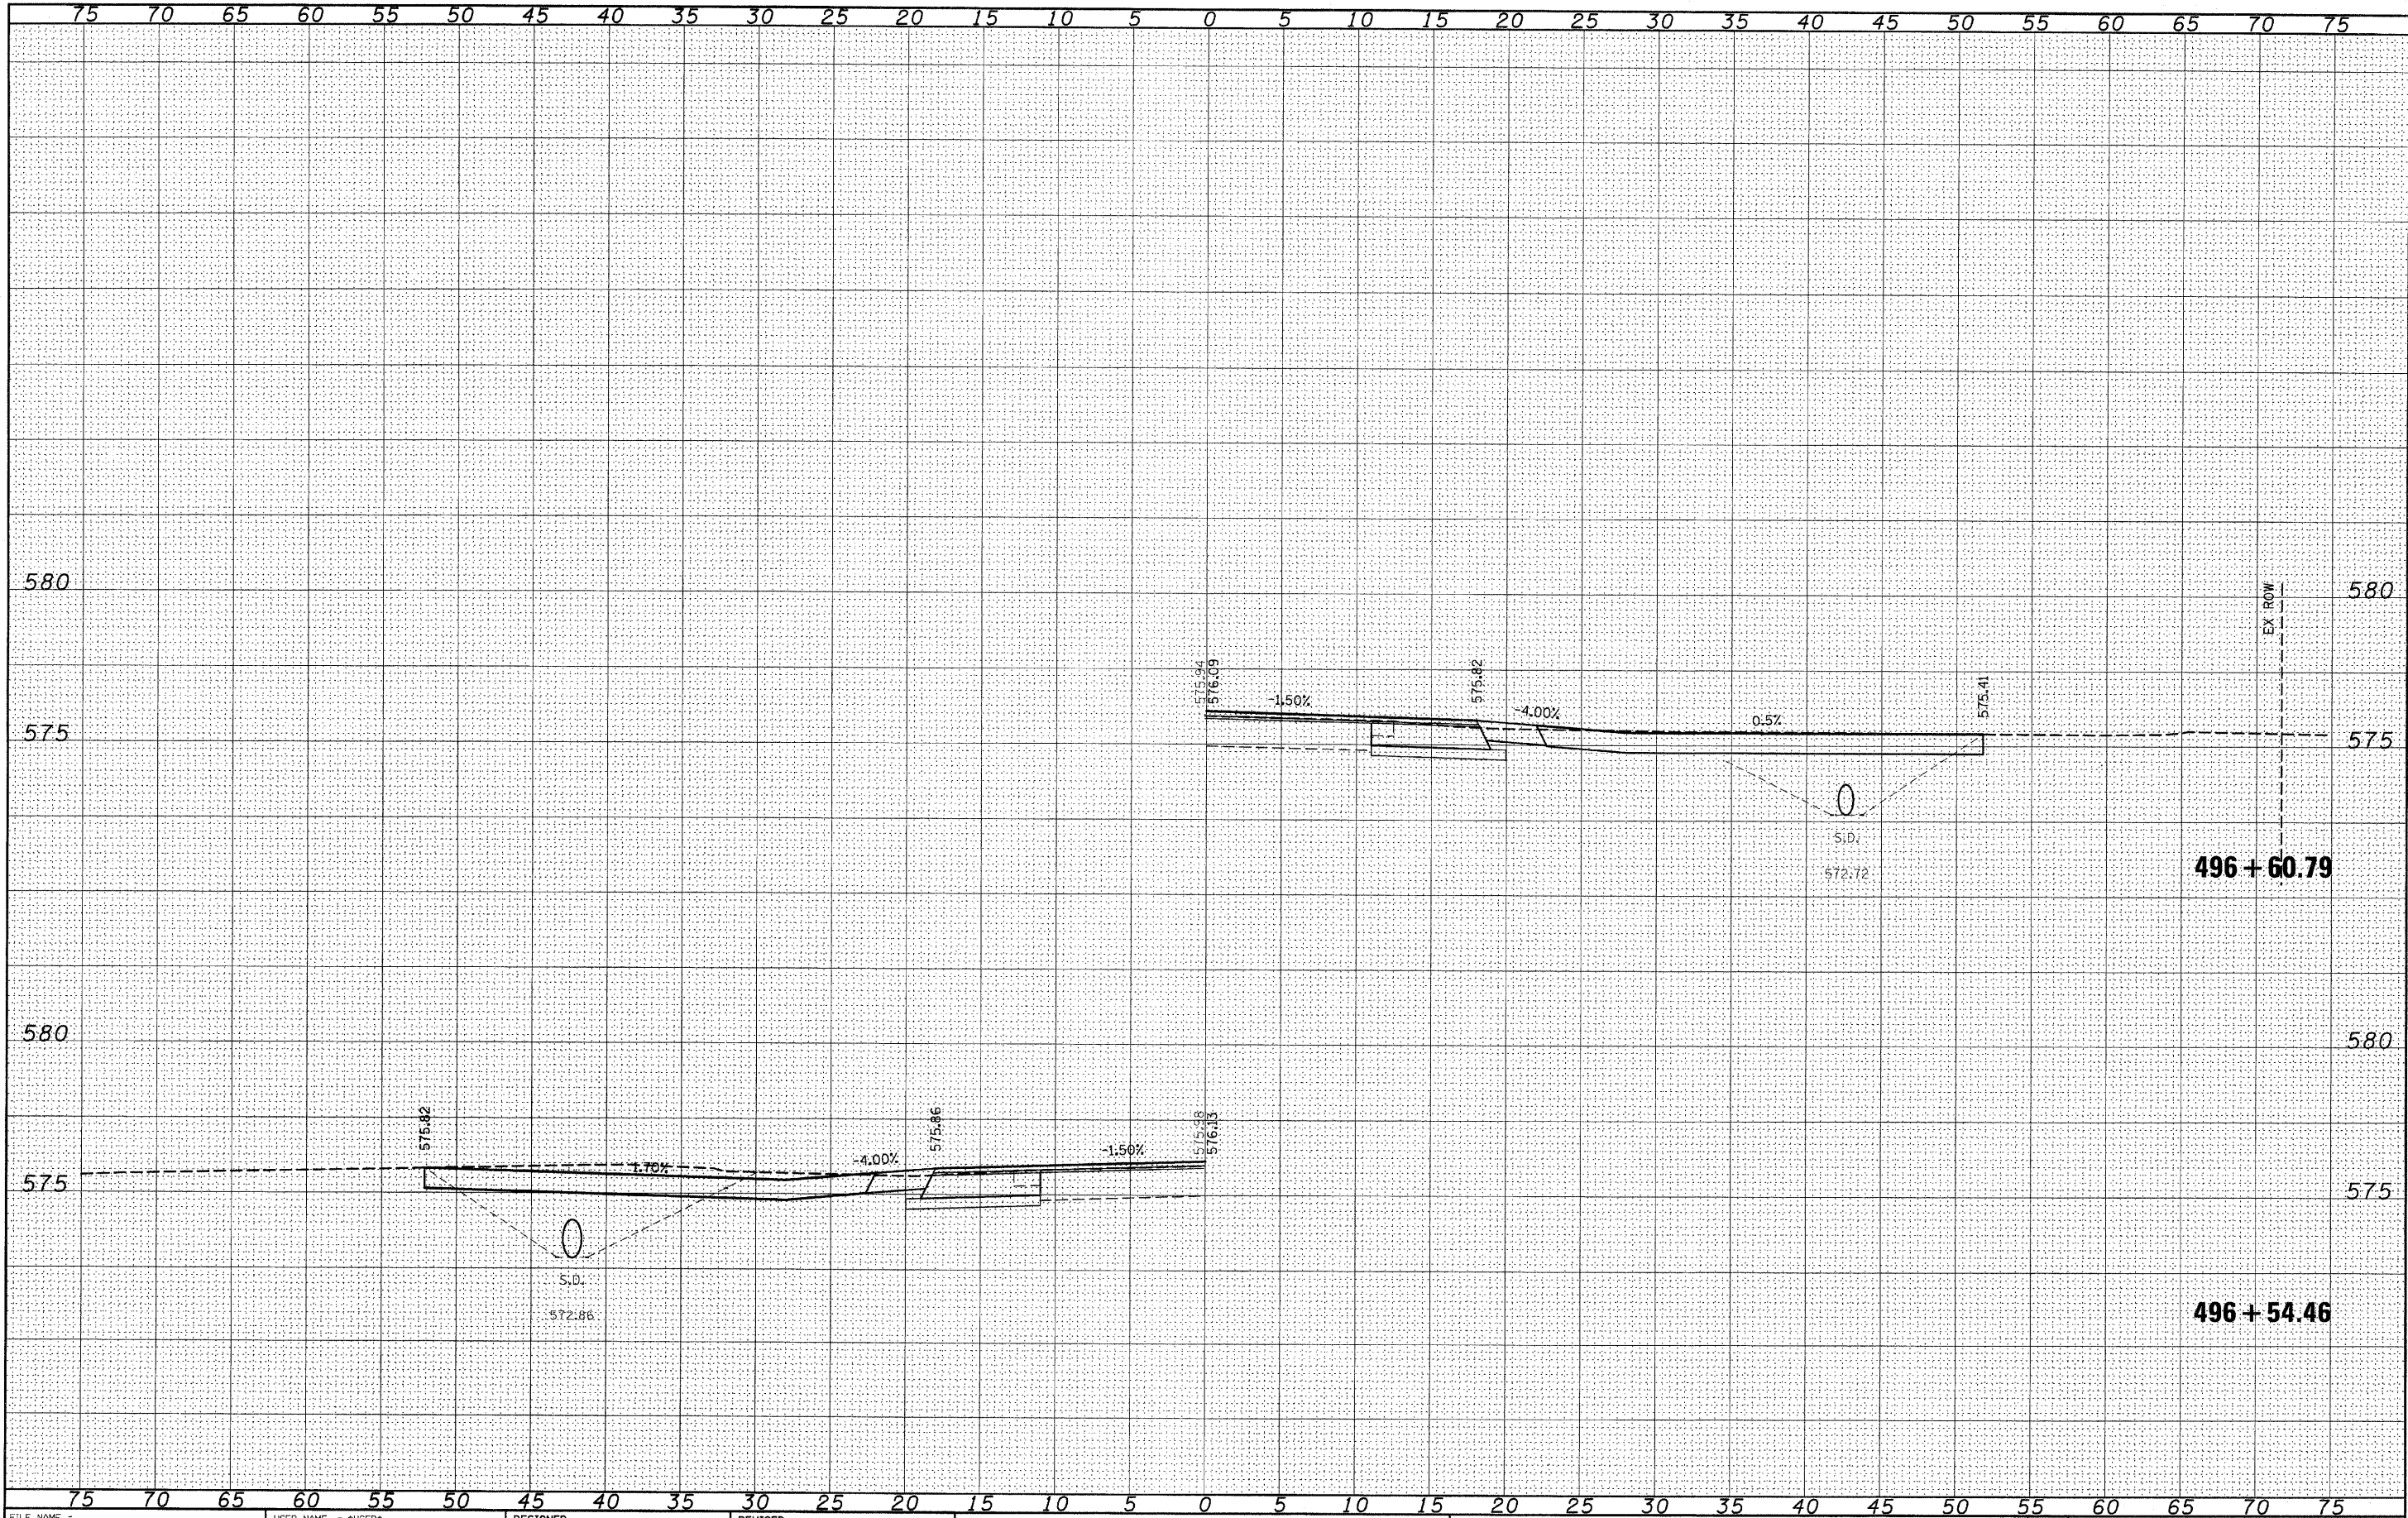

DATE	BY
SURVEYED	PLOTTED
NOTE BOOK	AREAS CHECKED
NO.	


DATE	BY
SURVEYED	PLOTTED
NOTE BOOK	AREAS CHECKED
NO.	

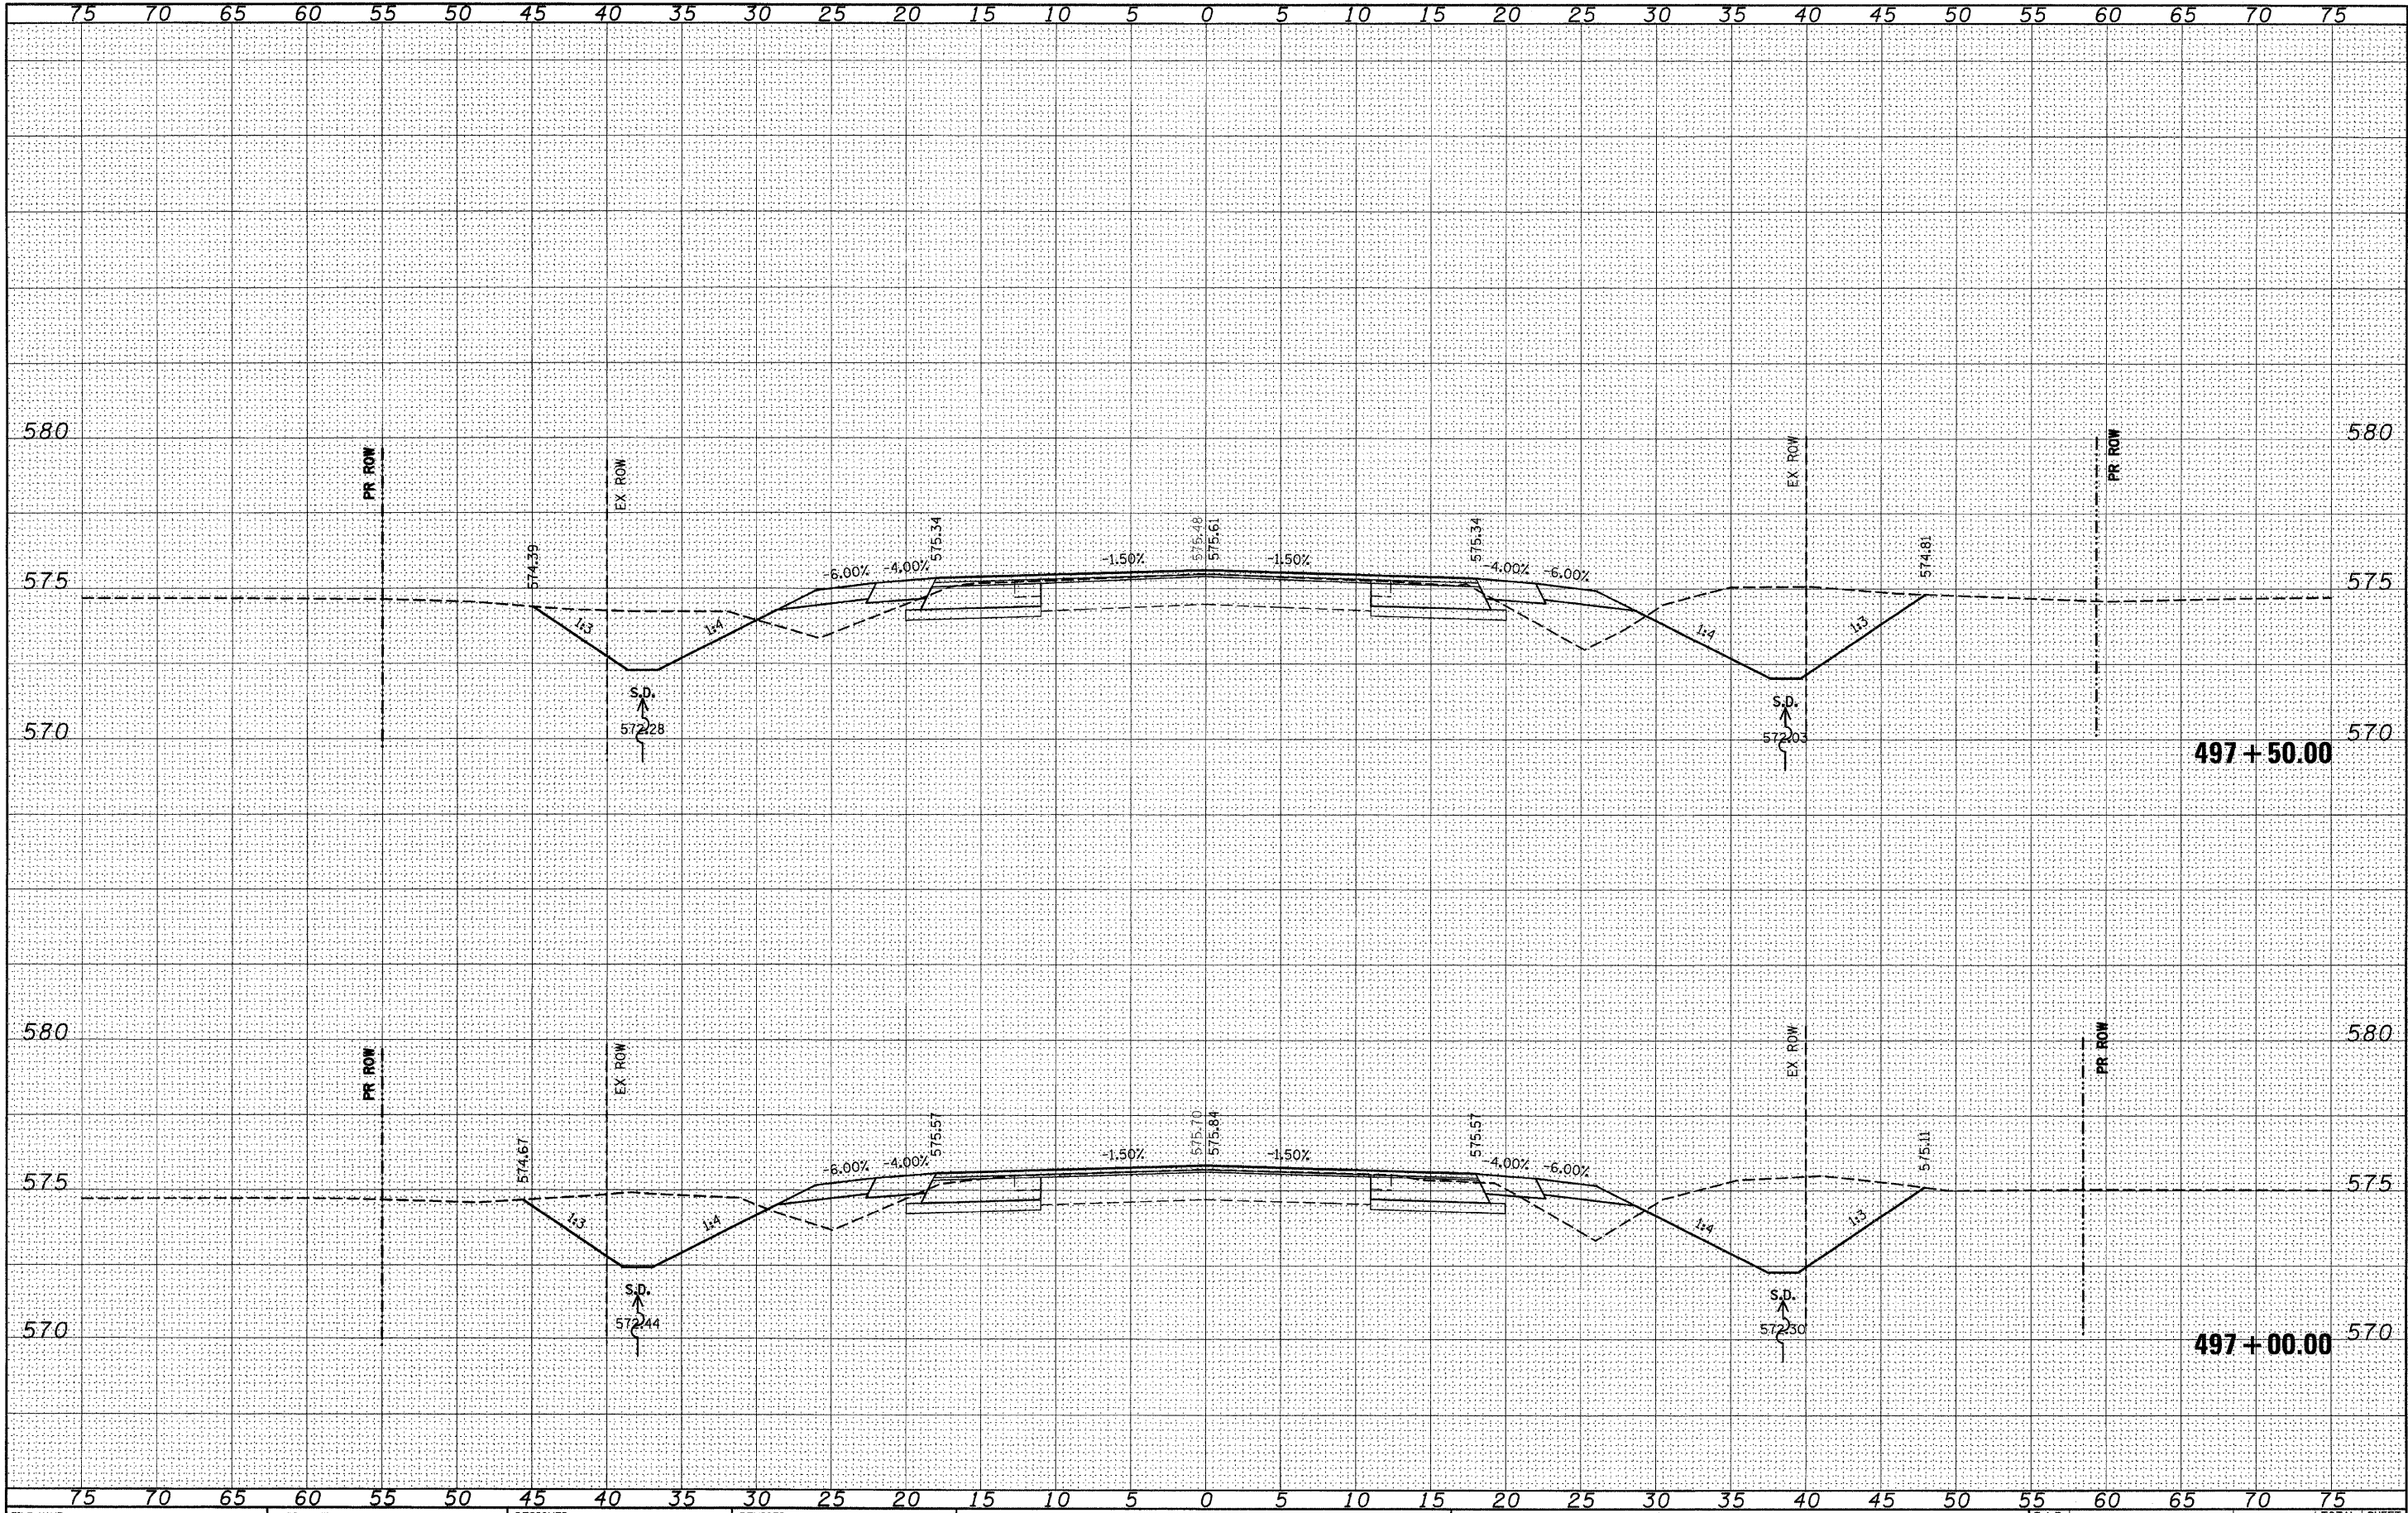

FILE NAME =	USER NAME = #USER#	DESIGNED -	REVISED -	STATE OF ILLINOIS DEPARTMENT OF TRANSPORTATION	IL 158	F.A.P. RTE. 809	SECTION (133,134)RS-5, 135RS-6	COUNTY ST. CLAIR	TOTAL SHEETS 762	SHEET NO. 532
#FILE#		DRAWN -	REVISED -							
		CHECKED -	REVISED -							
		DATE -	REVISED -							
PLOT SCALE = #SCALE#				SCALE: _____		SHEET NO. ___ OF ___ SHEETS		STA. 497+00.00 TO STA. 497+50.00		CONTRACT NO. 76A47
PLOT DATE = #DATE#								ILLINOIS FED. AID PROJECT		

BY	DATE
SURVEYED	PLOTTED
NOTE BOOK	REVISIONS
NO.	AREAS CHECKED


BY	DATE
SURVEYED	PLOTTED
NOTE BOOK	REVISIONS
NO.	AREAS CHECKED

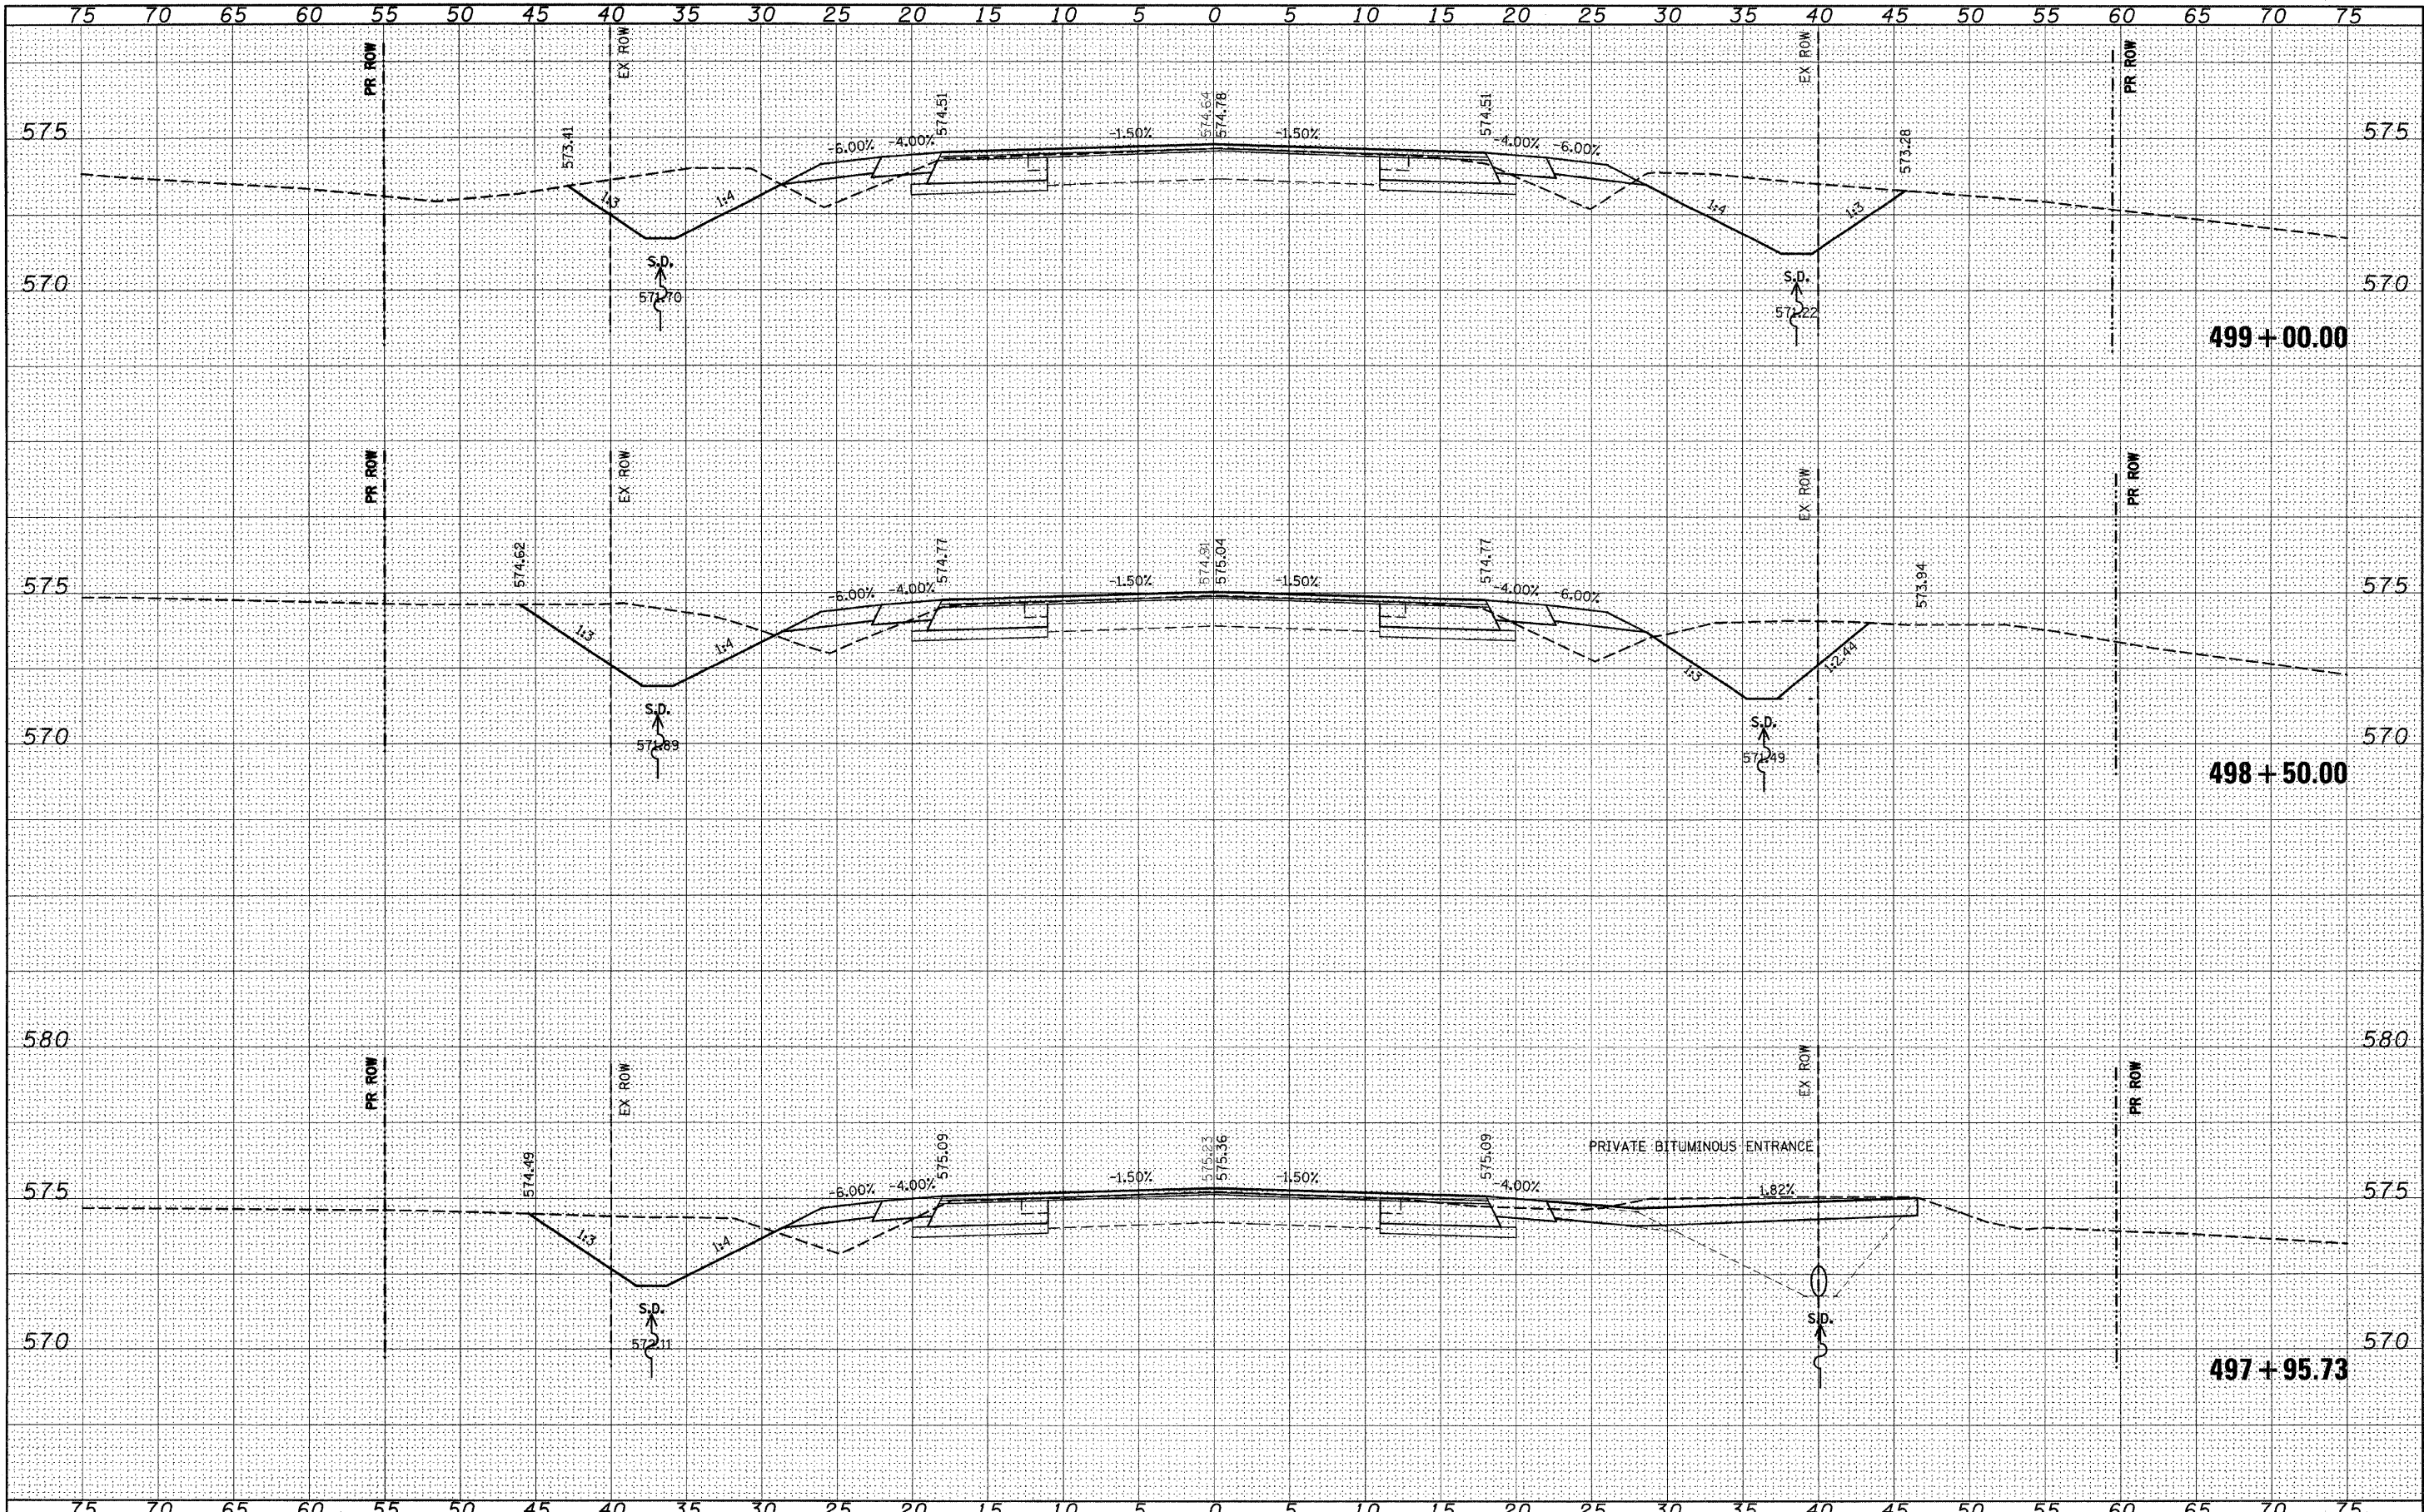

FILE NAME =	USER NAME = *USER*	DESIGNED -	REVISED -	STATE OF ILLINOIS DEPARTMENT OF TRANSPORTATION		IL 158		F.A.P. RTE.	SECTION	COUNTY	TOTAL SHEETS	SHEET NO.
*FILE#		DRAWN -	REVISED -					.809	(133,134)RS-5, 135RS-6	ST. CLAIR	762	533
		CHECKED -	REVISED -					CONTRACT NO. 76A47				
		DATE -	REVISED -					ILLINOIS FED. AID PROJECT				
		PLOT SCALE = *SCALE*				SCALE: _____		SHEET NO. ____ OF ____ SHEETS		STA. 497+95.73 TO STA. 499+00.00		
		PLOT DATE = *DATE*										

DATE	BY
SURVEYED	PLOTTED
NOTE BOOK	DATE
NO.	AREAS CHECKED

DATE	BY
SURVEYED	PLOTTED
NOTE BOOK	DATE
NO.	AREAS CHECKED

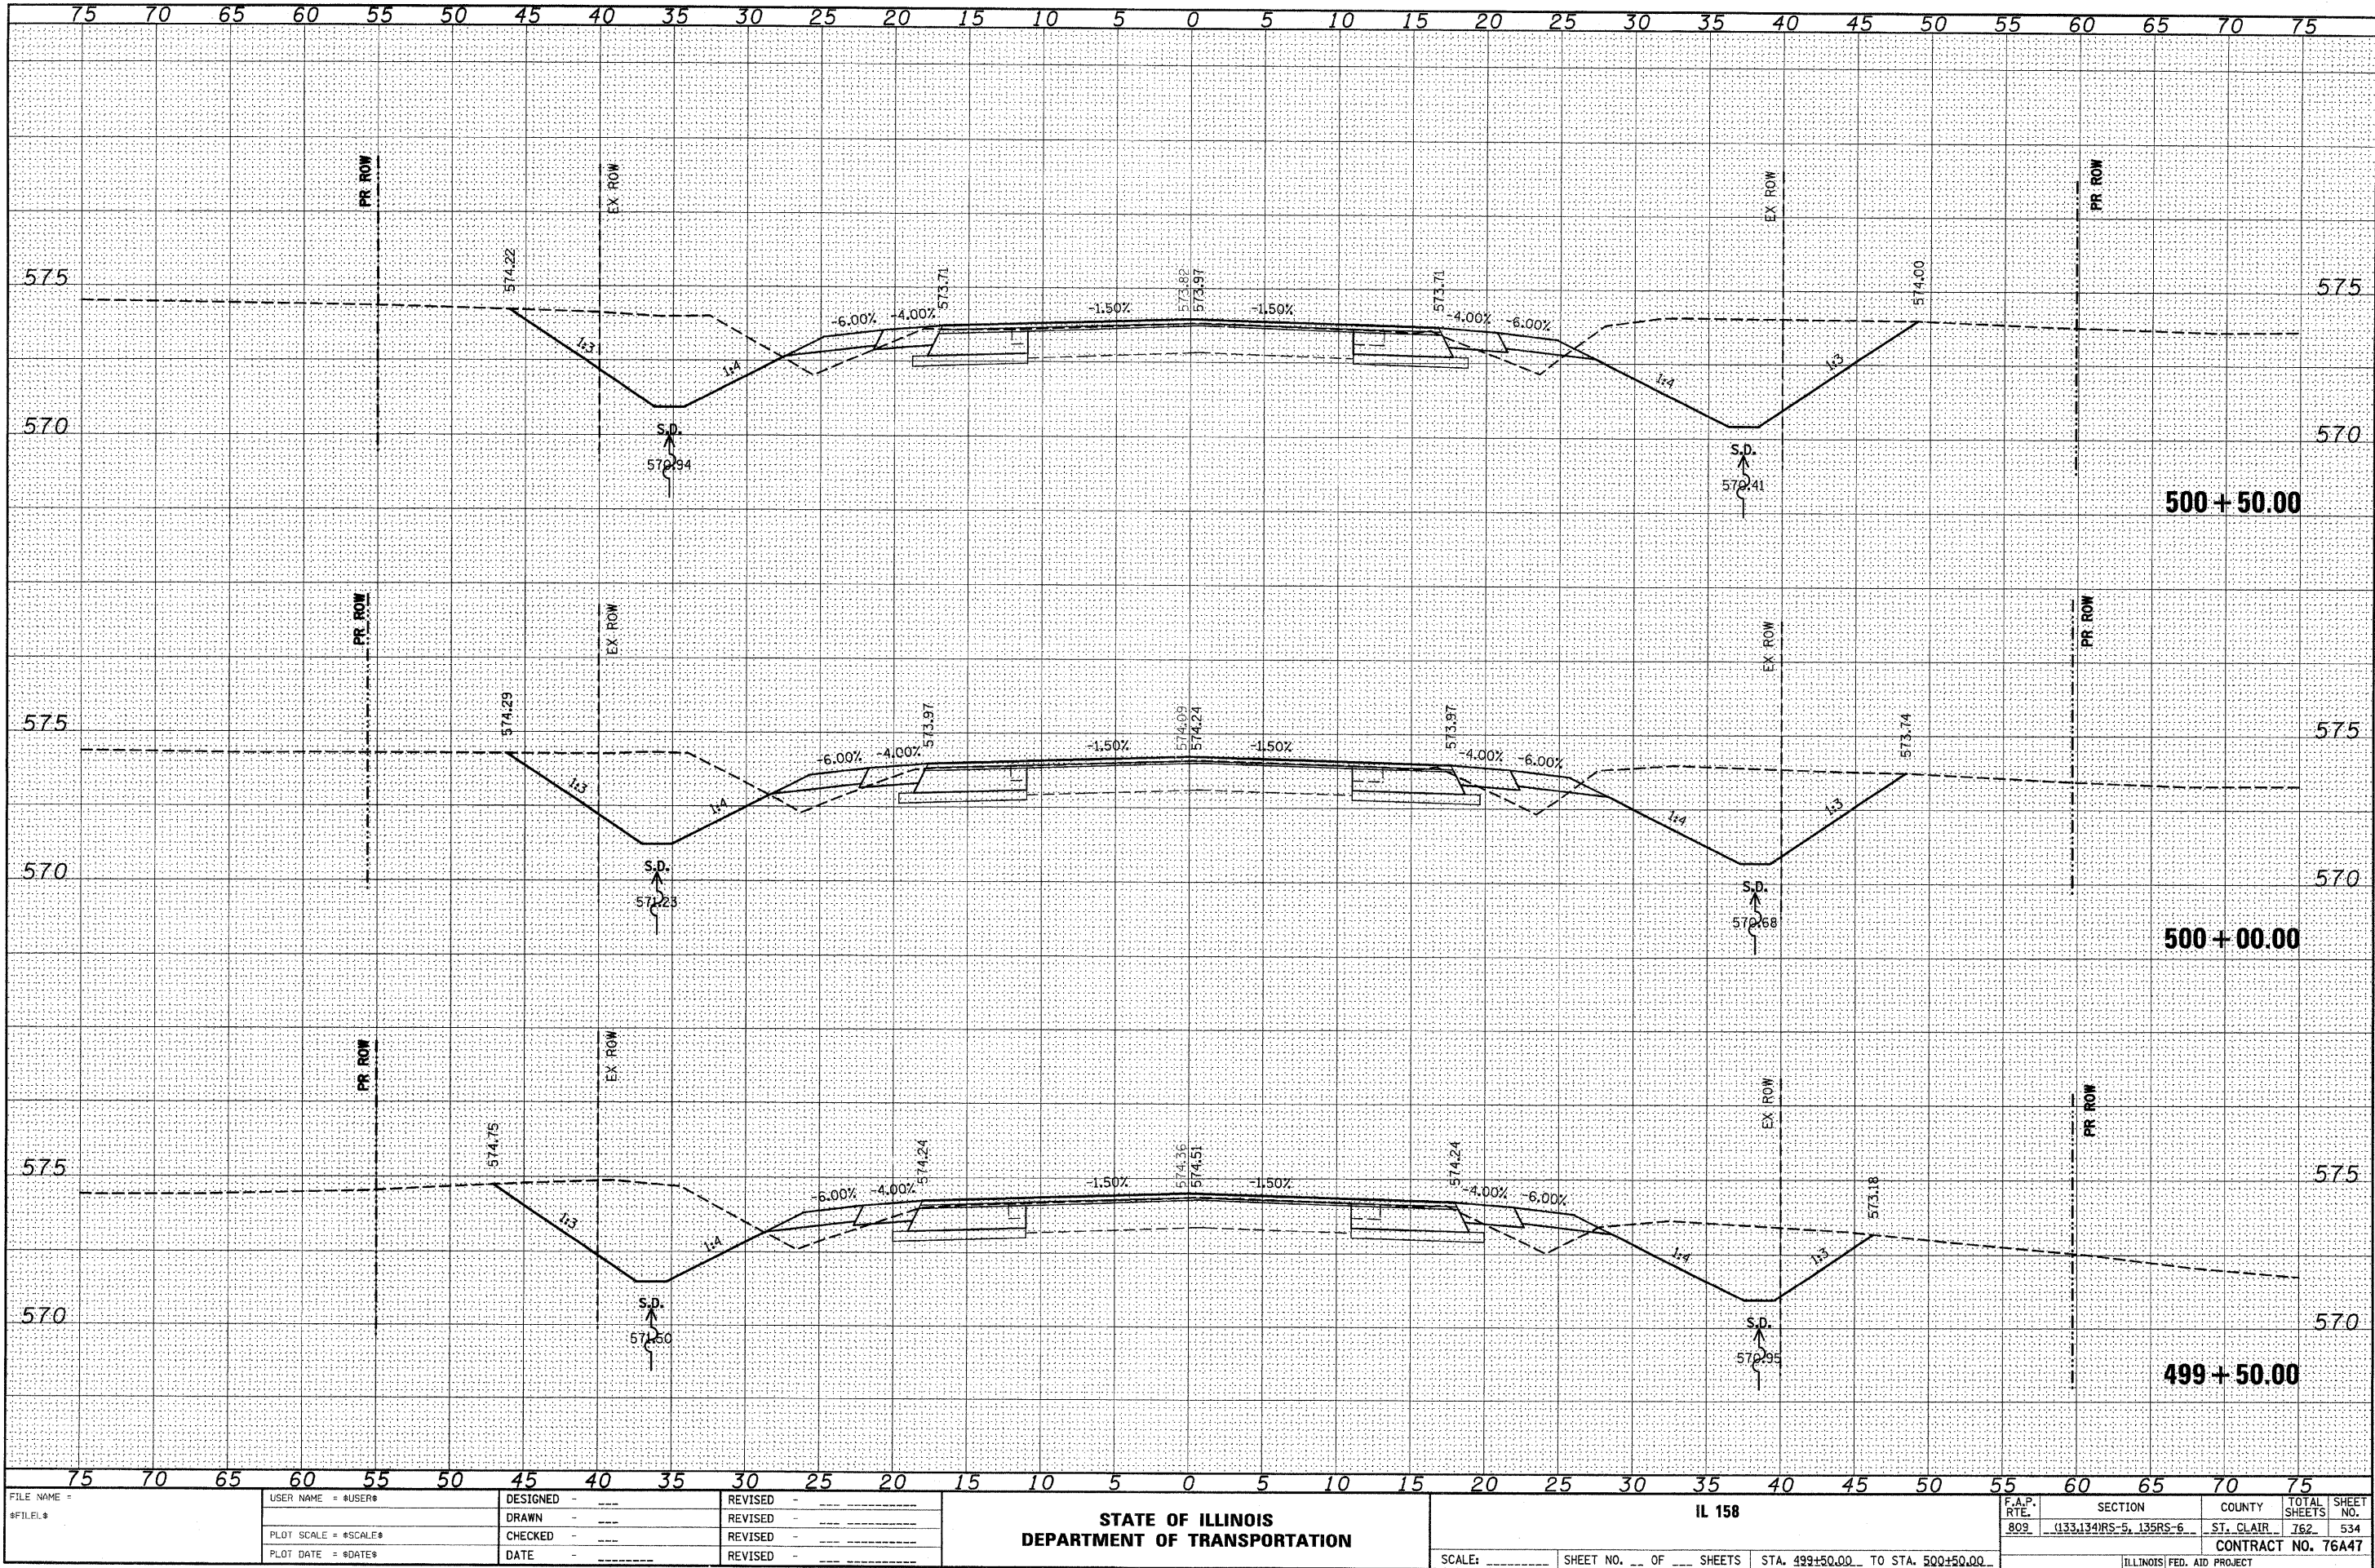


STATE OF ILLINOIS
DEPARTMENT OF TRANSPORTATION

IL 158

F.A.P. RTE.	SECTION	COUNTY	TOTAL SHEETS	SHEET NO.
809	(133,134)RS-5, 135RS-6	ST. CLAIR	762	534
CONTRACT NO. 76A47				
ILLINOIS FED. AID PROJECT				


SCALE: _____ SHEET NO. ____ OF ____ SHEETS STA. 499+50.00 TO STA. 500+50.00

ORIGINAL SURVEY	BY _____		DATE _____
NOTE BOOK	SURVEYED _____		_____
	PLOTTED _____		_____
	TEMPLATE _____		_____
	AREAS _____		_____
NO. _____	AREAS CHECKED _____		_____

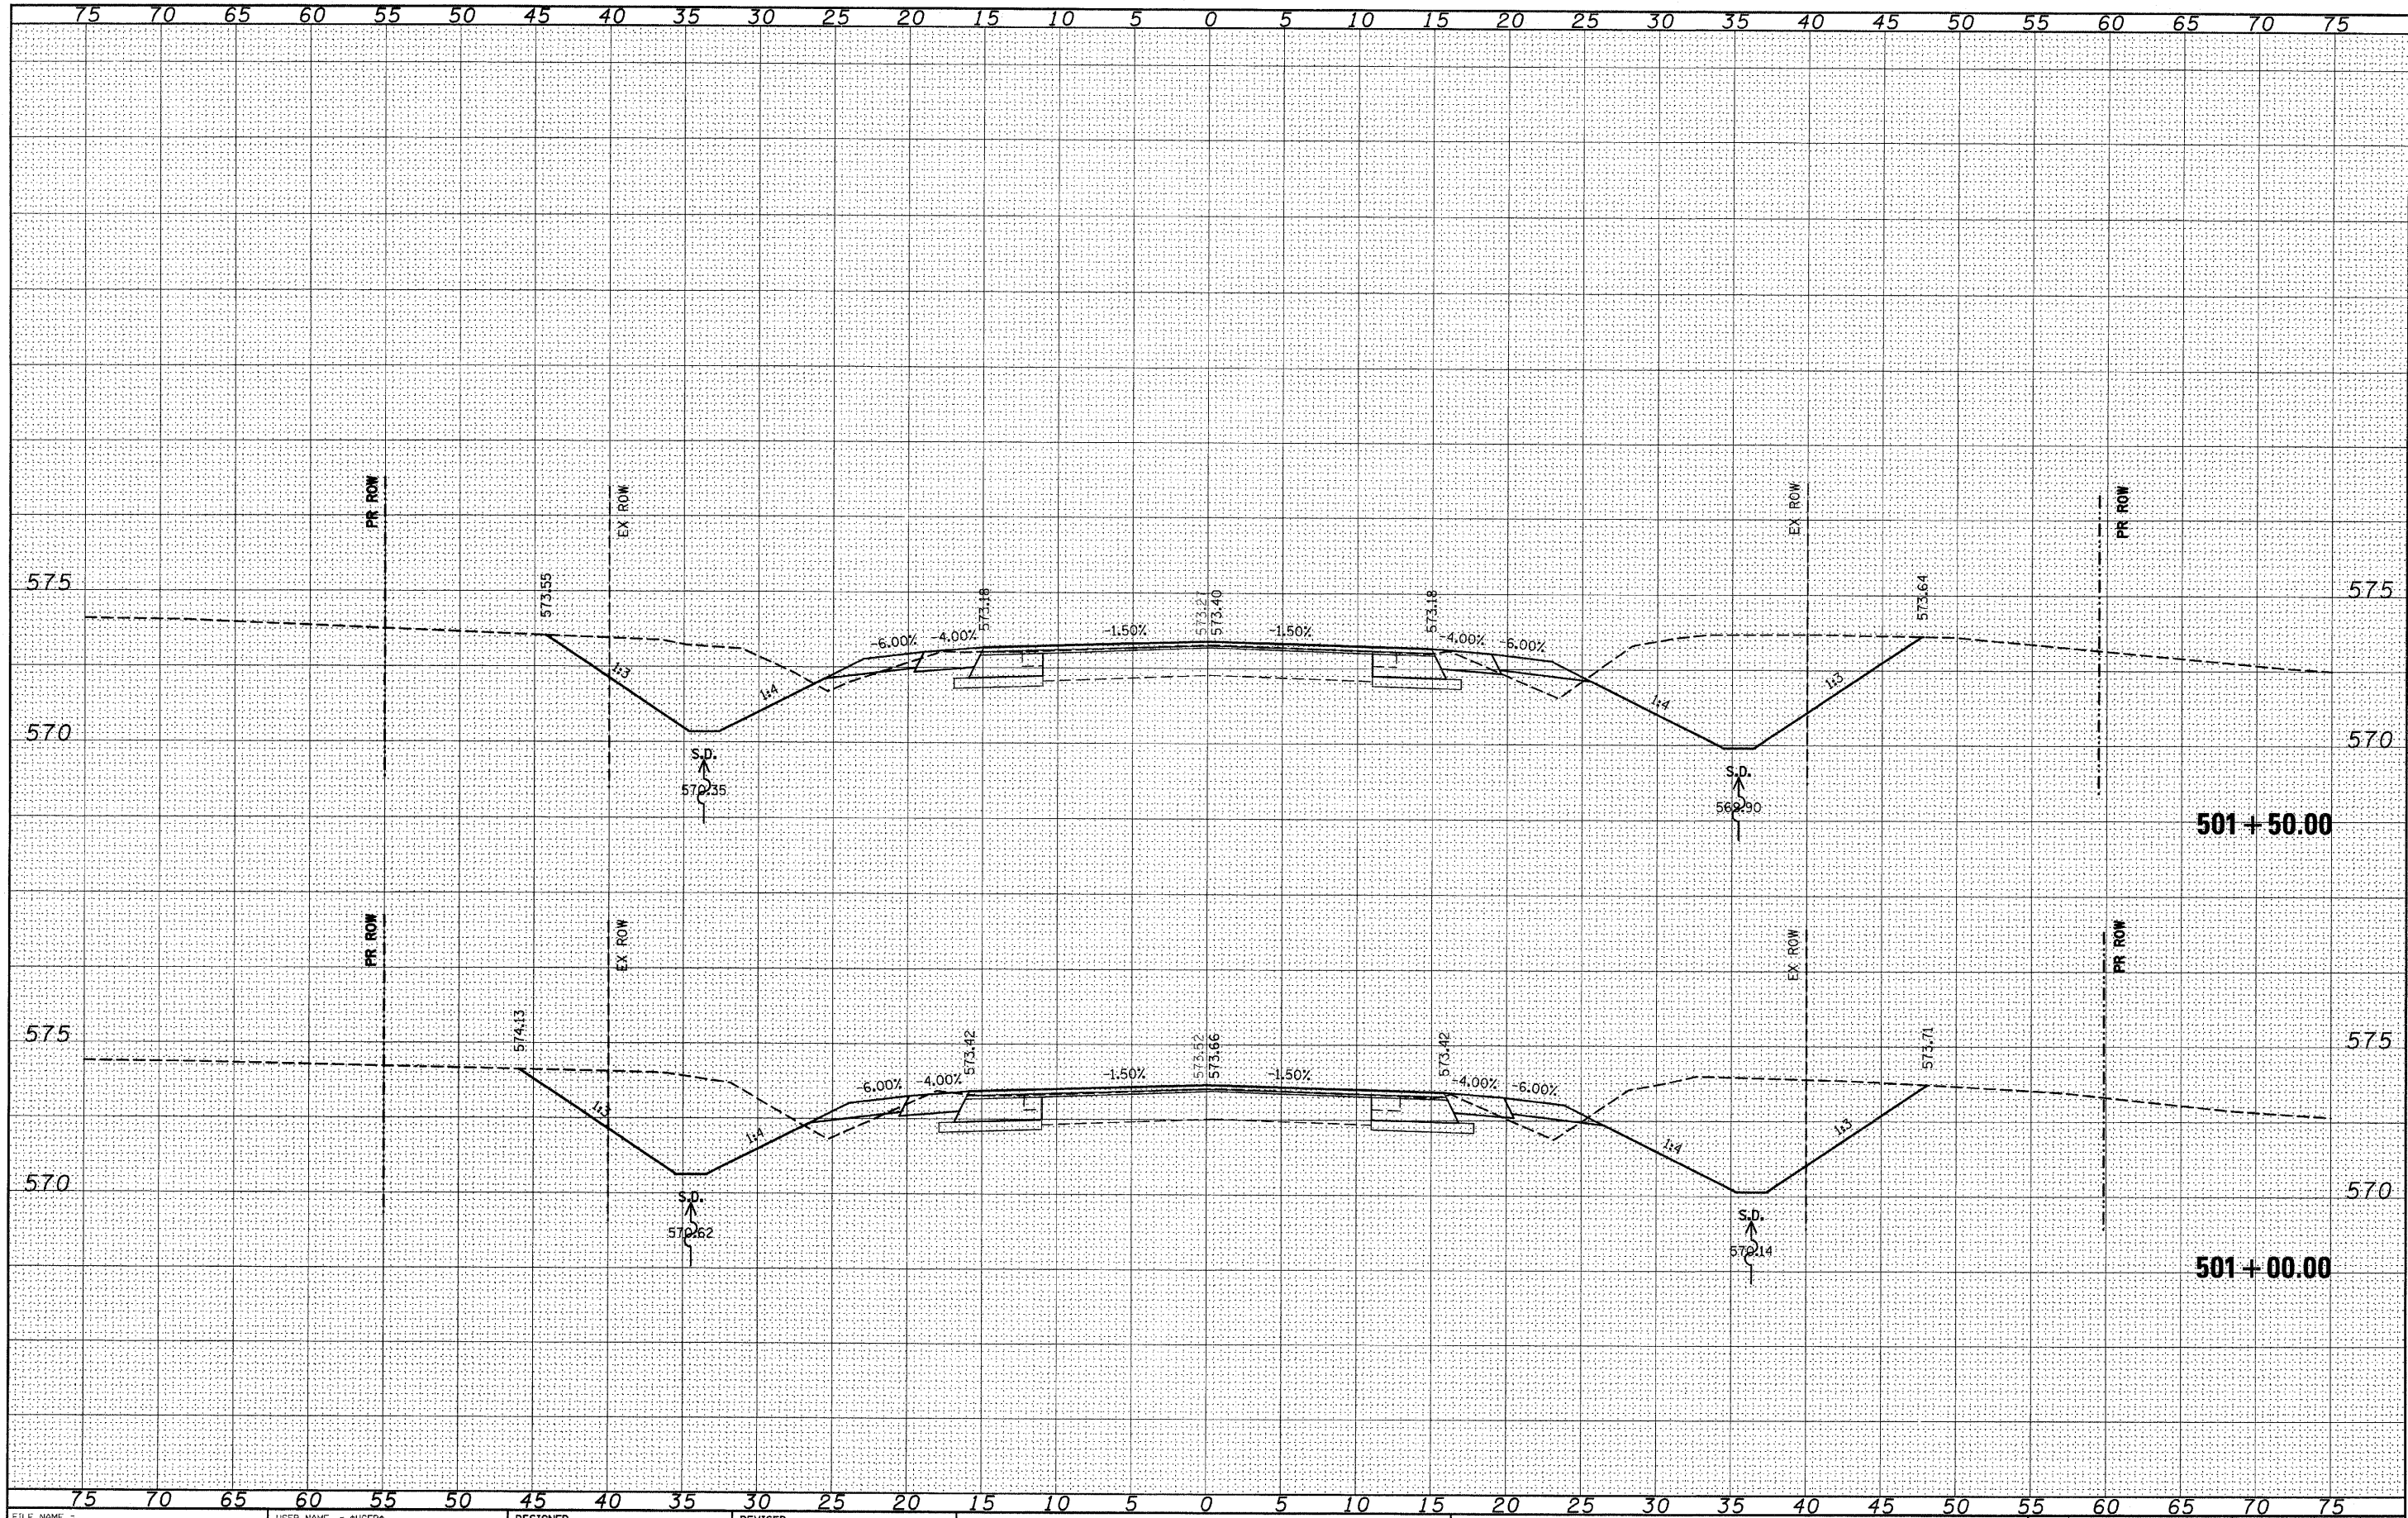


FILE NAME = #FILEL\$	USER NAME = #USER\$	DESIGNED -	REVISED -	STATE OF ILLINOIS DEPARTMENT OF TRANSPORTATION	IL 158	<table border="1"> <tr> <td>F.A.P. RTE.</td> <td>SECTION</td> <td>COUNTY</td> <td>TOTAL SHEETS</td> <td>SHEET NO.</td> </tr> <tr> <td>809</td> <td>(133,134)RS-5, 135RS-6</td> <td>ST. CLAIR</td> <td>762</td> <td>535</td> </tr> </table>	F.A.P. RTE.	SECTION	COUNTY	TOTAL SHEETS	SHEET NO.	809	(133,134)RS-5, 135RS-6	ST. CLAIR	762	535
F.A.P. RTE.	SECTION	COUNTY	TOTAL SHEETS				SHEET NO.									
809	(133,134)RS-5, 135RS-6	ST. CLAIR	762				535									
		DRAWN	REVISED -													
		CHECKED -	REVISED -													
	PLOT SCALE = #SCALE\$															
	PLOT DATE = #DATE\$	DATE	REVISED -													
						<table border="1"> <tr> <td colspan="5">CONTRACT NO. 76A47</td> </tr> <tr> <td colspan="5">ILLINOIS FED. AID PROJECT</td> </tr> </table>	CONTRACT NO. 76A47					ILLINOIS FED. AID PROJECT				
CONTRACT NO. 76A47																
ILLINOIS FED. AID PROJECT																
				SCALE: -----	SHEET NO. ___ OF ___ SHEETS	STA. 501+00.00 TO STA. 501+50.00										

ORIGINAL SURVEY	SURVEYED _____	BY _____	DATE _____
	PLOTTED _____		
	TEMPLATE _____		
	AREAS _____		
	AREAS CHECKED _____		
NO. _____			

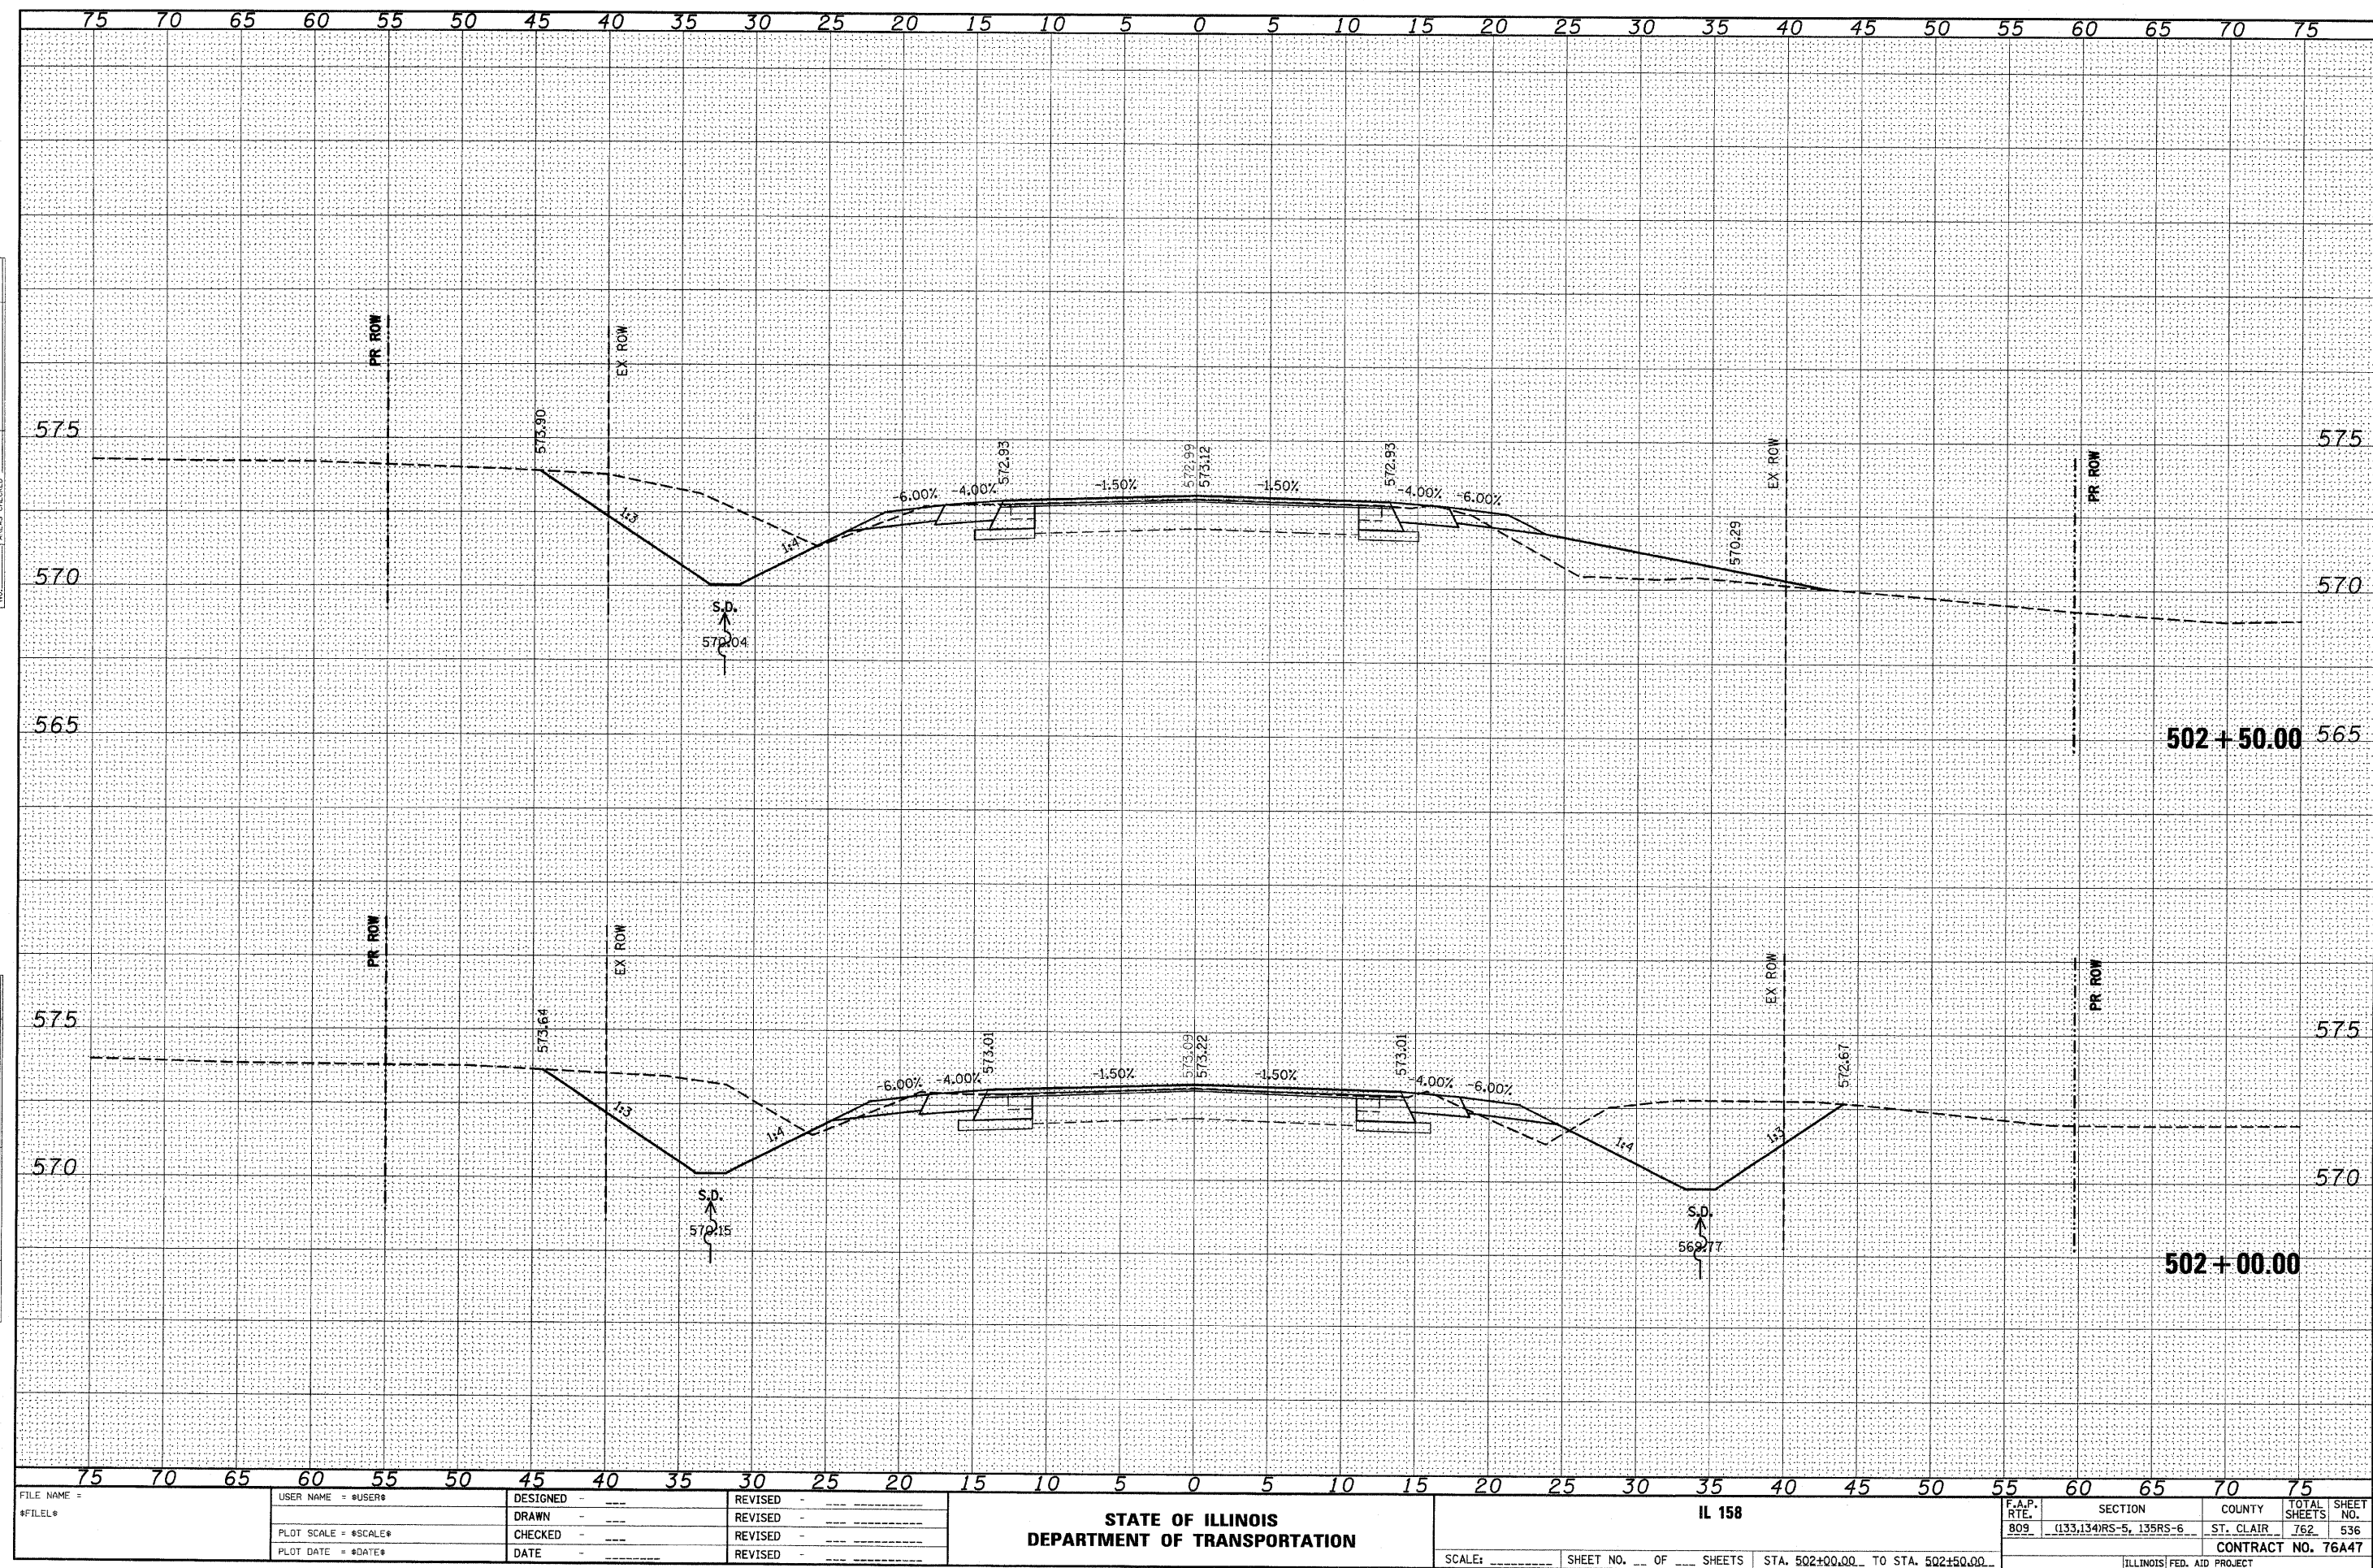

FINAL	SURVEYED	BY	DATE
SURVEY	PLOTTED		
NOTE BOOK	REVISIONS		
NO.	AREAS CHECKED		


ORIGINAL	SURVEYED	BY	DATE
SURVEY	PLOTTED		
NOTE BOOK	REVISIONS		
NO.	AREAS CHECKED		

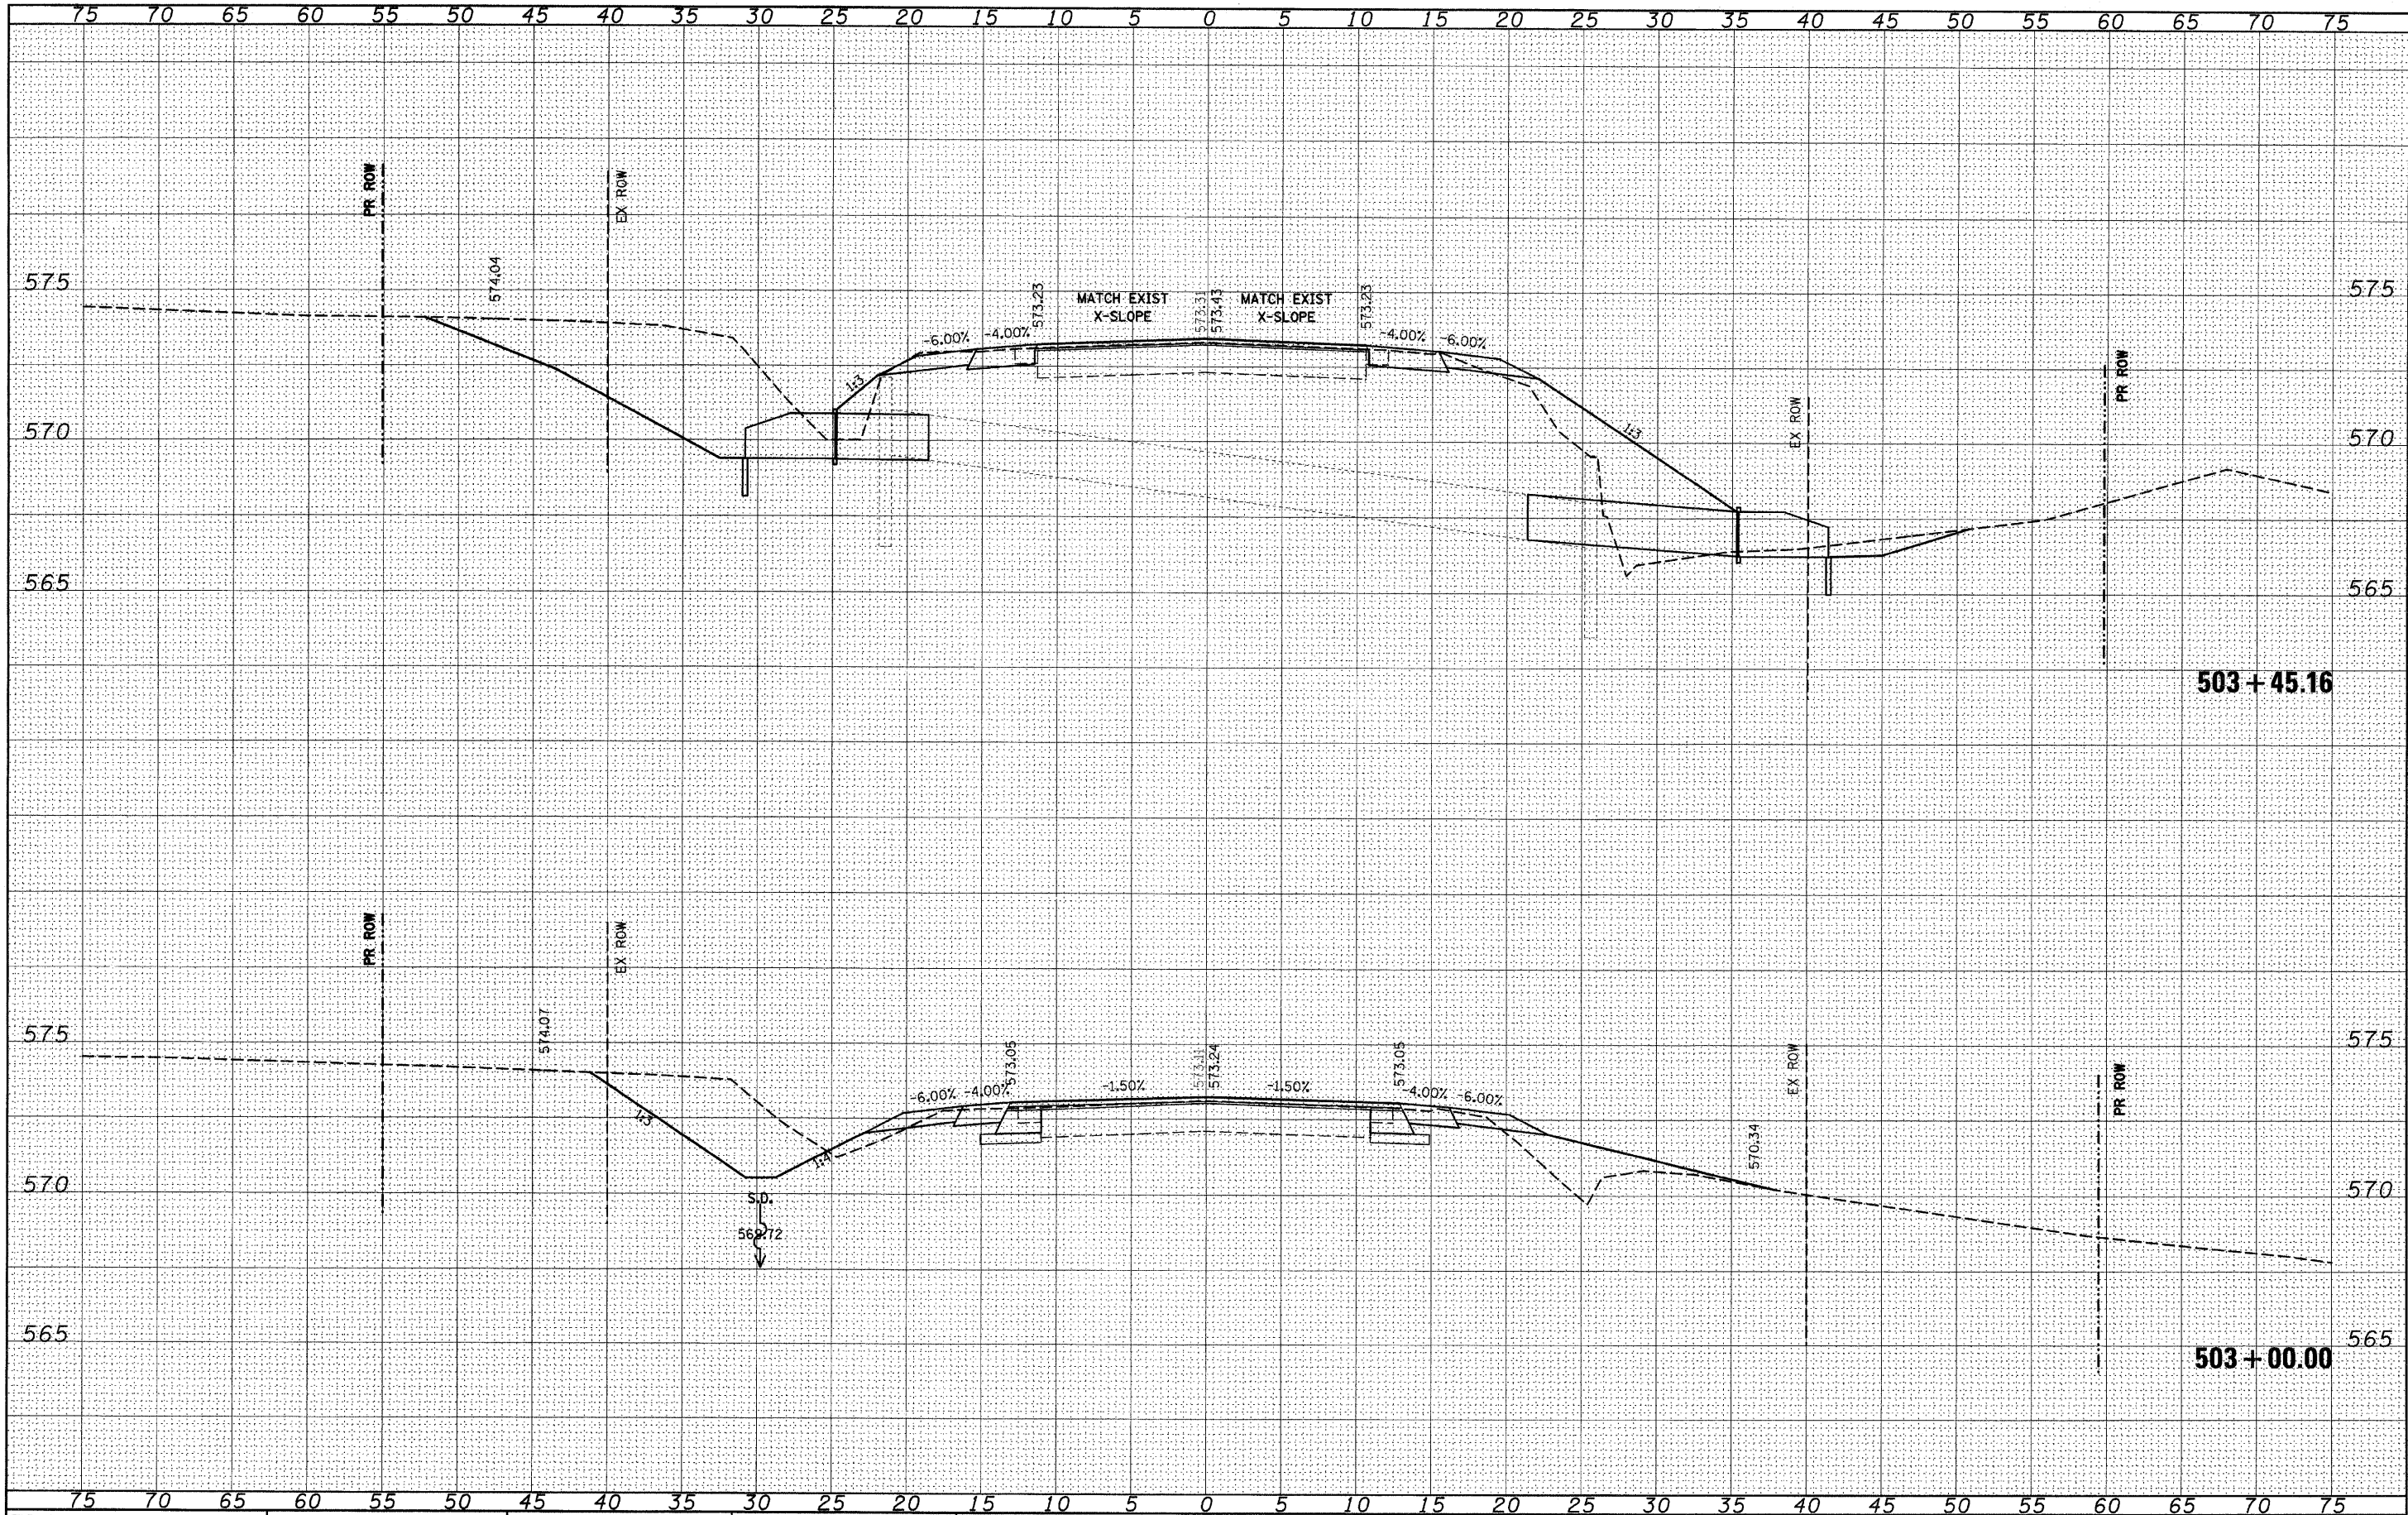

FILE NAME =	USER NAME = #USER#	DESIGNED -	REVISED -	IL 158		F.A.P. RTE. 809	SECTION (133,134)RS-5, 135RS-6	COUNTY ST. CLAIR	TOTAL SHEETS 762	SHEET NO. 537
#FILE#		DRAWN -	REVISED -							
		CHECKED -	REVISED -							
		DATE -	REVISED -							
PLOT SCALE = #SCALE#				SCALE#		SHEET NO. OF SHEETS		STA. 503+00.00 TO STA. 503+45.16		CONTRACT NO. 76A47
PLOT DATE = #DATE#								ILLINOIS FED. AID PROJECT		

FINAL	SURVEYED	BY	DATE
SURVEY	PLOTTED		
NOTE BOOK	TEMPLATE		
NO.	AREAS CHECKED		

ORIGINAL	SURVEYED	BY	DATE
SURVEY	PLOTTED		
NOTE BOOK	TEMPLATE		
NO.	AREAS CHECKED		

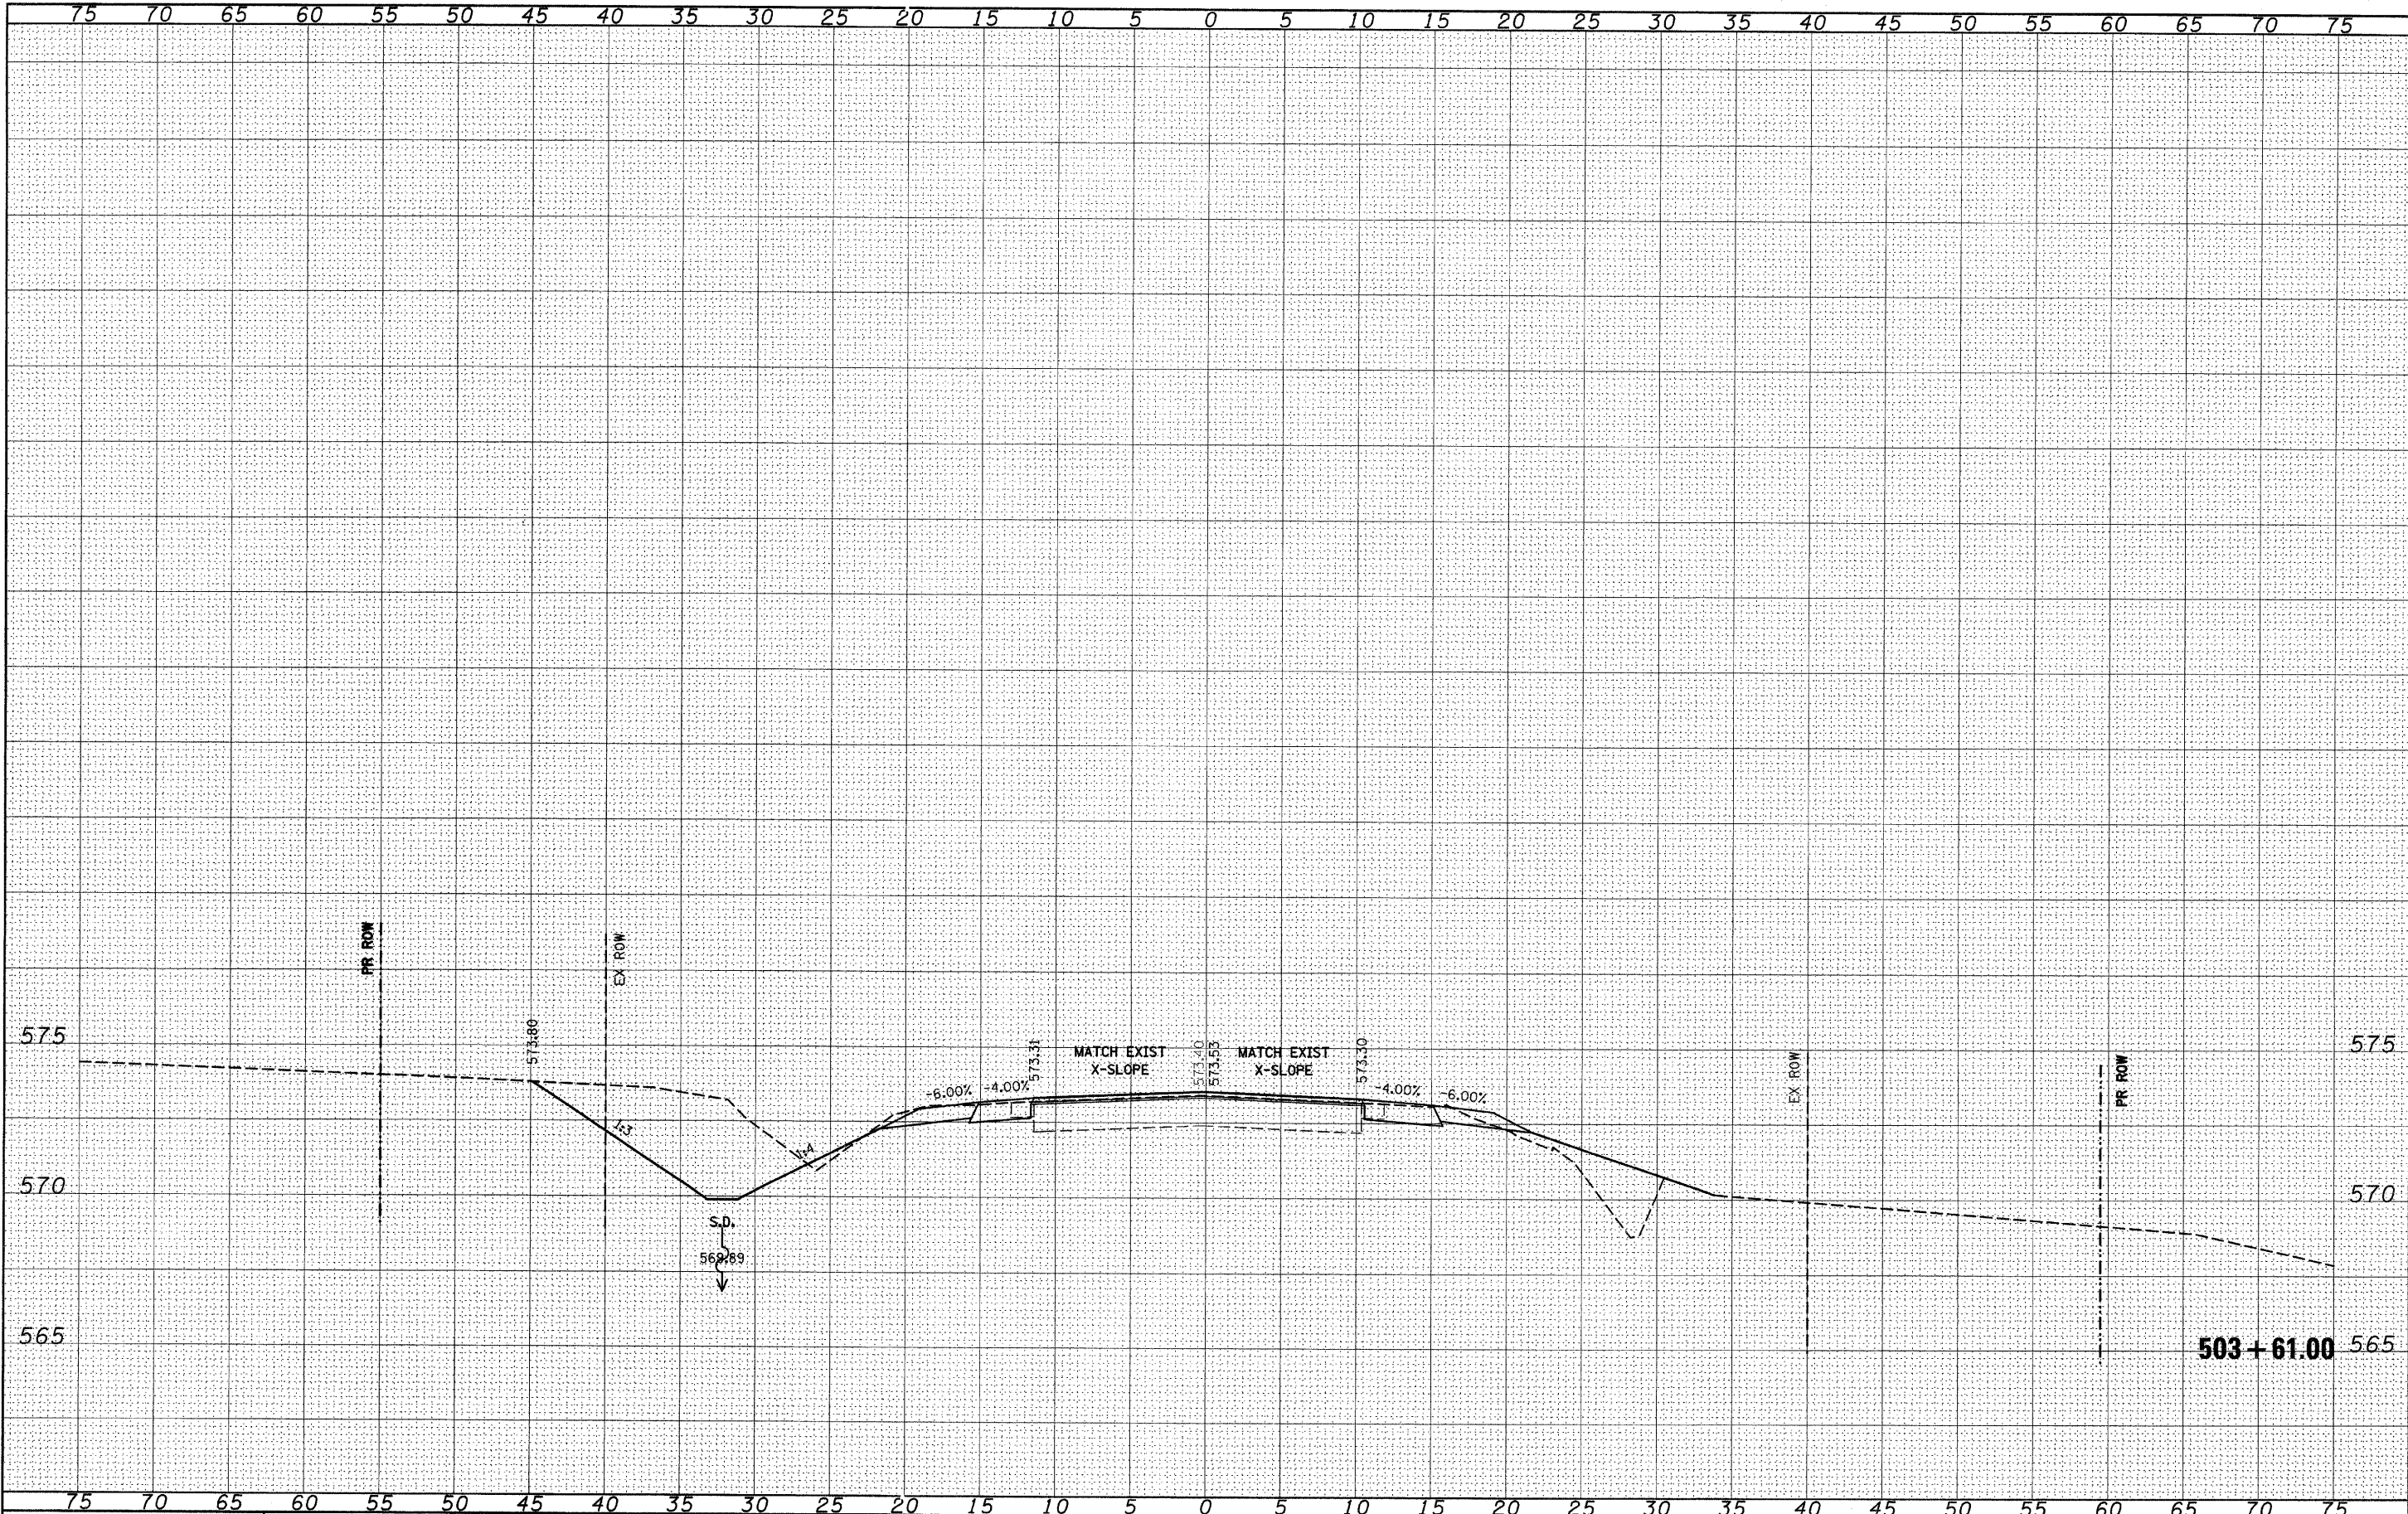


FILE NAME =	USER NAME = #USER#	DESIGNED -	REVISED -	STATE OF ILLINOIS DEPARTMENT OF TRANSPORTATION	IL 158		F.A.P. RTE.	SECTION	COUNTY	TOTAL SHEETS	SHEET NO.
#FILE#		DRAWN -	REVISED -		809	(133,134)RS-5, 135RS-6	ST. CLAIR	762	538		
		CHECKED -	REVISED -		CONTRACT NO. 76A47						
		DATE -	REVISED -		ILLINOIS FED. AID PROJECT						

SCALE: -----	SHEET NO. ___ OF ___ SHEETS	STA. 503+61.00 TO STA. 503+61.00
--------------	-----------------------------	----------------------------------

FINAL	SURVEYED	BY	DATE
SURVEY	FLATTED		
NOTE BOOK	TEMPLATE		
NO.	AREAS CHECKED		


ORIGINAL	SURVEYED	BY	DATE
SURVEY	FLATTED		
NOTE BOOK	TEMPLATE		
NO.	AREAS CHECKED		

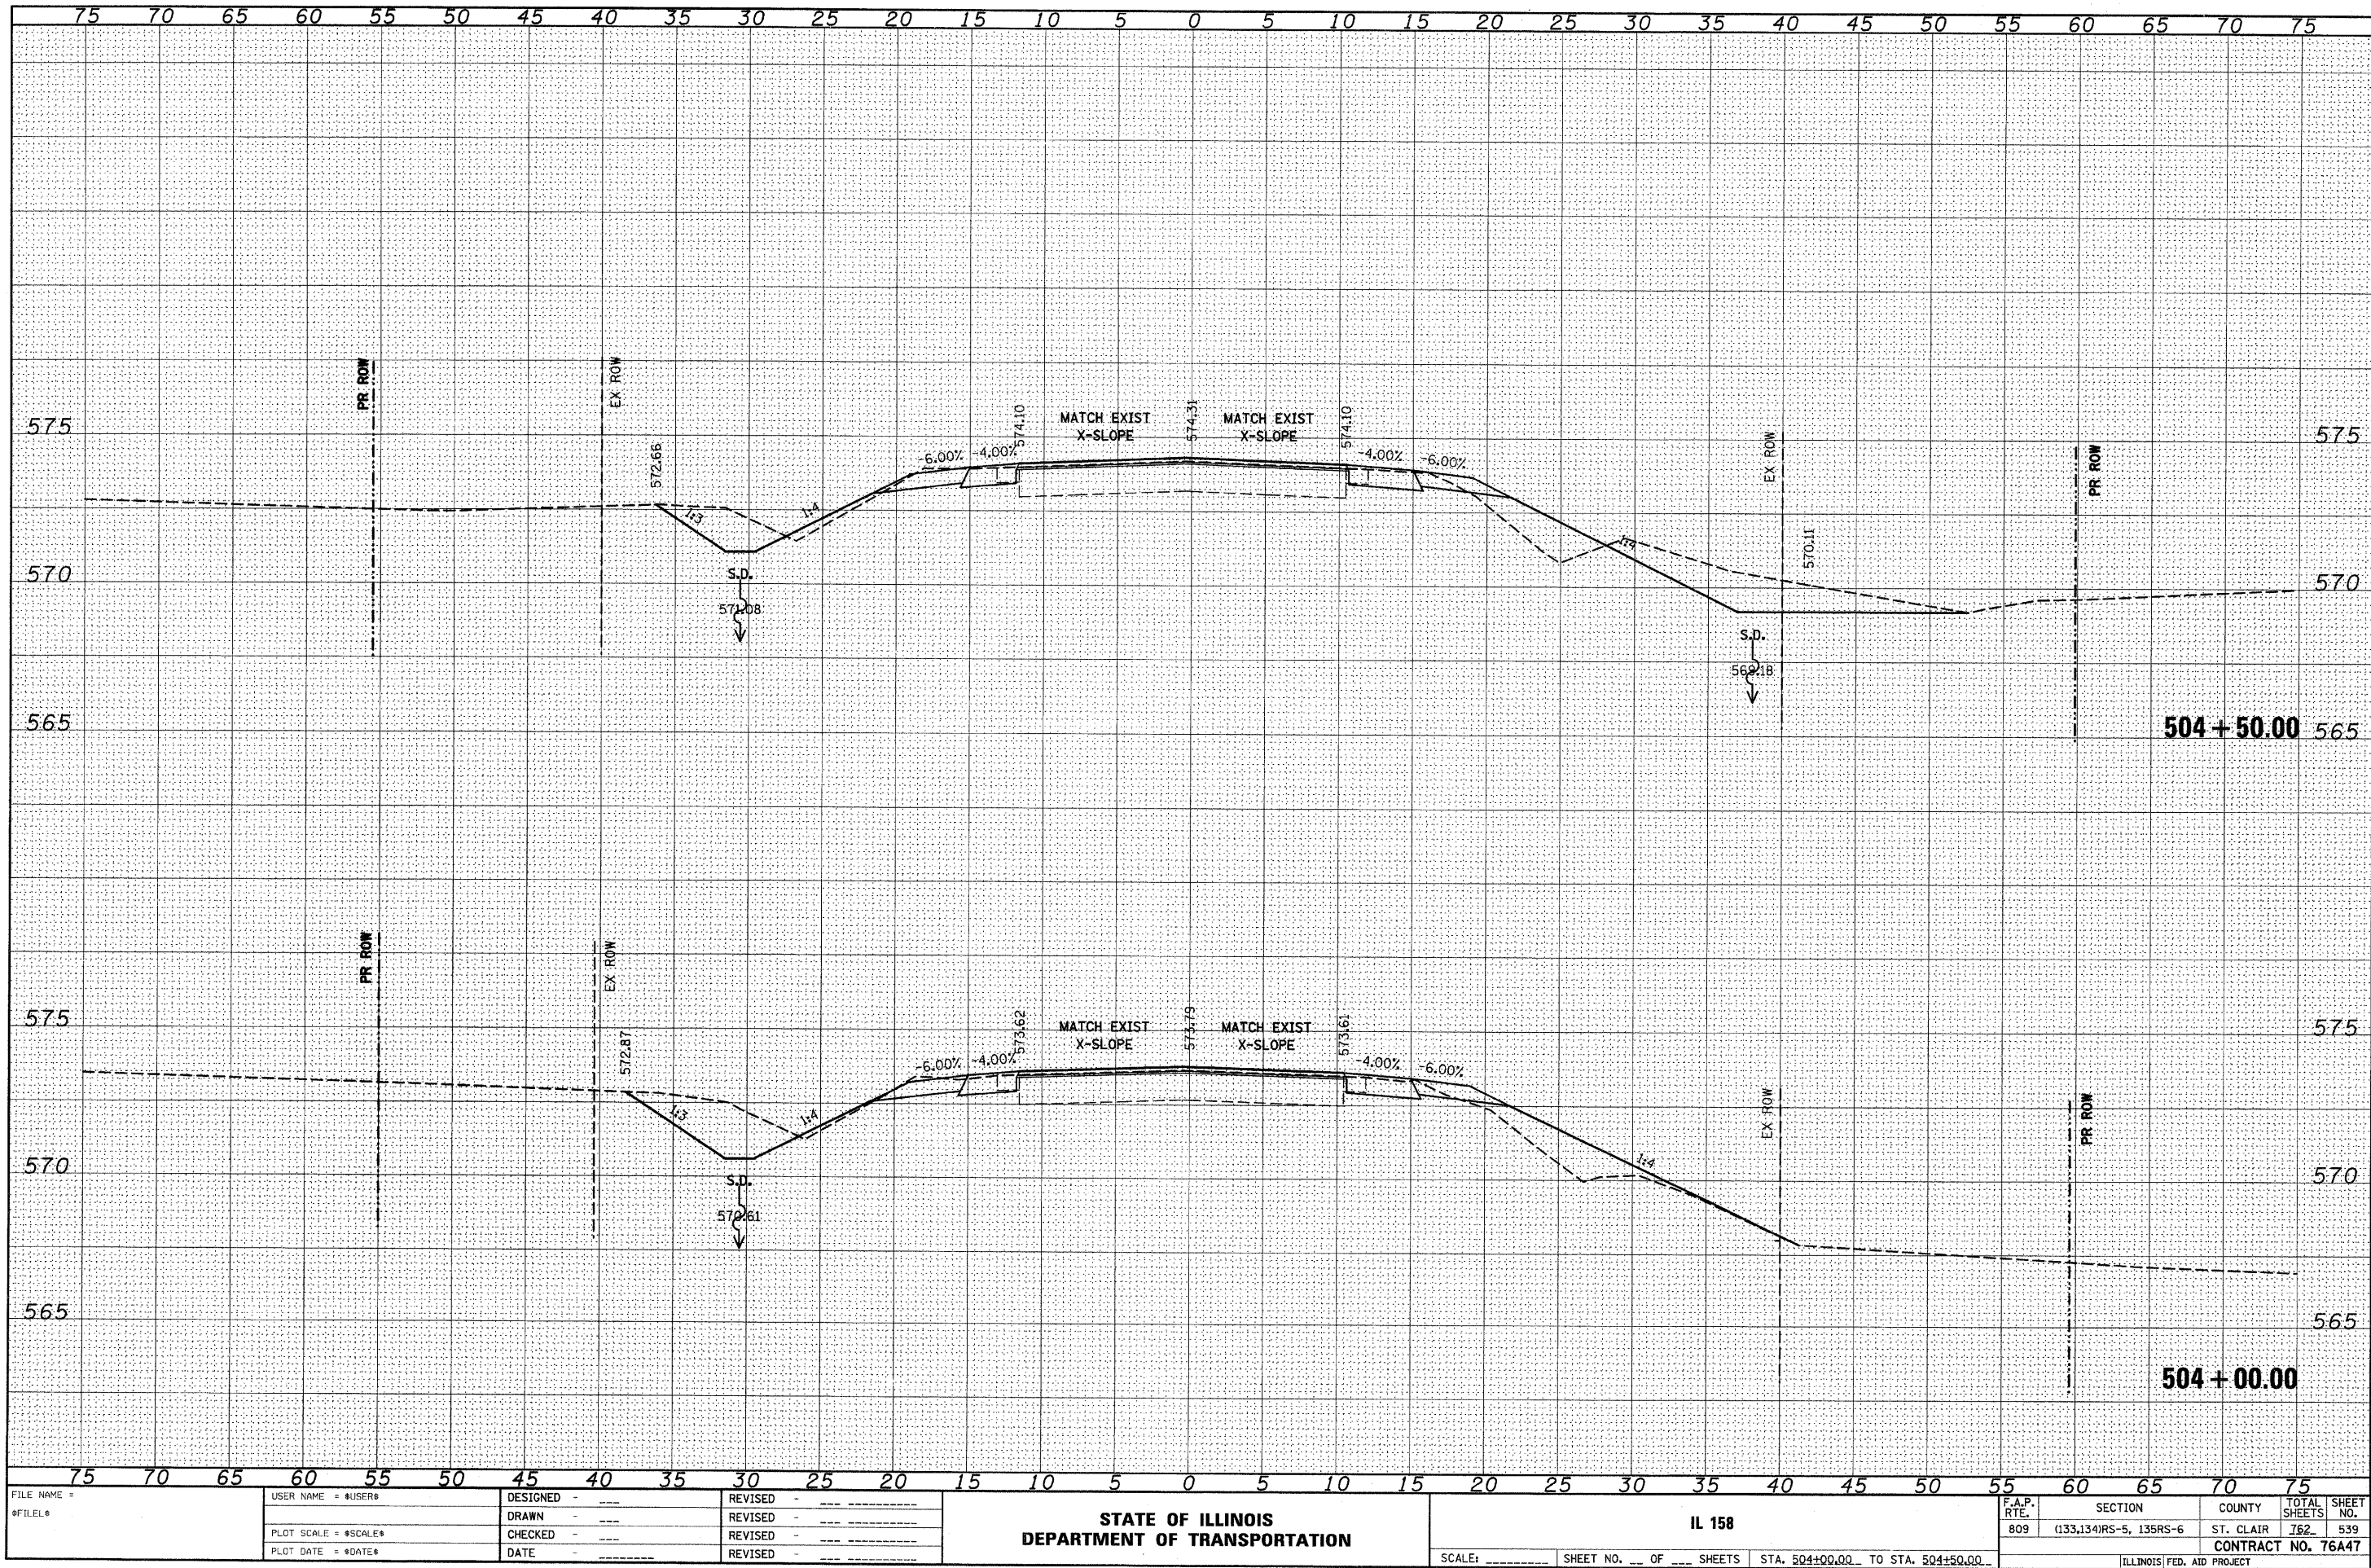

FILE NAME =	USER NAME = *USER*	DESIGNED -	REVISED -	STATE OF ILLINOIS DEPARTMENT OF TRANSPORTATION	IL 158	SCALE: _____ SHEET NO. ____ OF ____ SHEETS STA. 504+00.00 TO STA. 504+50.00	F.A.P. RTE. 809	SECTION (133,134)RS-5, 135RS-6	COUNTY ST. CLAIR	TOTAL SHEETS 762	SHEET NO. 539
#FILE#		DRAWN -	REVISED -								
		CHECKED -	REVISED -								
		DATE -	REVISED -								

FINAL	SURVEYED	DATE
SURVEY	PLOTTED	BY
NOTE BOOK	TEMPLATE	
NO.	AREAS CHECKED	


ORIGINAL	SURVEYED	DATE
SURVEY	PLOTTED	BY
NOTE BOOK	TEMPLATE	
NO.	AREAS CHECKED	

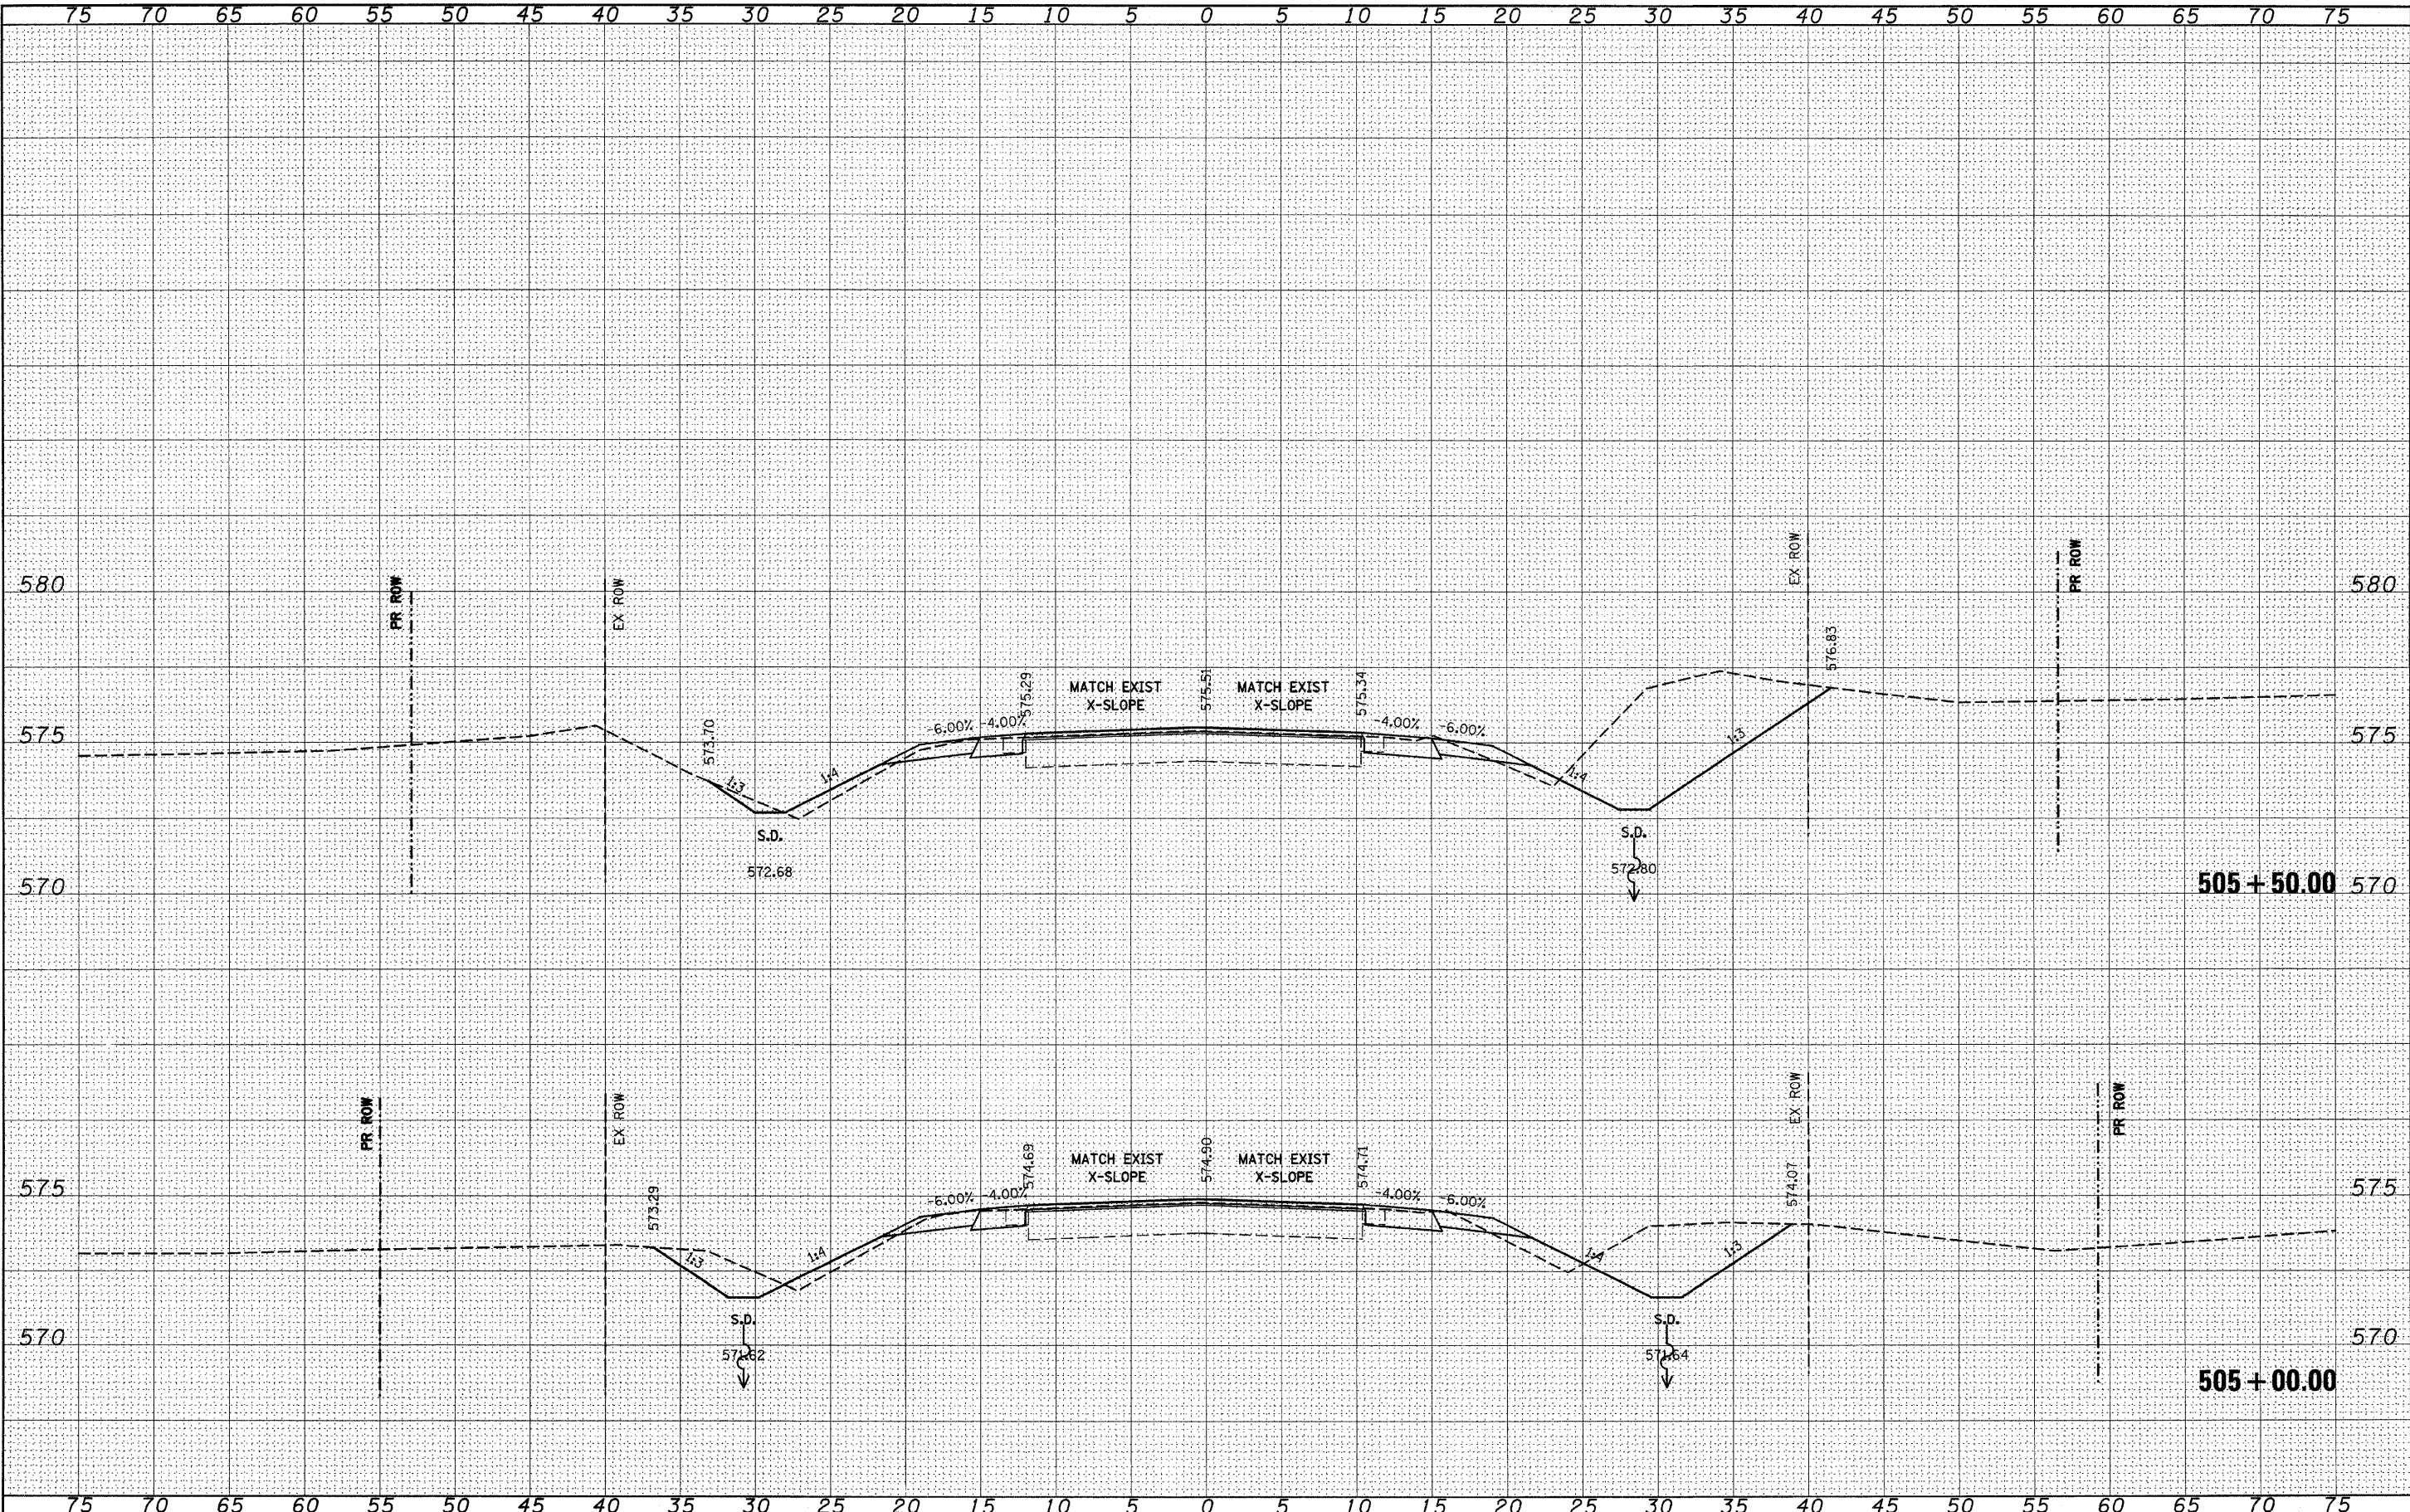

FILE NAME =	USER NAME = #USER#	DESIGNED -	REVISED -	STATE OF ILLINOIS DEPARTMENT OF TRANSPORTATION				IL 158				F.A.P. RTE.	SECTION	COUNTY	TOTAL SHEETS	SHEET NO.
#FILE#		DRAWN -	REVISED -									809	(133,134)RS-5, 135RS-6	ST. CLAIR	762	540
	PLOT SCALE = #SCALE#	CHECKED -	REVISED -													CONTRACT NO. 76A47
	PLOT DATE = #DATE#	DATE -	REVISED -													ILLINOIS FED. AID PROJECT
				SCALE: _____ SHEET NO. ____ OF ____ SHEETS				STA. 505+00.00 TO STA. 505+50.00								


FINAL	SURVEYED	BY	DATE
SURVEY	PLOTTED		
NOTE BOOK	REVISIONS		
NO.	AREAS CHECKED		

ORIGINAL	SURVEYED	BY	DATE
SURVEY	PLOTTED		
NOTE BOOK	REVISIONS		
NO.	AREAS CHECKED		

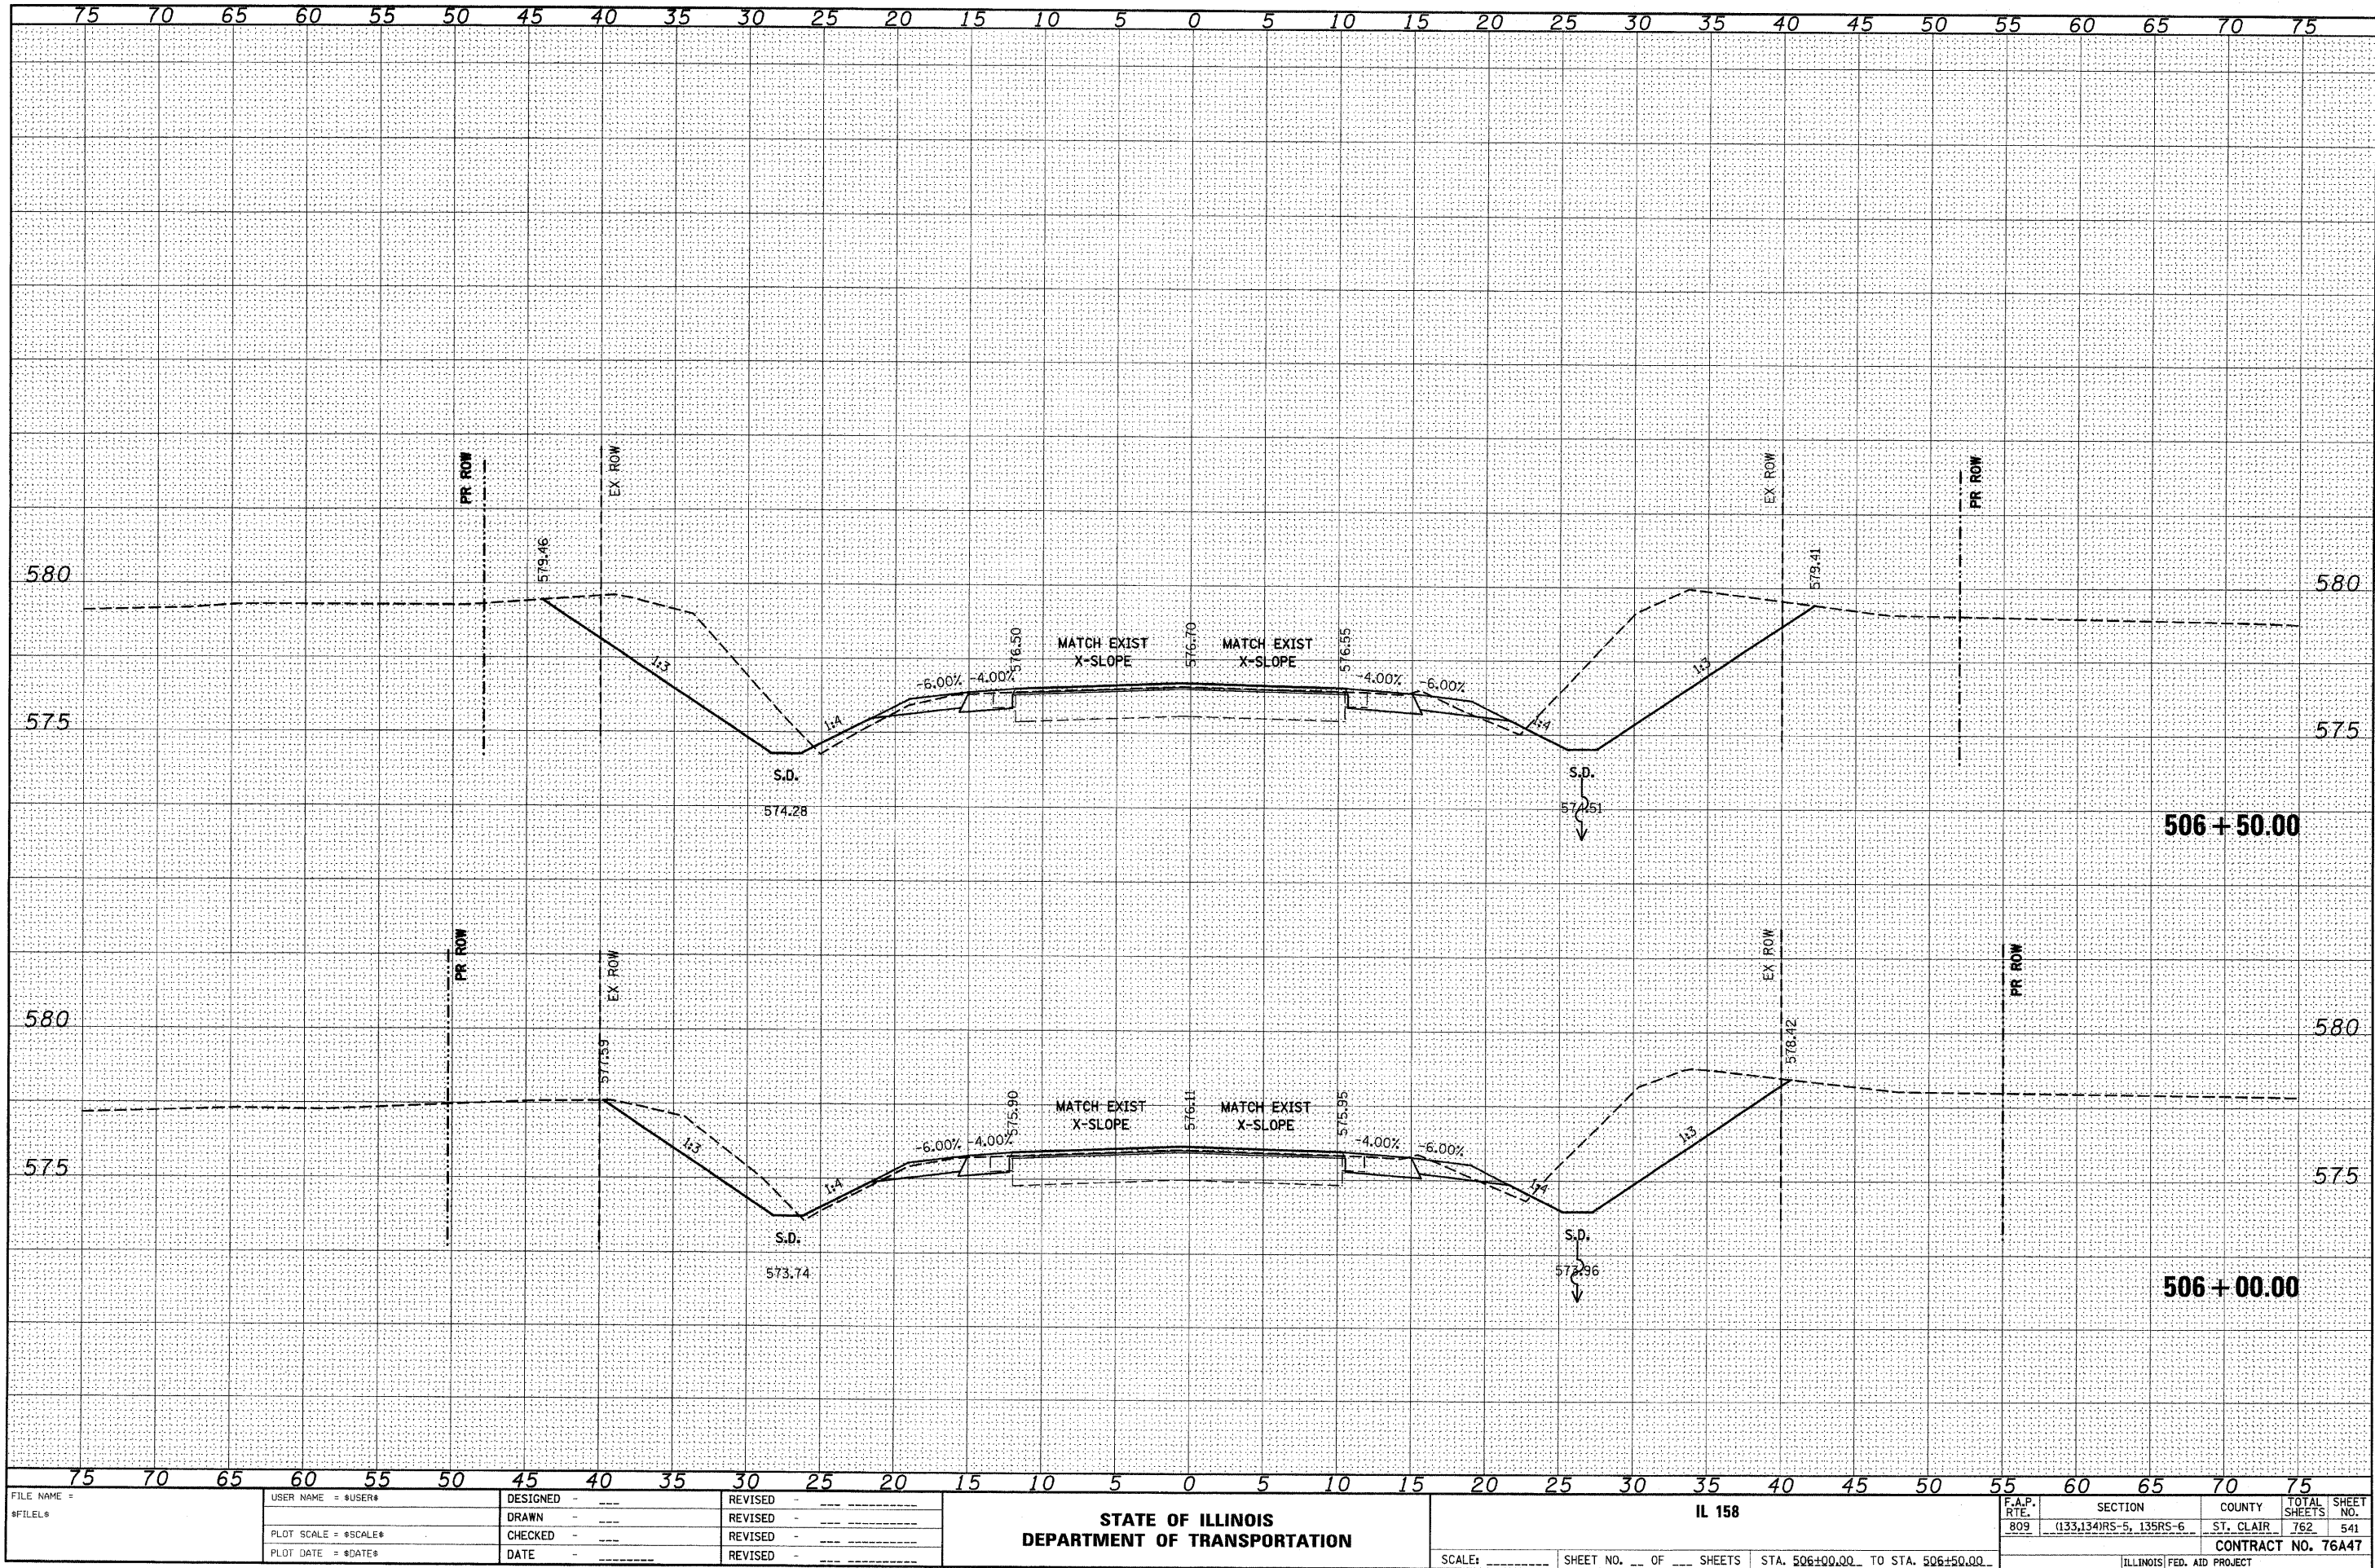


FILE NAME =	USER NAME = \$USER\$	DESIGNED -	REVISED -	STATE OF ILLINOIS		IL 158		F.A.P. RTE. 809		SECTION (133,134)RS-5, 135RS-6	COUNTY ST. CLAIR	TOTAL SHEETS 762	SHEET NO. 541	
\$FILEL\$		DRAWN -	REVISED -	DEPARTMENT OF TRANSPORTATION				SCALE: _____		SHEET NO. ____ OF ____ SHEETS	STA. 506+00.00 TO STA. 506+50.00		CONTRACT NO. 76A47	
PLOT SCALE = \$SCALE\$		CHECKED -	REVISED -										ILLINOIS FED. AID PROJECT	
PLOT DATE = \$DATE\$		DATE -	REVISED -											

ORIGINAL SURVEY	SURVEYED _____	BY _____	DATE _____
NOTE BOOK	PLOTTED _____		
	TEMPLATE _____		
	AREAS _____		
NO. _____	AREAS CHECKED _____		

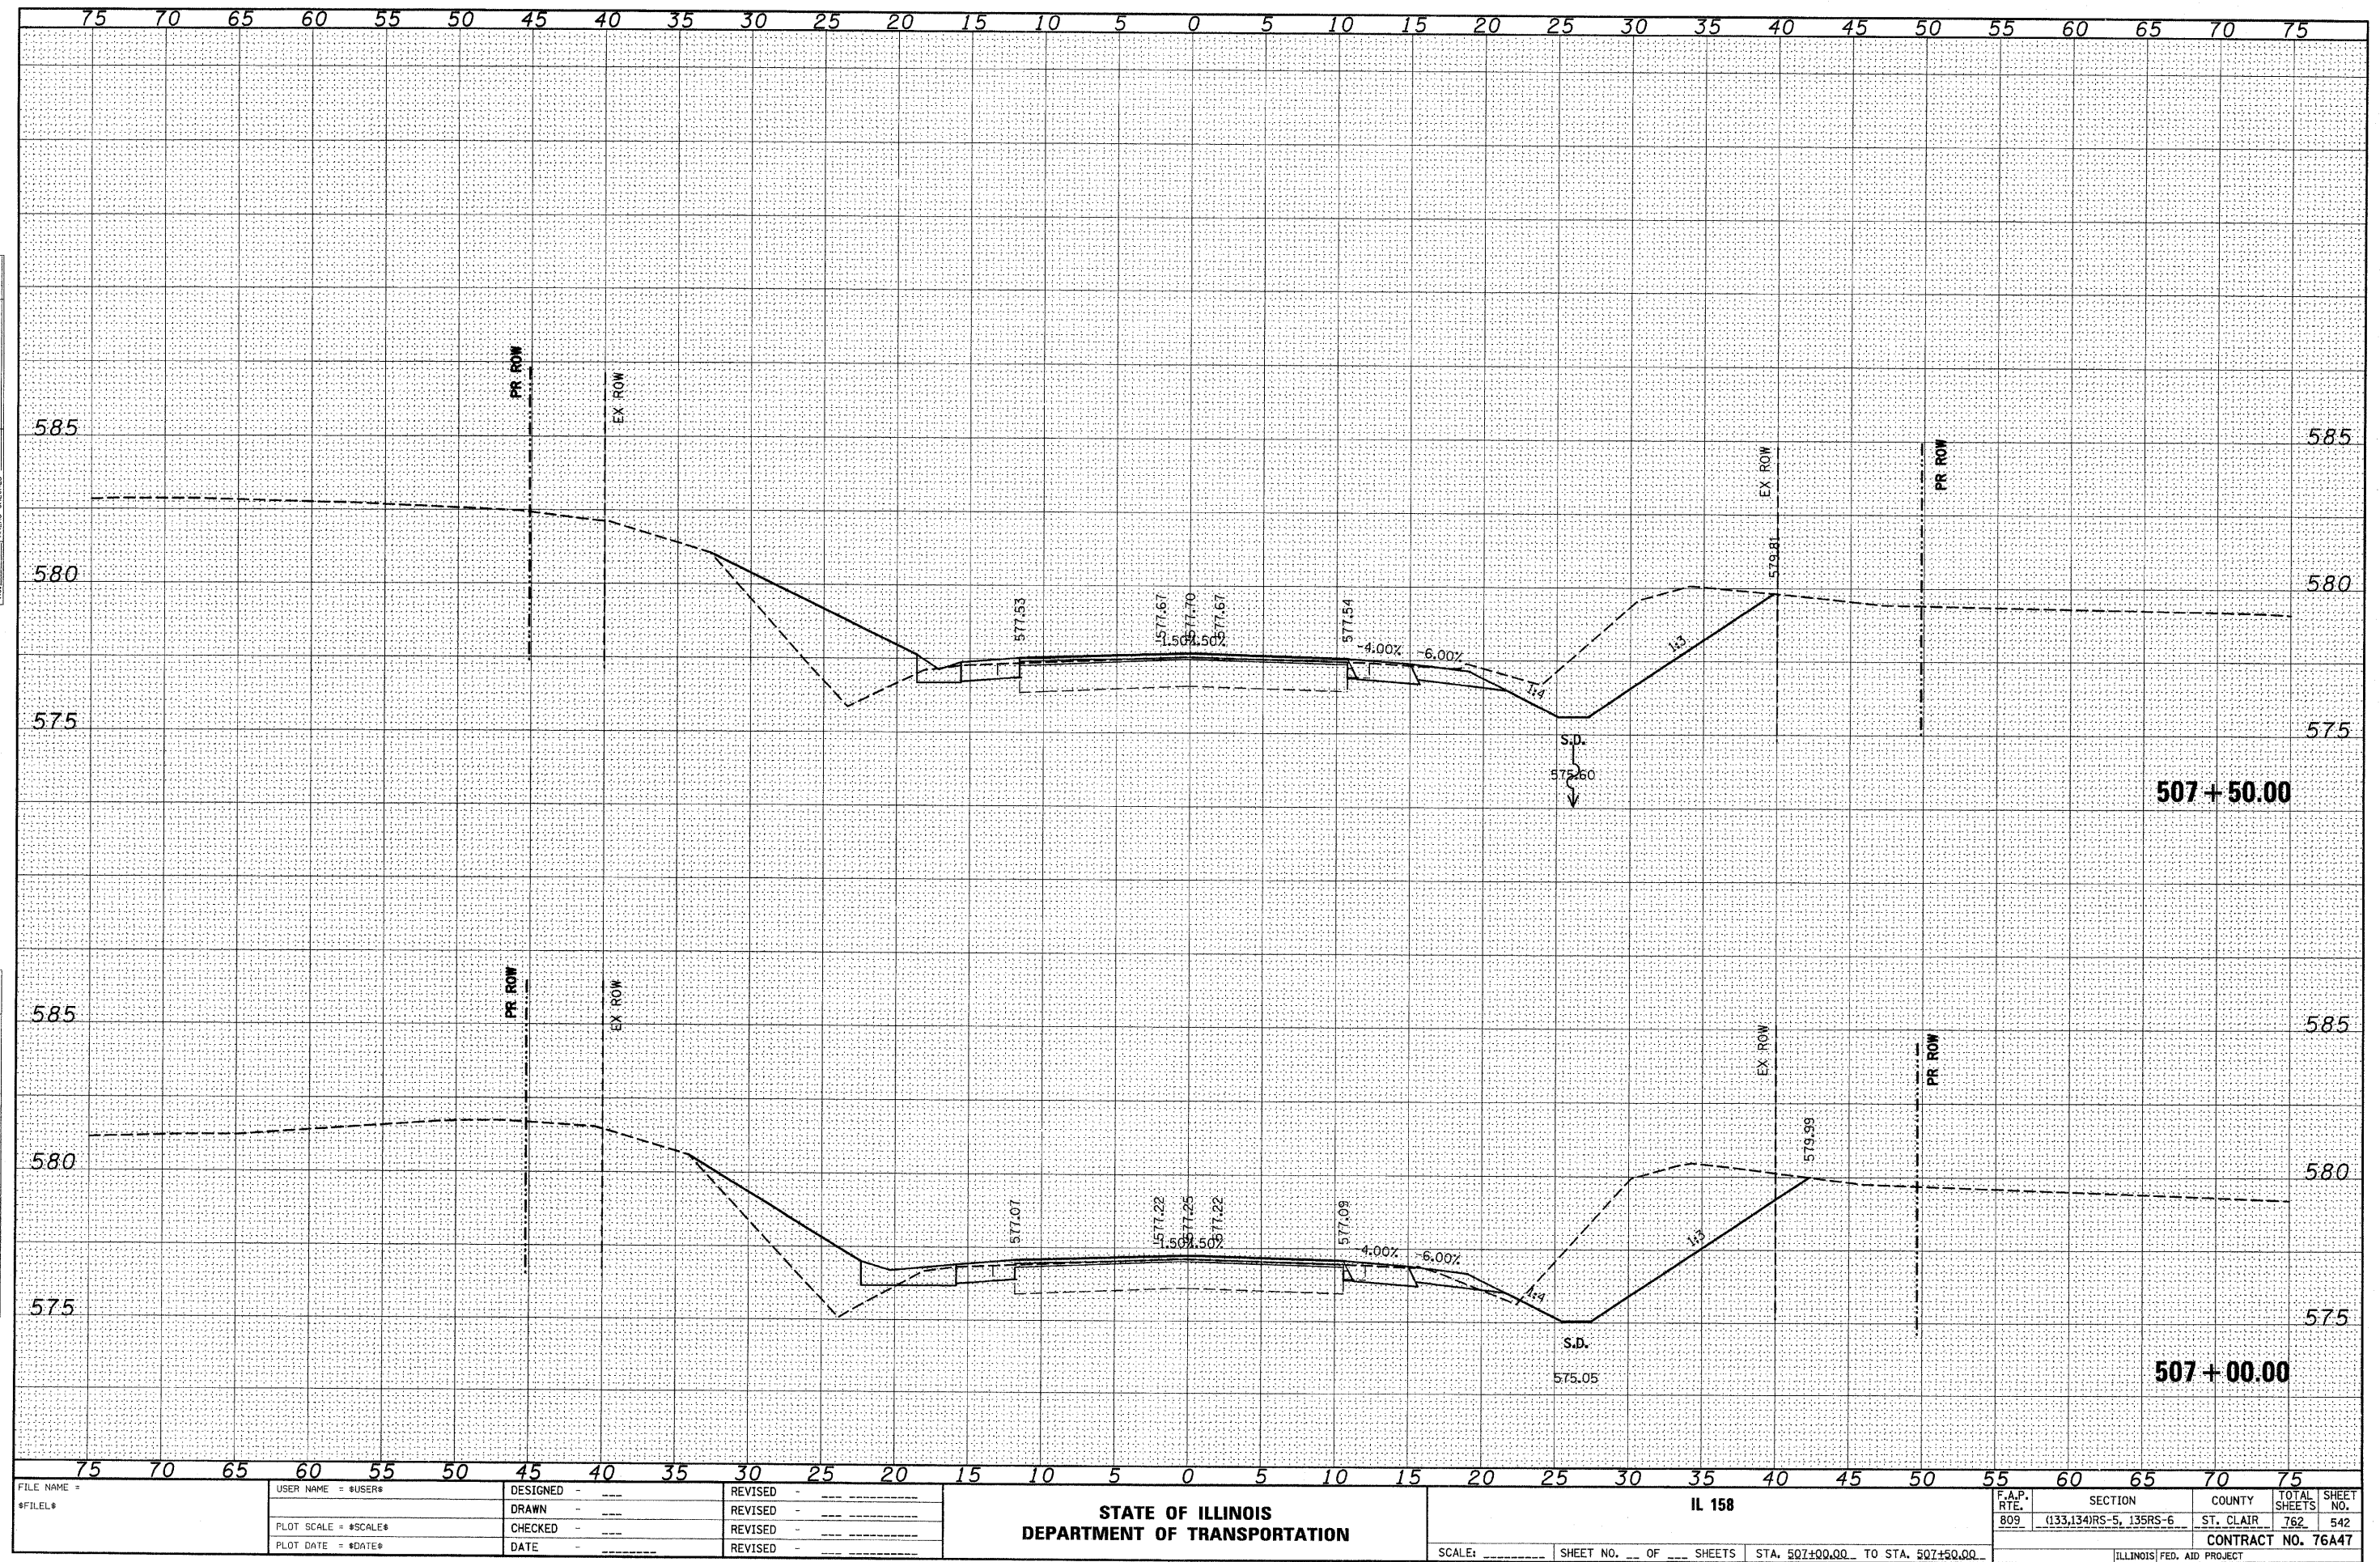


DATE	BY
SURVEYED	PLOTTED
NOTE BOOK	TEMPLATE
NO.	AREAS CHECKED

DATE	BY
SURVEYED	PLOTTED
NOTE BOOK	TEMPLATE
NO.	AREAS CHECKED

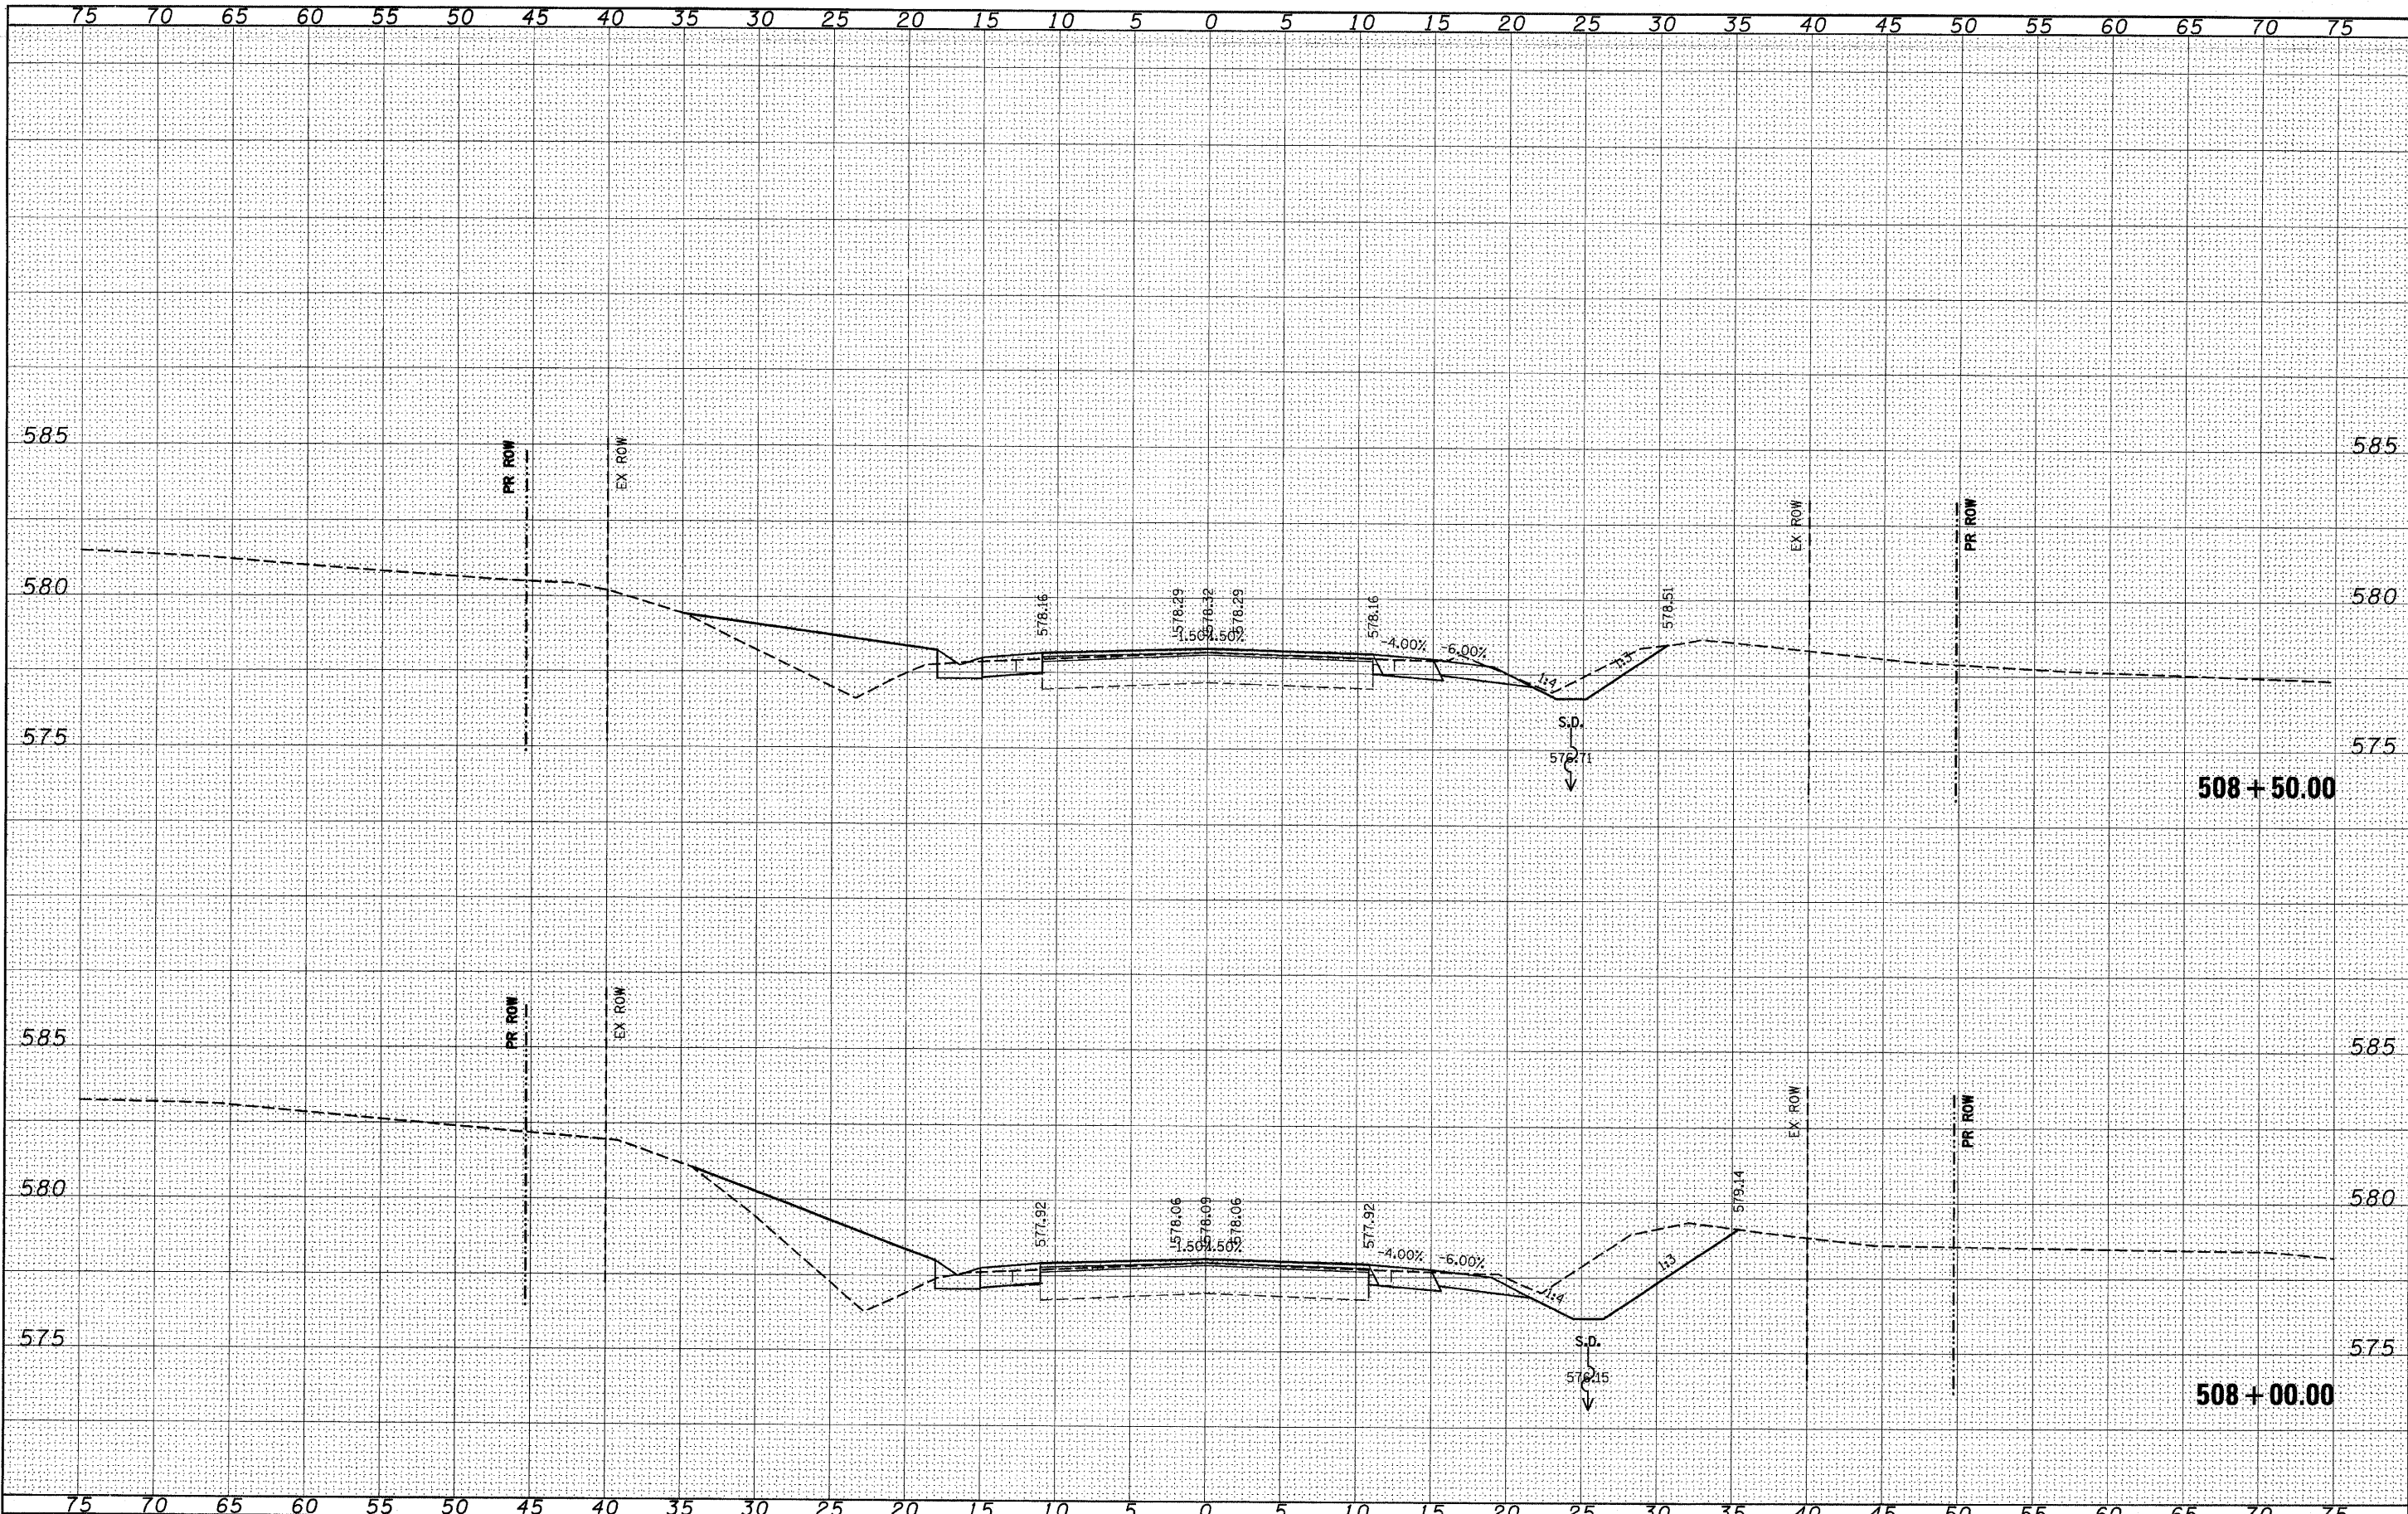

DATE	BY
SURVEYED	PLOTTED
NOTE BOOK	AREAS
NO.	CHECKED


DATE	BY
SURVEYED	PLOTTED
NOTE BOOK	AREAS
NO.	CHECKED

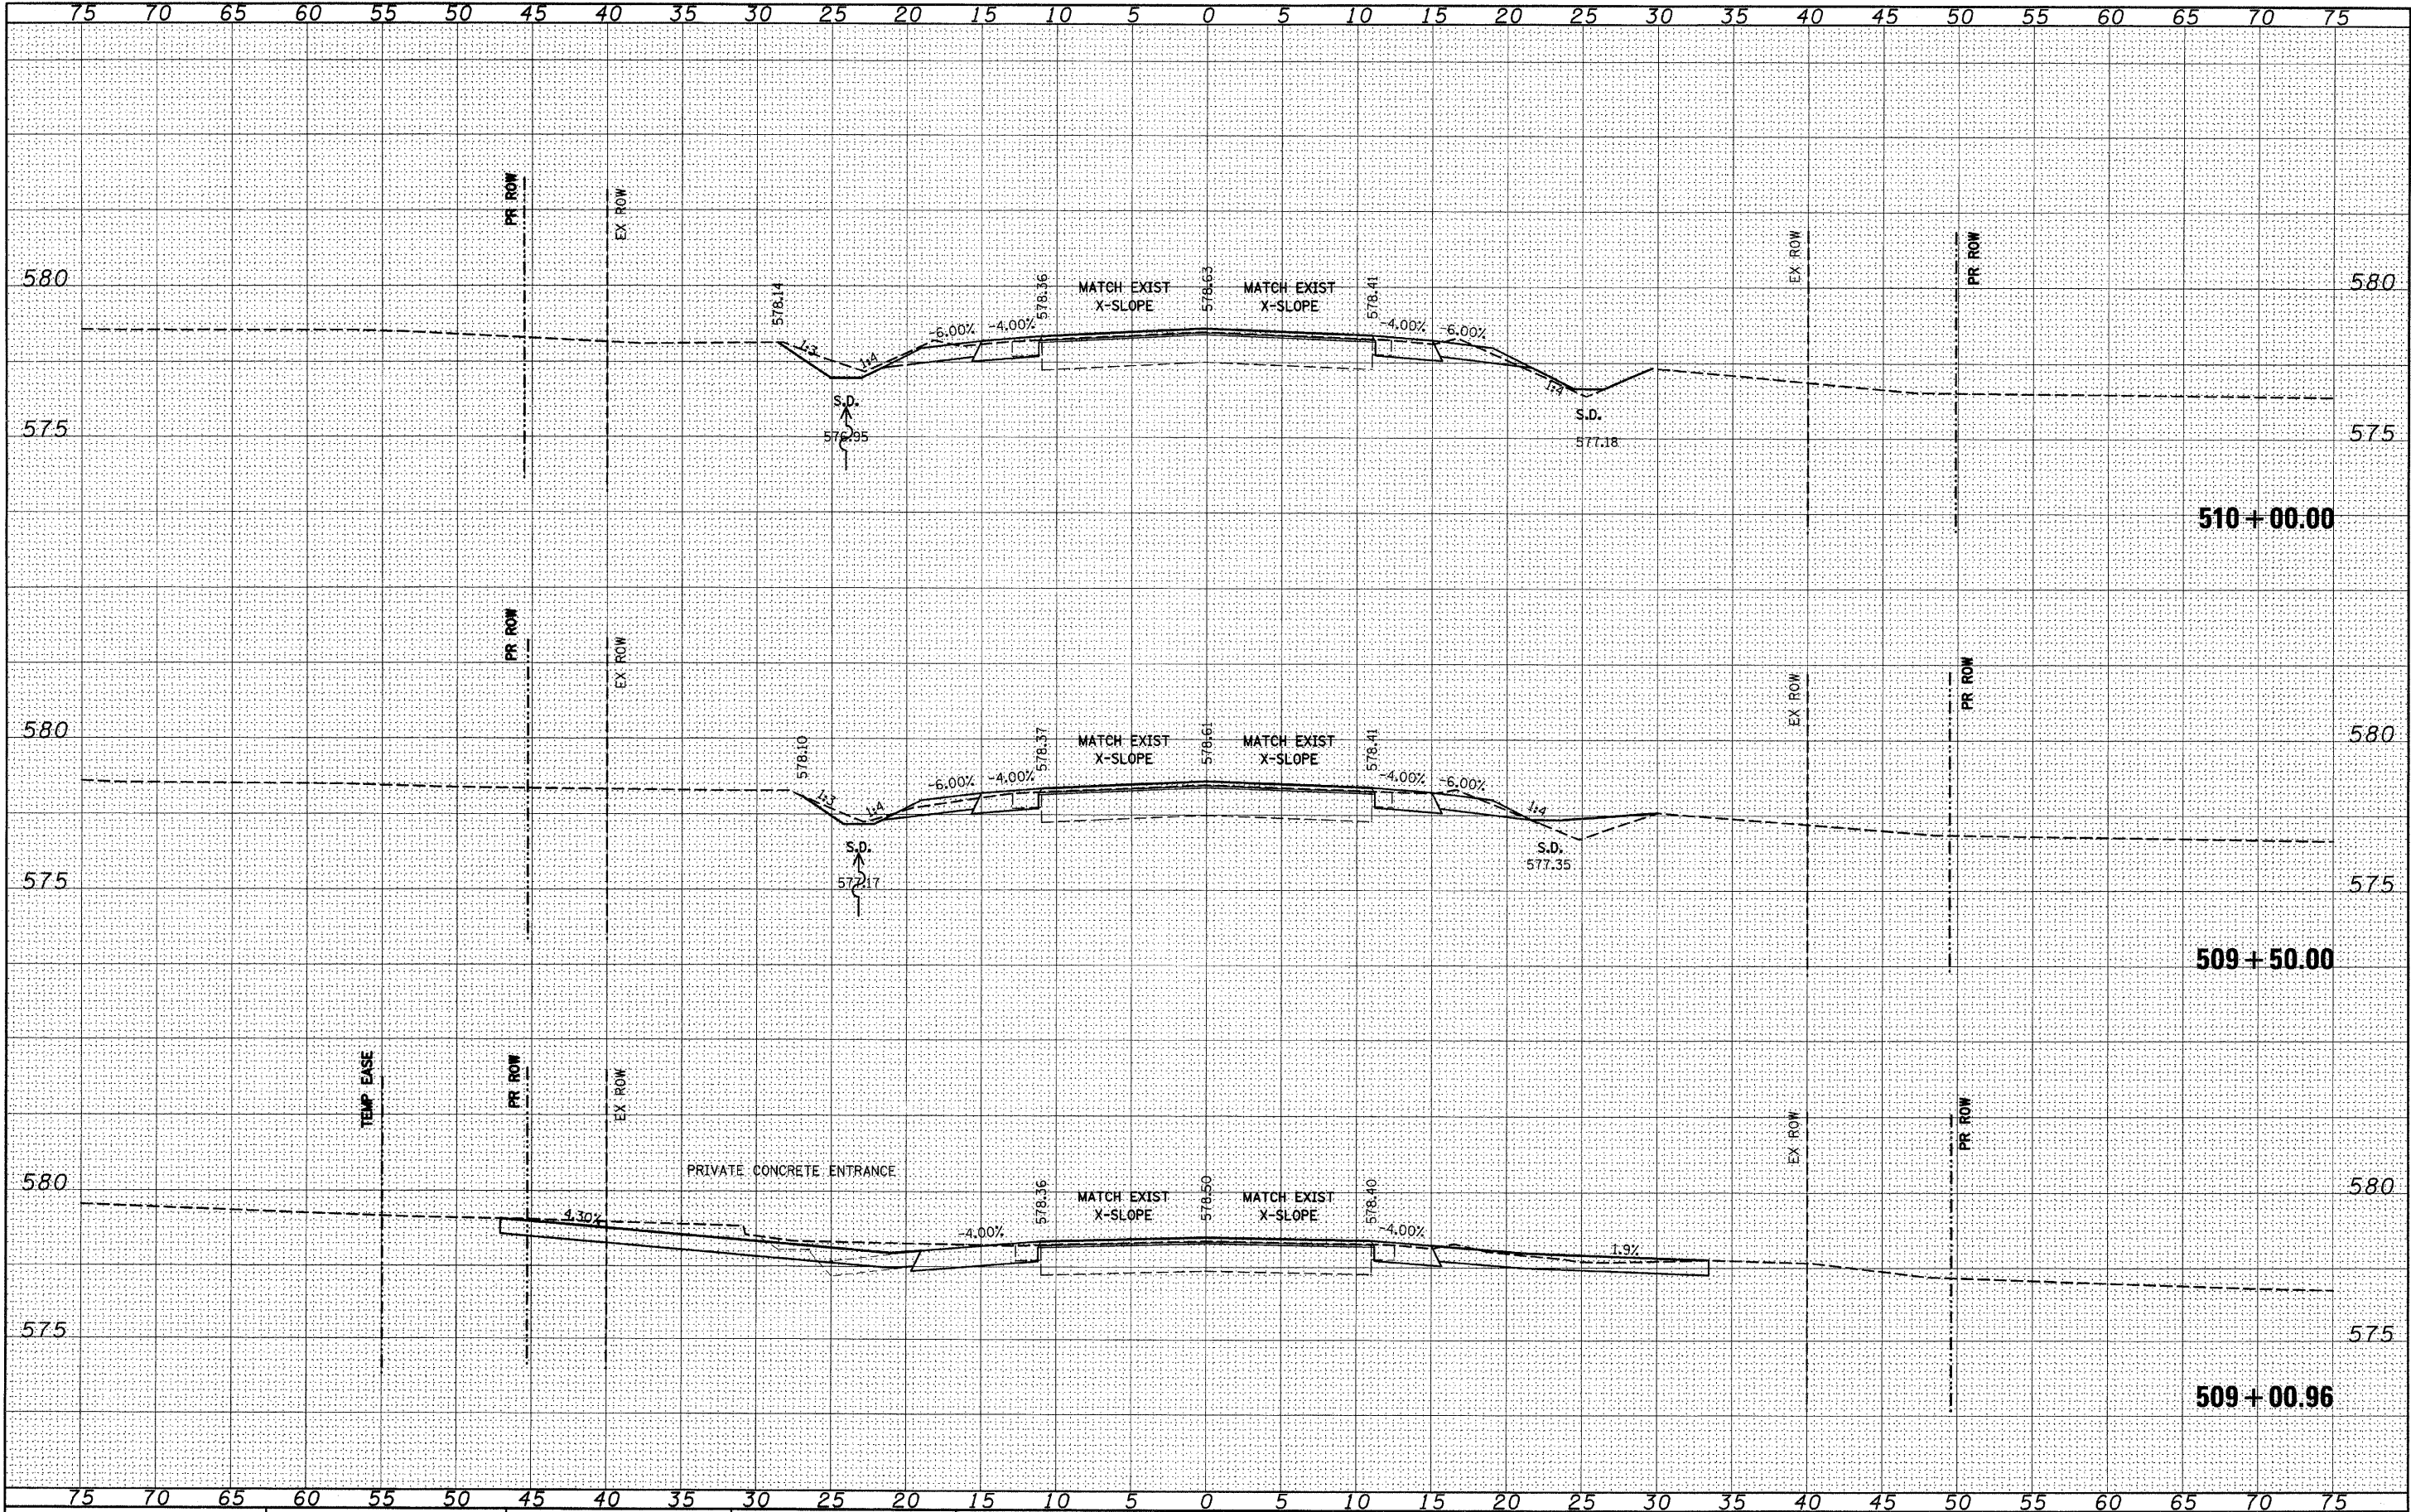

FILE NAME =	USER NAME = \$USER\$	DESIGNED -	REVISED -	STATE OF ILLINOIS DEPARTMENT OF TRANSPORTATION		IL 158		F.A.P. RTE. 809		SECTION (133,134)RS-5, 135RS-6	COUNTY ST. CLAIR	TOTAL SHEETS 762	SHEET NO. 544	
\$FILEL\$		DRAWN -	REVISED -					SCALE: _____		SHEET NO. _____ OF _____ SHEETS	STA. 509+00.96 TO STA. 510+00.00		CONTRACT NO. 76A47	
PLOT SCALE = \$SCALE\$		CHECKED -	REVISED -								ILLINOIS FED. AID PROJECT			
PLOT DATE = \$DATE\$		DATE -	REVISED -											


FINAL	SURVEYED	BY	DATE
SURVEY	PLOTTED		
NOTE BOOK	REVISION		
NO.	AREAS CHECKED		

ORIGINAL	DATE	BY
SURVEY		
NOTE BOOK		
NO.		

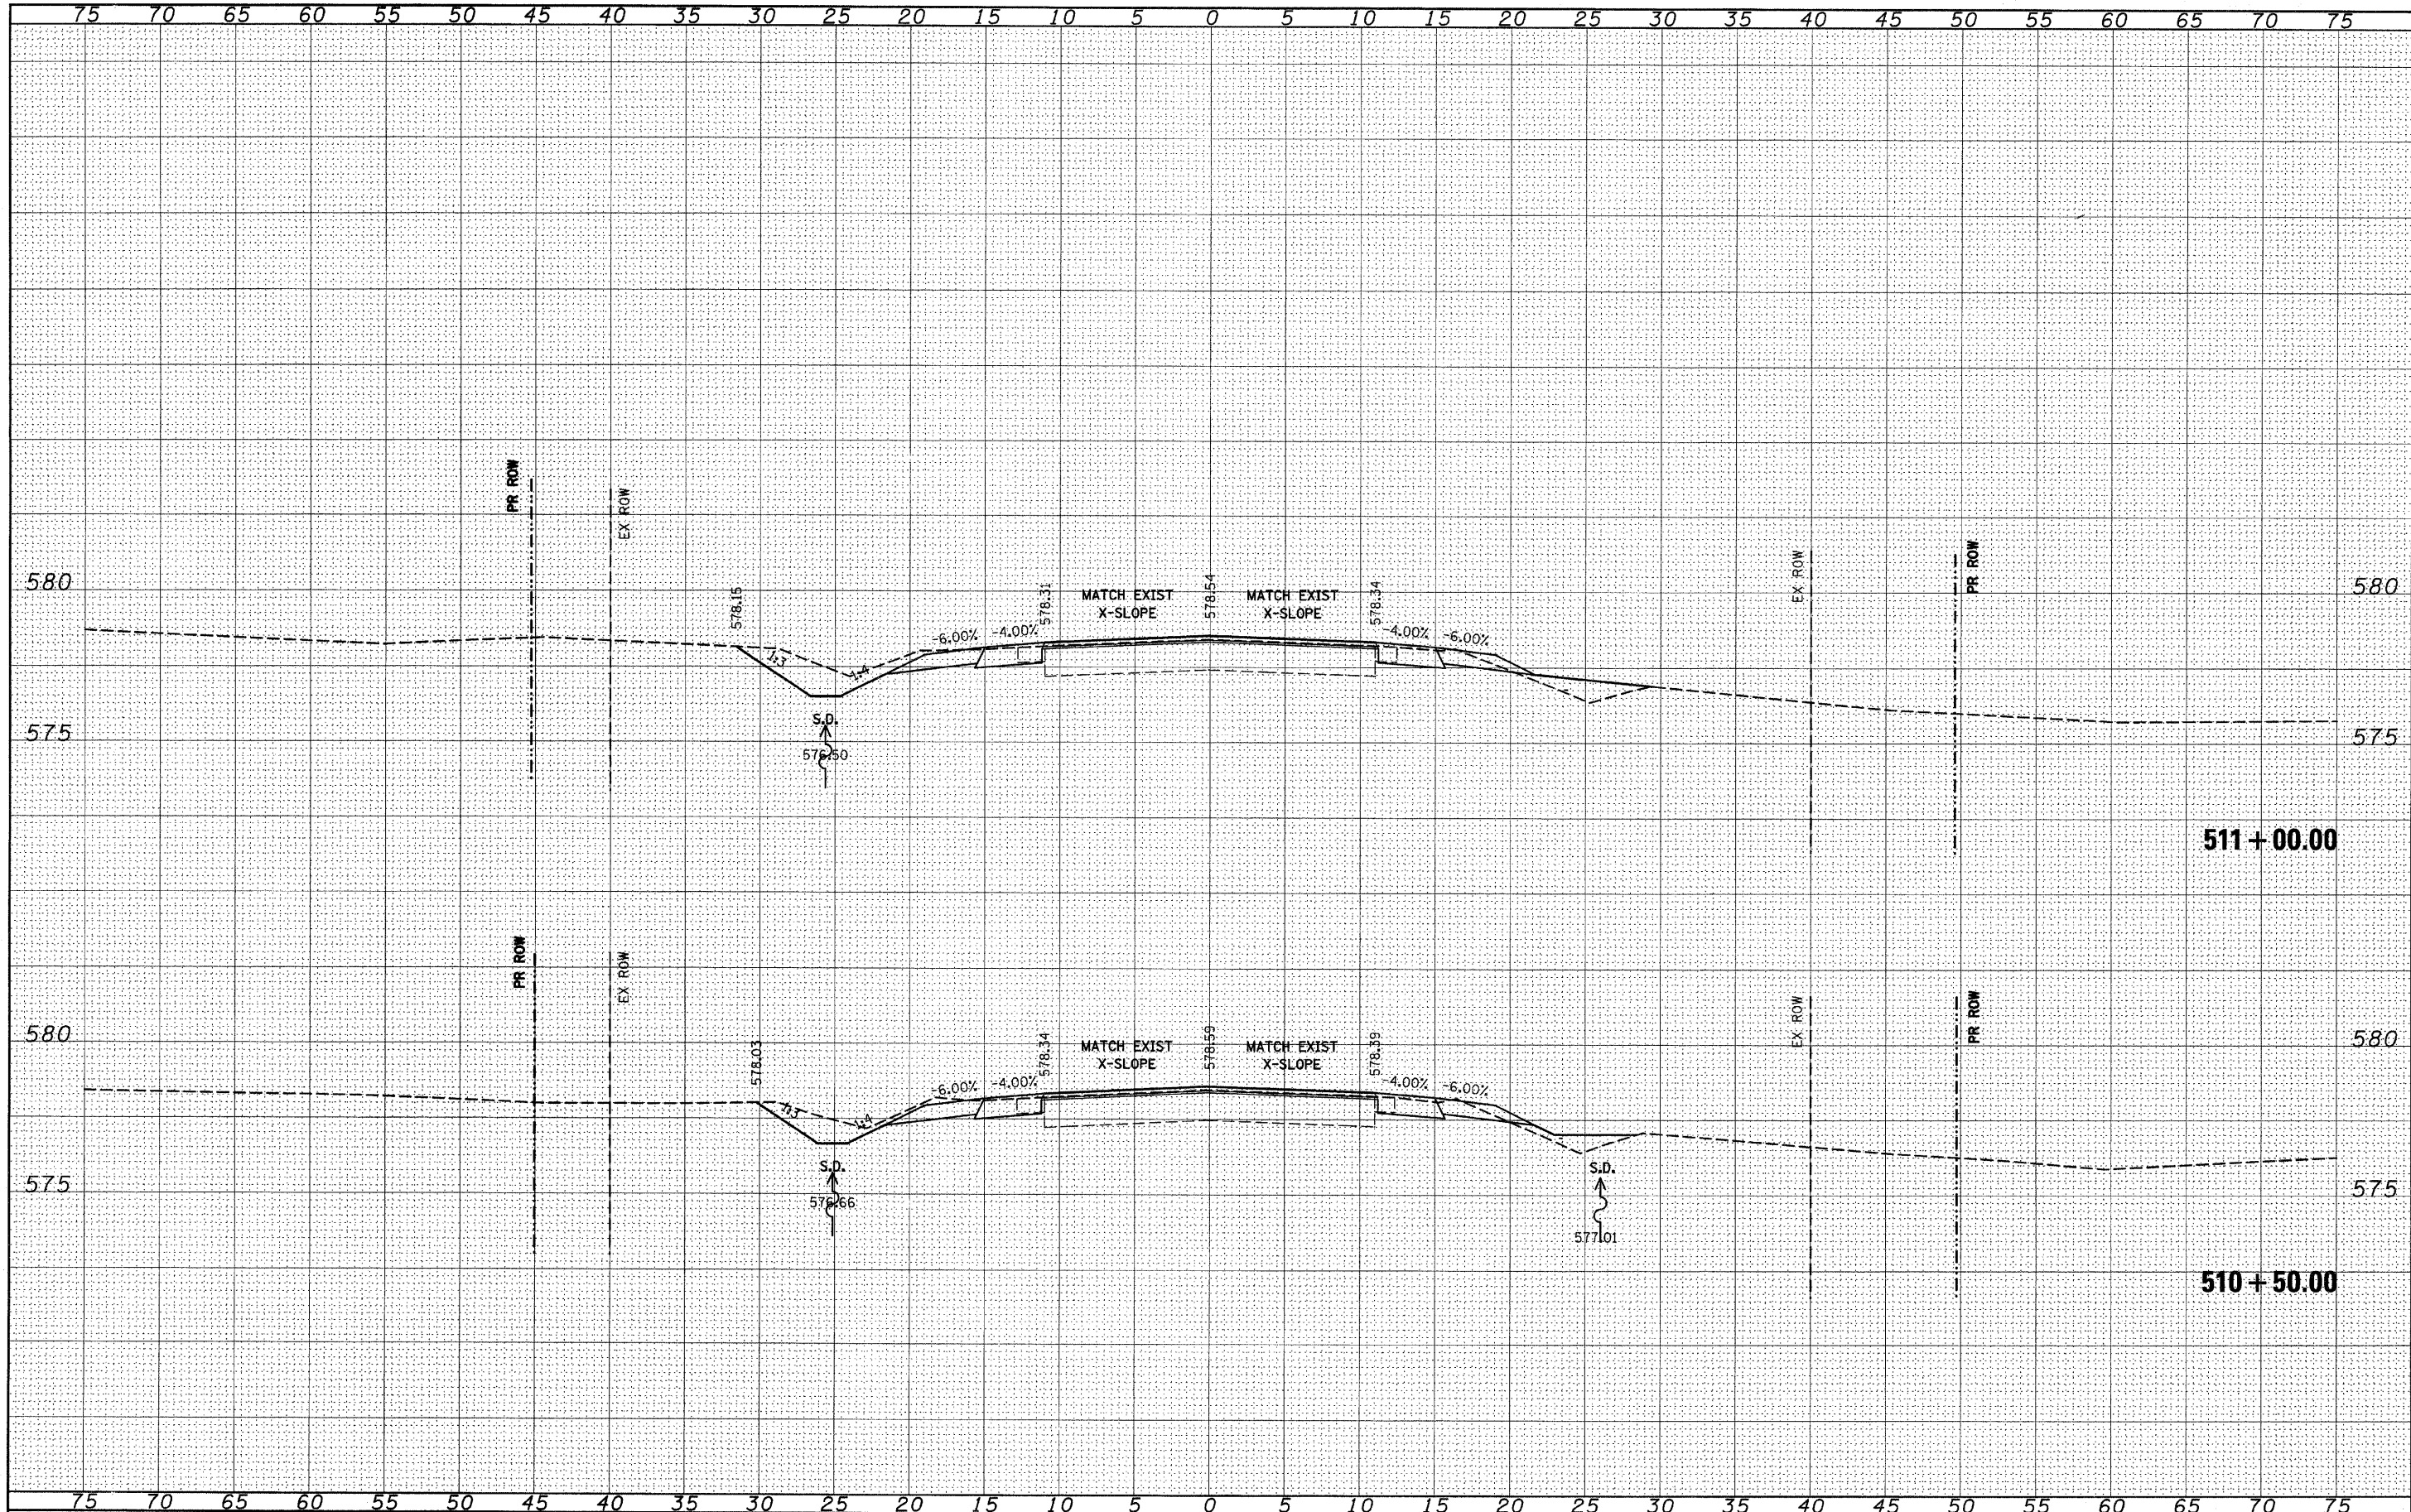


FILE NAME =	USER NAME = \$USER\$	DESIGNED -	REVISED -	STATE OF ILLINOIS DEPARTMENT OF TRANSPORTATION		IL 158		F.A.P. RTE. 809	SECTION (133,134)RS-5, 135RS-6	COUNTY ST. CLAIR	TOTAL SHEETS 762	SHEET NO. 545
\$FILEL\$		DRAWN -	REVISED -							CONTRACT NO. 76A47		
		CHECKED -	REVISED -									
		DATE -	REVISED -									
PLOT SCALE = \$SCALE\$						SCALE: _____		SHEET NO. ___ OF ___ SHEETS		STA. 510+50.00 TO STA. 511+00.00		ILLINOIS FED. AID PROJECT
PLOT DATE = \$DATE\$												

ORIGINAL SURVEY	SURVEYED _____	BY _____	DATE _____
NOTE BOOK	PLOTTED _____		
	TEMPLATE _____		
	AREAS _____		
	AREAS CHECKED _____		
NO. _____			

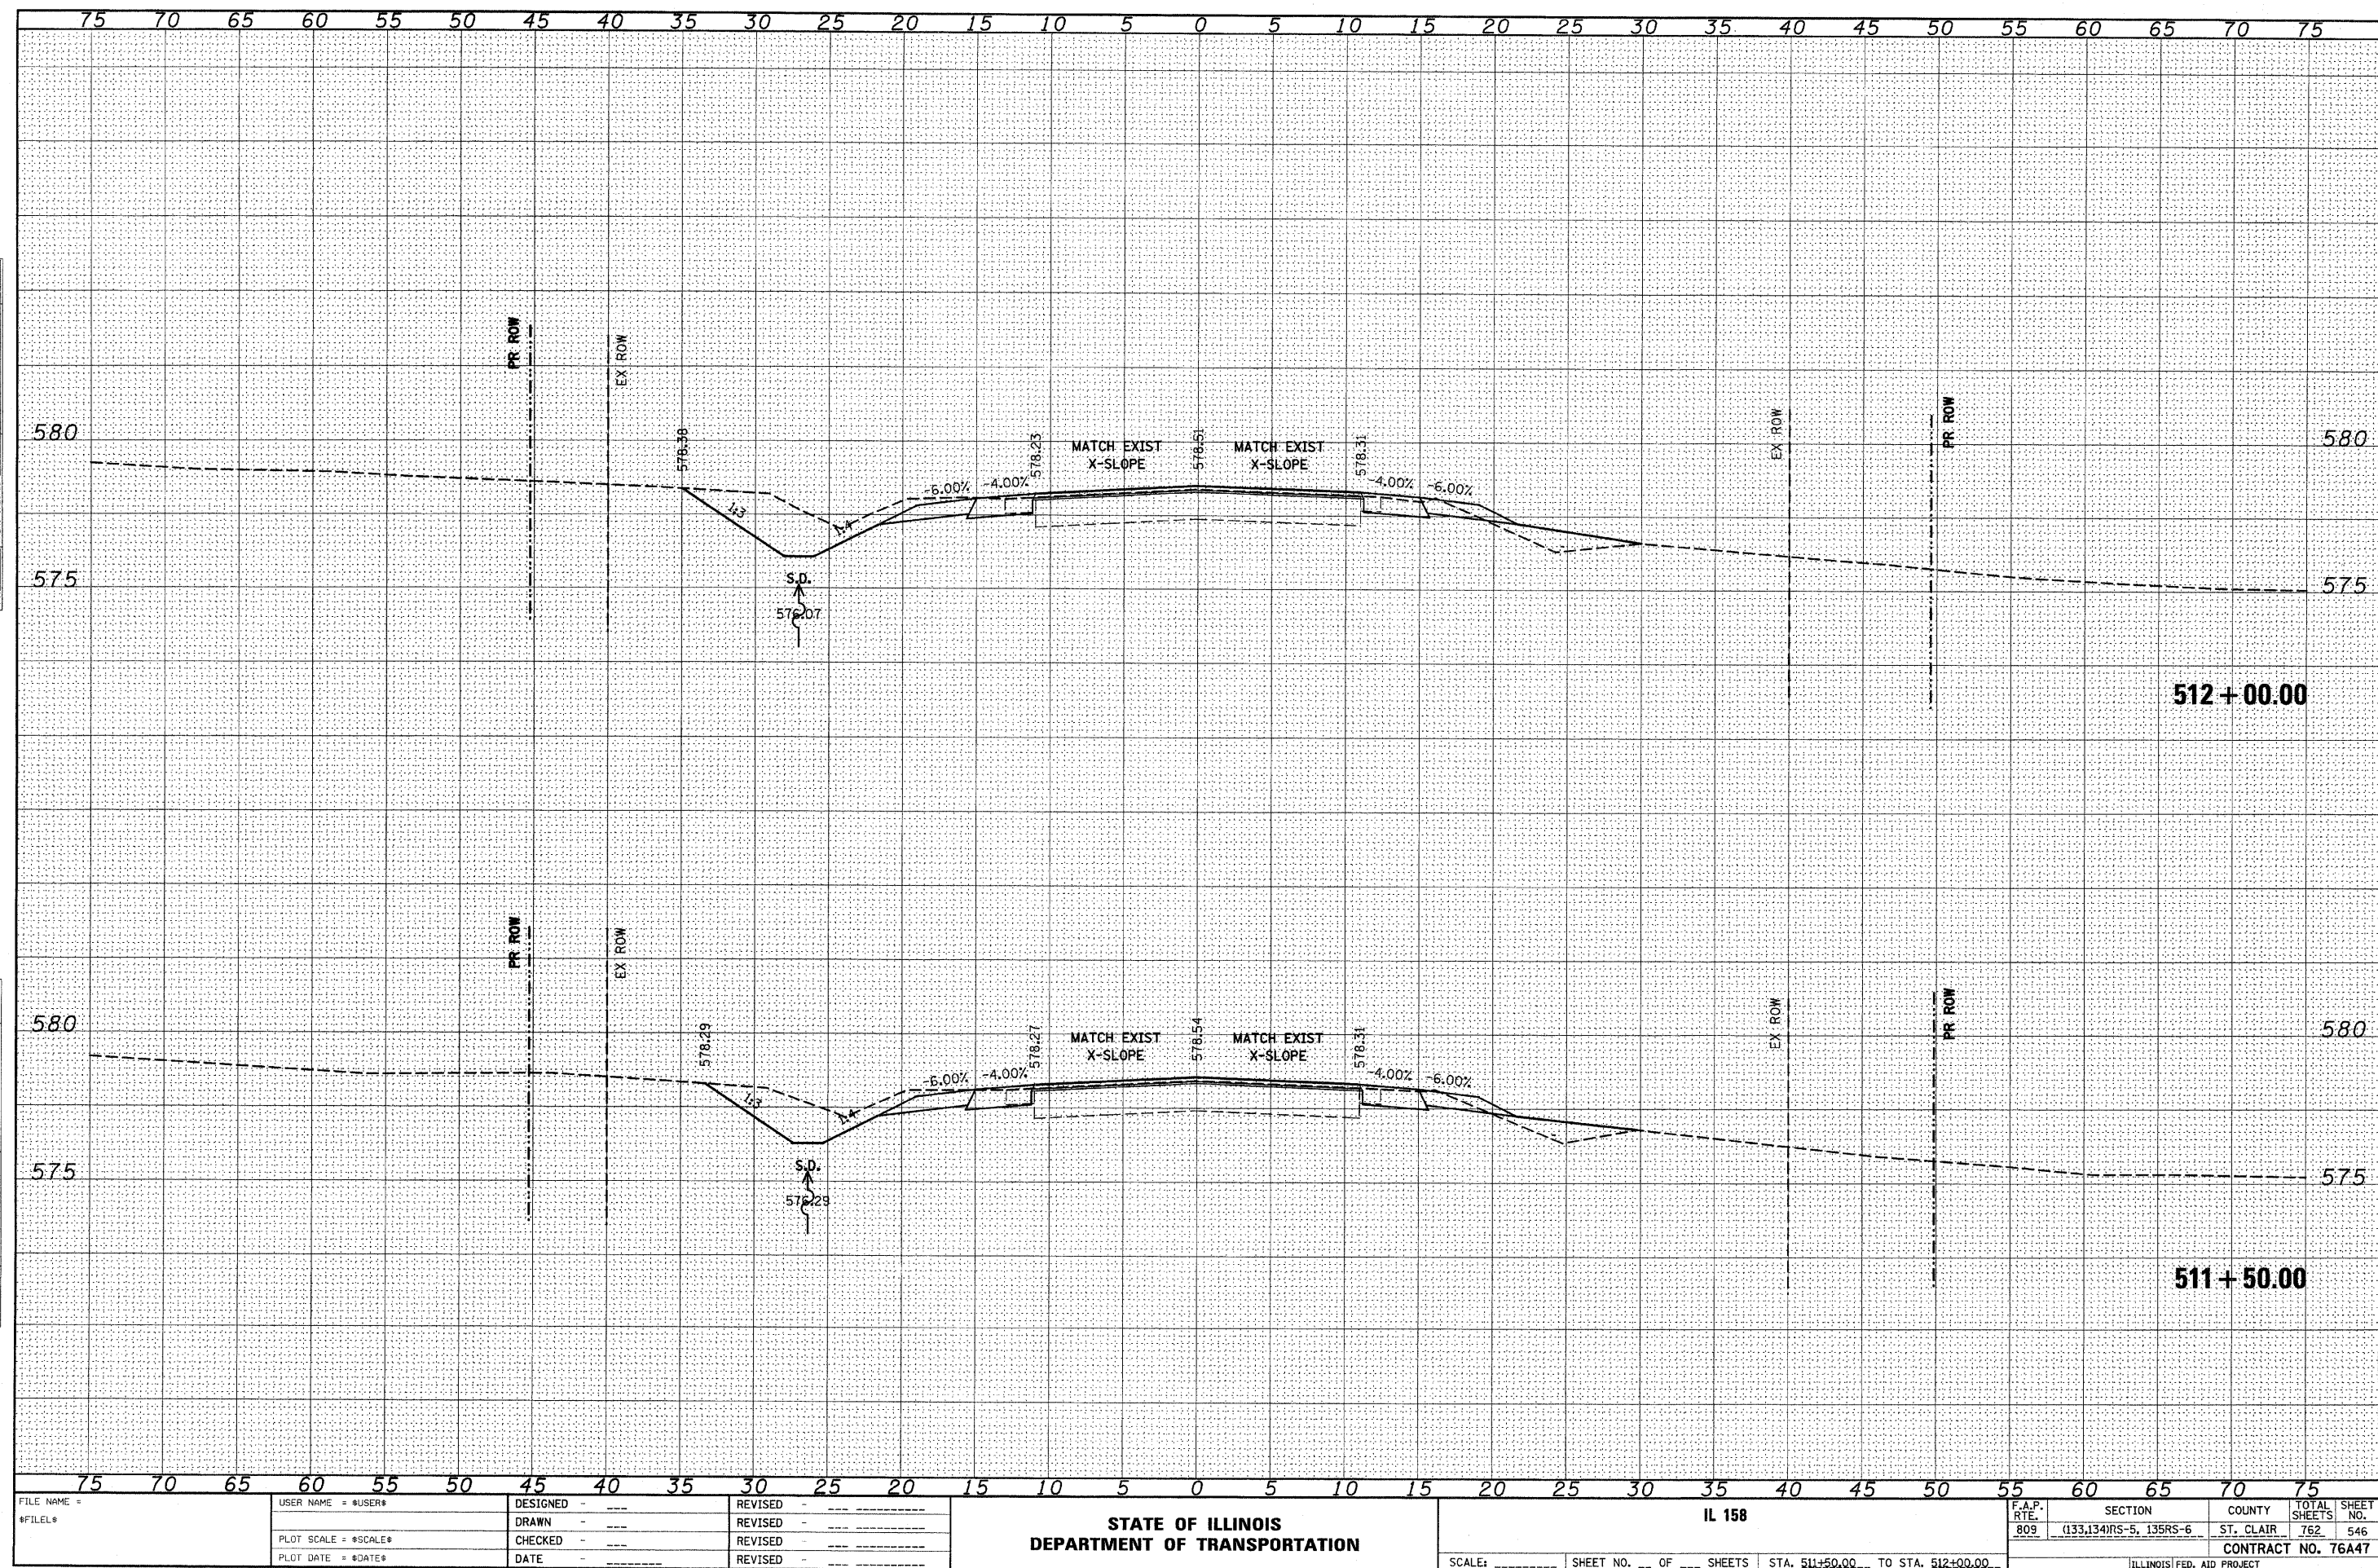


ORIGINAL SURVEY					
	SURVEYED		BY		DATE
	PLOTTED				
	TEMPLATE				
	AREAS				
	AREAS CHECKED				

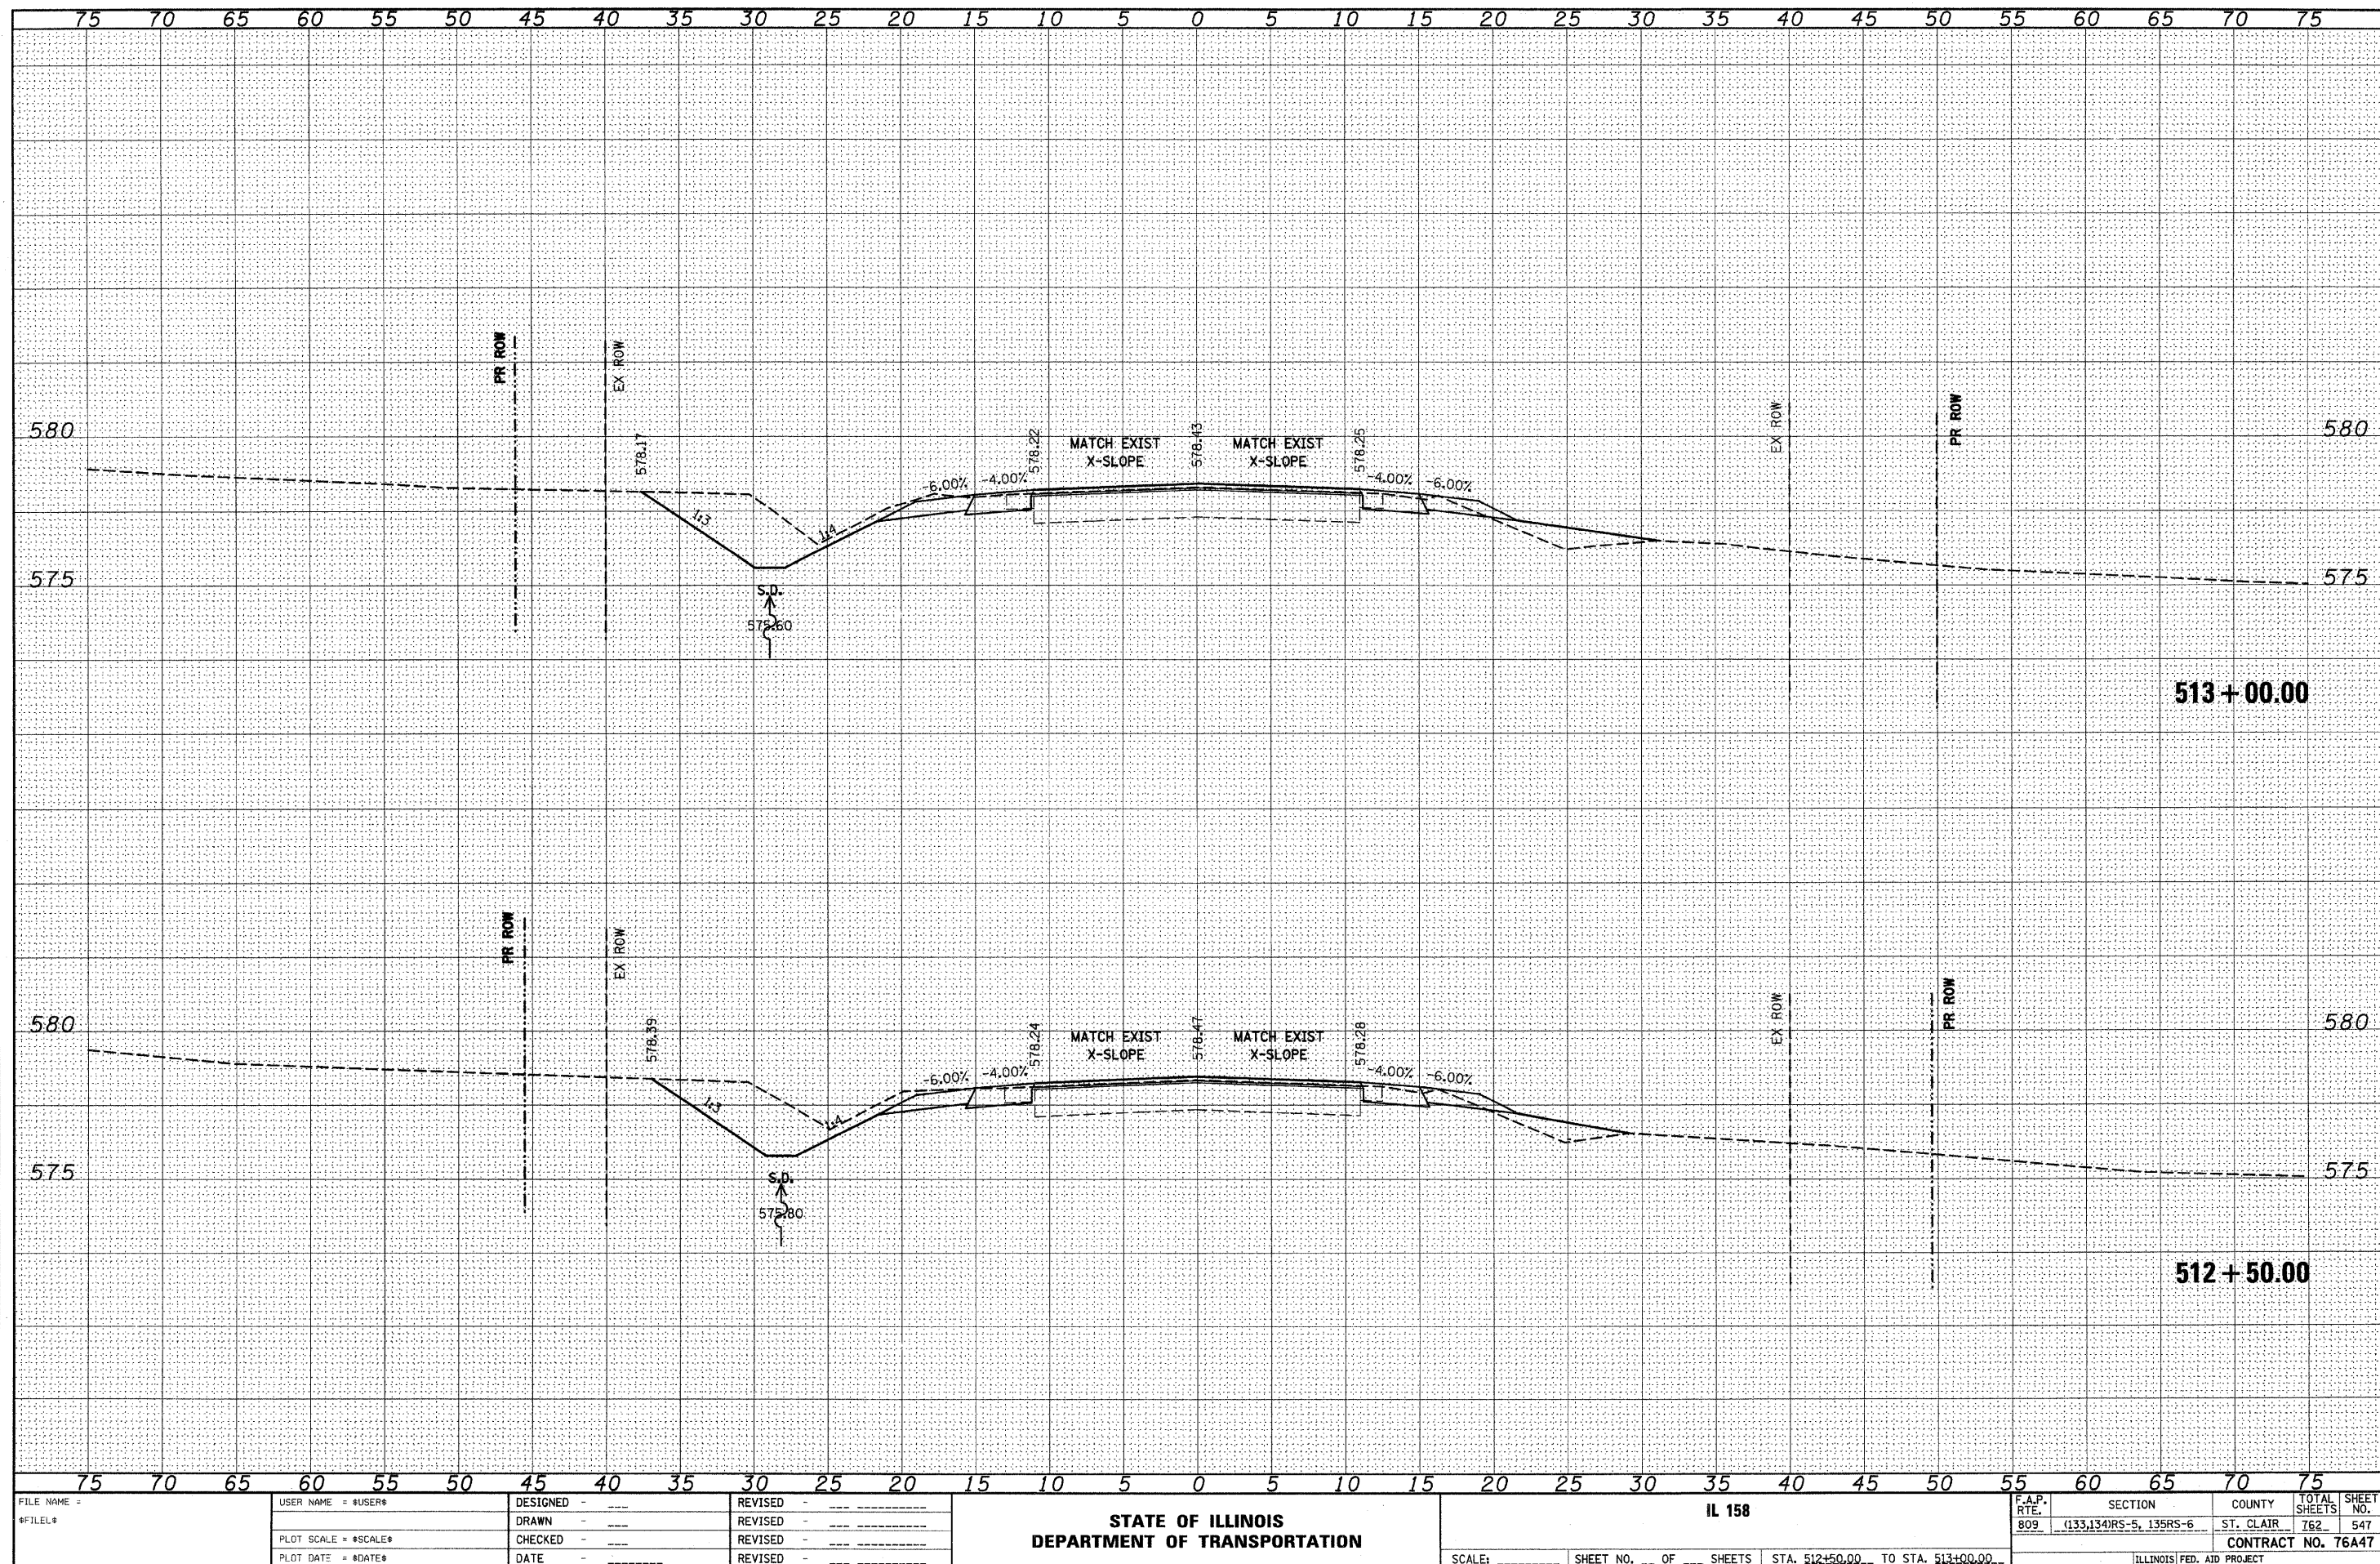


DATE	BY
SURVEYED	NO.
PLOTTED	NO.
NOTED	NO.
AREAS	NO.

DATE	BY
SURVEYED	NO.
PLOTTED	NO.
NOTED	NO.
AREAS	NO.

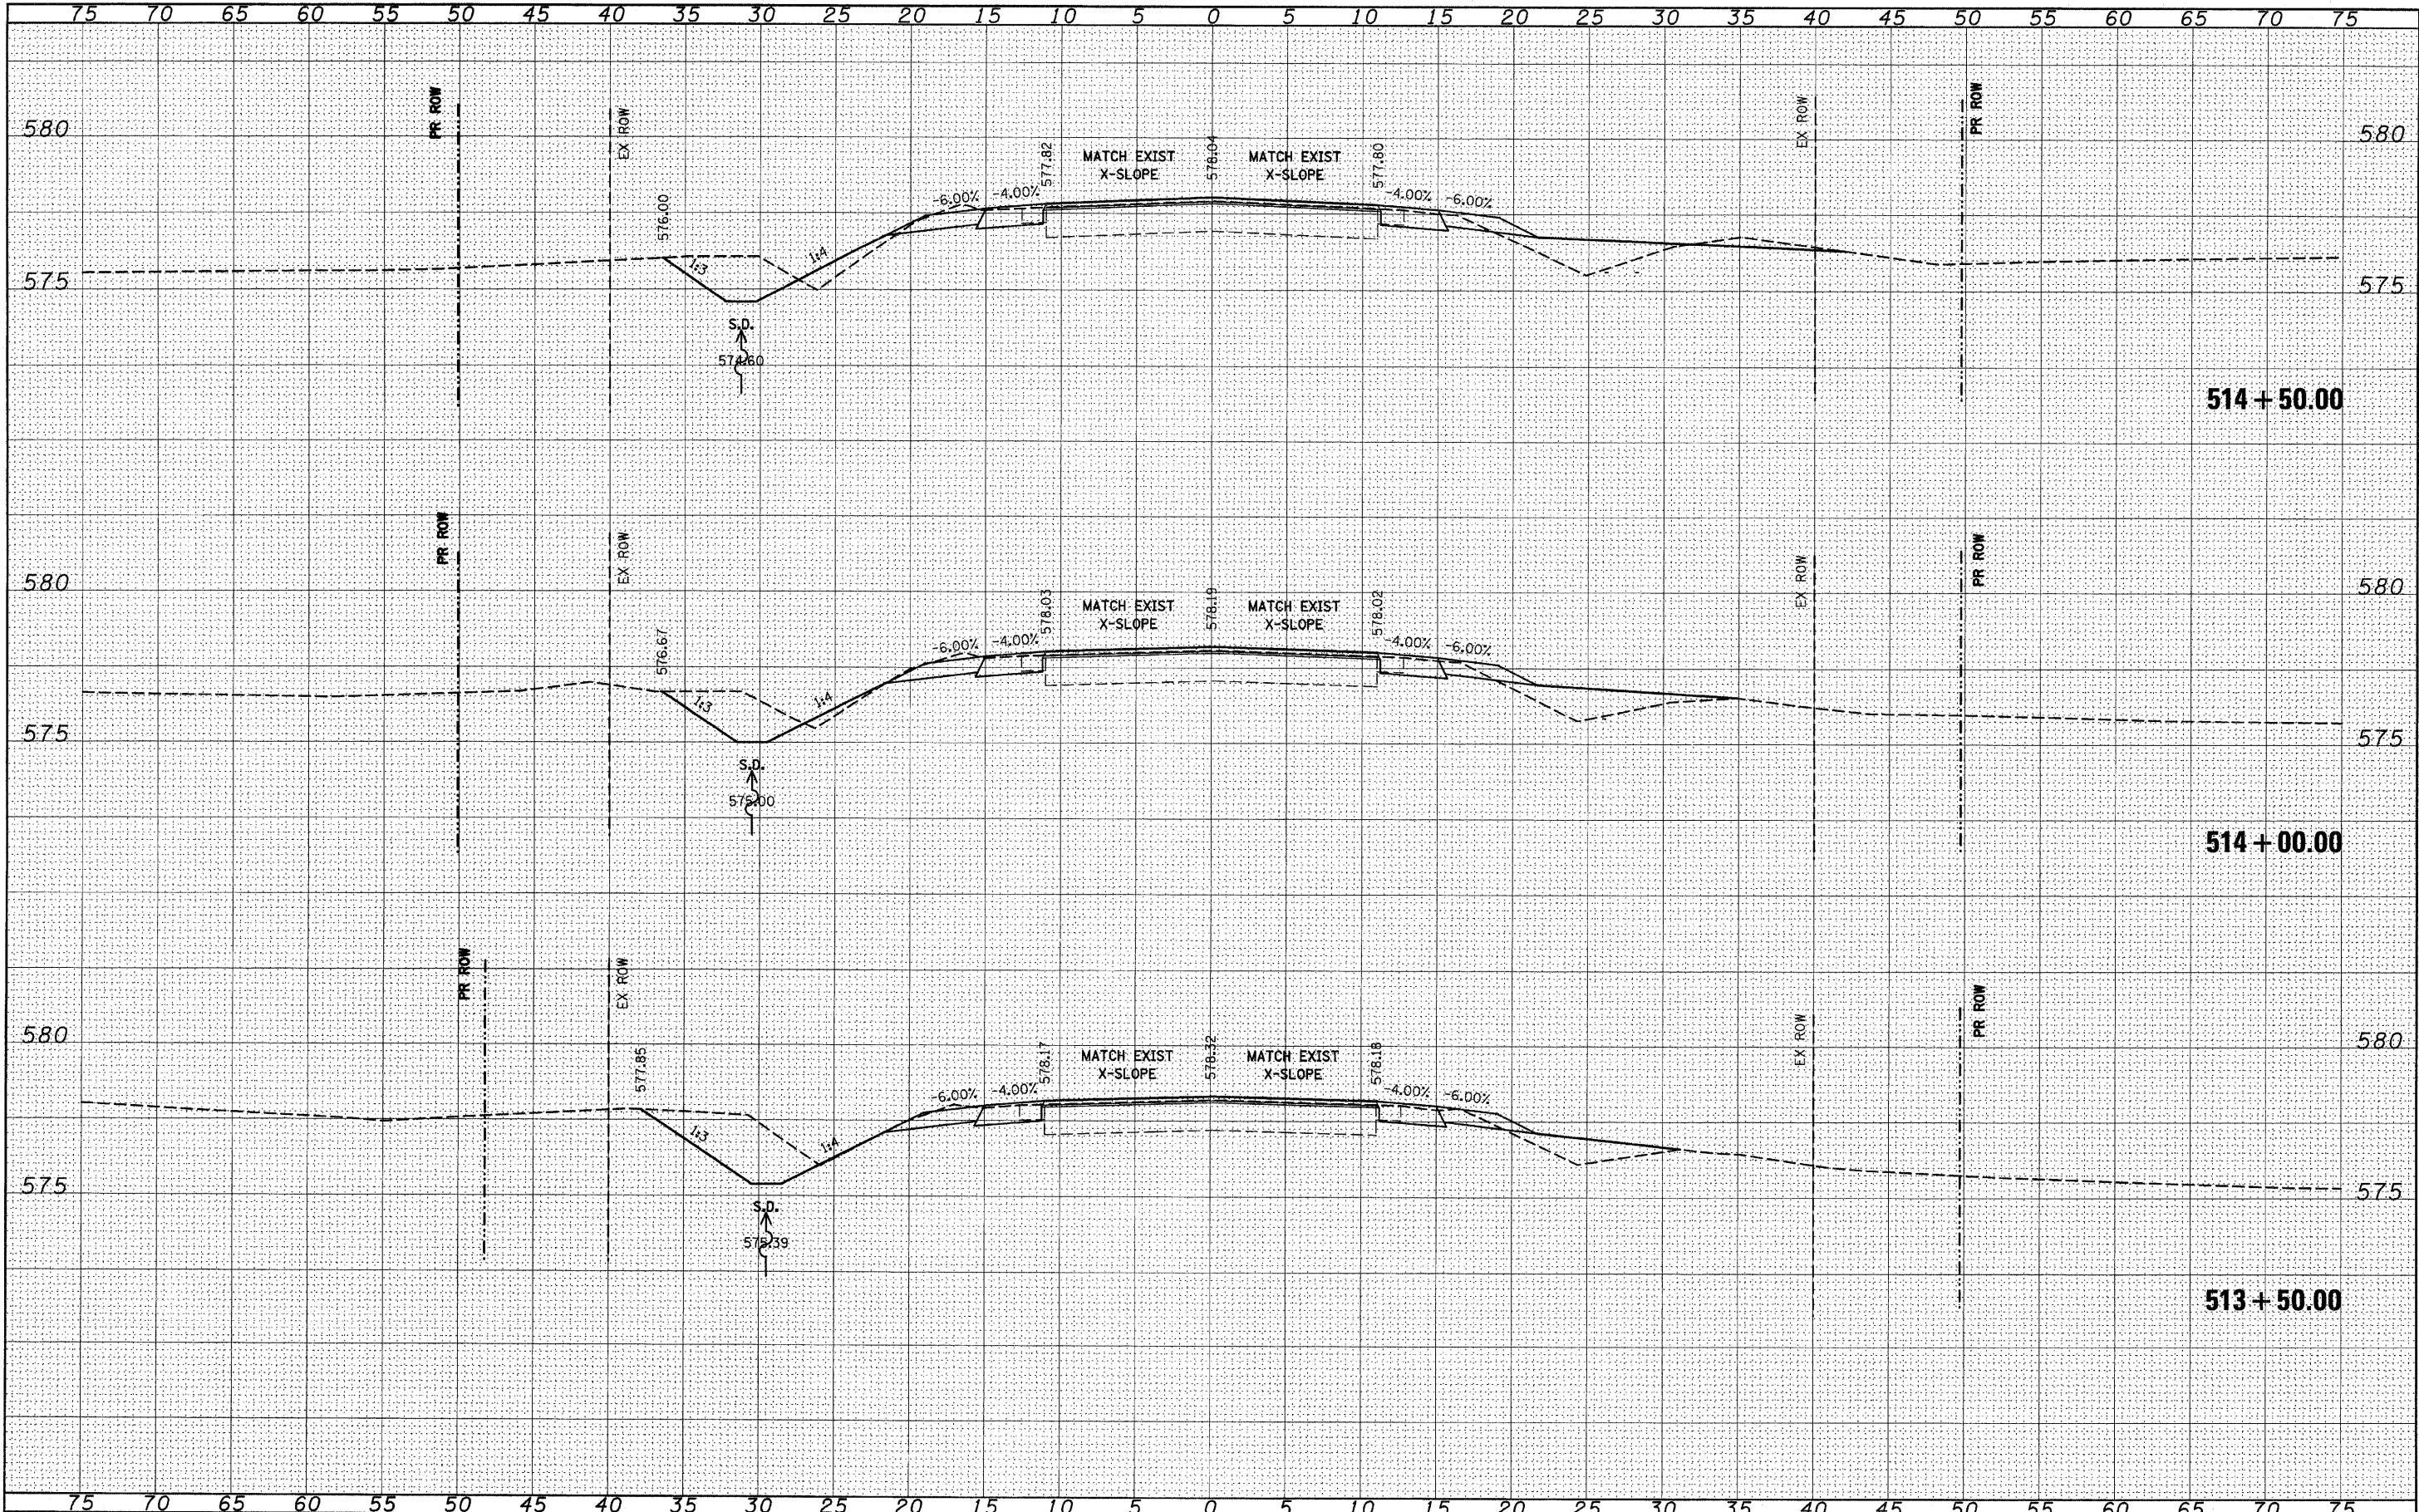

FINAL	SURVEYED	BY	DATE
SURVEY	PLOTTED		
NOTE BOOK	REVISIONS		
NO.	AREAS CHECKED		


ORIGINAL	SURVEYED	BY	DATE
SURVEY	PLOTTED		
NOTE BOOK	REVISIONS		
NO.	AREAS CHECKED		

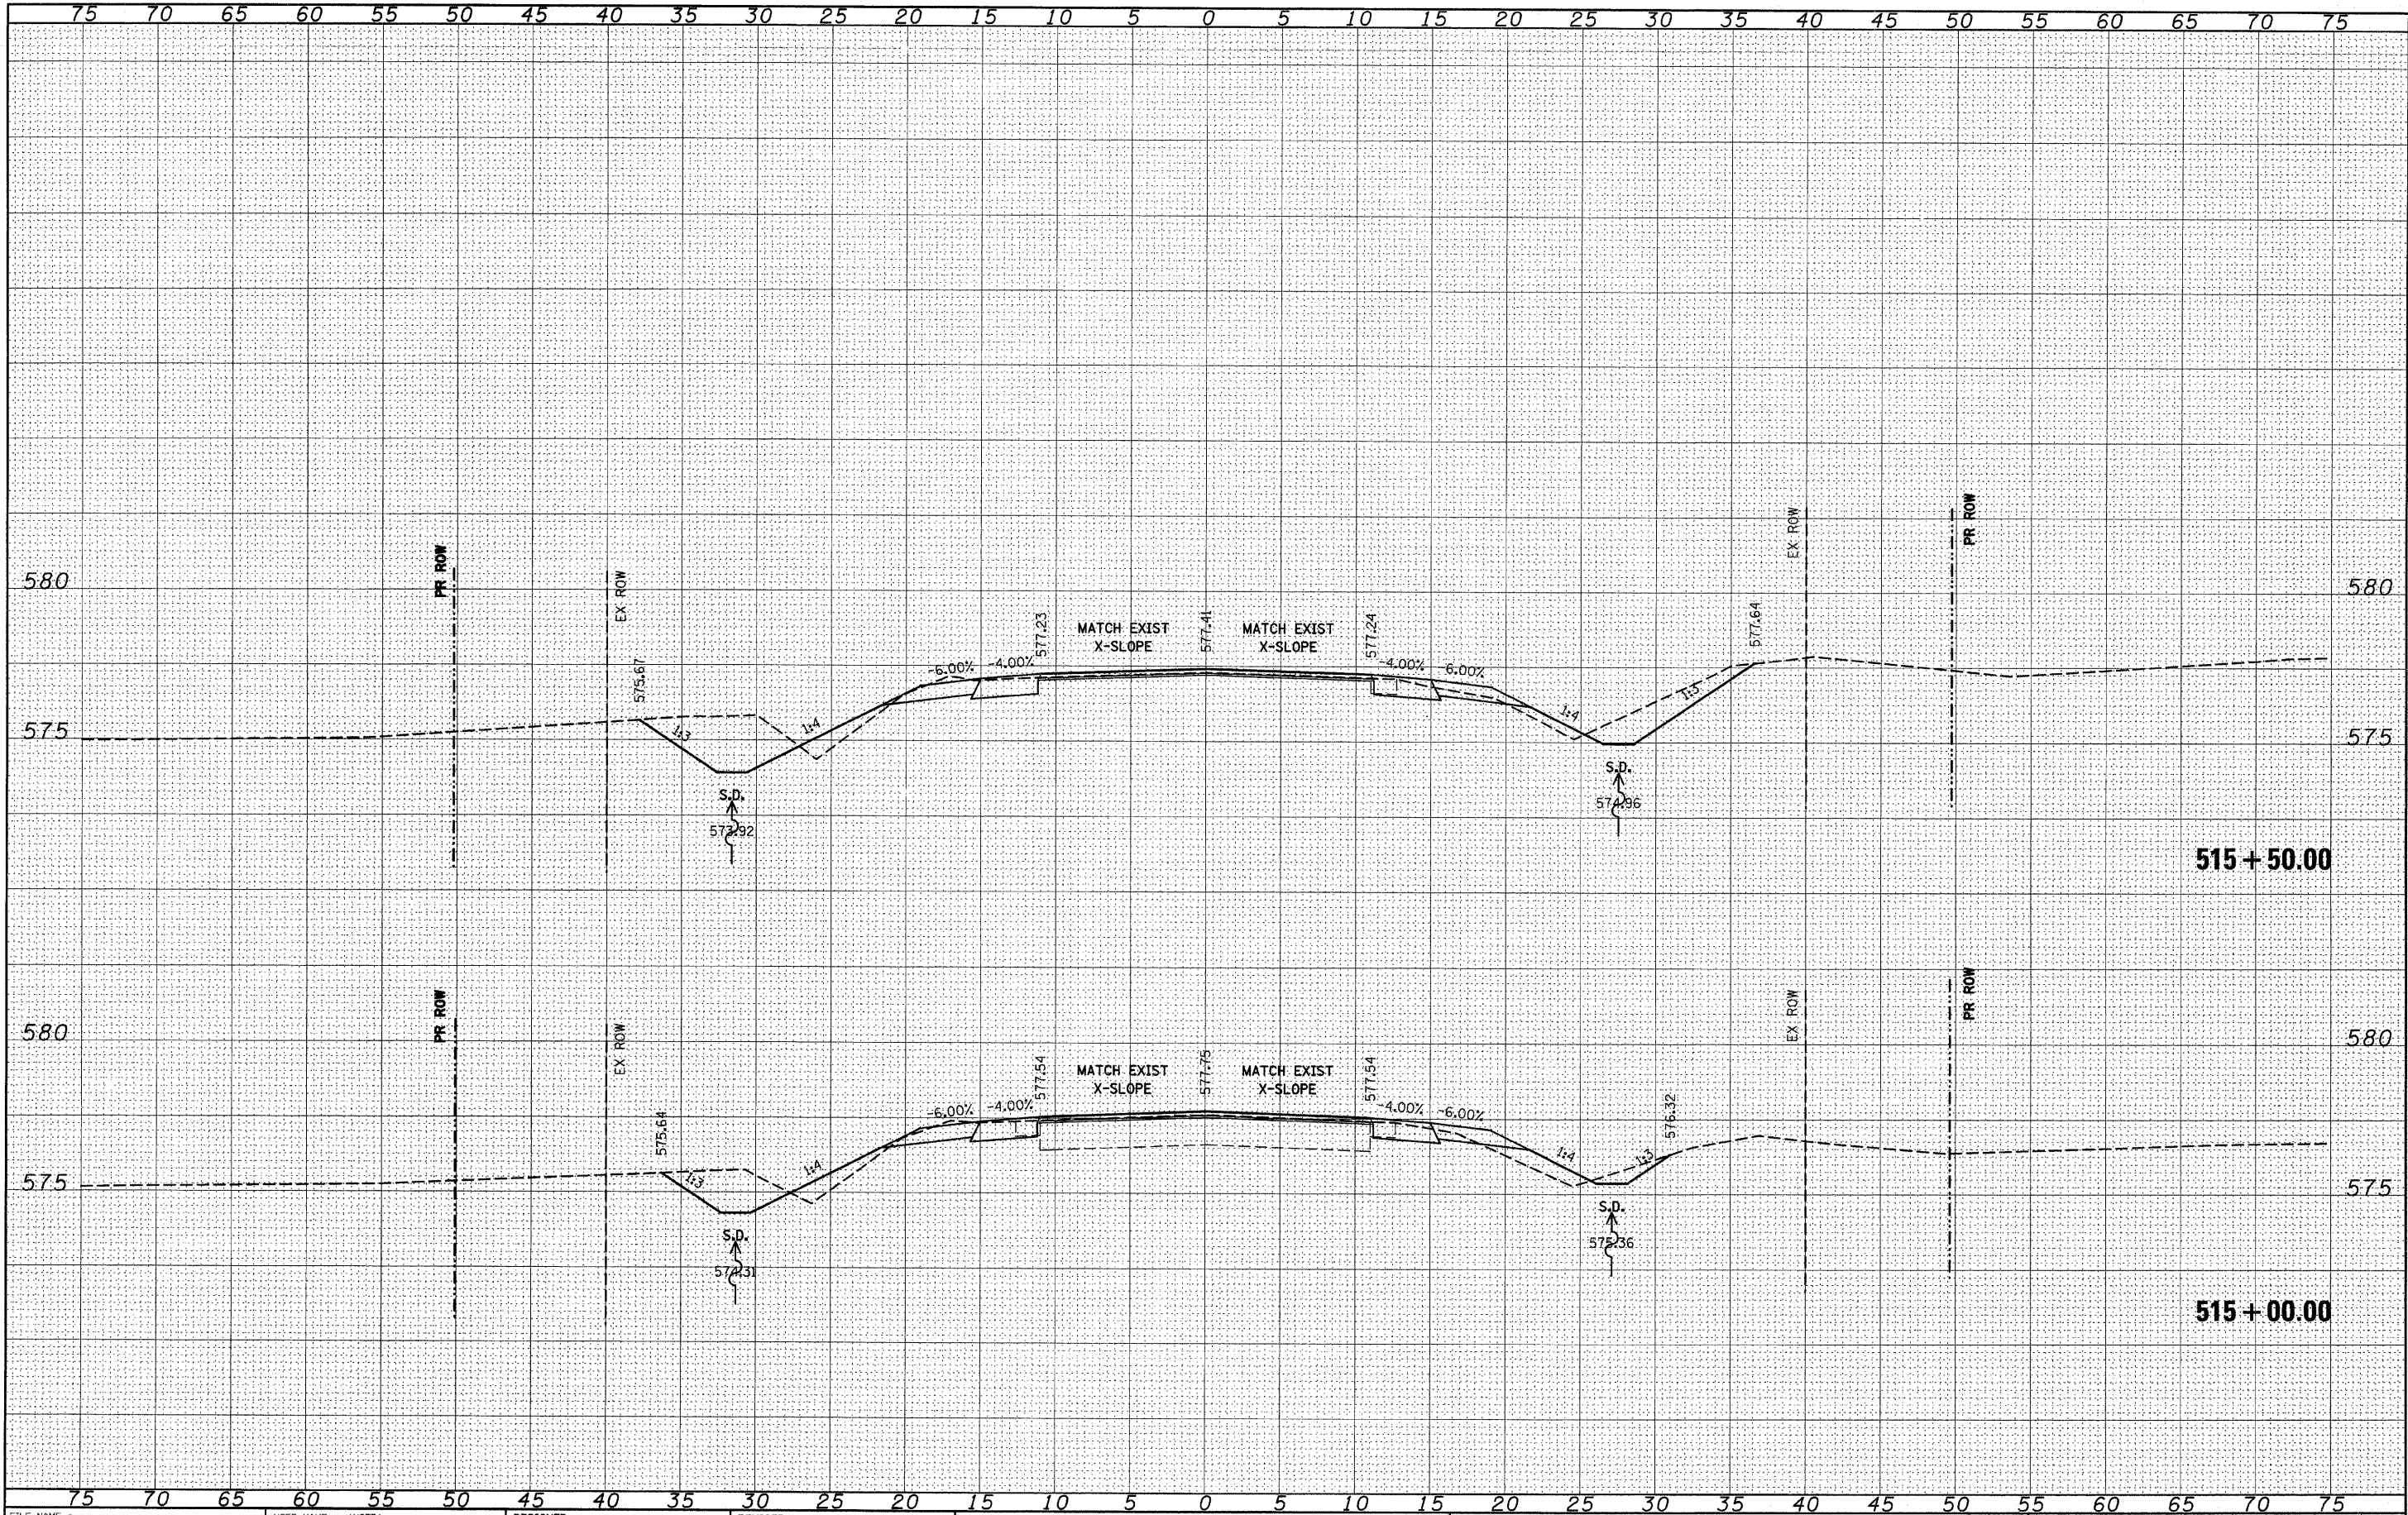

FILE NAME =	USER NAME = #USER#	DESIGNED -	REVISED -	STATE OF ILLINOIS DEPARTMENT OF TRANSPORTATION		IL 158		F.A.P. RTL 809		SECTION (133,134)RS-5, 135RS-6	COUNTY ST. CLAIR	TOTAL SHEETS 762	SHEET NO. 549
#FILE#		DRAWN -	REVISED -			SCALE: _____		SHEET NO. ____ OF ____ SHEETS		STA. 515+00.00 TO STA. 515+50.00		CONTRACT NO. 76A47	
PLOT SCALE = #SCALE#		CHECKED -	REVISED -									ILLINOIS FED. AID PROJECT	
PLOT DATE = #DATE#		DATE -	REVISED -										

DATE	BY	SURVEYED	PLOTTED	RECALC	AREAS CHECKED
NO.					

DATE	BY	SURVEYED	PLOTTED	RECALC	AREAS CHECKED
NO.					

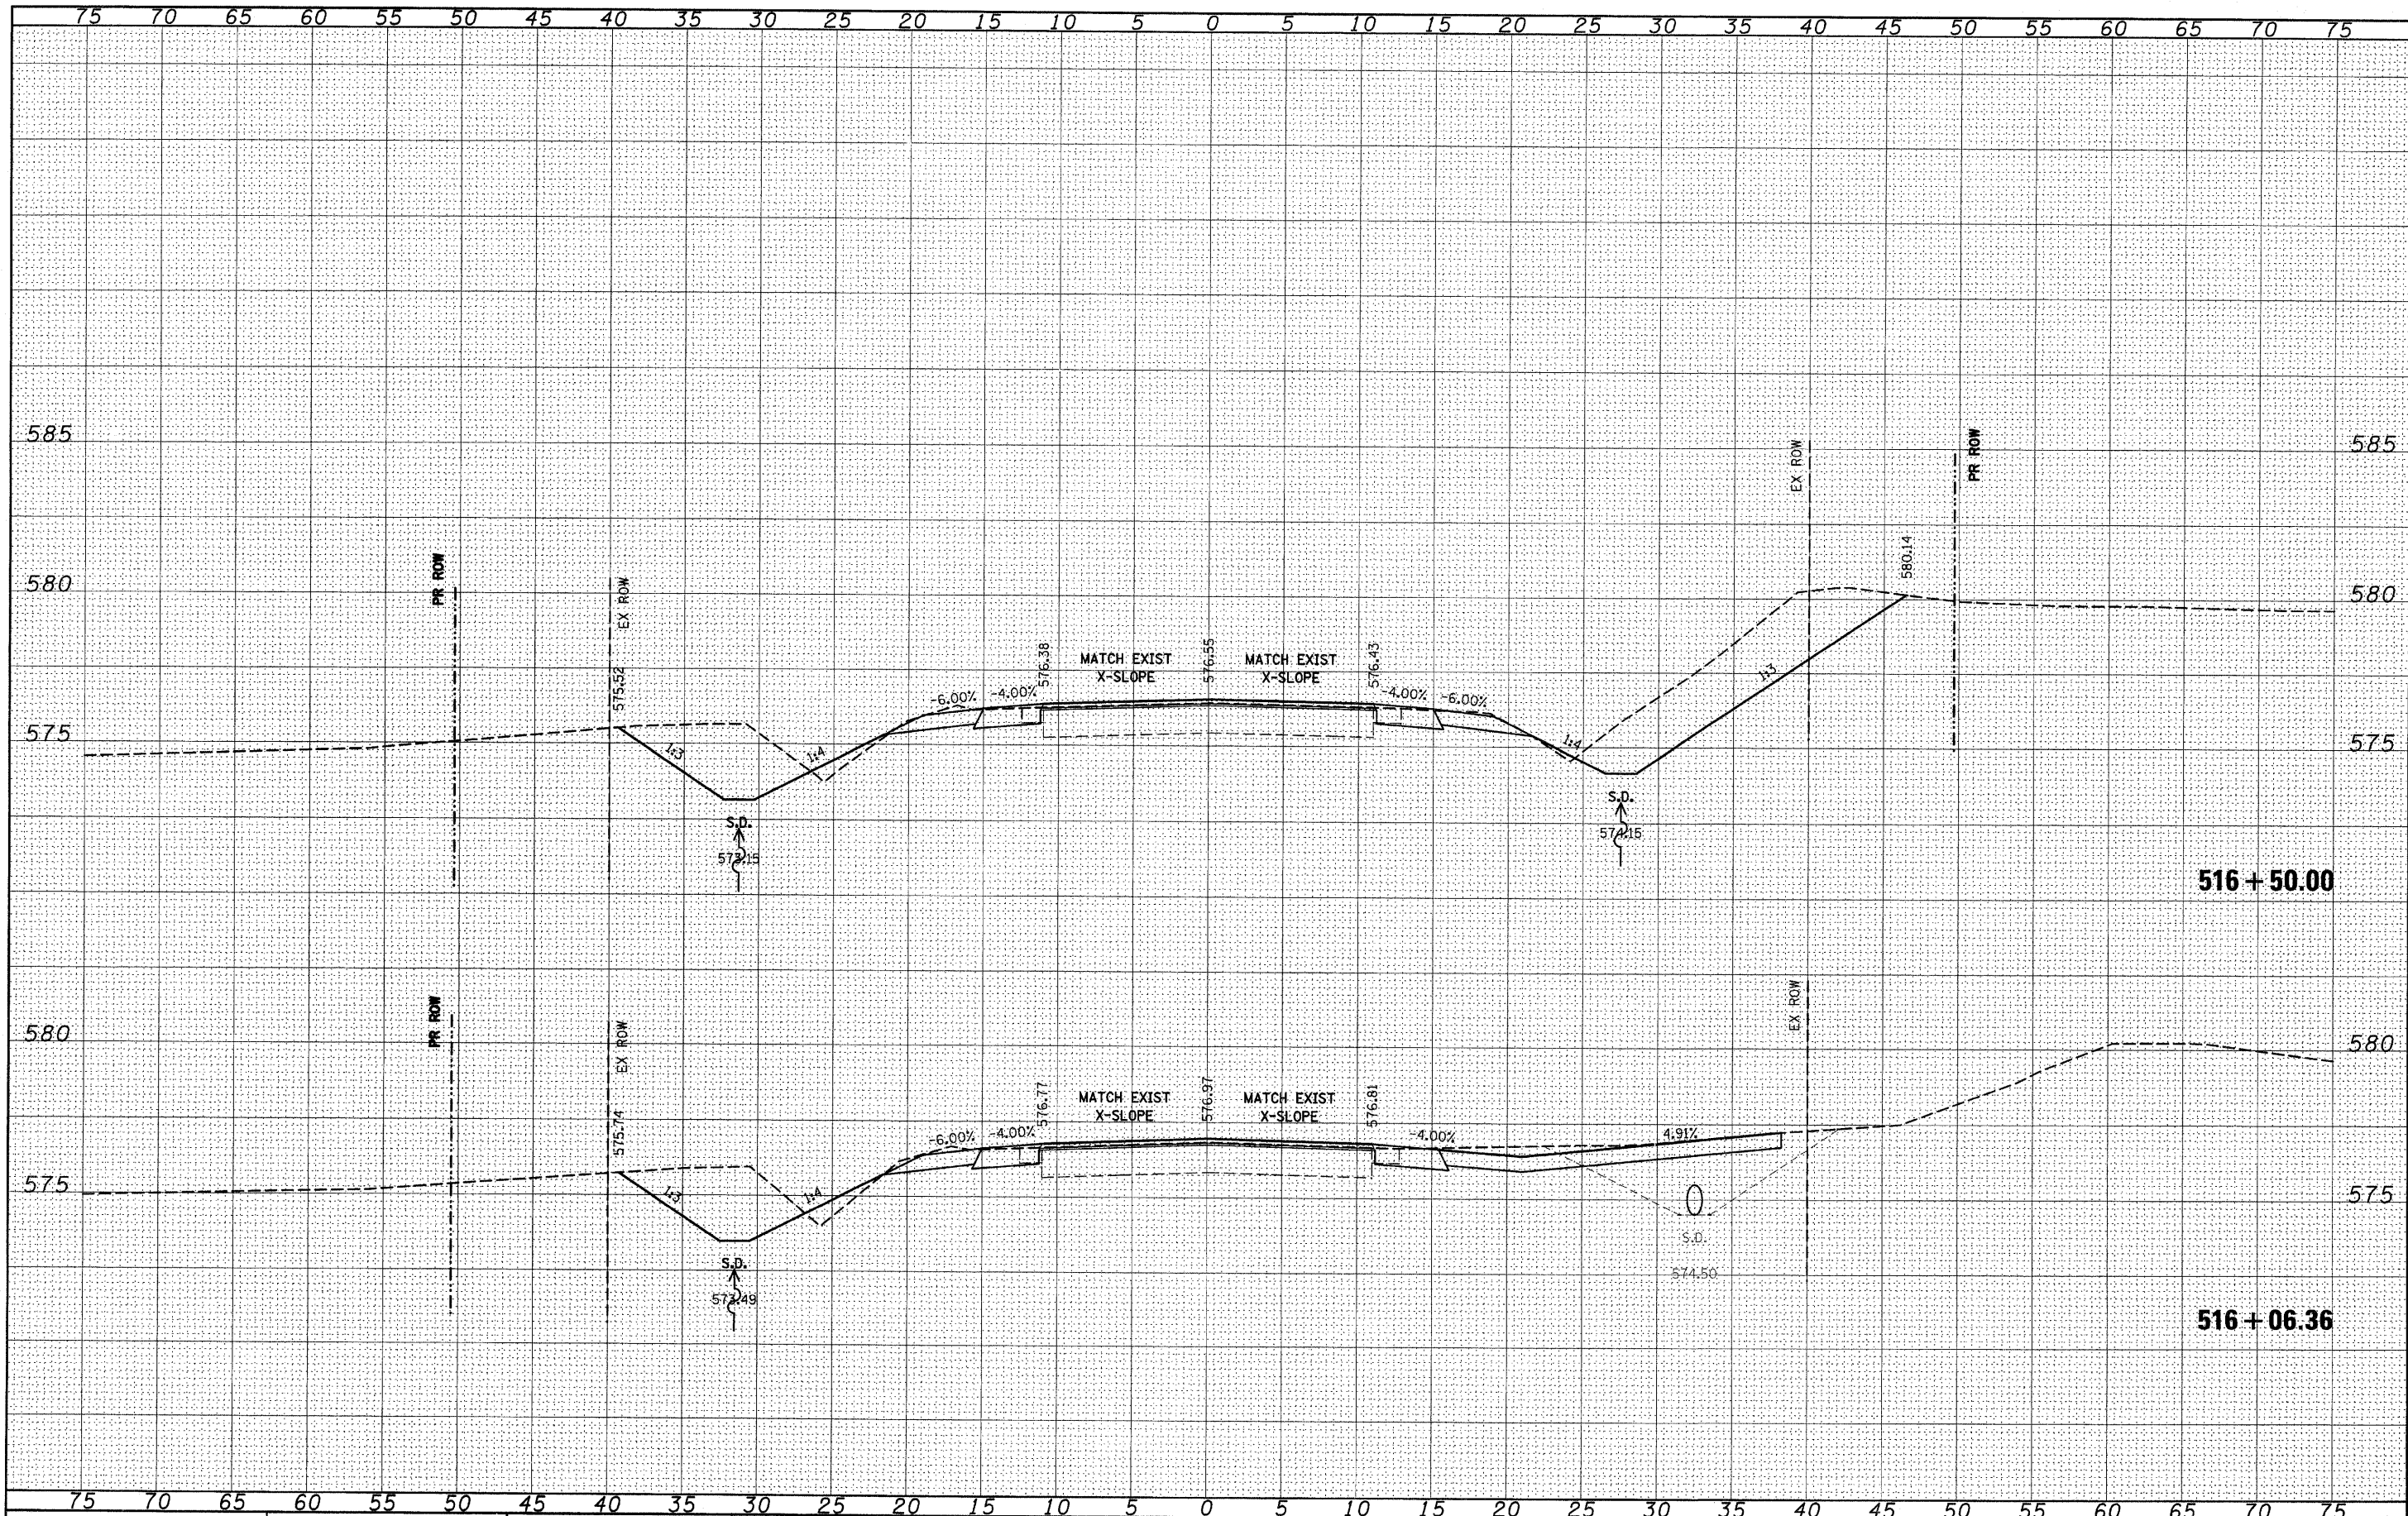


FILE NAME =	USER NAME = #USER#	DESIGNED -	REVISED -	STATE OF ILLINOIS DEPARTMENT OF TRANSPORTATION		IL 158		F.A.P. RTE.	SECTION	COUNTY	TOTAL SHEETS	SHEET NO.
#FILE#		DRAWN -	REVISED -					809	(133,134)RS-5, 135RS-6	ST. CLAIR	762	550
PLOT SCALE = #SCALE#		CHECKED -	REVISED -					CONTRACT NO. 76A47				
PLOT DATE = #DATE#		DATE -	REVISED -					ILLINOIS FED. AID PROJECT				

SCALE: SHEET NO. OF SHEETS STA. 516+06.36 TO STA. 516+50.00


DATE	BY
SURVEYED	
PLOTTED	
NOTE BOOK	
AREAS	
AREAS CHECKED	
NO.	

DATE	BY
SURVEYED	
PLOTTED	
NOTE BOOK	
AREAS	
AREAS CHECKED	
NO.	

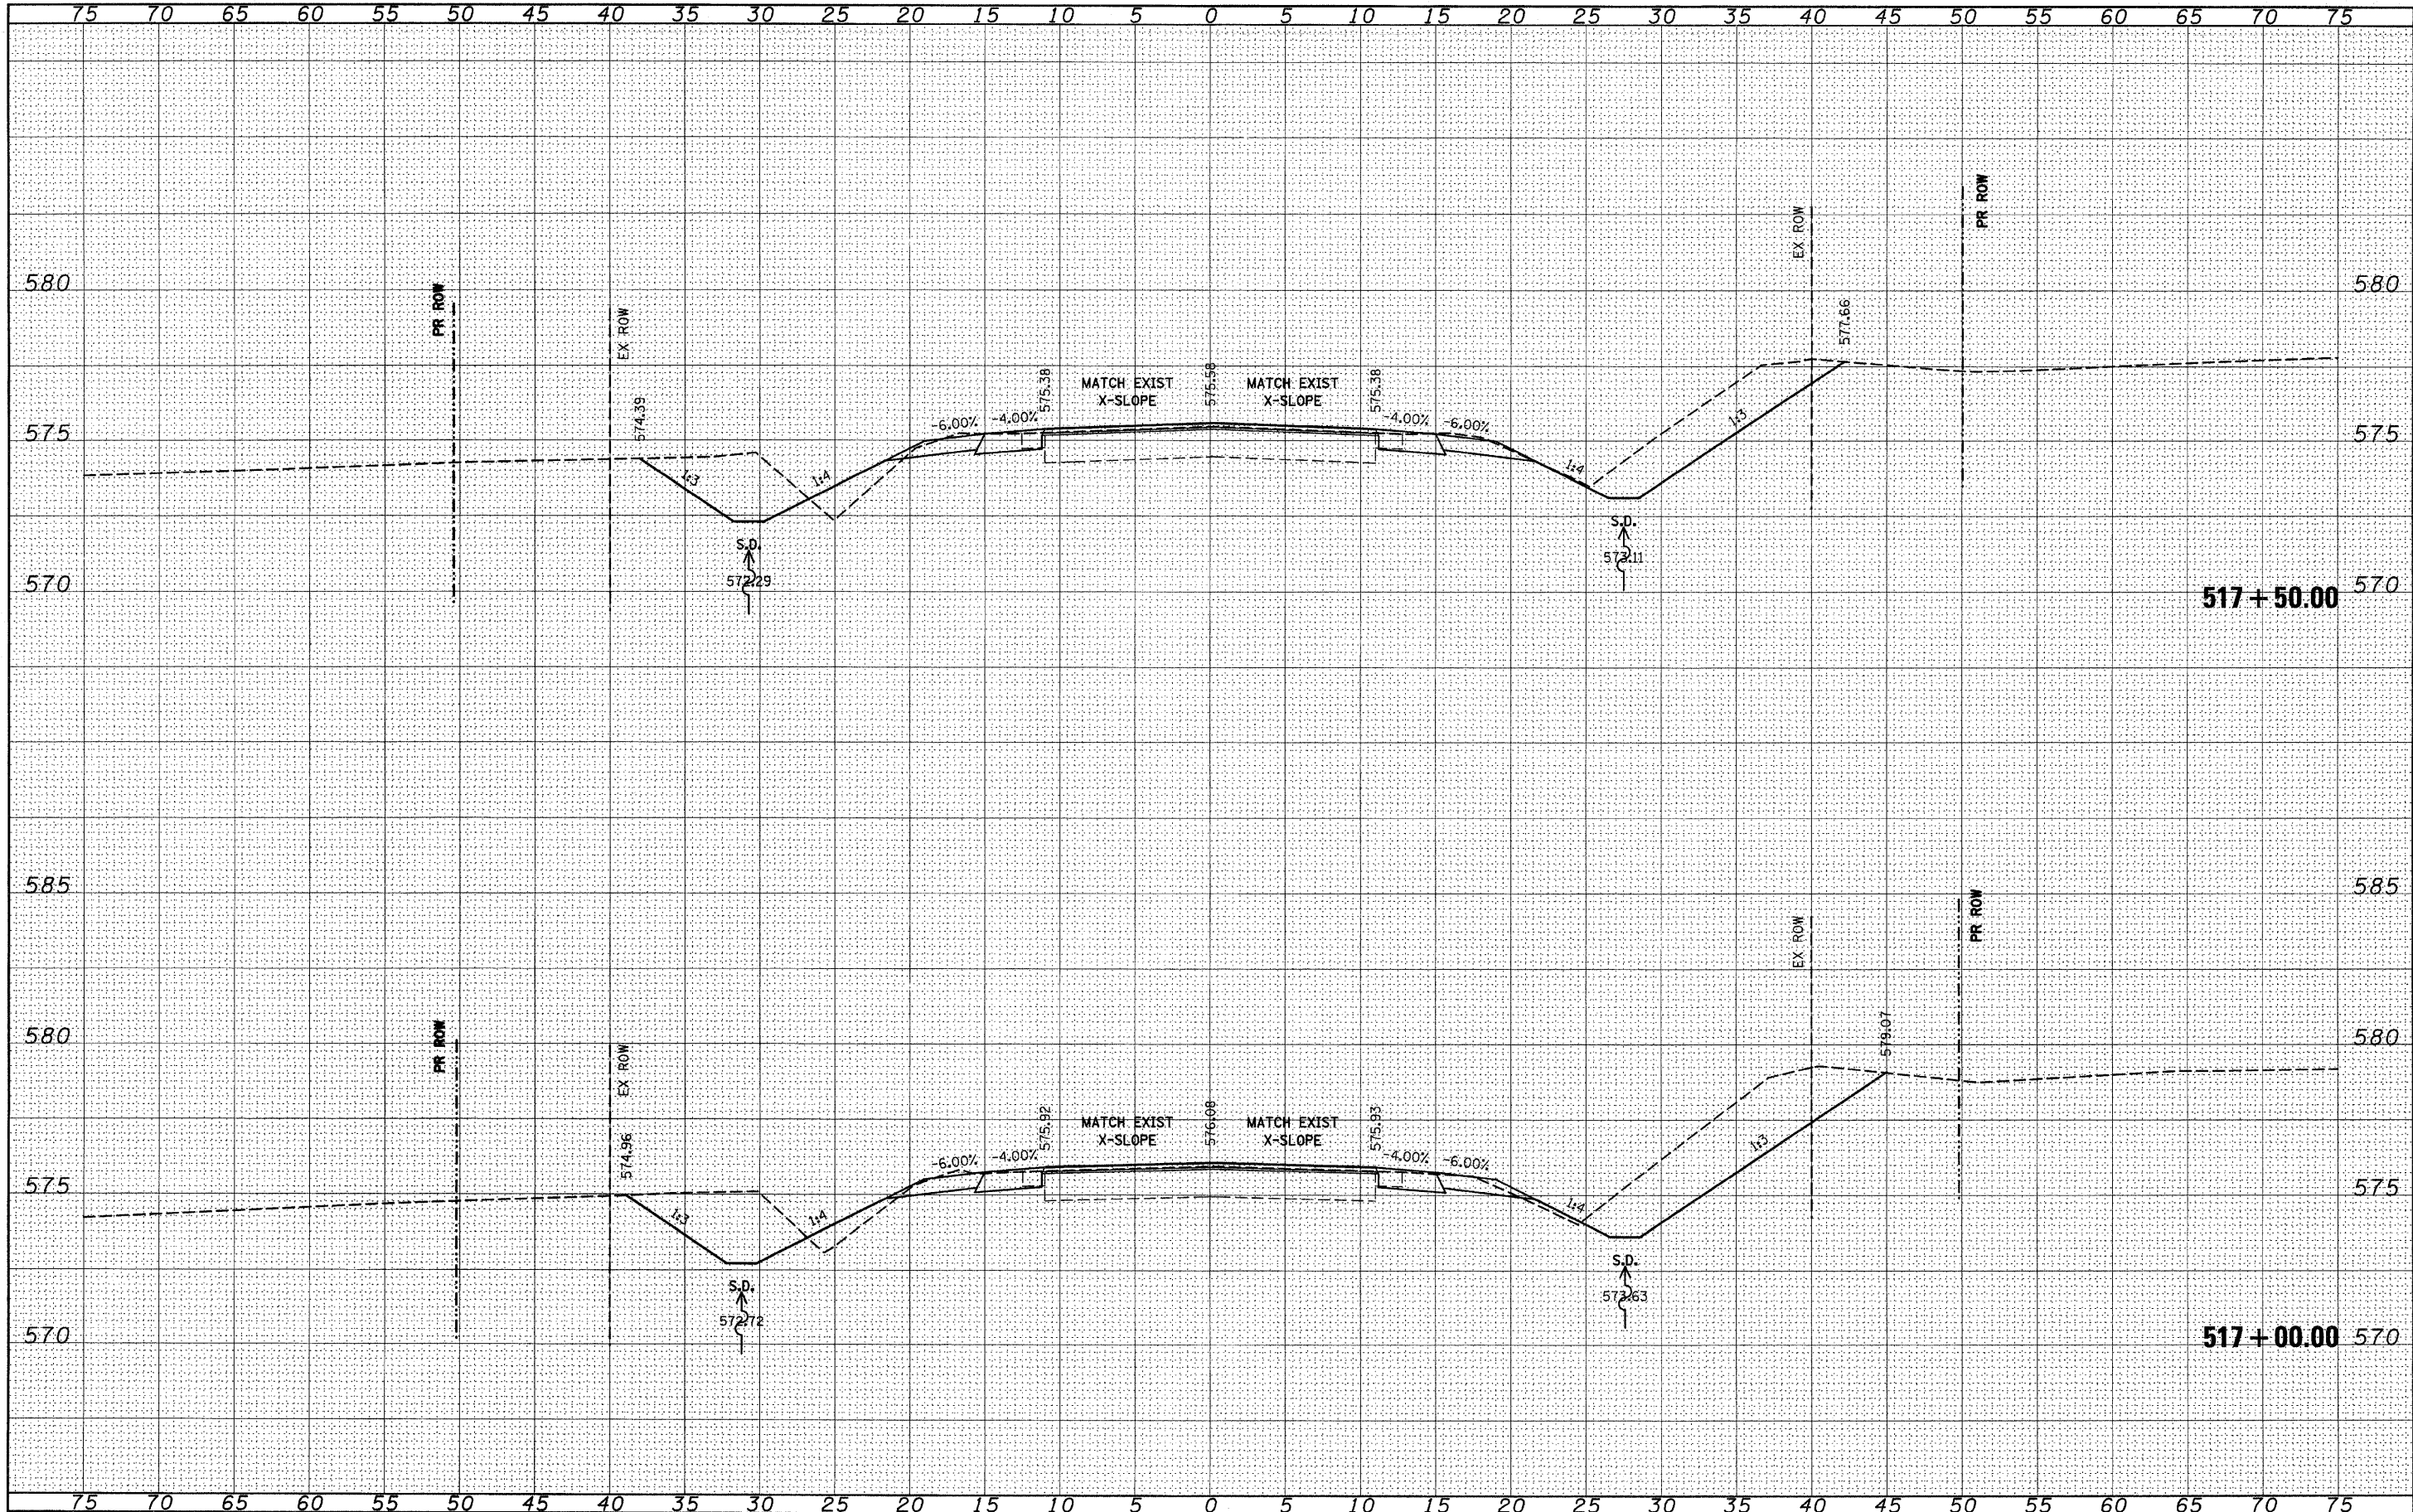


DATE	BY	SURVEYED	PLOTTED	REVIEWED	AREAS CHECKED
NO.		NO.	NO.	NO.	NO.

DATE	BY	SURVEYED	PLOTTED	REVIEWED	AREAS CHECKED
NO.		NO.	NO.	NO.	NO.

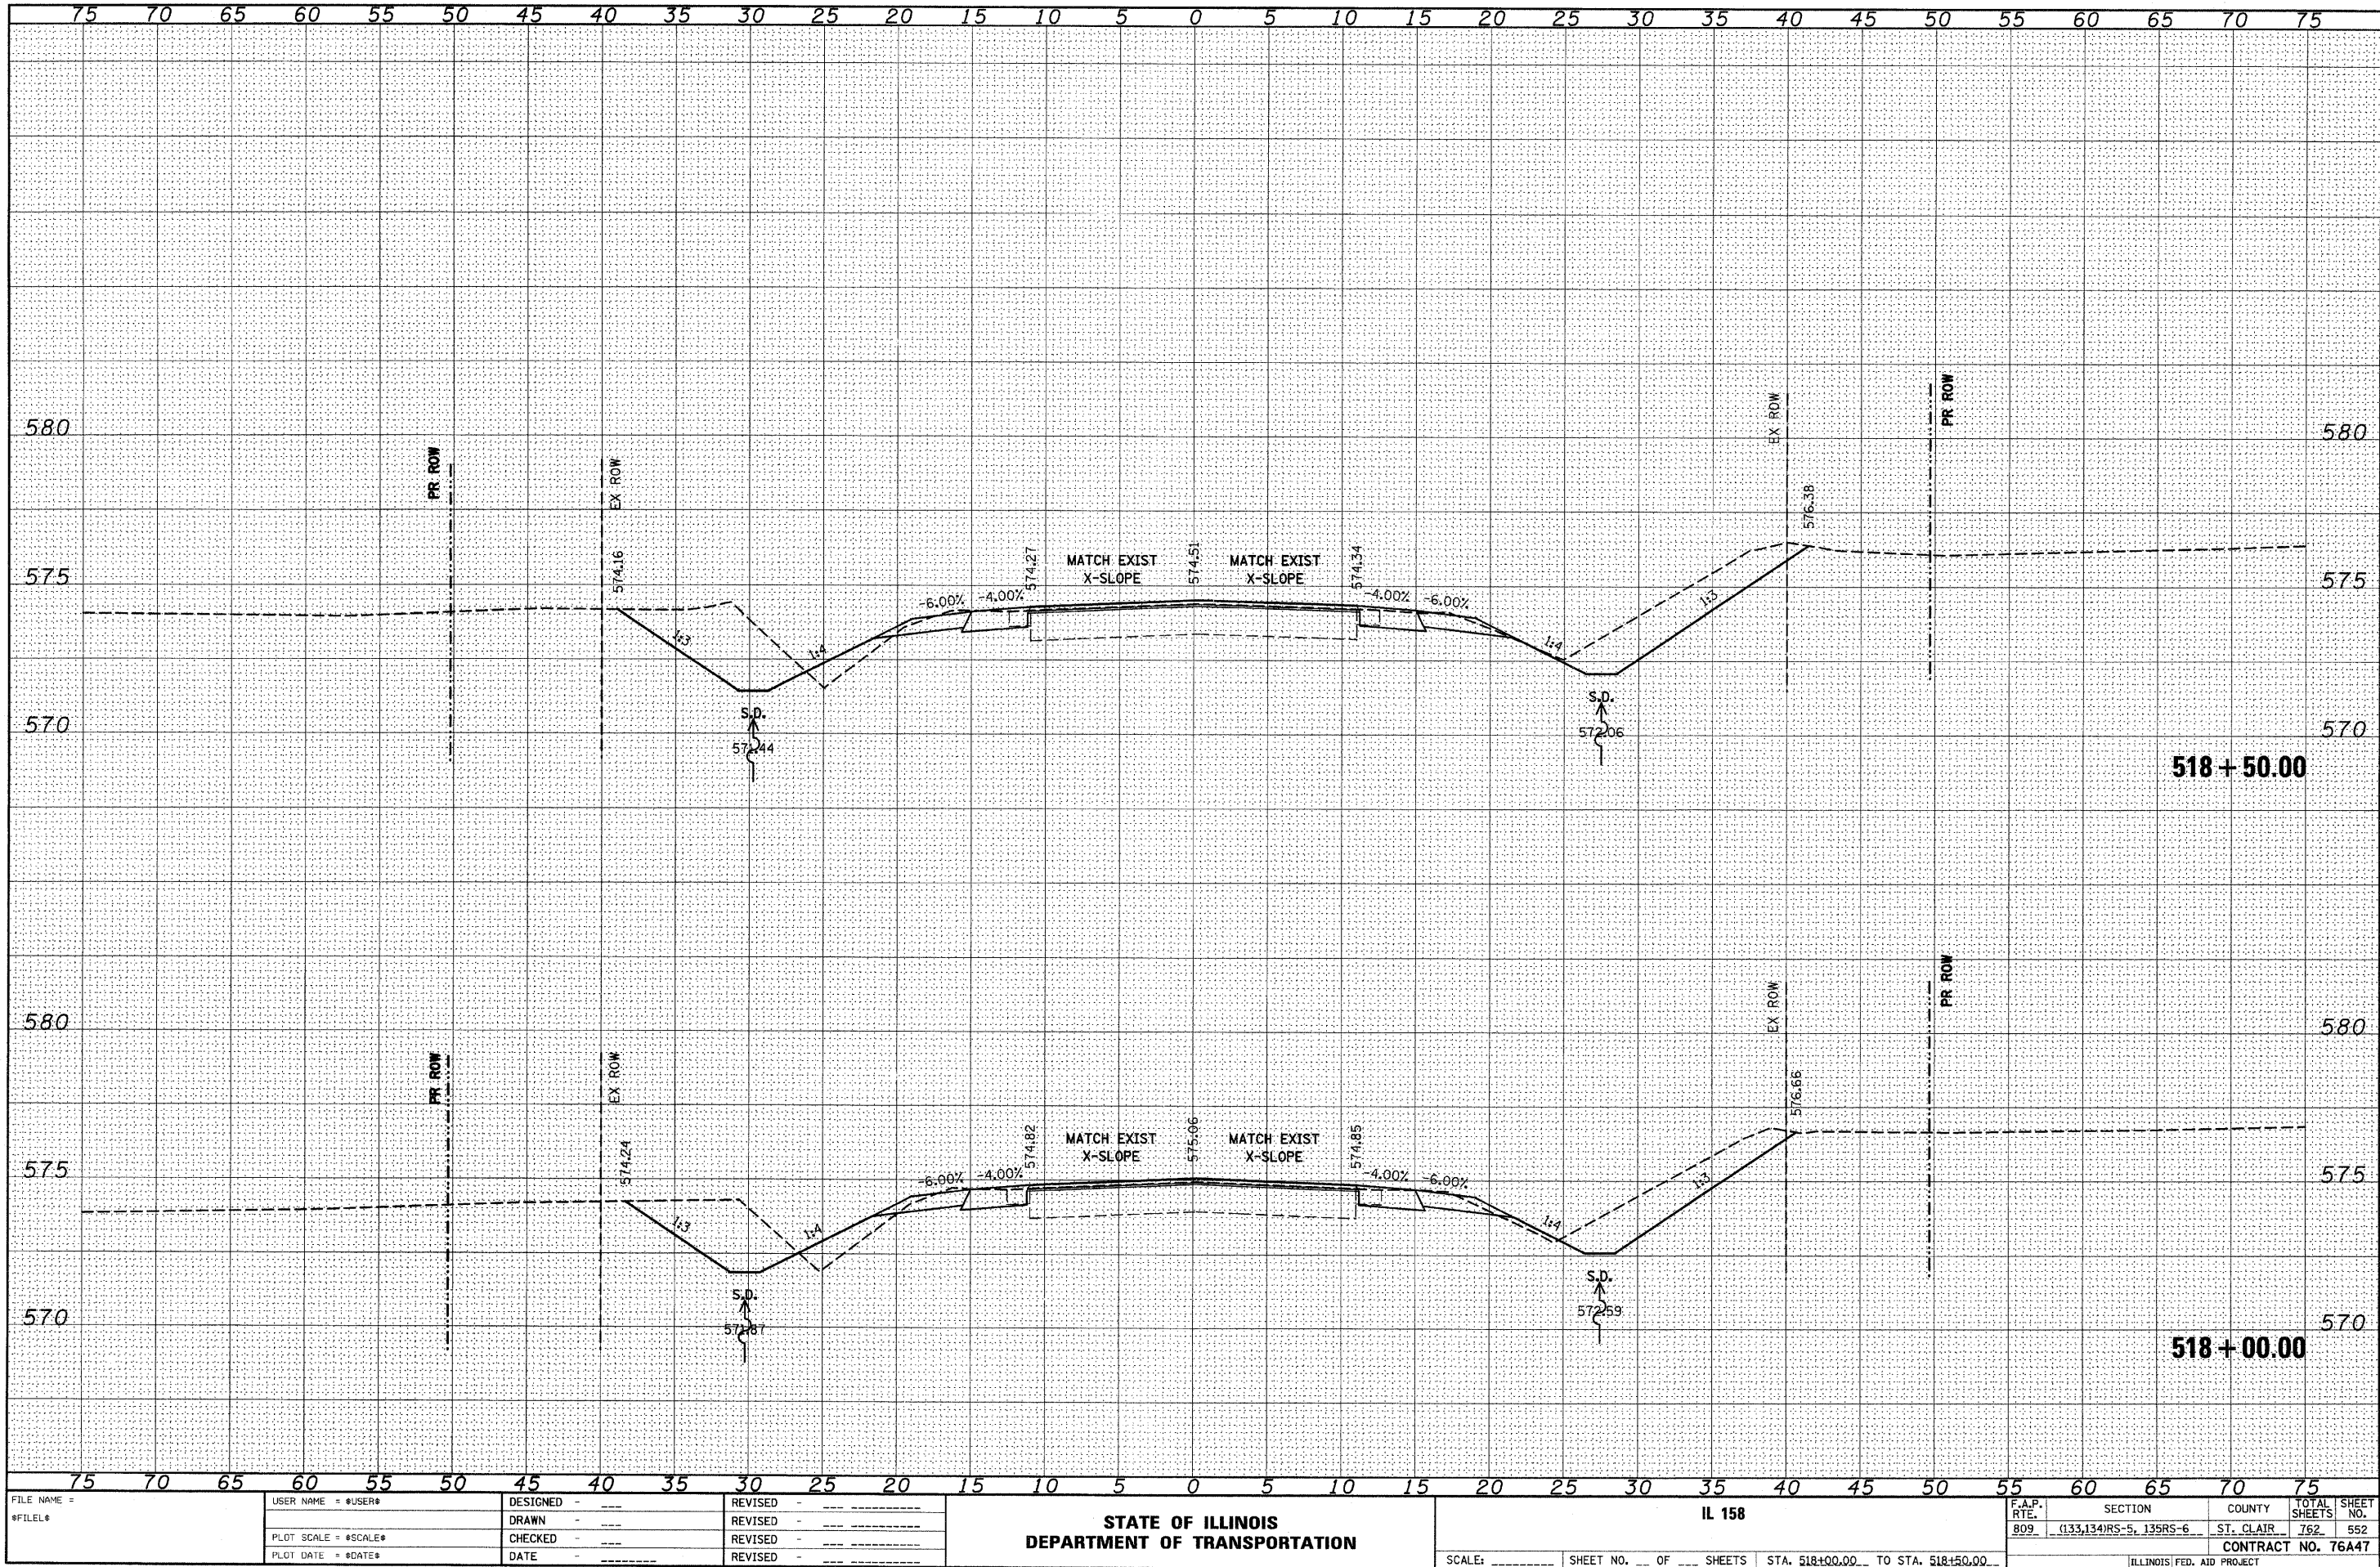


FINAL SURVEY	SURVEYED	BY	DATE
NOTE BOOK	PLOTTED		
	TEMPLATE		
	AREAS		
NO.	AREAS CHECKED		

ORIGINAL SURVEY	SURVEYED _____	BY _____	DATE _____
NOTE BOOK	PLOTTED _____		
	TEMPLATE _____		
	AREAS _____		
N^{O.}	AREAS CHECKED _____		

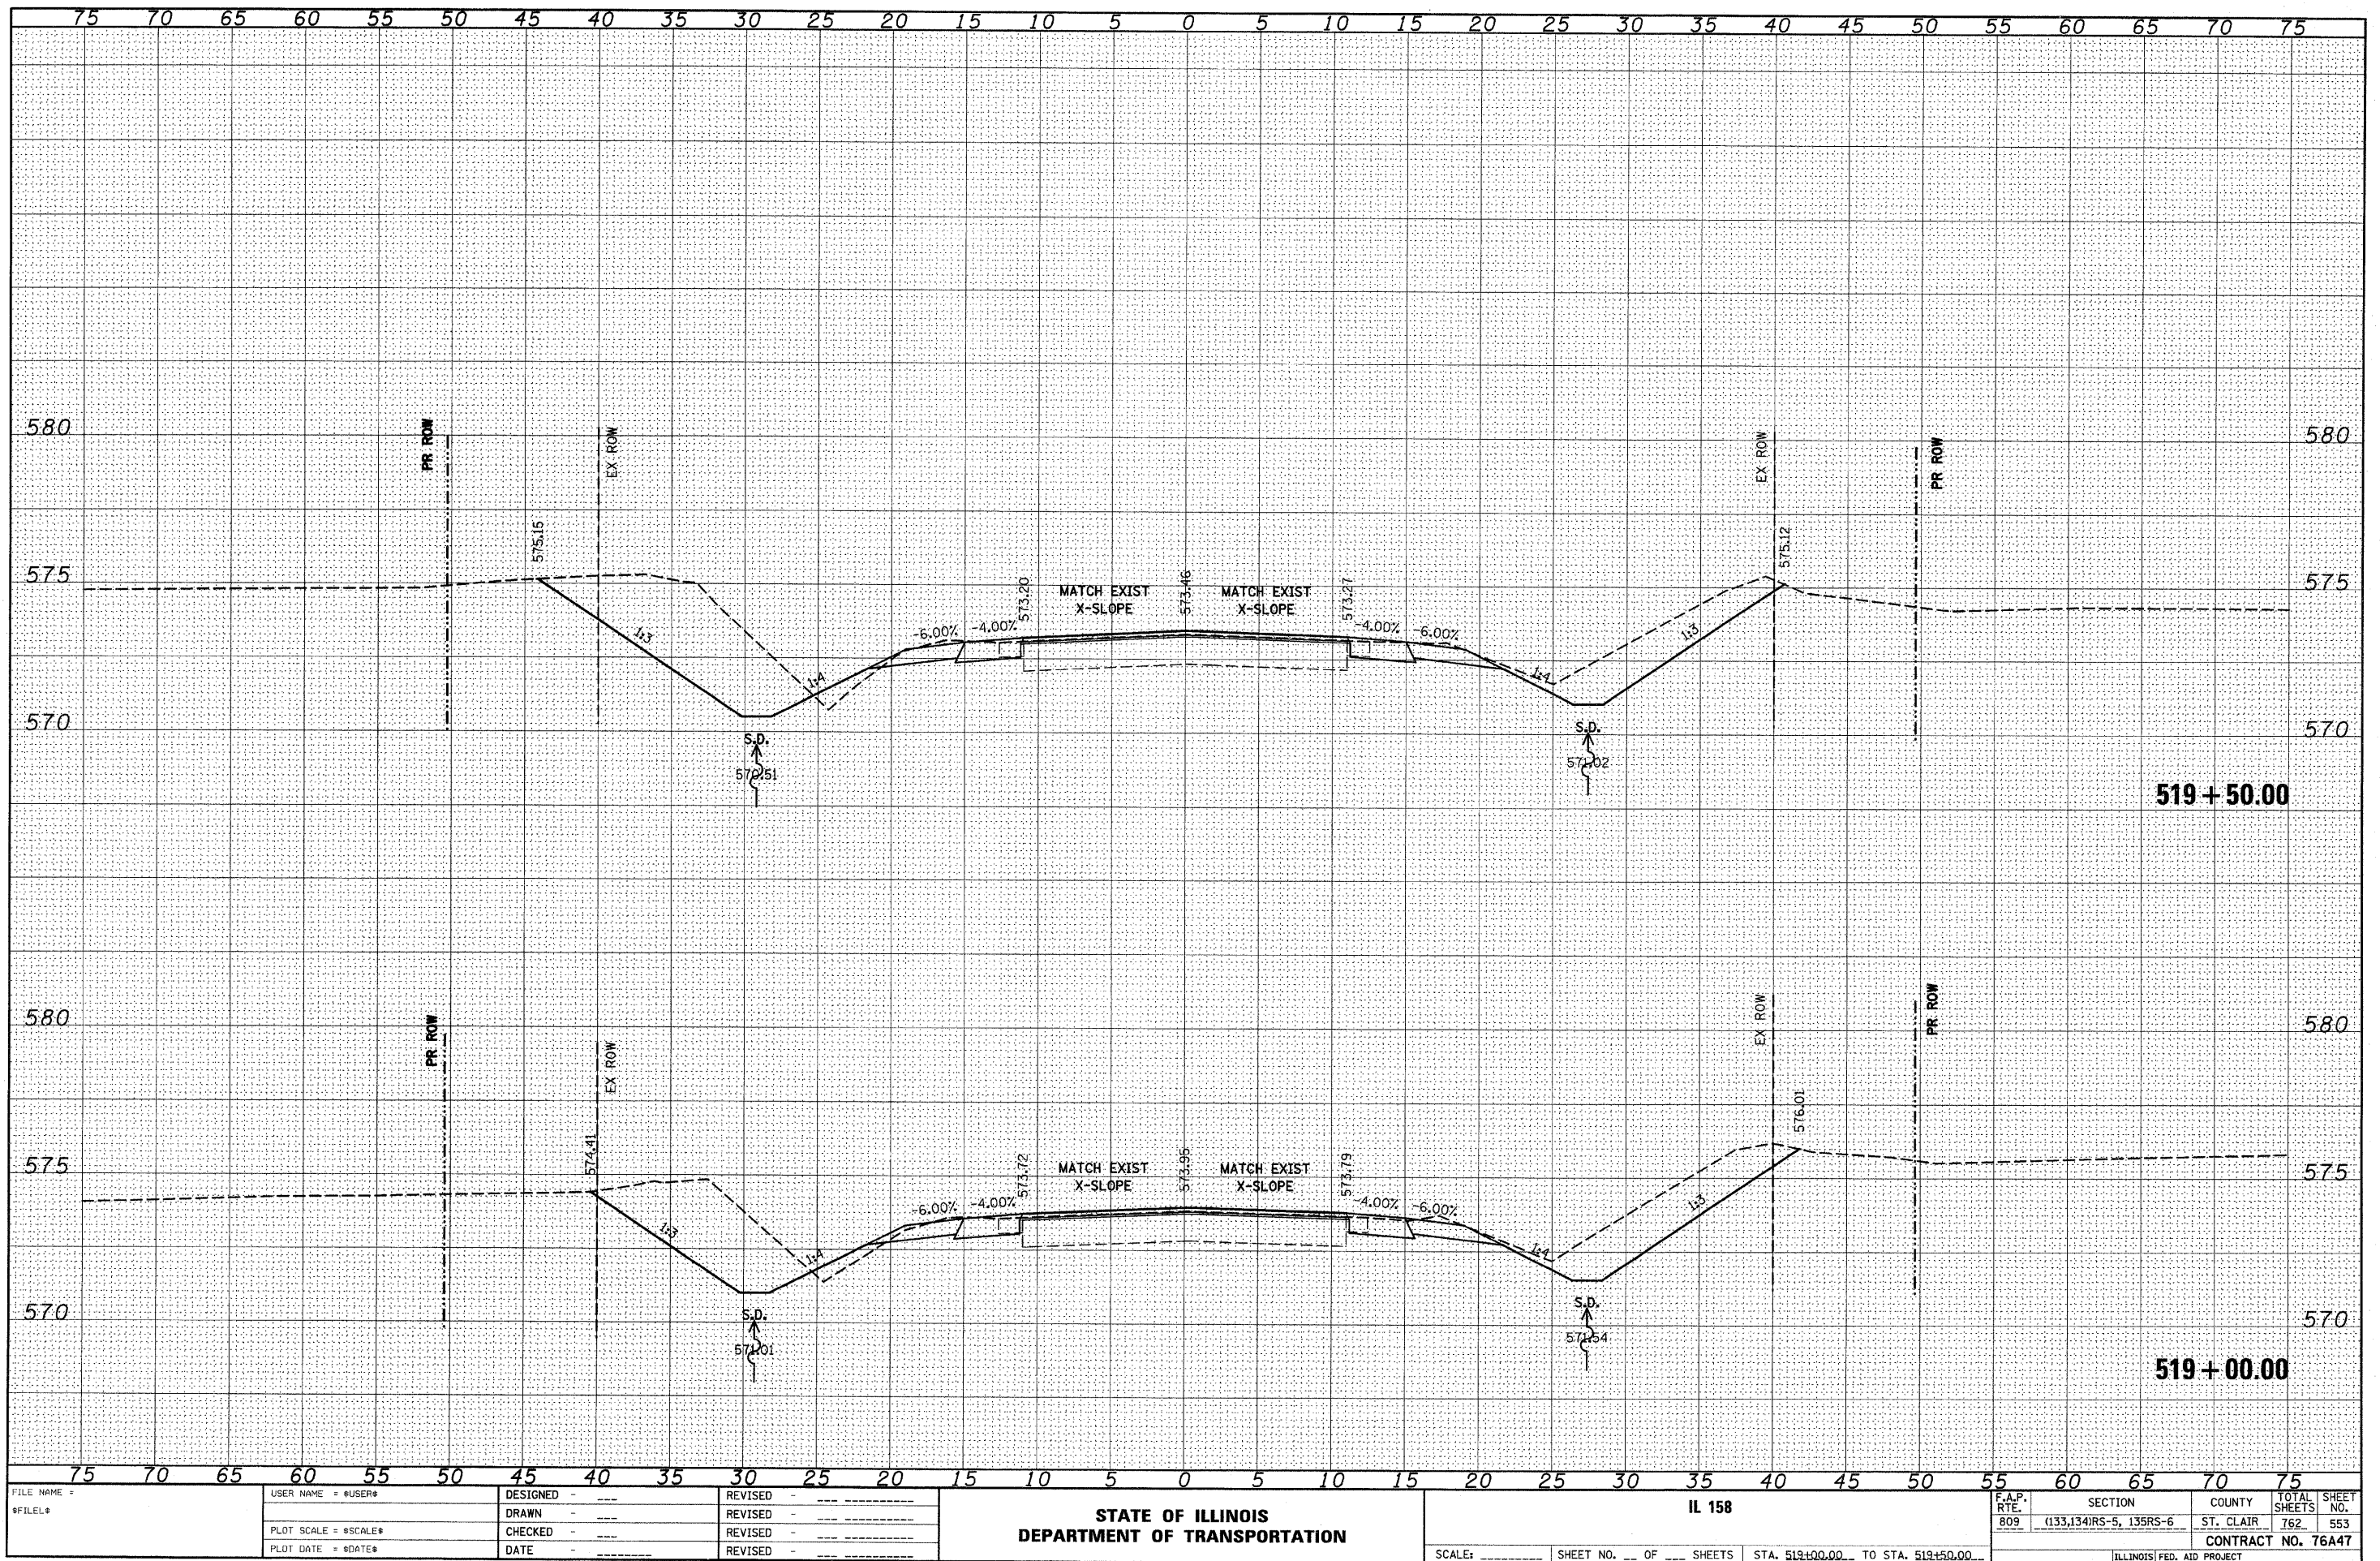

DATE	BY	SURVEYED	PLOTTED	DATE	AREAS CHECKED
NO.					


DATE	BY	SURVEYED	PLOTTED	DATE	AREAS CHECKED
NO.					

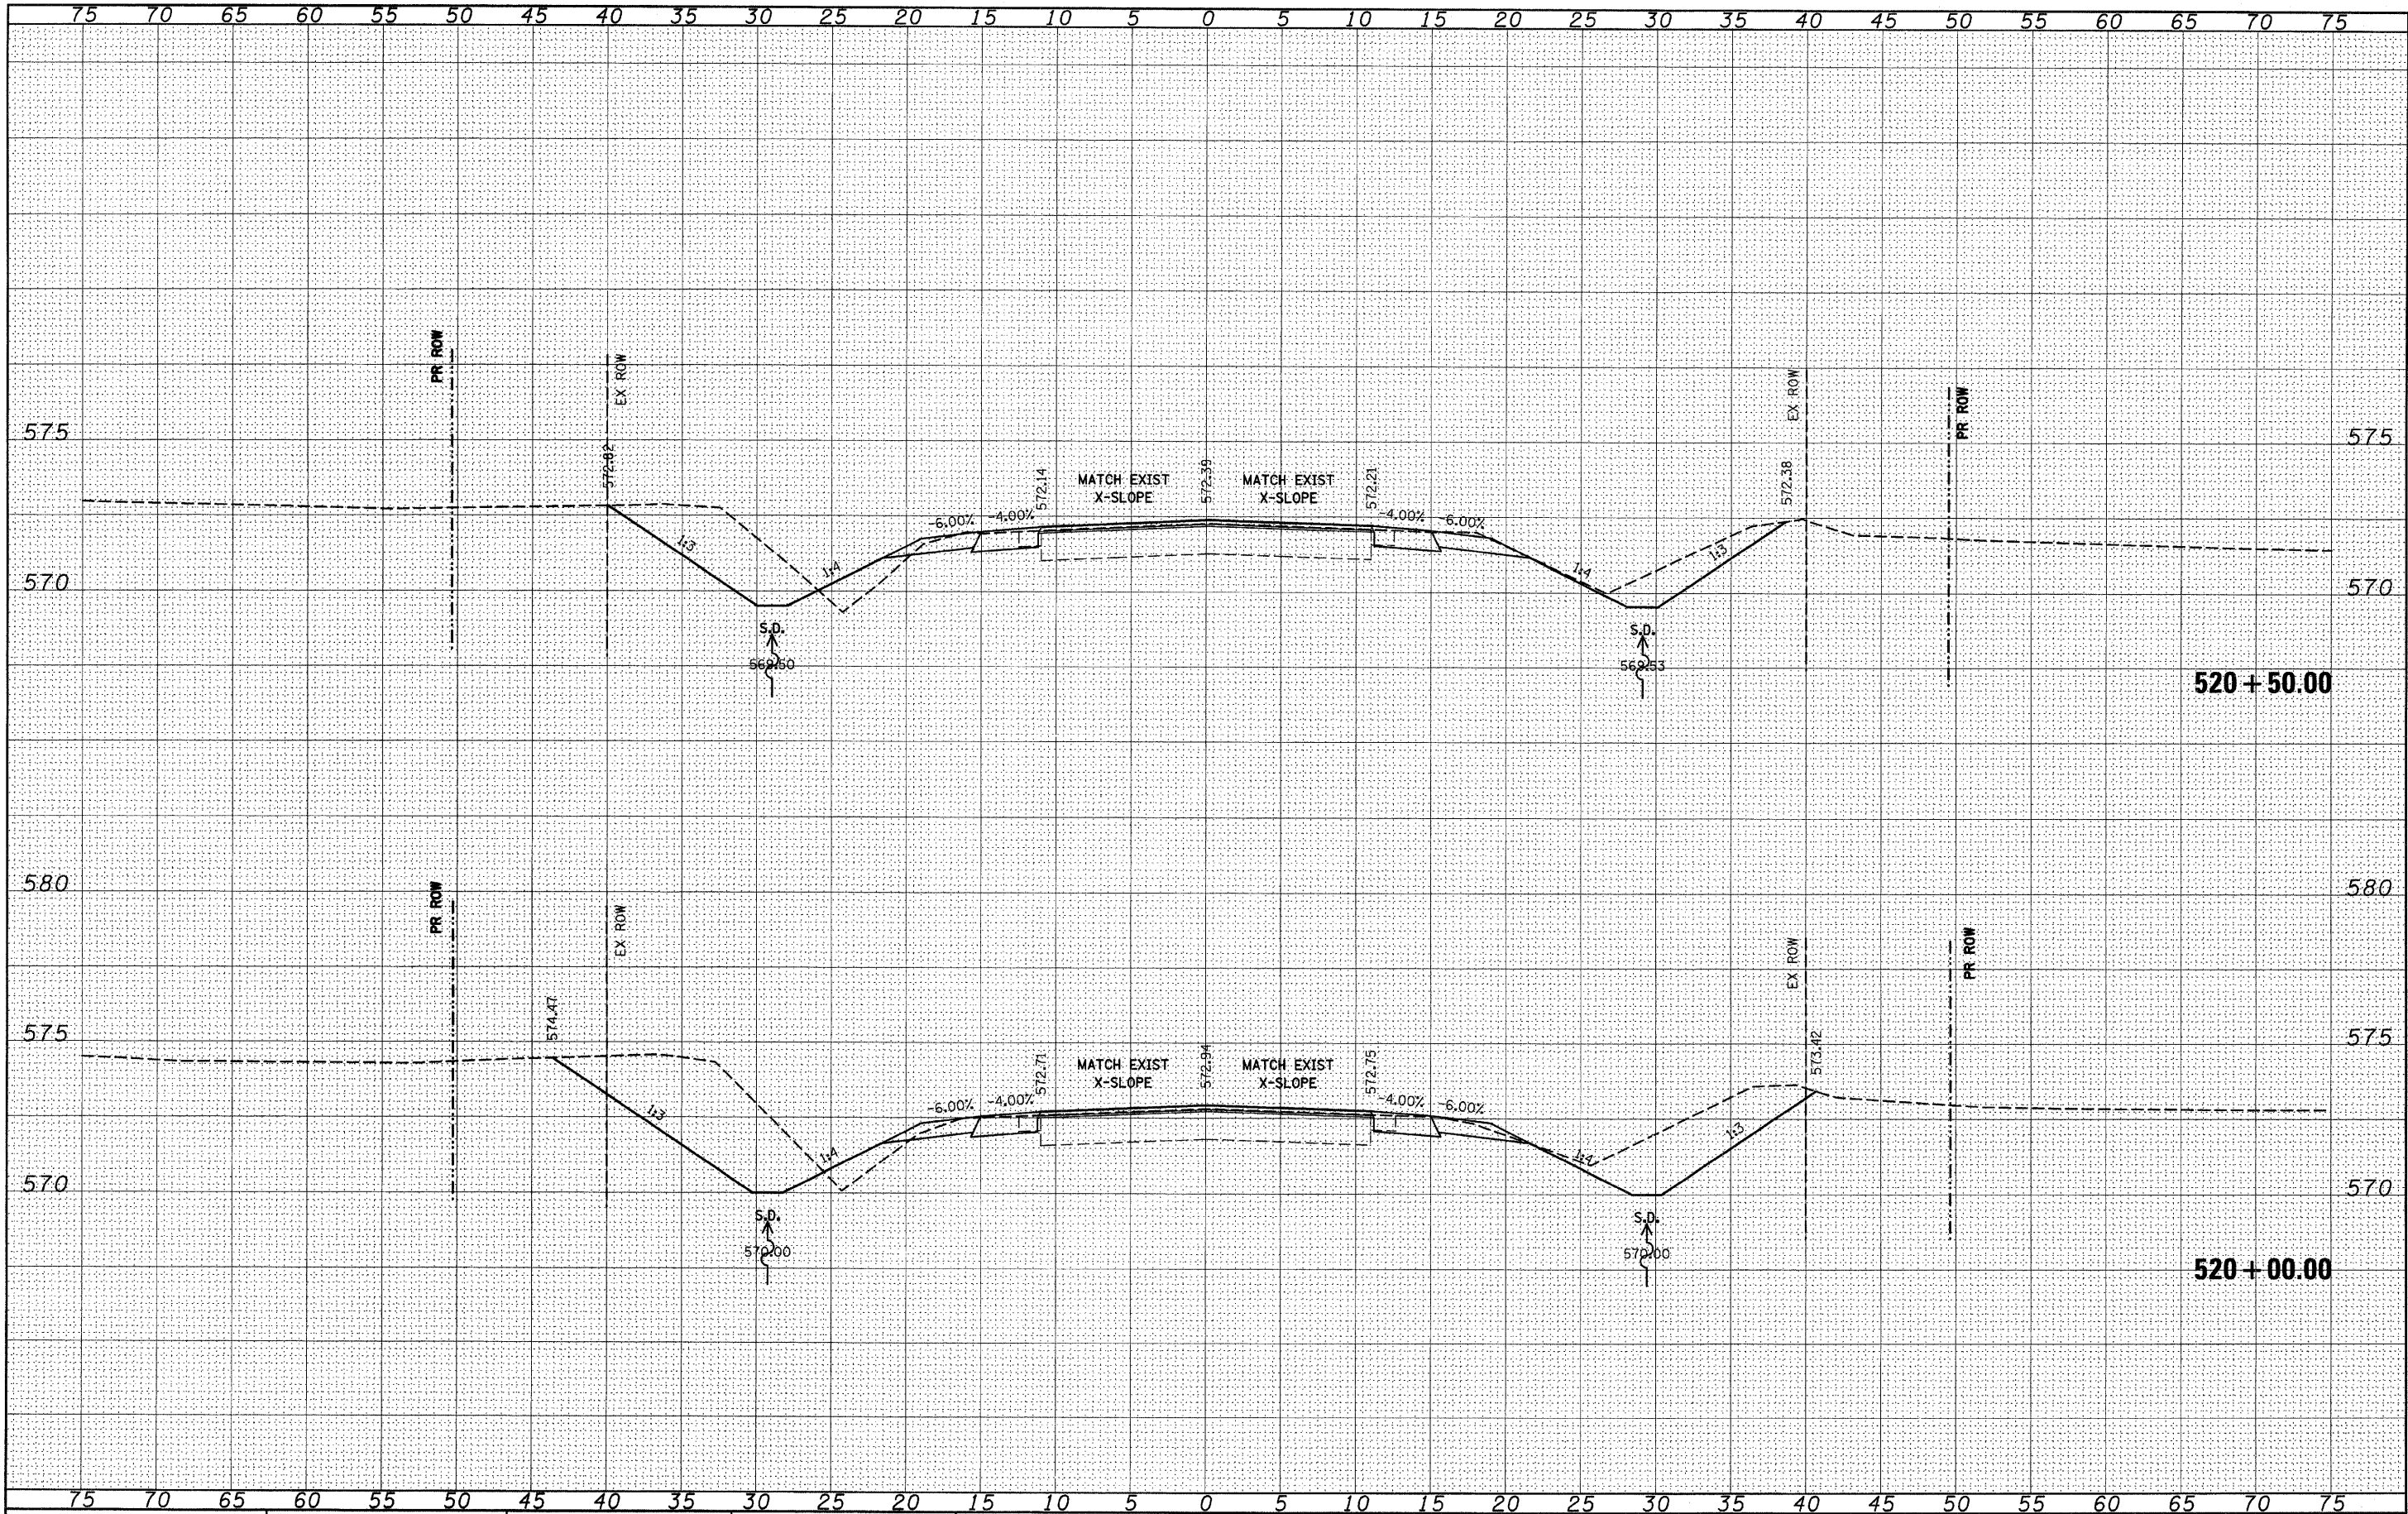


FILE NAME =	USER NAME = \$USER\$	DESIGNED -	REVISED -	STATE OF ILLINOIS DEPARTMENT OF TRANSPORTATION		IL 158		F.A.P. RTE. 809	SECTION (133,134)RS-5, 135RS-6	COUNTY ST. CLAIR	TOTAL SHEETS 762	SHEET NO. 554	
\$FILEL\$		DRAWN -	REVISED -			SCALE: _____		SHEET NO. ____ OF ____ SHEETS		STA. 520+00.00 TO STA. 520+50.00		CONTRACT NO. 76A47	
		CHECKED -	REVISED -							ILLINOIS FED. AID PROJECT			
		DATE -	REVISED -										

FINAL	SURVEYED	BY	DATE
SURVEY	PLOTTED		
NOTE BOOK	REVISIONS		
NO.	AREAS CHECKED		

ORIGINAL	DATE	BY
SURVEY		
PLOTTED		
NOTE BOOK		
NO.		

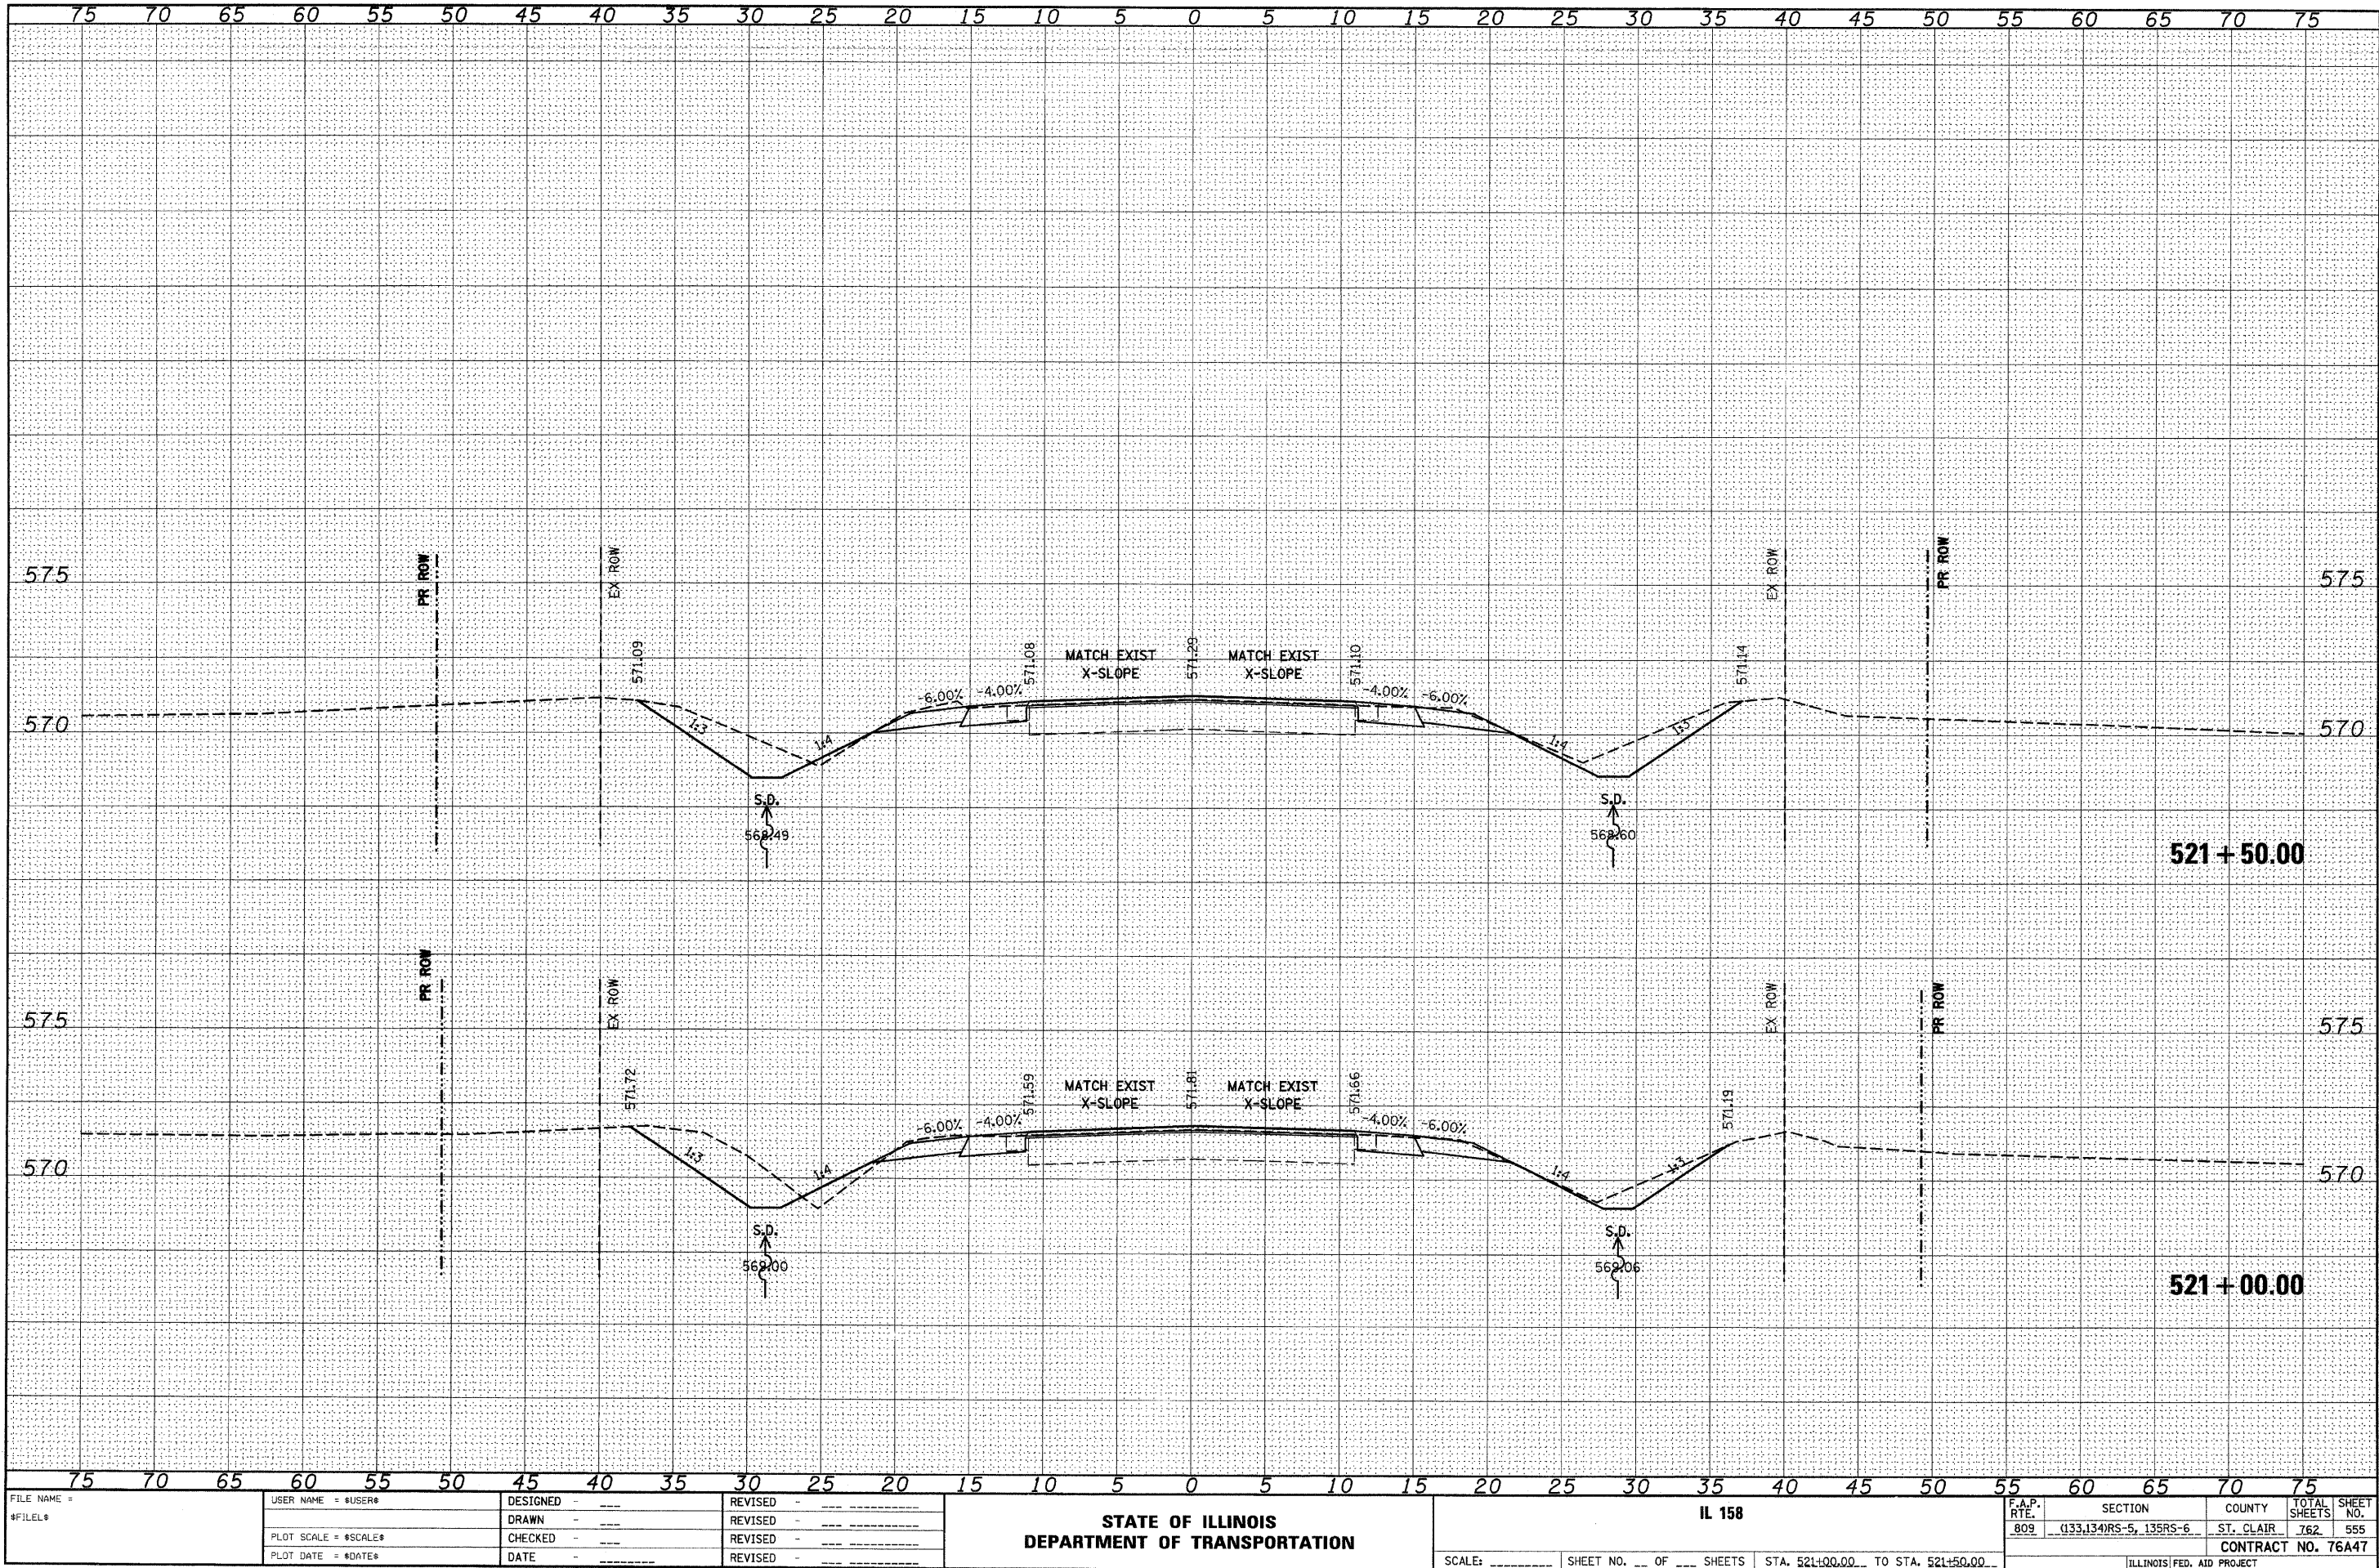


ORIGINAL SURVEY	SURVEYED	BY	DATE
NOTE BOOK	PLOTTED		
	TEMPLATE		
	AREAS		
NO.	AREAS CHECKED		

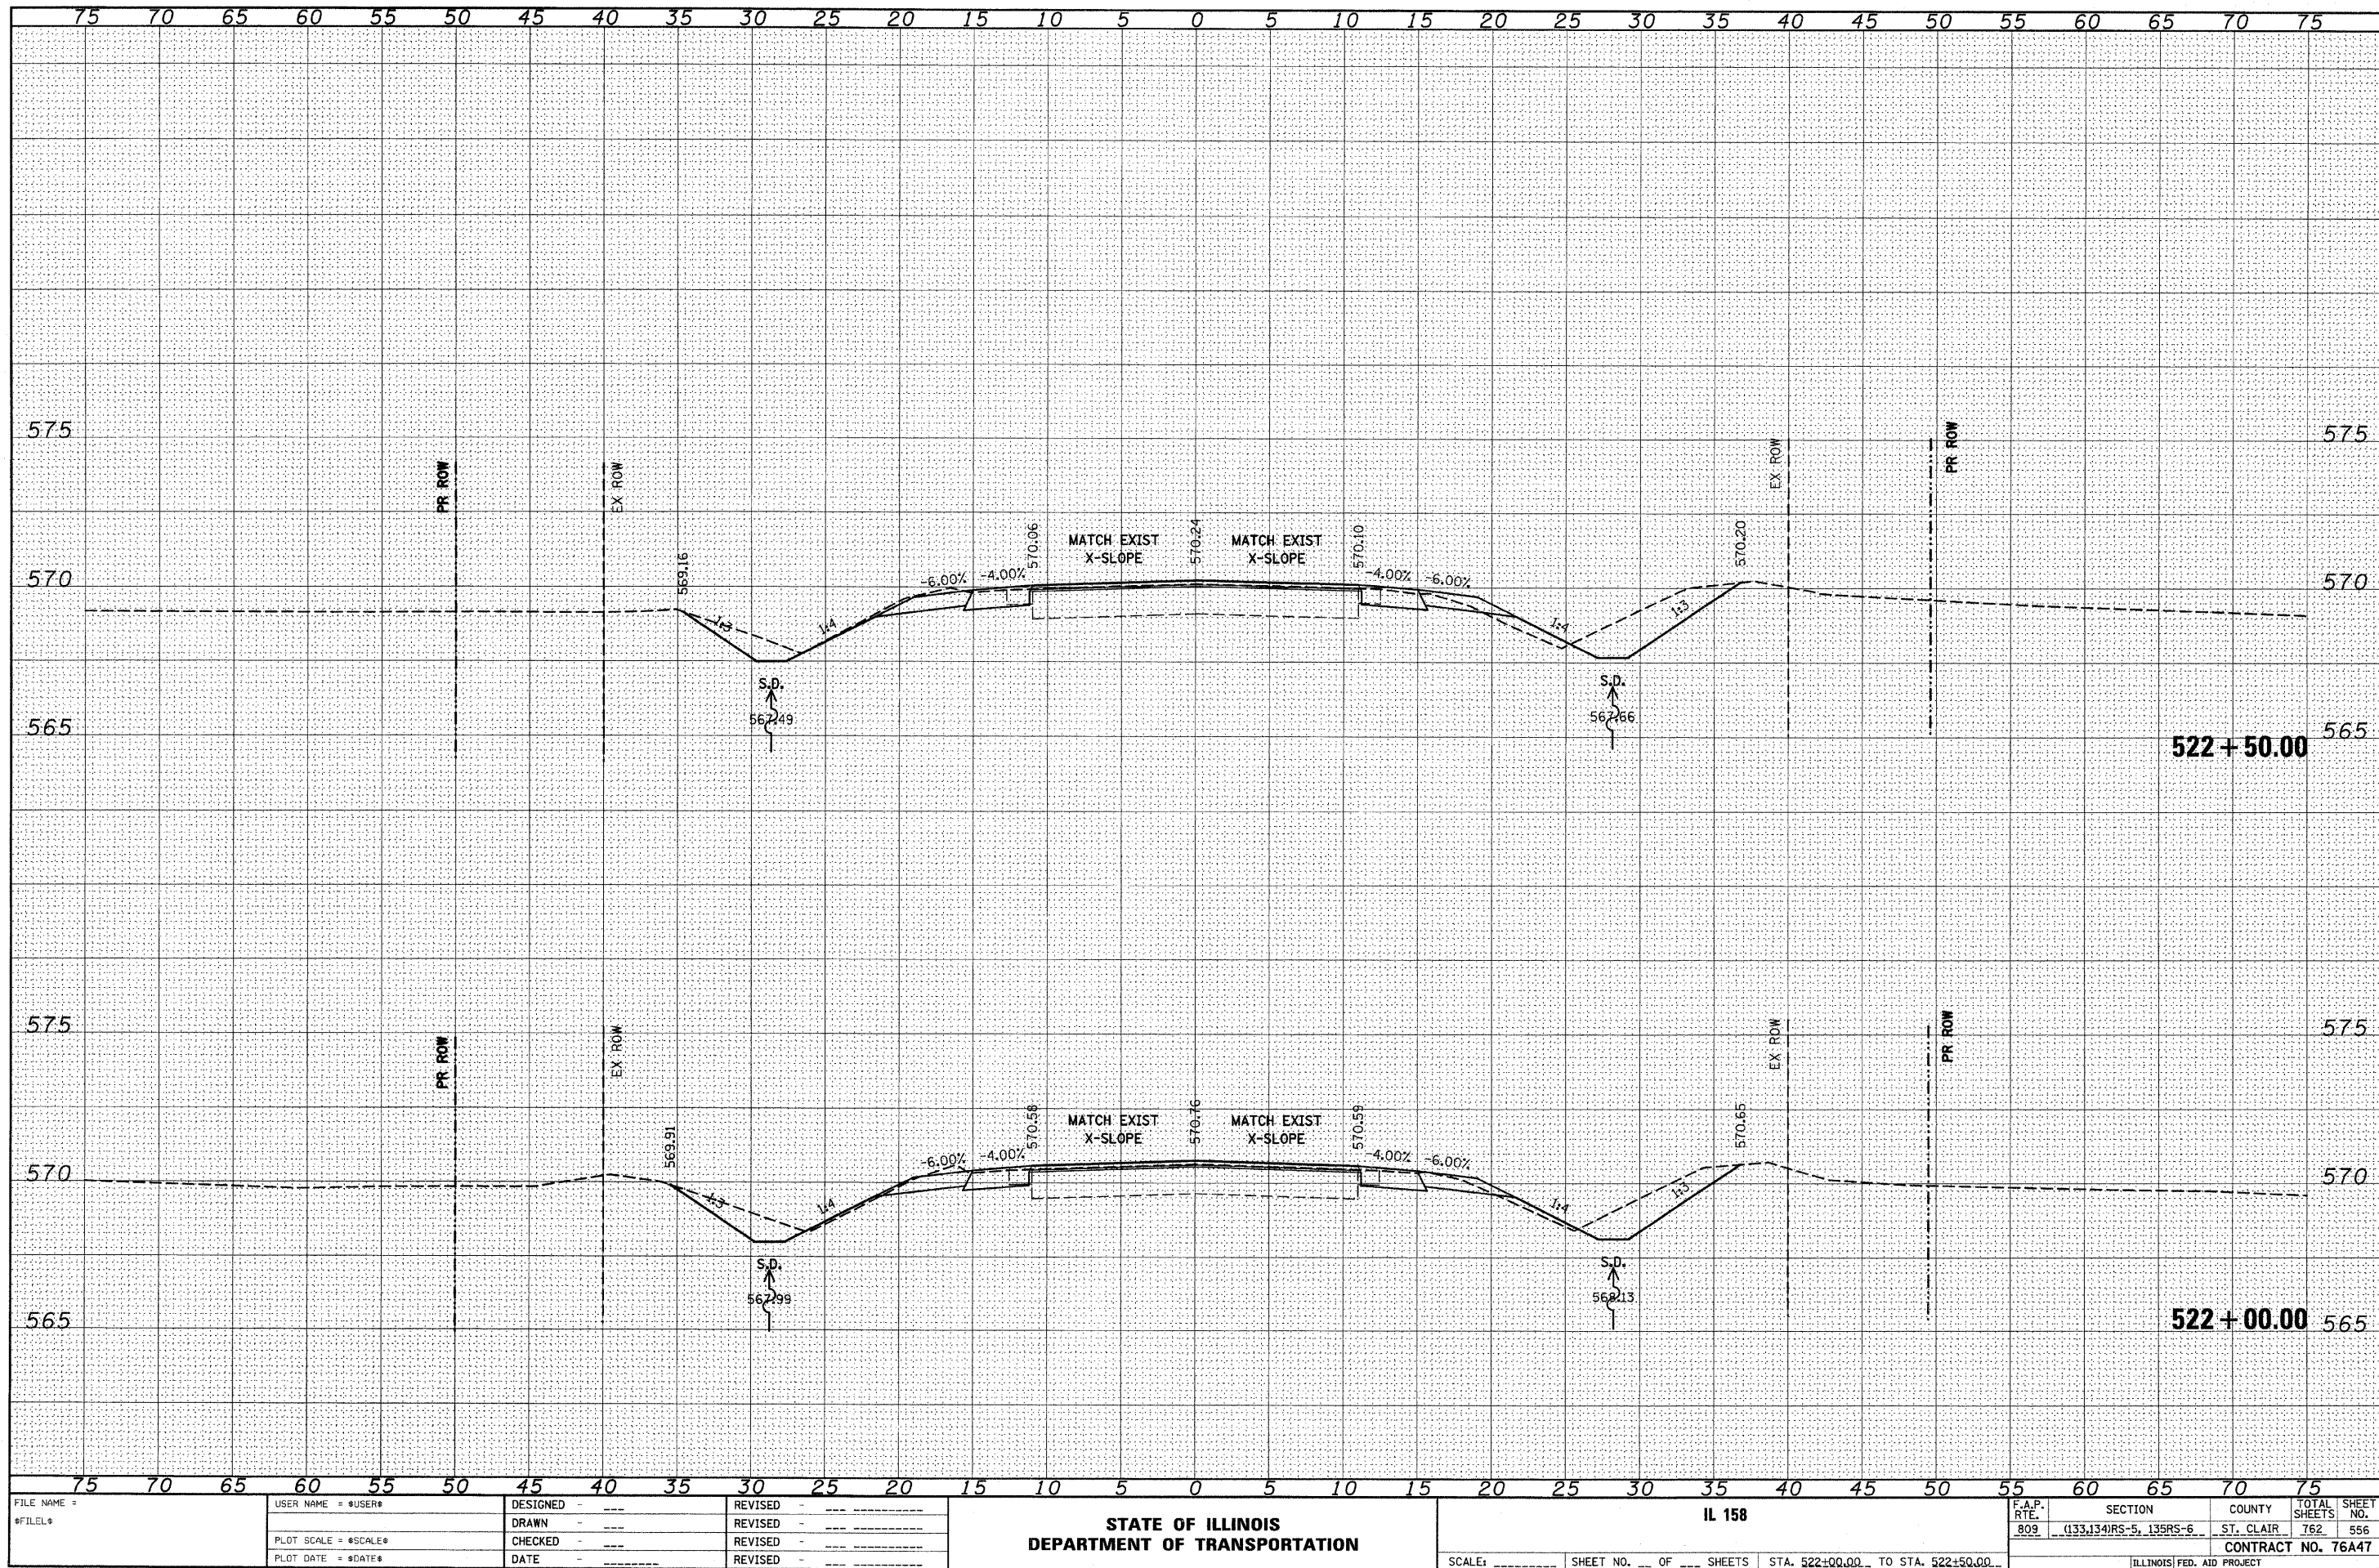

FINAL	SURVEYED	BY	DATE
SURVEY	PLOTTED		
NOTE BOOK	TEMPLATE		
NO.	AREAS CHECKED		


ORIGINAL	SURVEYED	BY	DATE
SURVEY	PLOTTED		
NOTE BOOK	TEMPLATE		
NO.	AREAS CHECKED		

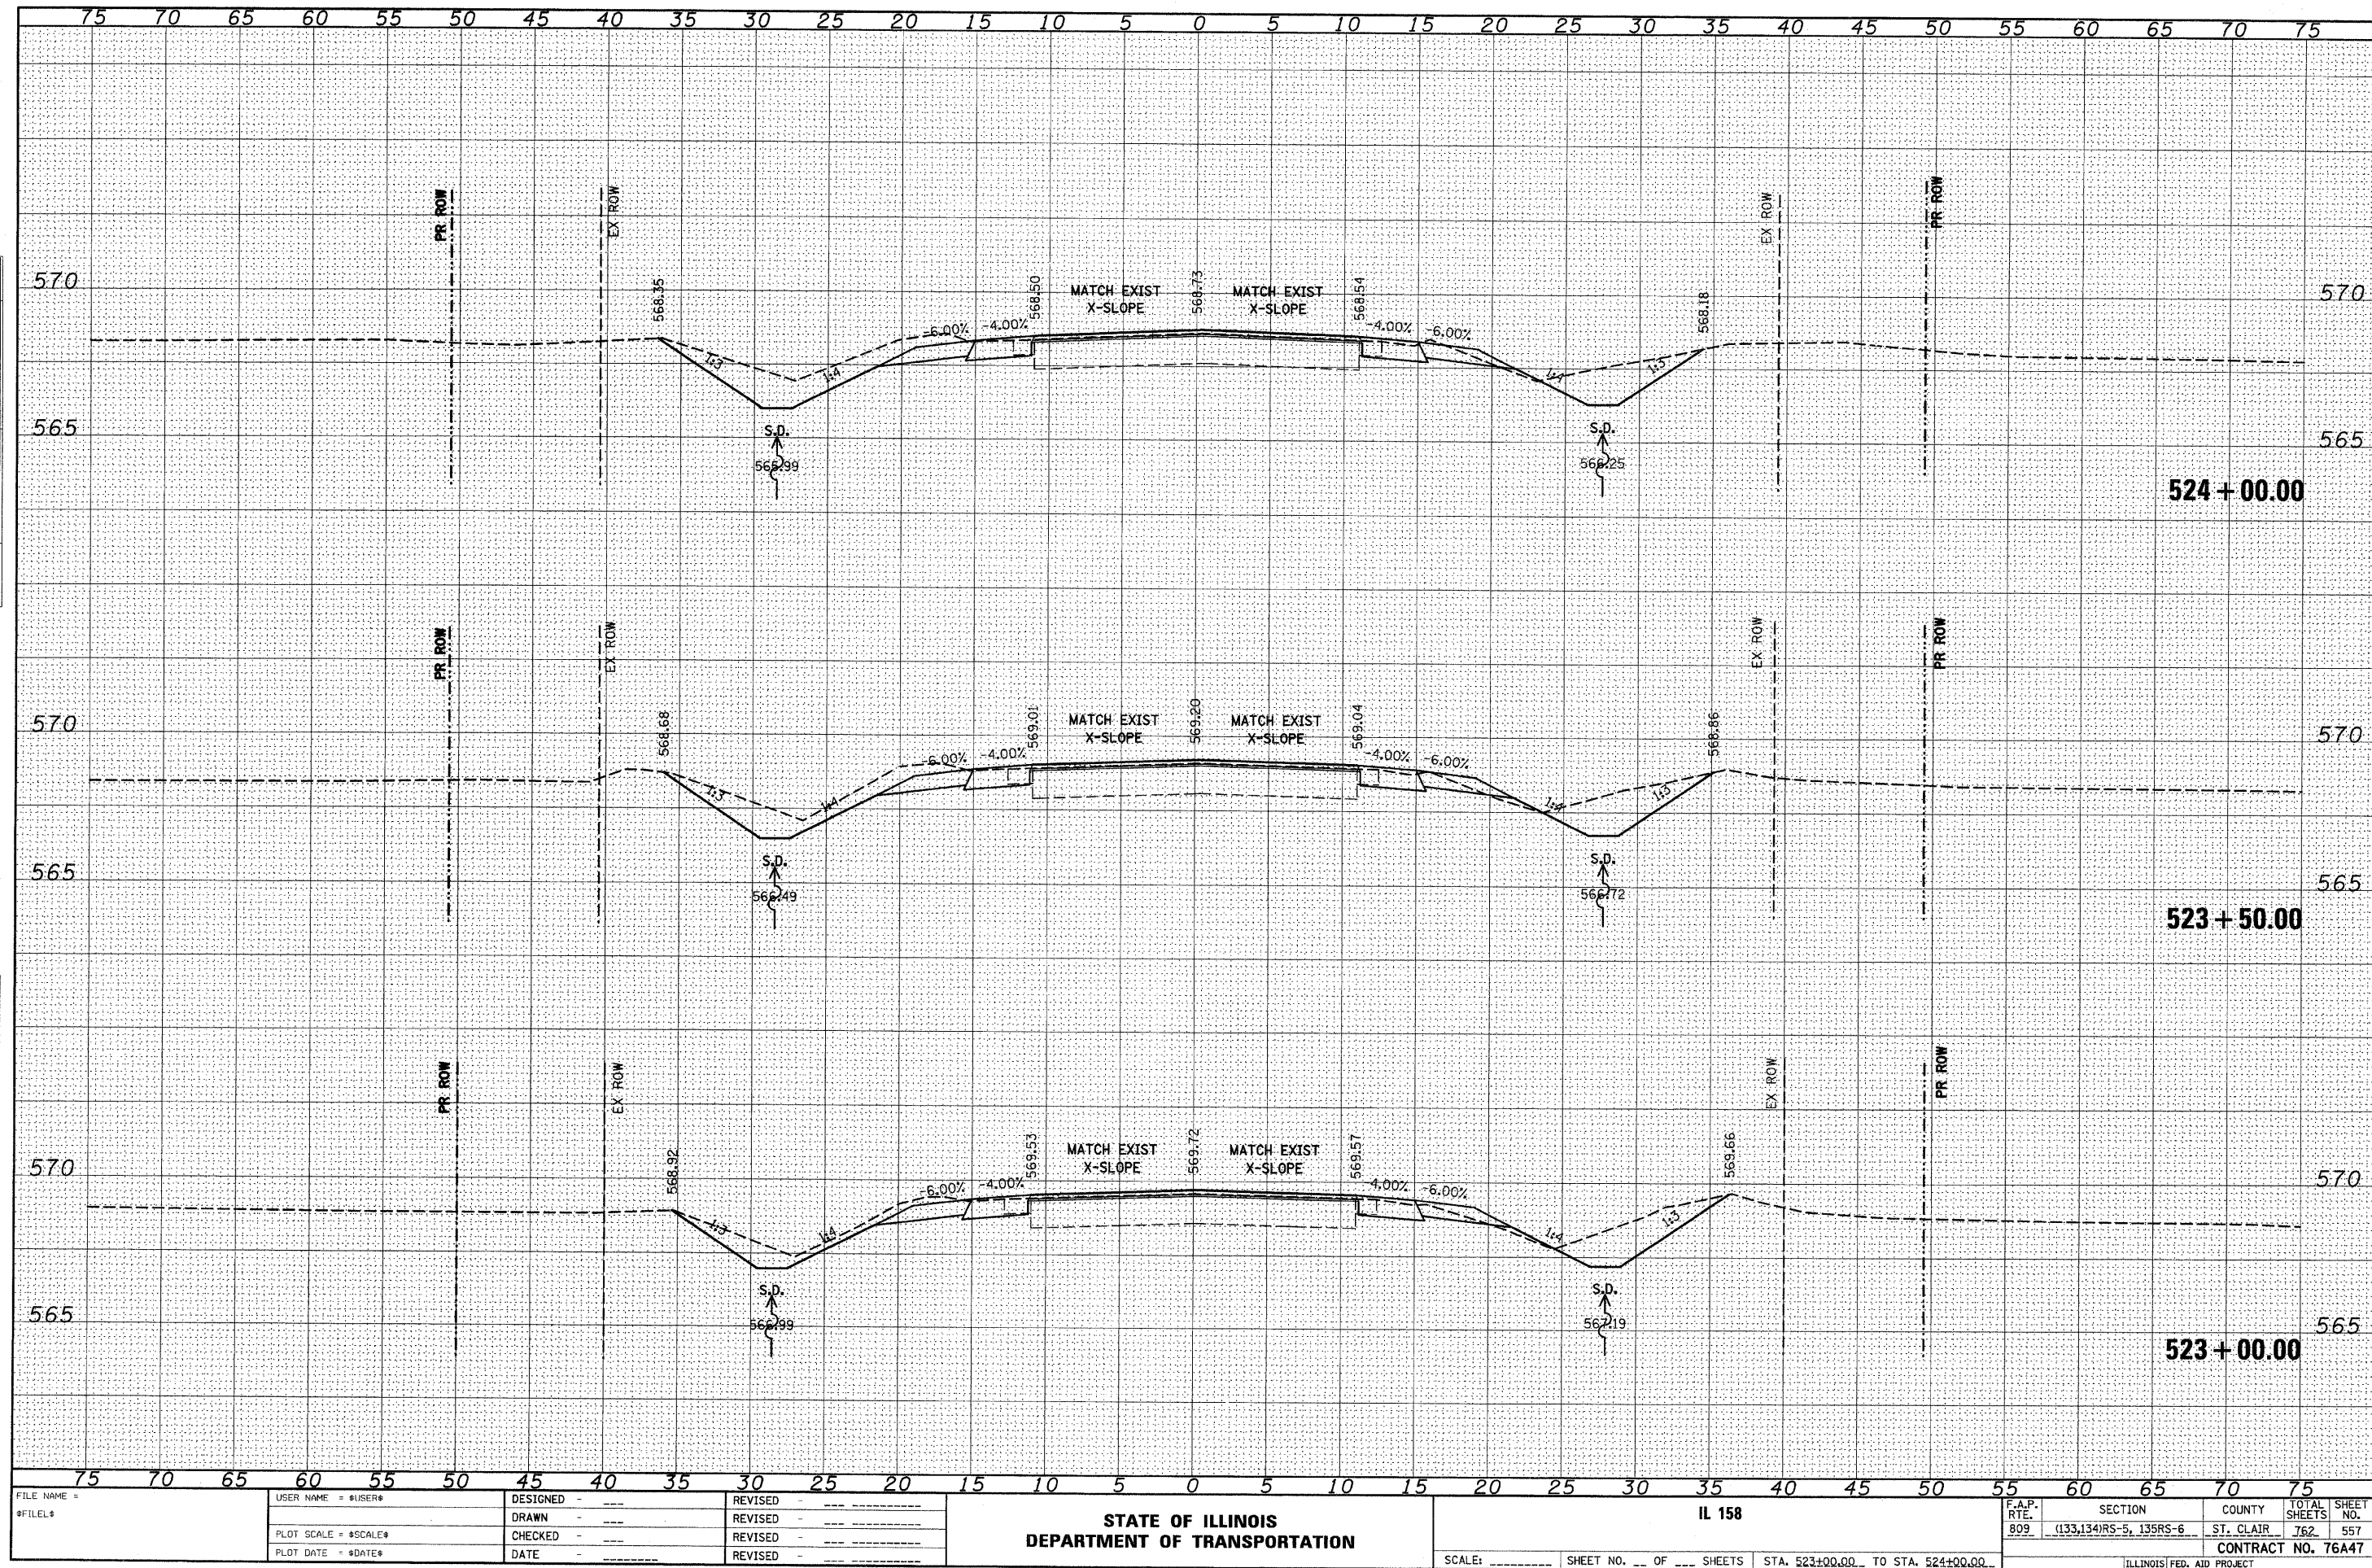


FILE NAME =	USER NAME = \$USER\$	DESIGNED -	REVISED -	STATE OF ILLINOIS DEPARTMENT OF TRANSPORTATION		IL 158		F.A.P. RTE. 809		SECTION (133,134)RS-5, 135RS-6	COUNTY ST. CLAIR	TOTAL SHEETS 762	SHEET NO. 557
\$FILEL\$		DRAWN -	REVISED -									CONTRACT NO. 76A47	
		CHECKED -	REVISED -										
		DATE -	REVISED -										
PLOT SCALE = \$SCALE\$		PLOT DATE = \$DATE\$		SCALE: _____		SHEET NO. ____ OF ____ SHEETS		STA. 523+00.00 TO STA. 524+00.00		ILLINOIS FED. AID PROJECT			

FINAL	SURVEYED	BY	DATE
SURVEY	PLOTTED		
NOTE BOOK	TEMPLATE		
NO.	AREAS CHECKED		


ORIGINAL	SURVEYED	BY	DATE
SURVEY	PLOTTED		
NOTE BOOK	TEMPLATE		
NO.	AREAS CHECKED		

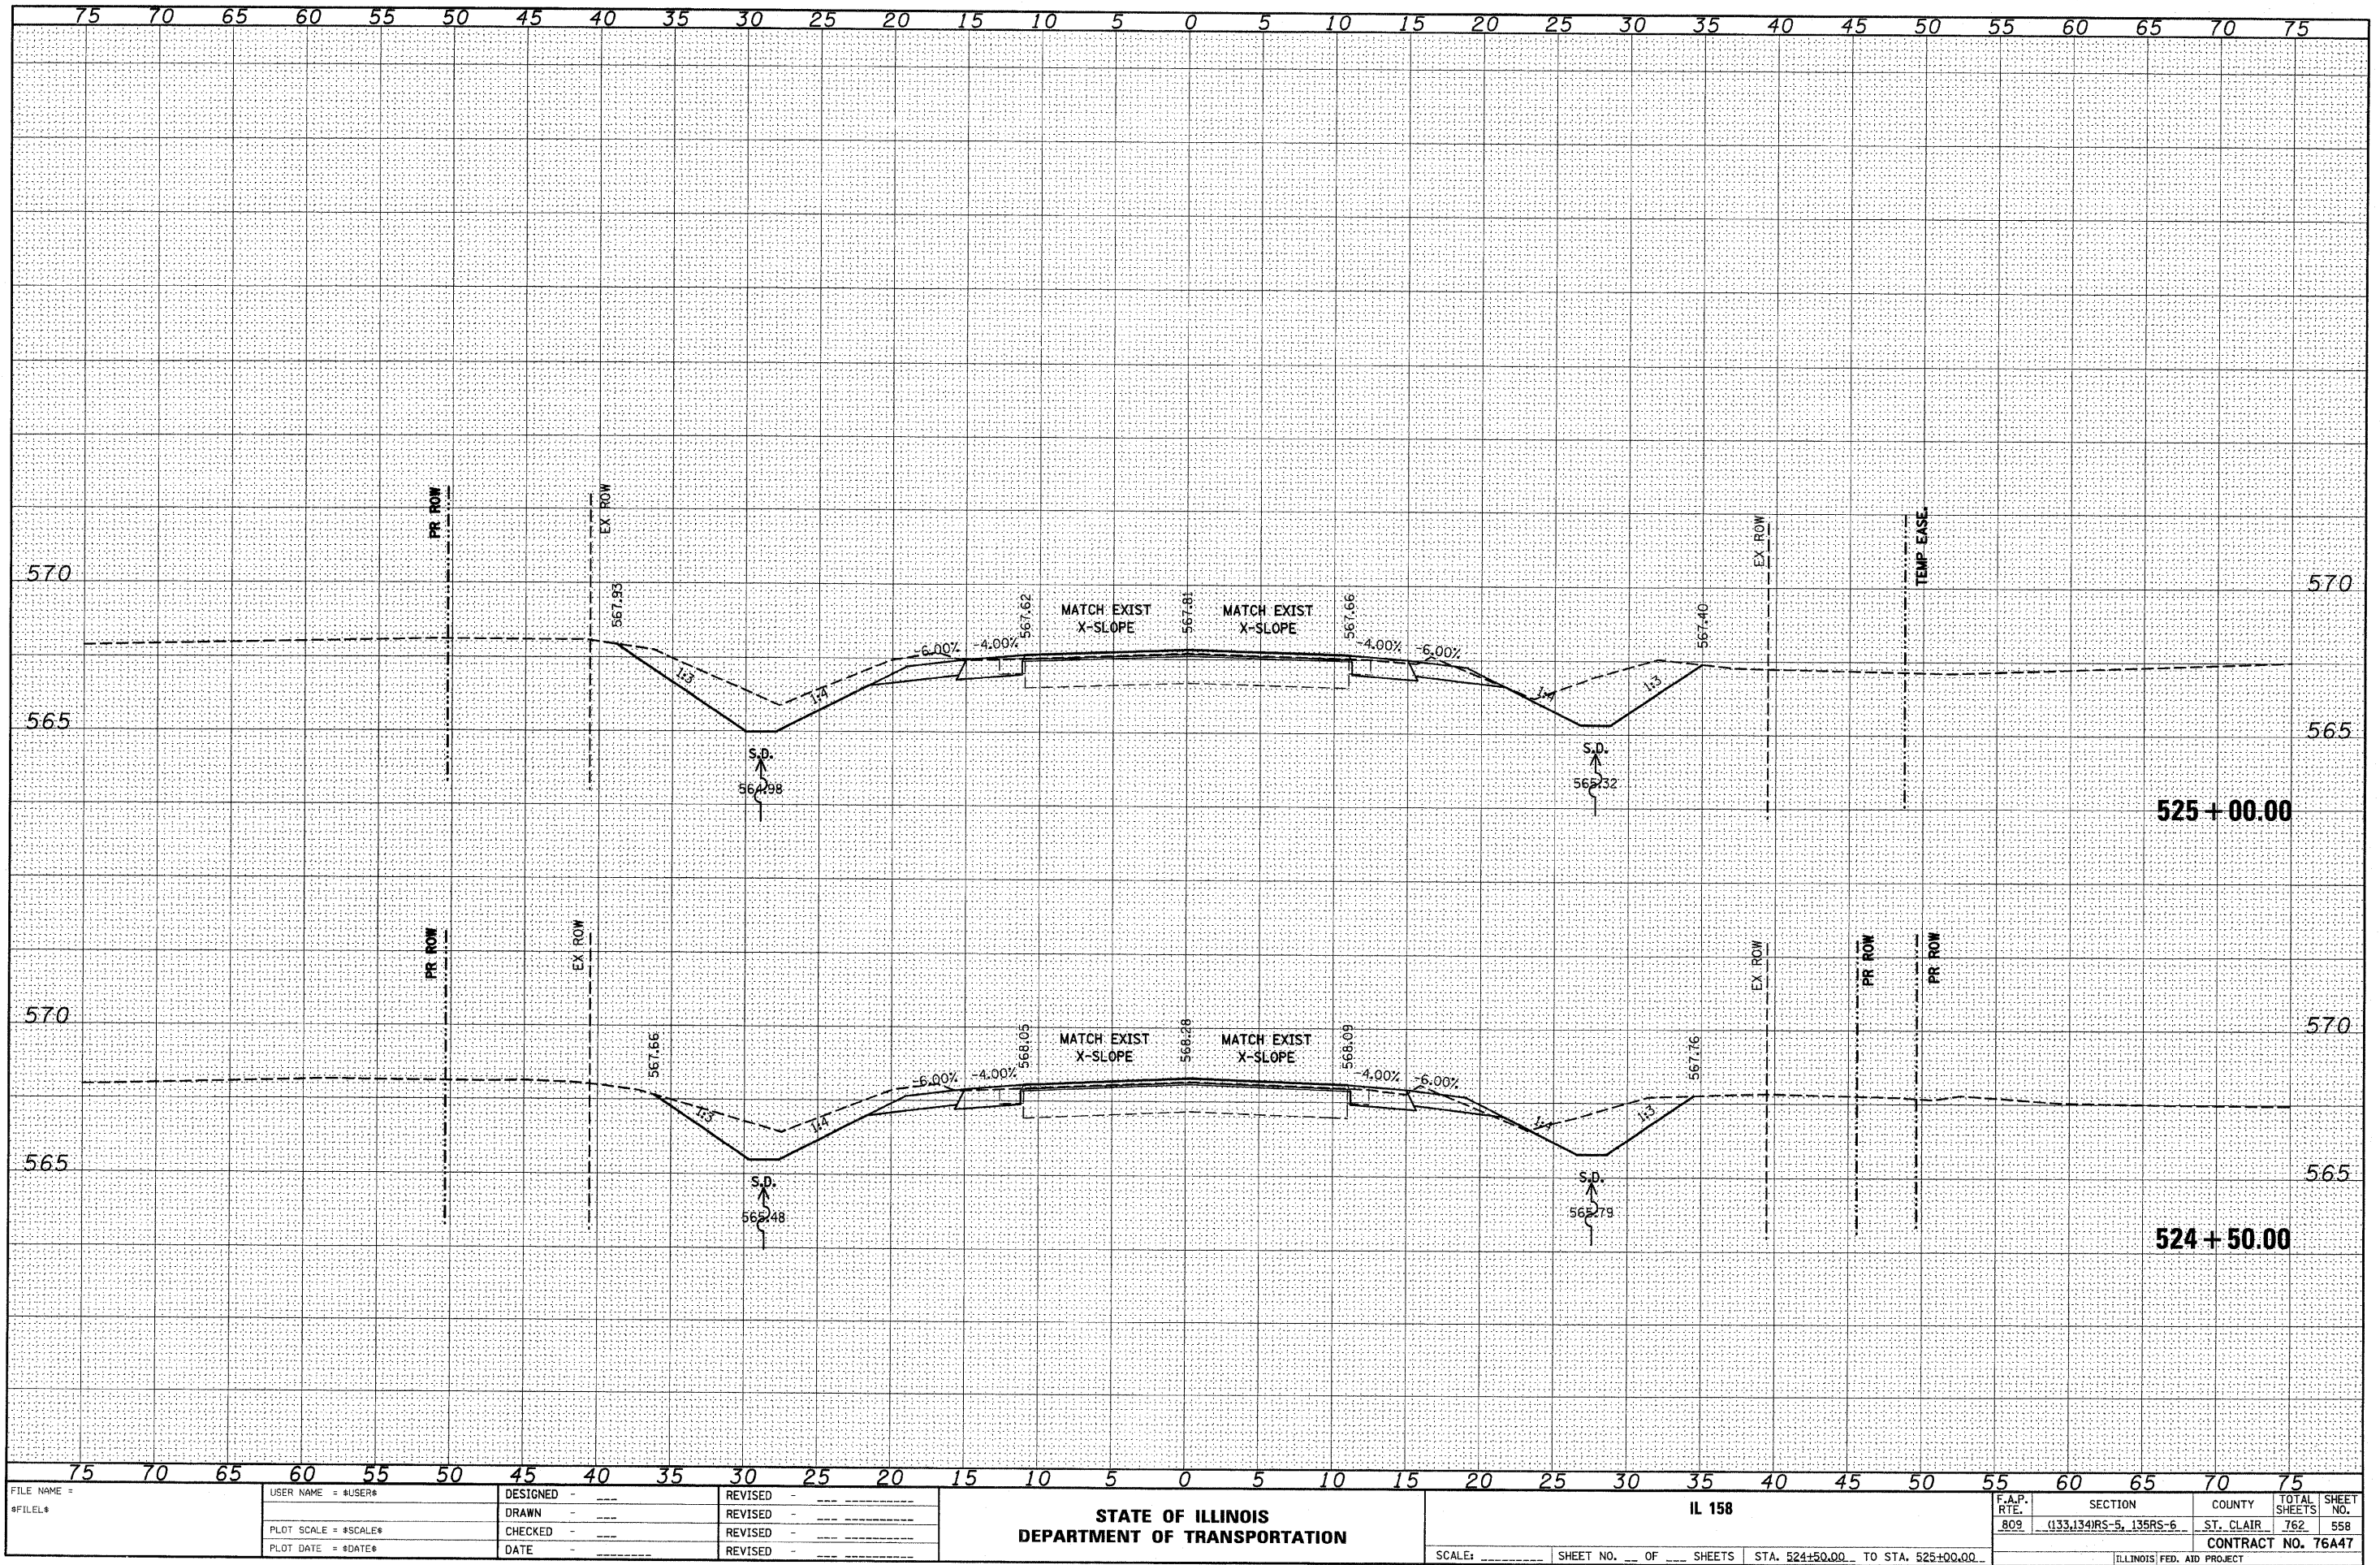

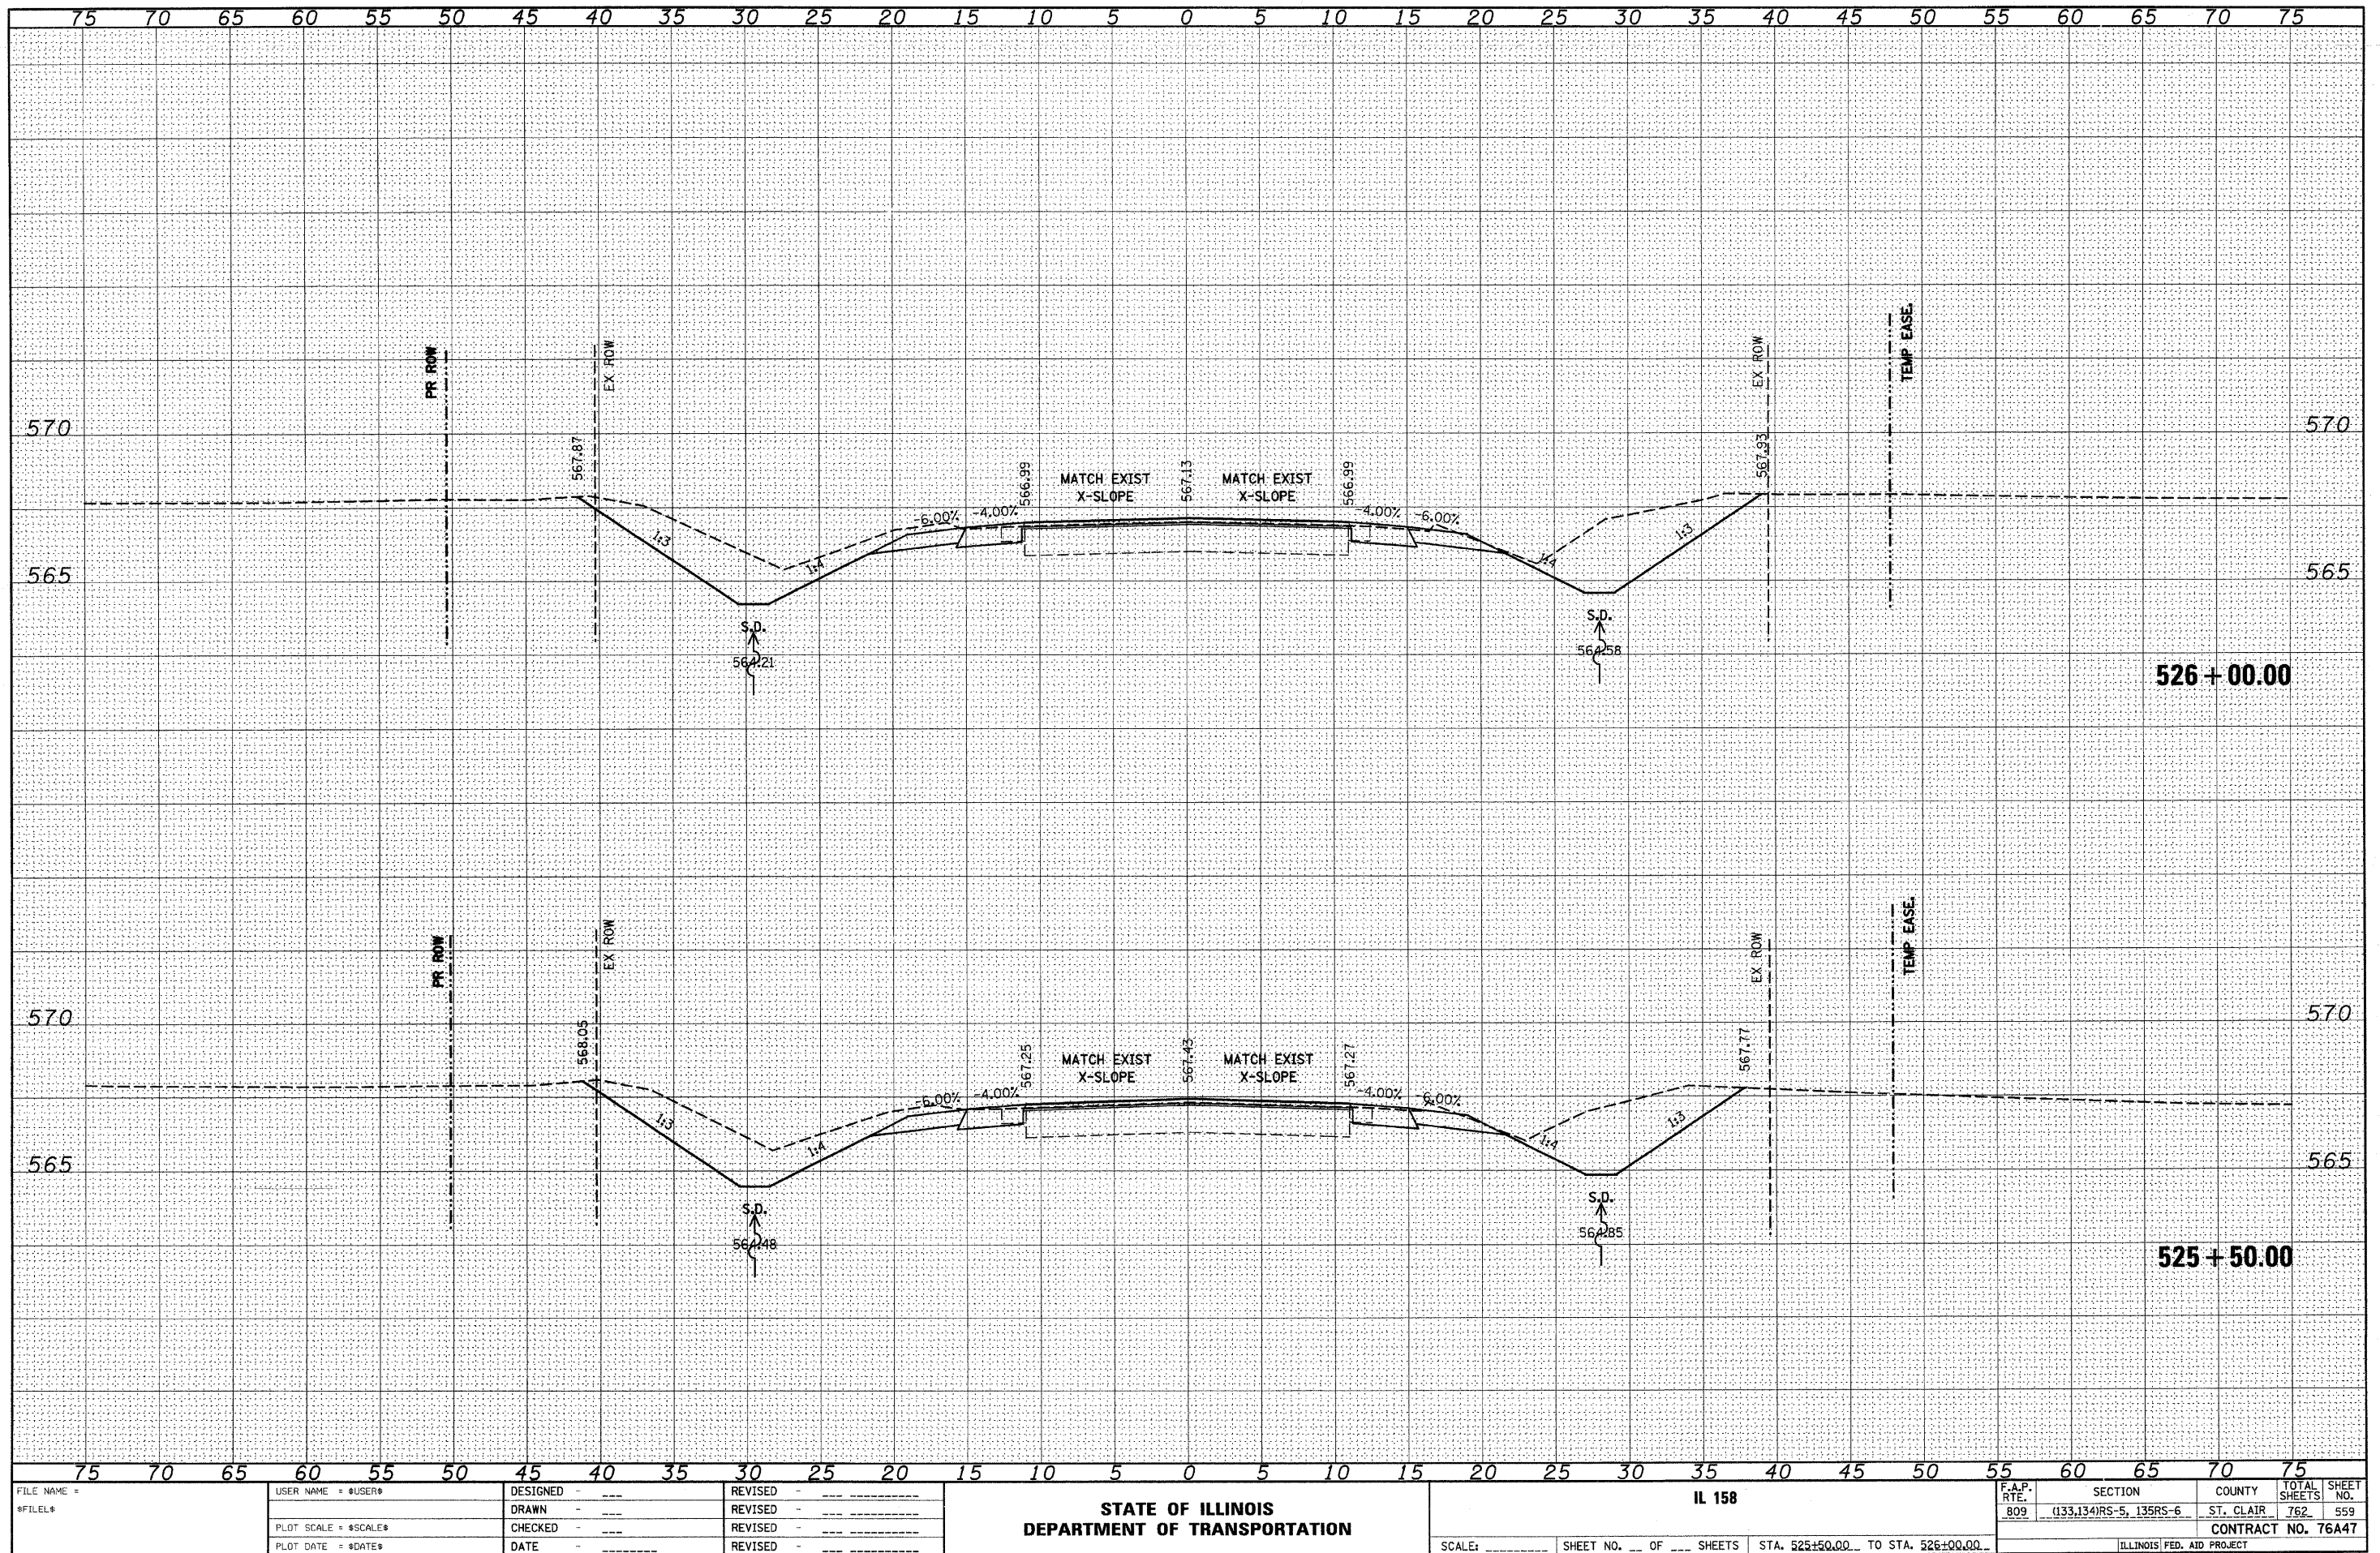[illegible]

FINAL	SURVEYED	BY	DATE
SURVEY	PLOTTED		
NOTE BOOK	TEMPLATE		
NO.	AREAS CHECKED		

ORIGINAL	SURVEYED	BY	DATE
SURVEY	PLOTTED		
NOTE BOOK	TEMPLATE		
NO.	AREAS CHECKED		

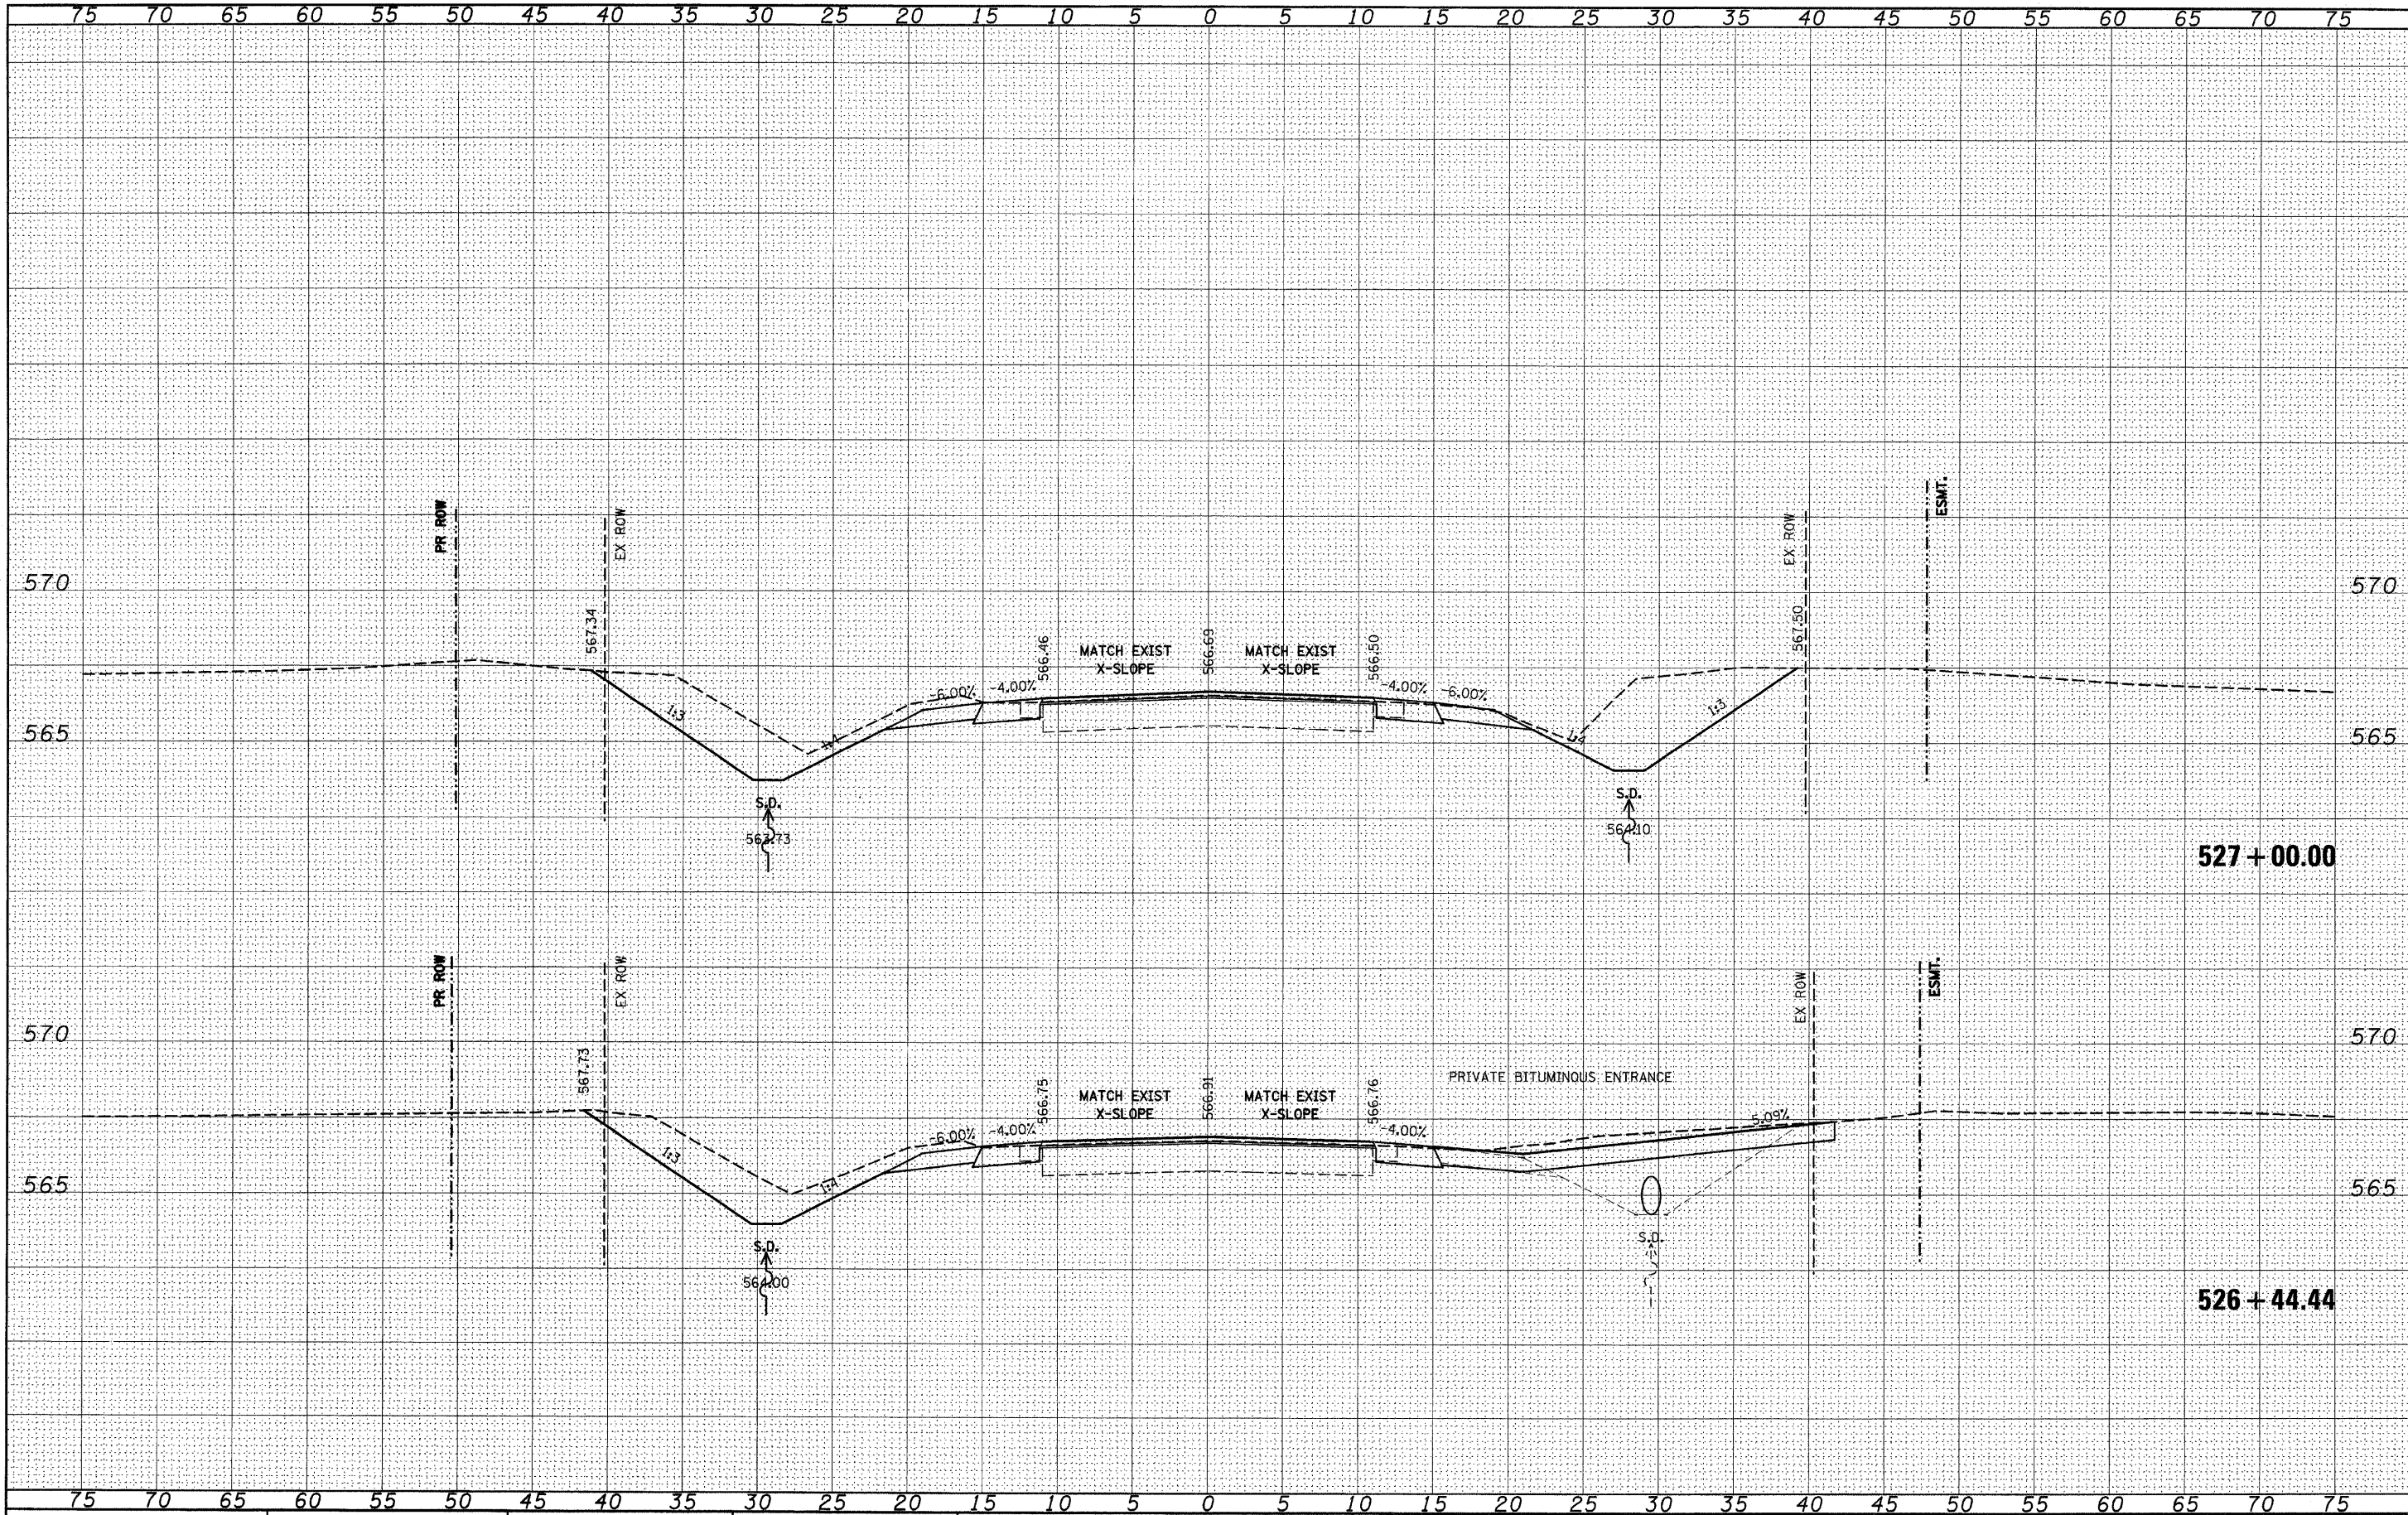


FILE NAME =	USER NAME = #USER#	DESIGNED -	REVISED -	STATE OF ILLINOIS DEPARTMENT OF TRANSPORTATION	IL 158	SCALE: _____ SHEET NO. ____ OF ____ SHEETS STA. 526+44.44 TO STA. 527+00.00	F.A.P. RTE. 809	SECTION (133,134)RS-5, 135RS-6	COUNTY ST. CLAIR	TOTAL SHEETS 762	SHEET NO. 560
#FILE#		DRAWN -	REVISED -								
		CHECKED -	REVISED -								
		DATE -	REVISED -								

ILLINOIS FED. AID PROJECT


FINAL SURVEY NOTE BOOK	BY		DATE
SURVEYED			
PLOTTED			
TEMPLATE			
AREAS			
AREAS CHECKED			

ORIGINAL SURVEY	SURVEYED	BY	DATE
NOTE BOOK	PLOTTED		
	TEMPLATE		
	AREAS		
NO.	AREAS CHECKED		

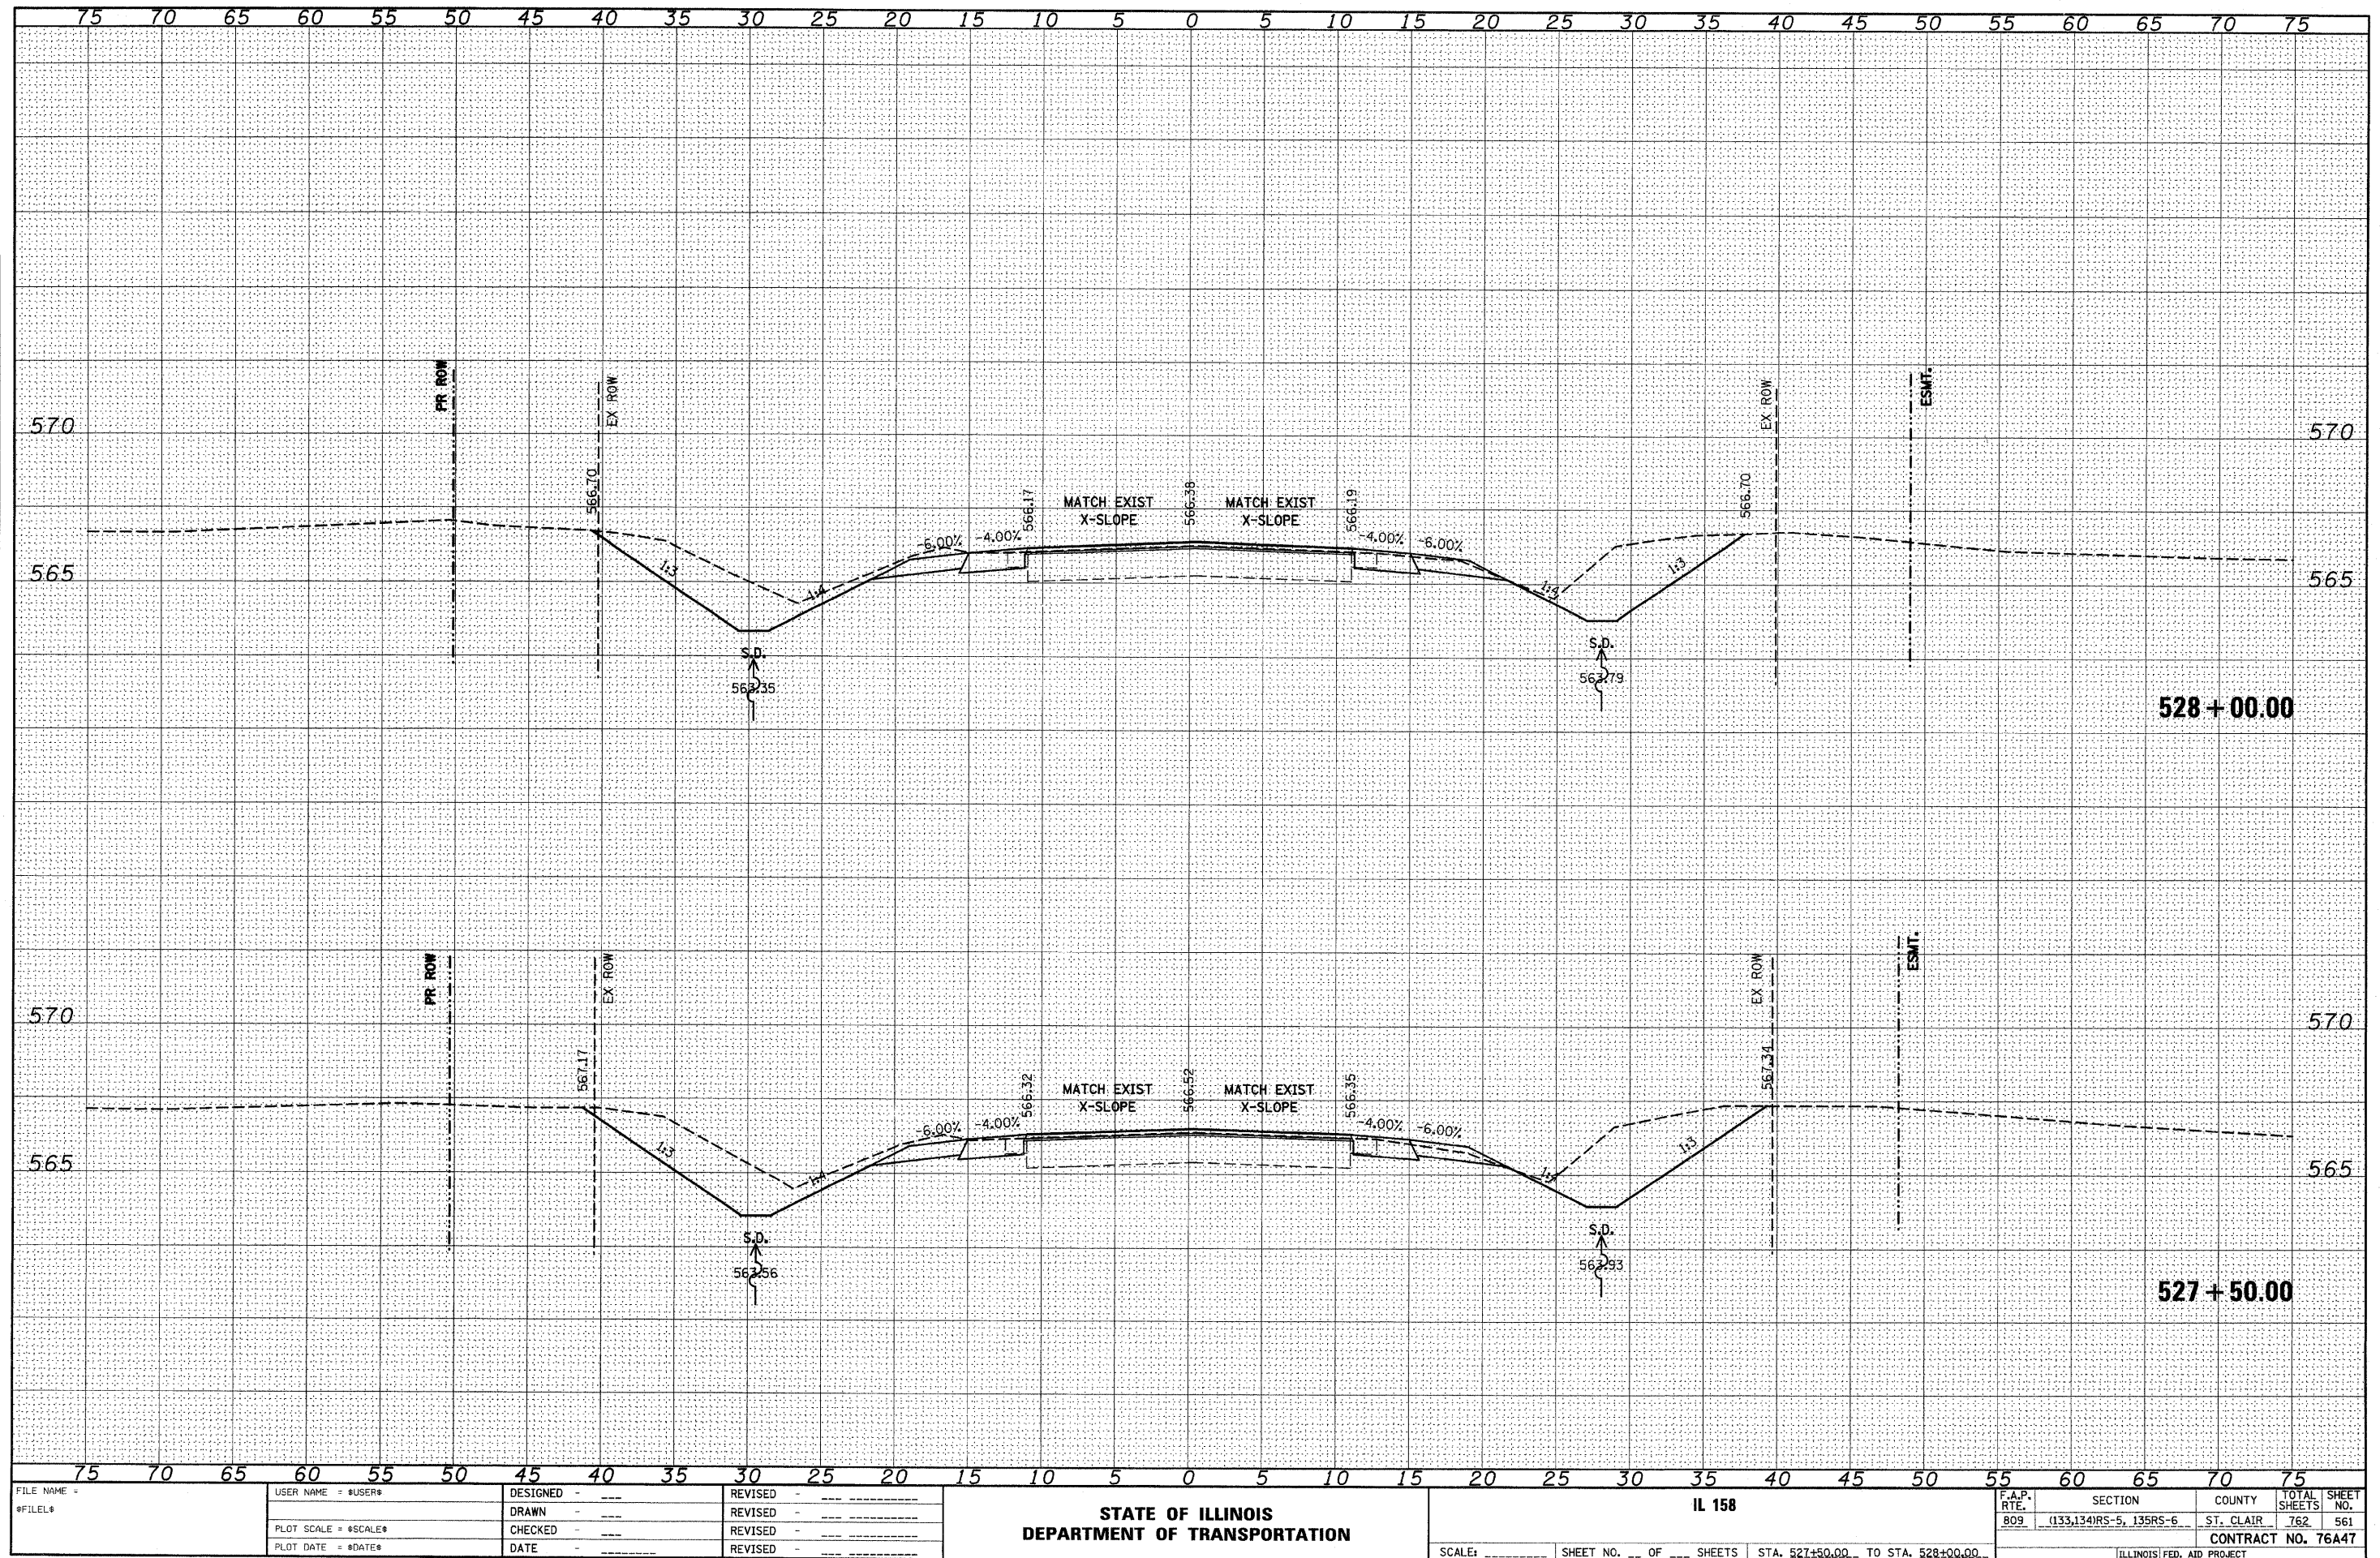

FINAL	SURVEYED	DATE
SURVEY	PLOTTED	BY
NOTE BOOK	TEMPLATE	
NO.	AREAS CHECKED	


ORIGINAL	SURVEYED	DATE
SURVEY	PLOTTED	BY
NOTE BOOK	TEMPLATE	
NO.	AREAS CHECKED	

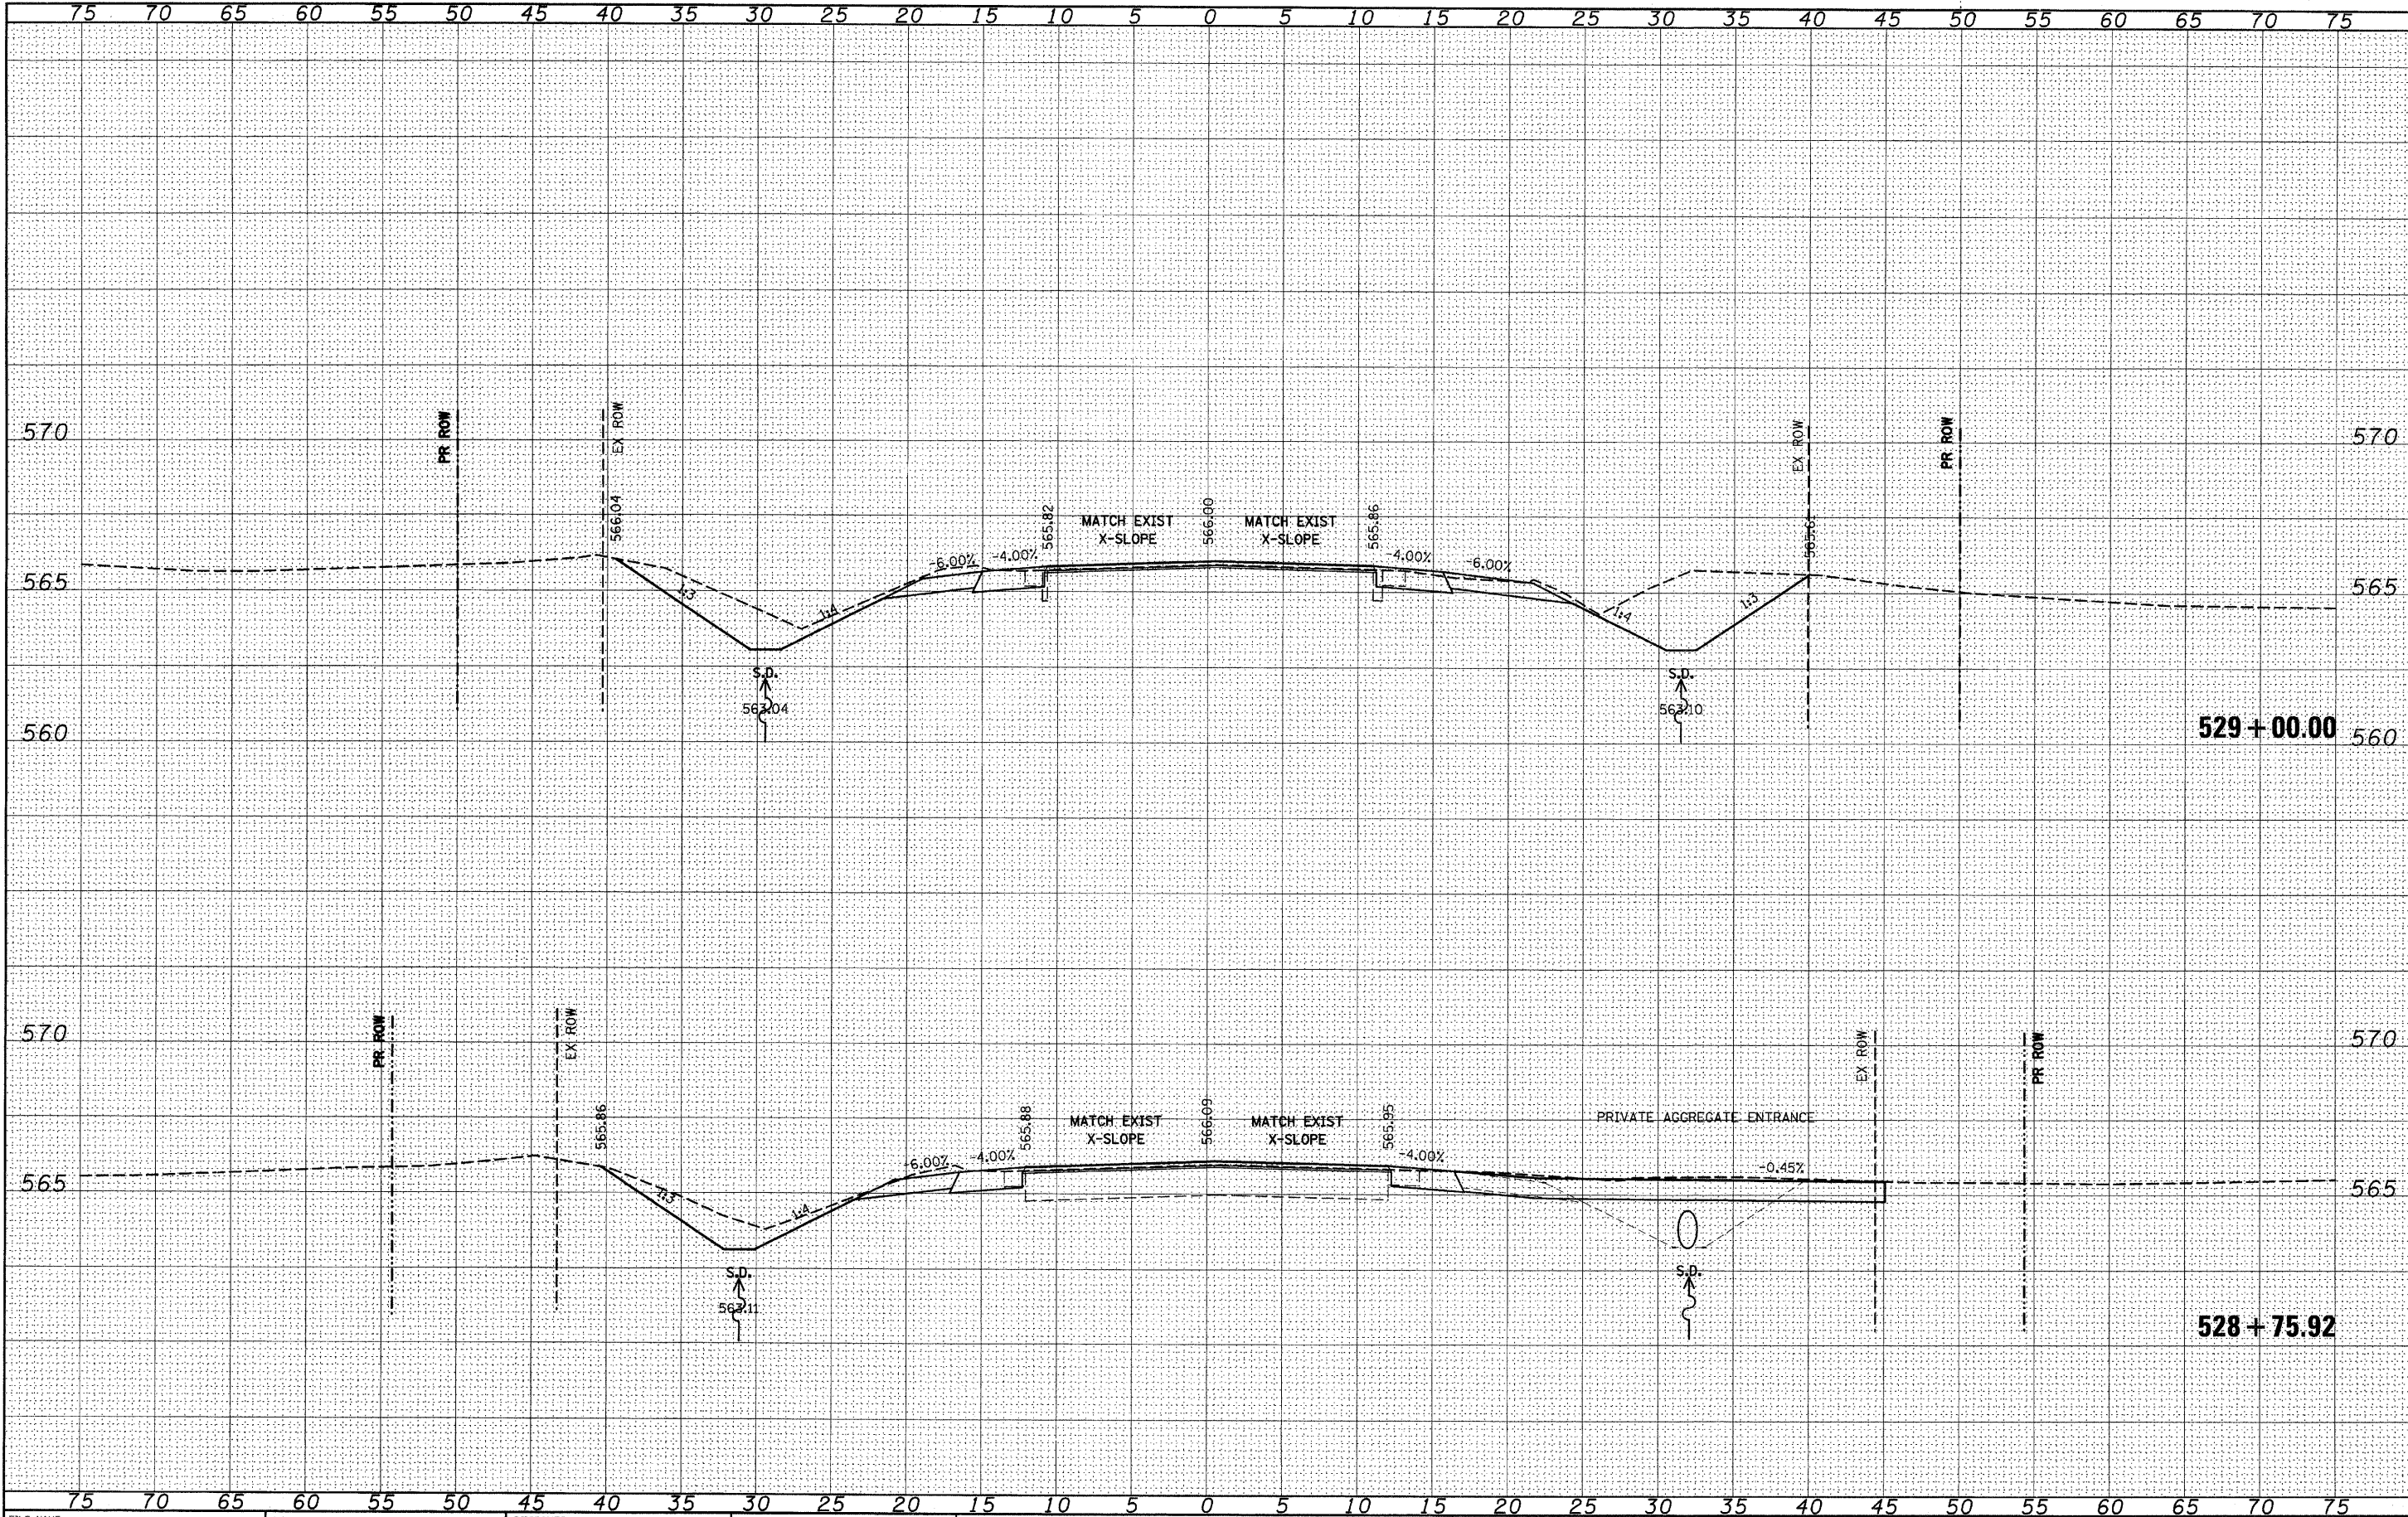

FILE NAME =	USER NAME = #USER#	DESIGNED -	REVISED -	STATE OF ILLINOIS DEPARTMENT OF TRANSPORTATION	IL 158	F.A.P. RTE.	SECTION	COUNTY	TOTAL SHEETS	SHEET NO.	
#FILE#		DRAWN -	REVISED -		809	(133,134)RS-5, 135RS-6	ST. CLAIR	762	562		
		PLOT SCALE = #SCALE#	CHECKED -								
		PLOT DATE = #DATE#	DATE -								
					SCALE: _____	SHEET NO. ____ OF ____ SHEETS		STA. 528+75.92 TO STA. 529+00.00		CONTRACT NO. 76A47	
											ILLINOIS FED. AID PROJECT


FINL	SURVED	BY	DATE
SURVEY	PLOTTED		
NOTE BOOK	TEMPLATE		
NO.	AREAS CHECKED		

ORIGINAL	SURVED	BY	DATE
SURVEY	PLOTTED		
NOTE BOOK	TEMPLATE		
NO.	AREAS CHECKED		

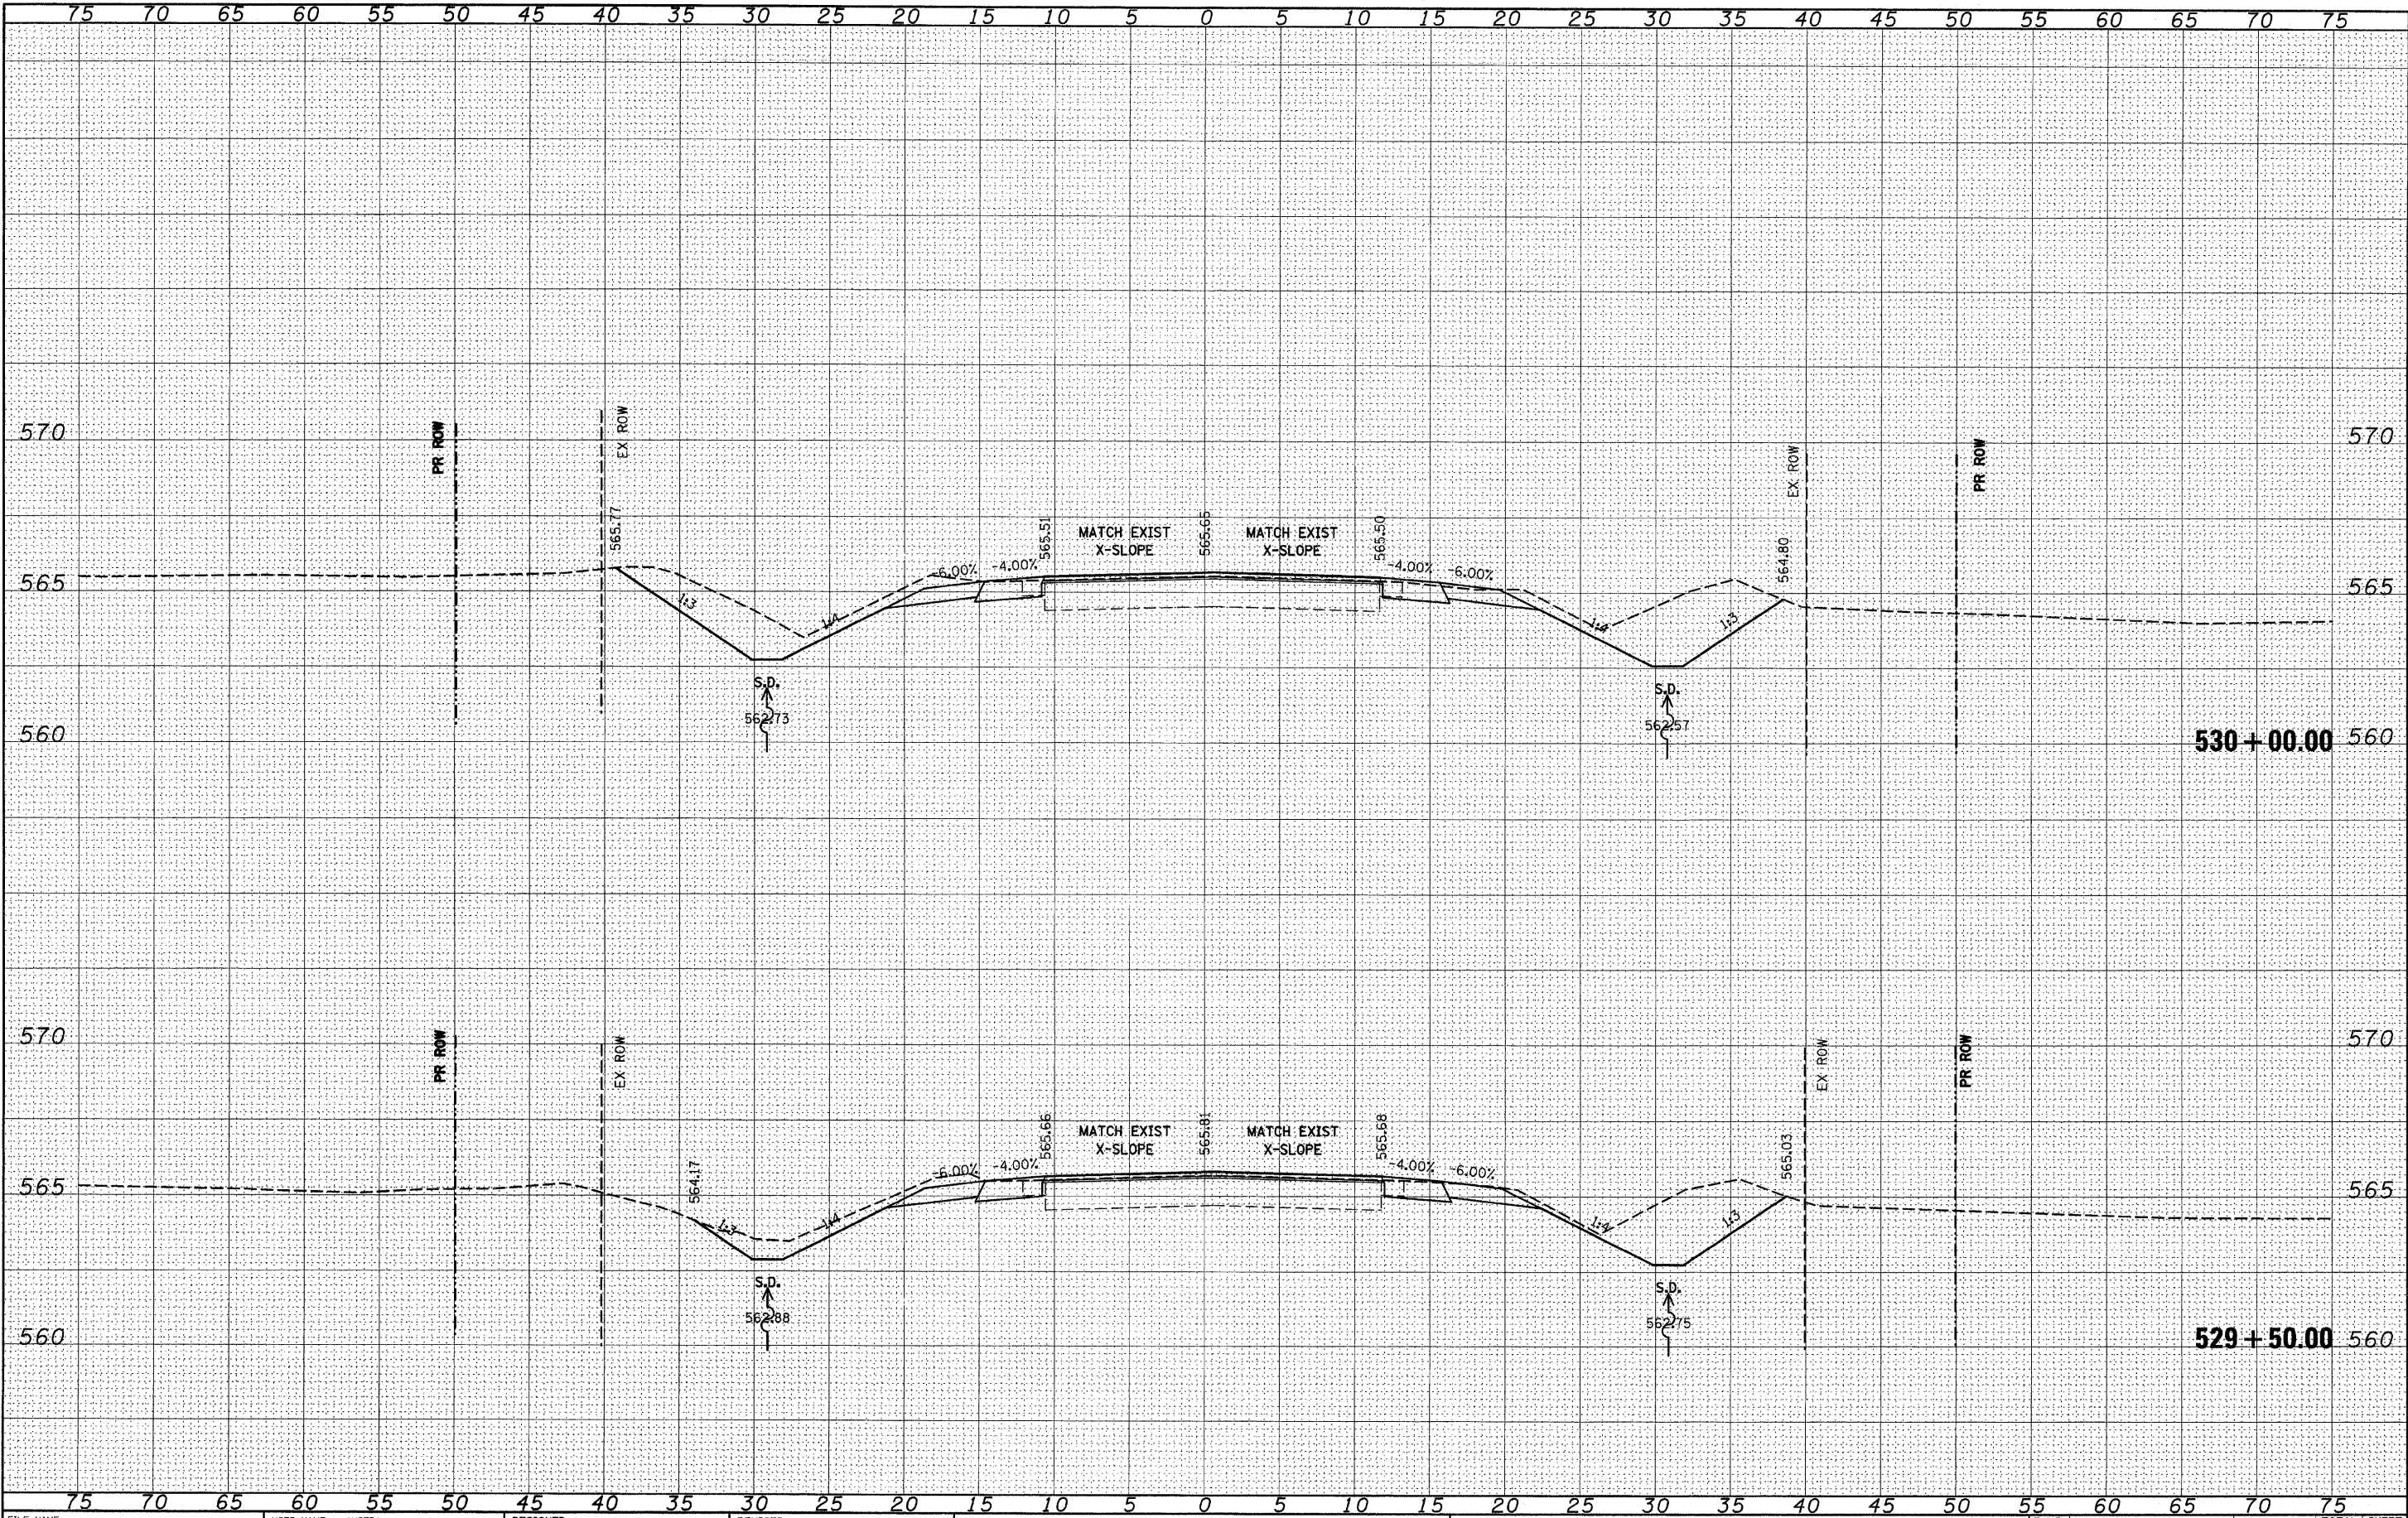


FILE NAME =	USER NAME = #USER#	DESIGNED -	REVISED -	STATE OF ILLINOIS DEPARTMENT OF TRANSPORTATION	IL 158	F.A.P. RTE. 809	SECTION 1133,134RS-5, 135RS-6	COUNTY ST. CLAIR	TOTAL SHEETS 762	SHEET NO. 563
#FILE#		DRAWN -	REVISED -							
		CHECKED -	REVISED -							
		DATE -	REVISED -							
				SCALE: _____ SHEET NO. ____ OF ____ SHEETS		STA. 529+50.00 TO STA. 530+00.00		ILLINOIS FED. AID PROJECT		

ORIGINAL SURVEY	SURVEYED	BY	DATE
NOTE BOOK	PLOTTED		
	TEMPLATE		
	AREAS		
NO. _____	AREAS CHECKED _____		

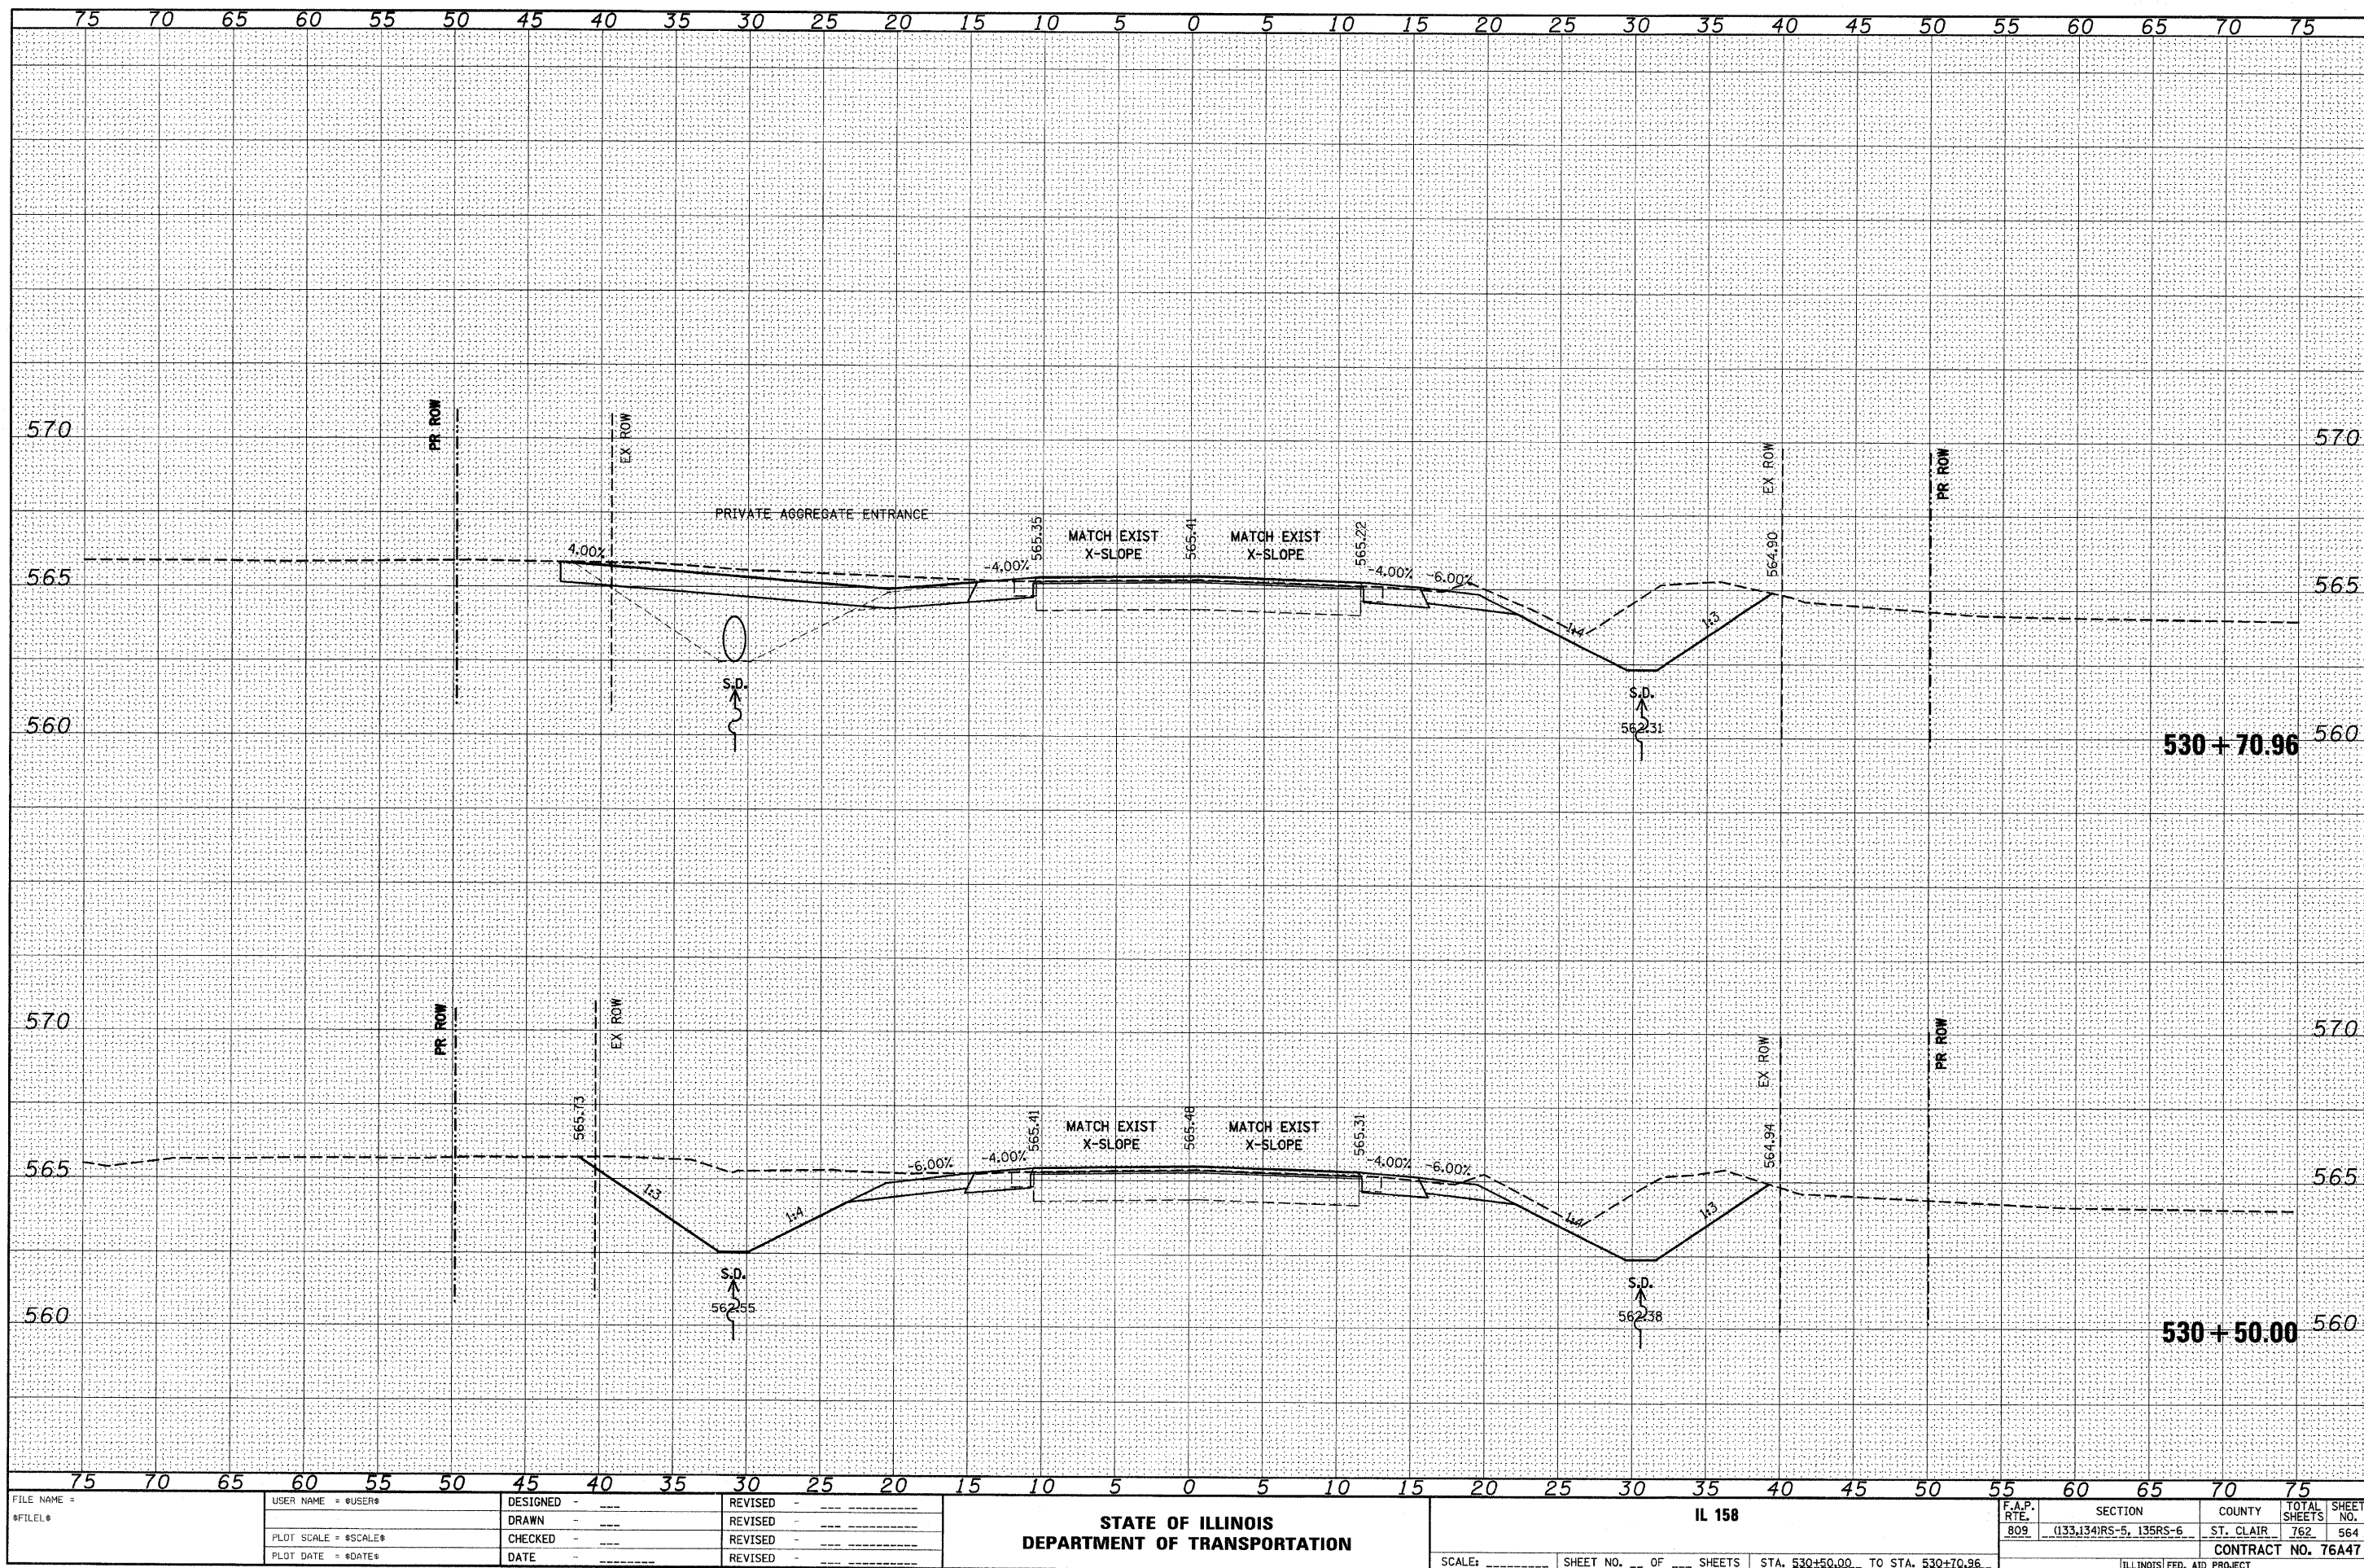

DATE	BY	SURVEYED	NOTED	AREA
NO.				


DATE	BY	DESIGNED	NOTED	AREA
NO.				

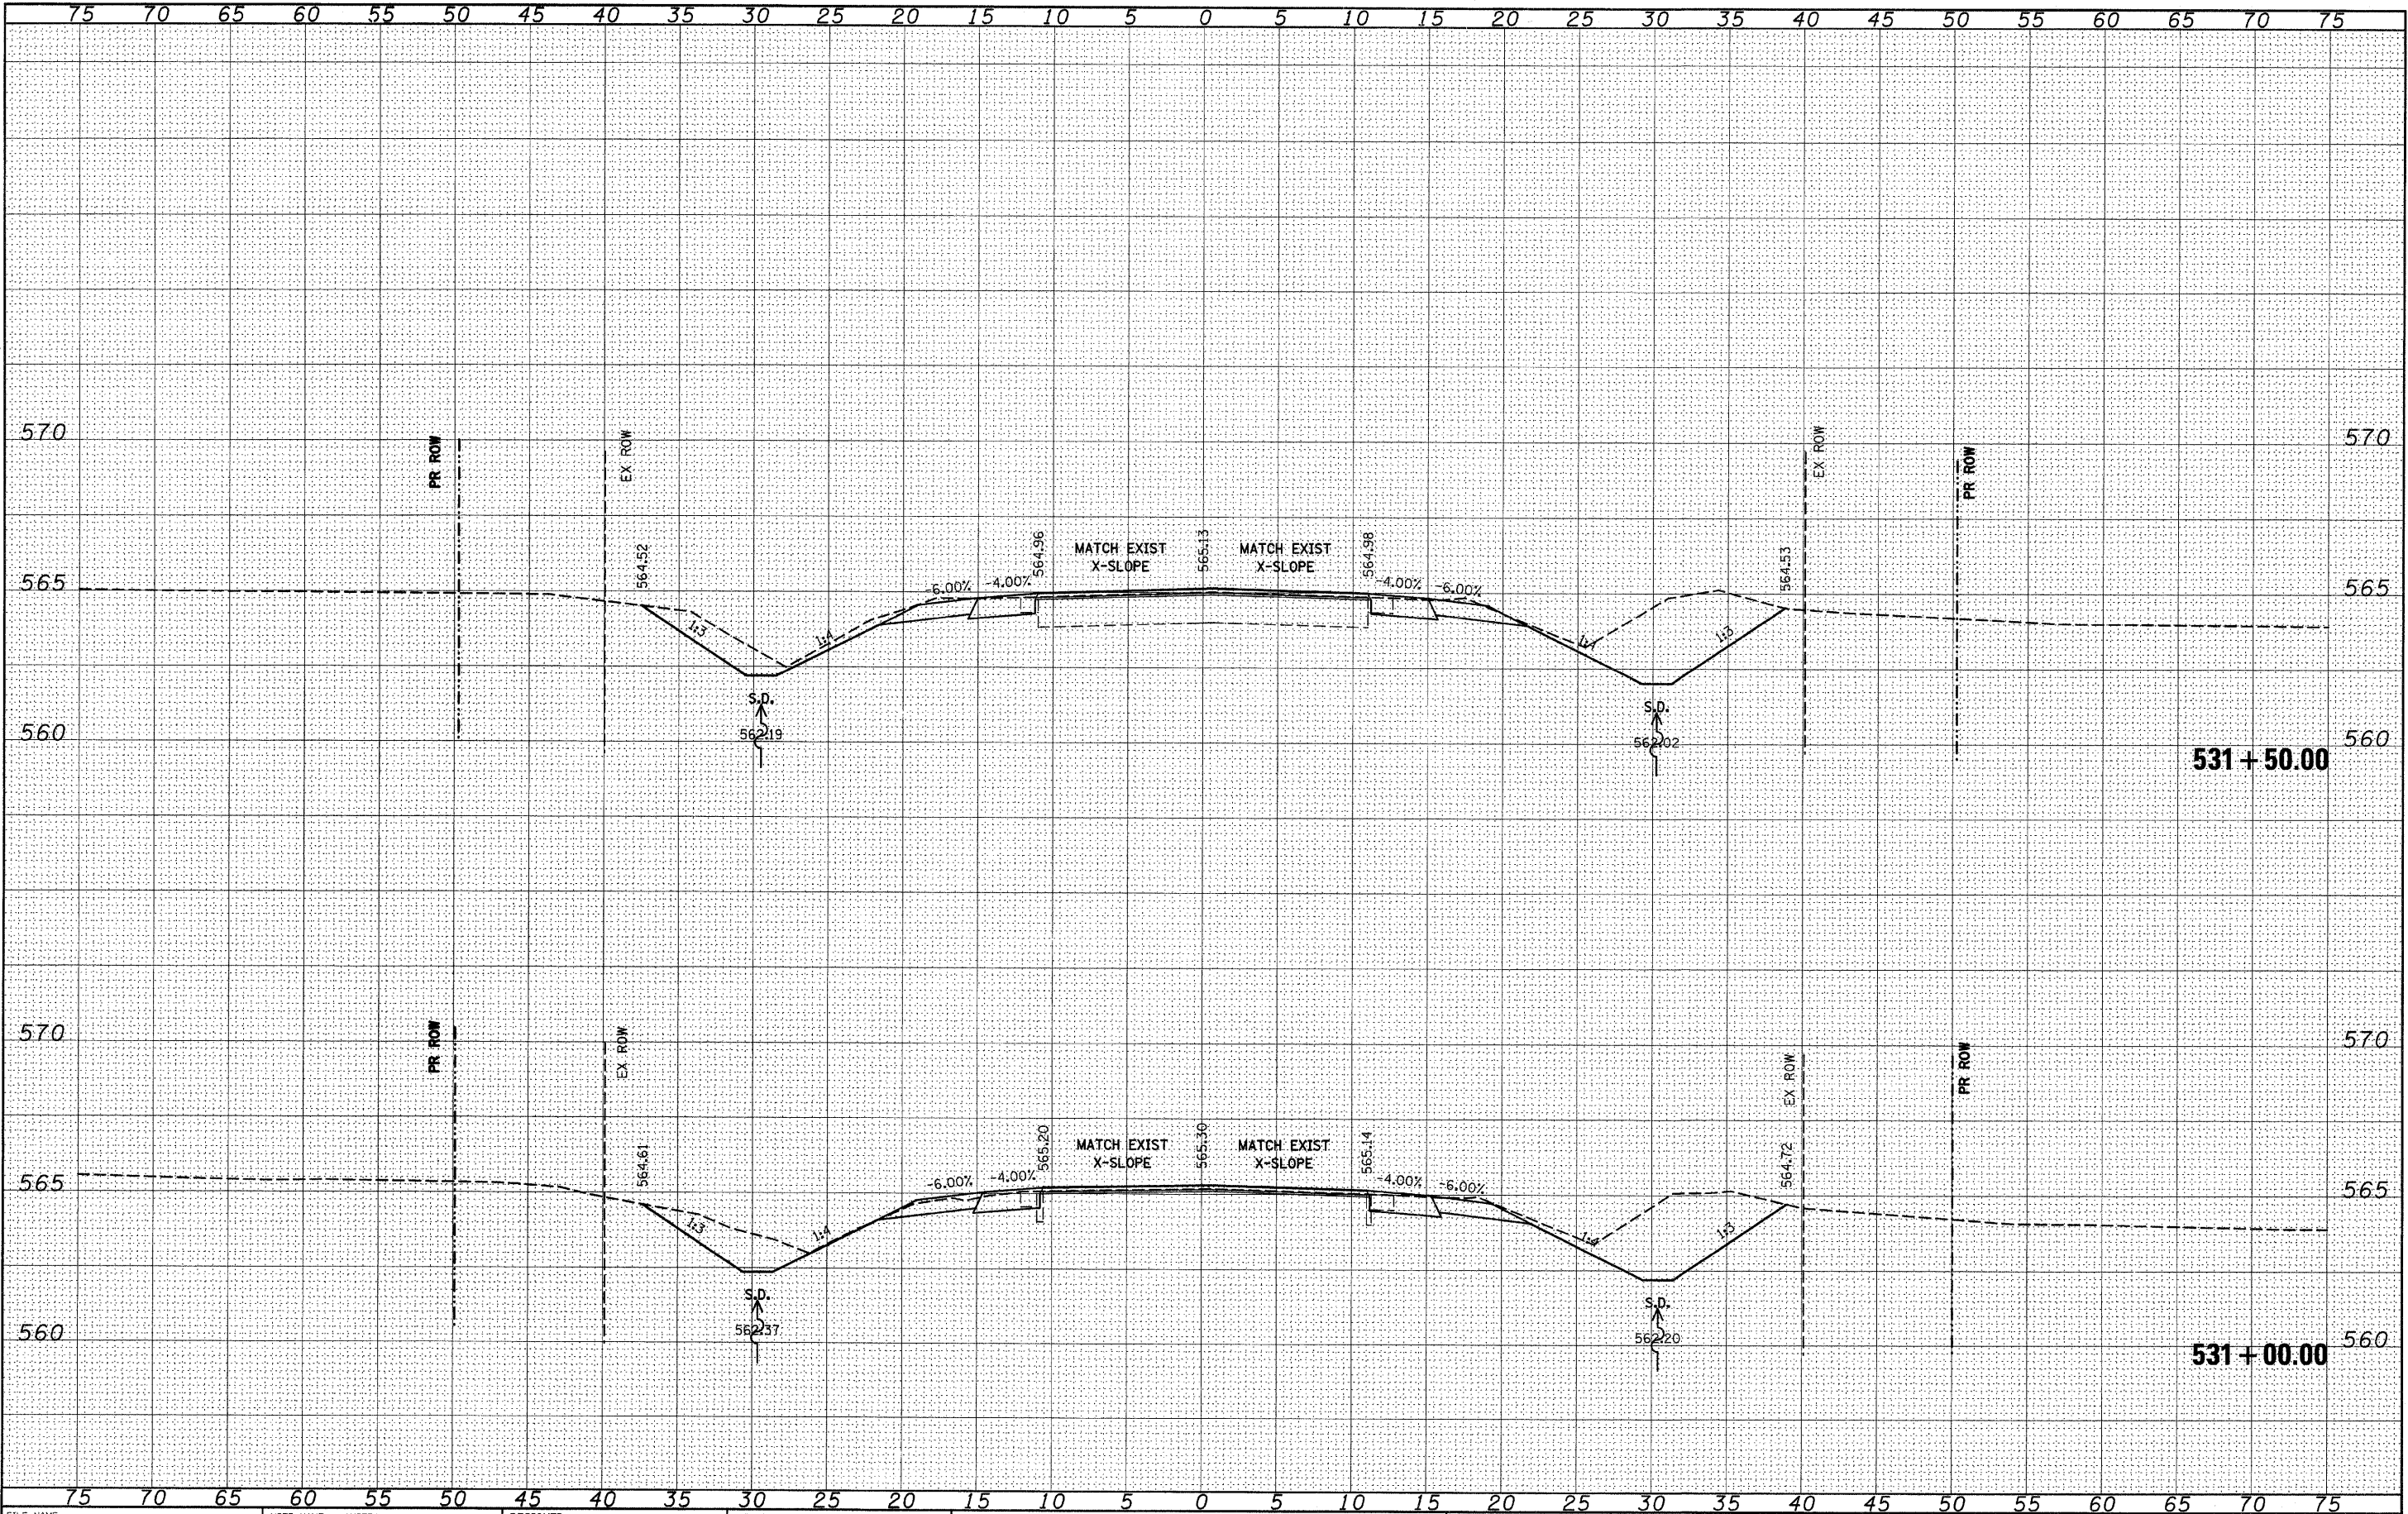

FILE NAME =	USER NAME = *USER*	DESIGNED -	REVISED -	STATE OF ILLINOIS DEPARTMENT OF TRANSPORTATION		IL 158		F.A.P. RTE. 809		SECTION (133,134)RS-5, 135RS-6	COUNTY ST. CLAIR	TOTAL SHEETS 762	SHEET NO. 565
*FILE#		DRAWN -	REVISED -			SCALE: _____		SHEET NO. ____ OF ____ SHEETS		STA. 531+00.00 TO STA. 531+50.00		CONTRACT NO. 76A47	
		PLOT SCALE = *SCALE*	CHECKED -							ILLINOIS FED. AID PROJECT			
		PLOT DATE = *DATE*	DATE -										

FINAL SURVEY	SURVEYED	BY	DATE
NOTE BOOK	PLOTTED		
NO.	TEMPLATE		
	AREAS		
	CHECKED		


ORIGINAL SURVEY	SURVEYED	BY	DATE
NOTE BOOK	PLOTTED		
NO.	TEMPLATE		
	AREAS		
	CHECKED		

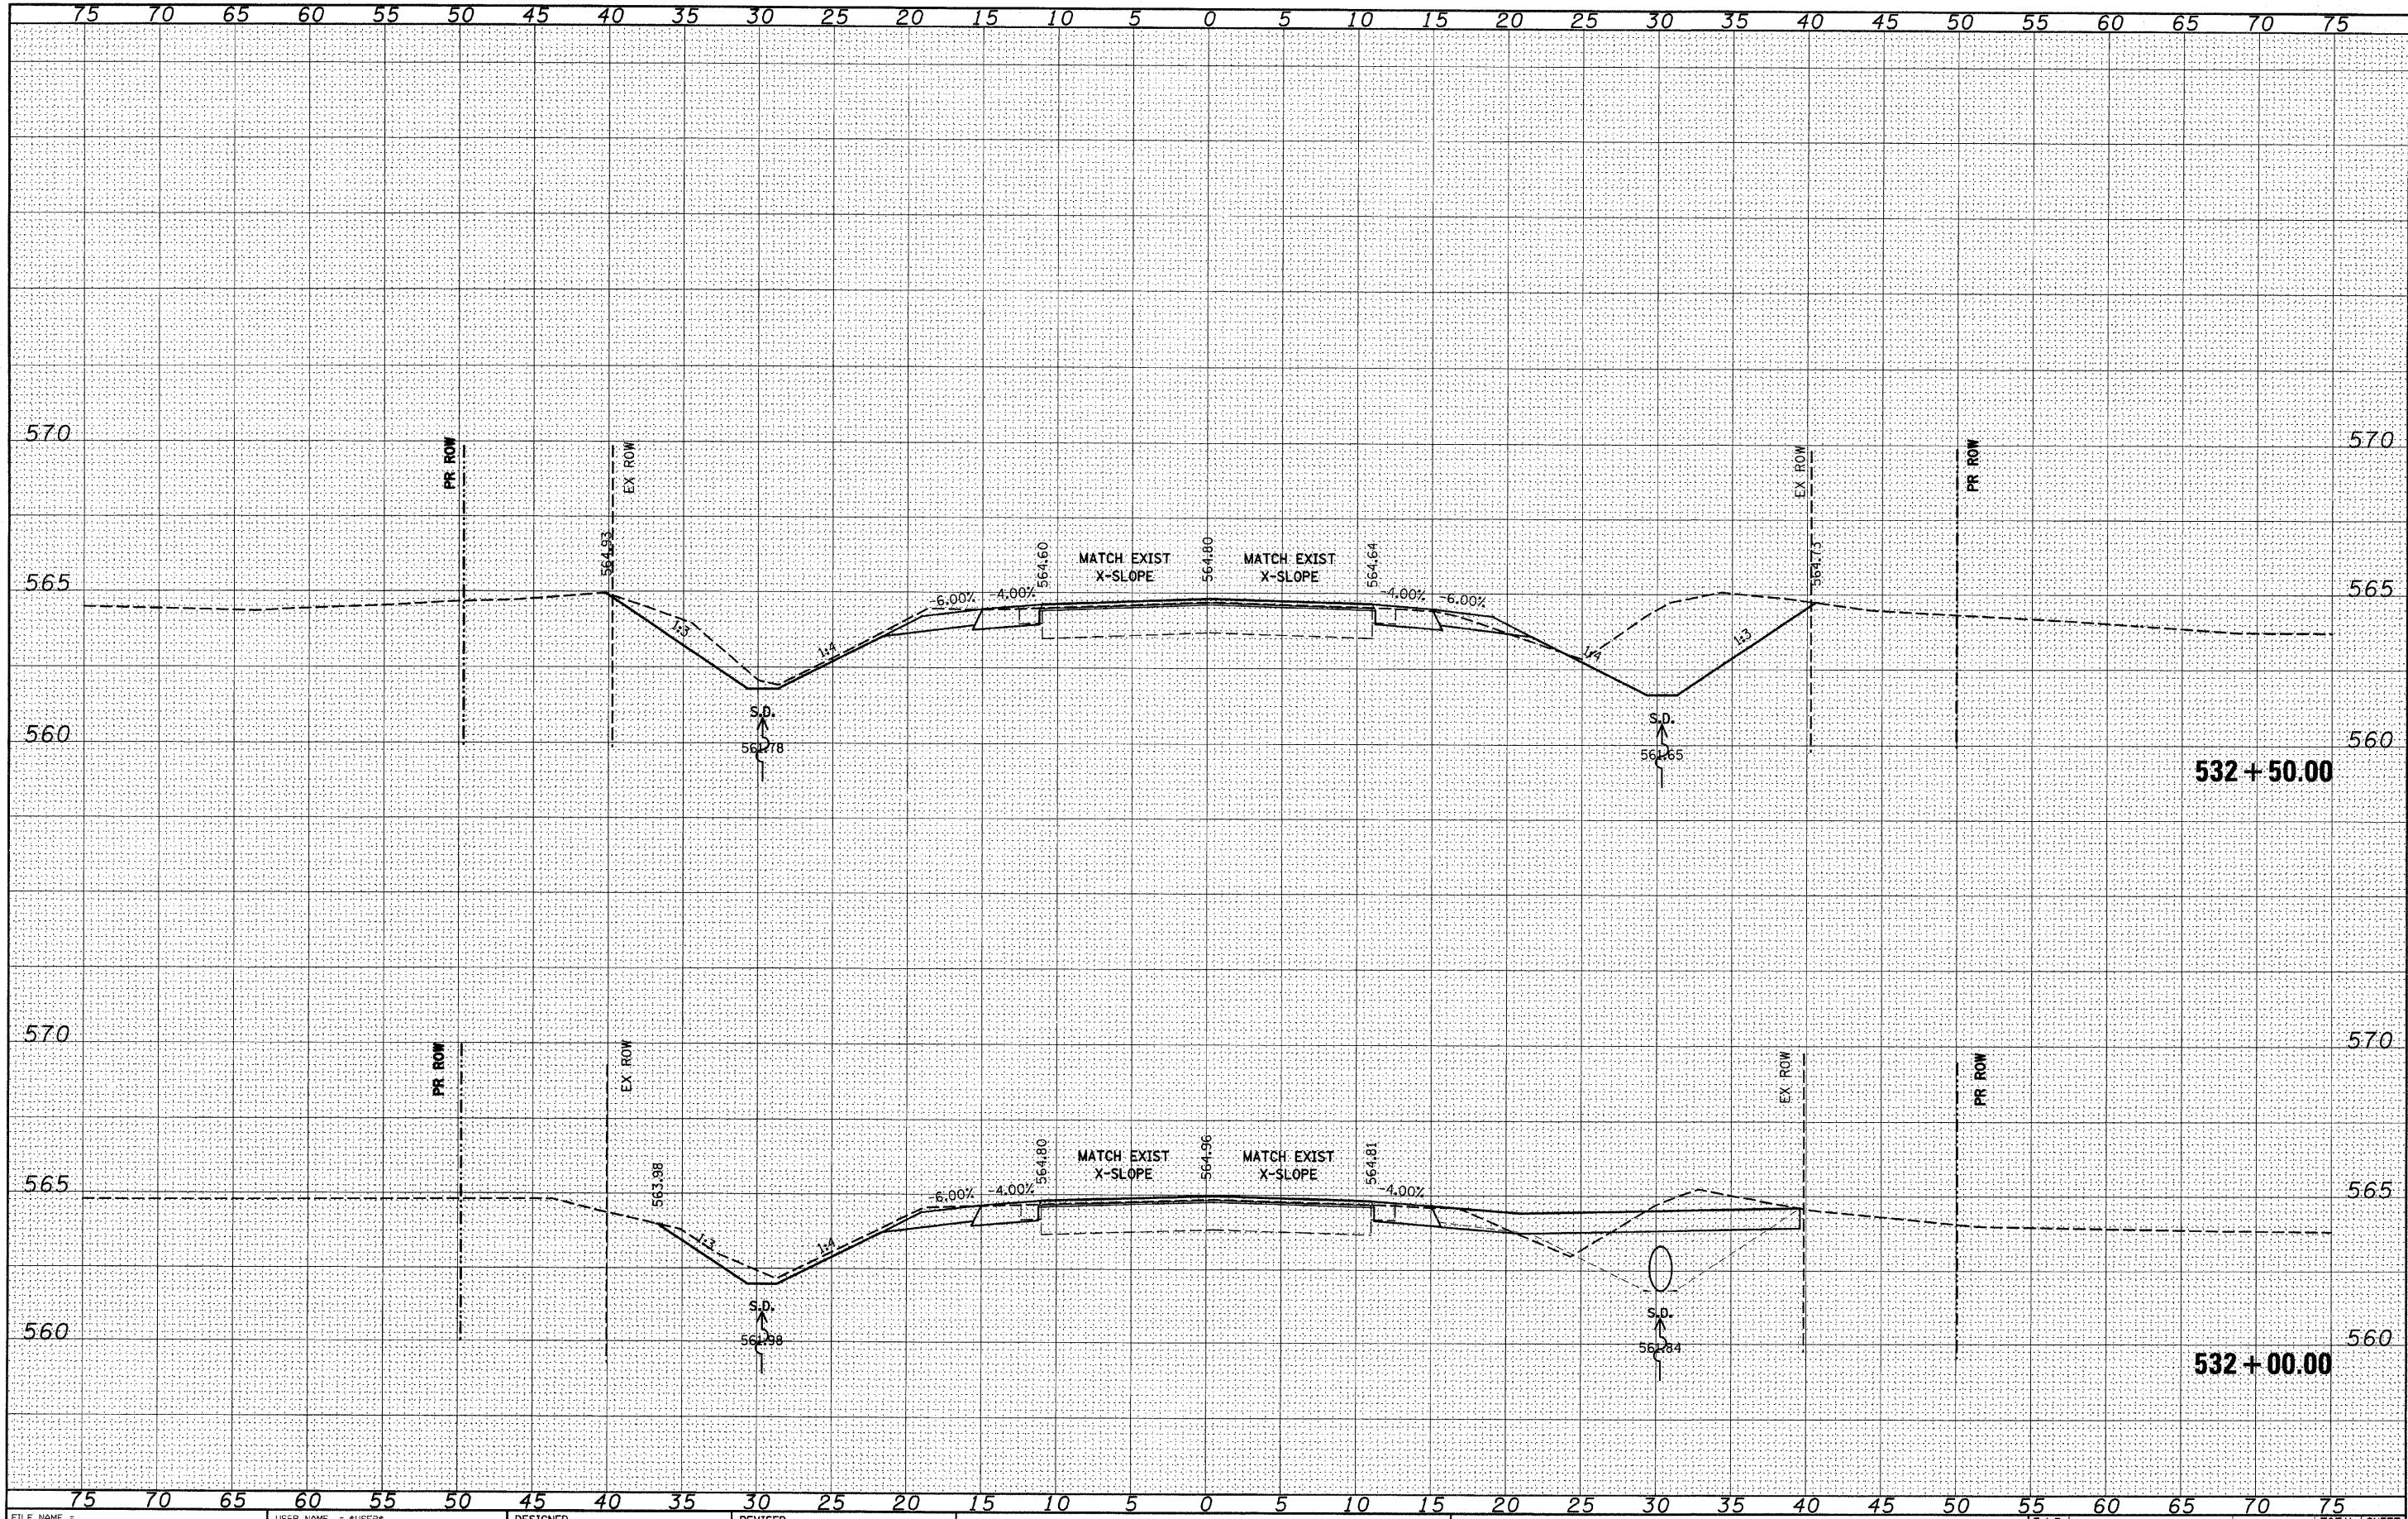

FILE NAME =	USER NAME = #USER#	DESIGNED -	REVISED -	STATE OF ILLINOIS DEPARTMENT OF TRANSPORTATION	IL 158	F.A.P. RTE. 809	SECTION (133,134)RS-5, 135RS-6	COUNTY ST. CLAIR	TOTAL SHEETS 762	SHEET NO. 566
#FILEL#		DRAWN -	REVISED -							
		CHECKED -	REVISED -							
		DATE -	REVISED -							
PLOT SCALE = #SCALE#					SCALE: _____	SHEET NO. ___ OF ___ SHEETS		STA. 532+00.00 TO STA. 532+50.00		ILLINOIS FED. AID PROJECT
PLOT DATE = #DATE#					CONTRACT NO. 76A47					


FINAL	SURVEYED	BY	DATE
SURVEY	PLOTTED		
NOTE BOOK	TEMPLATE		
NO.	AREAS CHECKED		

ORIGINAL	SURVEYED	BY	DATE
SURVEY	PLOTTED		
NOTE BOOK	TEMPLATE		
NO.	AREAS CHECKED		

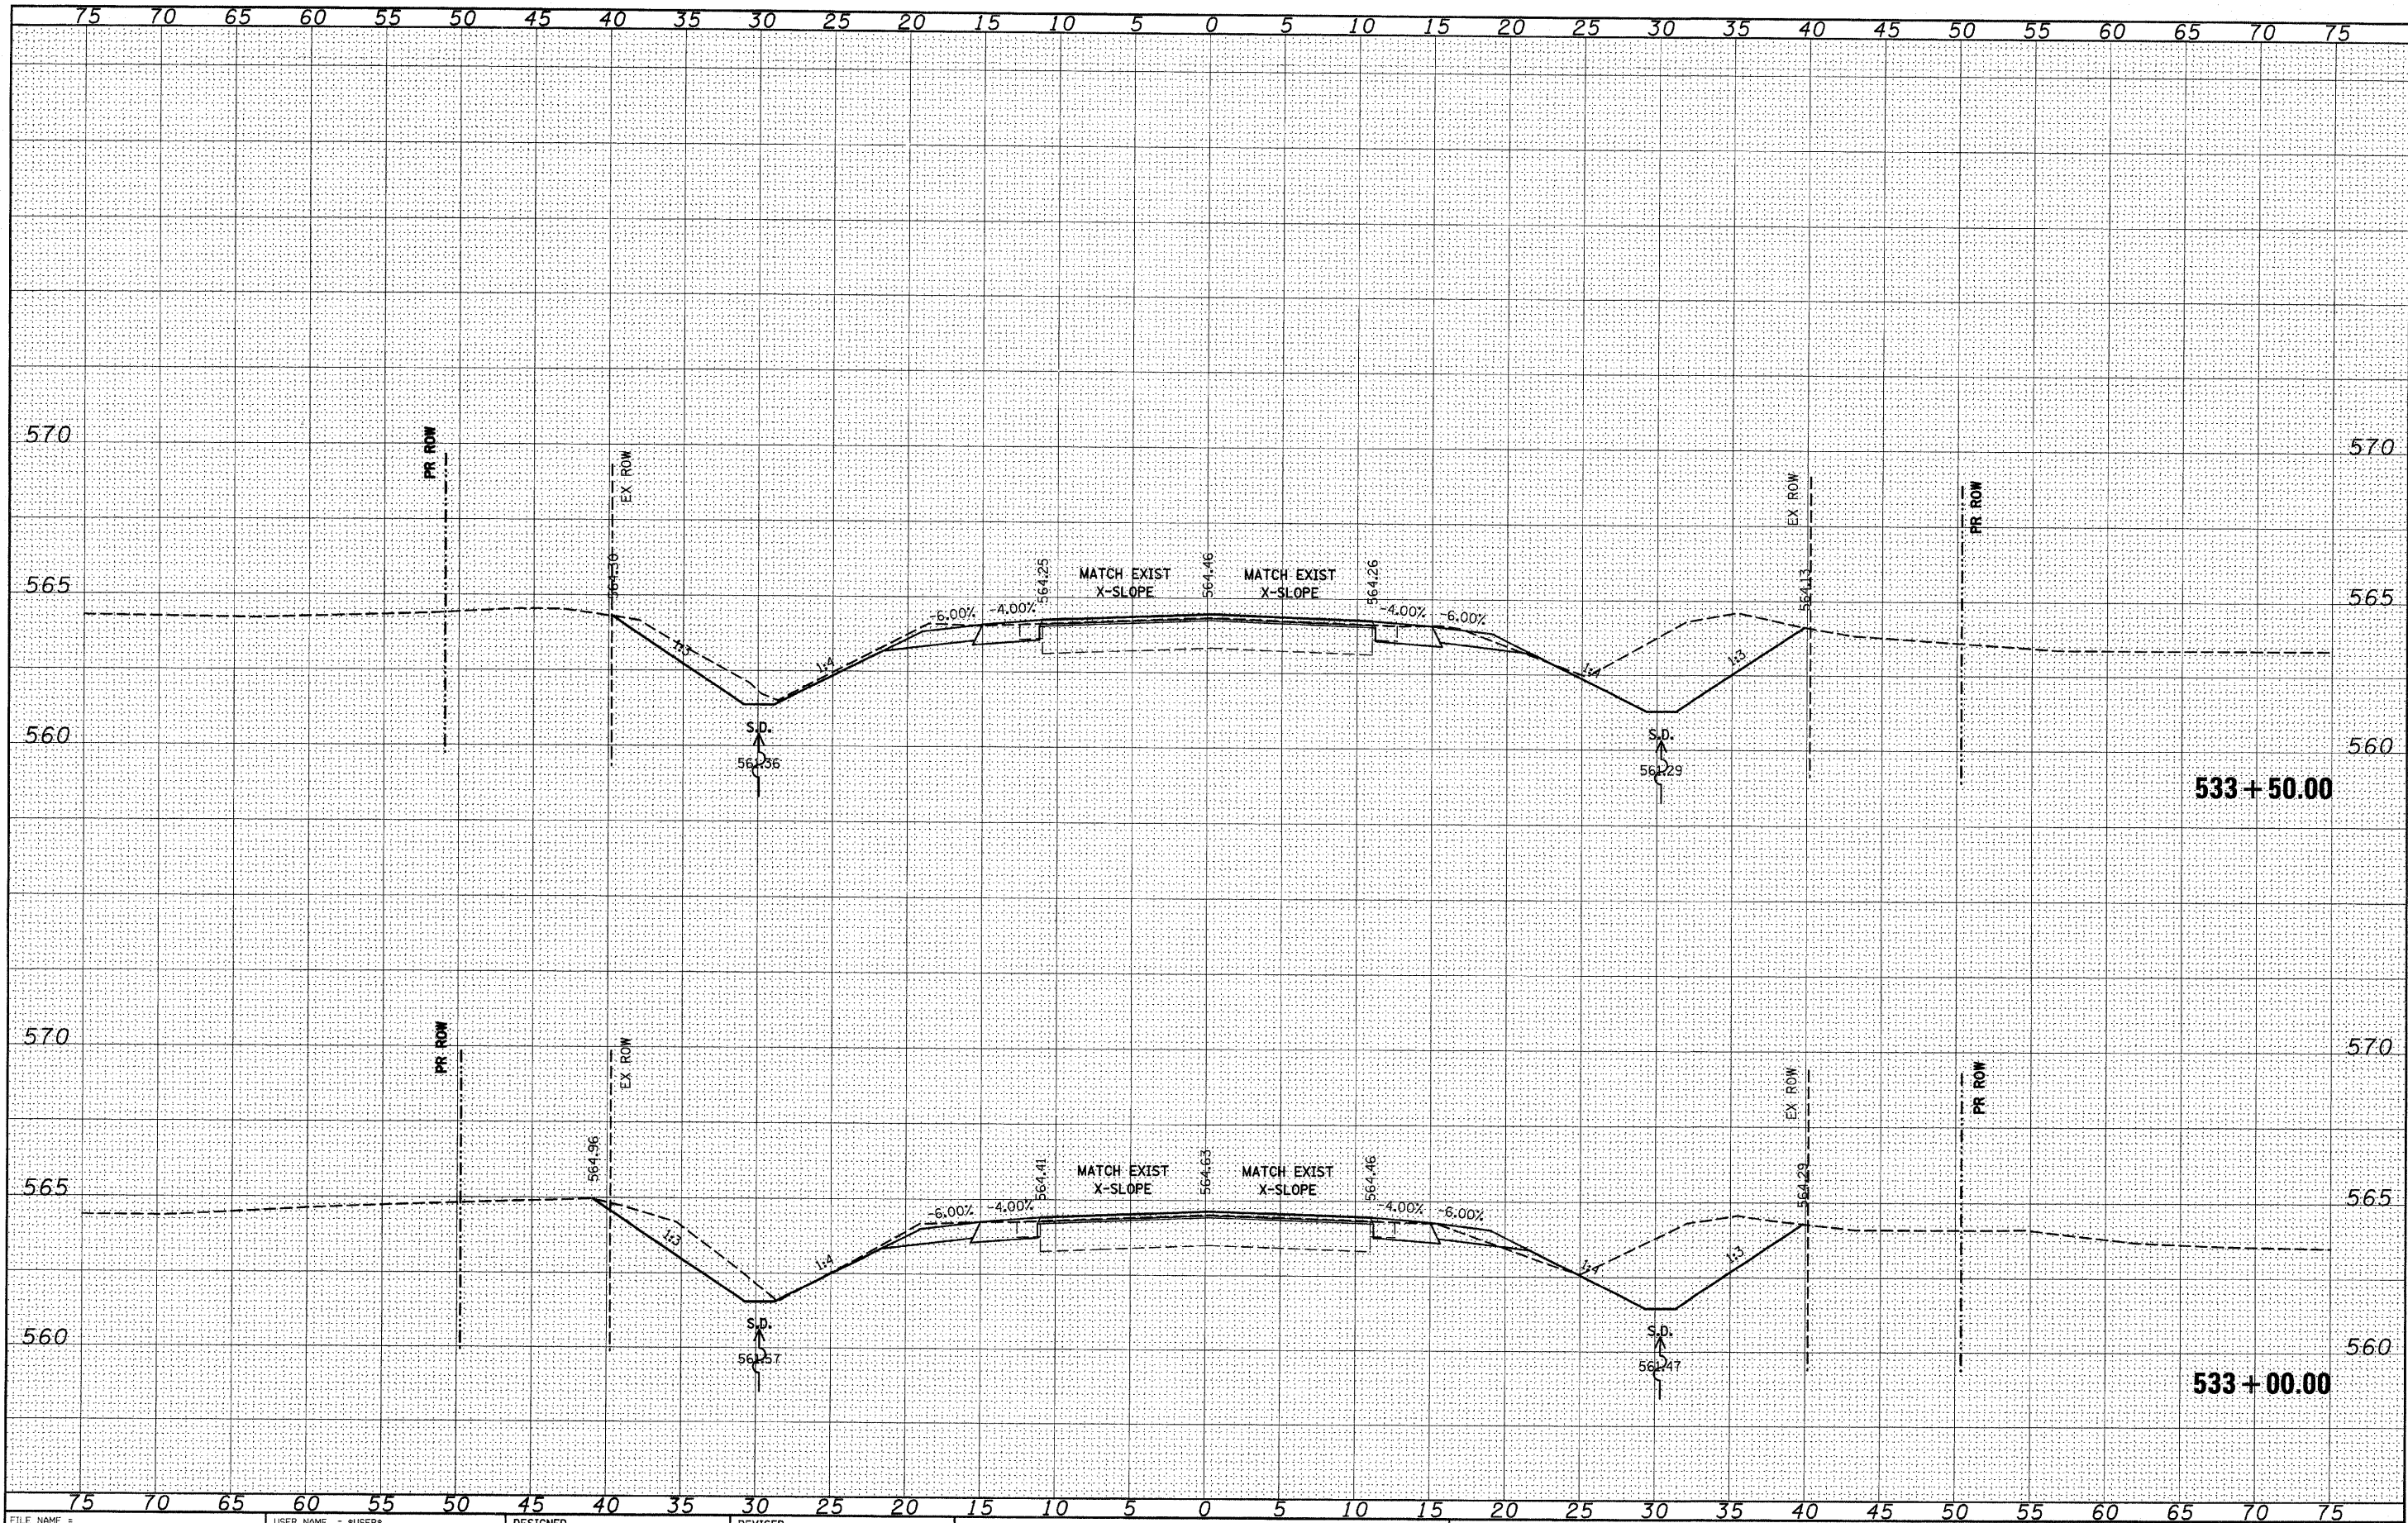


FILE NAME =	USER NAME = \$USER\$	DESIGNED -	REVISED -	STATE OF ILLINOIS DEPARTMENT OF TRANSPORTATION		IL 158		F.A.P. RTE. 809		SECTION (133,134)RS-5, 135RS-6	COUNTY ST. CLAIR	TOTAL SHEETS 762	SHEET NO. 567	
\$FILEL\$		DRAWN -	REVISED -					SCALE: _____		SHEET NO. ____ OF ____ SHEETS	STA. 533+00.00 TO STA. 533+50.00		CONTRACT NO. 76A47	
		CHECKED -	REVISED -								ILLINOIS FED. AID PROJECT			
		DATE -	REVISED -											

ORIGINAL		BY	DATE
SURVEYED			
PLOTTED			
TEMPLATE			
AREAS			
AREAS CHECKED			

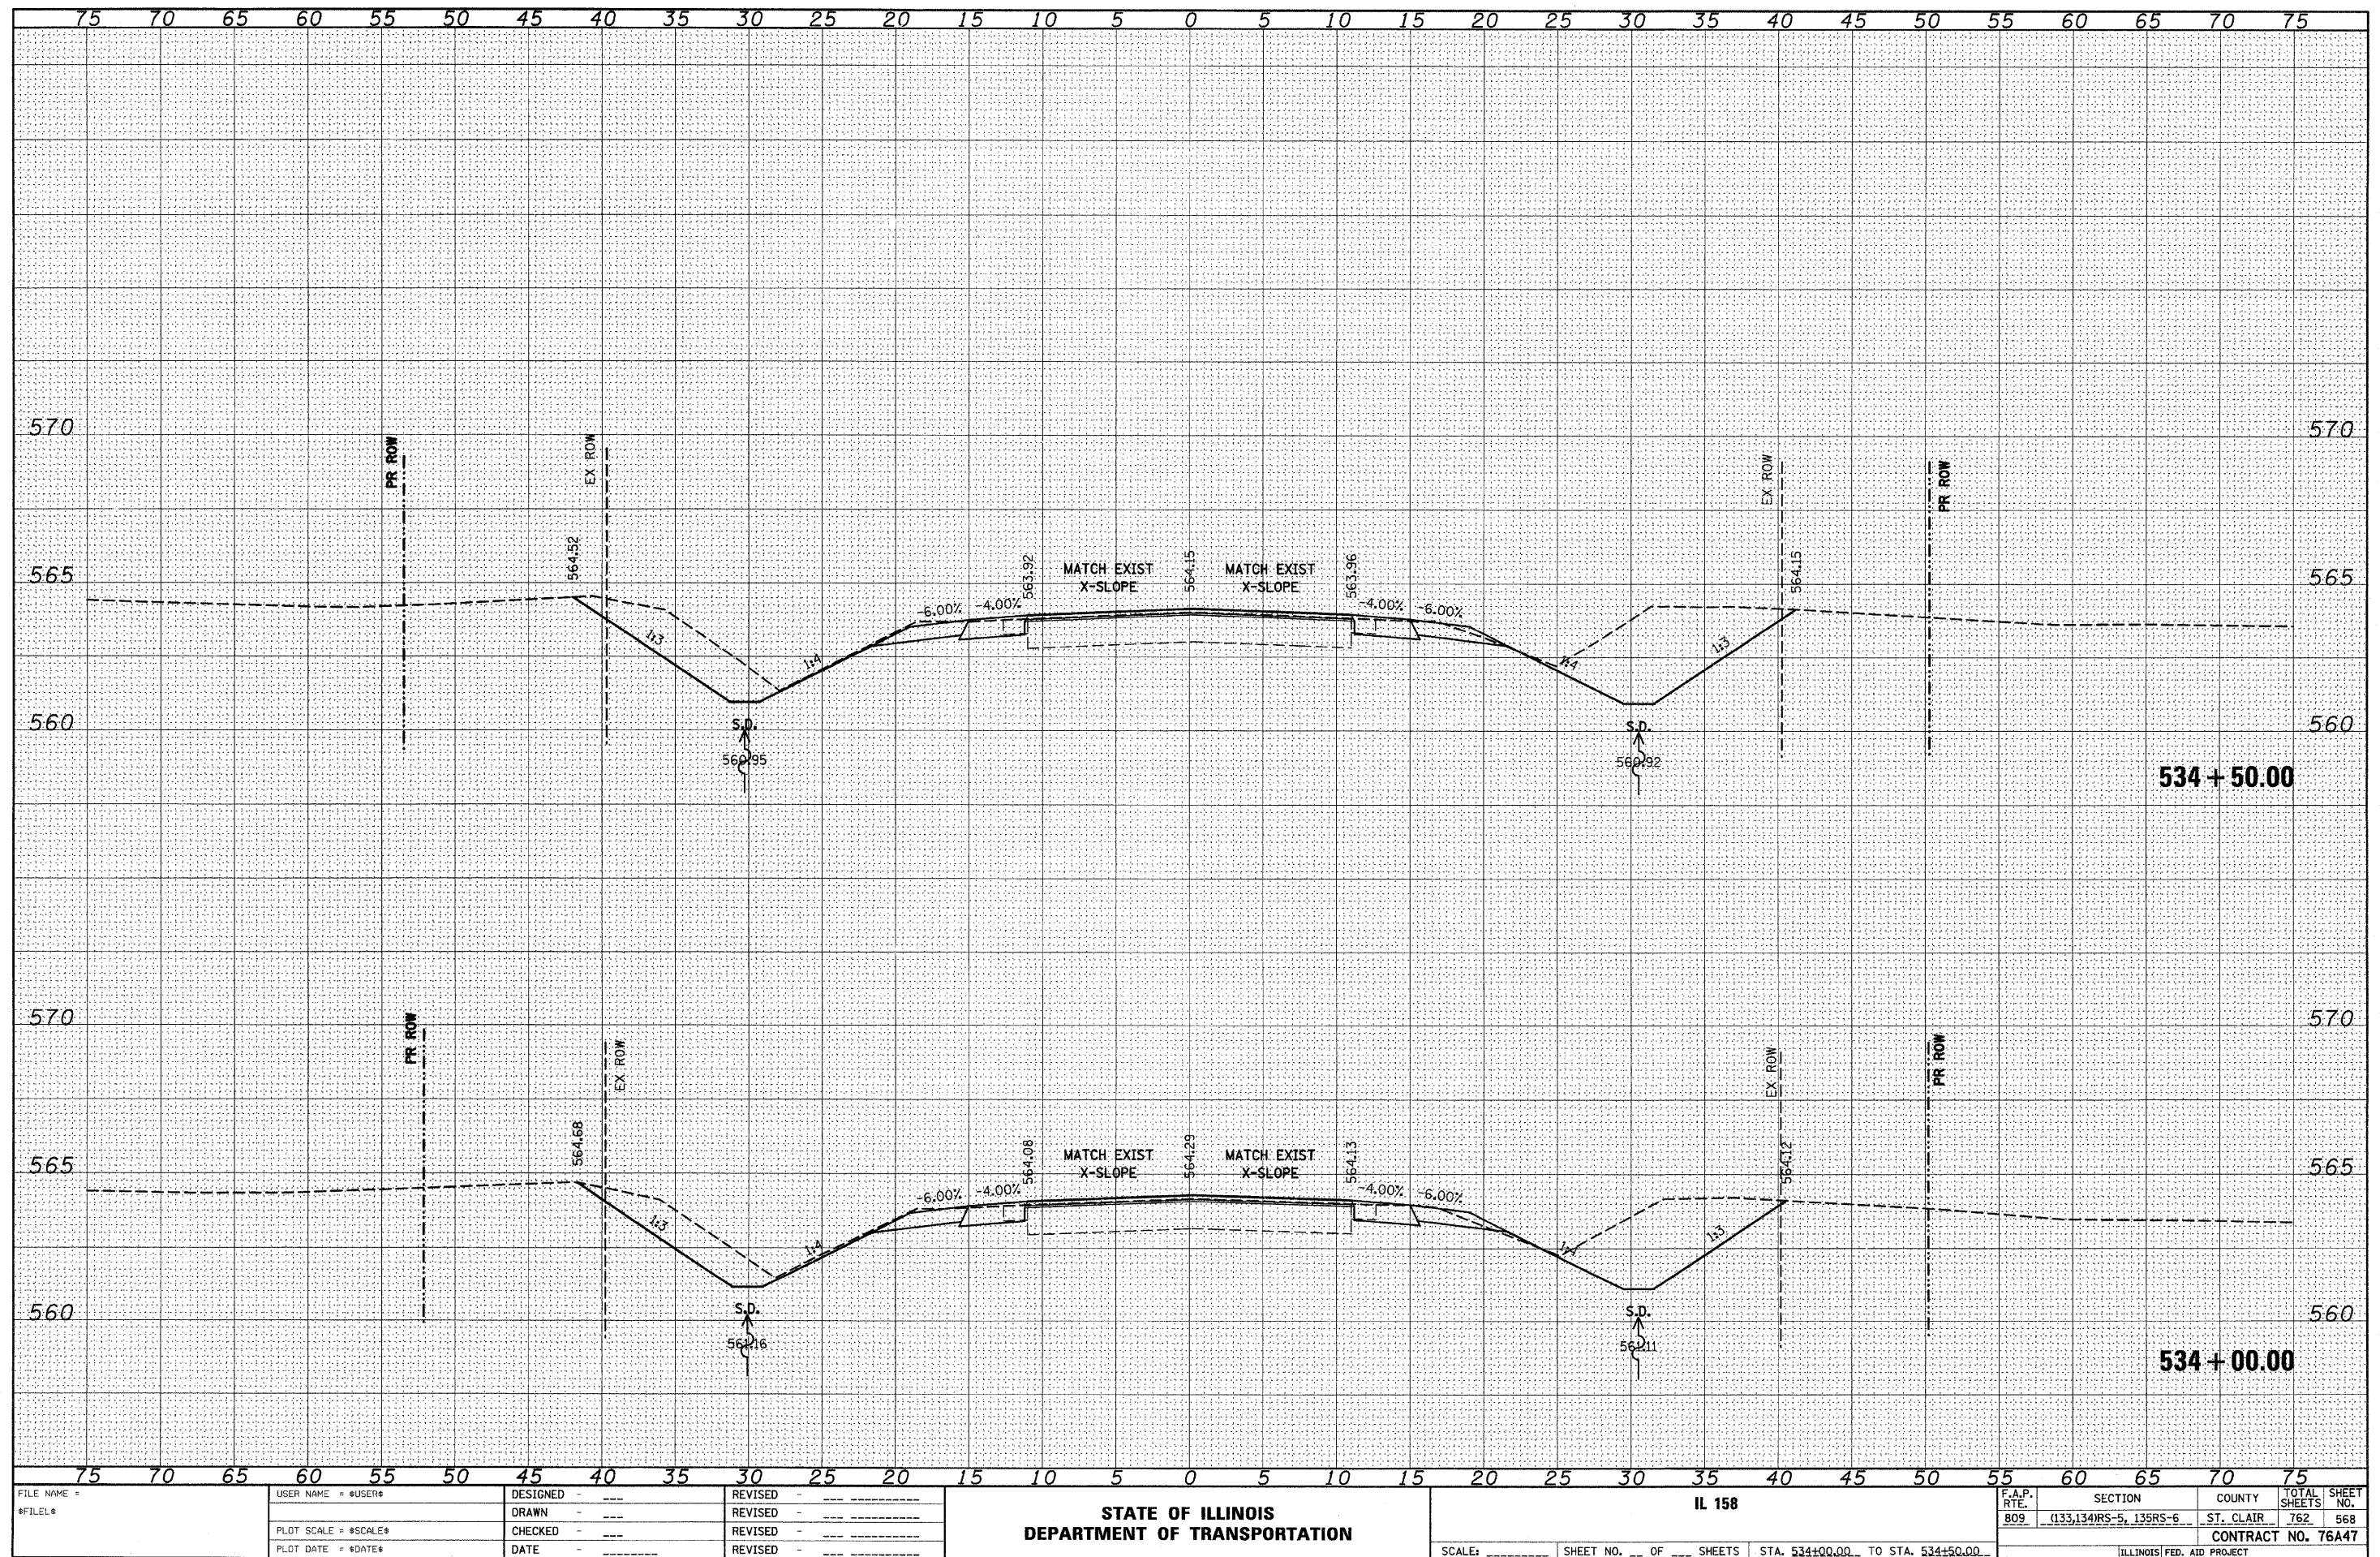


FINAL	SURVEY	DATE	BY
DESIGNED	PLOTTED		
NOTE BOOK	TEMPLATE		
NO.	AREAS CHECKED		

ORIGINAL	SURVEY	DATE	BY
DESIGNED	PLOTTED		
NOTE BOOK	TEMPLATE		
NO.	AREAS CHECKED		

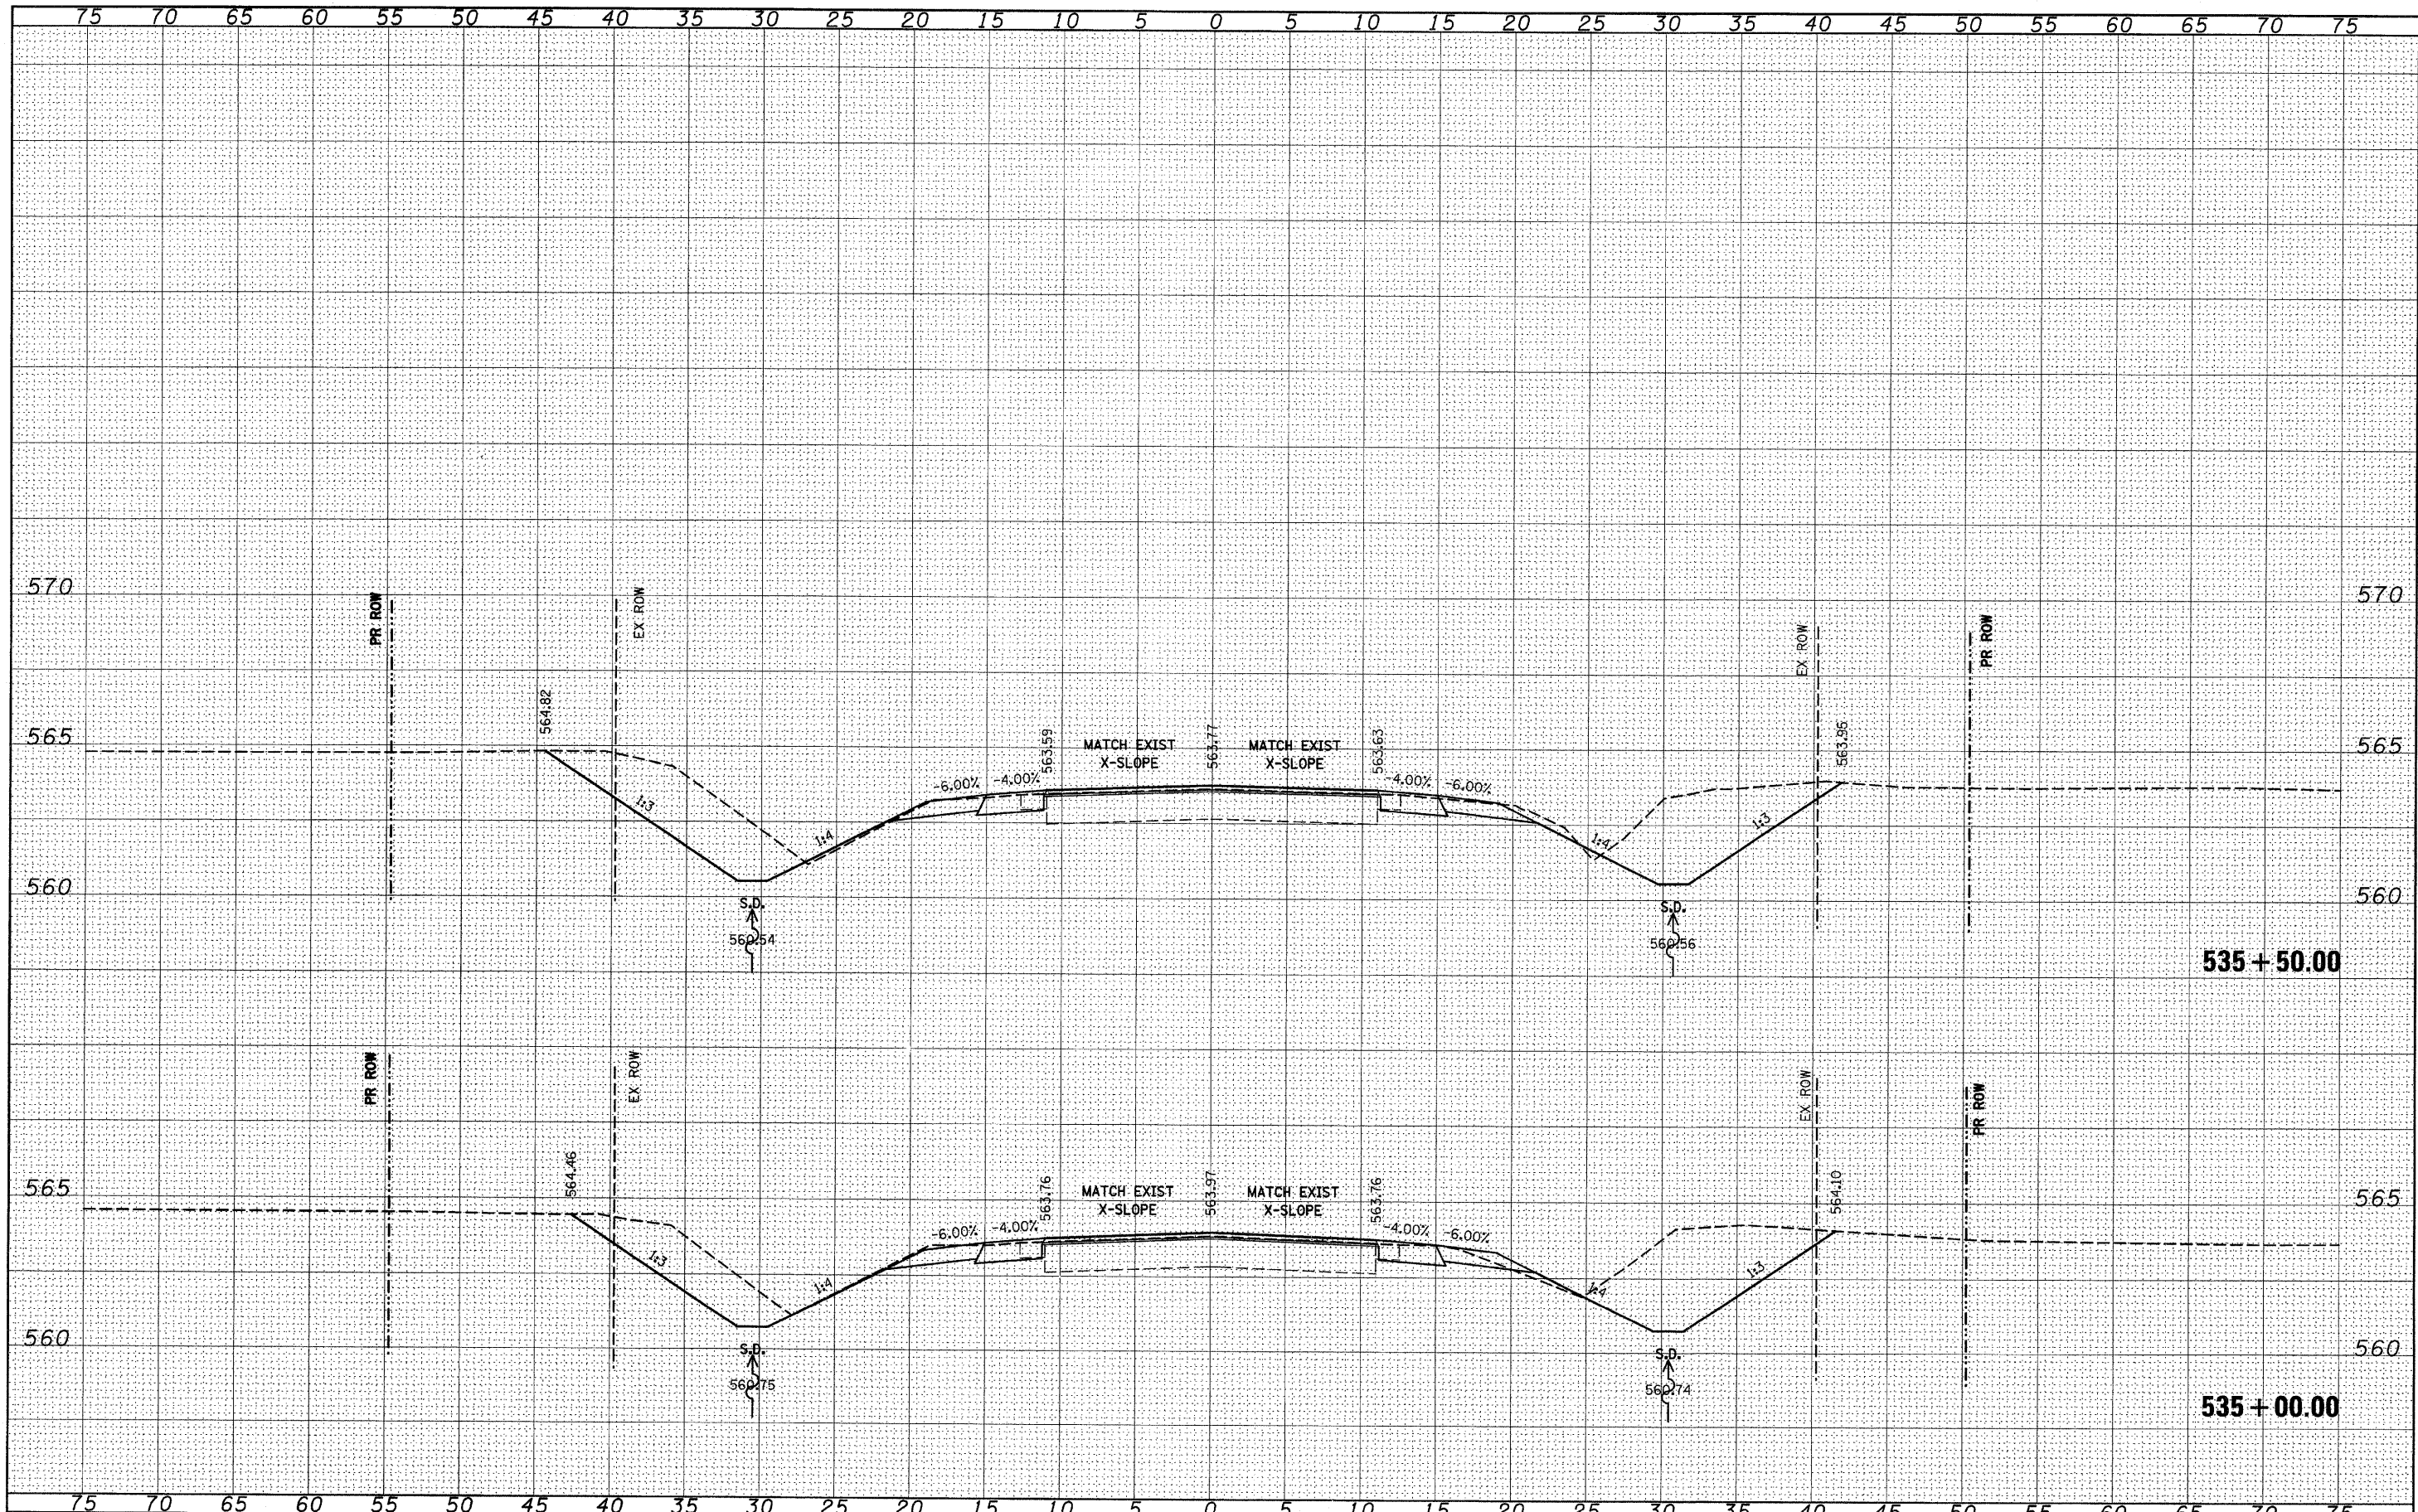


FILE NAME =	USER NAME = #USER#	DESIGNED -	REVISED -	STATE OF ILLINOIS DEPARTMENT OF TRANSPORTATION	IL 158	SCALE: SHEET NO. OF SHEETS STA. 535+00.00 TO STA. 535+50.00	F.A.P. RTE. 809	SECTION (133,134)RS-5, 135RS-6	COUNTY ST. CLAIR	TOTAL SHEETS 762	SHEET NO. 569
#FILEL#		DRAWN -	REVISED -								
		CHECKED -	REVISED -								
		DATE -	REVISED -								
CONTRACT NO. 76A47											
ILLINOIS FED. AID PROJECT											

ORIGINAL SURVEY	SURVEYED	BY	DATE
NOTE BOOK	PLOTTED		
	TEMPLATE		
	AREAS		
	AREAS CHECKED		
NO.			

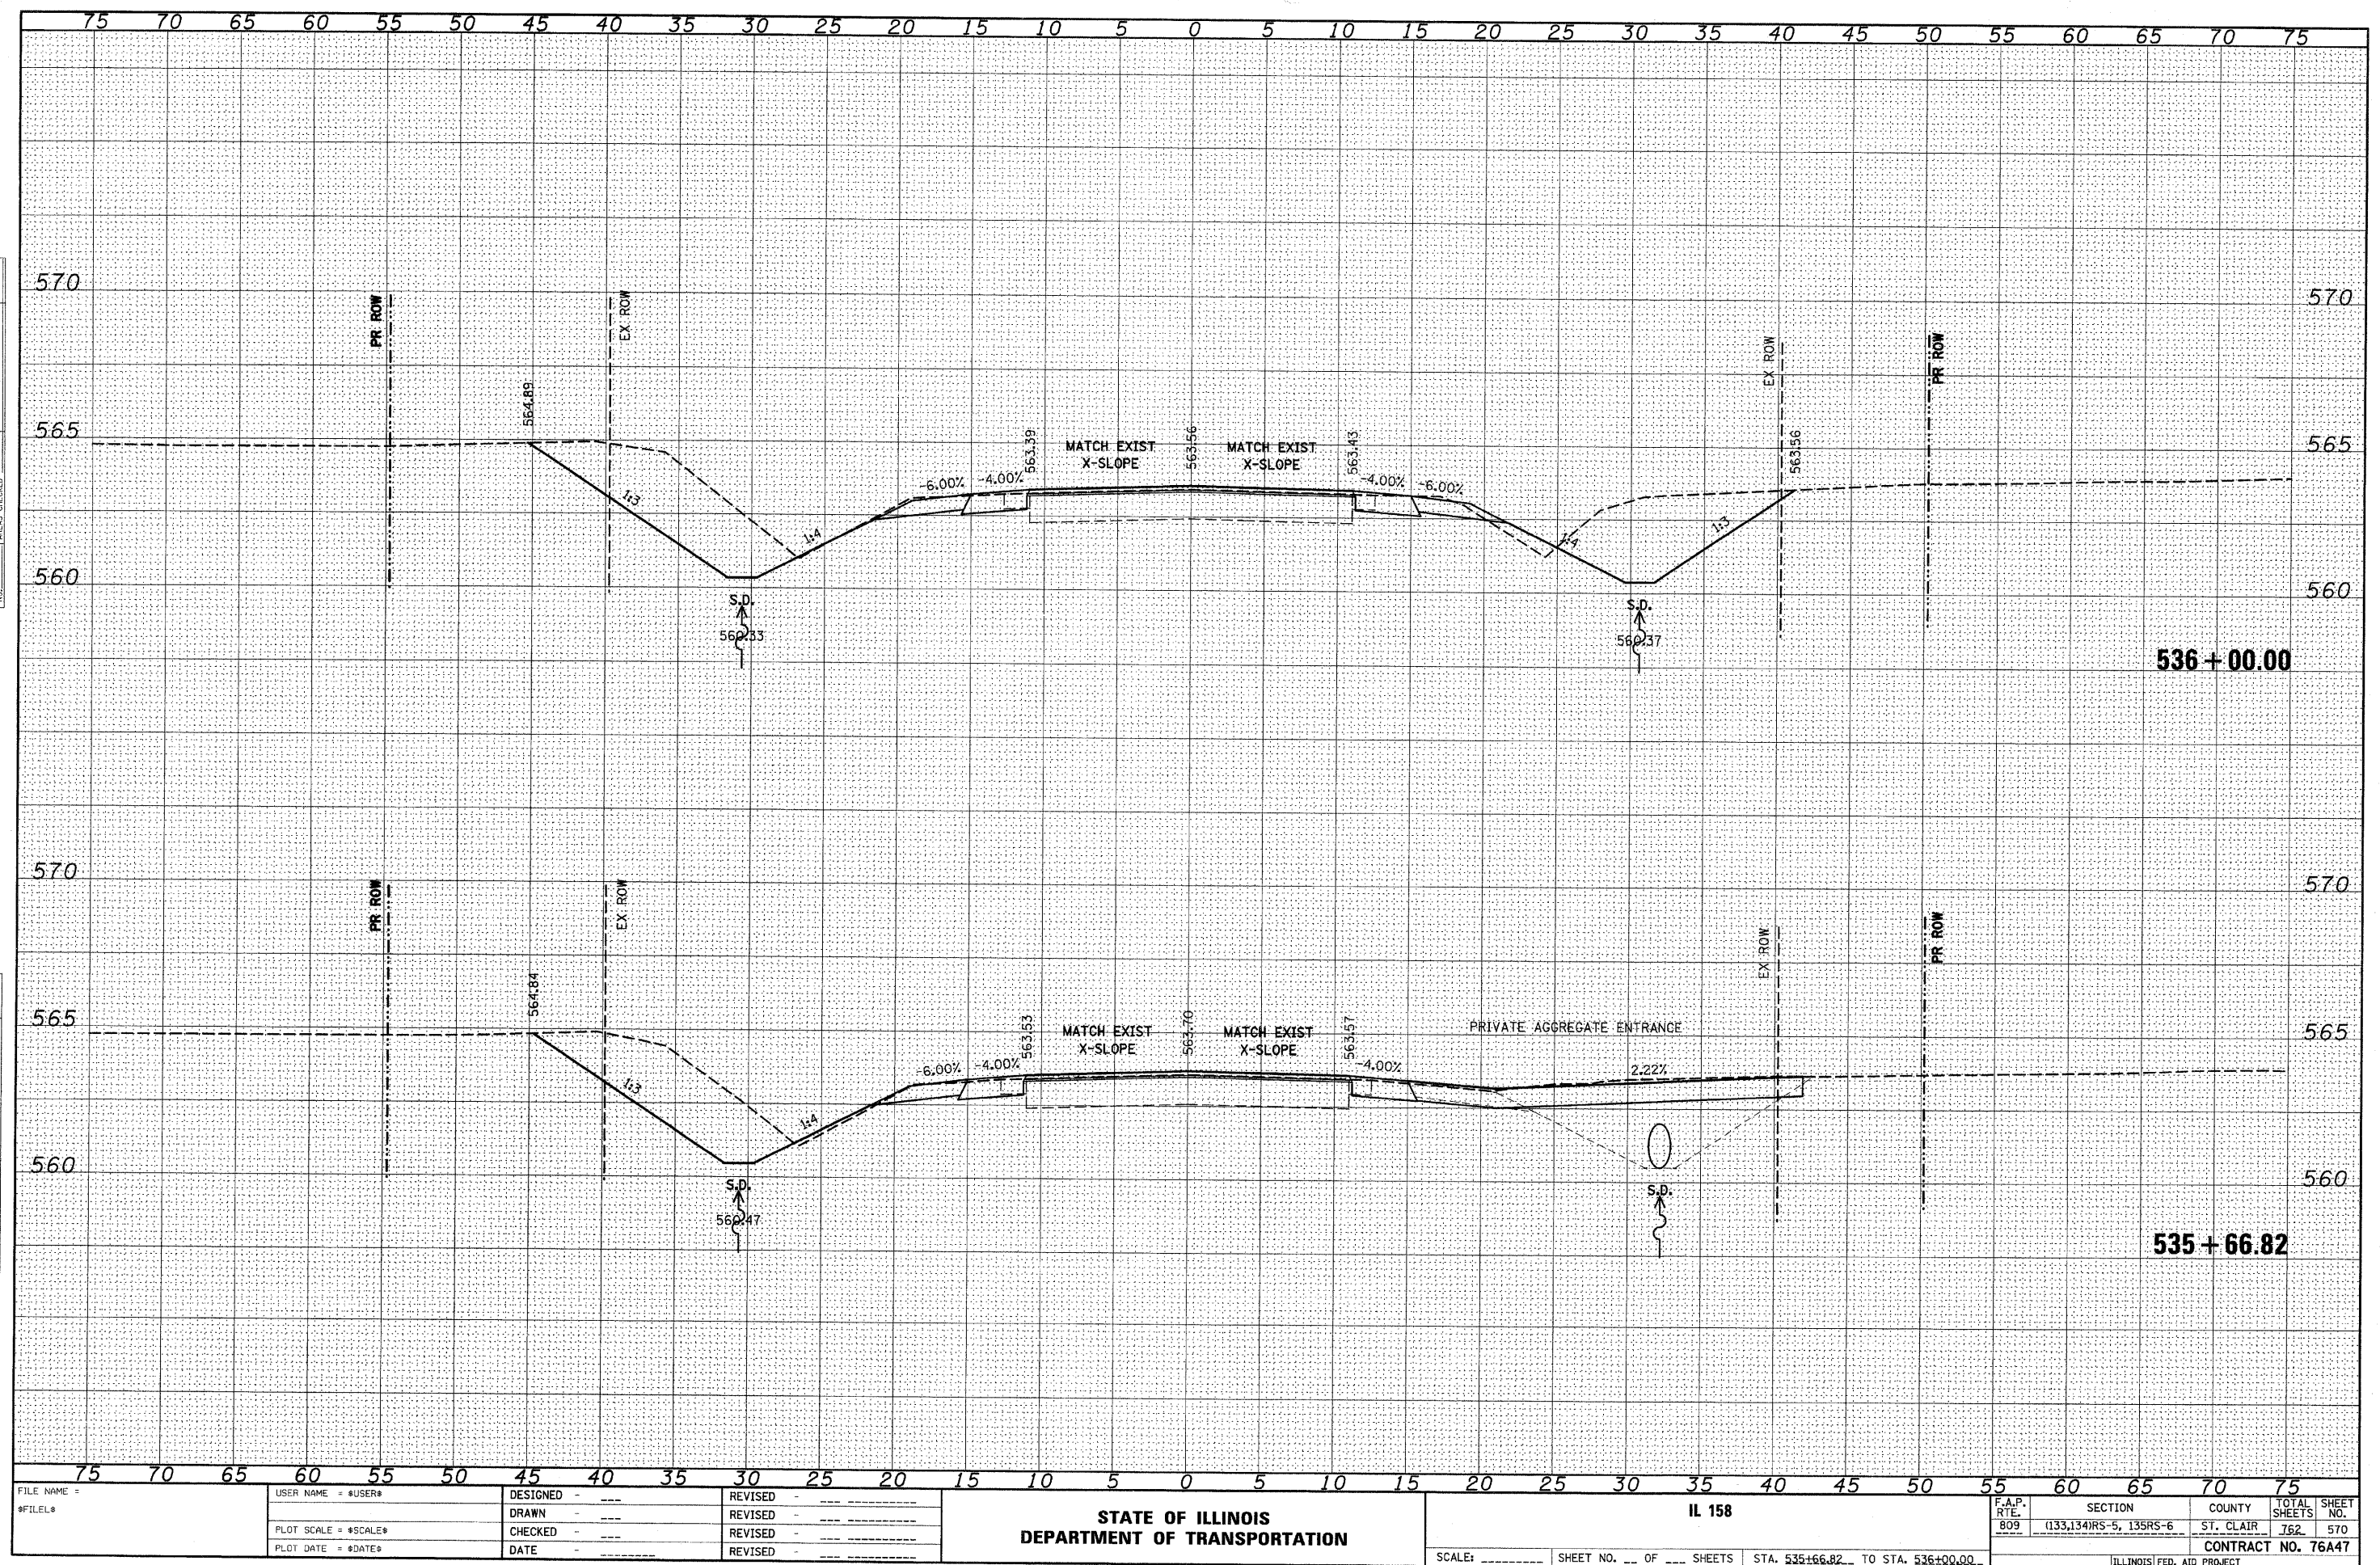

FINAL	SURVEYED	BY	DATE
SURVEY	PLOTTED		
NOTE BOOK	TEMPLATE		
NO.	AREAS CHECKED		


ORIGINAL	SURVEYED	BY	DATE
SURVEY	PLOTTED		
NOTE BOOK	TEMPLATE		
NO.	AREAS CHECKED		

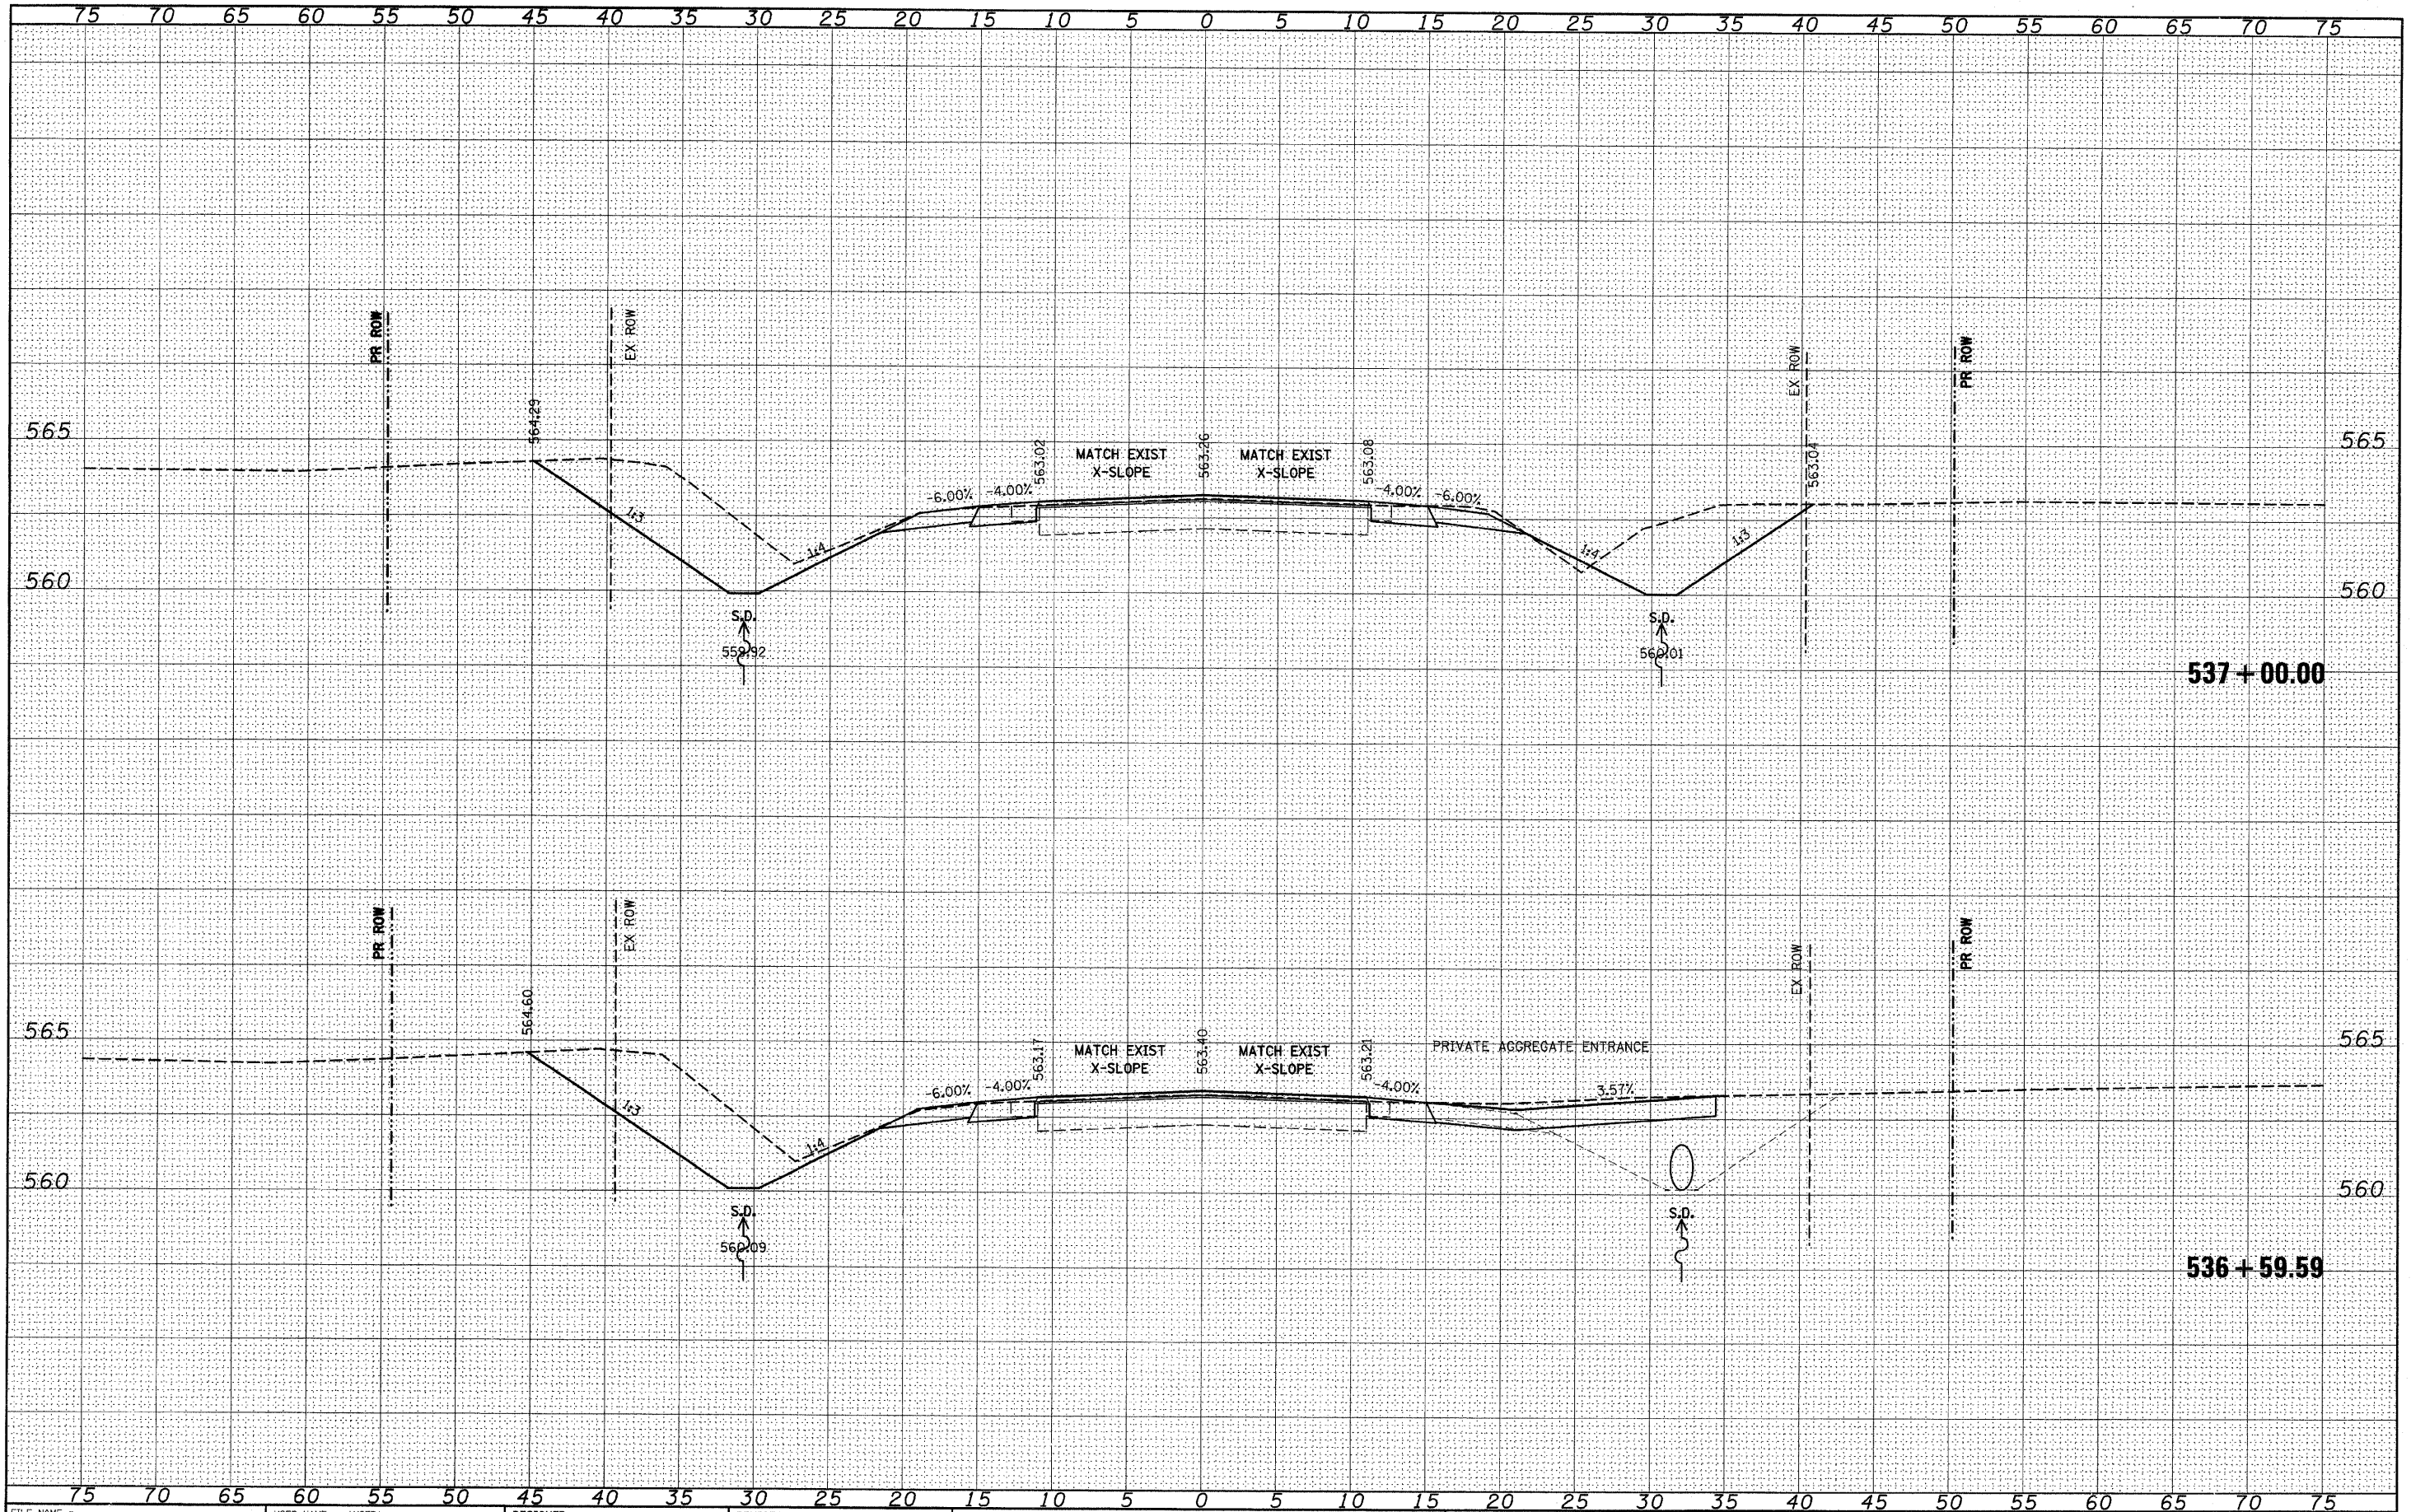

FILE NAME =	USER NAME = #USER#	DESIGNED -	REVISED -	STATE OF ILLINOIS DEPARTMENT OF TRANSPORTATION	IL 158	F.A.P. RTE. 809	SECTION (133,134)RS-5, 135RS-6	COUNTY ST. CLAIR	TOTAL SHEETS 762	SHEET NO. 571
#FILE#		DRAWN -	REVISED -							
		CHECKED -	REVISED -							
		DATE -	REVISED -							
SCALE: _____ SHEET NO. ____ OF ____ SHEETS						STA. 536+59.59 TO STA. 537+00.00		ILLINOIS FED. AID PROJECT		

FINAL	SURVEYED	DATE
SURVEY	PLOTTED	BY
NOTE BOOK	TEMPLATE	
NO.	AREAS CHECKED	


ORIGINAL	SURVEYED	DATE
SURVEY	PLOTTED	BY
NOTE BOOK	TEMPLATE	
NO.	AREAS CHECKED	

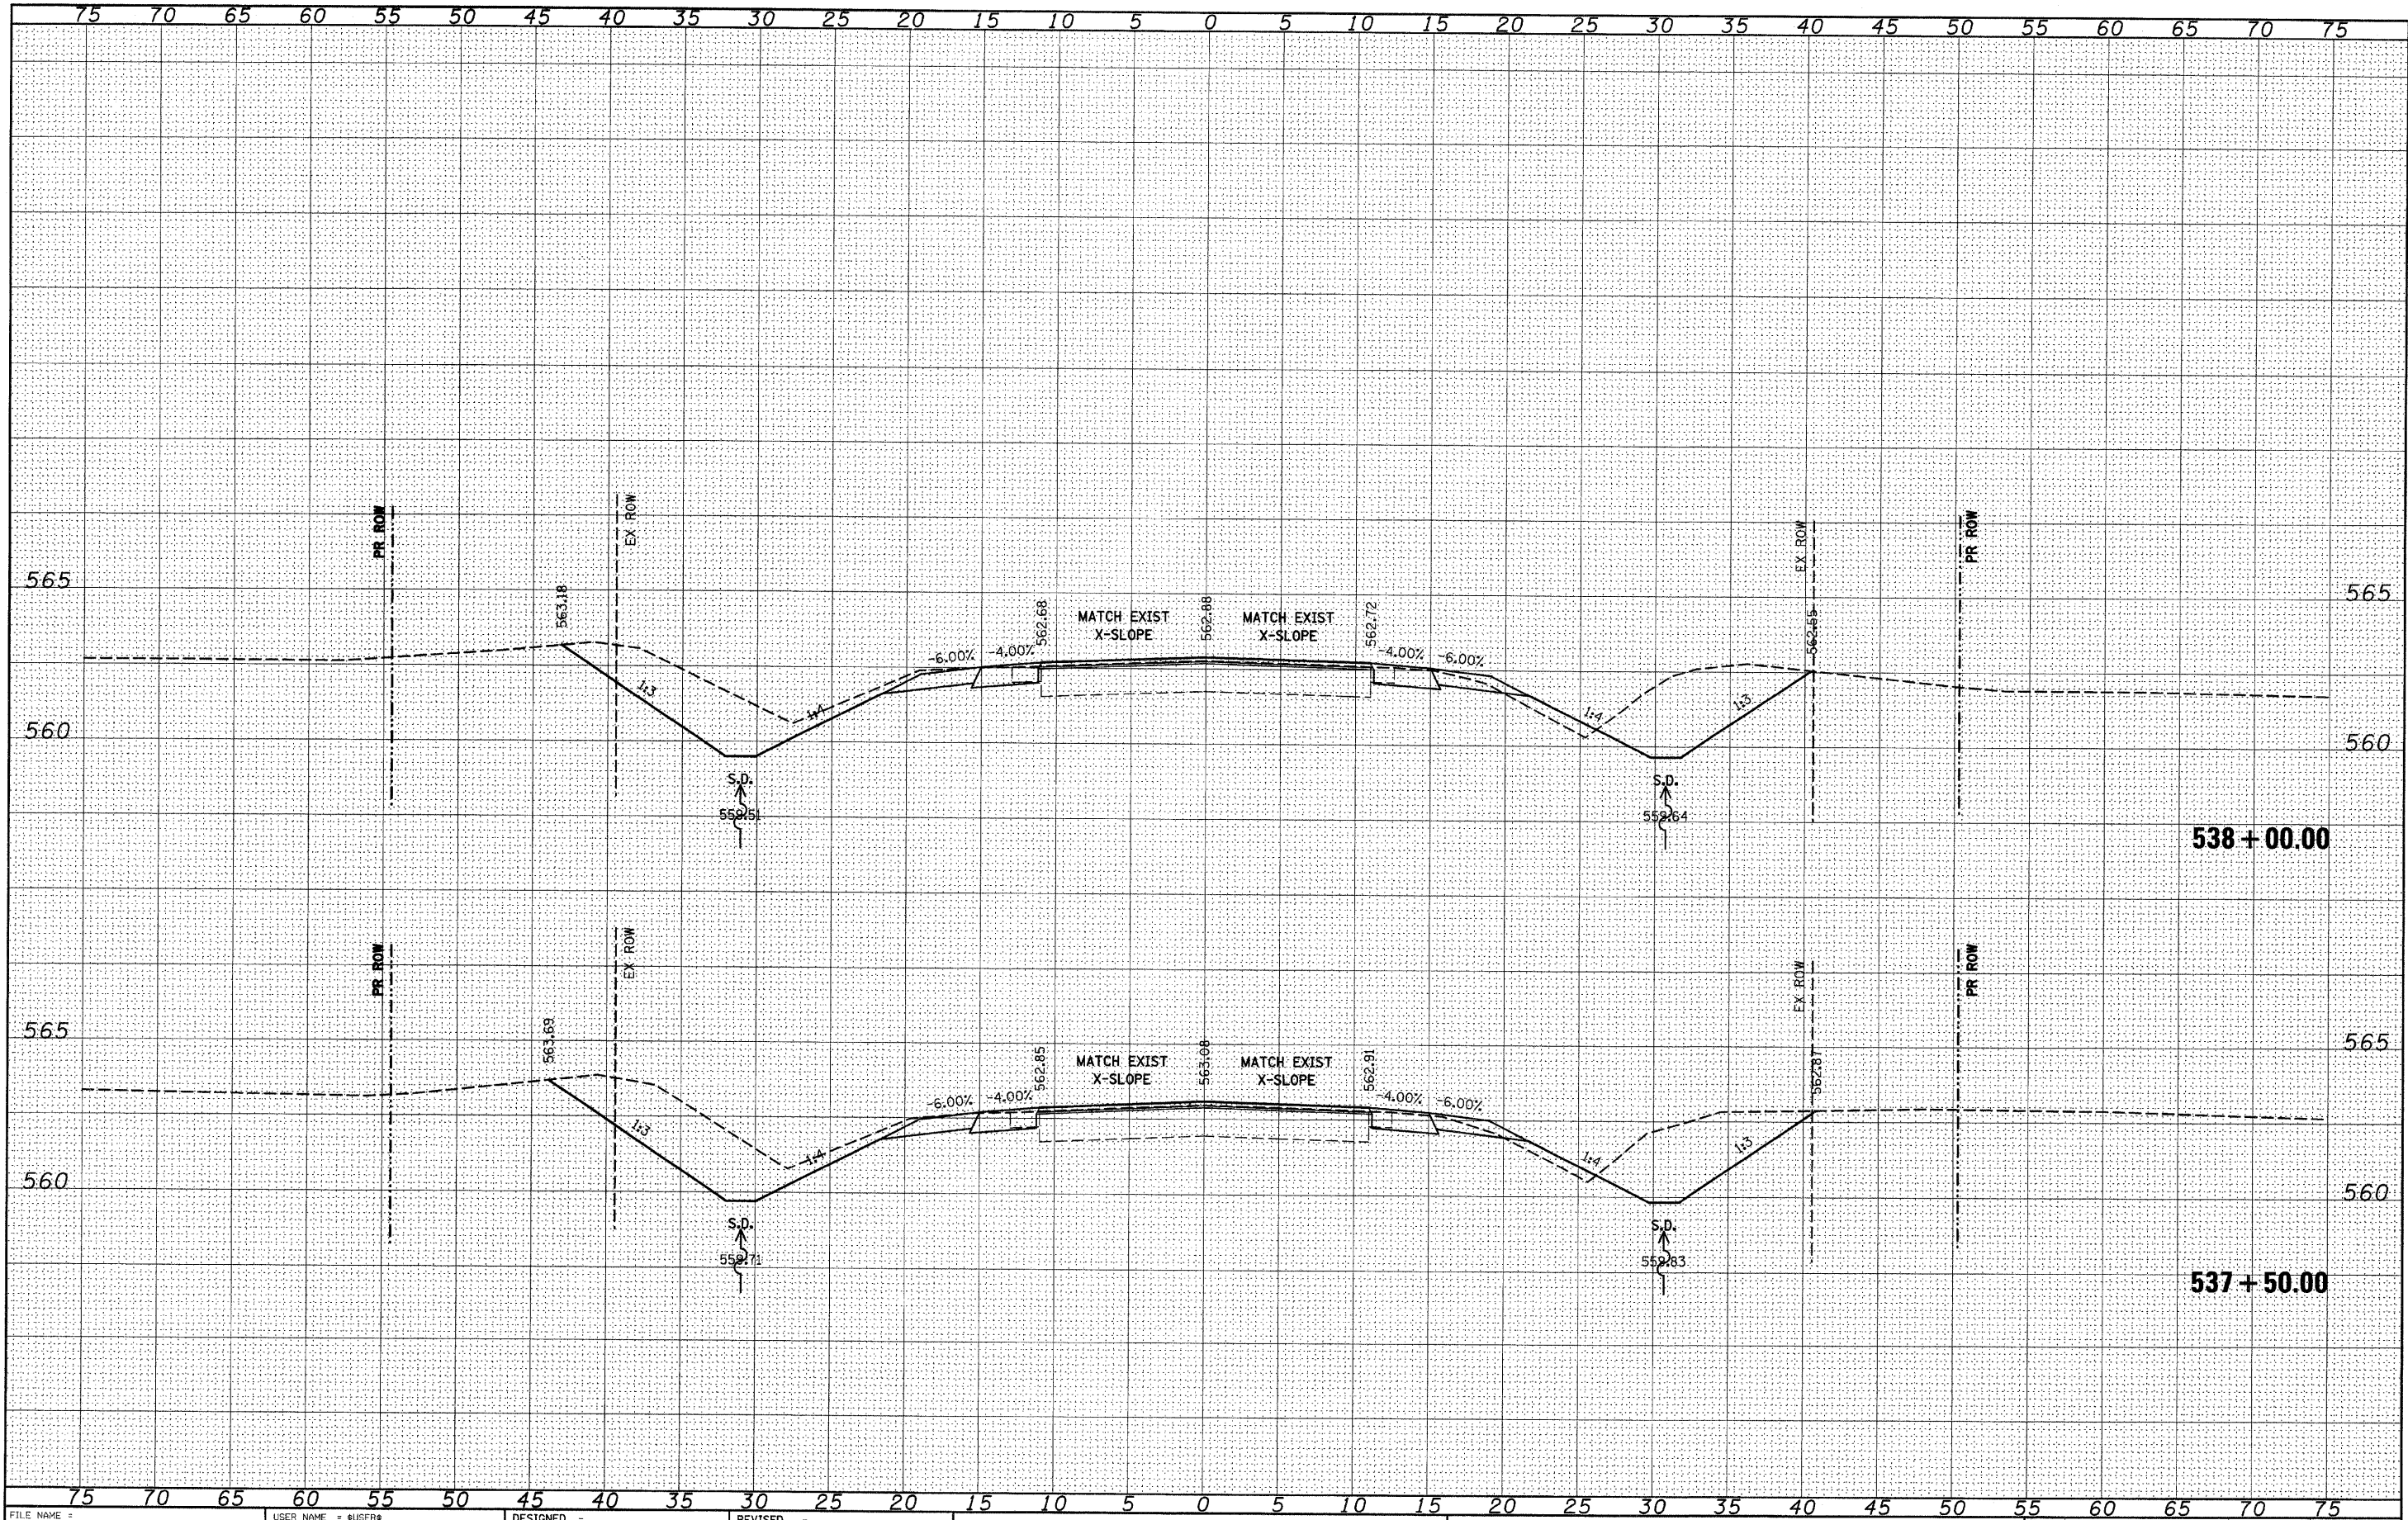

FILE NAME =	USER NAME = #USER#	DESIGNED -	REVISED -	STATE OF ILLINOIS DEPARTMENT OF TRANSPORTATION		IL 158		F.A.P. RTE.	SECTION	COUNTY	TOTAL SHEETS	SHEET NO.
#FILE#		DRAWN -	REVISED -					809	(133,134)RS-5, 135RS-6	ST. CLAIR	762	572
		PLOT SCALE = #SCALE#	CHECKED -	REVISED -					CONTRACT NO. 76A47			
		PLOT DATE = #DATE#	DATE -	REVISED -			SCALE: _____ SHEET NO. ____ OF ____ SHEETS STA. 537+50.00 TO STA. 538+00.00		ILLINOIS FED. AID PROJECT			


DATE	BY	SURVEYED	PLOTTED	TEMPLATE	NO.
		FINAL	NO.	NO.	NO.
		NO.	NO.	NO.	NO.

DATE	BY	SURVEYED	PLOTTED	TEMPLATE	NO.
		ORIGINAL	NO.	NO.	NO.
		NO.	NO.	NO.	NO.

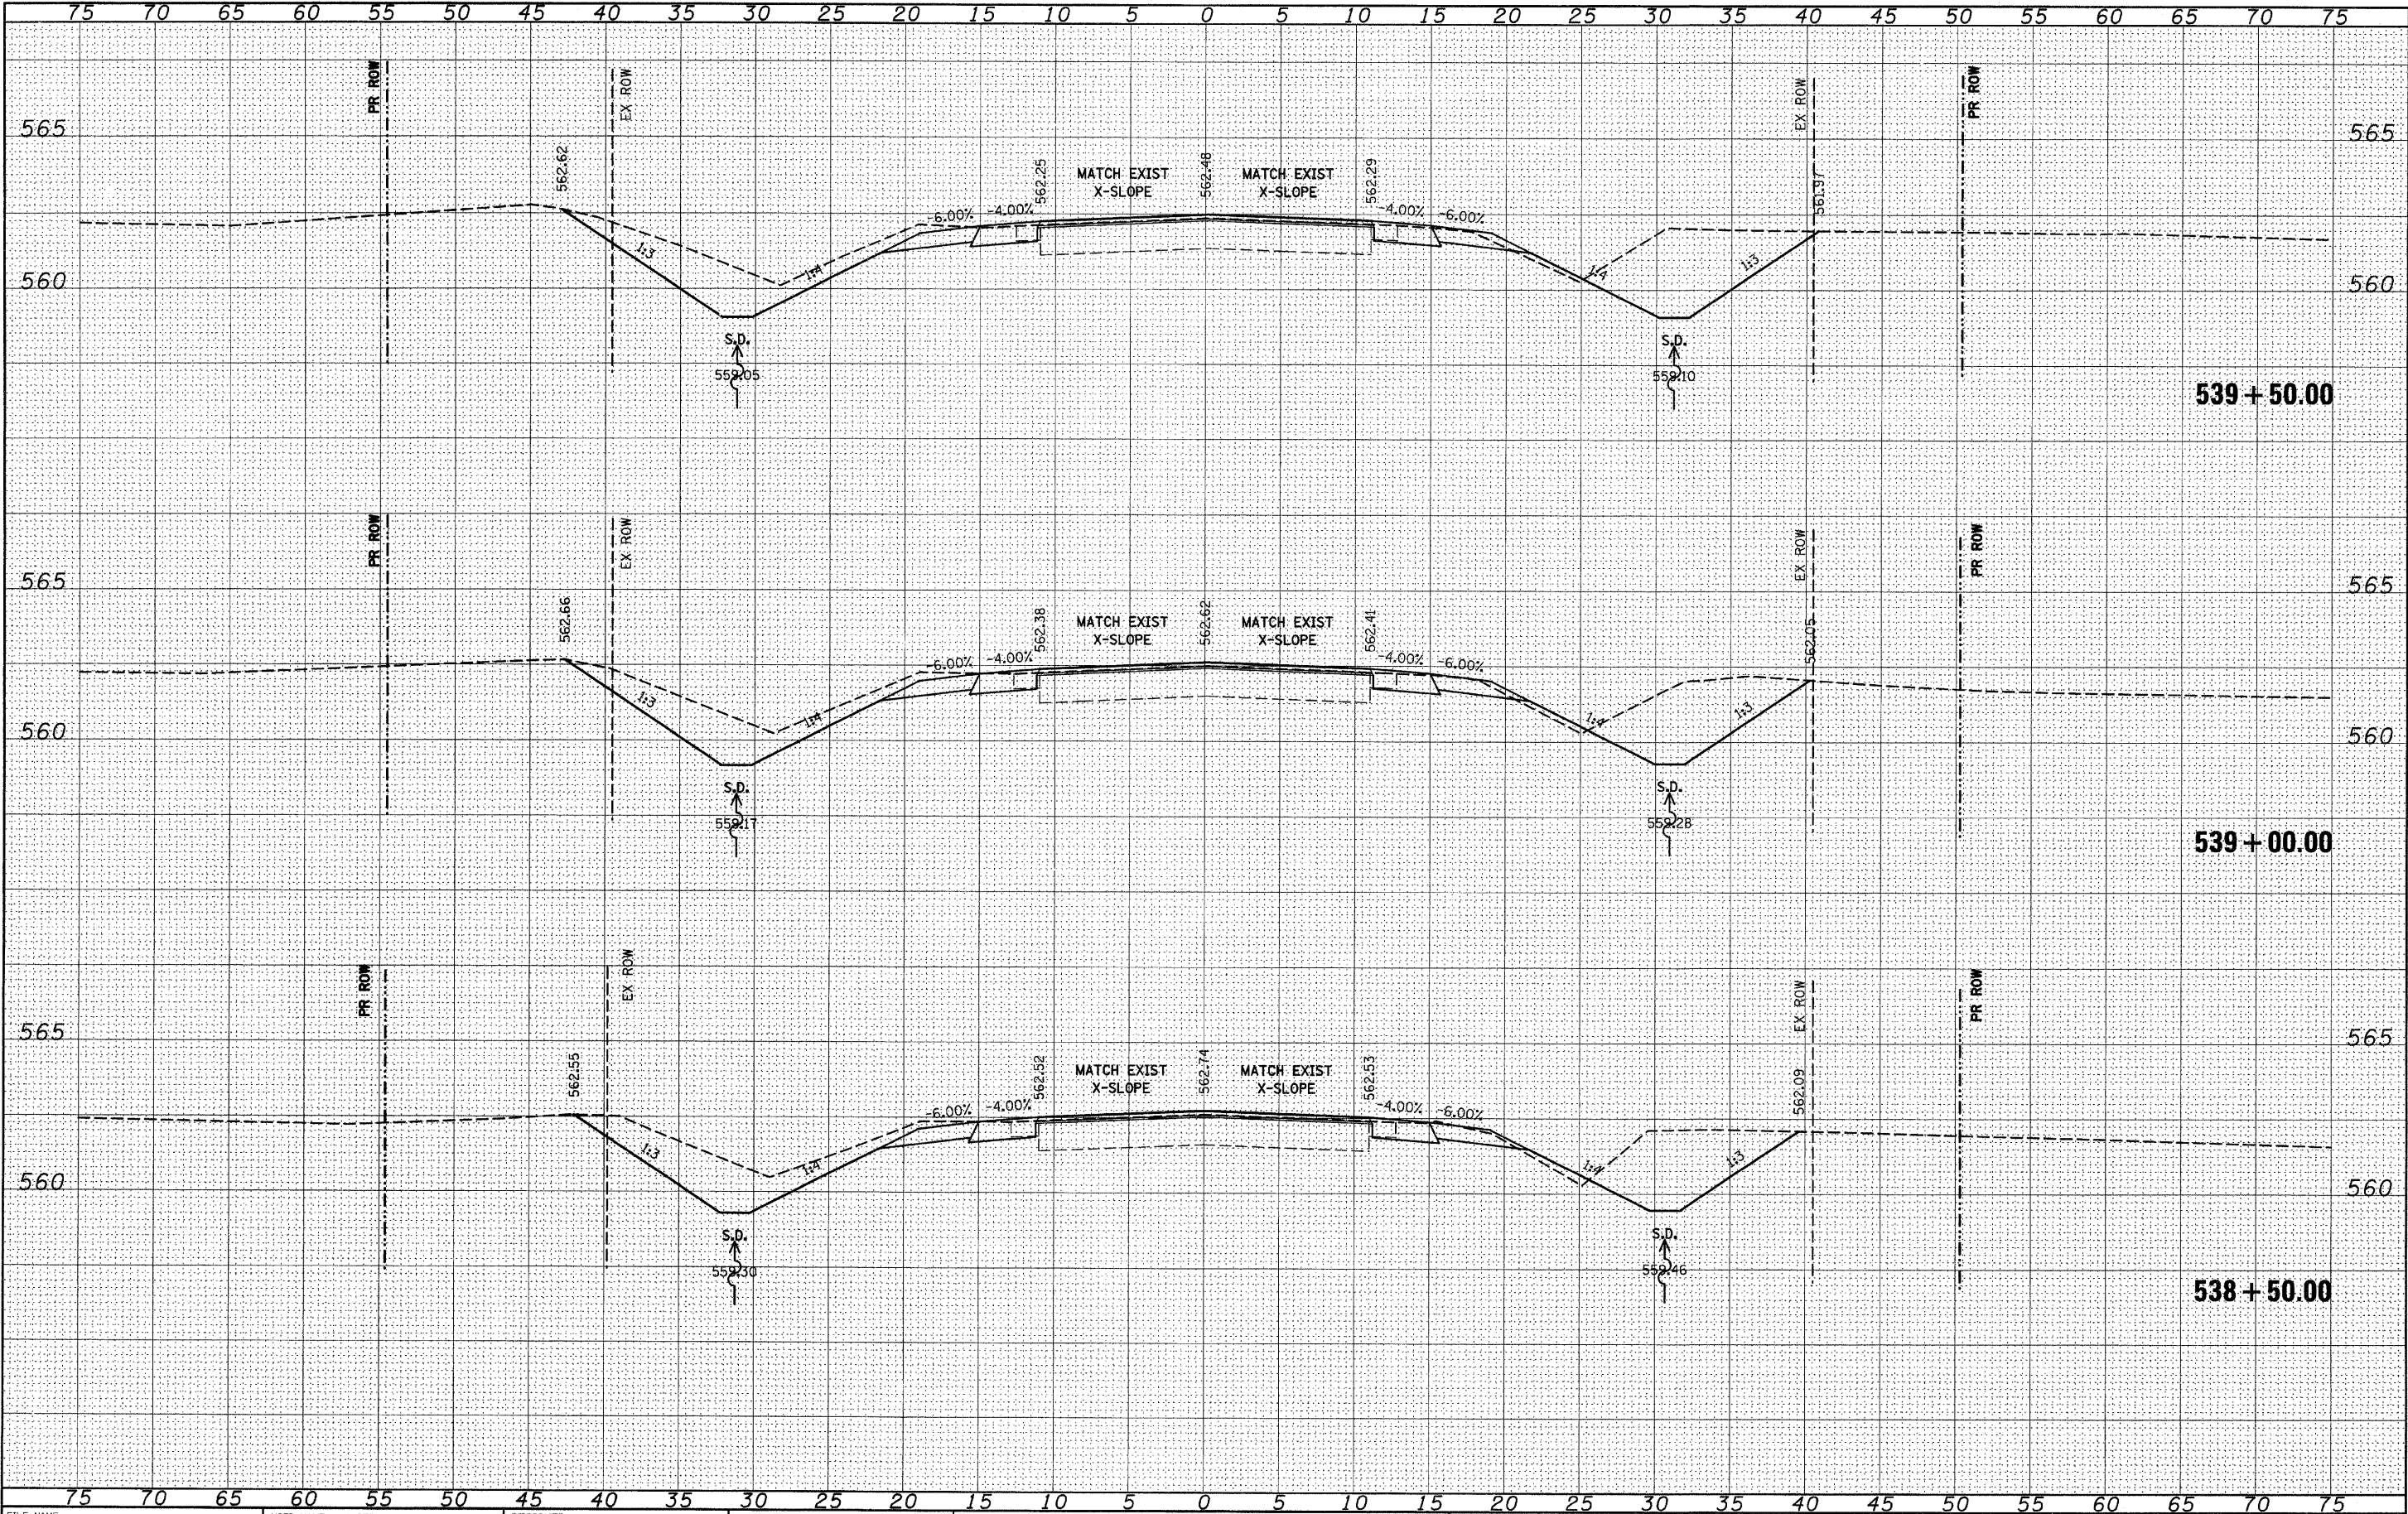


FILE NAME =	USER NAME = #USER#	DESIGNED -	REVISED -	STATE OF ILLINOIS	IL 158	F.A.P. RTE.	SECTION	COUNTY	TOTAL SHEETS	SHEET NO.
#FILE#		DRAWN -	REVISED -	DEPARTMENT OF TRANSPORTATION		809	(133,134)RS-5, 135RS-6	ST. CLAIR	762	573
PLOT SCALE = #SCALE#		CHECKED -	REVISED -							
PLOT DATE = #DATE#		DATE -	REVISED -							
						SCALE: _____	SHEET NO. ____ OF ____ SHEETS	STA. 538+50.00 TO STA. 539+50.00	CONTRACT NO. 76A47	ILLINOIS FED. AID PROJECT

ORIGINAL SURVEY				BY	DATE
NOTE BOOK					
AREAS					
AREAS CHECKED					
NO.					

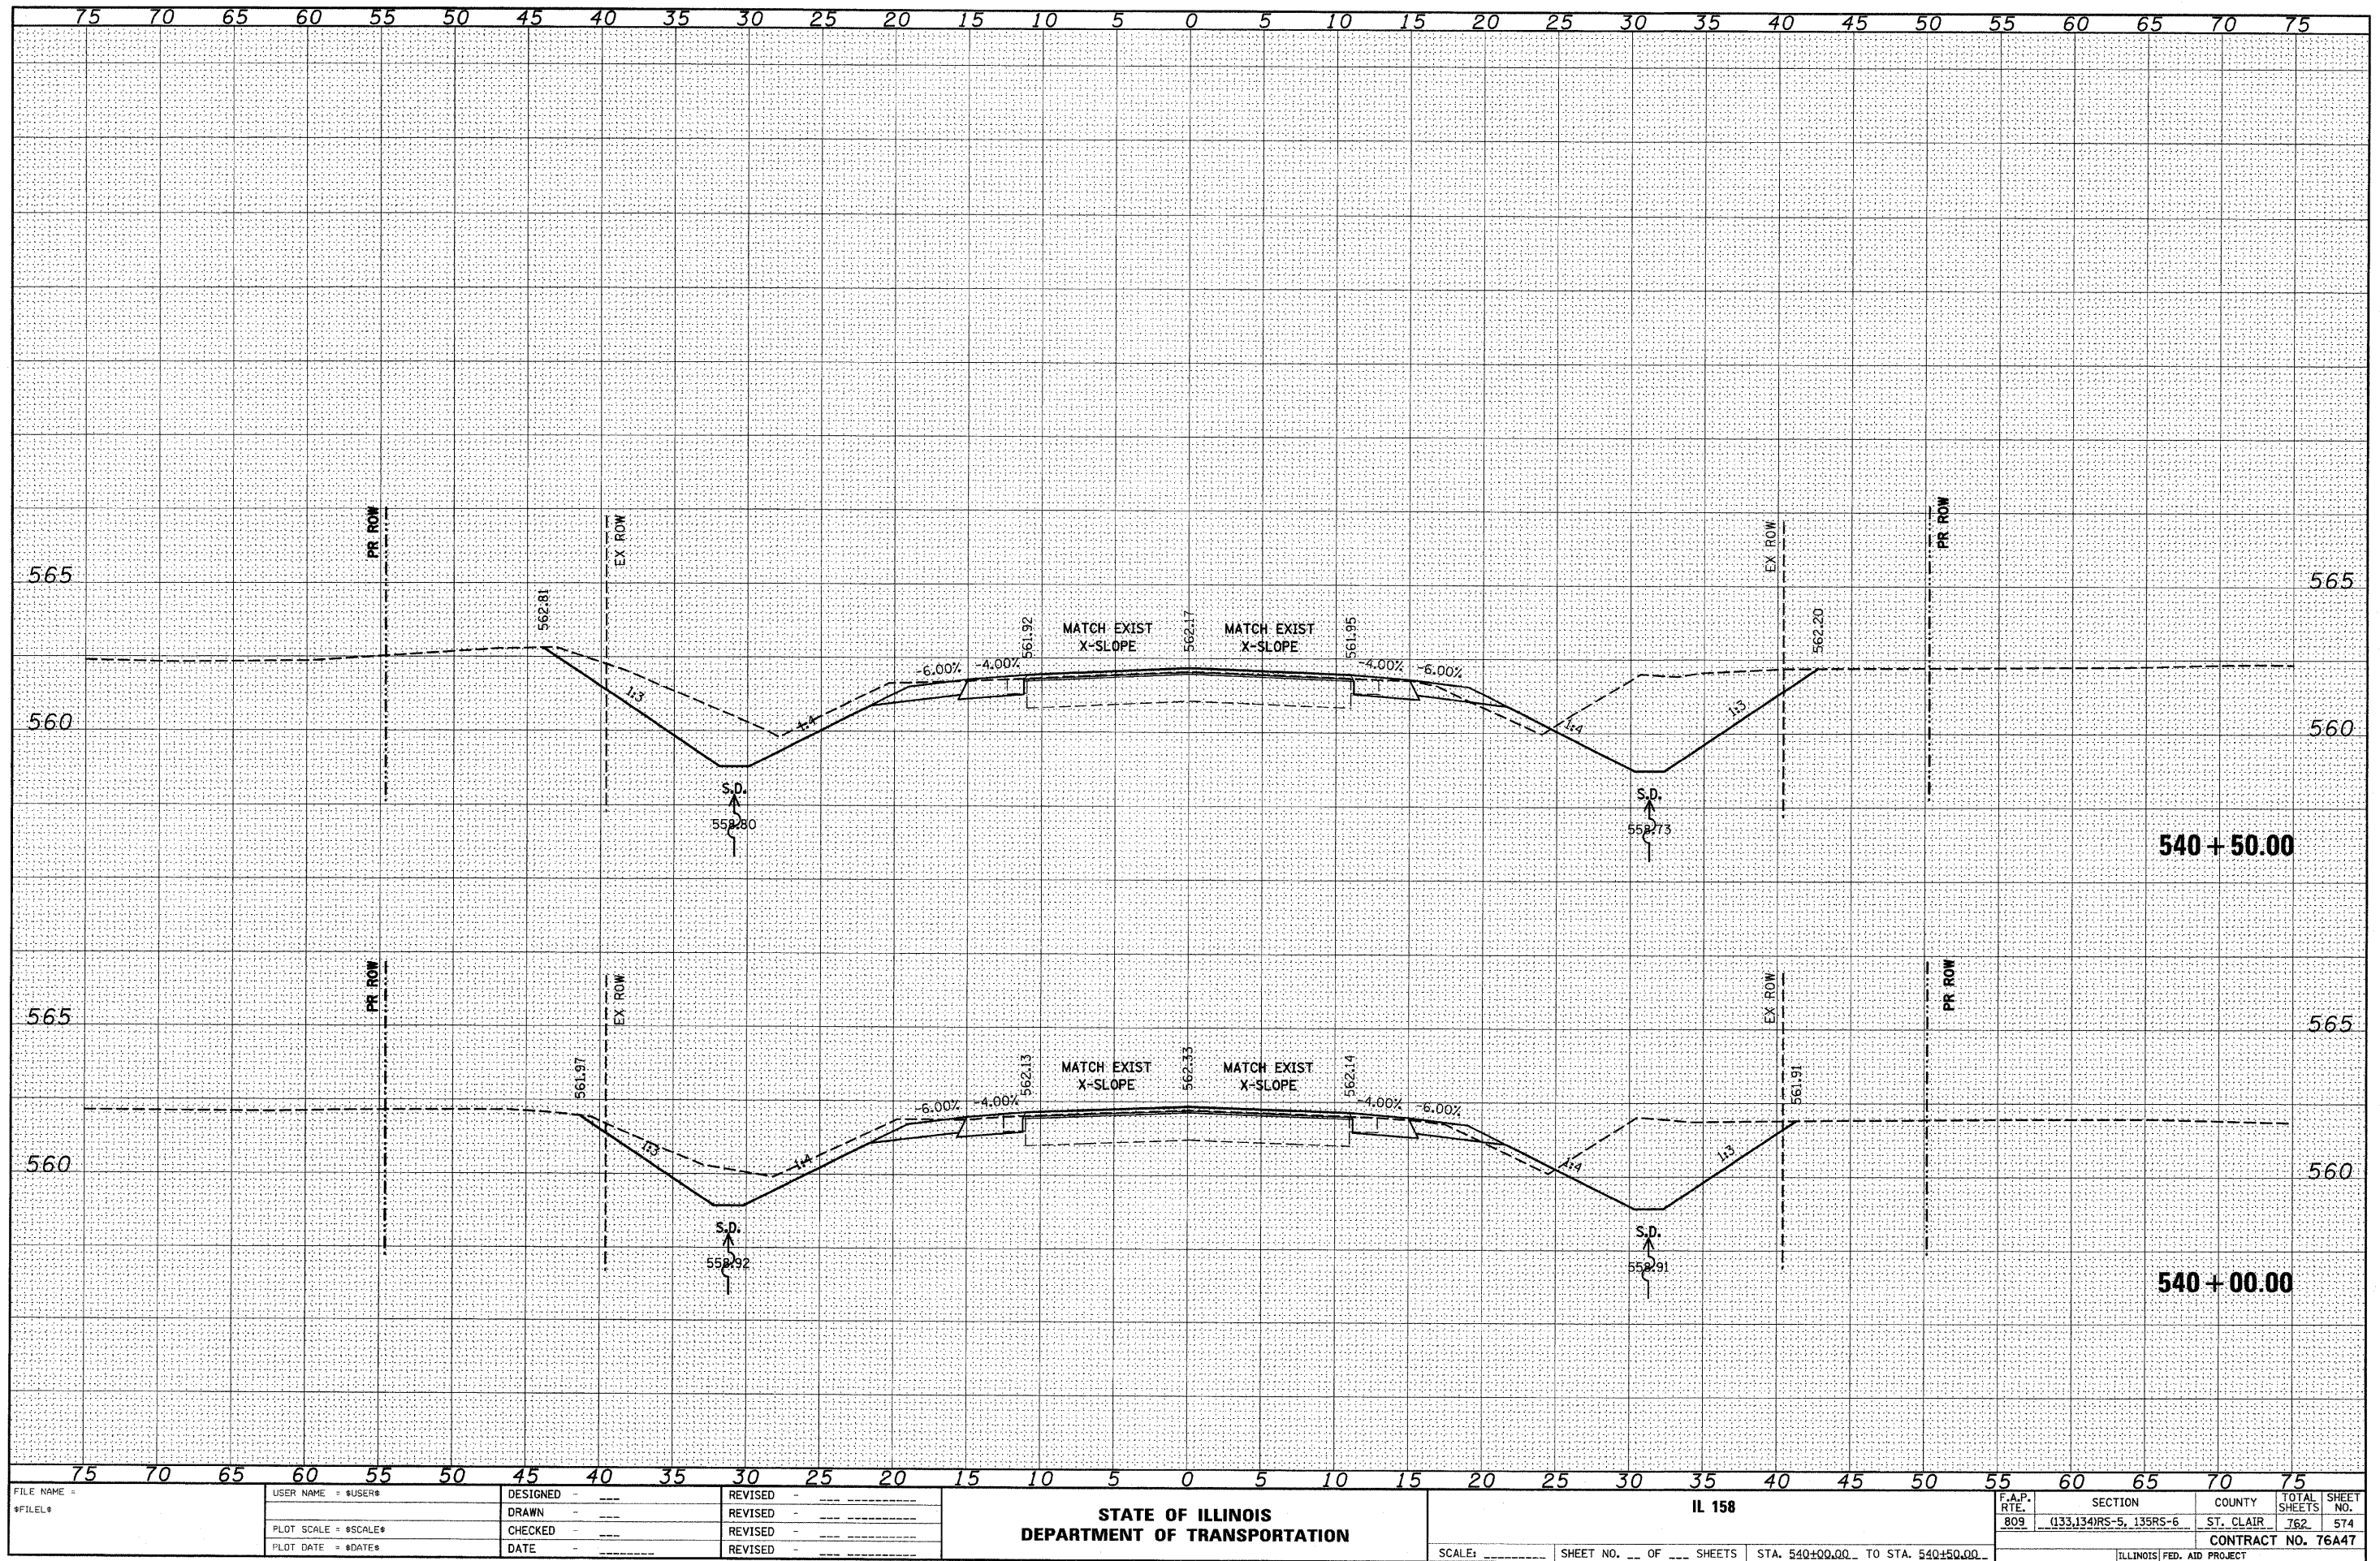


ORIGINAL SURVEY	SURVEYED	BY	DATE
NOTE BOOK	PLOTTED		
	TEMPLATE		
	AREAS		
NO. _____	AREAS CHECKED		

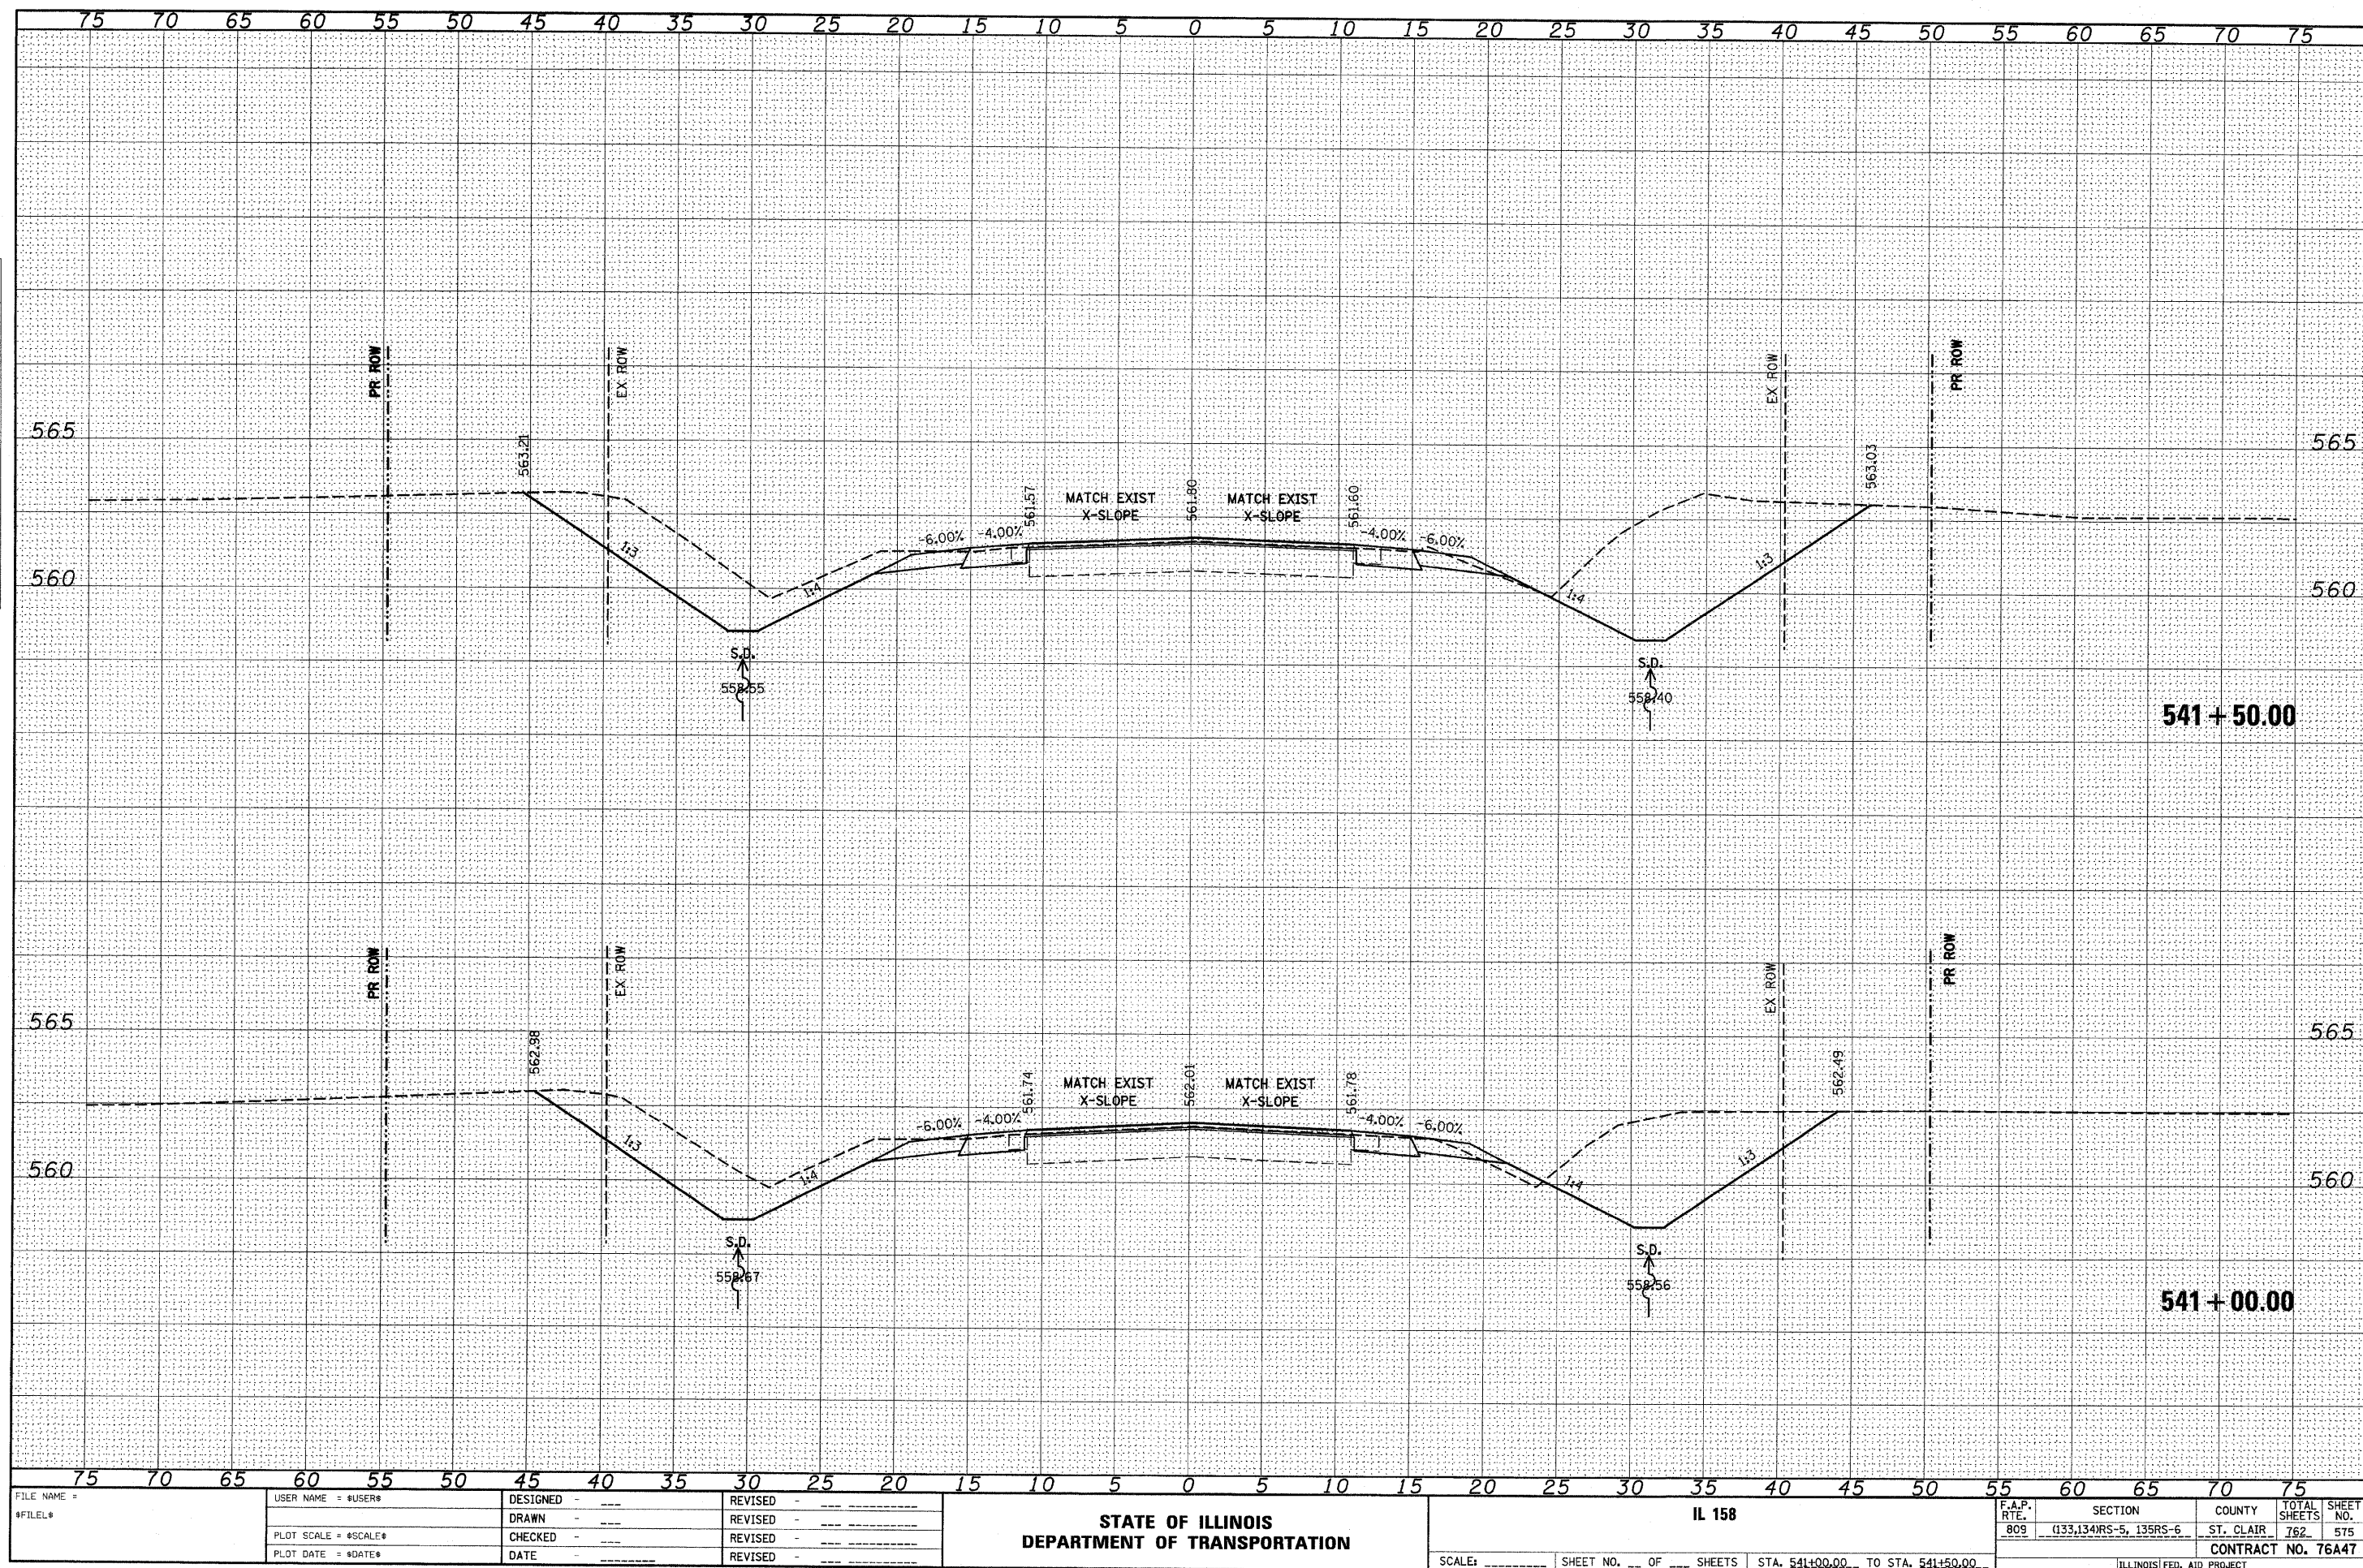

FINAL SURVEY	BY	DATE
SURVEYED		
PLOTTED		
NOTE BOOK		
NO.		


ORIGINAL SURVEY	BY	DATE
SURVEYED		
PLOTTED		
NOTE BOOK		
NO.		

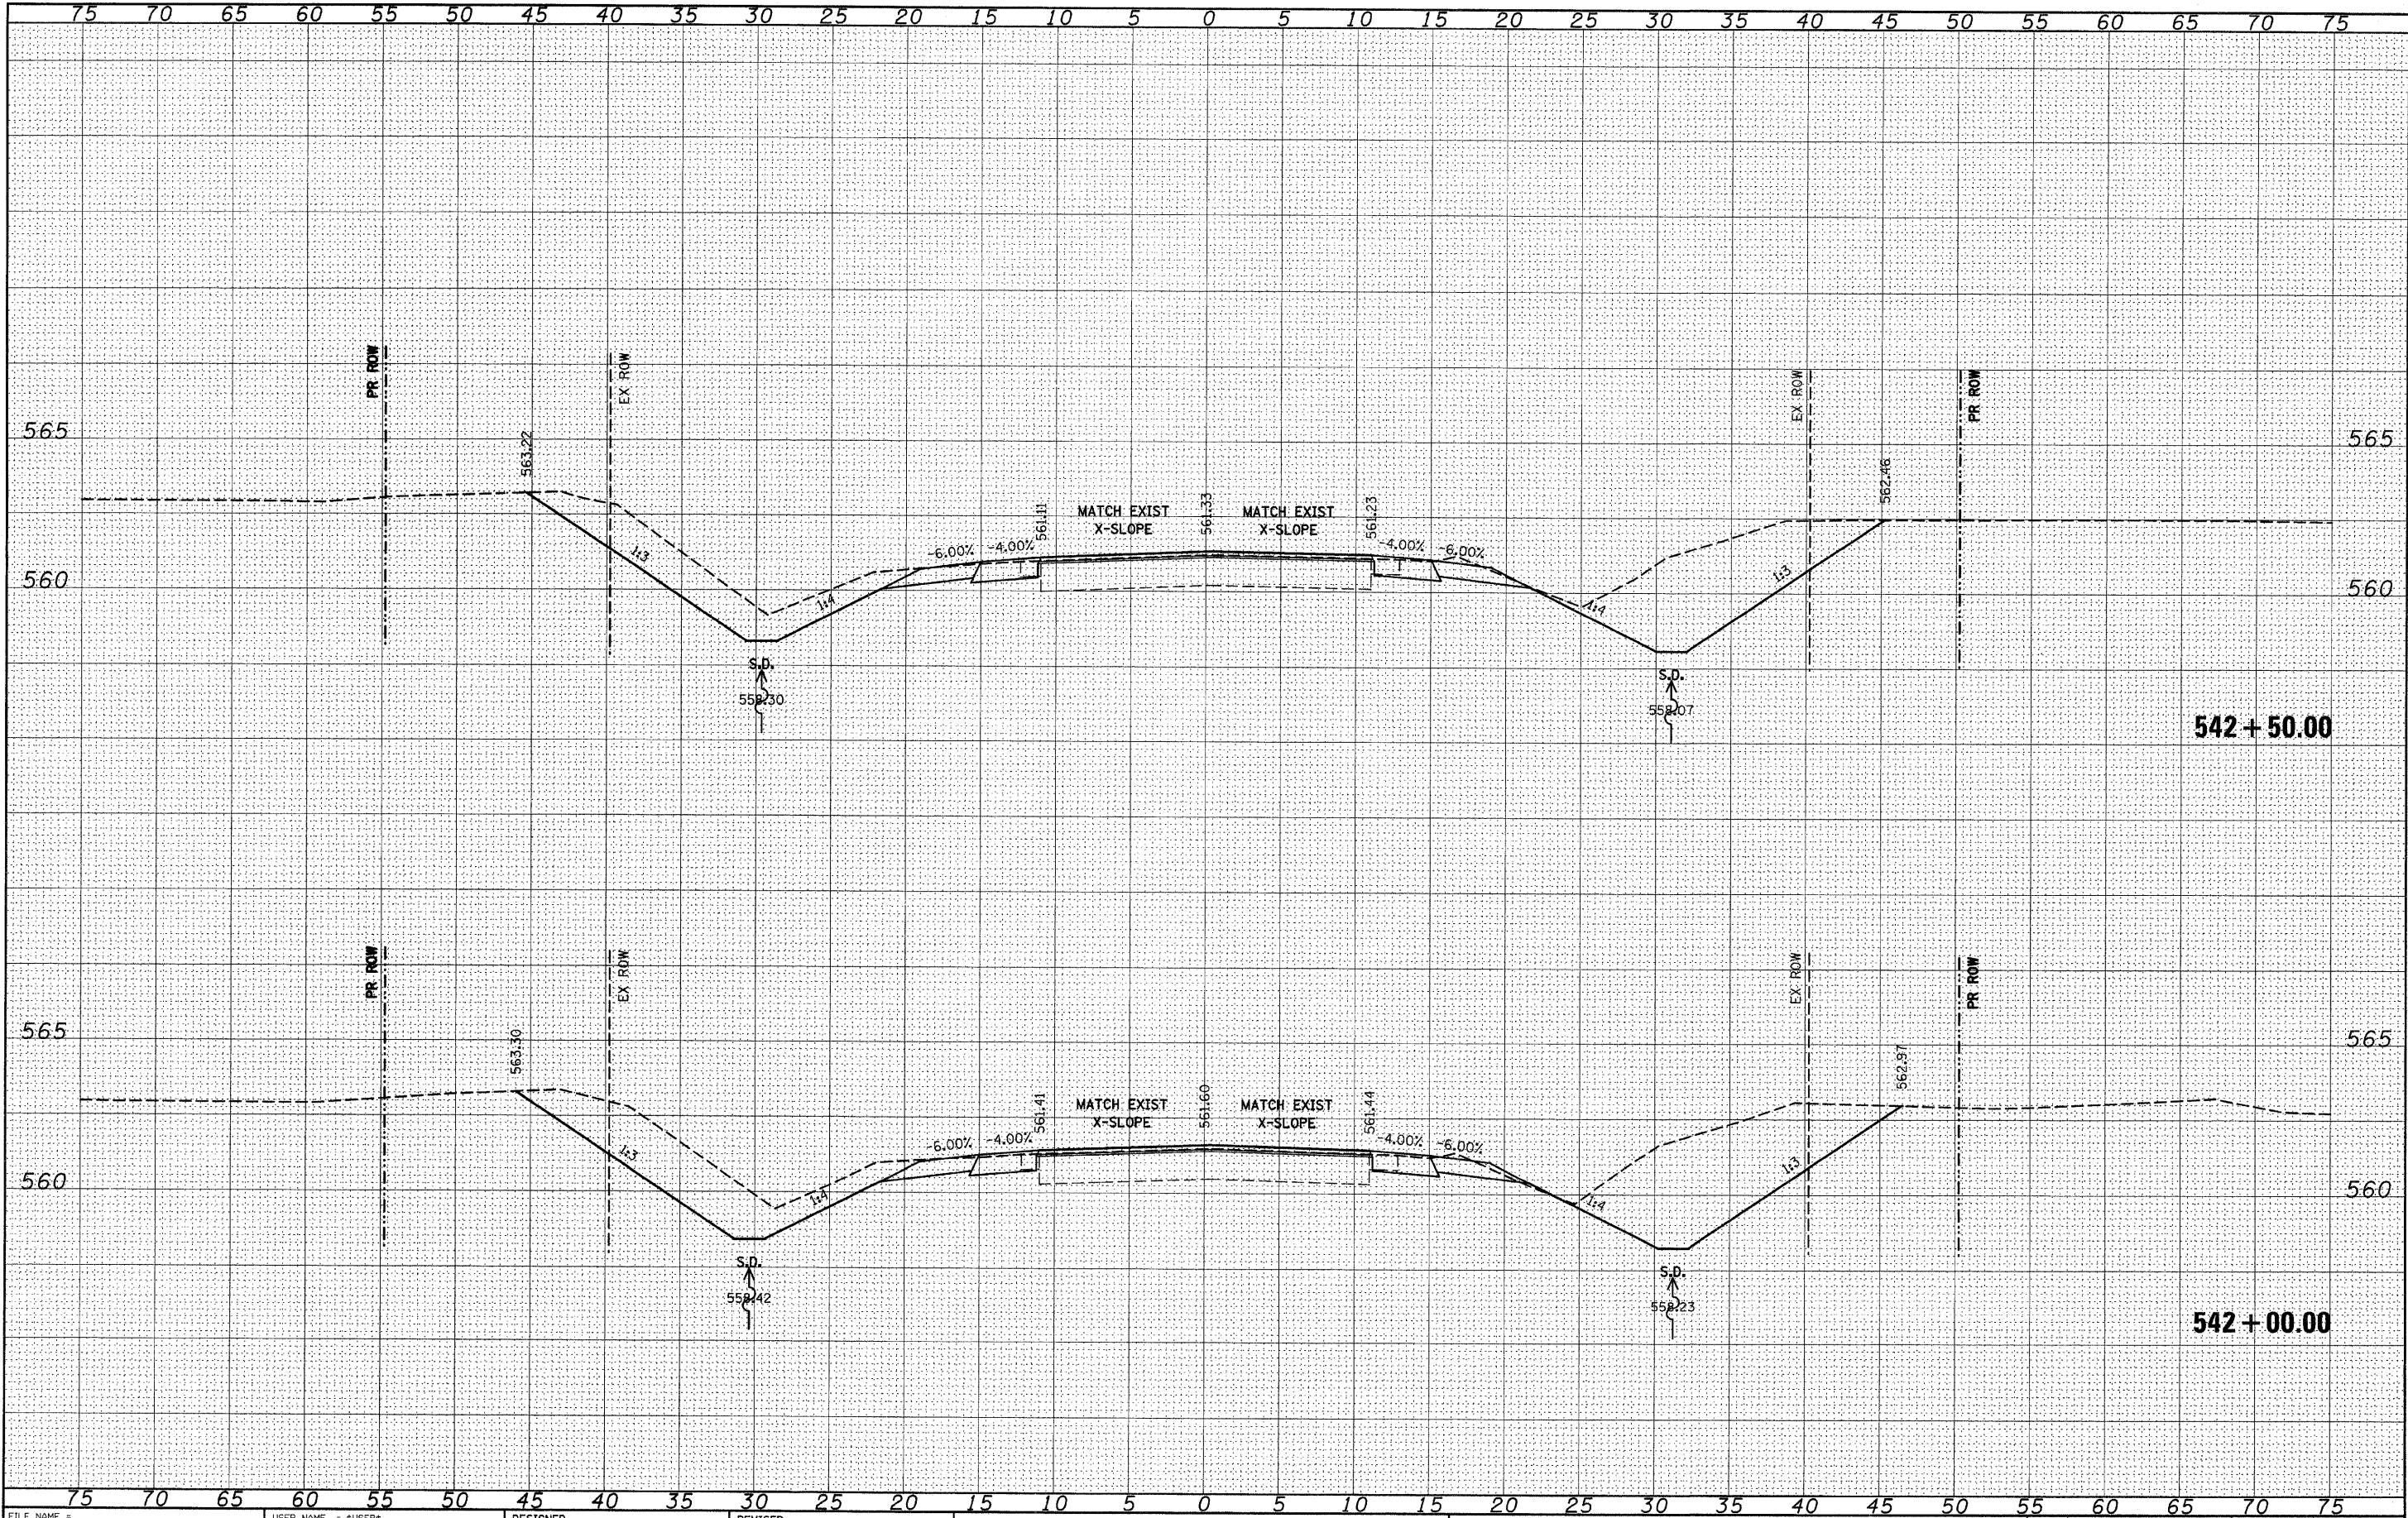

FILE NAME =	USER NAME = \$USER\$	DESIGNED -	REVISED -	STATE OF ILLINOIS DEPARTMENT OF TRANSPORTATION	IL 158	SCALE: _____ SHEET NO. ____ OF ____ SHEETS STA. 542+00.00 TO STA. 542+50.00	F.A.P. RTE. 809	SECTION (133,134)RS-5, 135RS-6	COUNTY ST. CLAIR	TOTAL SHEETS 762	SHEET NO. 576
\$FILEL\$		DRAWN -	REVISED -								
		CHECKED -	REVISED -								
		DATE -	REVISED -								


FINAL	SURVEYED	BY	DATE
SURVEY	PLOTTED		
NOTE BOOK	TEMPLATE		
NO.	AREAS CHECKED		

ORIGINAL	SURVEYED	BY	DATE
SURVEY	PLOTTED		
NOTE BOOK	TEMPLATE		
NO.	AREAS CHECKED		

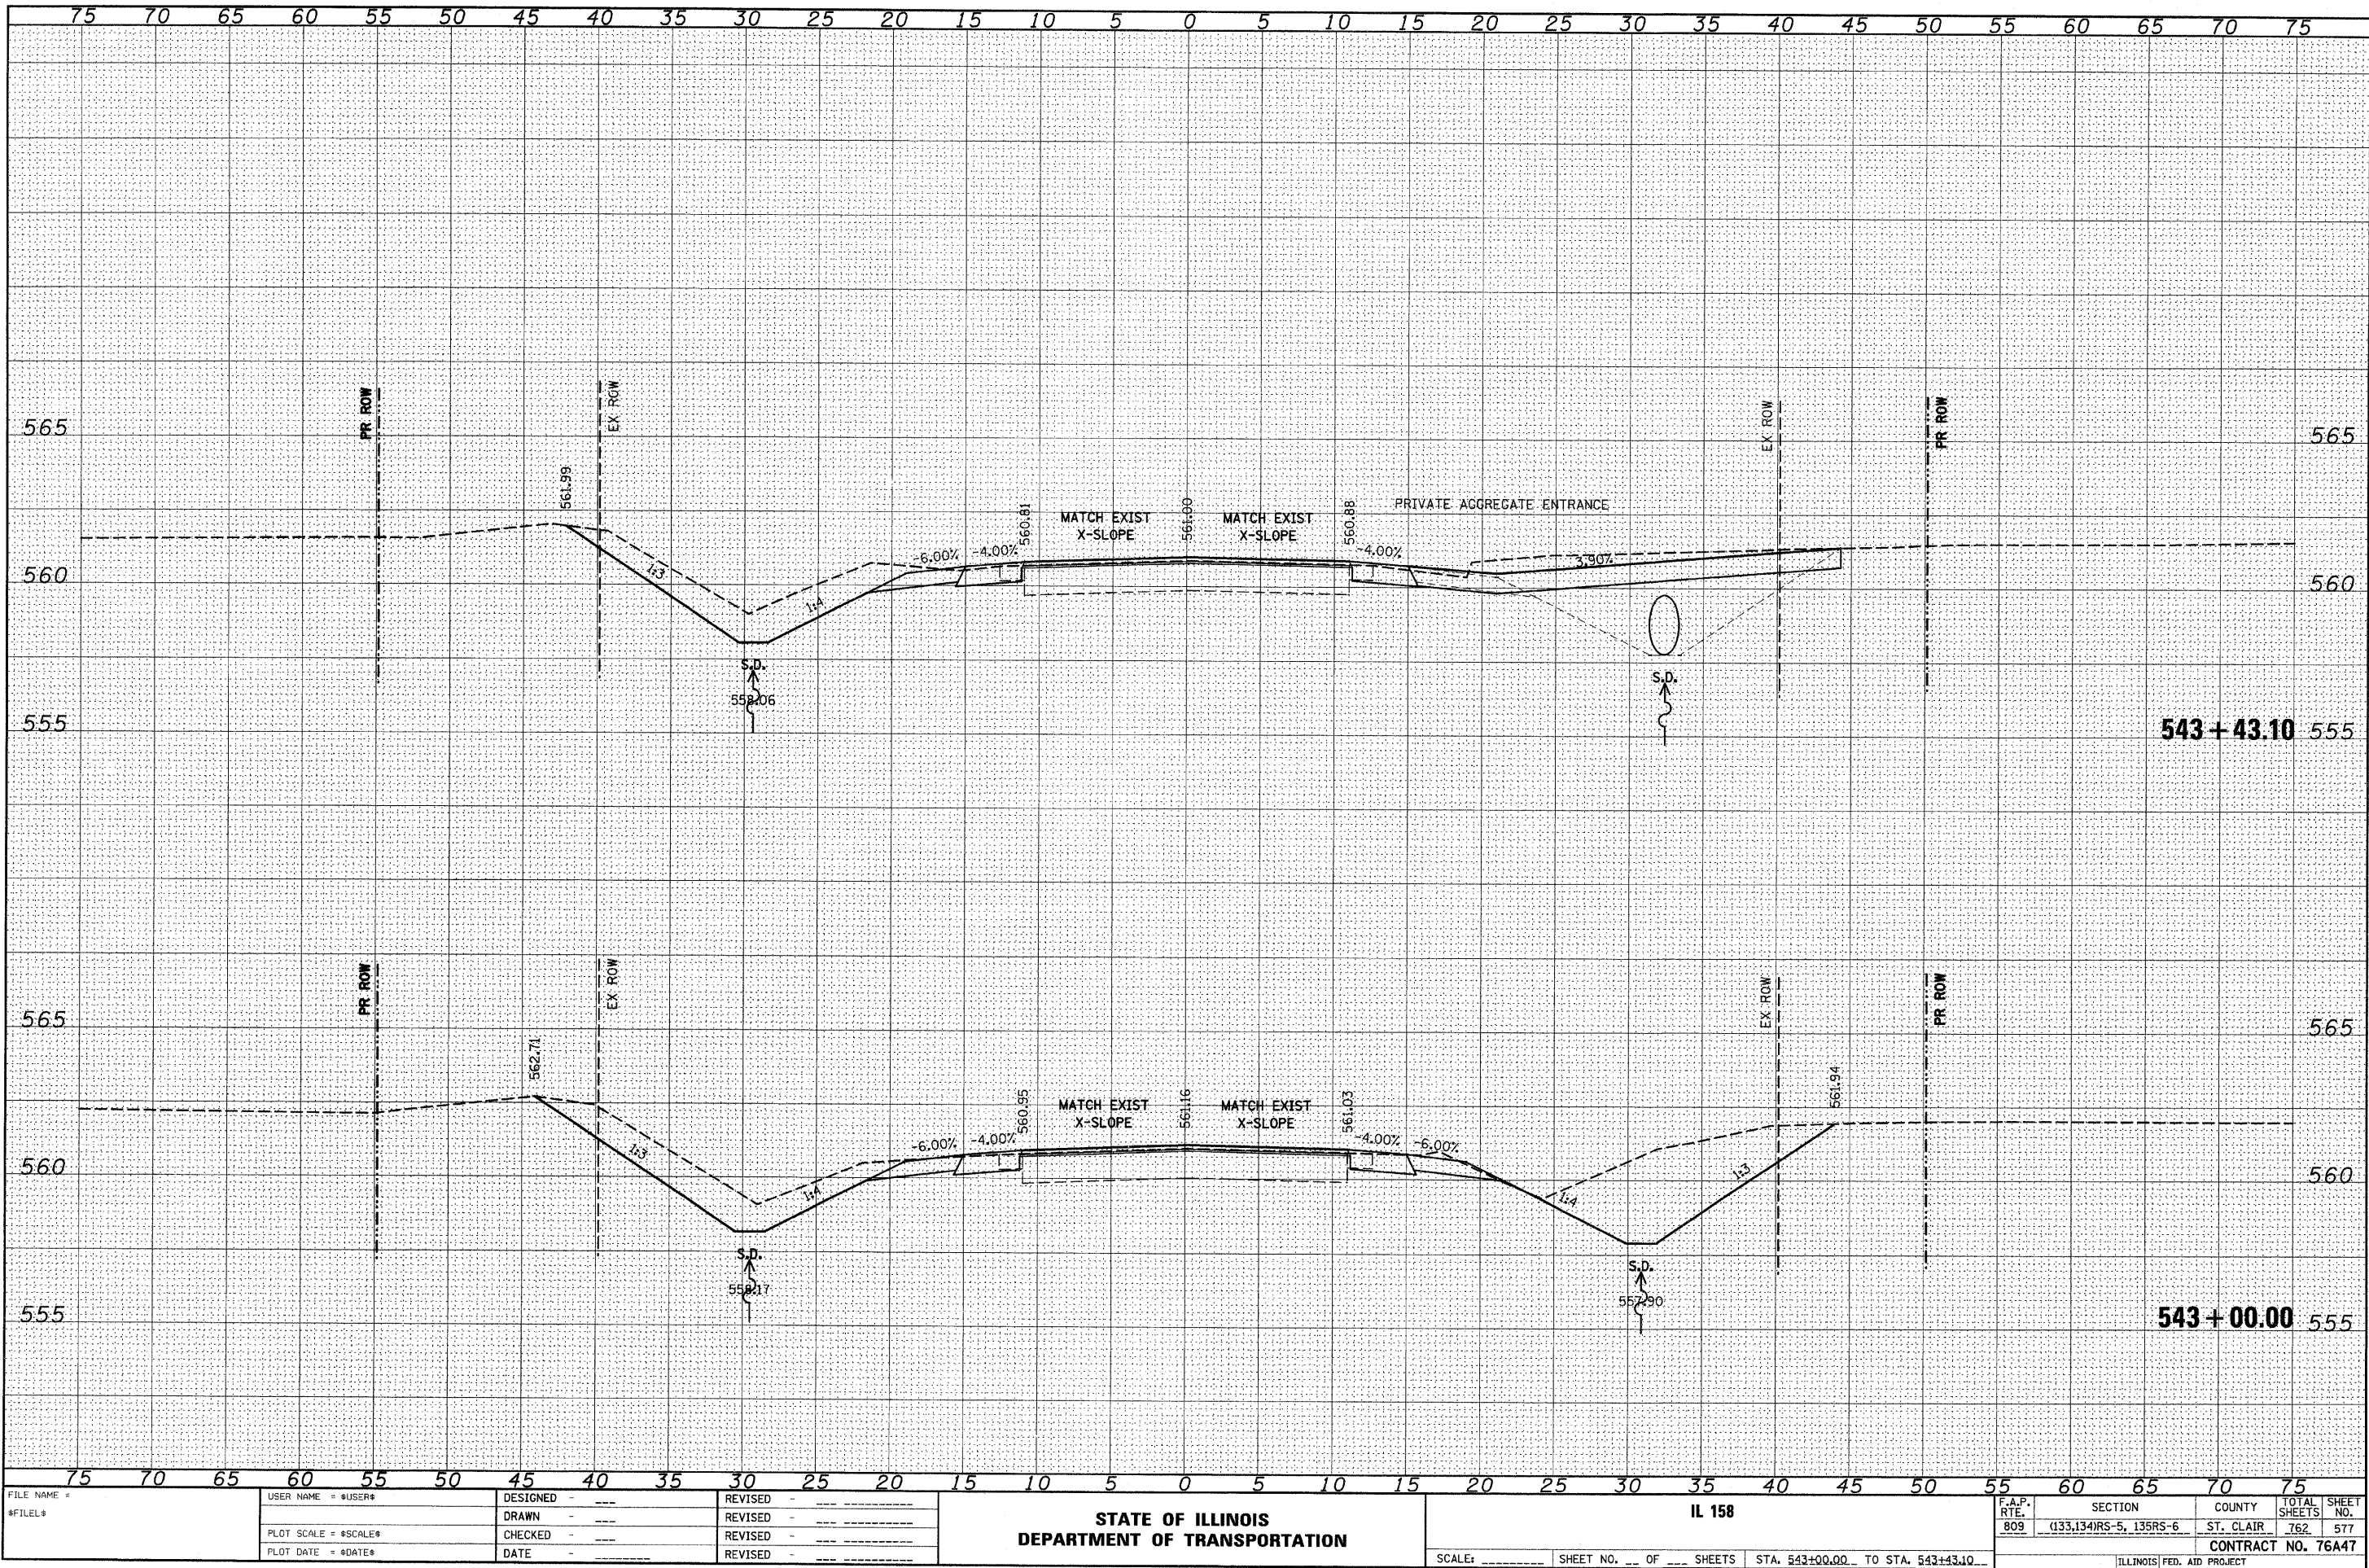

DATE	BY	SURVEYED	PLOTTED	TEMPLATE	NOTE BOOK	AREAS CHECKED
NO.						


DATE	BY	SURVEYED	PLOTTED	TEMPLATE	NOTE BOOK	AREAS CHECKED
NO.						

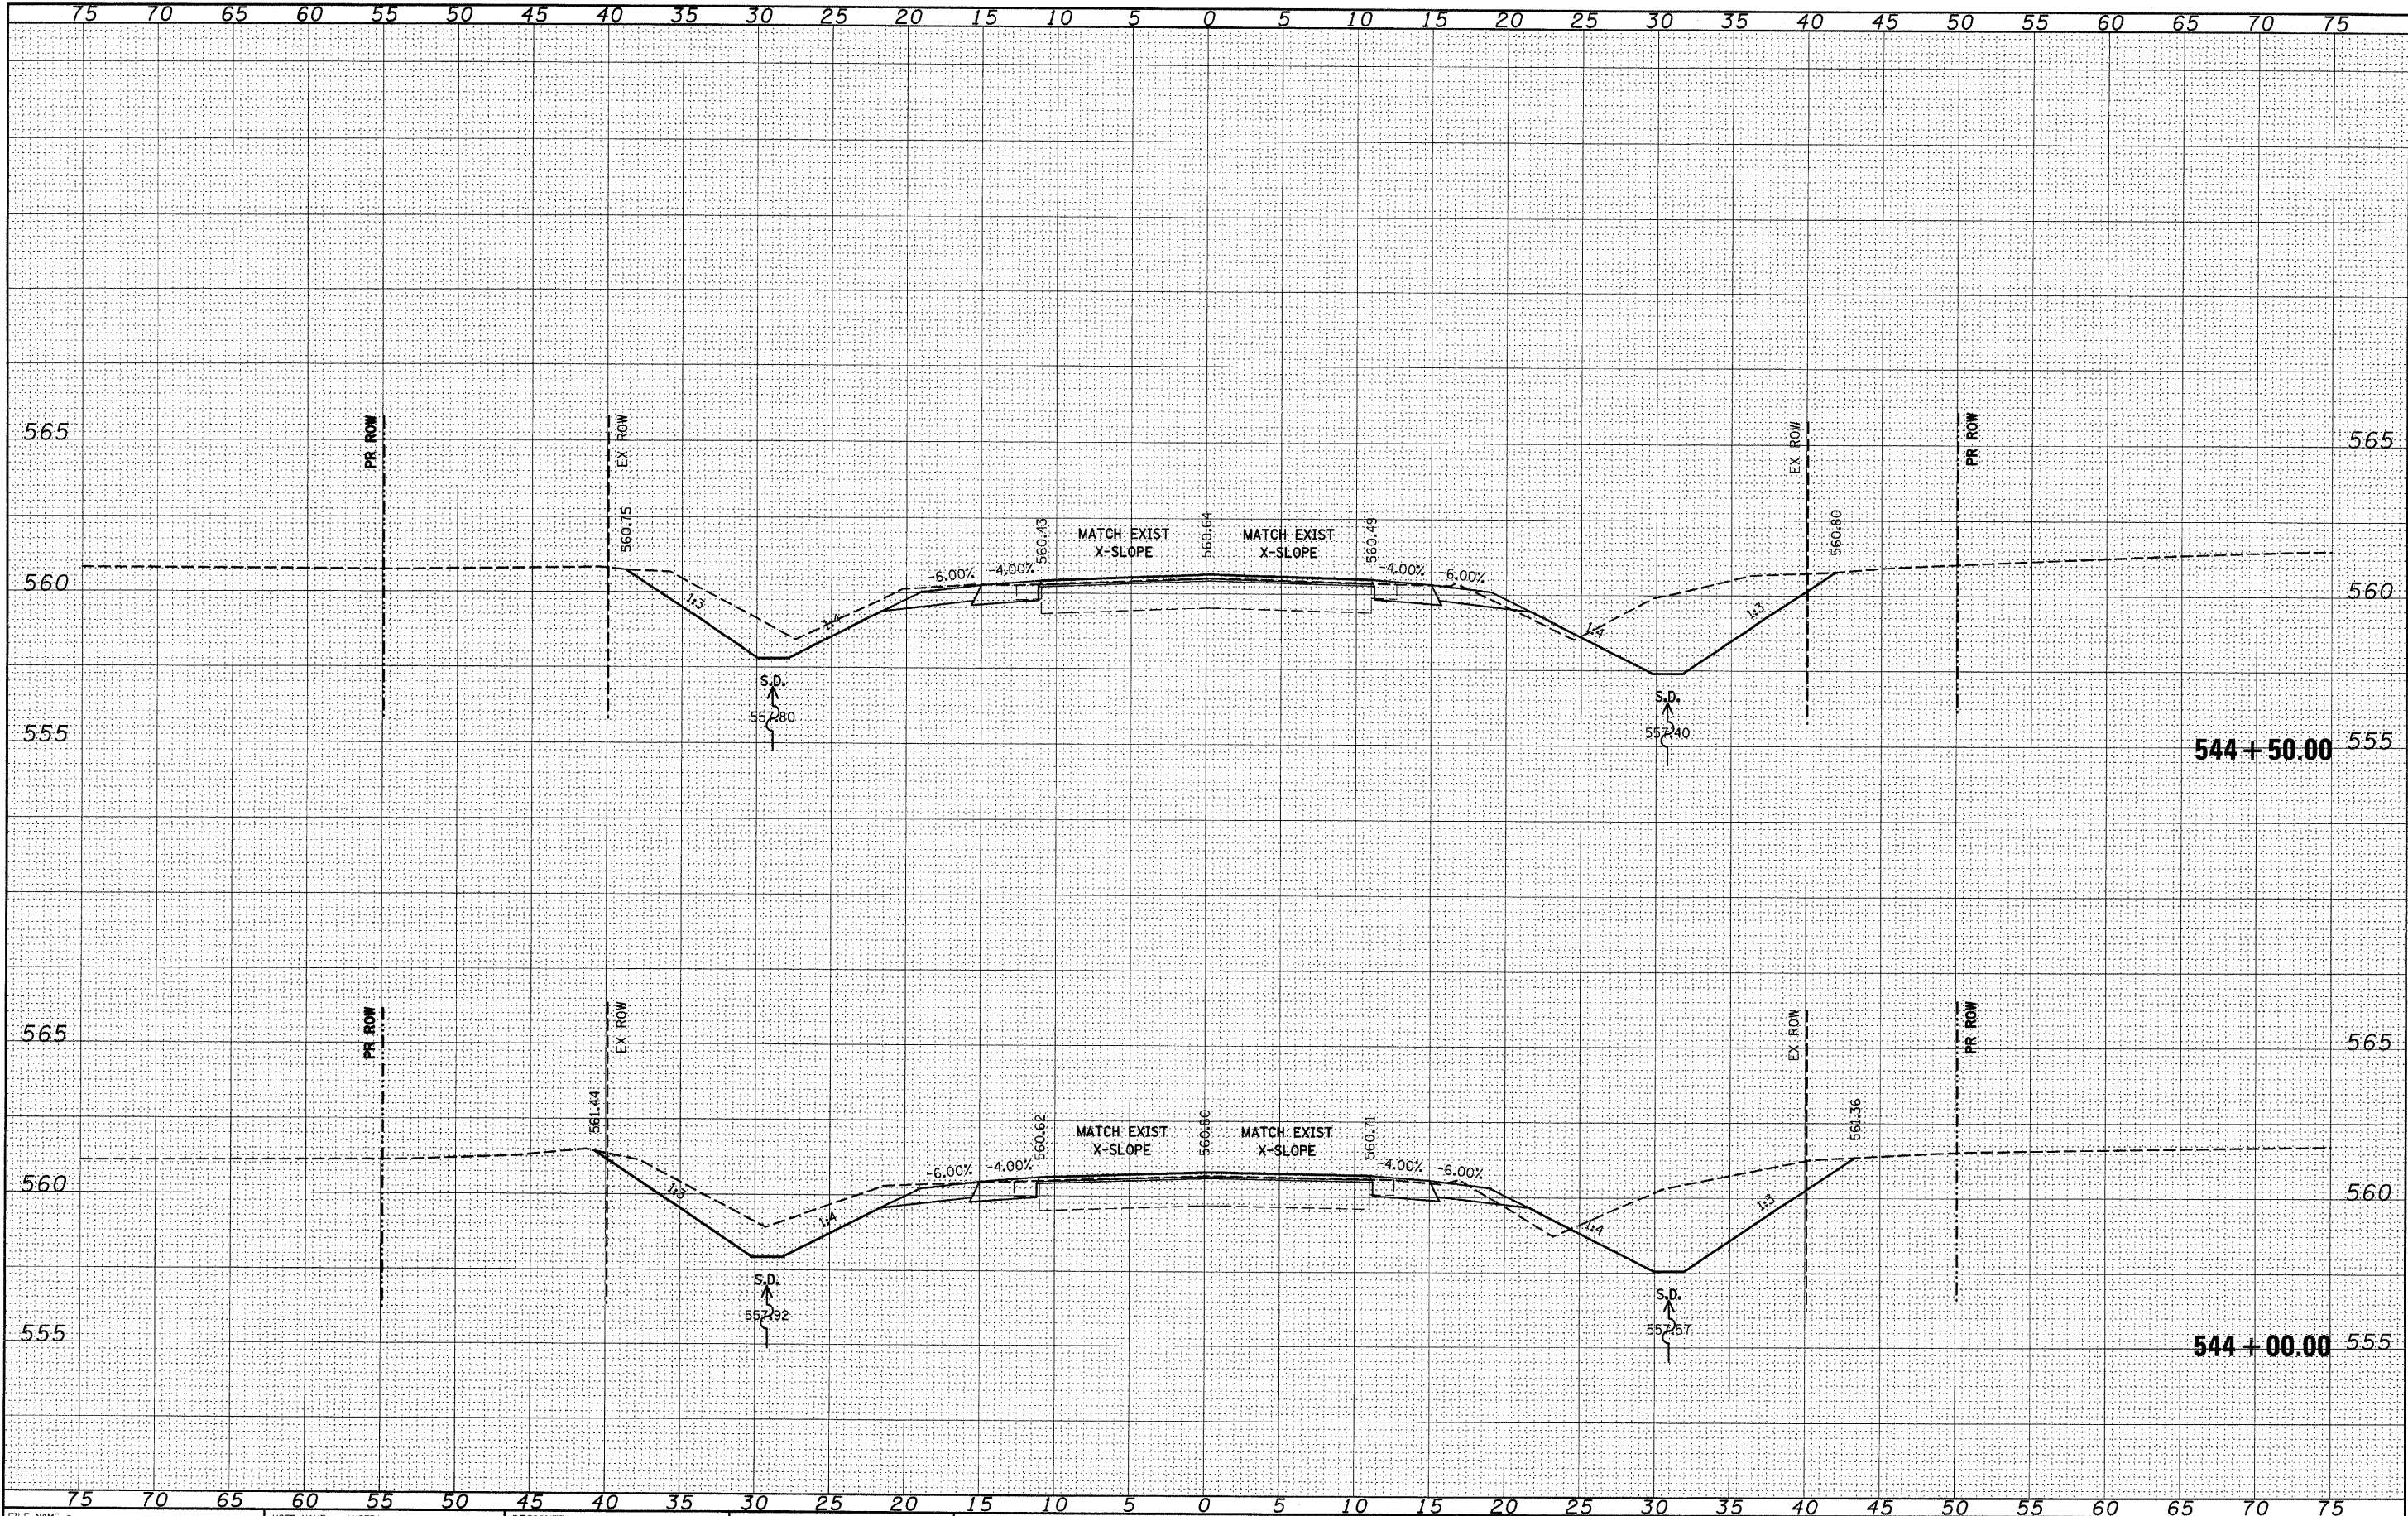

FILE NAME =	USER NAME = #USER#	DESIGNED -	REVISED -	STATE OF ILLINOIS DEPARTMENT OF TRANSPORTATION		IL 158		F.A.P. RTE. 809	SECTION 133,134RS-5, 135RS-6	COUNTY ST. CLAIR	TOTAL SHEETS 762	SHEET NO. 578
#FILE#		DRAWN -	REVISED -			SCALE: _____ SHEET NO. ____ OF ____ SHEETS		STA. 544+00.00 TO STA. 544+50.00		CONTRACT NO. 76A47		
		CHECKED -	REVISED -							ILLINOIS FED. AID PROJECT		
		DATE -	REVISED -									

FINAL	SURVEYED	BY	DATE
SURVEY	PLOTTED		
NOTE BOOK	TEMPLATE		
NO.	AREAS CHECKED		


ORIGINAL	SURVEYED	BY	DATE
SURVEY	PLOTTED		
NOTE BOOK	TEMPLATE		
NO.	AREAS CHECKED		

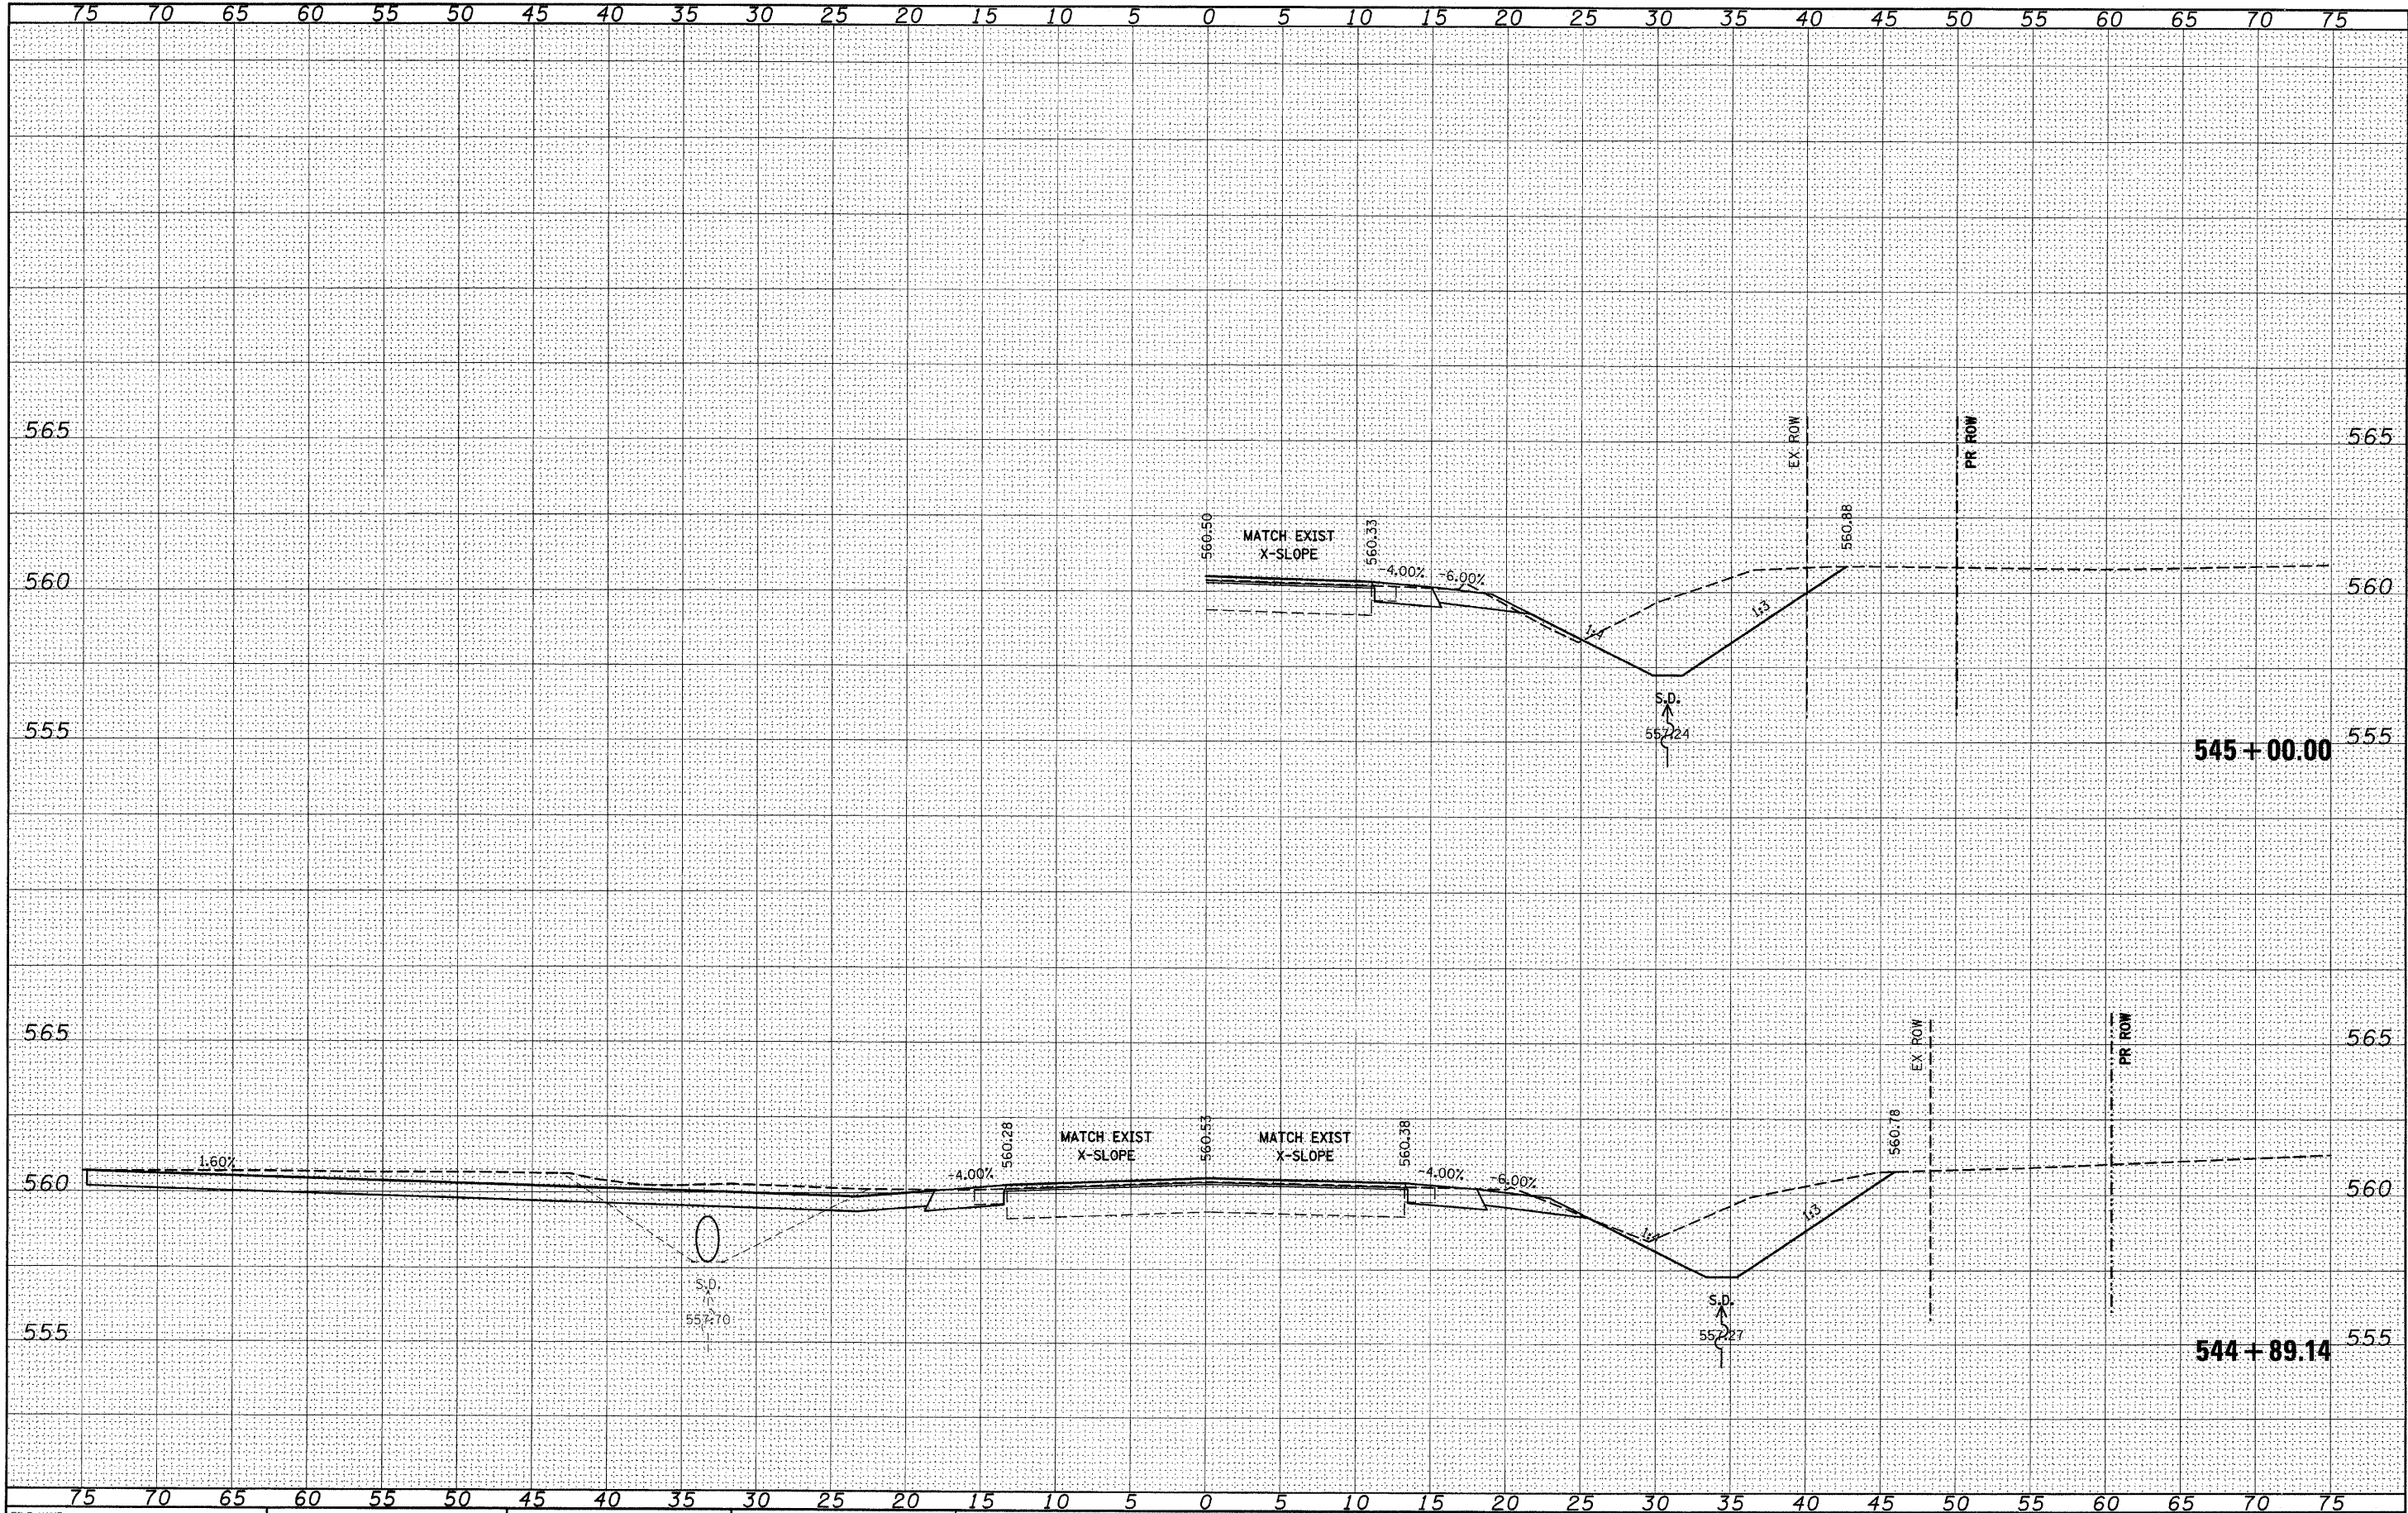

FILE NAME =	USER NAME = \$USER\$	DESIGNED -	REVISED -	STATE OF ILLINOIS DEPARTMENT OF TRANSPORTATION	IL 158	SCALE: _____ SHEET NO. ____ OF ____ SHEETS STA. 544+89.14 TO STA. 545+00.00	F.A.P. RTE. 809	SECTION (133,134)RS-5, 135RS-6	COUNTY ST. CLAIR	TOTAL SHEETS 762	SHEET NO. 579
\$FILEL\$		DRAWN -	REVISED -								
		CHECKED -	REVISED -								
		DATE -	REVISED -								

FINAL	SURVEYED	BY	DATE
SURVEY	PLOTTED		
NOTE BOOK	TEMPLATE		
NO.	AREAS CHECKED		


ORIGINAL	SURVEYED	BY	DATE
SURVEY	PLOTTED		
NOTE BOOK	TEMPLATE		
NO.	AREAS CHECKED		

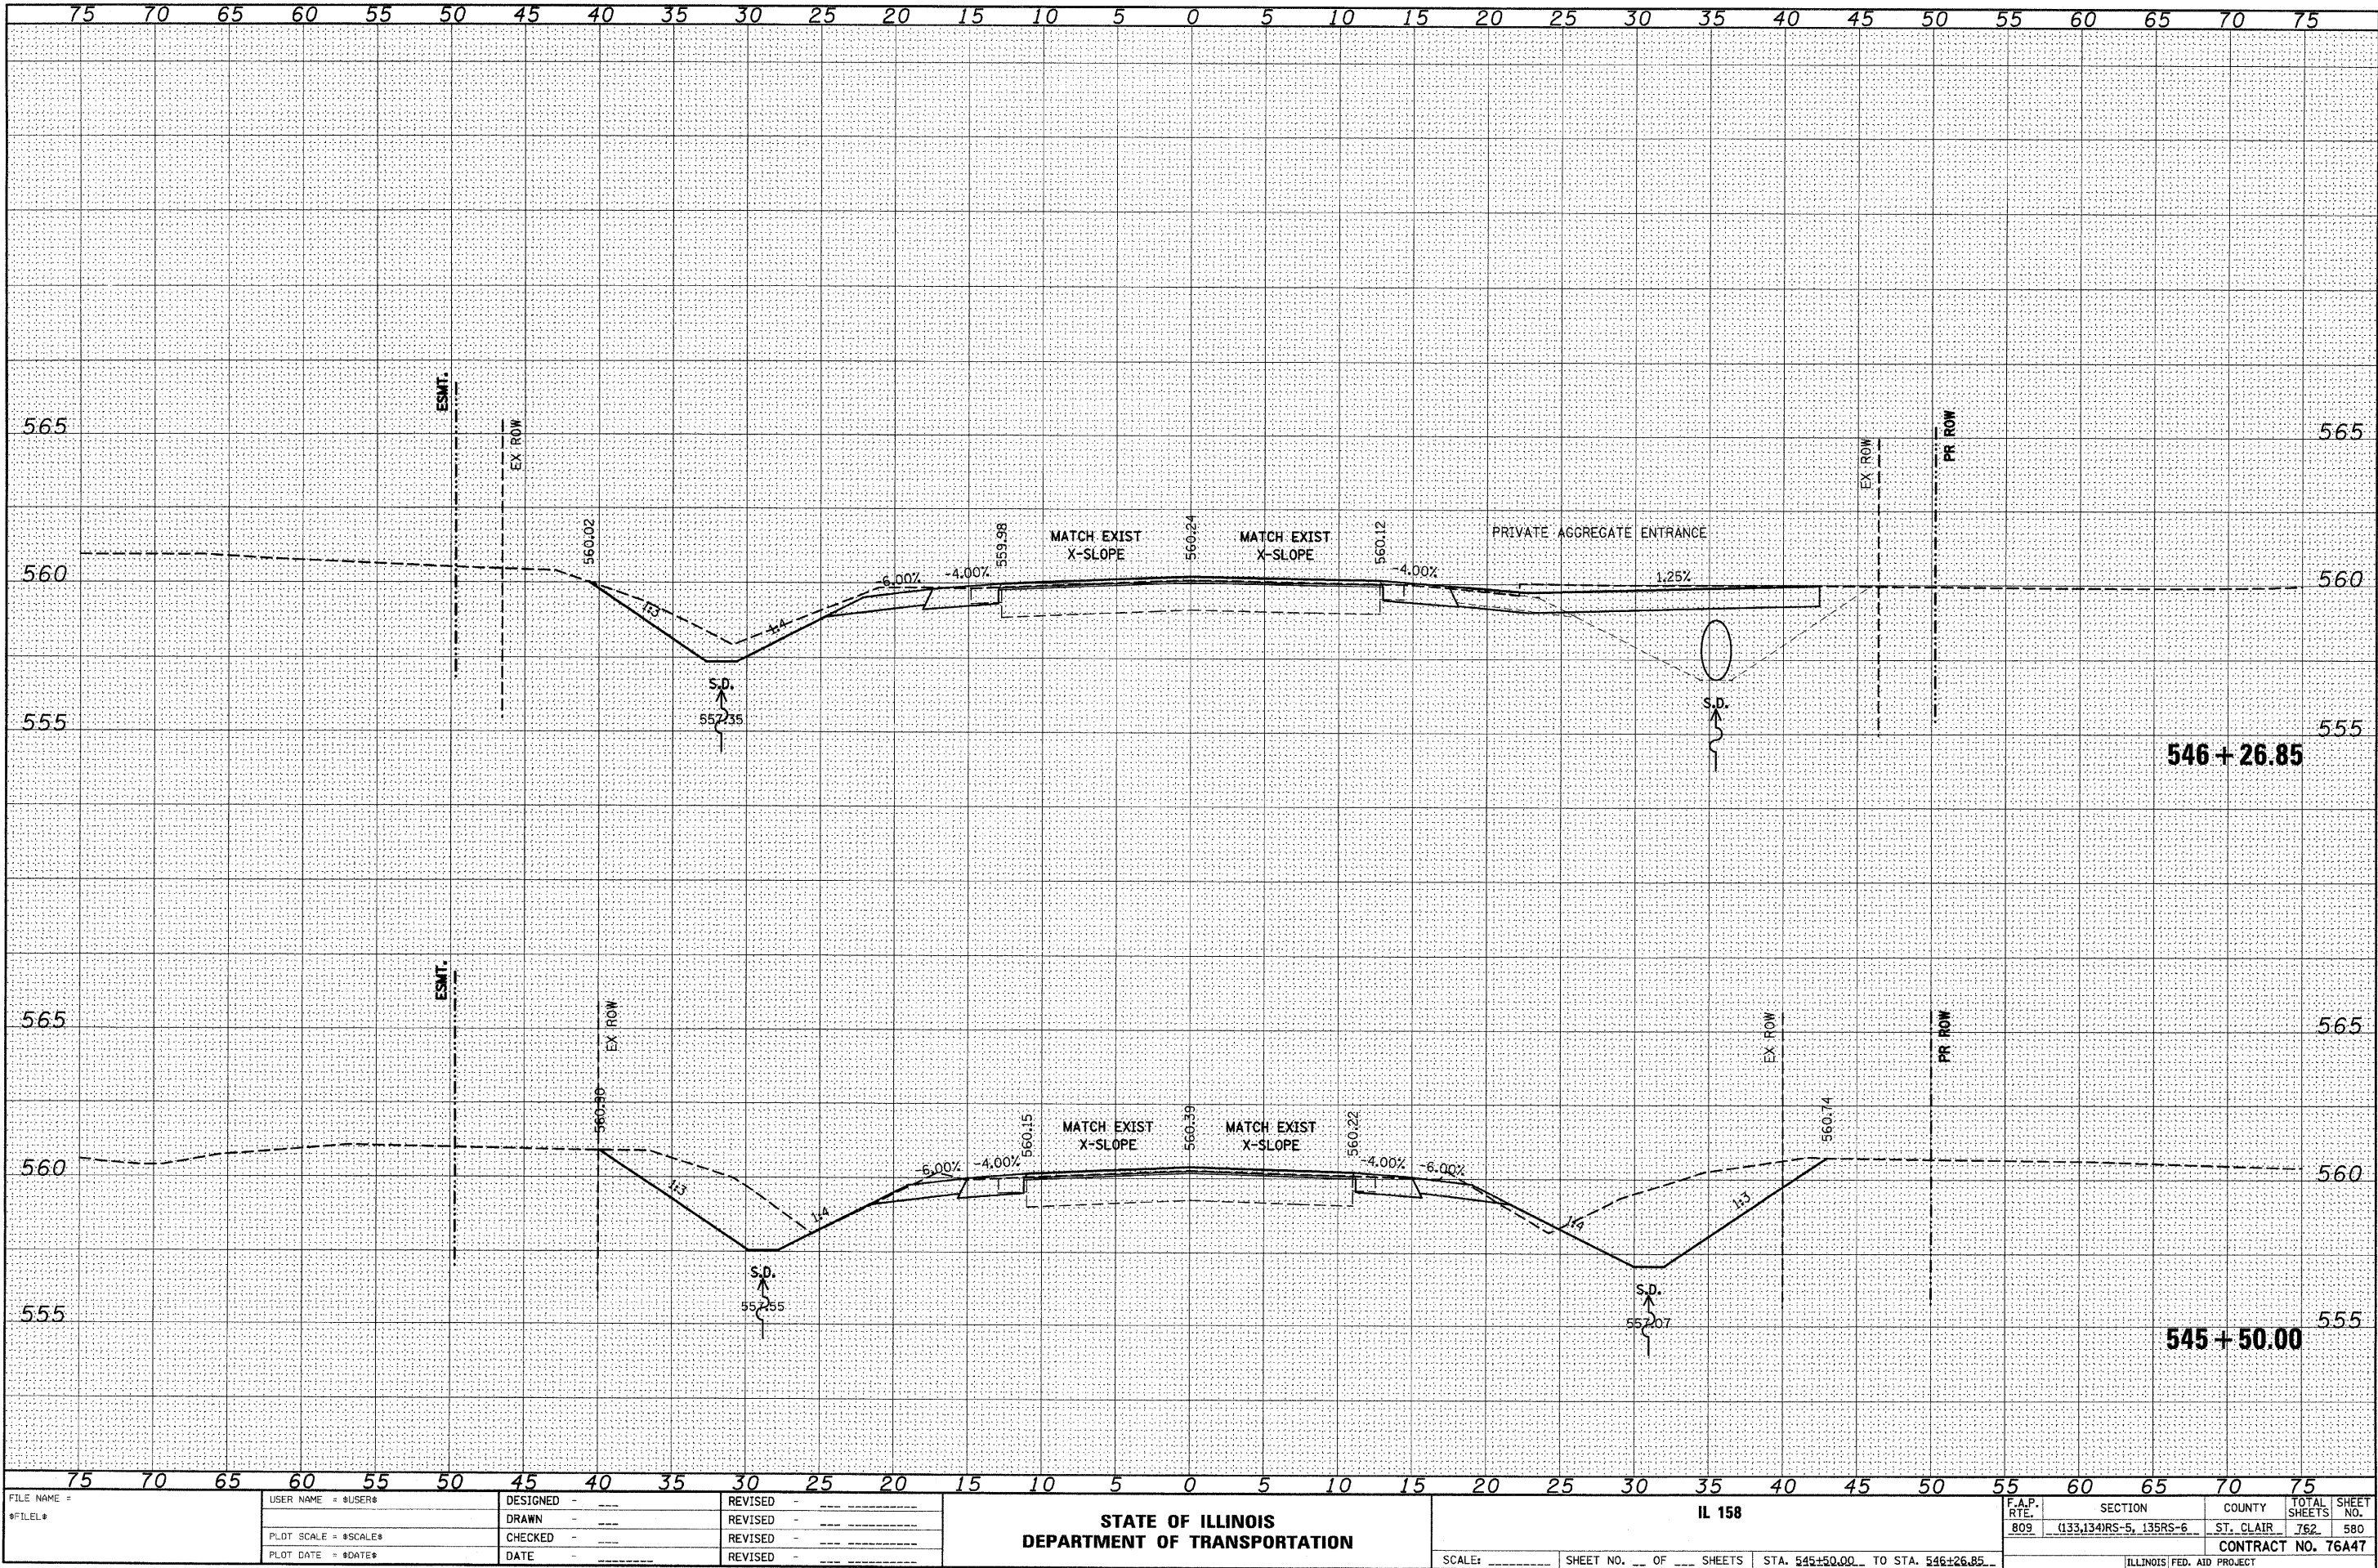

FILE NAME =	USER NAME = \$USER\$	DESIGNED -	REVISED -	STATE OF ILLINOIS DEPARTMENT OF TRANSPORTATION	IL 158	SCALE: _____ SHEET NO. ____ OF ____ SHEETS STA. 545+50.00 TO STA. 546+26.85	F.A.P. RTE. 809	SECTION (133,134)RS-5, 135RS-6	COUNTY ST. CLAIR	TOTAL SHEETS 762	SHEET NO. 580
*FILE#		DRAWN -	REVISED -								
		CHECKED -	REVISED -								
		DATE -	REVISED -								
CONTRACT NO. 76A47											
ILLINOIS FED. AID PROJECT											

FINAL	SURVEYED	BY	DATE
SURVEY	PLOTTED		
NOTE BOOK	TEMPLATE		
NO.	AREAS CHECKED		


ORIGINAL	SURVEYED	BY	DATE
SURVEY	PLOTTED		
NOTE BOOK	TEMPLATE		
NO.	AREAS CHECKED		

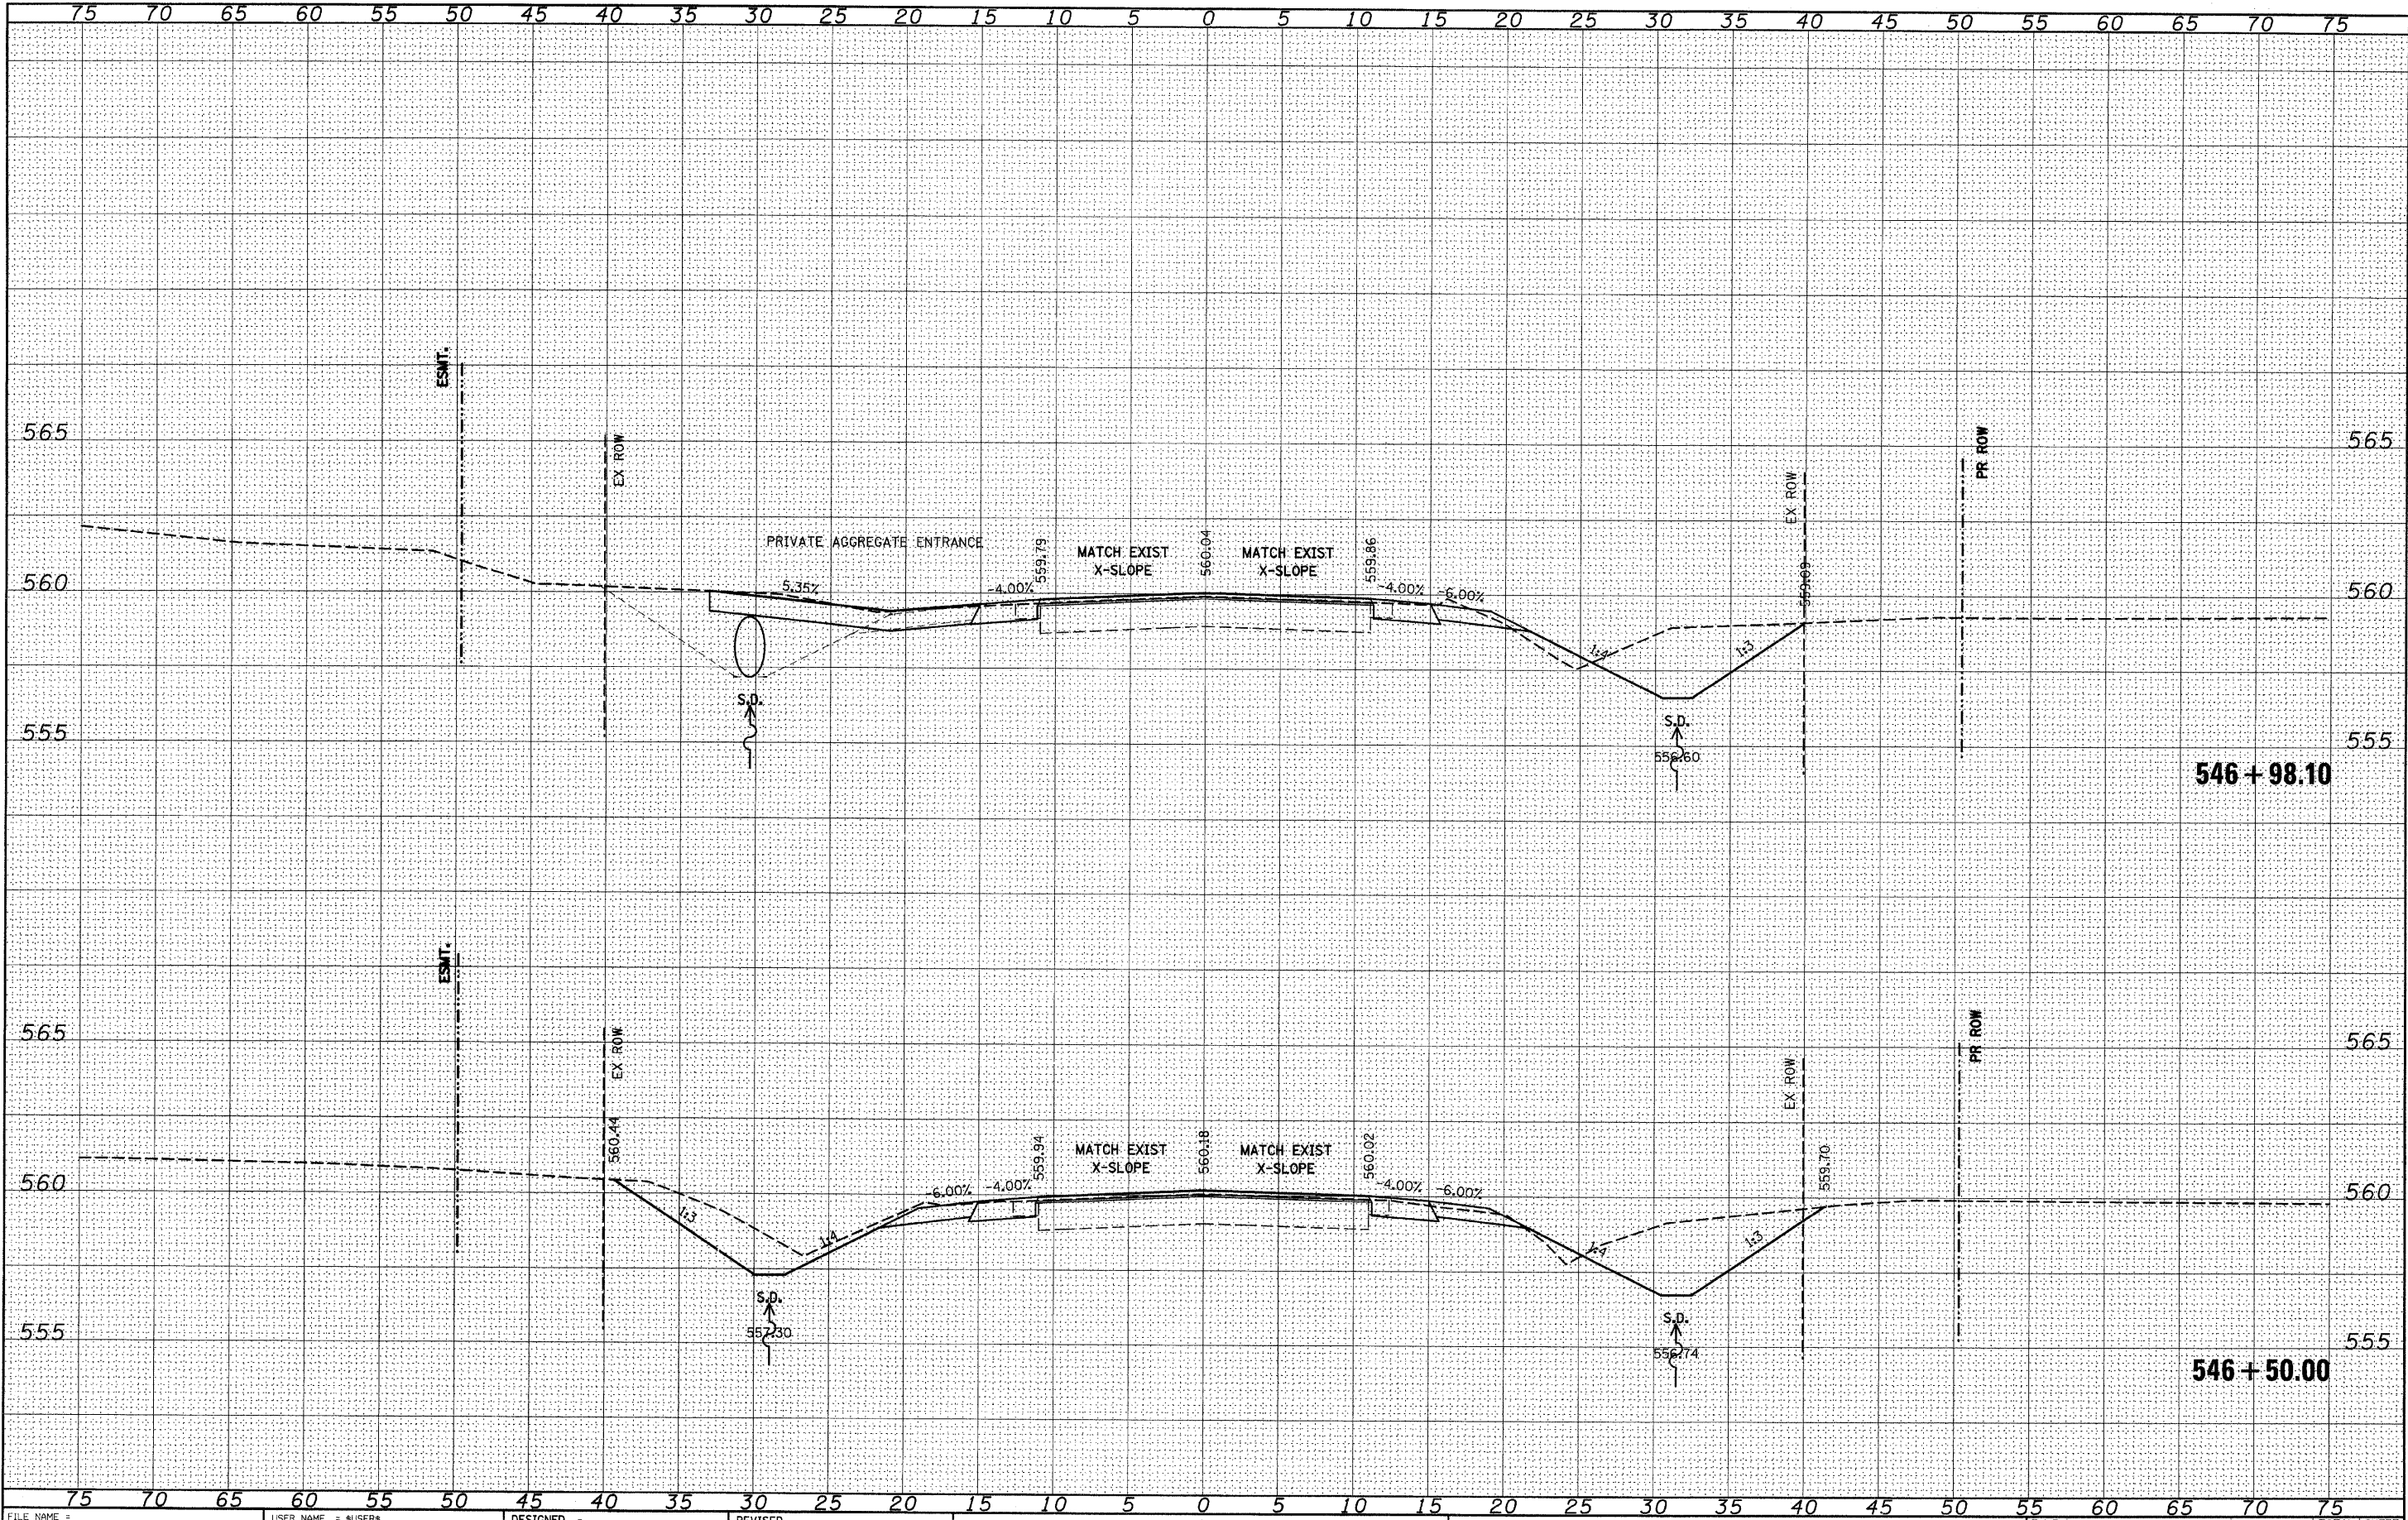

FILE NAME =	USER NAME = #USER#	DESIGNED -	REVISED -	STATE OF ILLINOIS DEPARTMENT OF TRANSPORTATION	IL 158	F.A.P. RTE. 809	SECTION (133,134)RS-5, 135RS-6	COUNTY ST. CLAIR	TOTAL SHEETS 762	SHEET NO. 581
#FILEL#		DRAWN -	REVISED -							
		CHECKED -	REVISED -							
		DATE -	REVISED -							
PLOT SCALE = #SCALE#				SCALE: _____		SHEET NO. ___ OF ___ SHEETS		STA. 546+50.00 TO STA. 546+98.10		CONTRACT NO. 76A47
PLOT DATE = #DATE#										ILLINOIS FED. AID PROJECT

FINAL	SURVEYED	DATE
SURVEY	PLOTTED	BY
NOTE BOOK	TEMPLATE	
NO.	AREAS CHECKED	


ORIGINAL	SURVEYED	DATE
SURVEY	PLOTTED	BY
NOTE BOOK	TEMPLATE	
NO.	AREAS CHECKED	

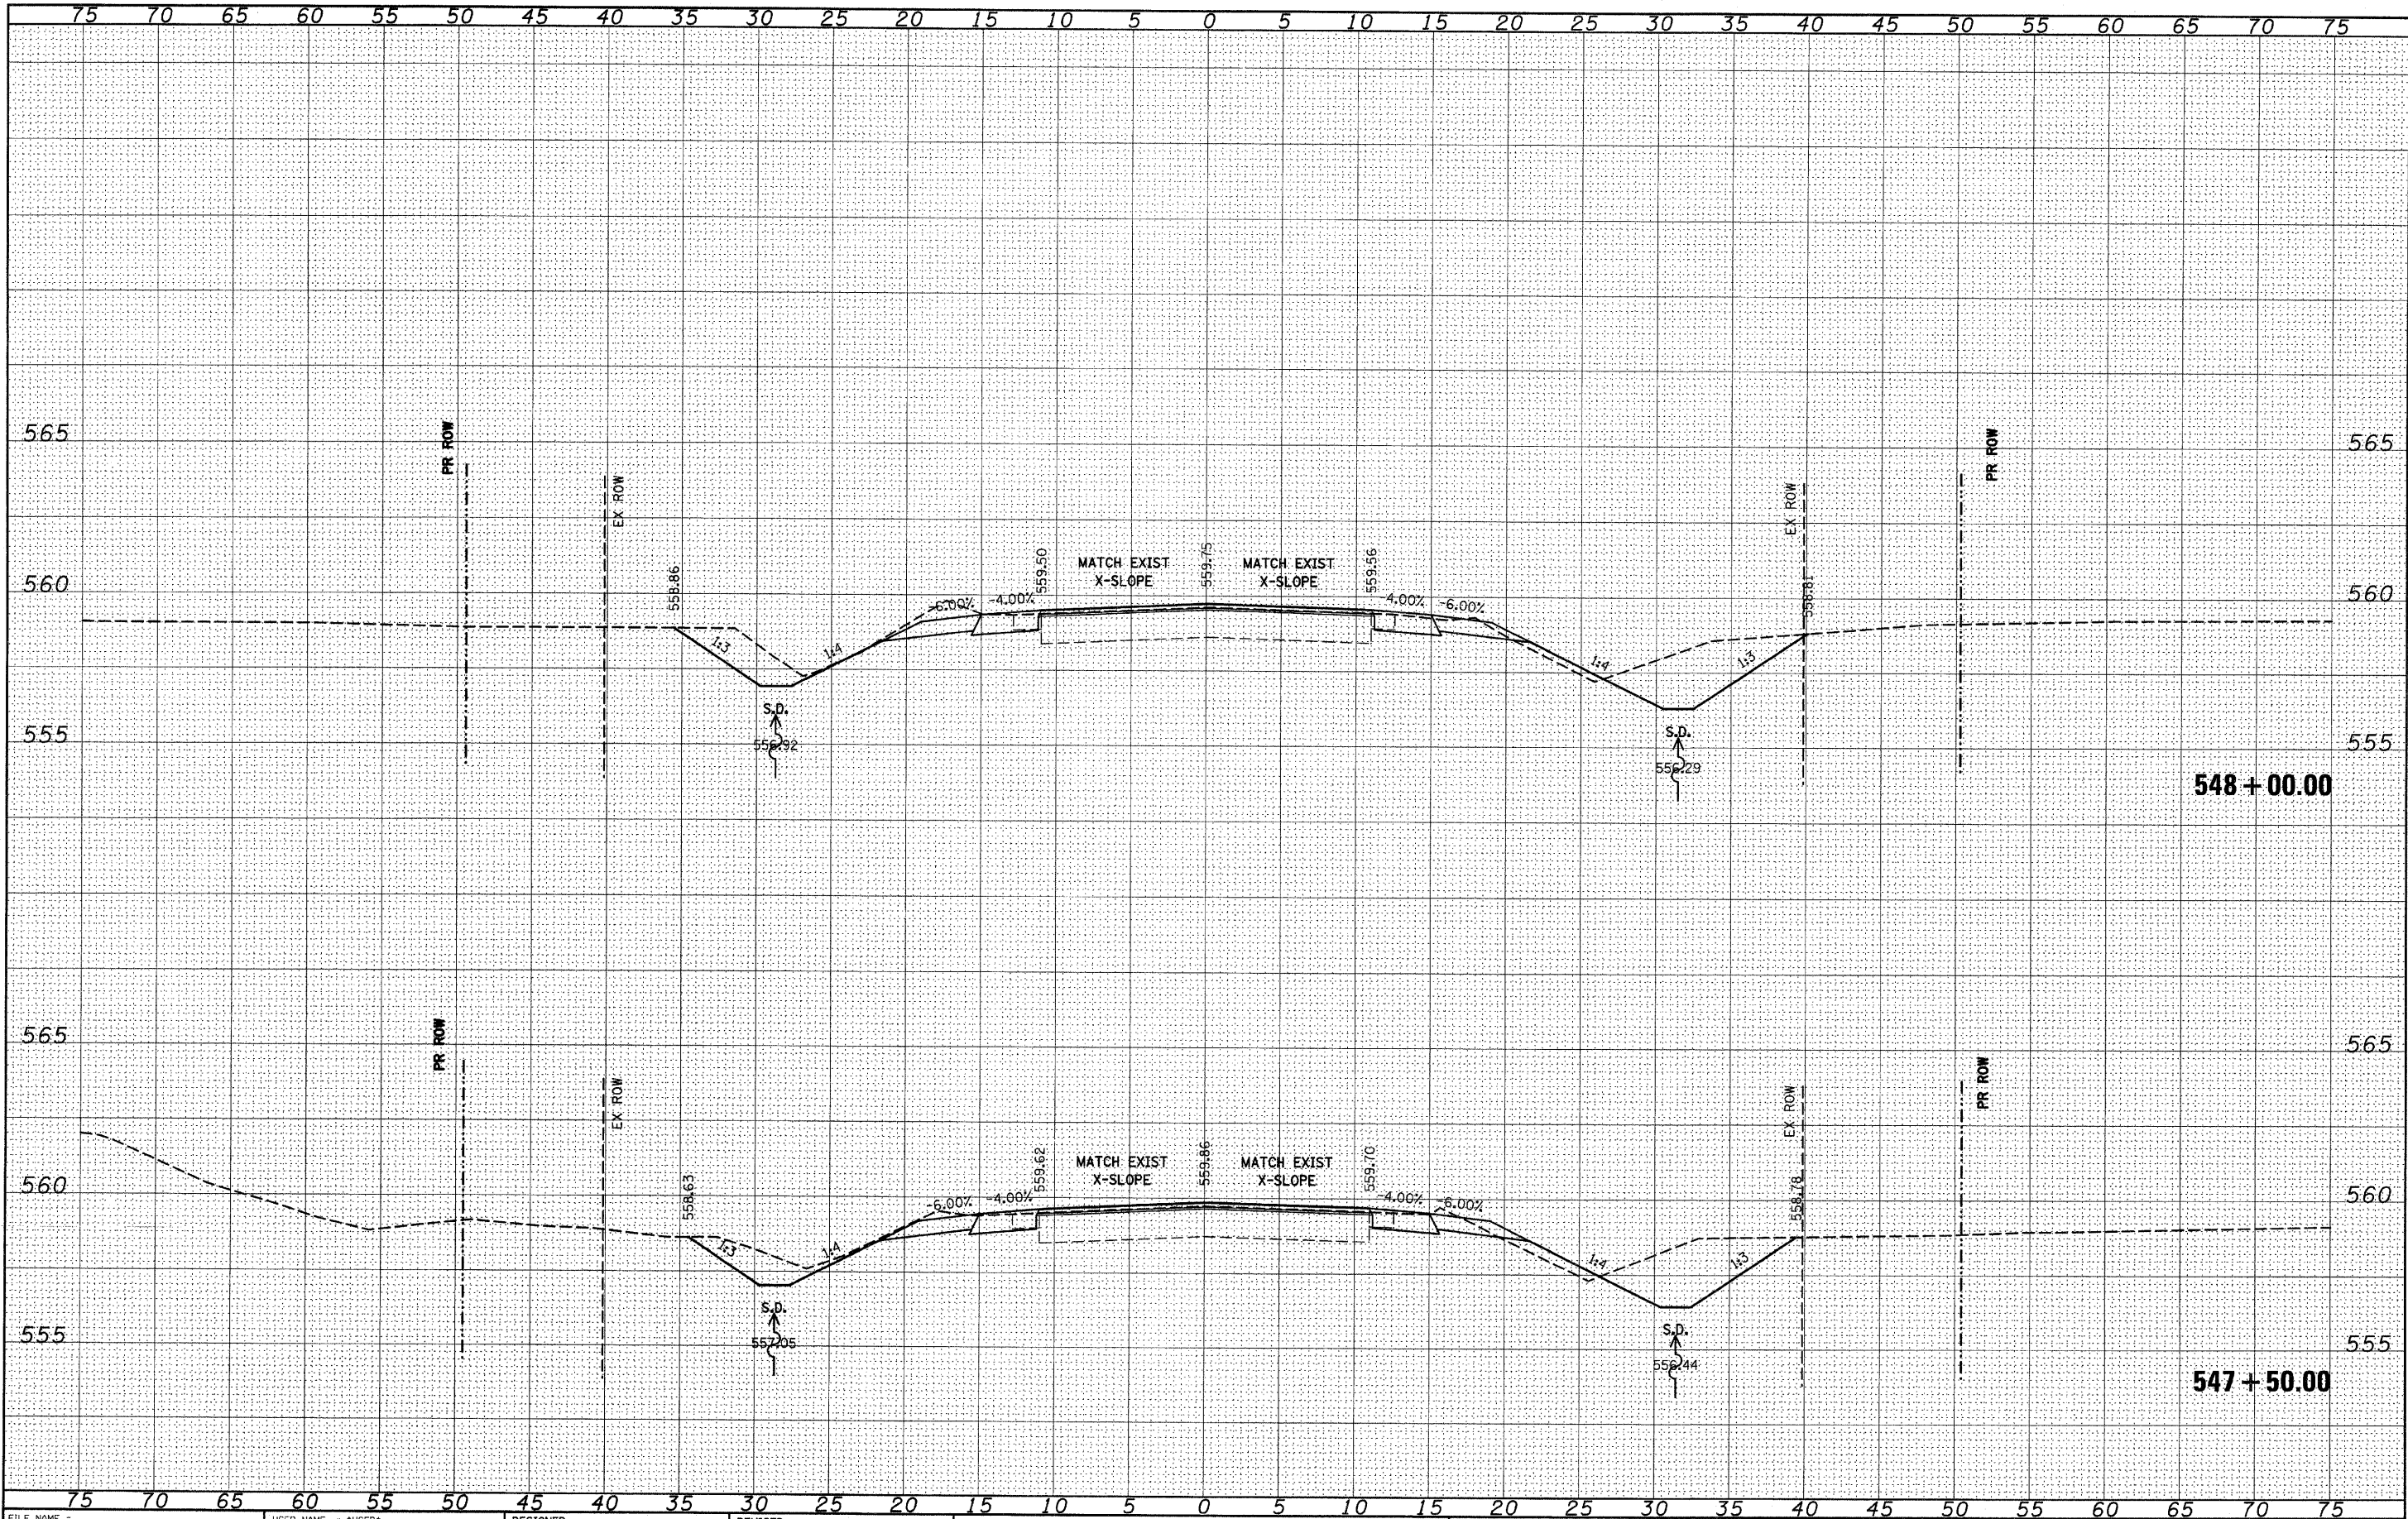

FILE NAME =	USER NAME = #USER#	DESIGNED -	REVISED -	STATE OF ILLINOIS DEPARTMENT OF TRANSPORTATION		IL 158		F.A.P. RTE. 809	SECTION (133,134)RS-5, 135RS-6	COUNTY ST. CLAIR	TOTAL SHEETS 762	SHEET NO. 582
#FILEL#		DRAWN -	REVISED -					CONTRACT NO. 76A47		ILLINOIS FED. AID PROJECT		
PLOT SCALE = #SCALE#		CHECKED -	REVISED -			SCALE: _____		SHEET NO. ___ OF ___ SHEETS		STA. 547+50.00 TO STA. 548+00.00		
PLOT DATE = #DATE#		DATE -	REVISED -									

FINAL	SURVEYED	BY	DATE
SURVEY	PLOTTED		
NOTE BOOK	TEMPLATE		
NO.	AREAS CHECKED		


ORIGINAL	SURVEYED	BY	DATE
SURVEY	PLOTTED		
NOTE BOOK	TEMPLATE		
NO.	AREAS CHECKED		

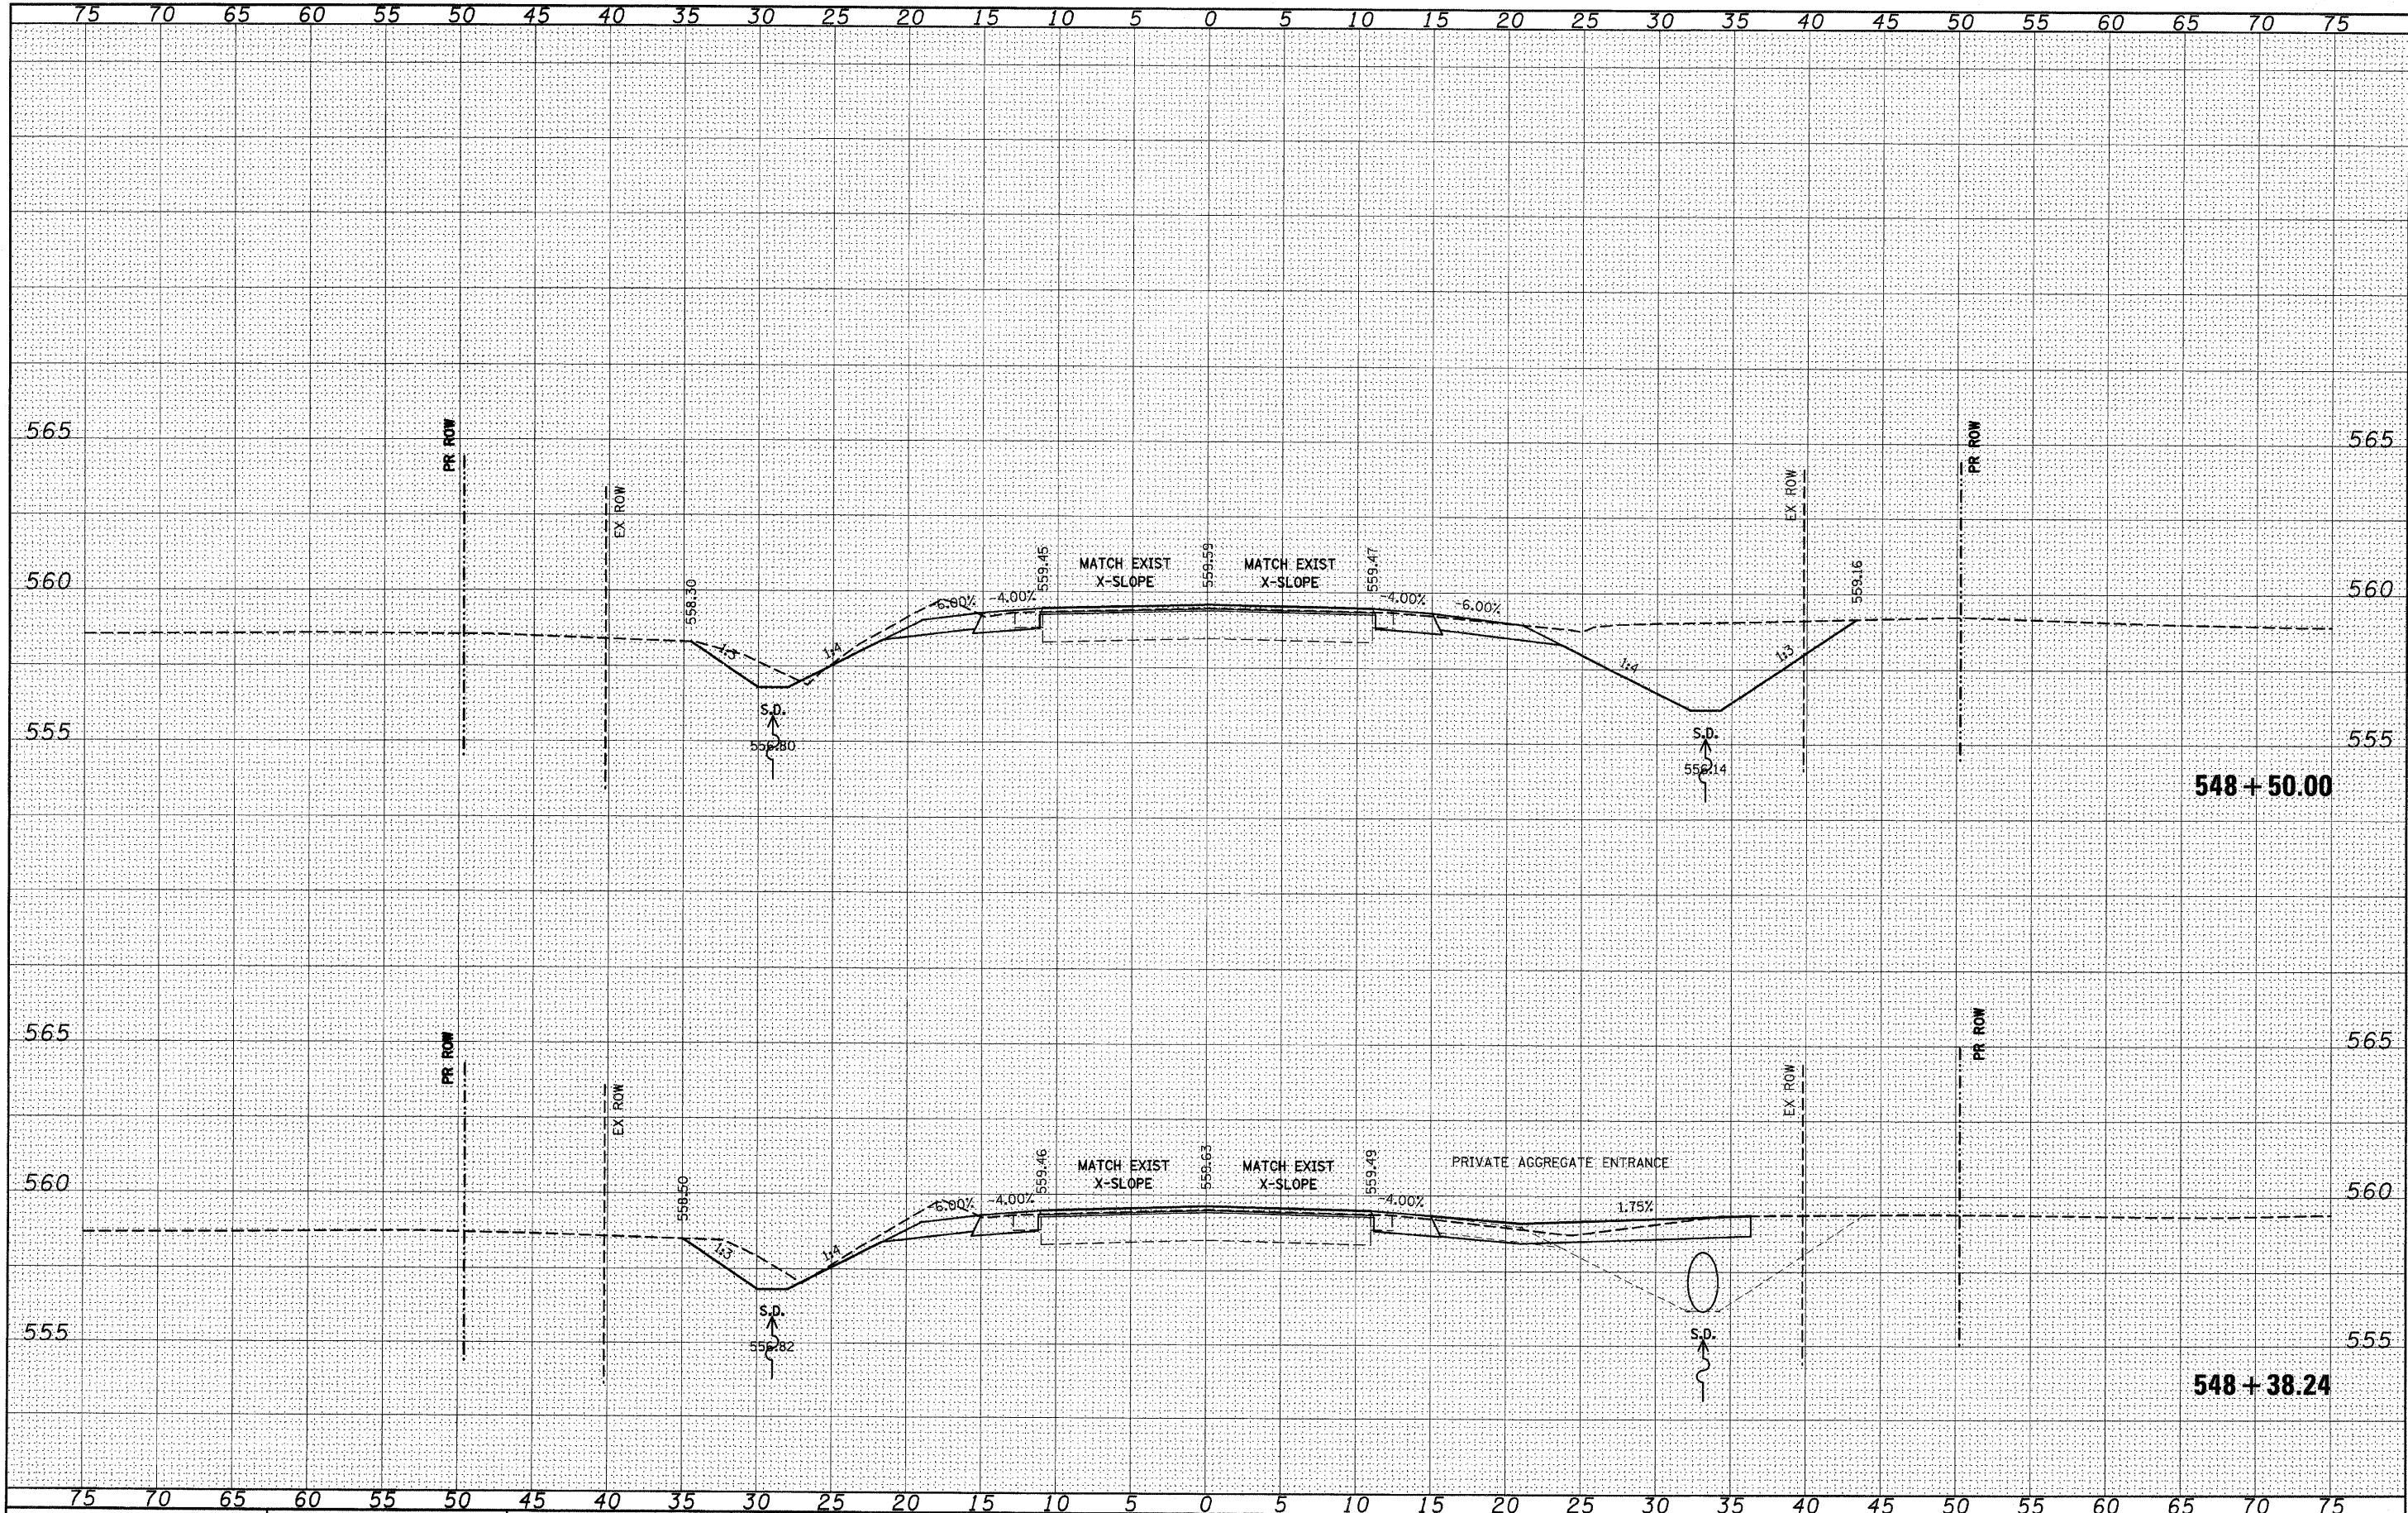

FILE NAME =	USER NAME = #USER#	DESIGNED -	REVISED -	STATE OF ILLINOIS DEPARTMENT OF TRANSPORTATION	IL 158	SCALE: _____ SHEET NO. ____ OF ____ SHEETS STA. 548+38.24 TO STA. 548+50.00	F.A.P. RTE. 809	SECTION (133,134)RS-5, 135RS-6	COUNTY ST. CLAIR	TOTAL SHEETS 762	SHEET NO. 583	CONTRACT NO. 76A47
#FILE#		DRAWN -	REVISED -									
		CHECKED -	REVISED -									
		DATE -	REVISED -									


FINAL	DATE
SURVEY	BY
NOTED	
BOOK	
NO.	

ORIGINAL	DATE
SURVEY	BY
NOTED	
BOOK	
NO.	

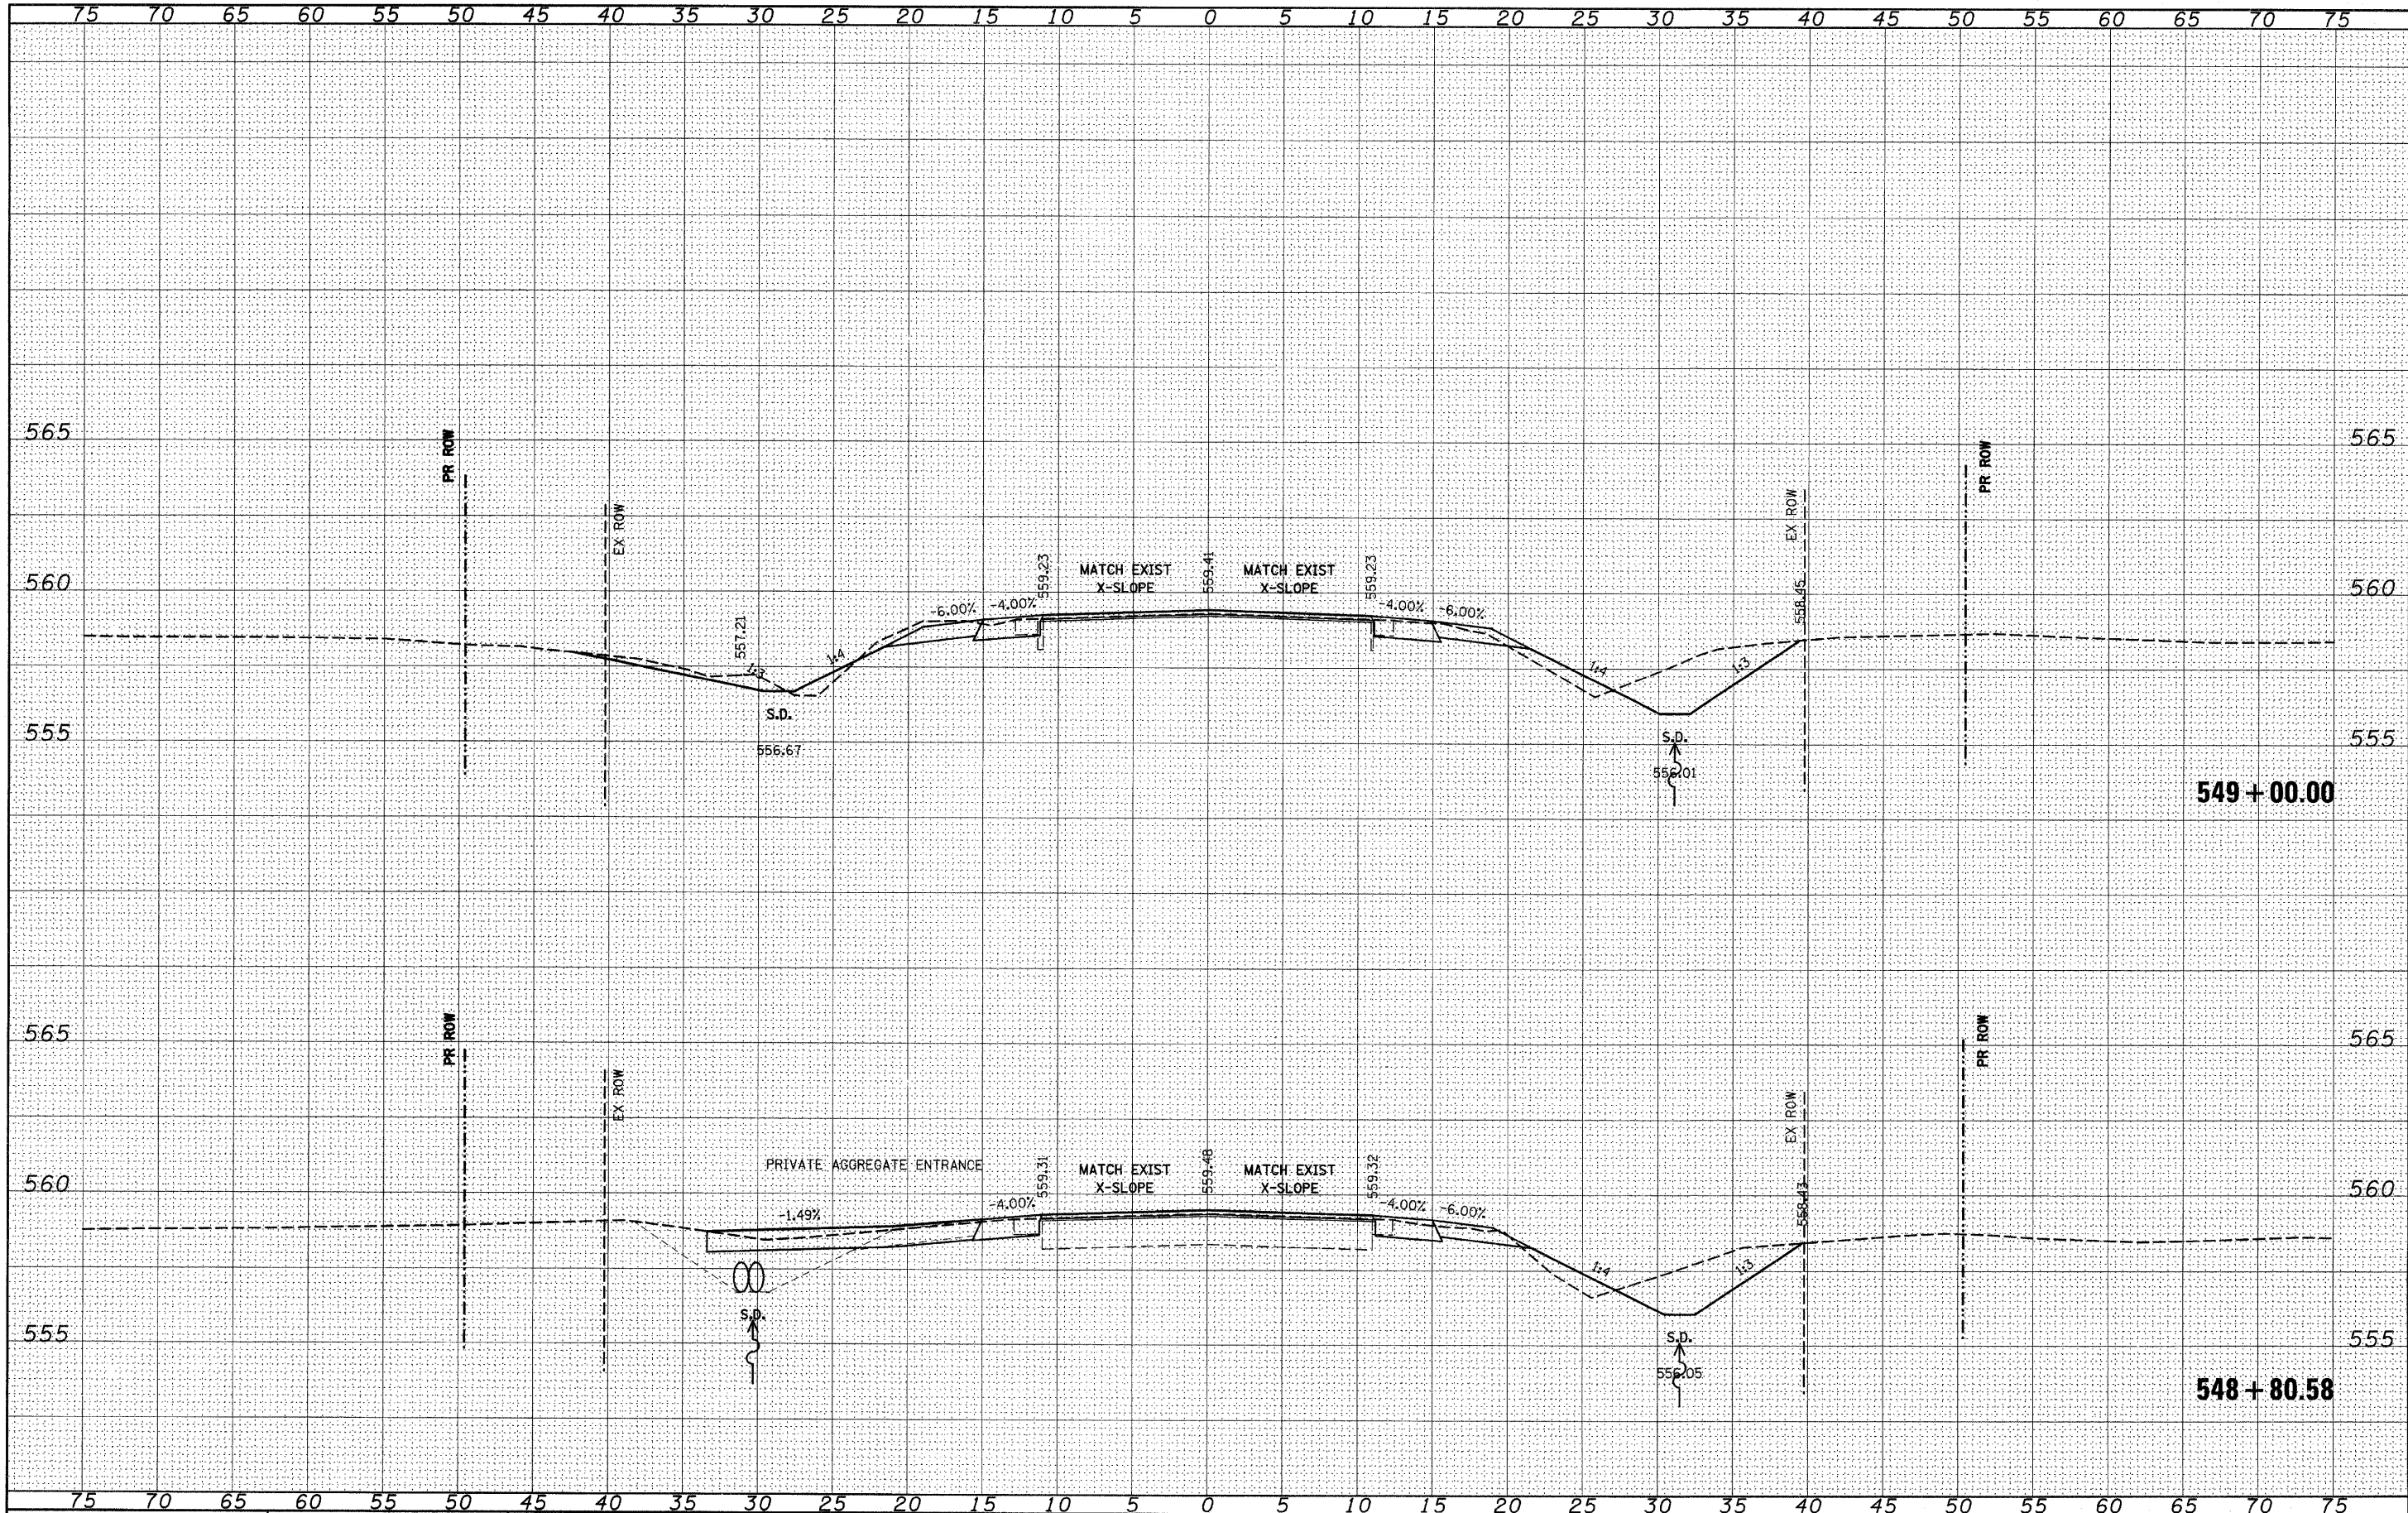


FILE NAME =	USER NAME = *USER*	DESIGNED -	REVISED -	STATE OF ILLINOIS DEPARTMENT OF TRANSPORTATION		IL 158		F.A.P. RTE.	SECTION	COUNTY	TOTAL SHEETS	SHEET NO.
*FILE#		DRAWN -	REVISED -					809	(133,134)RS-5, 135RS-6	ST. CLAIR	762	584
		CHECKED -	REVISED -					CONTRACT NO. 76A47				
		DATE -	REVISED -					[ILLINOIS] FED. AID PROJECT				
		PLOT SCALE = *SCALE*				SCALE: _____		SHEET NO. ____ OF ____ SHEETS		STA. 548+80.58 TO STA. 549+00.00		
		PLOT DATE = *DATE*										

ORIGINAL SURVEY	SURVEYED	BY	DATE
NOTE BOOK	PLOTTED		
AREAS	TEMPLATE		
AREAS CHECKED			
NO.			

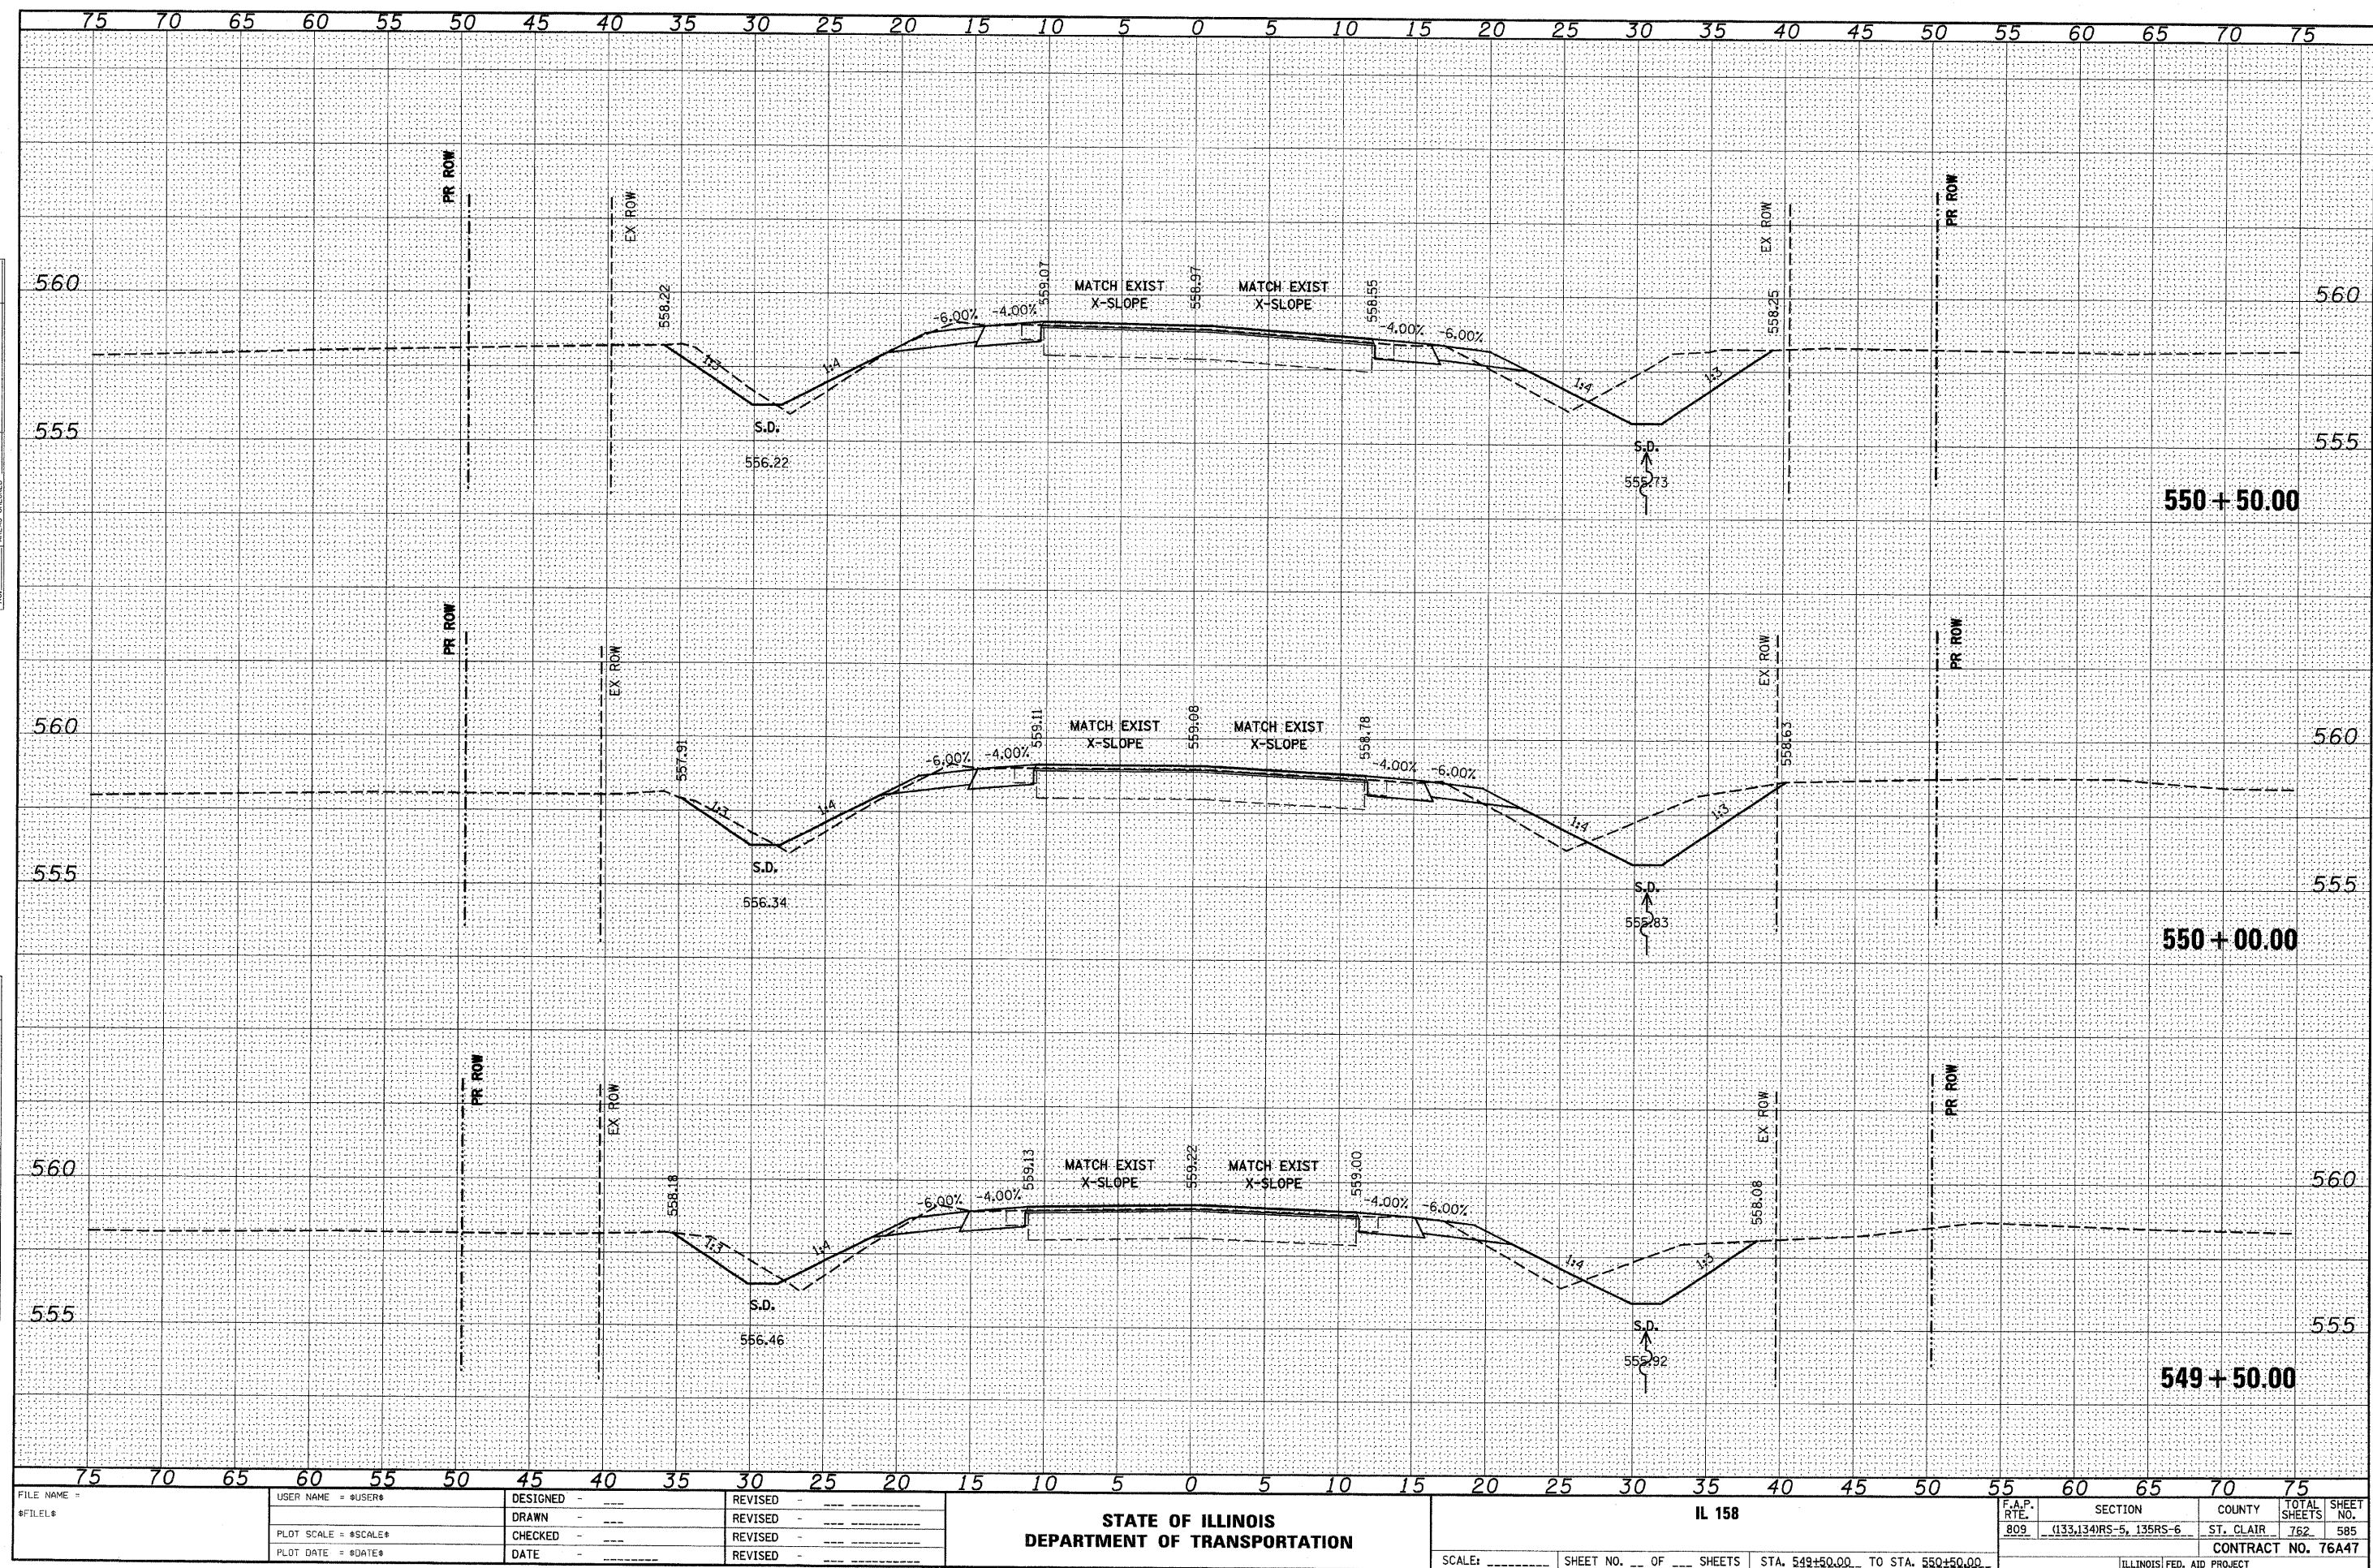

FINAL	SURVEYED	DATE
SURVEY	PLOTTED	BY
NOTE BOOK	TEMPLATE	
AREAS	CHECKED	
NO.		


ORIGINAL	SURVEYED	DATE
SURVEY	PLOTTED	BY
NOTE BOOK	TEMPLATE	
AREAS	CHECKED	
NO.		

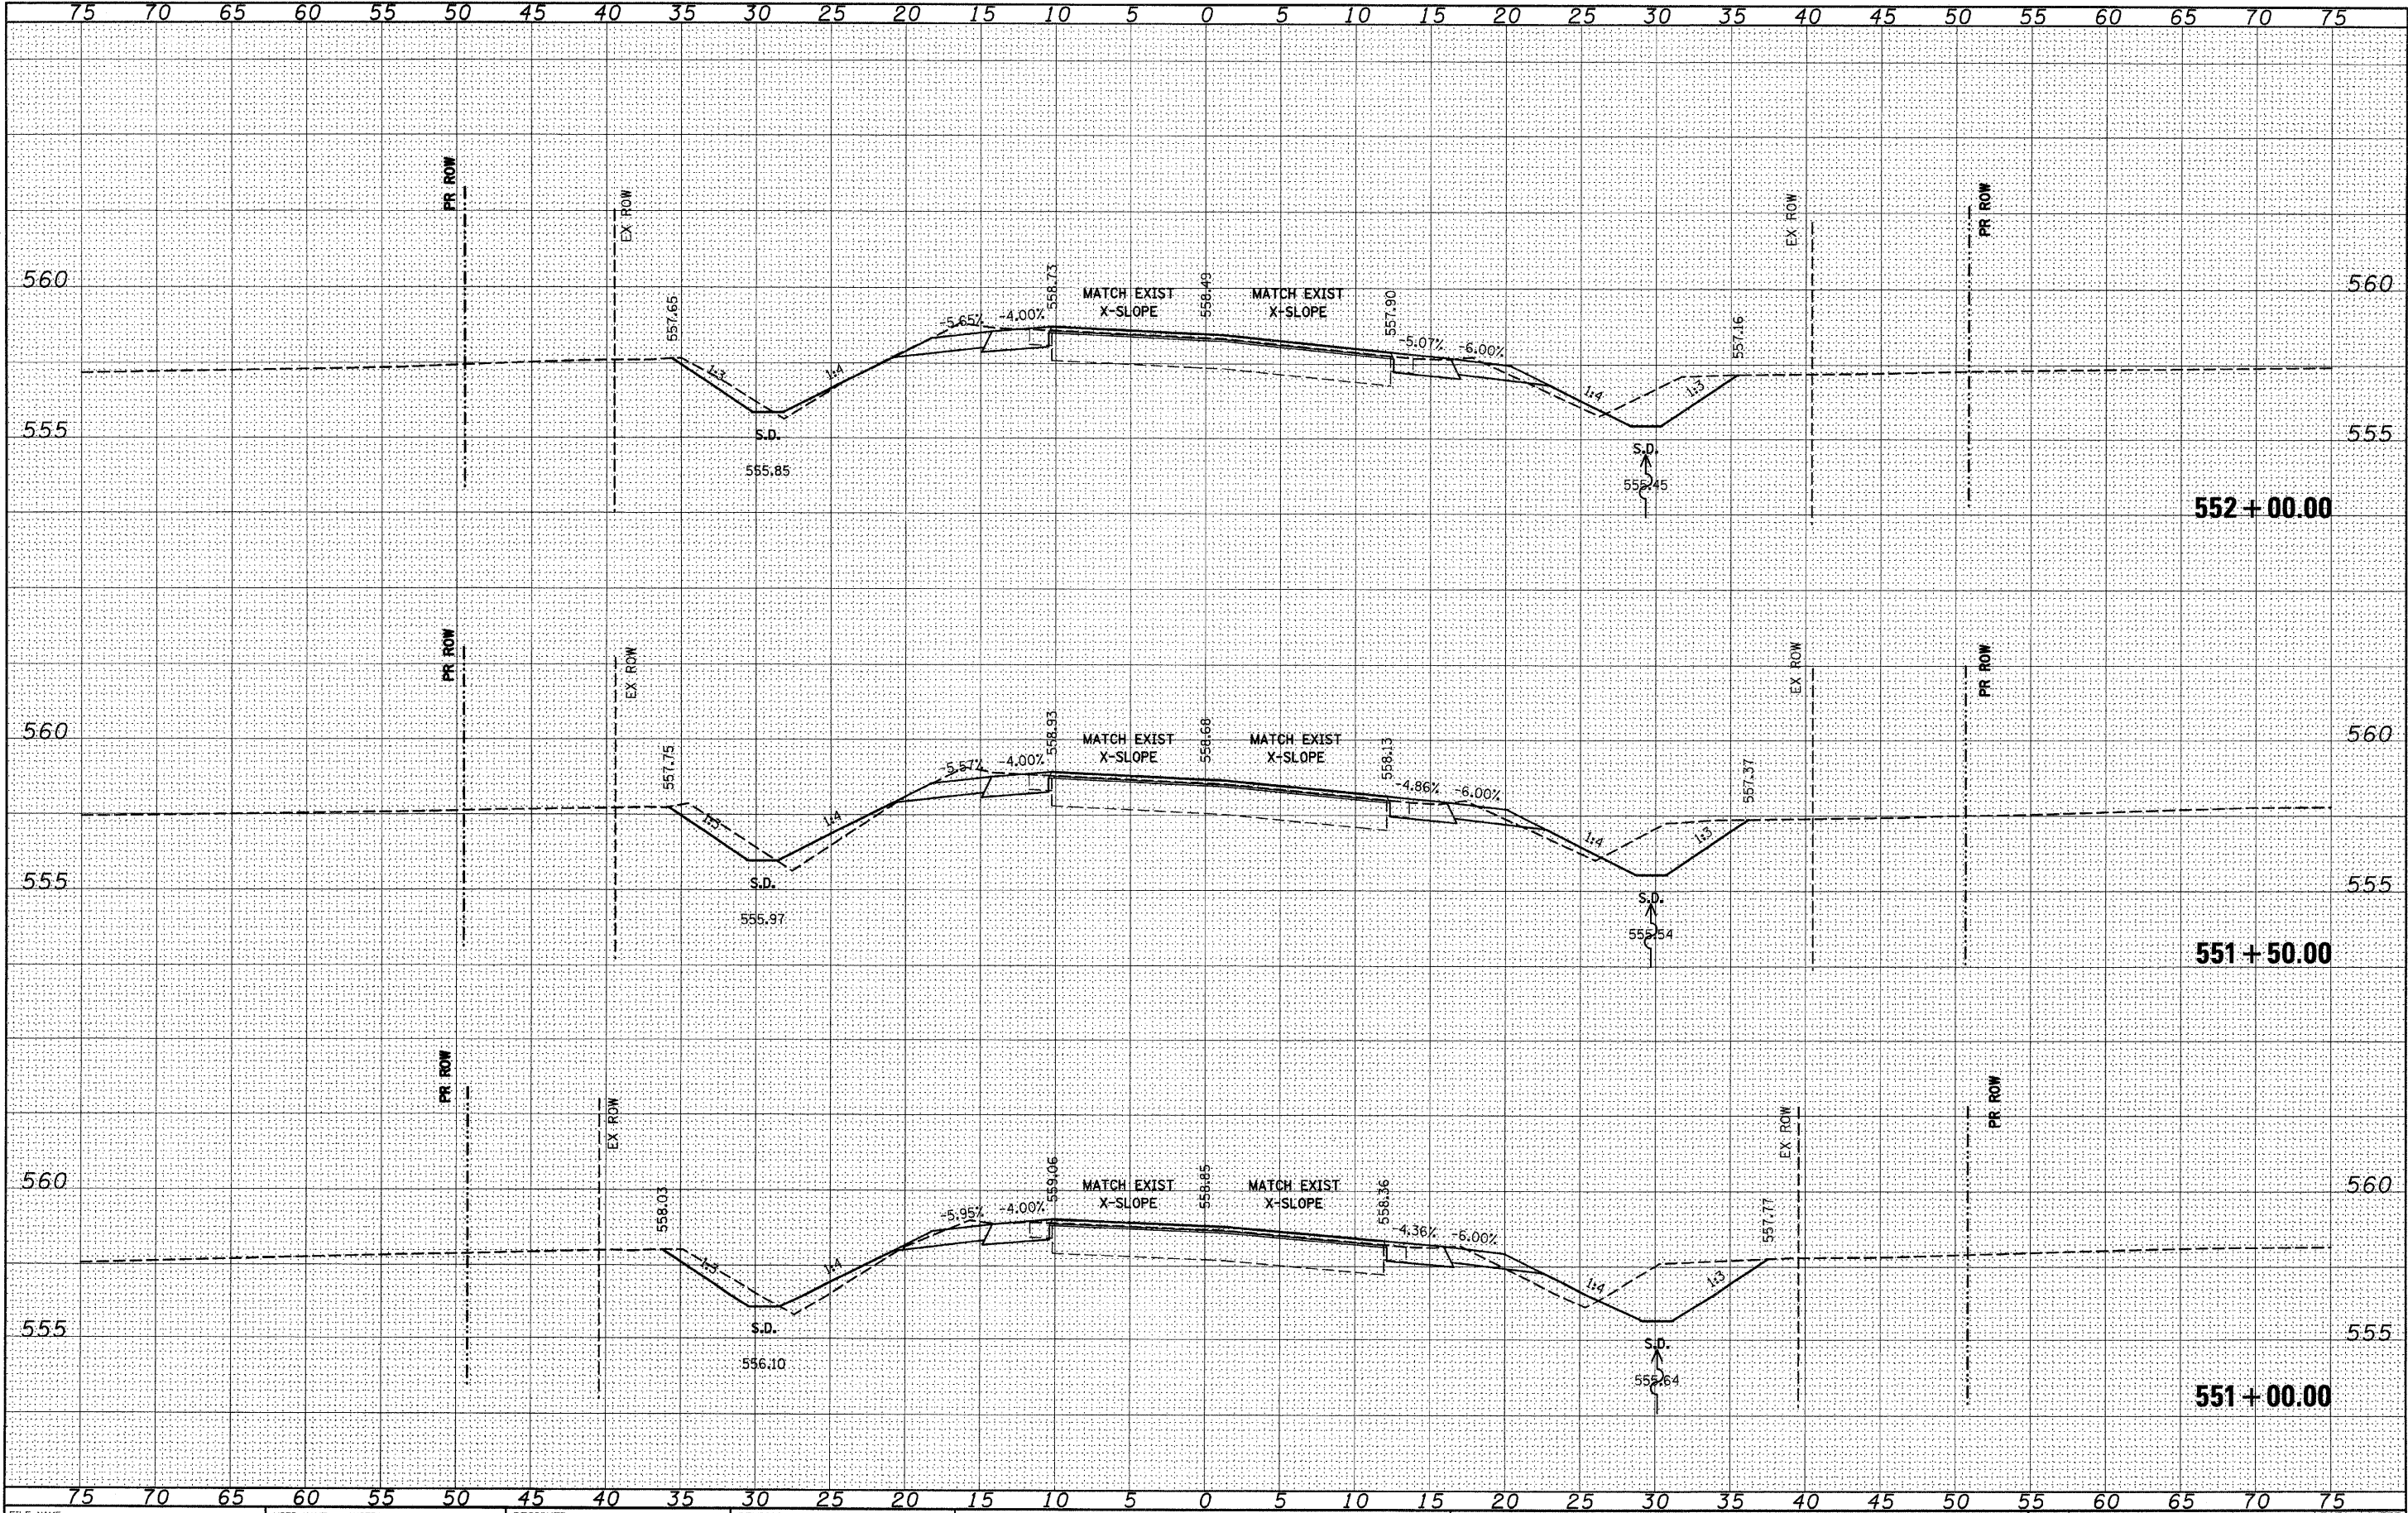

FILE NAME =	USER NAME = #USER#	DESIGNED -	REVISED -	STATE OF ILLINOIS DEPARTMENT OF TRANSPORTATION	IL 158	F.A.P. RTE. 809	SECTION (133,134)RS-5, 135RS-6	COUNTY ST. CLAIR	TOTAL SHEETS 762	SHEET NO. 586
#FILE#	PLOT SCALE = #SCALE#	DRAWN -	REVISED -							
	CHECKED -	REVISED -	REVISED -							
	PLOT DATE = #DATE#	DATE -	REVISED -							
SCALE: _____ SHEET NO. ____ OF ____ SHEETS STA. 551+00.00 TO STA. 552+00.00						CONTRACT NO. 76A47				
						ILLINOIS FED. AID PROJECT				

DATE	BY
SURVEYED	PLOTTED
NOTE BOOK	AREAS CHECKED
NO.	


DATE	BY
SURVEYED	PLOTTED
NOTE BOOK	AREAS CHECKED
NO.	

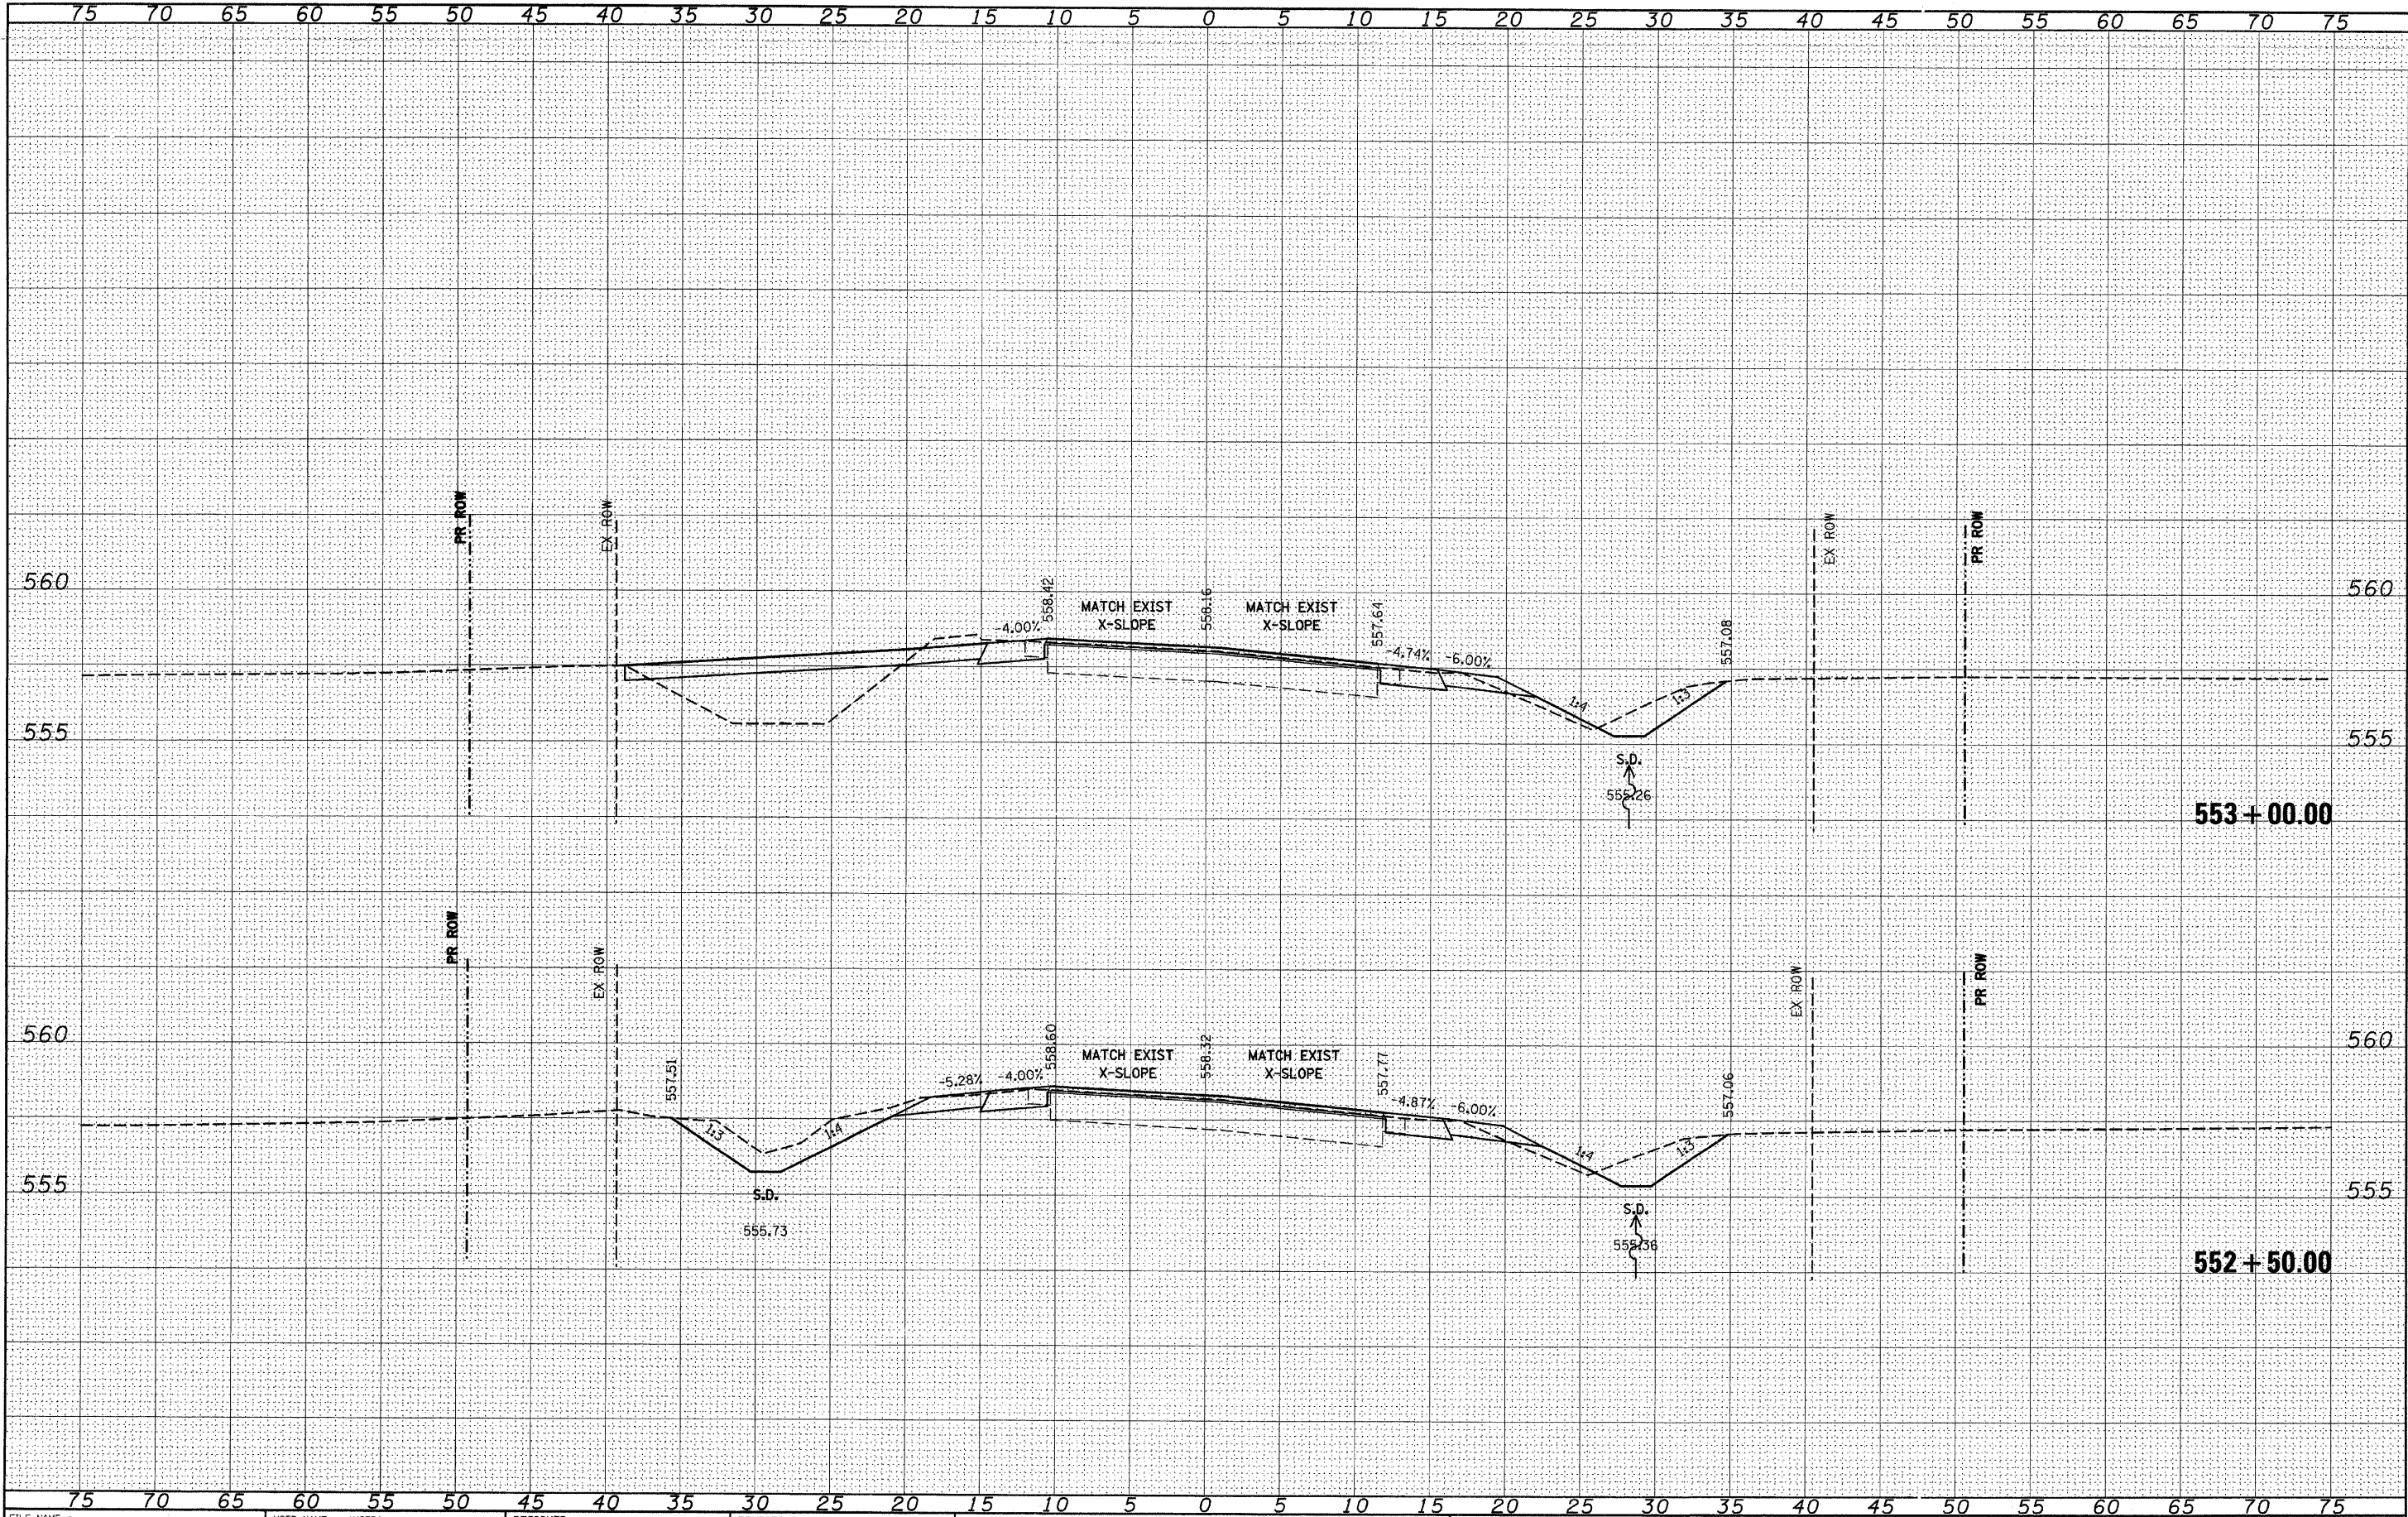

FILE NAME =	USER NAME = *USER*	DESIGNED -	REVISED -	STATE OF ILLINOIS DEPARTMENT OF TRANSPORTATION	IL 158	SCALE: _____ SHEET NO. ____ OF ____ SHEETS STA. 552+50.00 TO STA. 553+00.00	F.A.P. RTE. 809	SECTION (133,134)RS-5, 135RS-6	COUNTY ST. CLAIR	TOTAL SHEETS 762	SHEET NO. 587	CONTRACT NO. 76A47	ILLINOIS FED. AID PROJECT
#FILE#		DRAWN -	REVISED -										
		CHECKED -	REVISED -										
		DATE -	REVISED -										

DATE	BY
FINL SURVEY	TURNED
NOTE BOOK	PLOTTED
NO.	TEMPLATE
	AREAS CHECKED


DATE	BY
ORIGINAL SURVEY	TURNED
NOTE BOOK	PLOTTED
NO.	TEMPLATE
	AREAS CHECKED

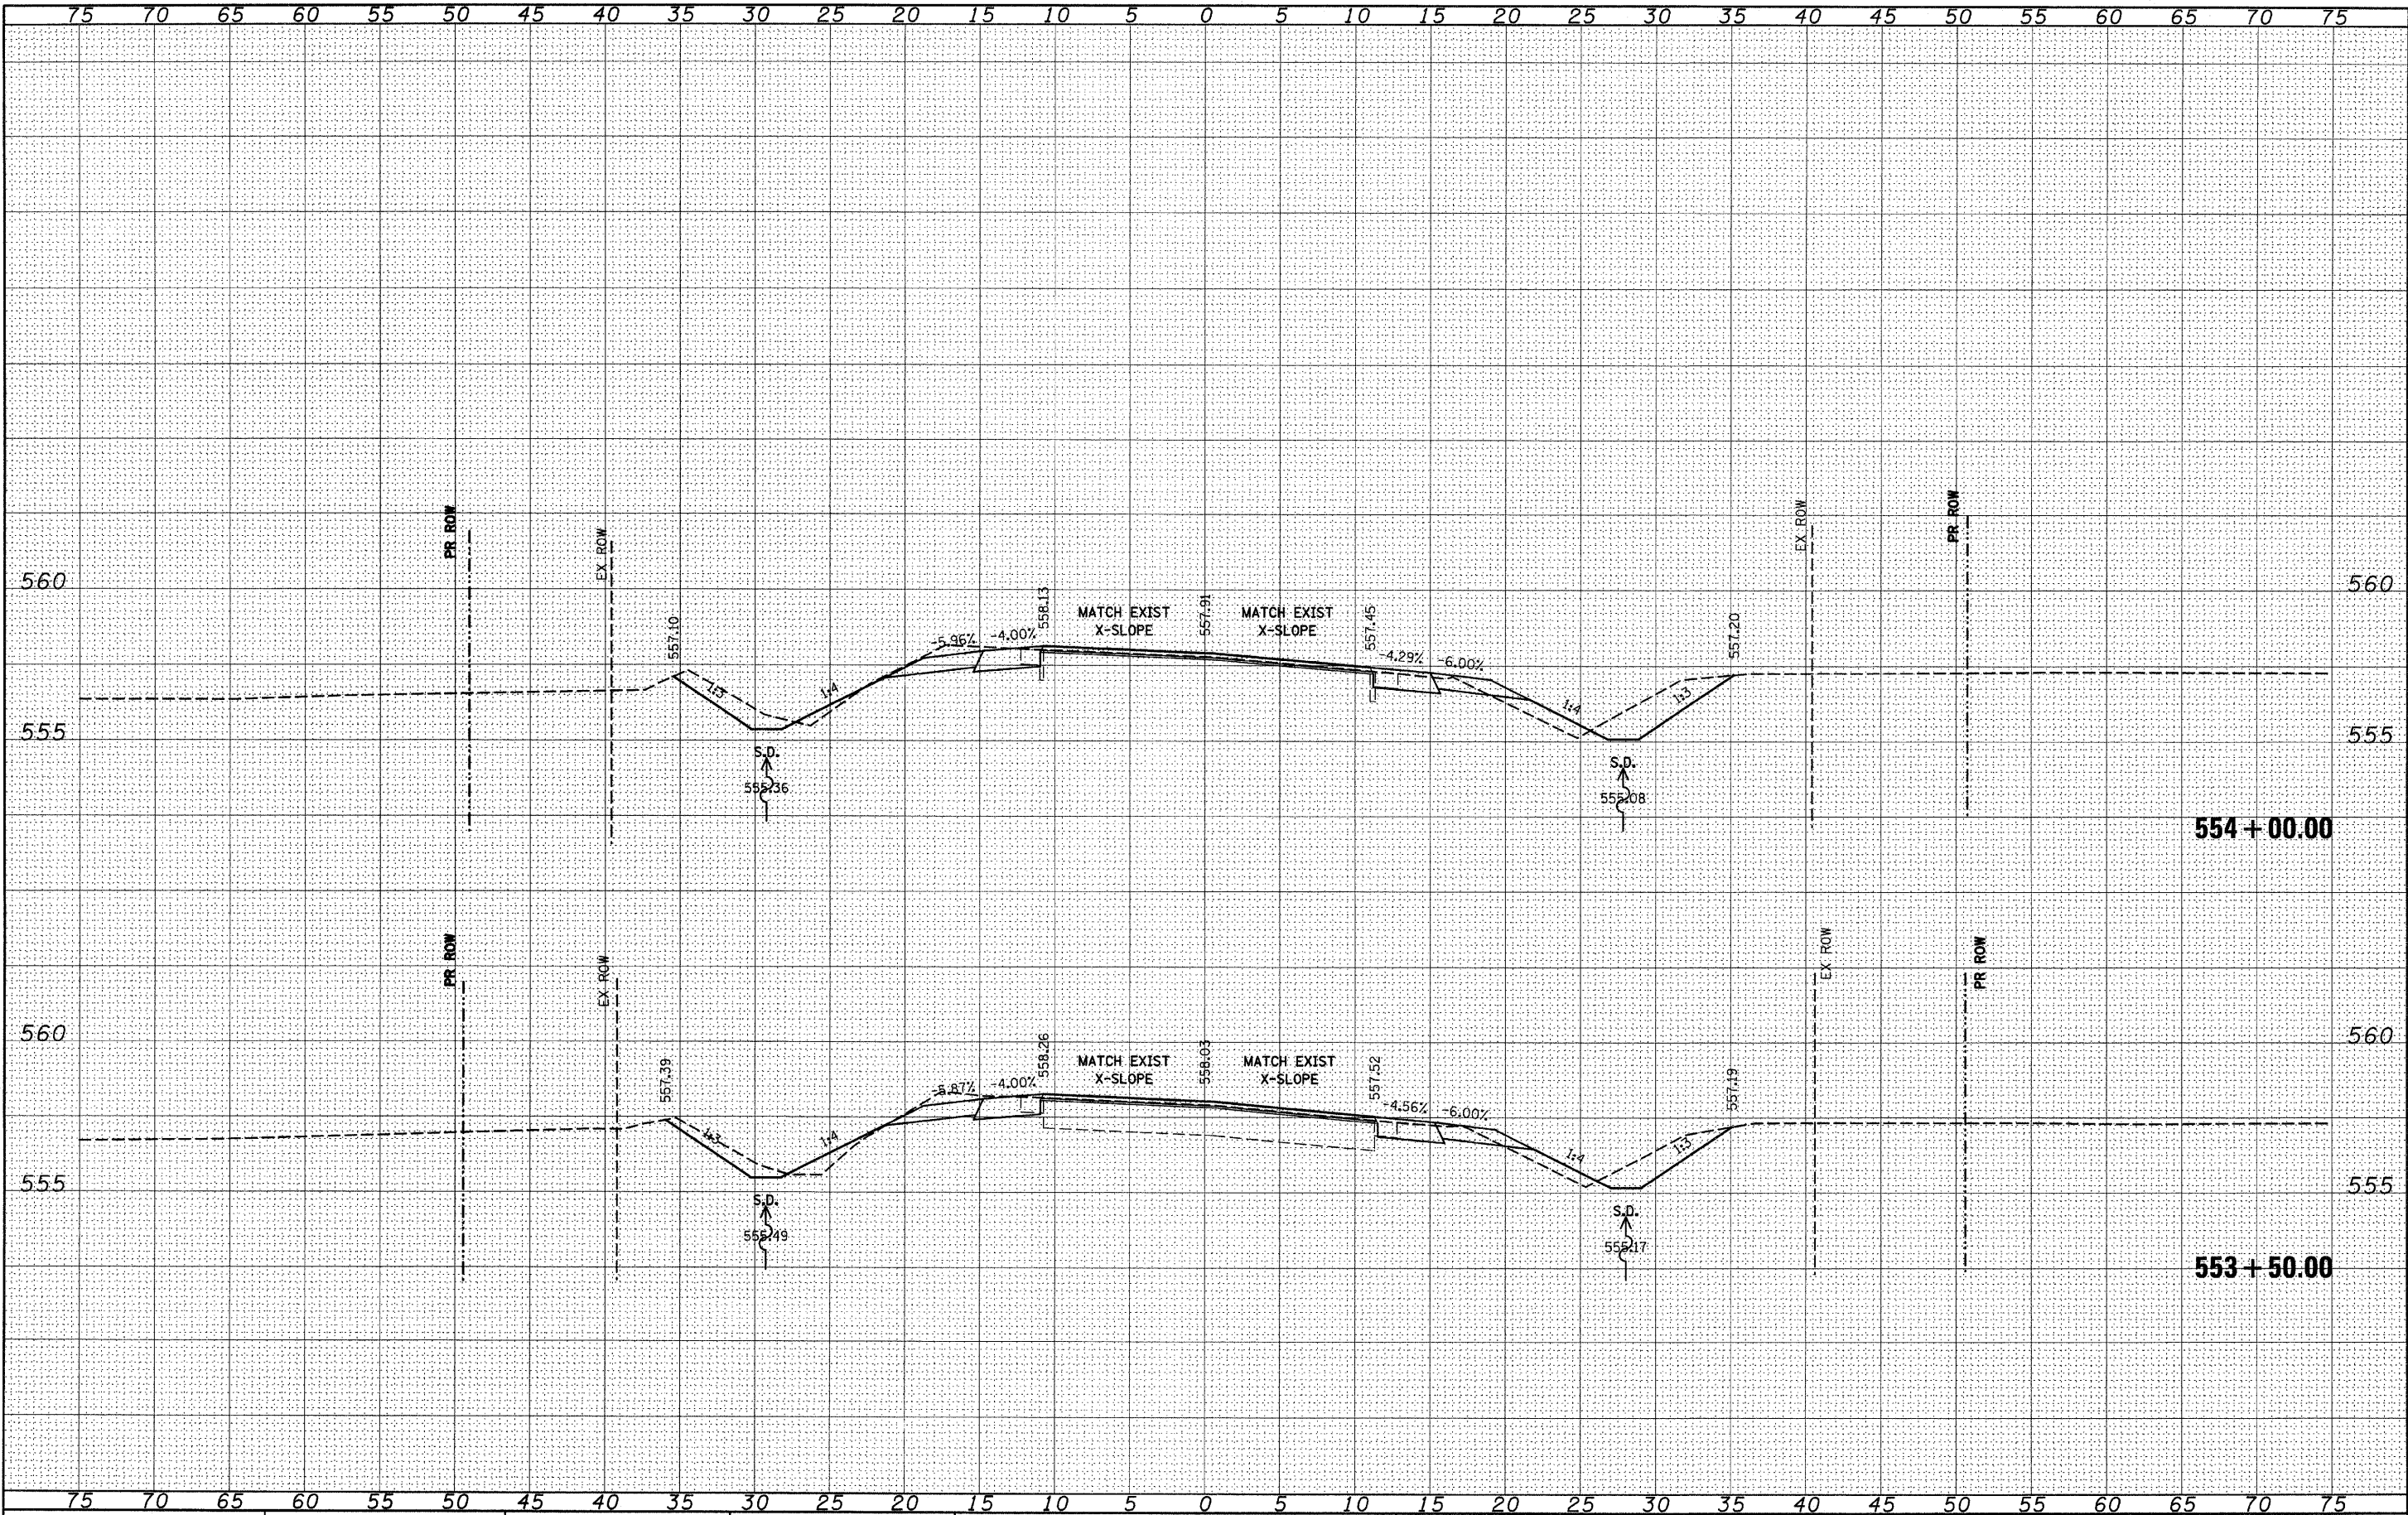

ORIGINAL SURVEY	SURVEYED _____	BY _____	DATE _____
NOTE BOOK	PLOTTED _____		
	TEMPLATE _____		
	AREAS _____		
NO. _____	AREAS CHECKED _____		

DATE	BY	SURVEYED	PLOTTED	TEMPLATE	AREAS	CHECKED
		NO.				


DATE	BY	SURVEYED	PLOTTED	TEMPLATE	AREAS	CHECKED
		NO.				

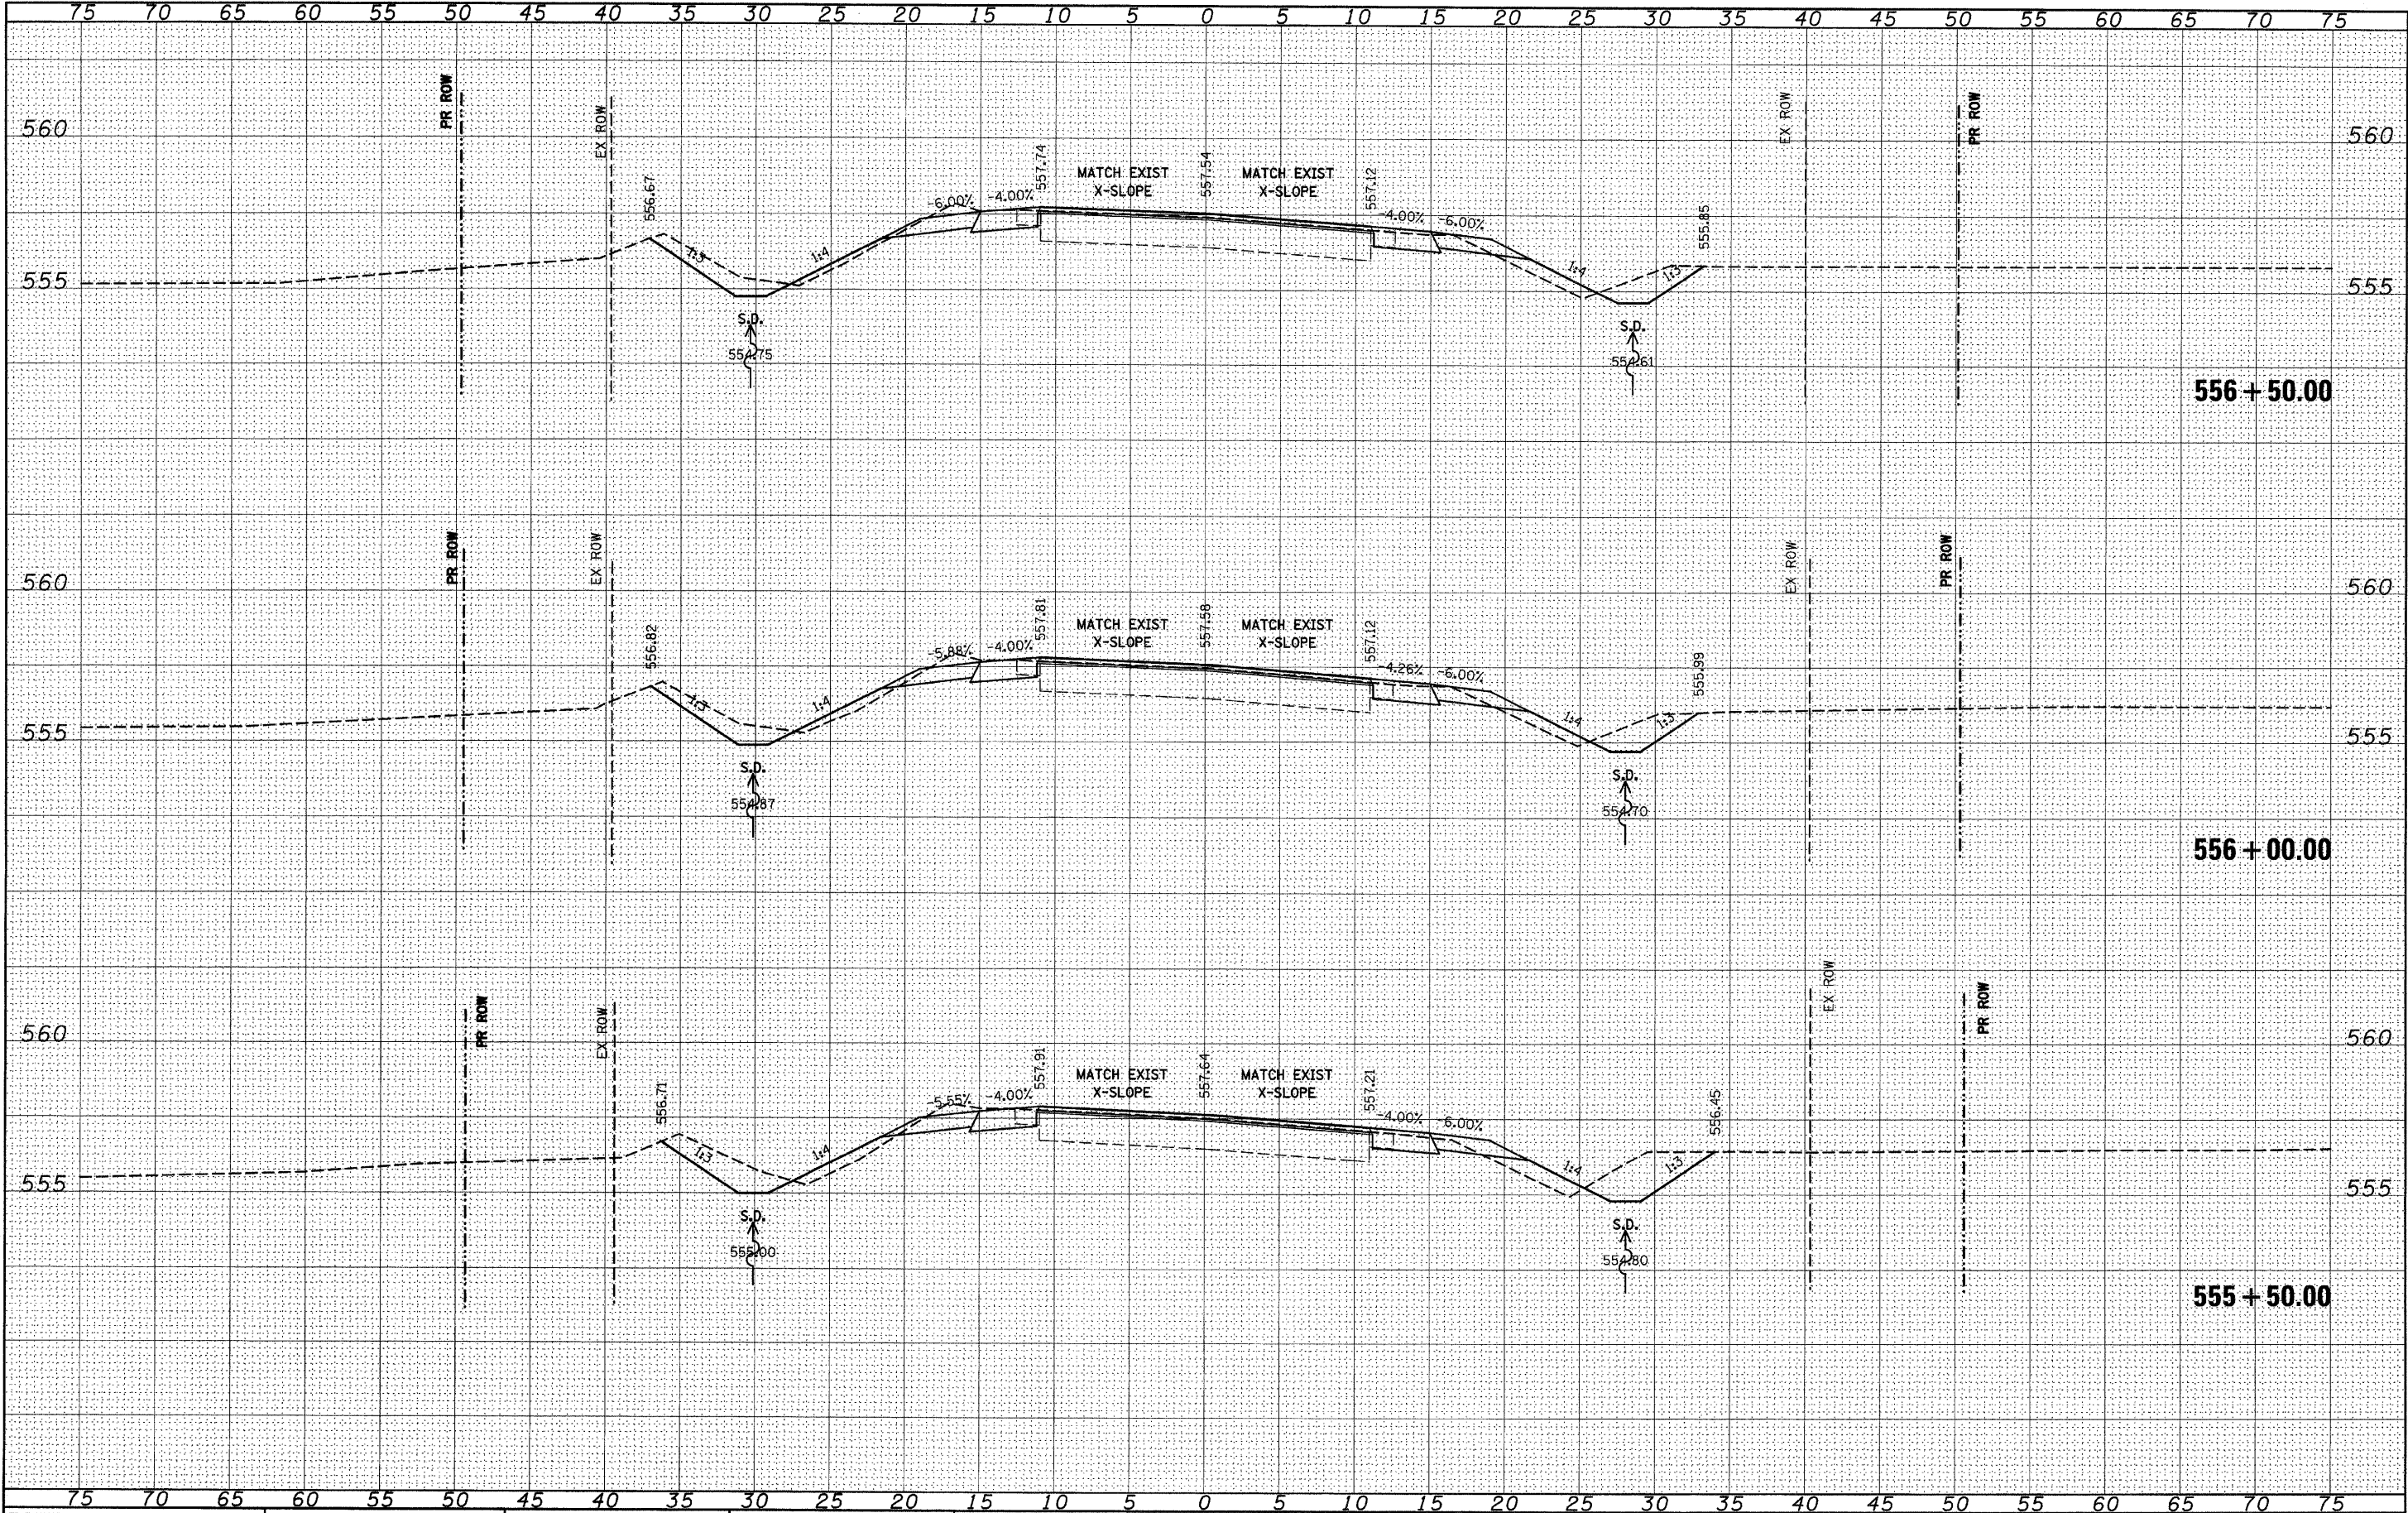

FILE NAME =	USER NAME = #USER#	DESIGNED -	REVISED -	STATE OF ILLINOIS DEPARTMENT OF TRANSPORTATION	IL 158	SCALE: _____ SHEET NO. ____ OF ____ SHEETS STA. 555+50.00 TO STA. 556+50.00	F.A.P. RTE. 809	SECTION 133,134/RS-5, 135RS-6	COUNTY ST. CLAIR	TOTAL SHEETS 762	SHEET NO. 590
#FILE#		DRAWN -	REVISED -								
		CHECKED -	REVISED -								
		DATE -	REVISED -								

FINAL	SURVEYED	DATE
SURVEY	PLOTTED	BY
NOTE BOOK	TEMPLATE	
NO.	AREAS CHECKED	


ORIGINAL	SURVEYED	DATE
SURVEY	PLOTTED	BY
NOTE BOOK	TEMPLATE	
NO.	AREAS CHECKED	

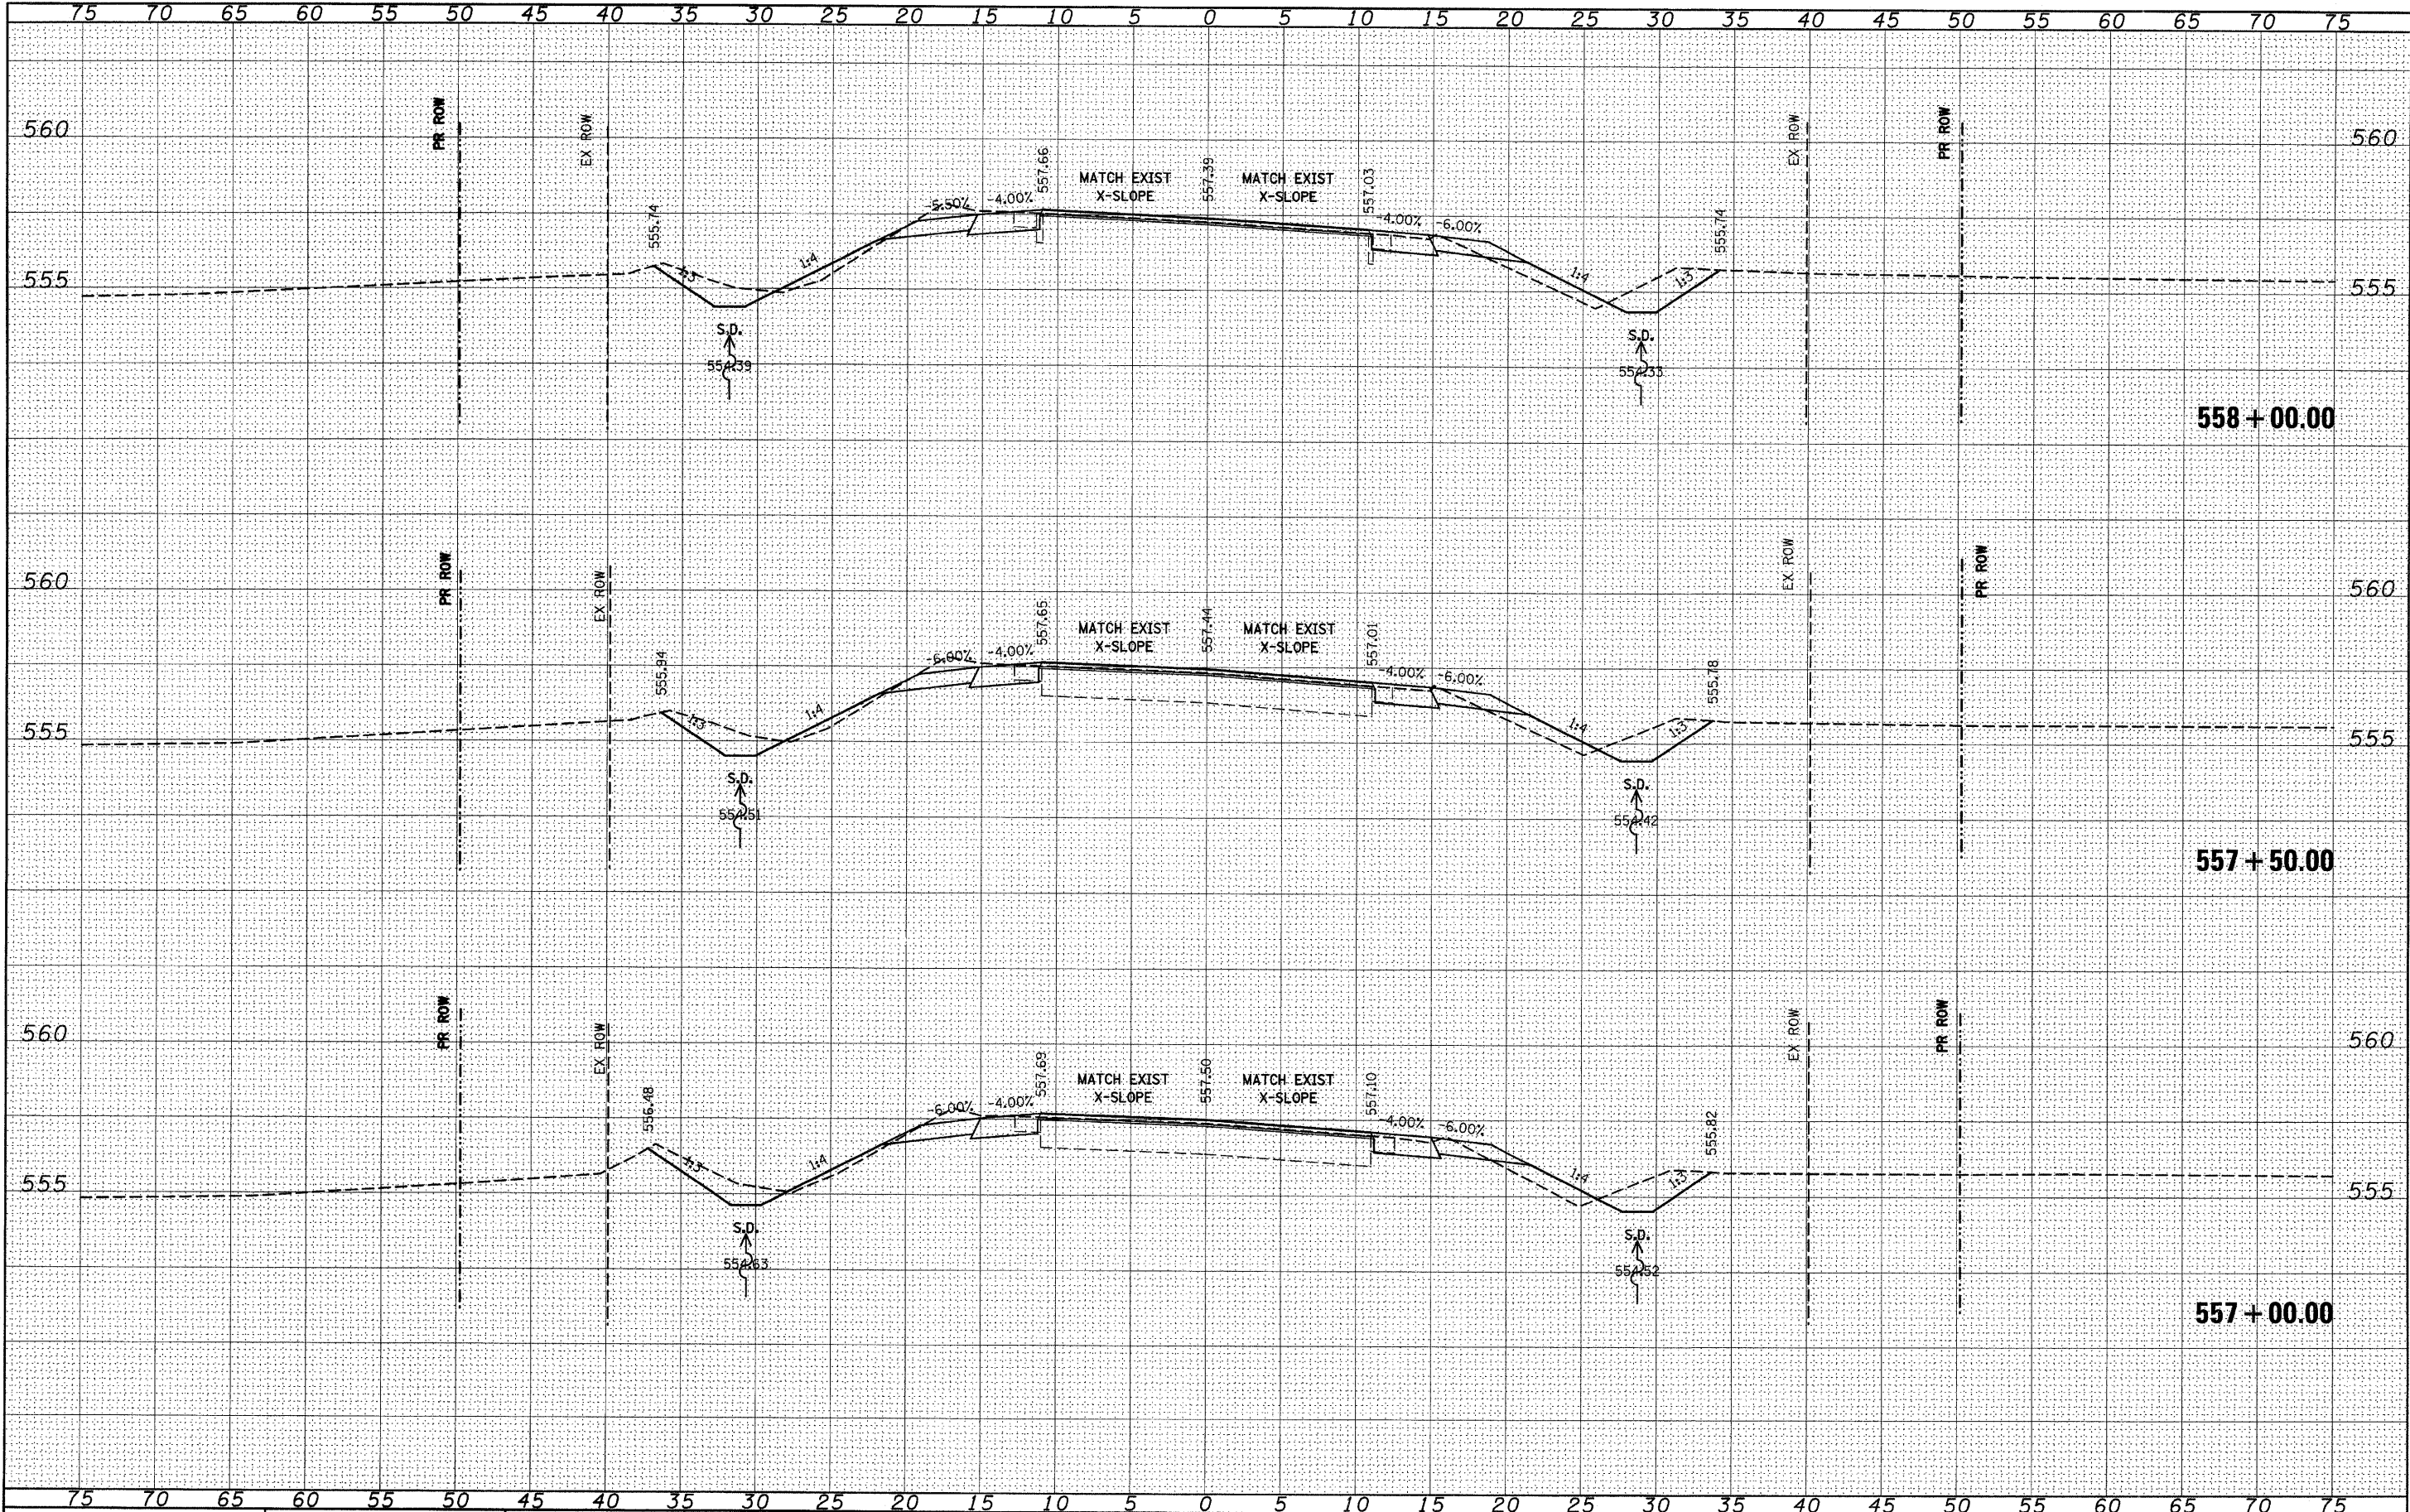

FILE NAME =	USER NAME = \$USER\$	DESIGNED -	REVISED -	STATE OF ILLINOIS DEPARTMENT OF TRANSPORTATION	IL 158	F.A.P. RTE. 809	SECTION (133,134)RS-5, 135RS-6	COUNTY ST. CLAIR	TOTAL SHEETS 762	SHEET NO. 591	
\$FILE\$		DRAWN -	REVISED -								
		CHECKED -	REVISED -								
		DATE -	REVISED -								
						SCALE: _____	SHEET NO. ____ OF ____ SHEETS		STA. 557+00.00 TO STA. 558+00.00		CONTRACT NO. 76A47
											ILLINOIS FED. AID PROJECT

FINAL	SURVEYED	DATE
SURVEY	PLOTTED	BY
NOTE BOOK	TEMPLATE	
NO.	AREAS CHECKED	


ORIGINAL	SURVEYED	DATE
SURVEY	PLOTTED	BY
NOTE BOOK	TEMPLATE	
NO.	AREAS CHECKED	

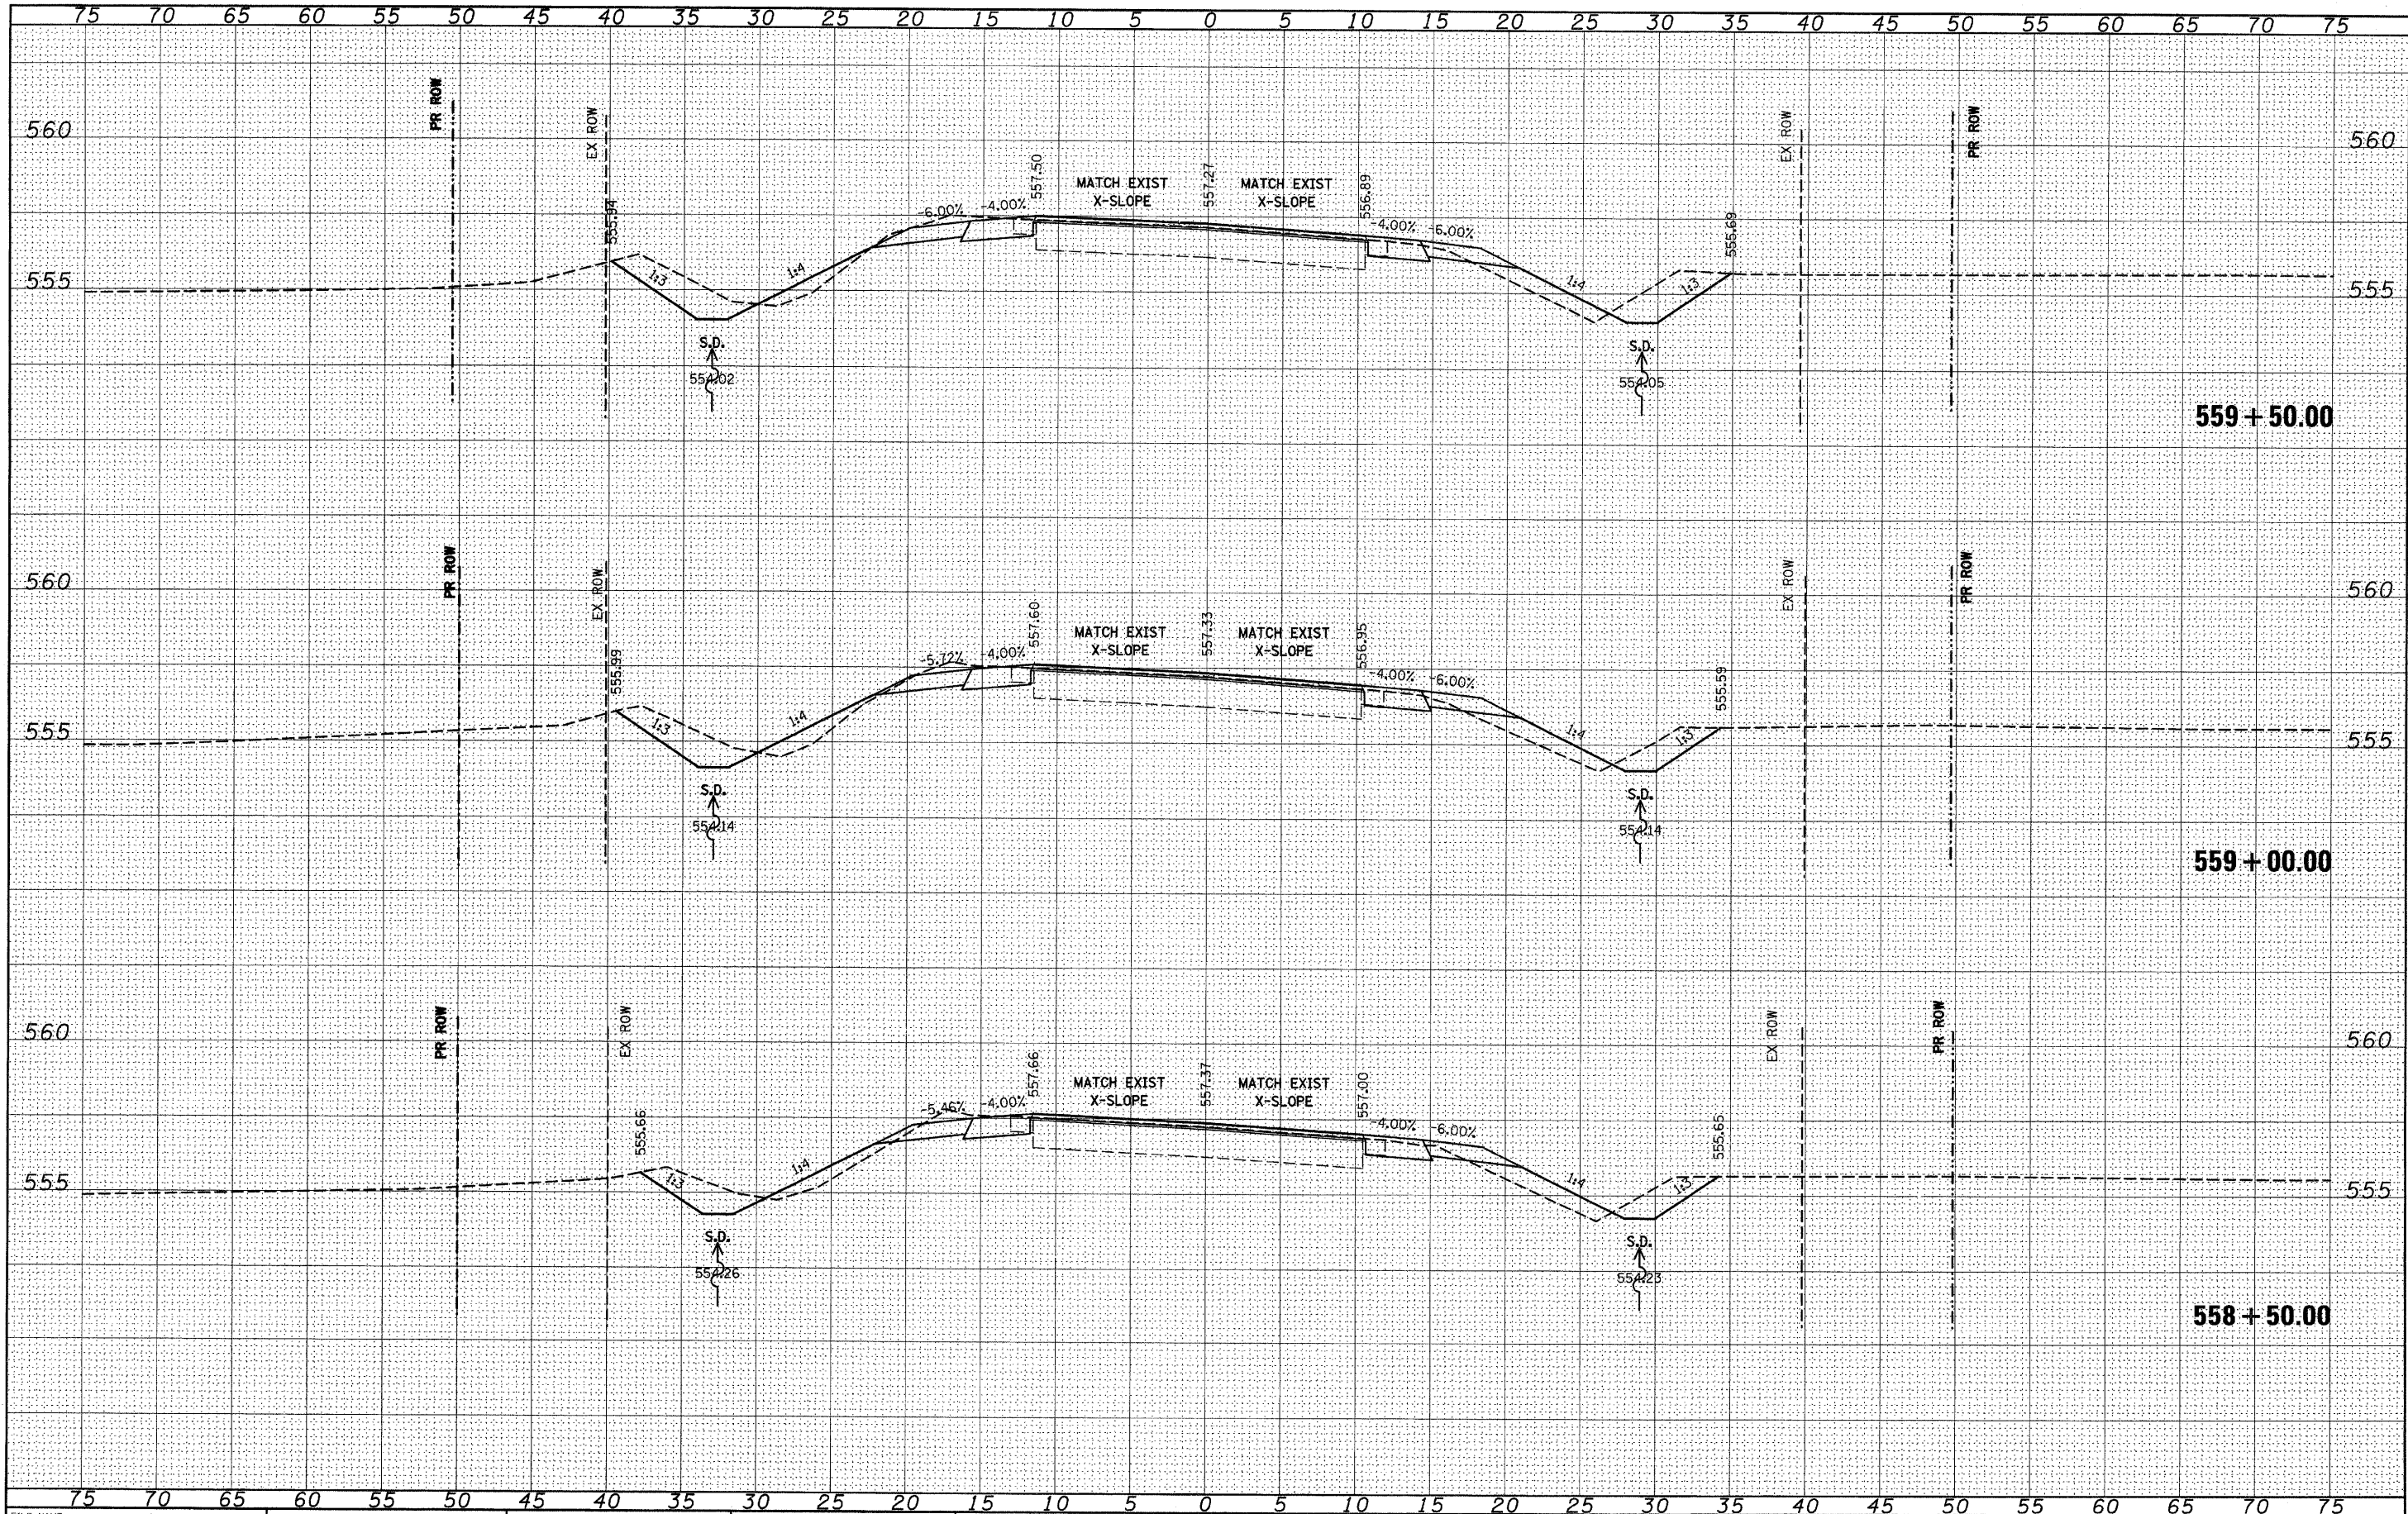

FILE NAME =	USER NAME = *USER*	DESIGNED -	REVISED -	STATE OF ILLINOIS DEPARTMENT OF TRANSPORTATION		IL 158		F.A.P. RTE. 809	SECTION (133,134)RS-5, 135RS-6	COUNTY ST. CLAIR	TOTAL SHEETS 762	SHEET NO. 592	
*FILE#		DRAWN -	REVISED -					CONTRACT NO. 76A47		[ILLINOIS] FED. AID PROJECT			
PLOT SCALE = *SCALE*		CHECKED -	REVISED -					SCALE: _____		SHEET NO. ___ OF ___ SHEETS		STA. 558+50.00 TO STA. 559+50.00	
PLOT DATE = *DATE*		DATE -	REVISED -										

FINAL	SURVEYED	DATE
SURVEY	PLOTTED	BY
NOTE BOOK	TEMPLATE	
NO.	AREAS CHECKED	


ORIGINAL	SURVEYED	DATE
SURVEY	PLOTTED	BY
NOTE BOOK	TEMPLATE	
NO.	AREAS CHECKED	

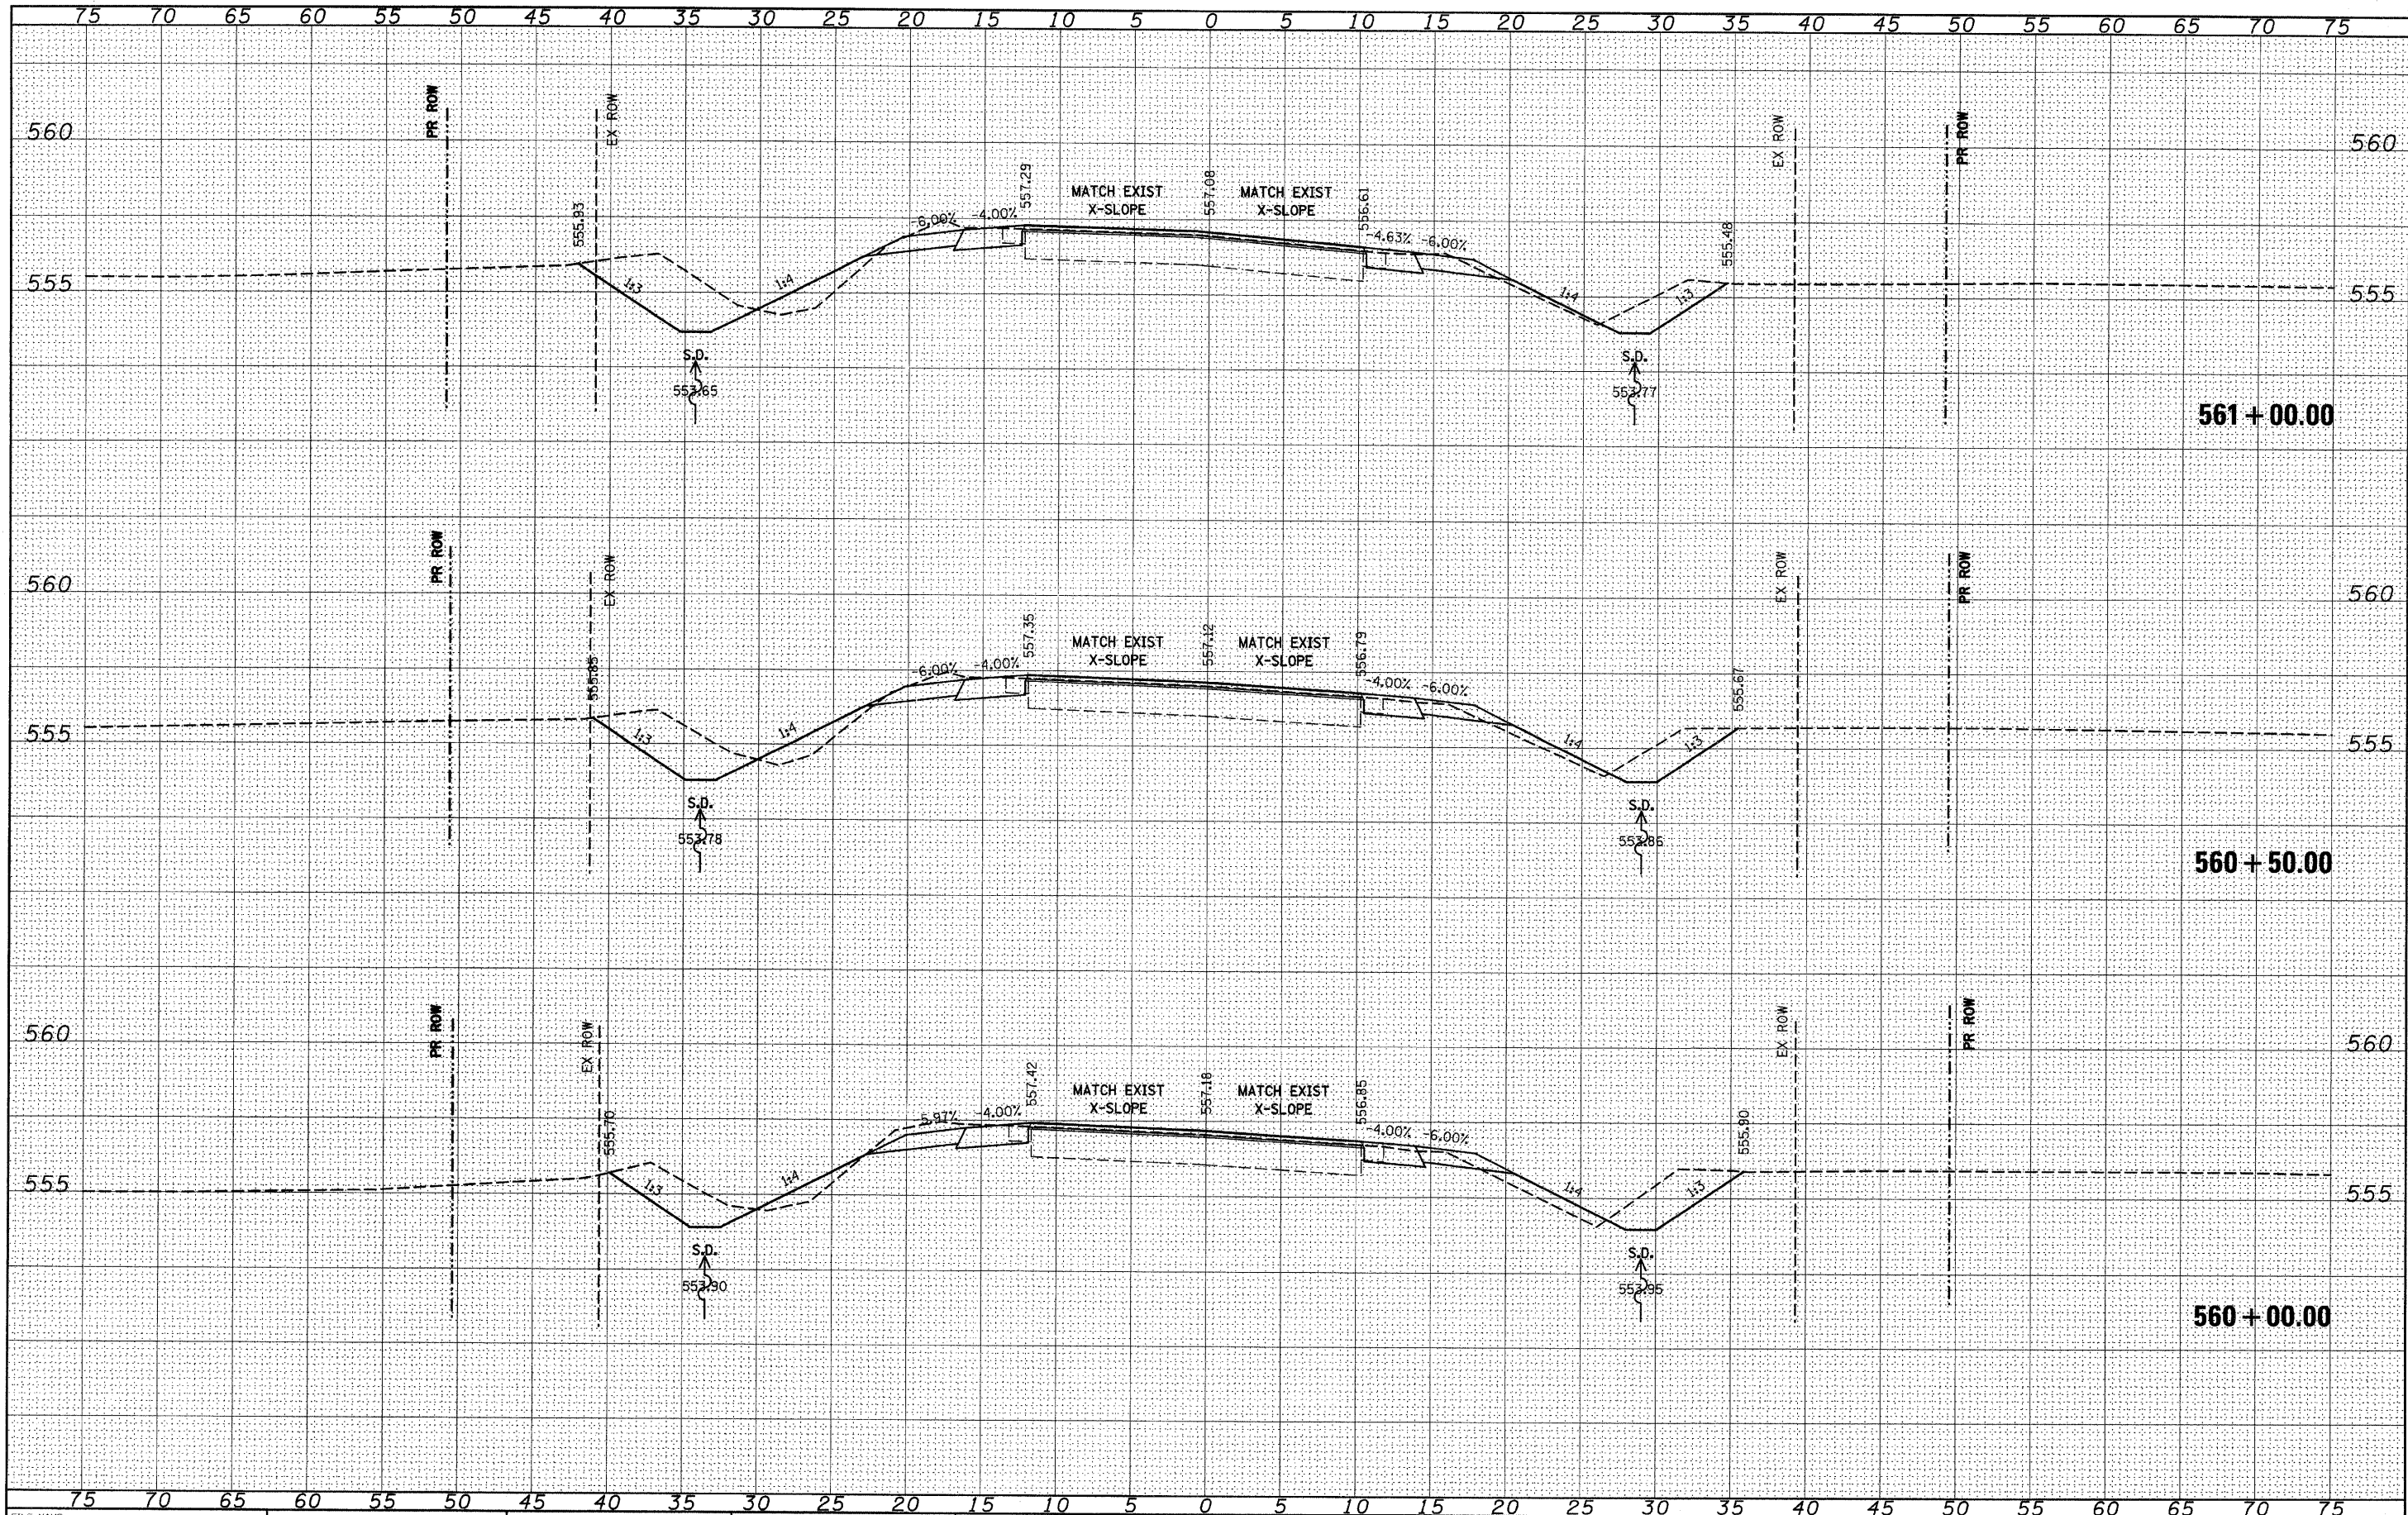

FILE NAME =	USER NAME = #USER#	DESIGNED -	REVISED -	STATE OF ILLINOIS DEPARTMENT OF TRANSPORTATION		IL 158		F.A.P. RTE.	SECTION	COUNTY	TOTAL SHEETS	SHEET NO.
#FILE#		DRAWN -	REVISED -					809	(133,134)RS-5, 135RS-6	ST. CLAIR	762	593
		CHECKED -	REVISED -					CONTRACT NO. 76A47				
		DATE -	REVISED -			SCALE: _____ SHEET NO. ____ OF ____ SHEETS STA. 560+00.00 TO STA. 561+00.00		[ILLINOIS] FED. AID PROJECT				

FINAL	DATE
SURVEY	BY
NOTE BOOK	
NO.	


ORIGINAL	DATE
SURVEY	BY
NOTE BOOK	
NO.	

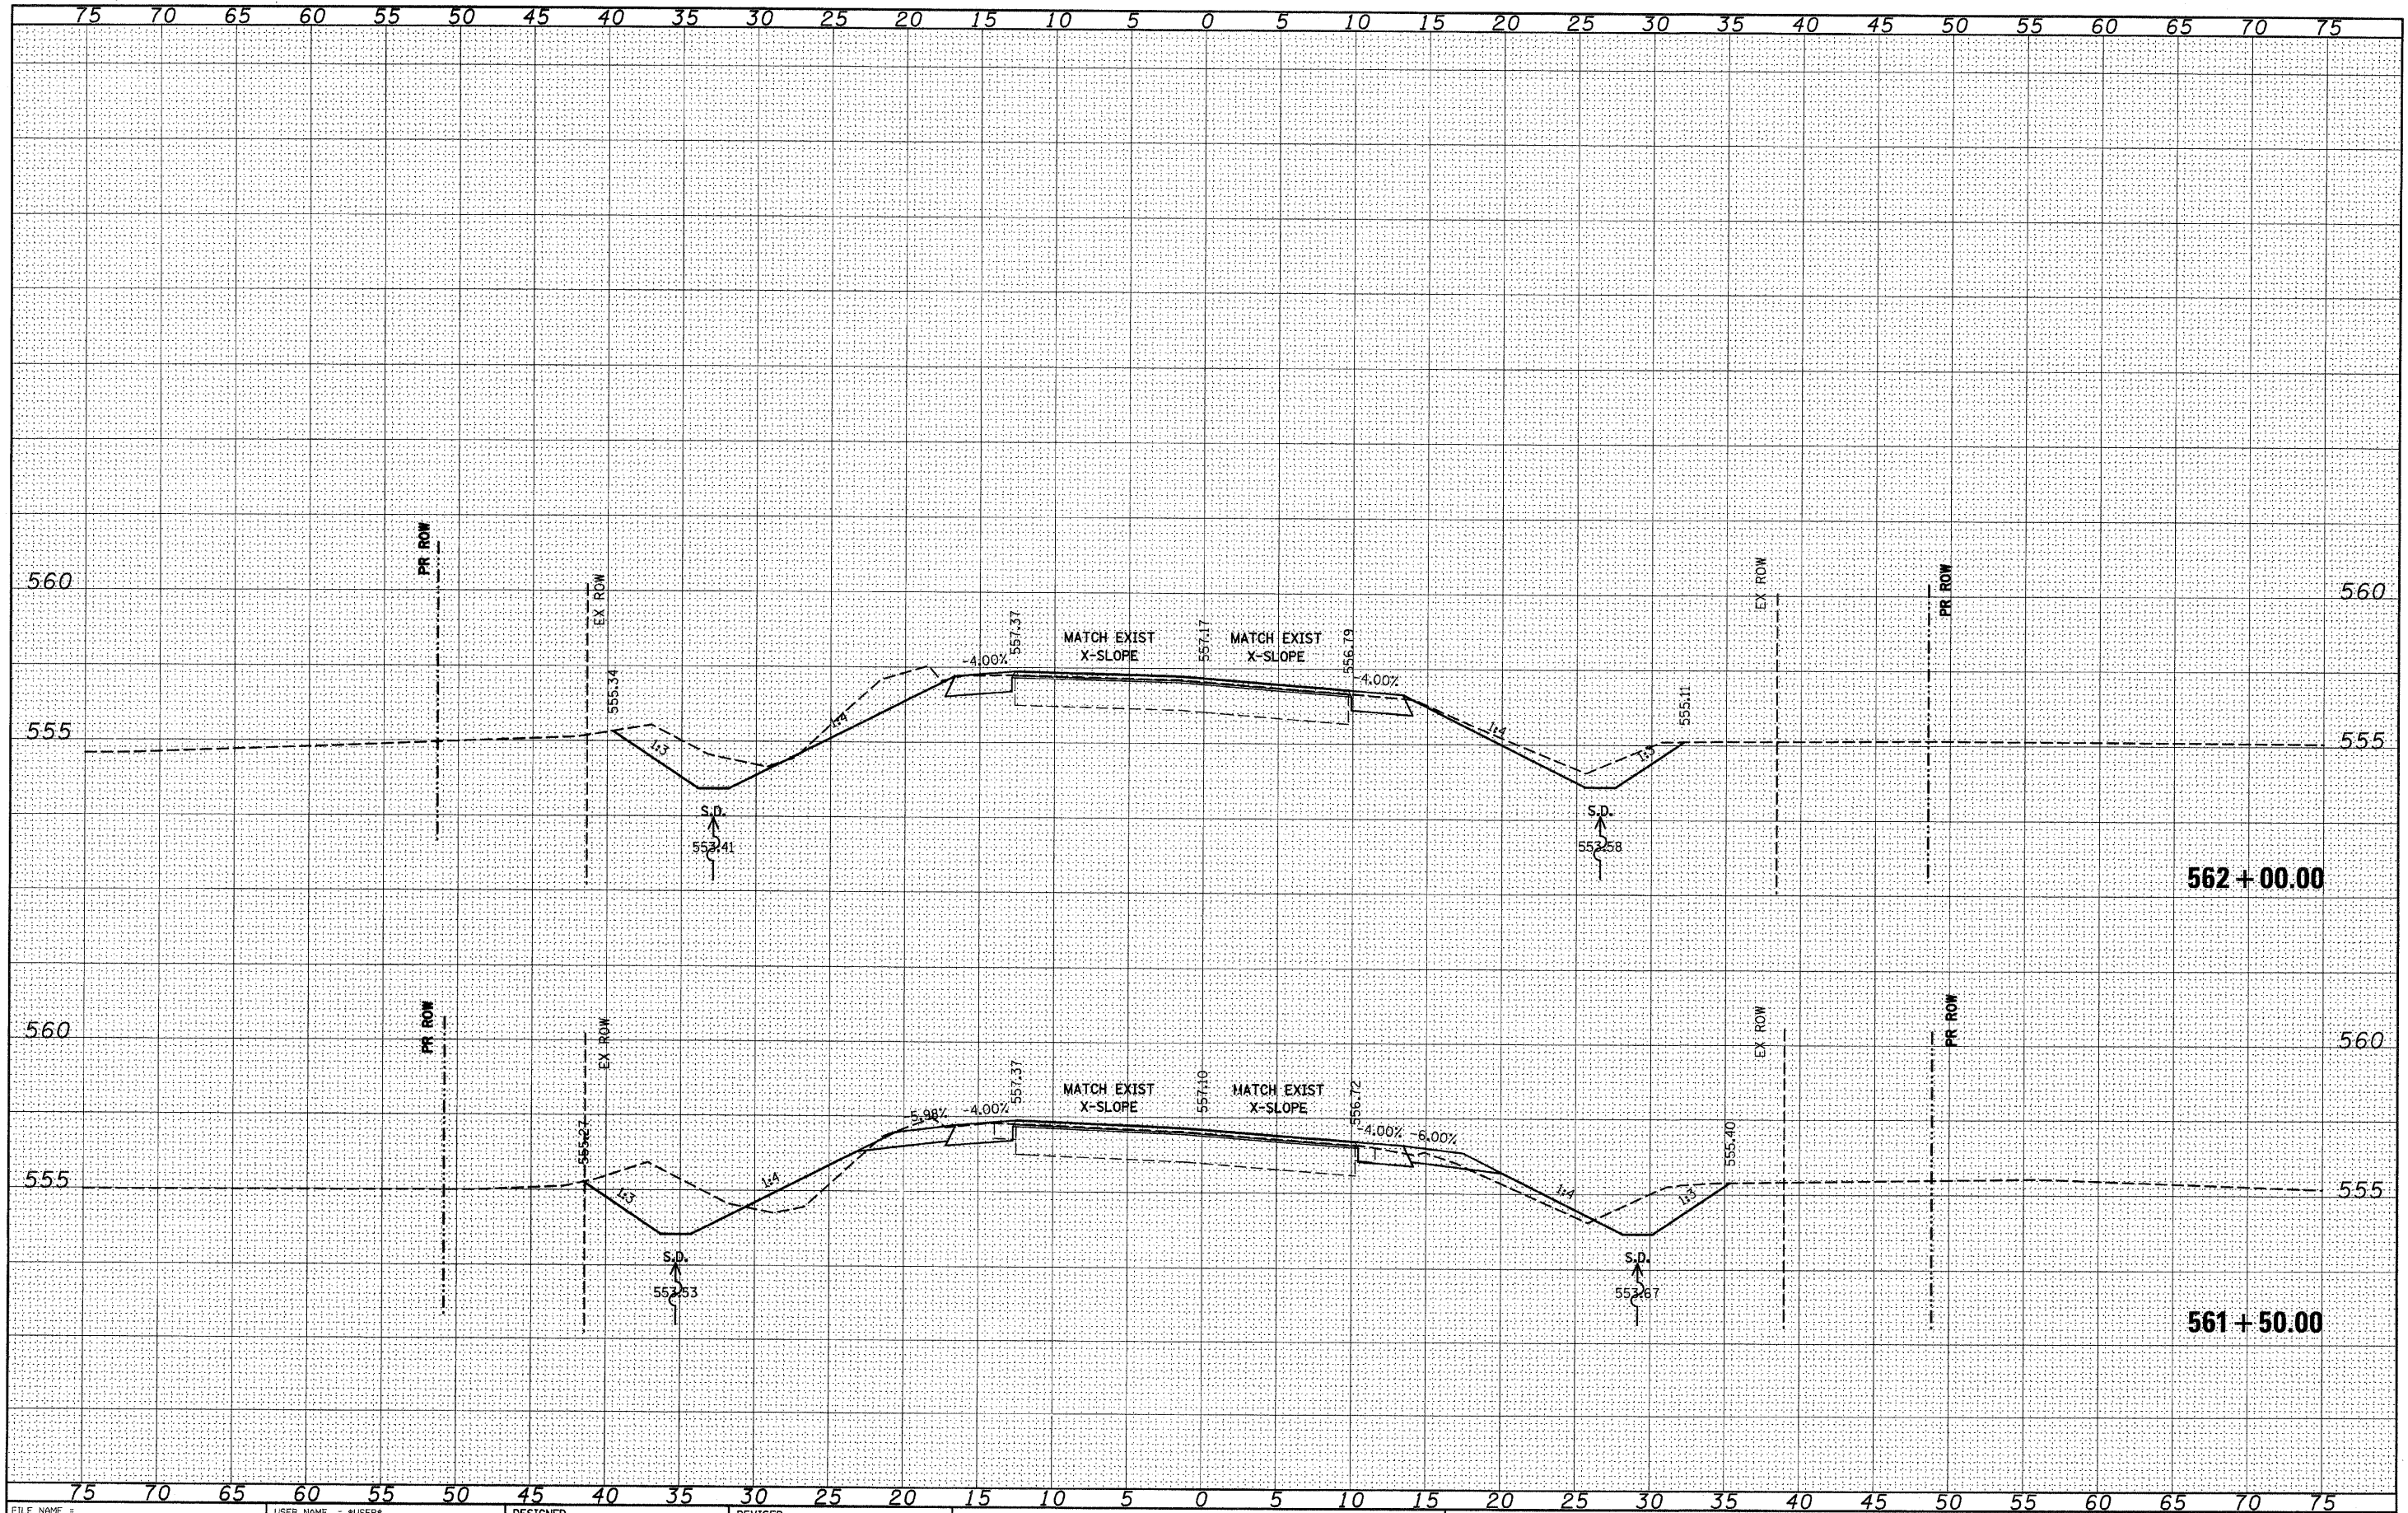

FILE NAME =	USER NAME = *USER*	DESIGNED -	REVISED -	STATE OF ILLINOIS DEPARTMENT OF TRANSPORTATION		IL 158		F.A.P. RTE. 809	SECTION (133,134)RS-5, 135RS-6	COUNTY ST. CLAIR	TOTAL SHEETS 762	SHEET NO. 594
*FILE#		DRAWN -	REVISED -			SCALE: _____ SHEET NO. ____ OF ____ SHEETS STA. 561+50.00 TO STA. 562+00.00		CONTRACT NO. 76A47				
PLOT SCALE = *SCALE*		CHECKED -	REVISED -					ILLINOIS FED. AID PROJECT				
PLOT DATE = *DATE*		DATE -	REVISED -									


FINAL	DATE
SURVEY	BY
NOTE BOOK	
NO.	
SURVEYED	
PLotted	
TEMPLATE	
AREAS	
CHECKED	

ORIGINAL	DATE
SURVEY	BY
NOTE BOOK	
NO.	
SURVEYED	
PLotted	
TEMPLATE	
AREAS	
CHECKED	

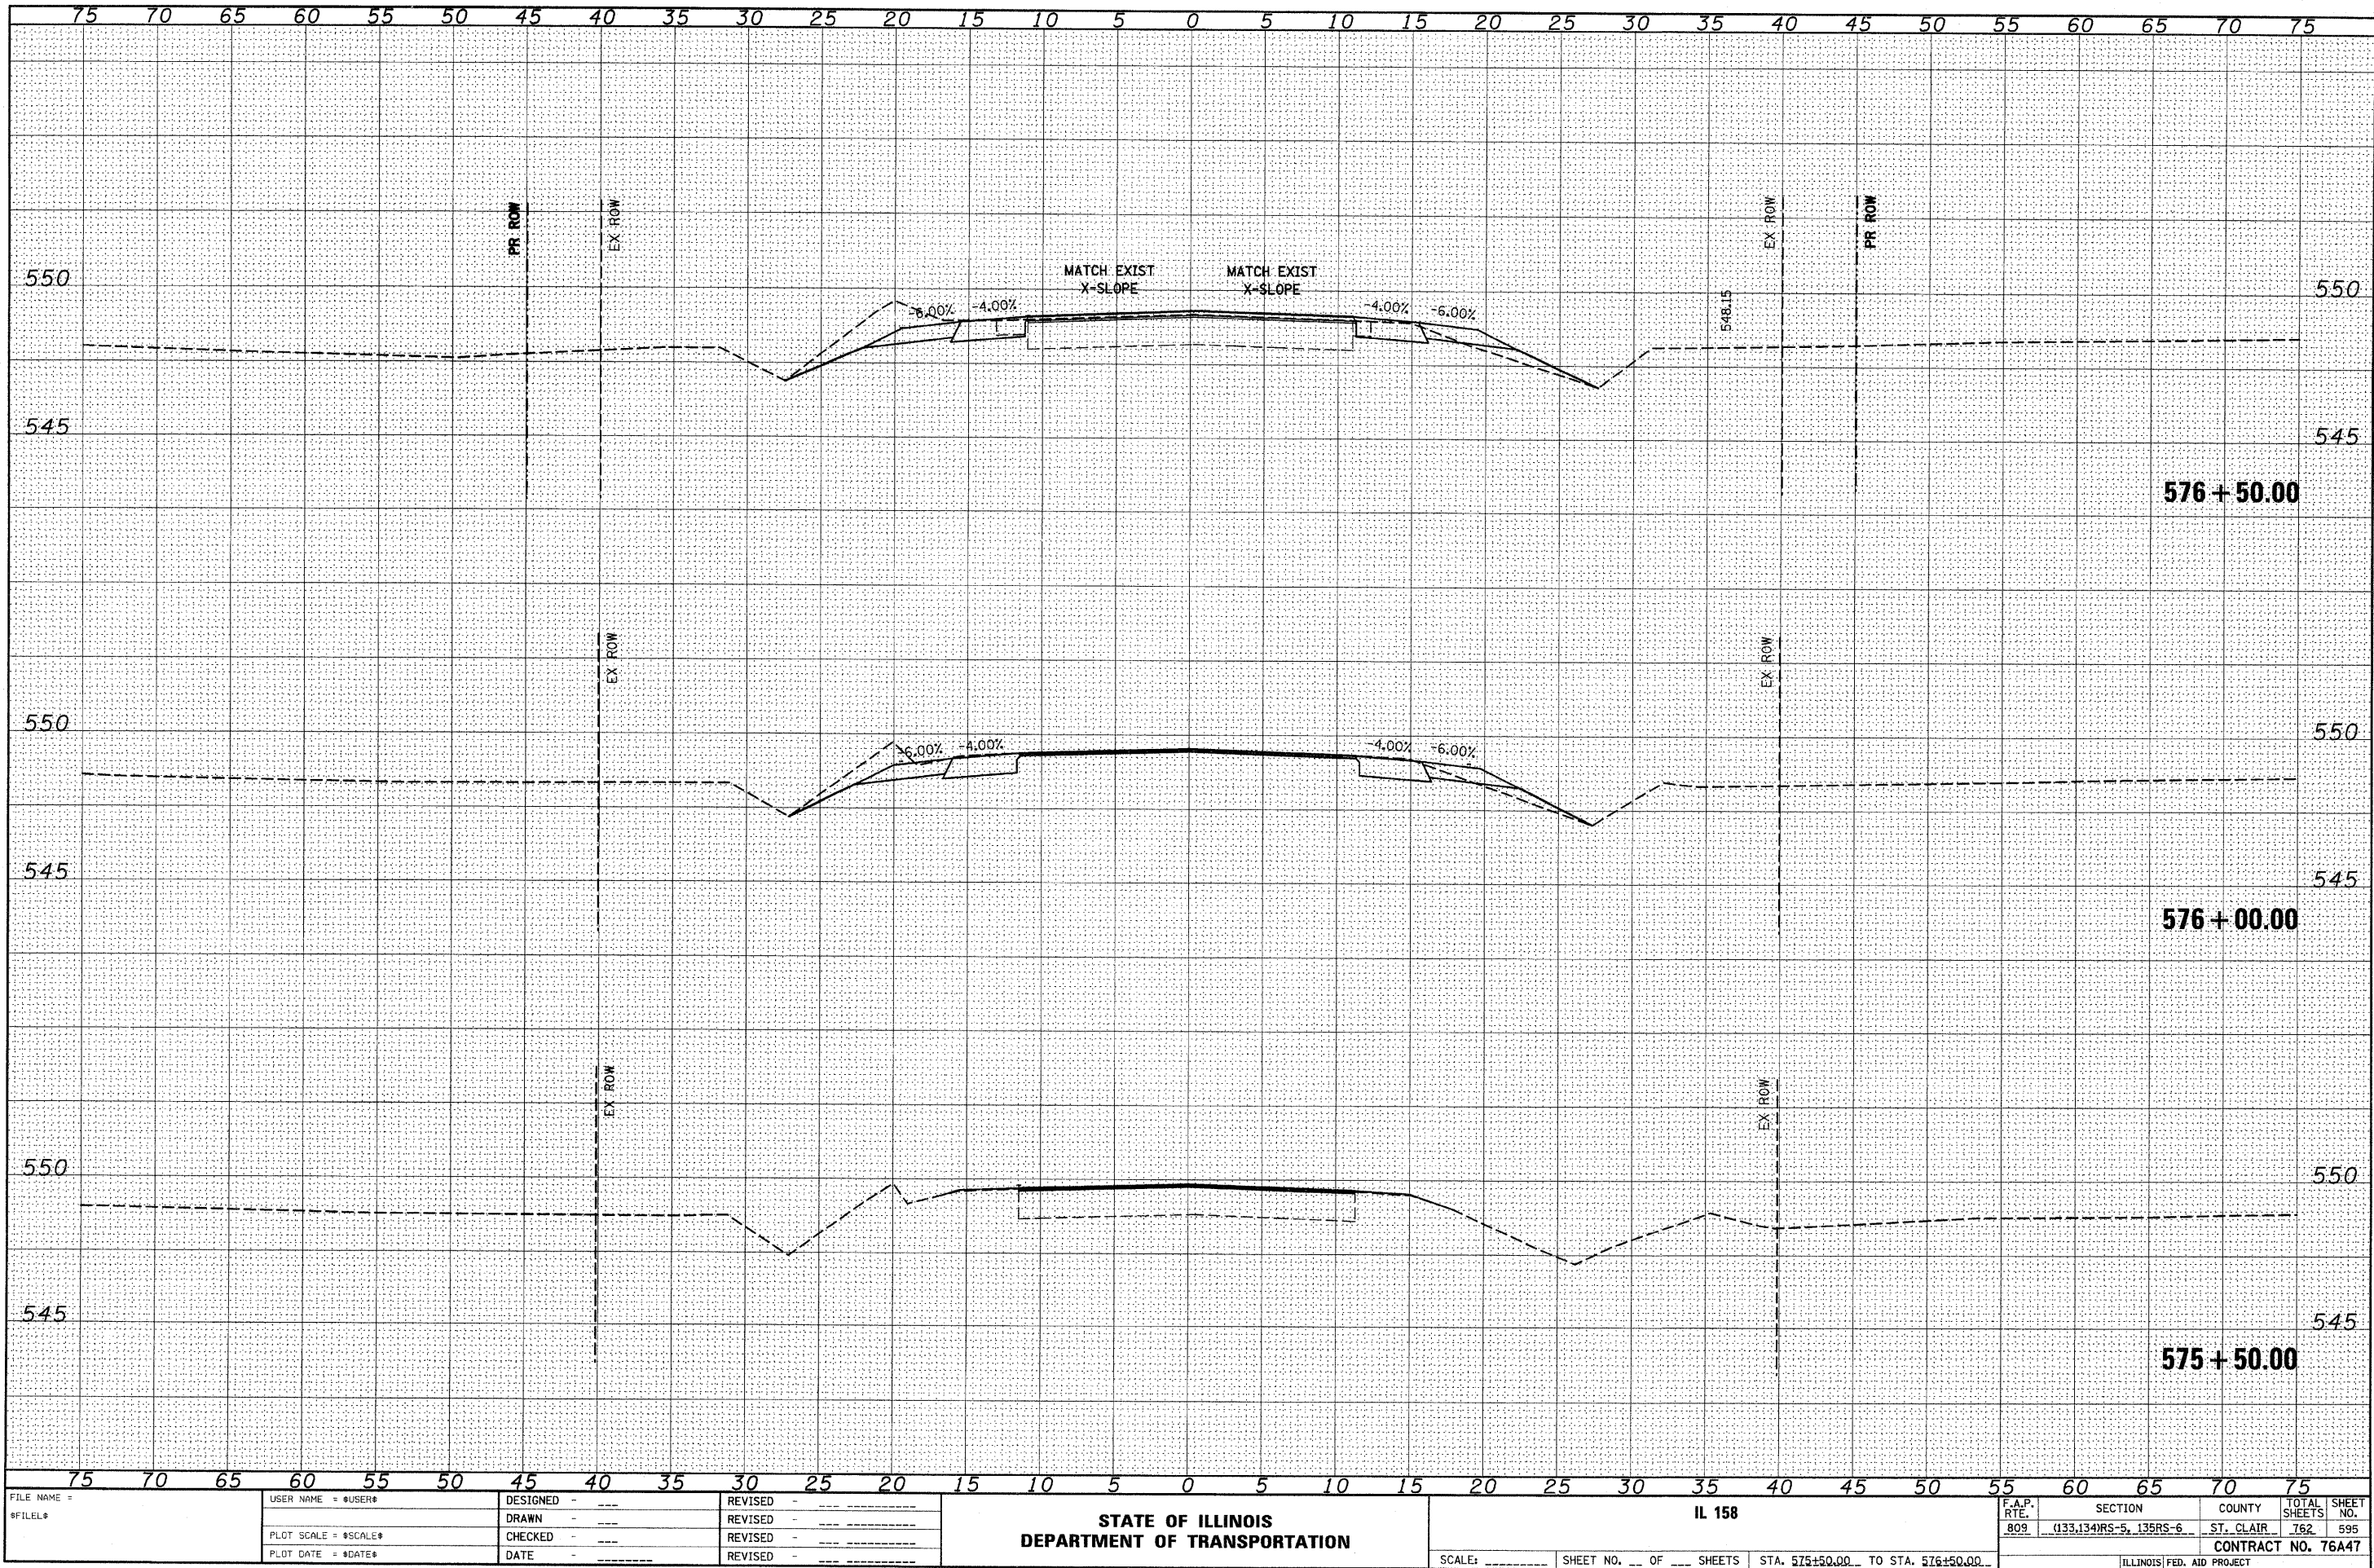

FINAL	SURVEYED	DATE
SURVEY	PLOTTED	BY
NOTE BOOK	TEMPLATE	
NO.	AREAS CHECKED	


ORIGINAL	SURVEYED	DATE
SURVEY	PLOTTED	BY
NOTE BOOK	TEMPLATE	
NO.	AREAS CHECKED	

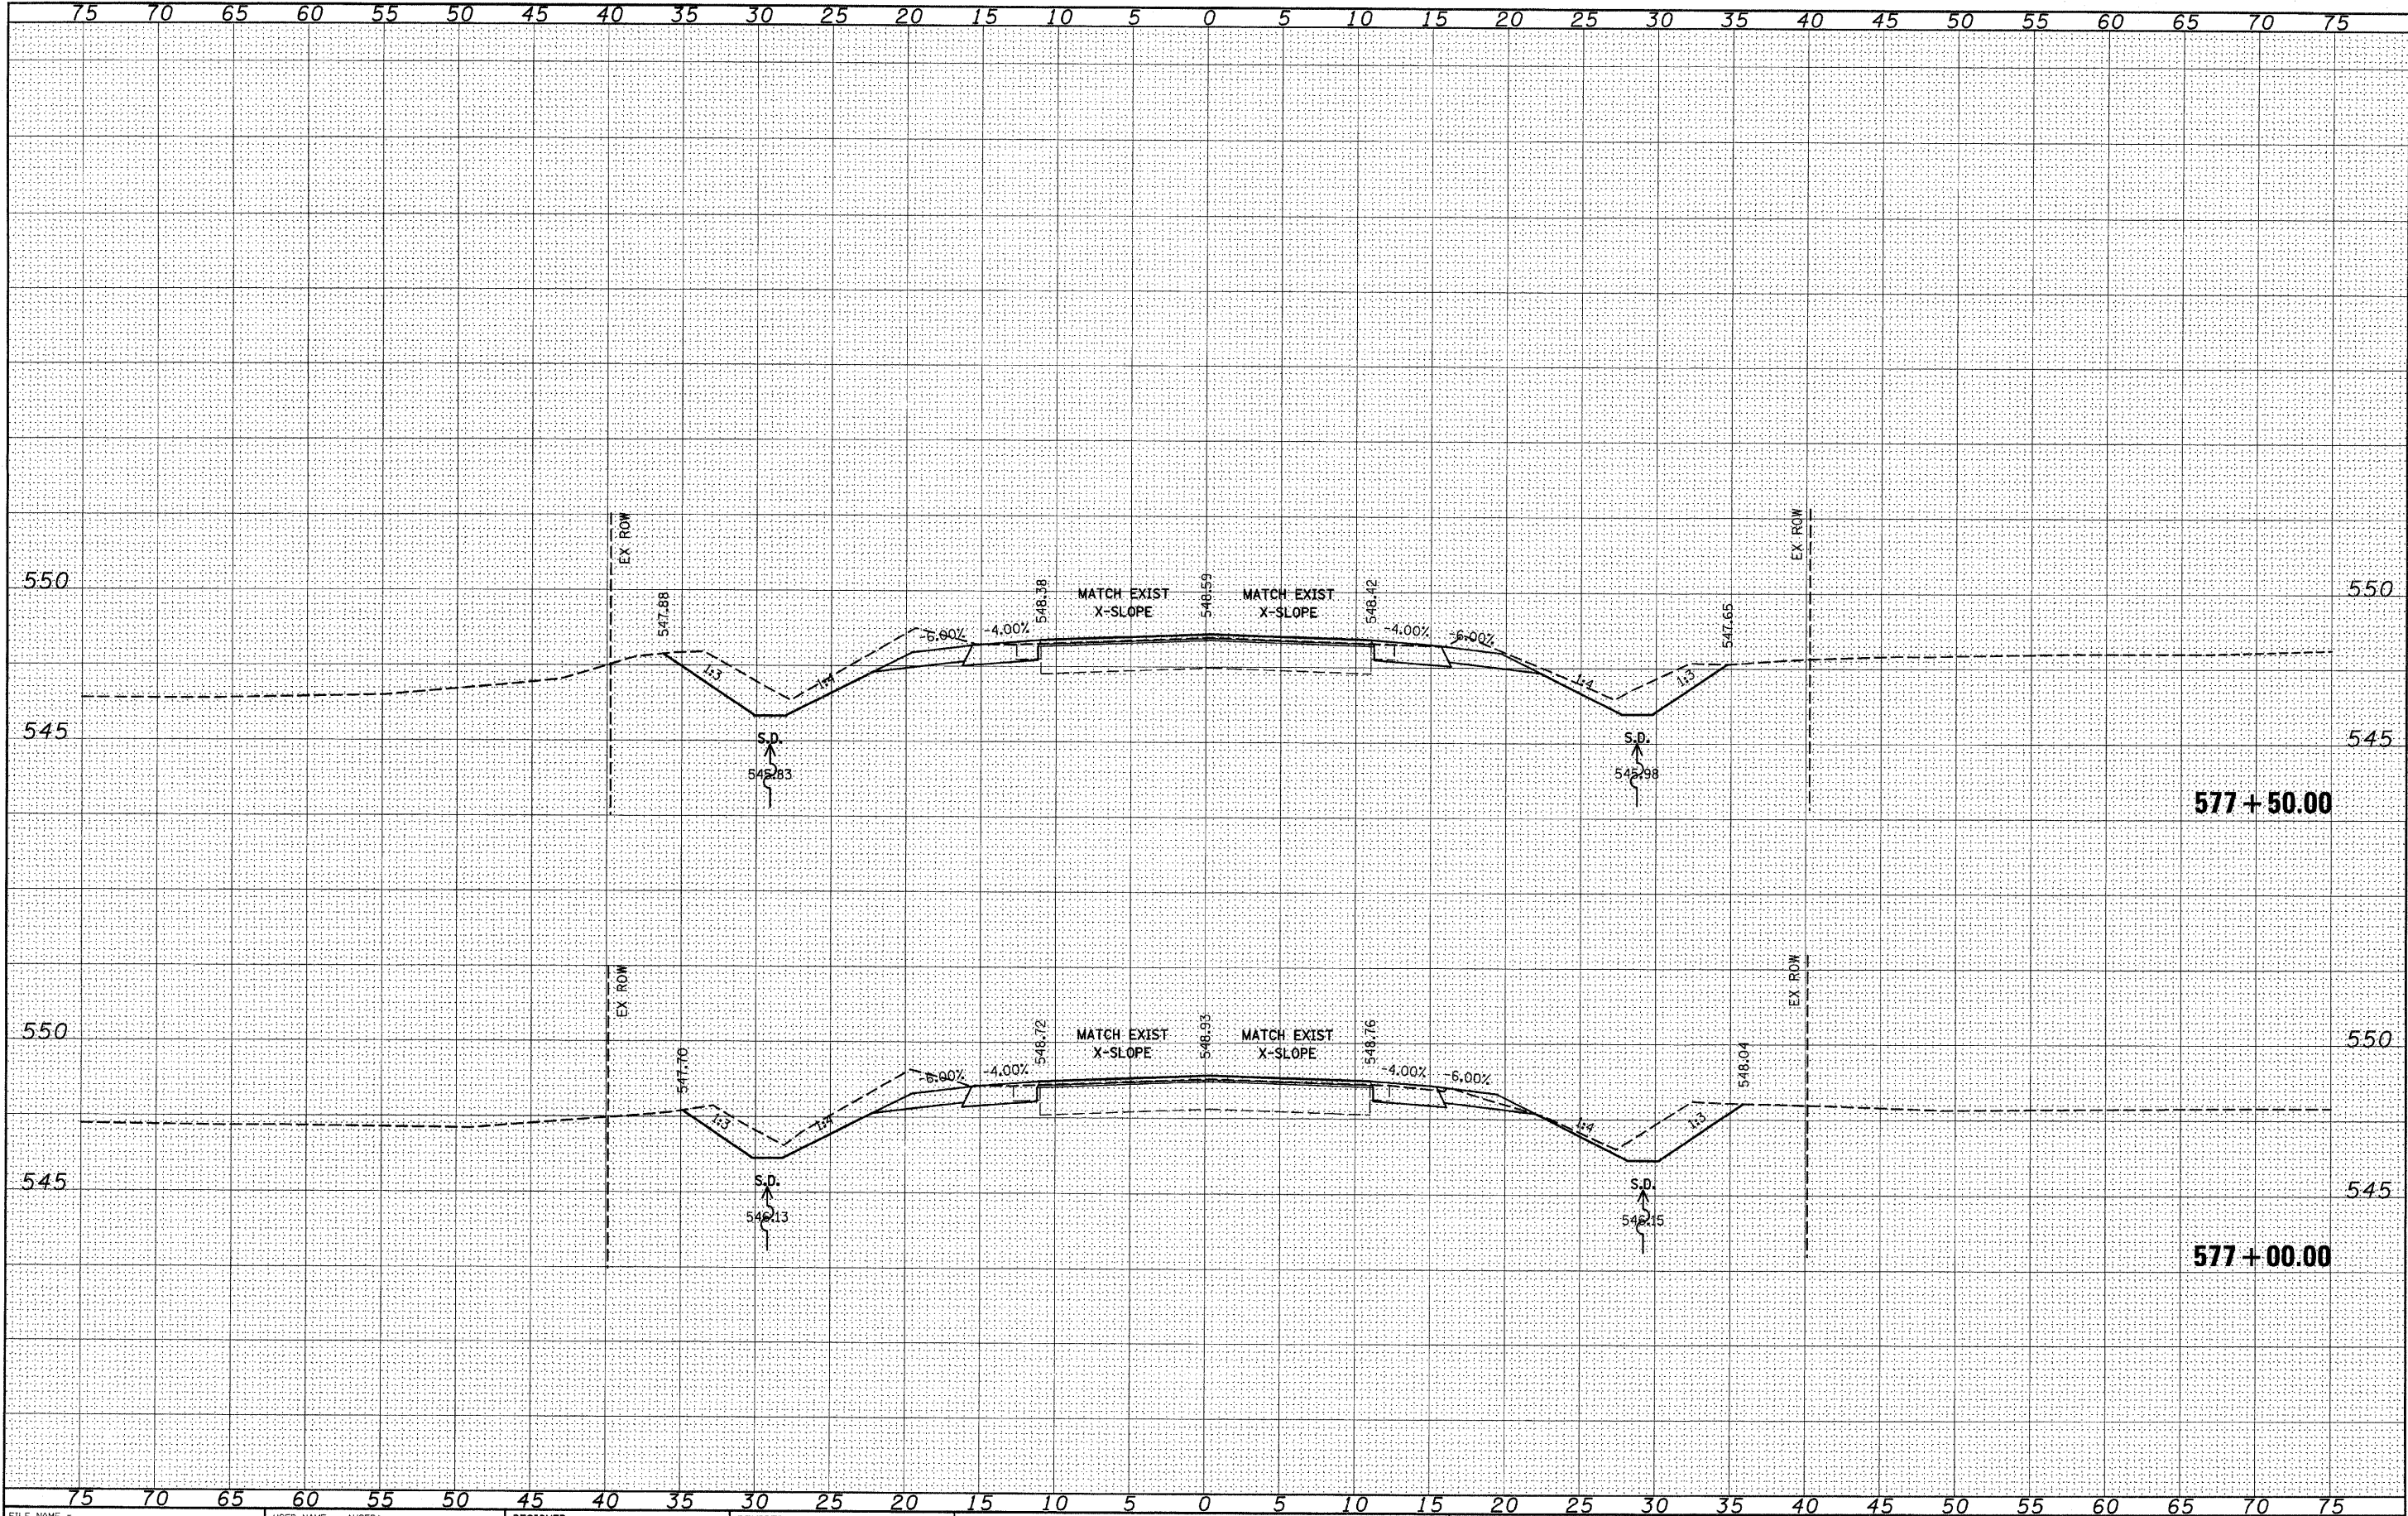

FILE NAME =	USER NAME = \$USER\$	DESIGNED -	REVISED -	STATE OF ILLINOIS DEPARTMENT OF TRANSPORTATION	IL 158	F.A.P. RTE. 809	SECTION (133,134)RS-5, 135RS-6	COUNTY ST. CLAIR	TOTAL SHEETS 762	SHEET NO. 596
\$FILEL\$		DRAWN -	REVISED -		SCALE: _____	SHEET NO. ____ OF ____ SHEETS	STA. 577+00.00 TO STA. 577+50.00		CONTRACT NO. 76A47	
		CHECKED -	REVISED -		ILLINOIS FED. AID PROJECT					
		DATE -	REVISED -							


FINAL SURVEY	SURVEYED	BY	DATE
NOTE BOOK	PLOTTED		
	TEMPLATE		
	AREAS		
NO. _____	AREAS CHECKED		

ORIGINAL	BY _____	DATE _____
SURVEY		
PLOTTED		
TEMPLATE		
NO.		
	AREAS CHECKED	

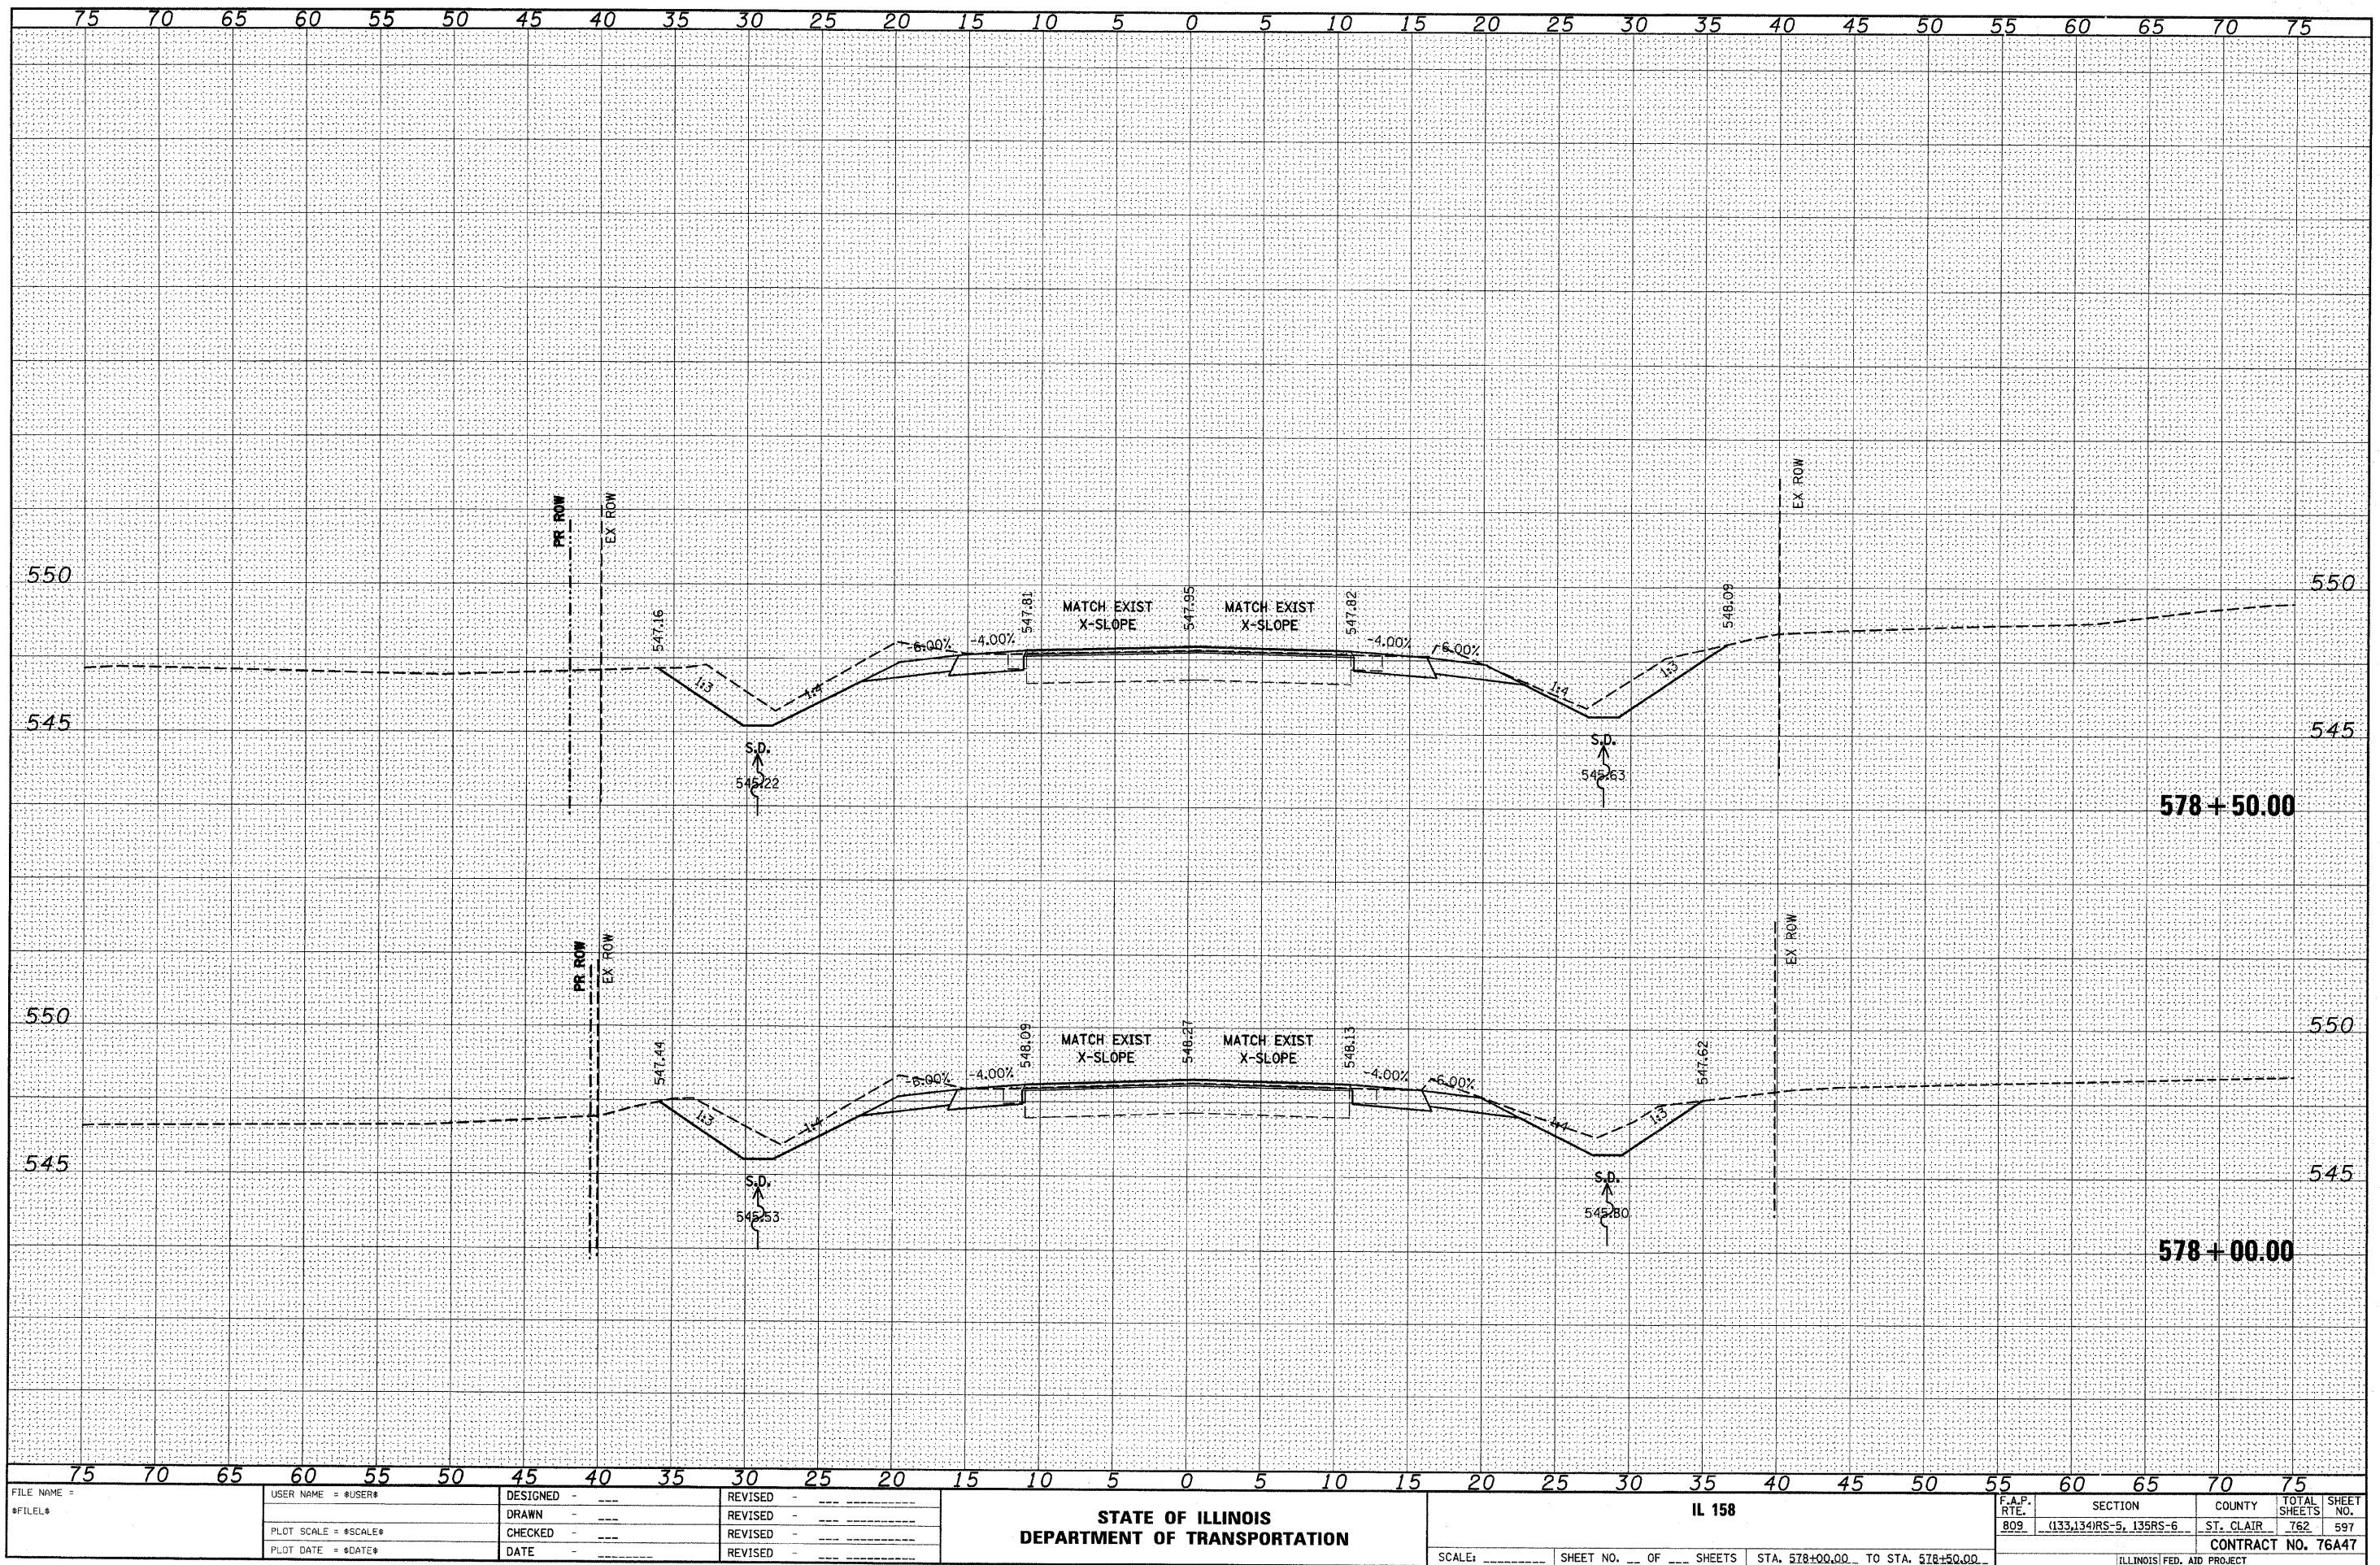


DATE	BY	SURVEYED	PLOTTED	NOTED	AS	CHECKED
FINL						
NO.						

DATE	BY	SURVEYED	PLOTTED	NOTED	AS	CHECKED
ORIG						
NO.						

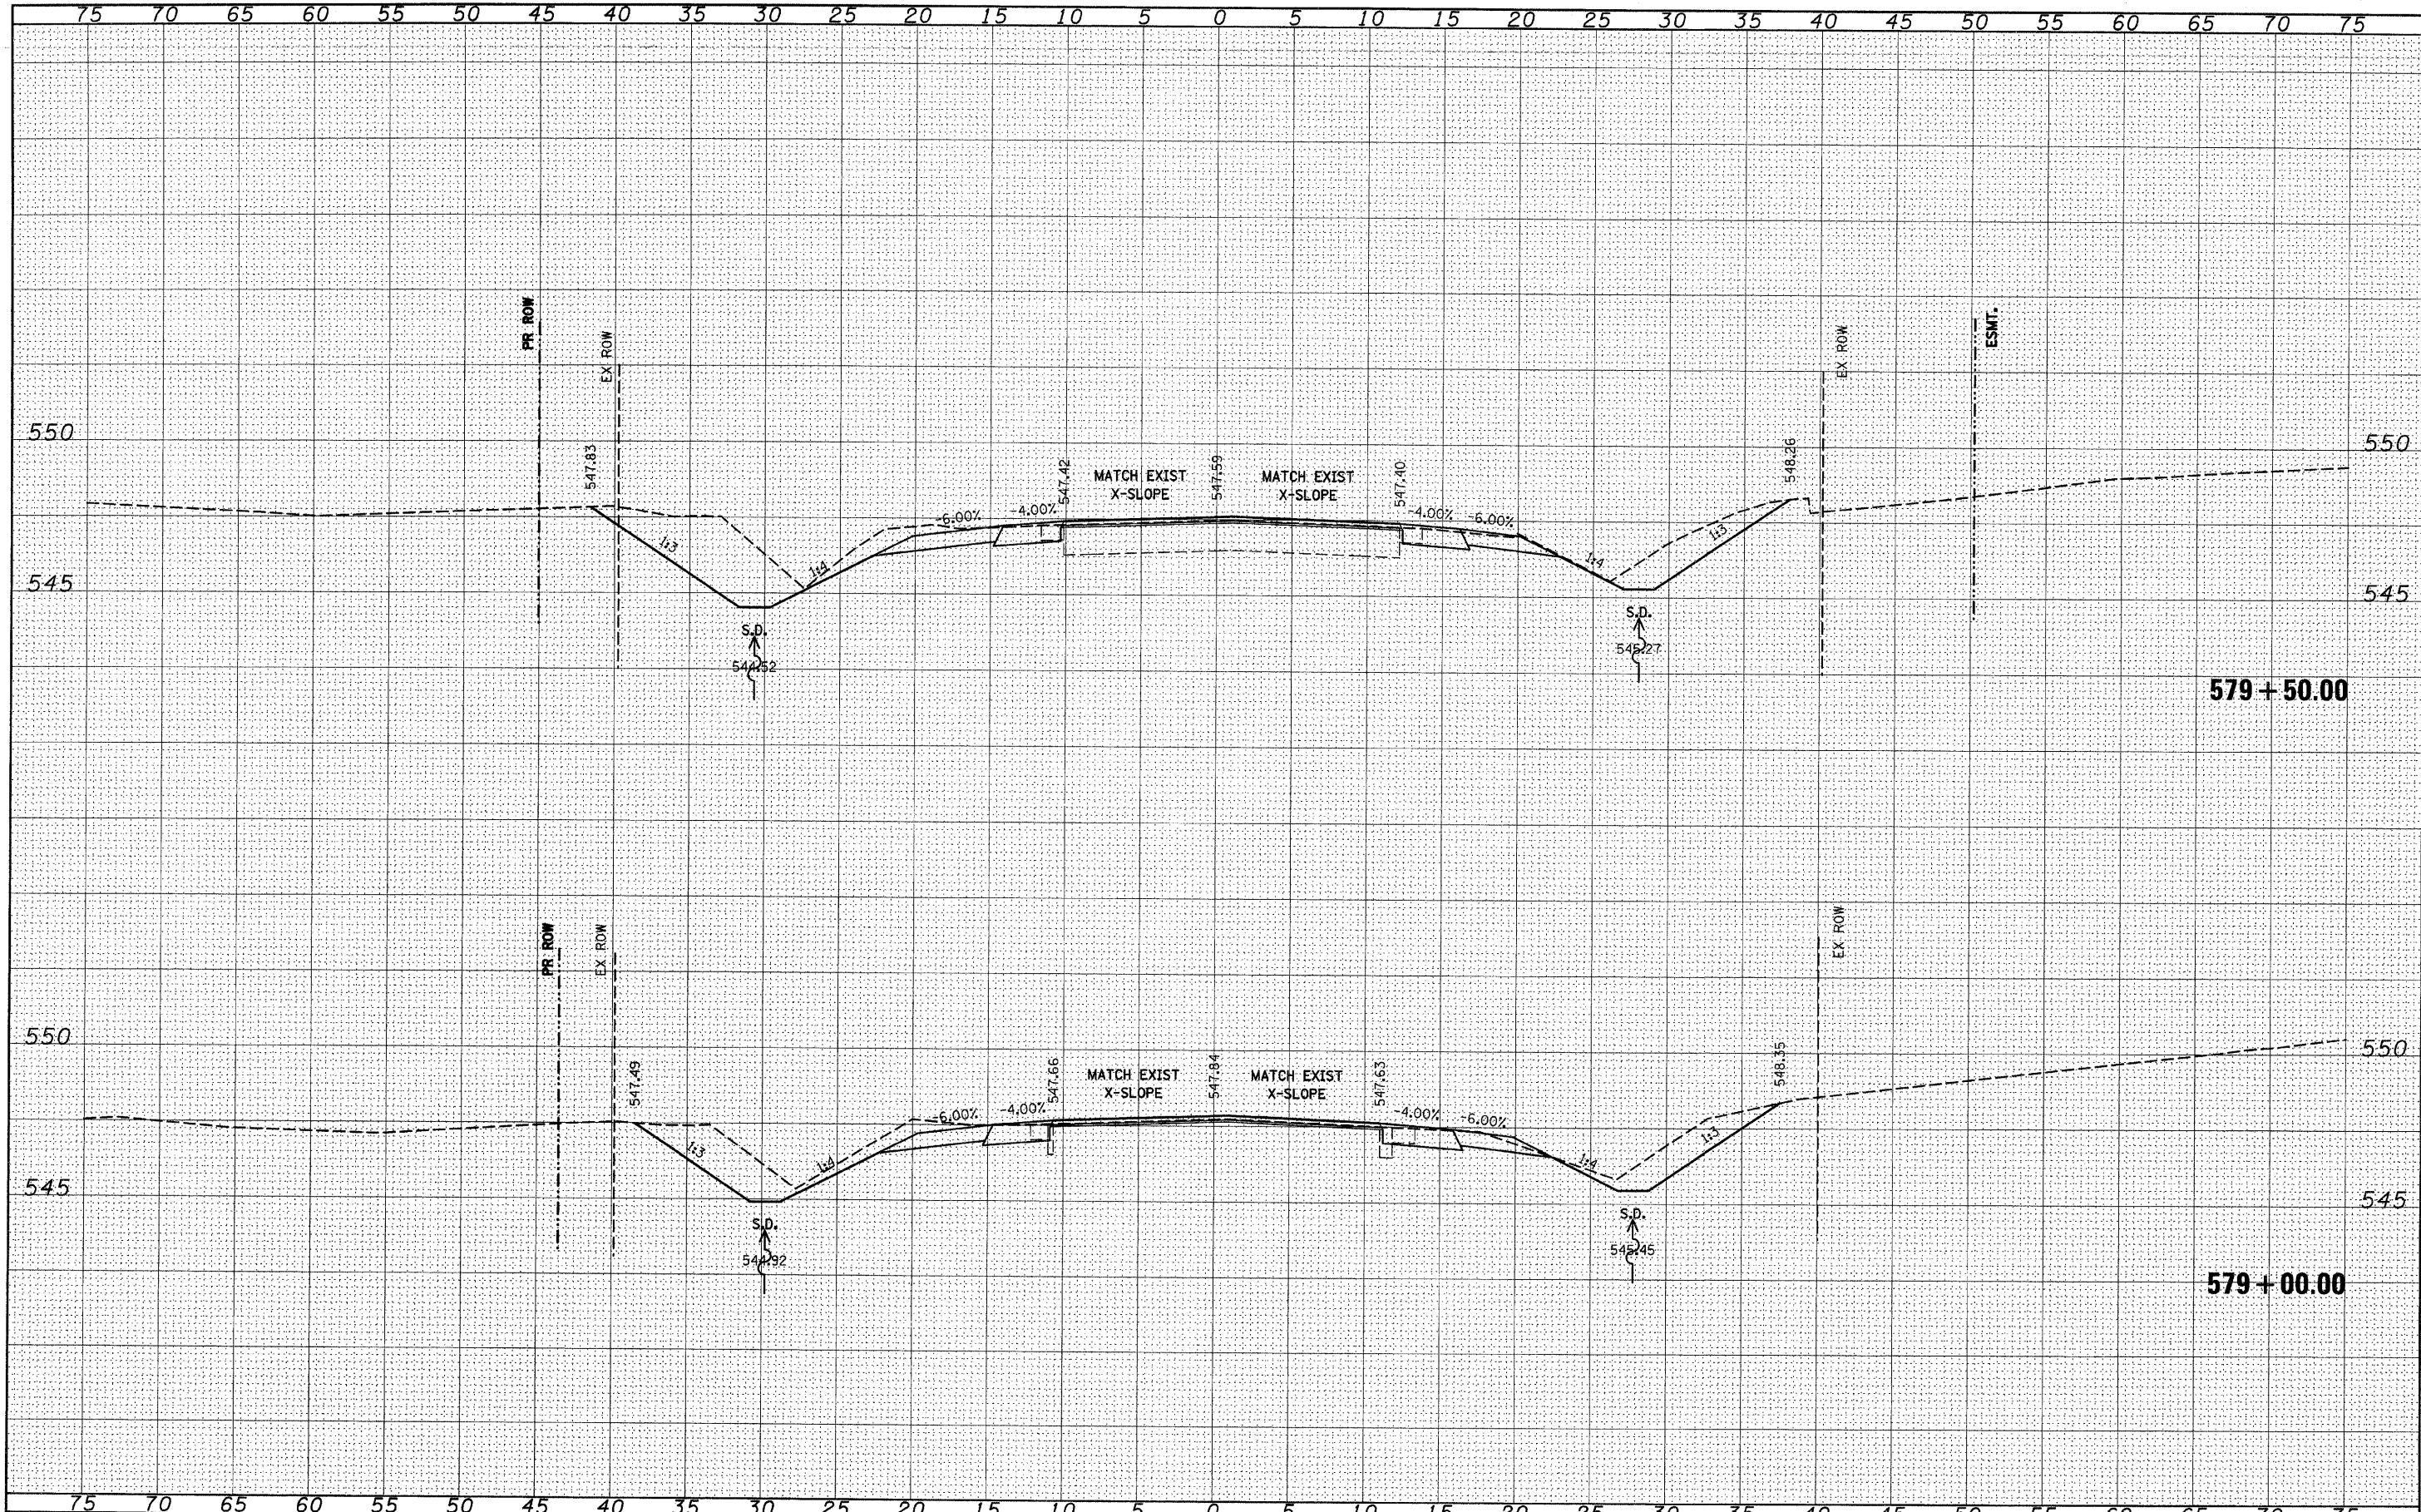

FINAL	SURVEYED	BY	DATE
SURVEY	PLOTTED		
NOTE BOOK	TEMPLATE		
NO.	AREAS CHECKED		

ORIGINAL	SURVEYED	BY	DATE
SURVEY	PLOTTED		
NOTE BOOK	TEMPLATE		
NO.	AREAS CHECKED		

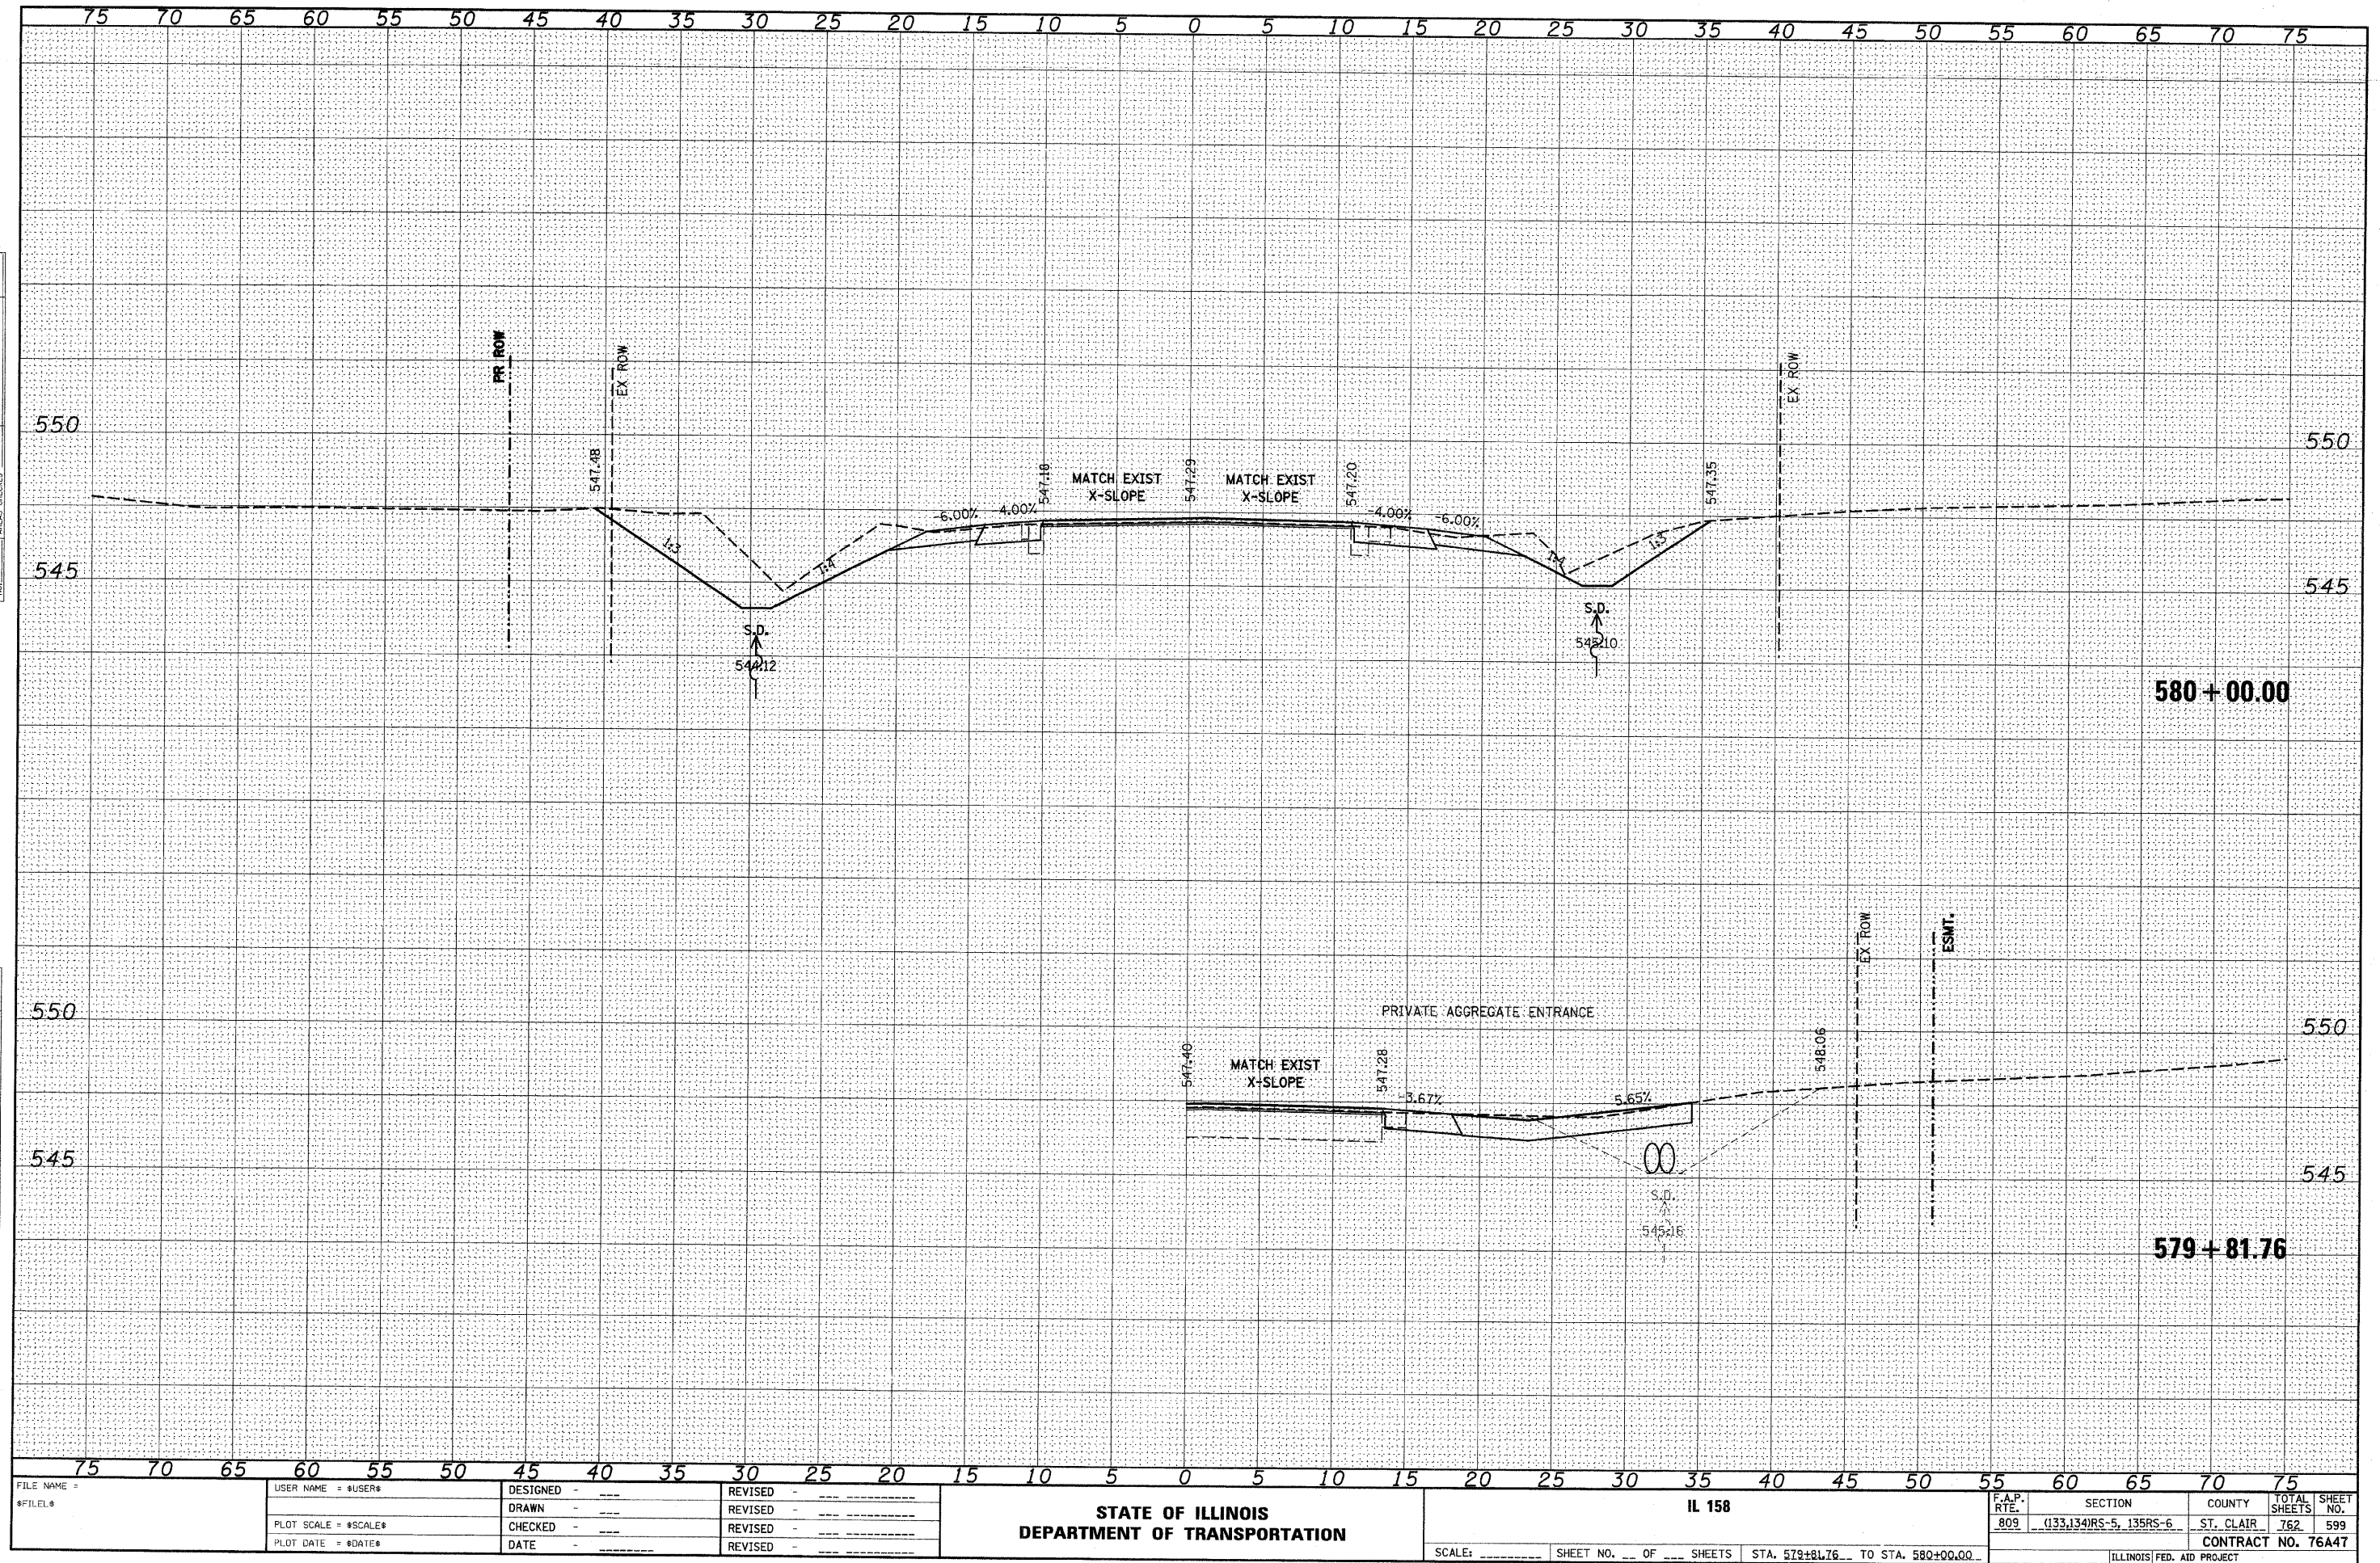

ORIGINAL SURVEY	SURVEYED	BY	DATE
NOTE BOOK	PLOTTED TEMPLATE		
NO.	AREAS		
	AREAS CHECKED		

