



FINAL	SURVEYED	BY	DATE
SURVEY	PLOTTED		
NOTE BOOK	TEMPLATE		
NO.	AREAS CHECKED		

ORIGINAL	SURVEYED	BY	DATE
SURVEY	PLOTTED		
NOTE BOOK	TEMPLATE		
NO.	AREAS CHECKED		

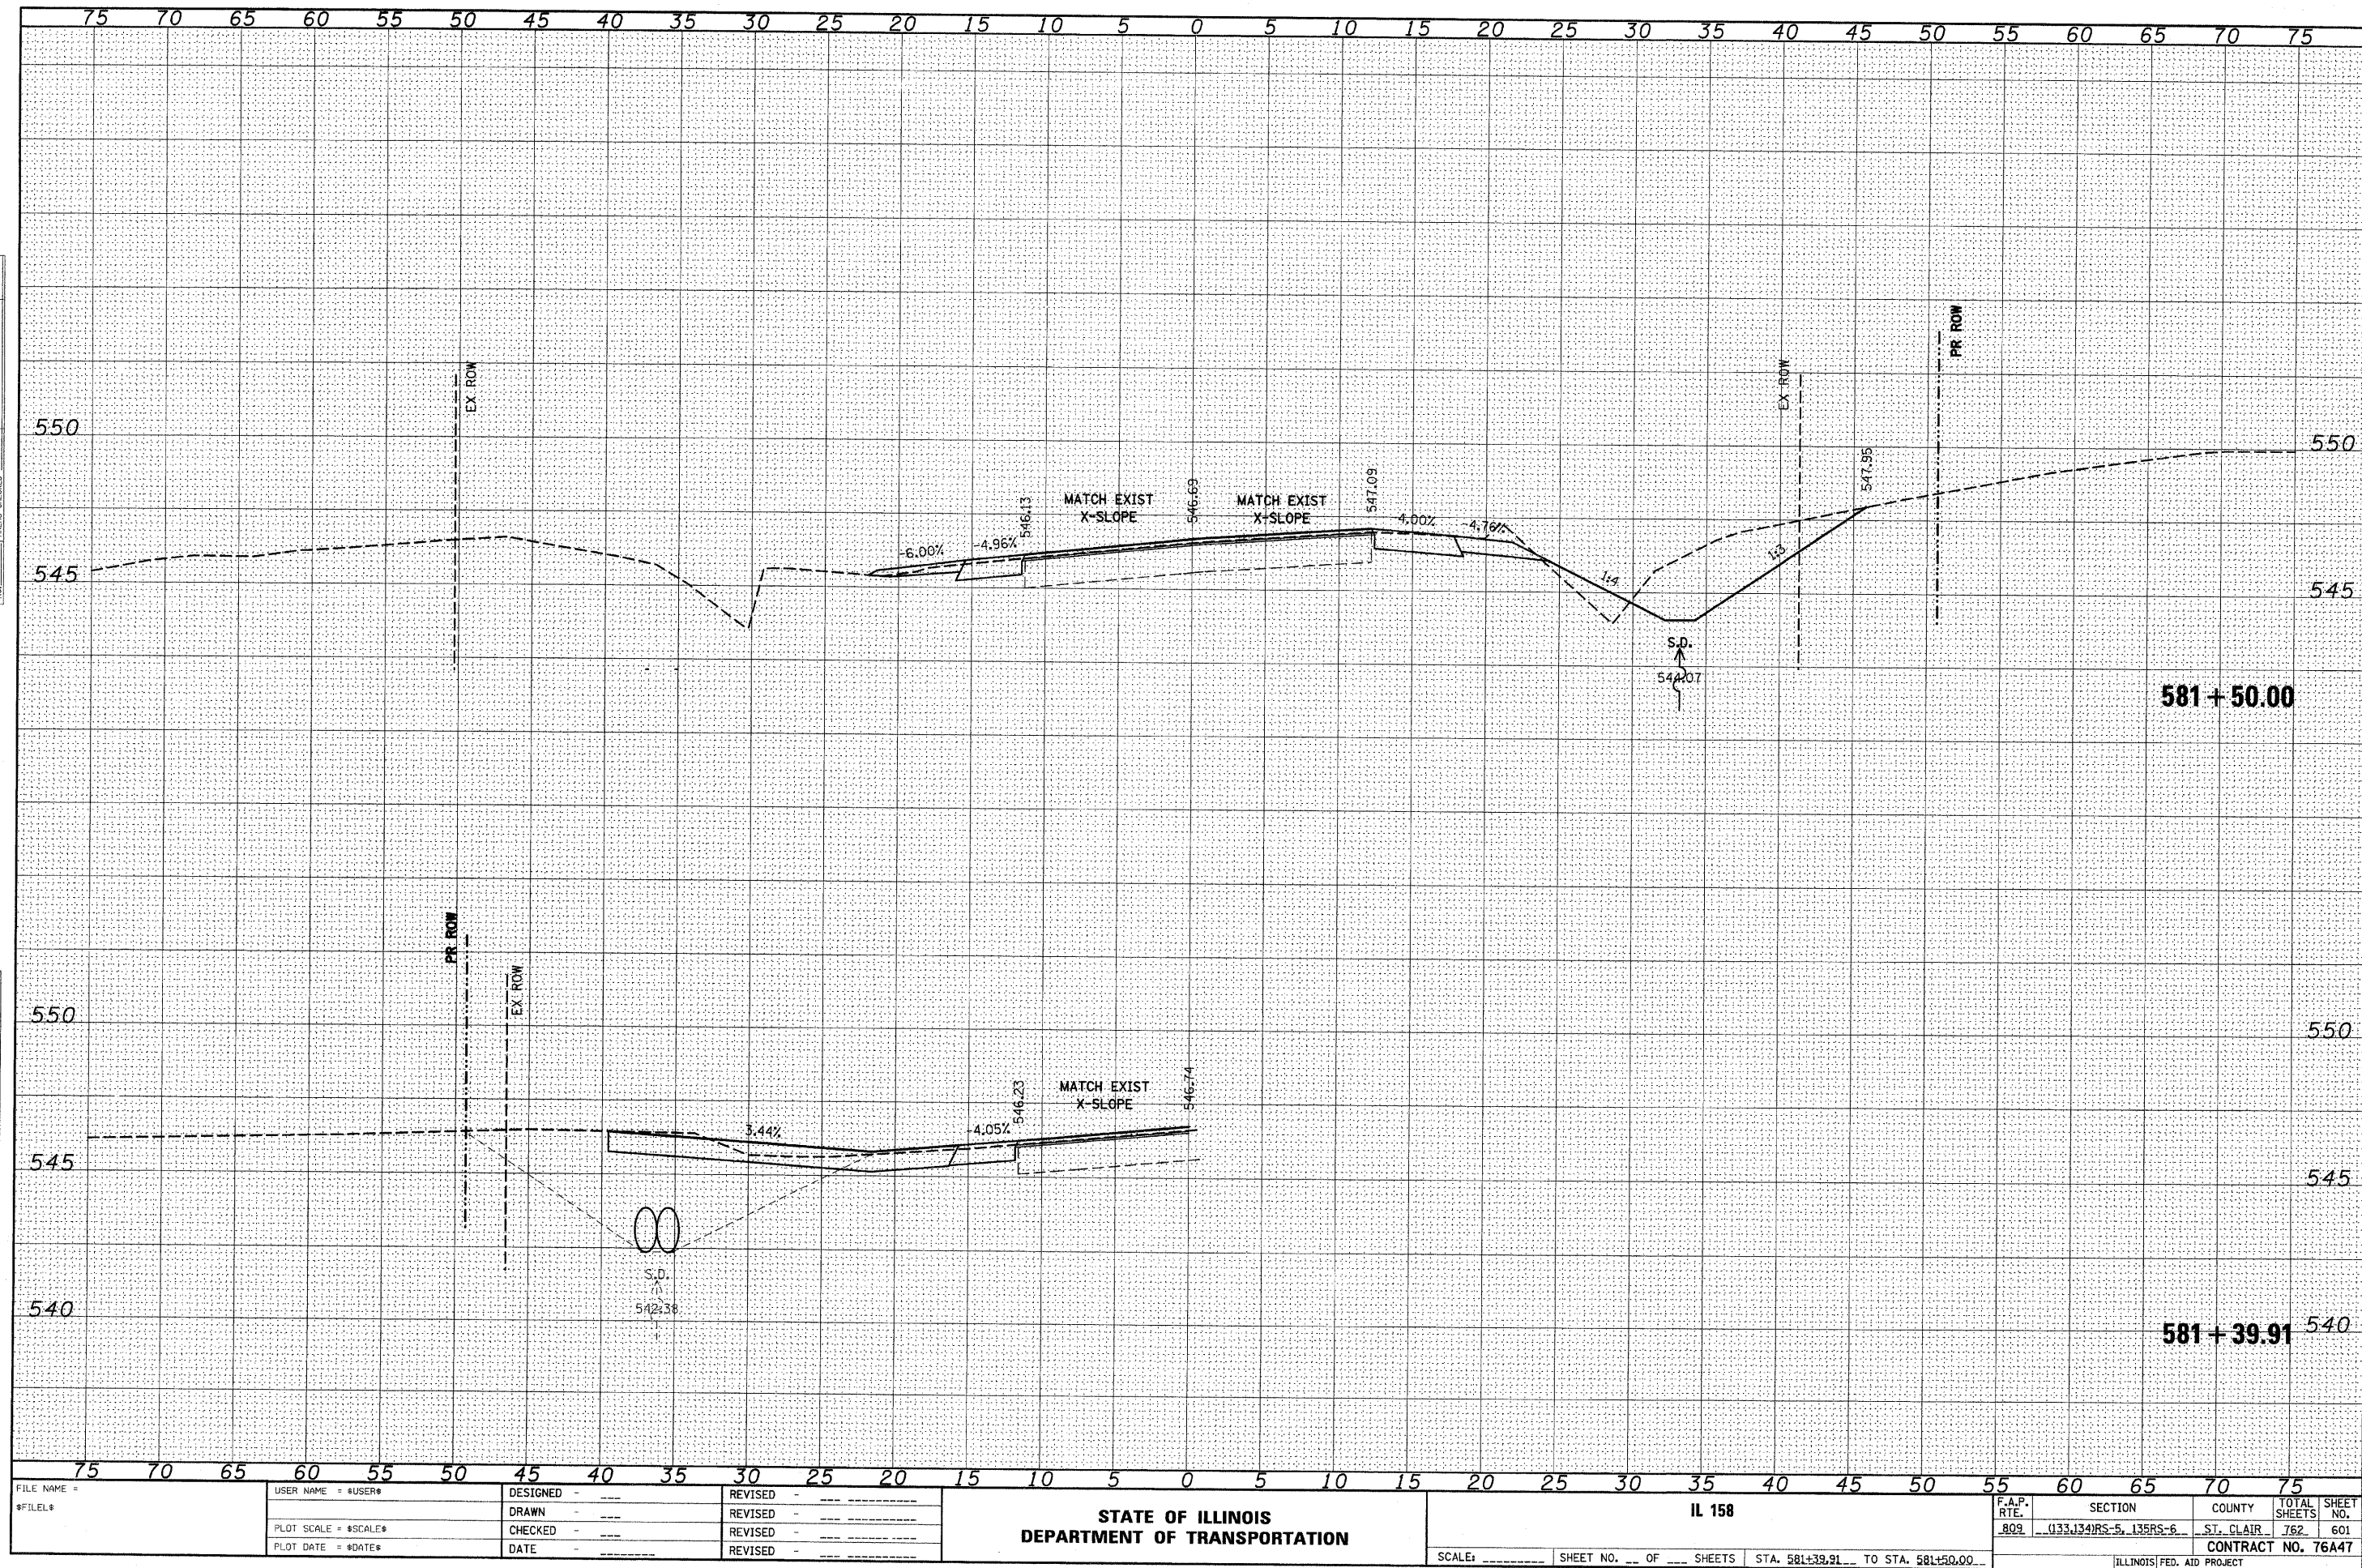


FILE NAME =	USER NAME = \$USER\$	DESIGNED -	REVISED -	STATE OF ILLINOIS DEPARTMENT OF TRANSPORTATION		IL 158		F.A.P. RTE.		SECTION	COUNTY	TOTAL SHEETS	SHEET NO.
\$FILEL\$		DRAWN -	REVISED -					.809		(133J34)RS-5, 135RS-6	ST. CLAIR	762	601
		CHECKED -	REVISED -									CONTRACT NO. 76A47	
		DATE -	REVISED -					SCALE: _____		SHEET NO. ____ OF ____ SHEETS	STA. 581+39.91 TO STA. 581+50.00		
ILLINOIS FED. AID PROJECT													

ORIGINAL	SURVEYED _____ PLOTTED _____ TEMPLATE _____ AREAS _____ AREAS CHECKED _____	BY _____	DATE _____
SURVEY			
NOTE BOOK			
NO. _____			

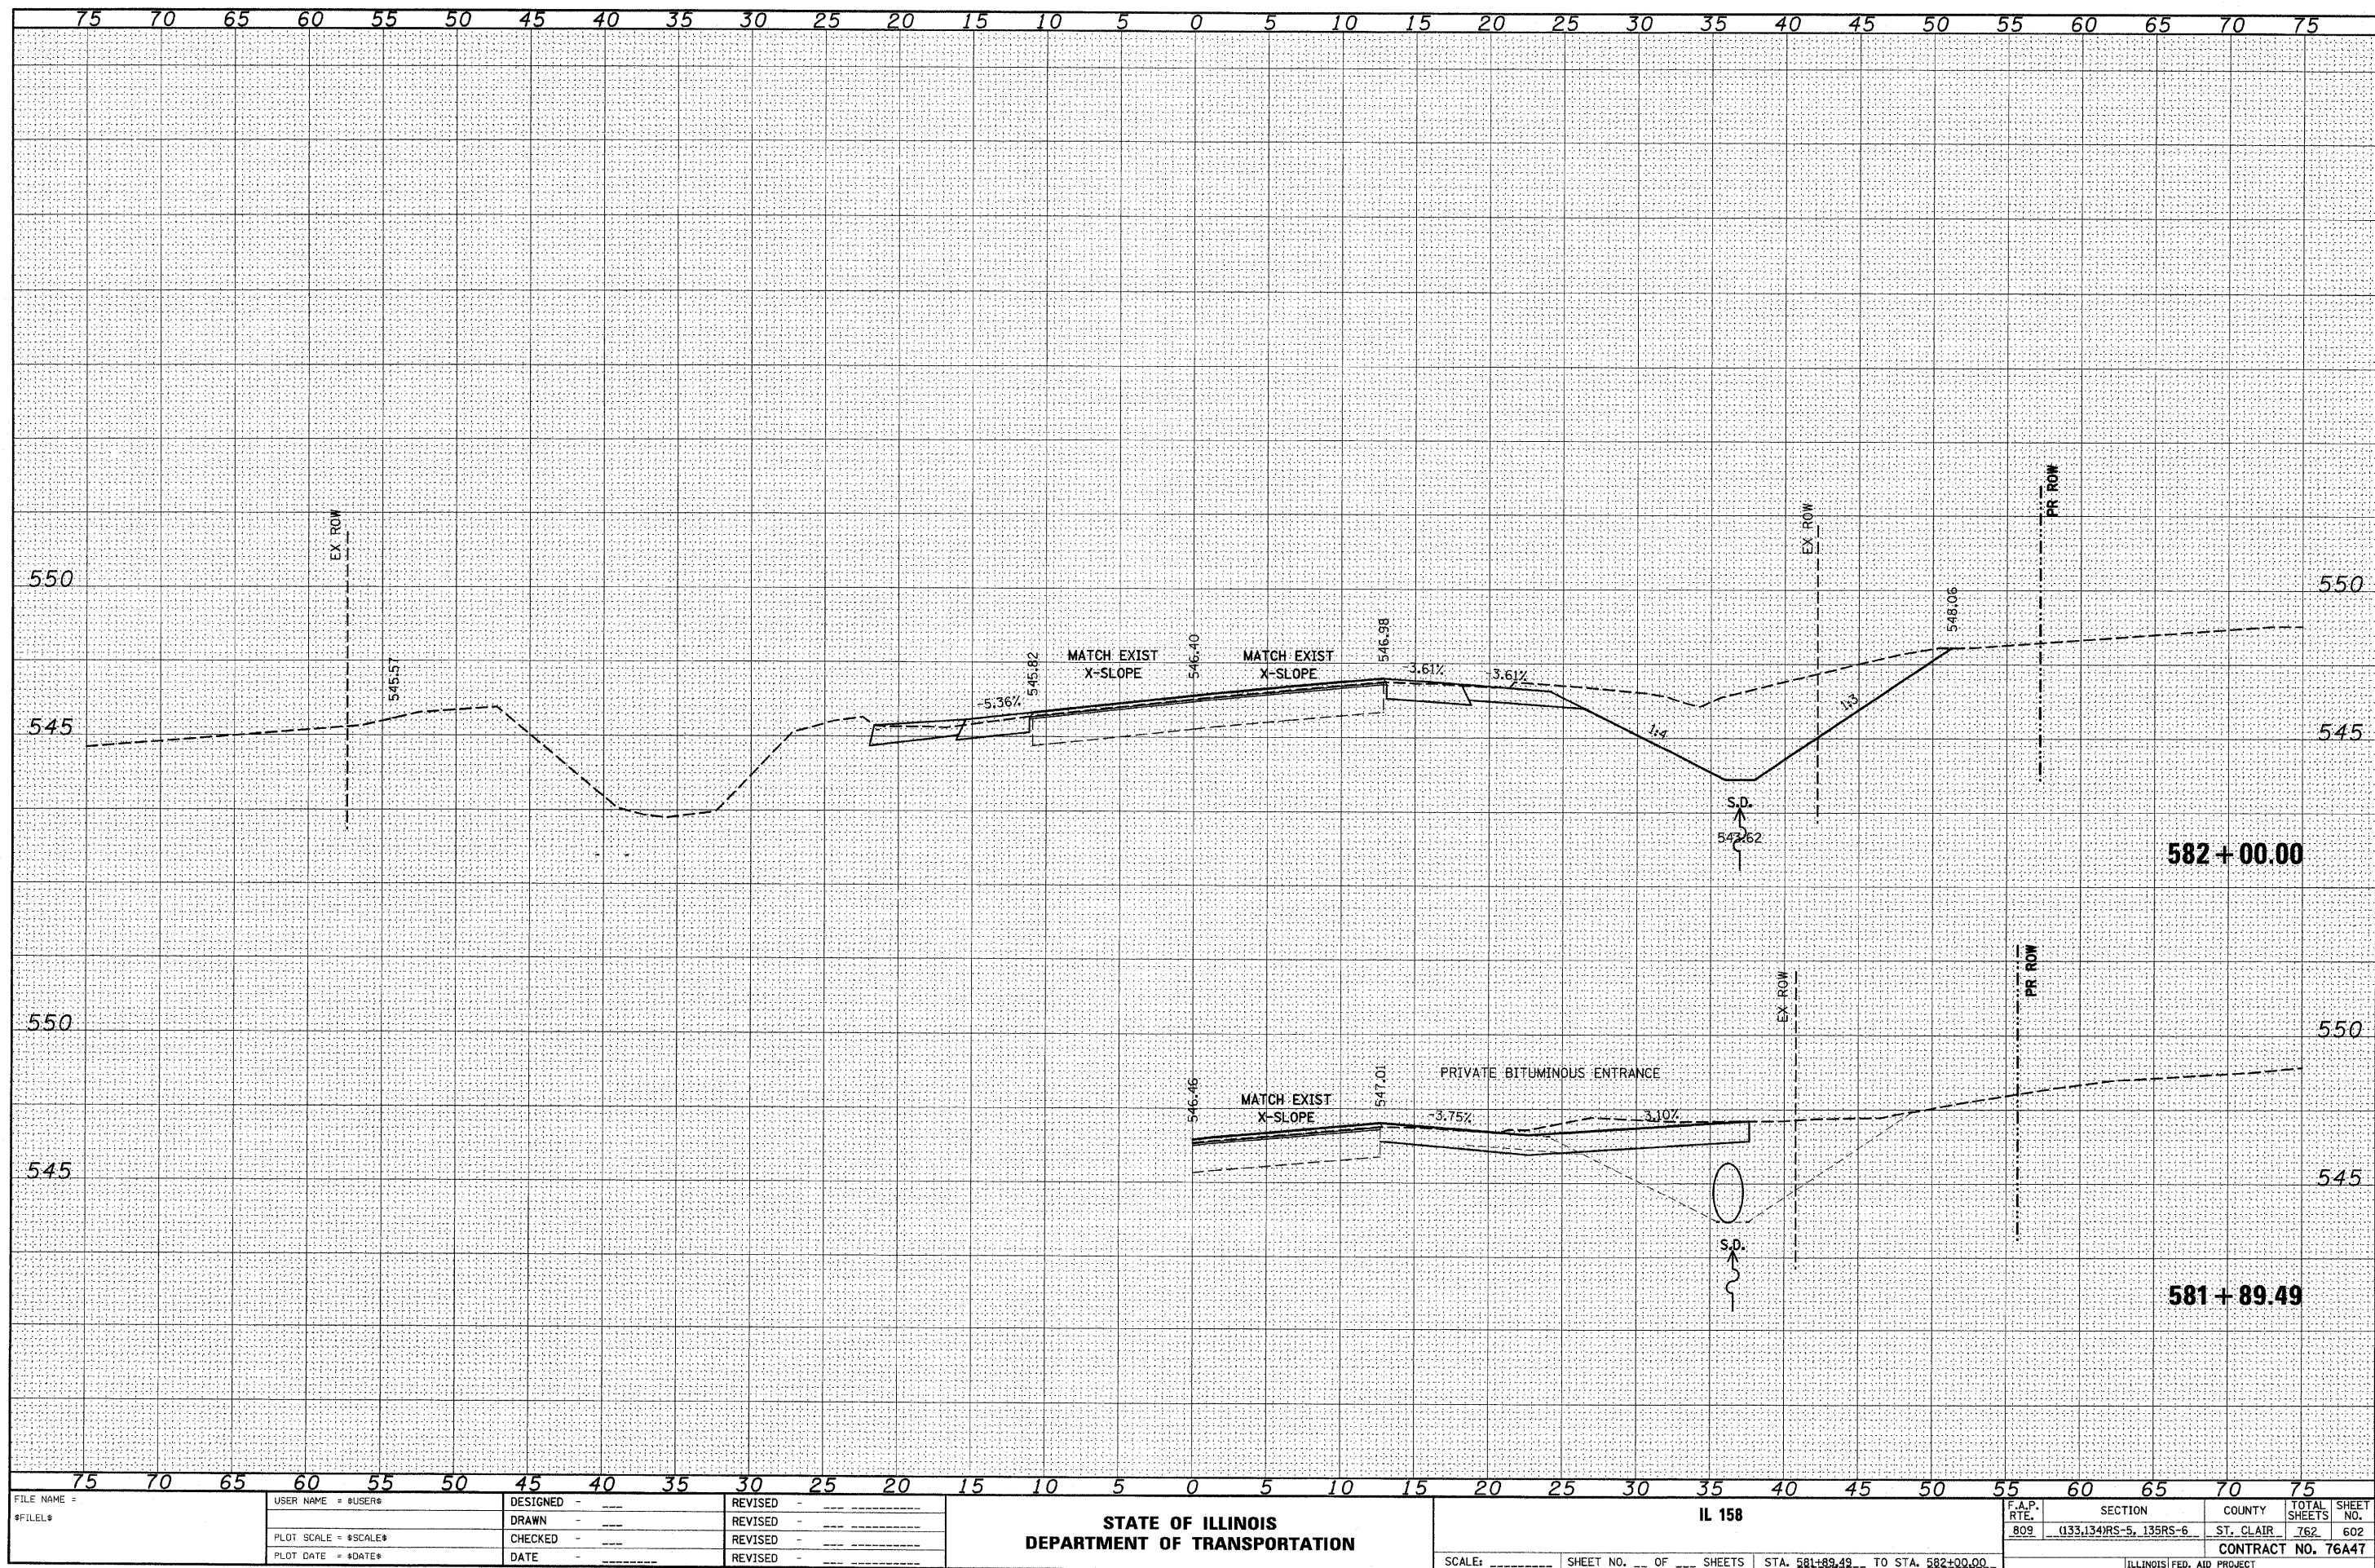

FINAL	SURVEYED	BY	DATE
SURVEY	PLOTTED		
NOTE BOOK	TEMPLATE		
NO.	AREAS CHECKED		


ORIGINAL	SURVEYED	BY	DATE
SURVEY	PLOTTED		
NOTE BOOK	TEMPLATE		
NO.	AREAS CHECKED		

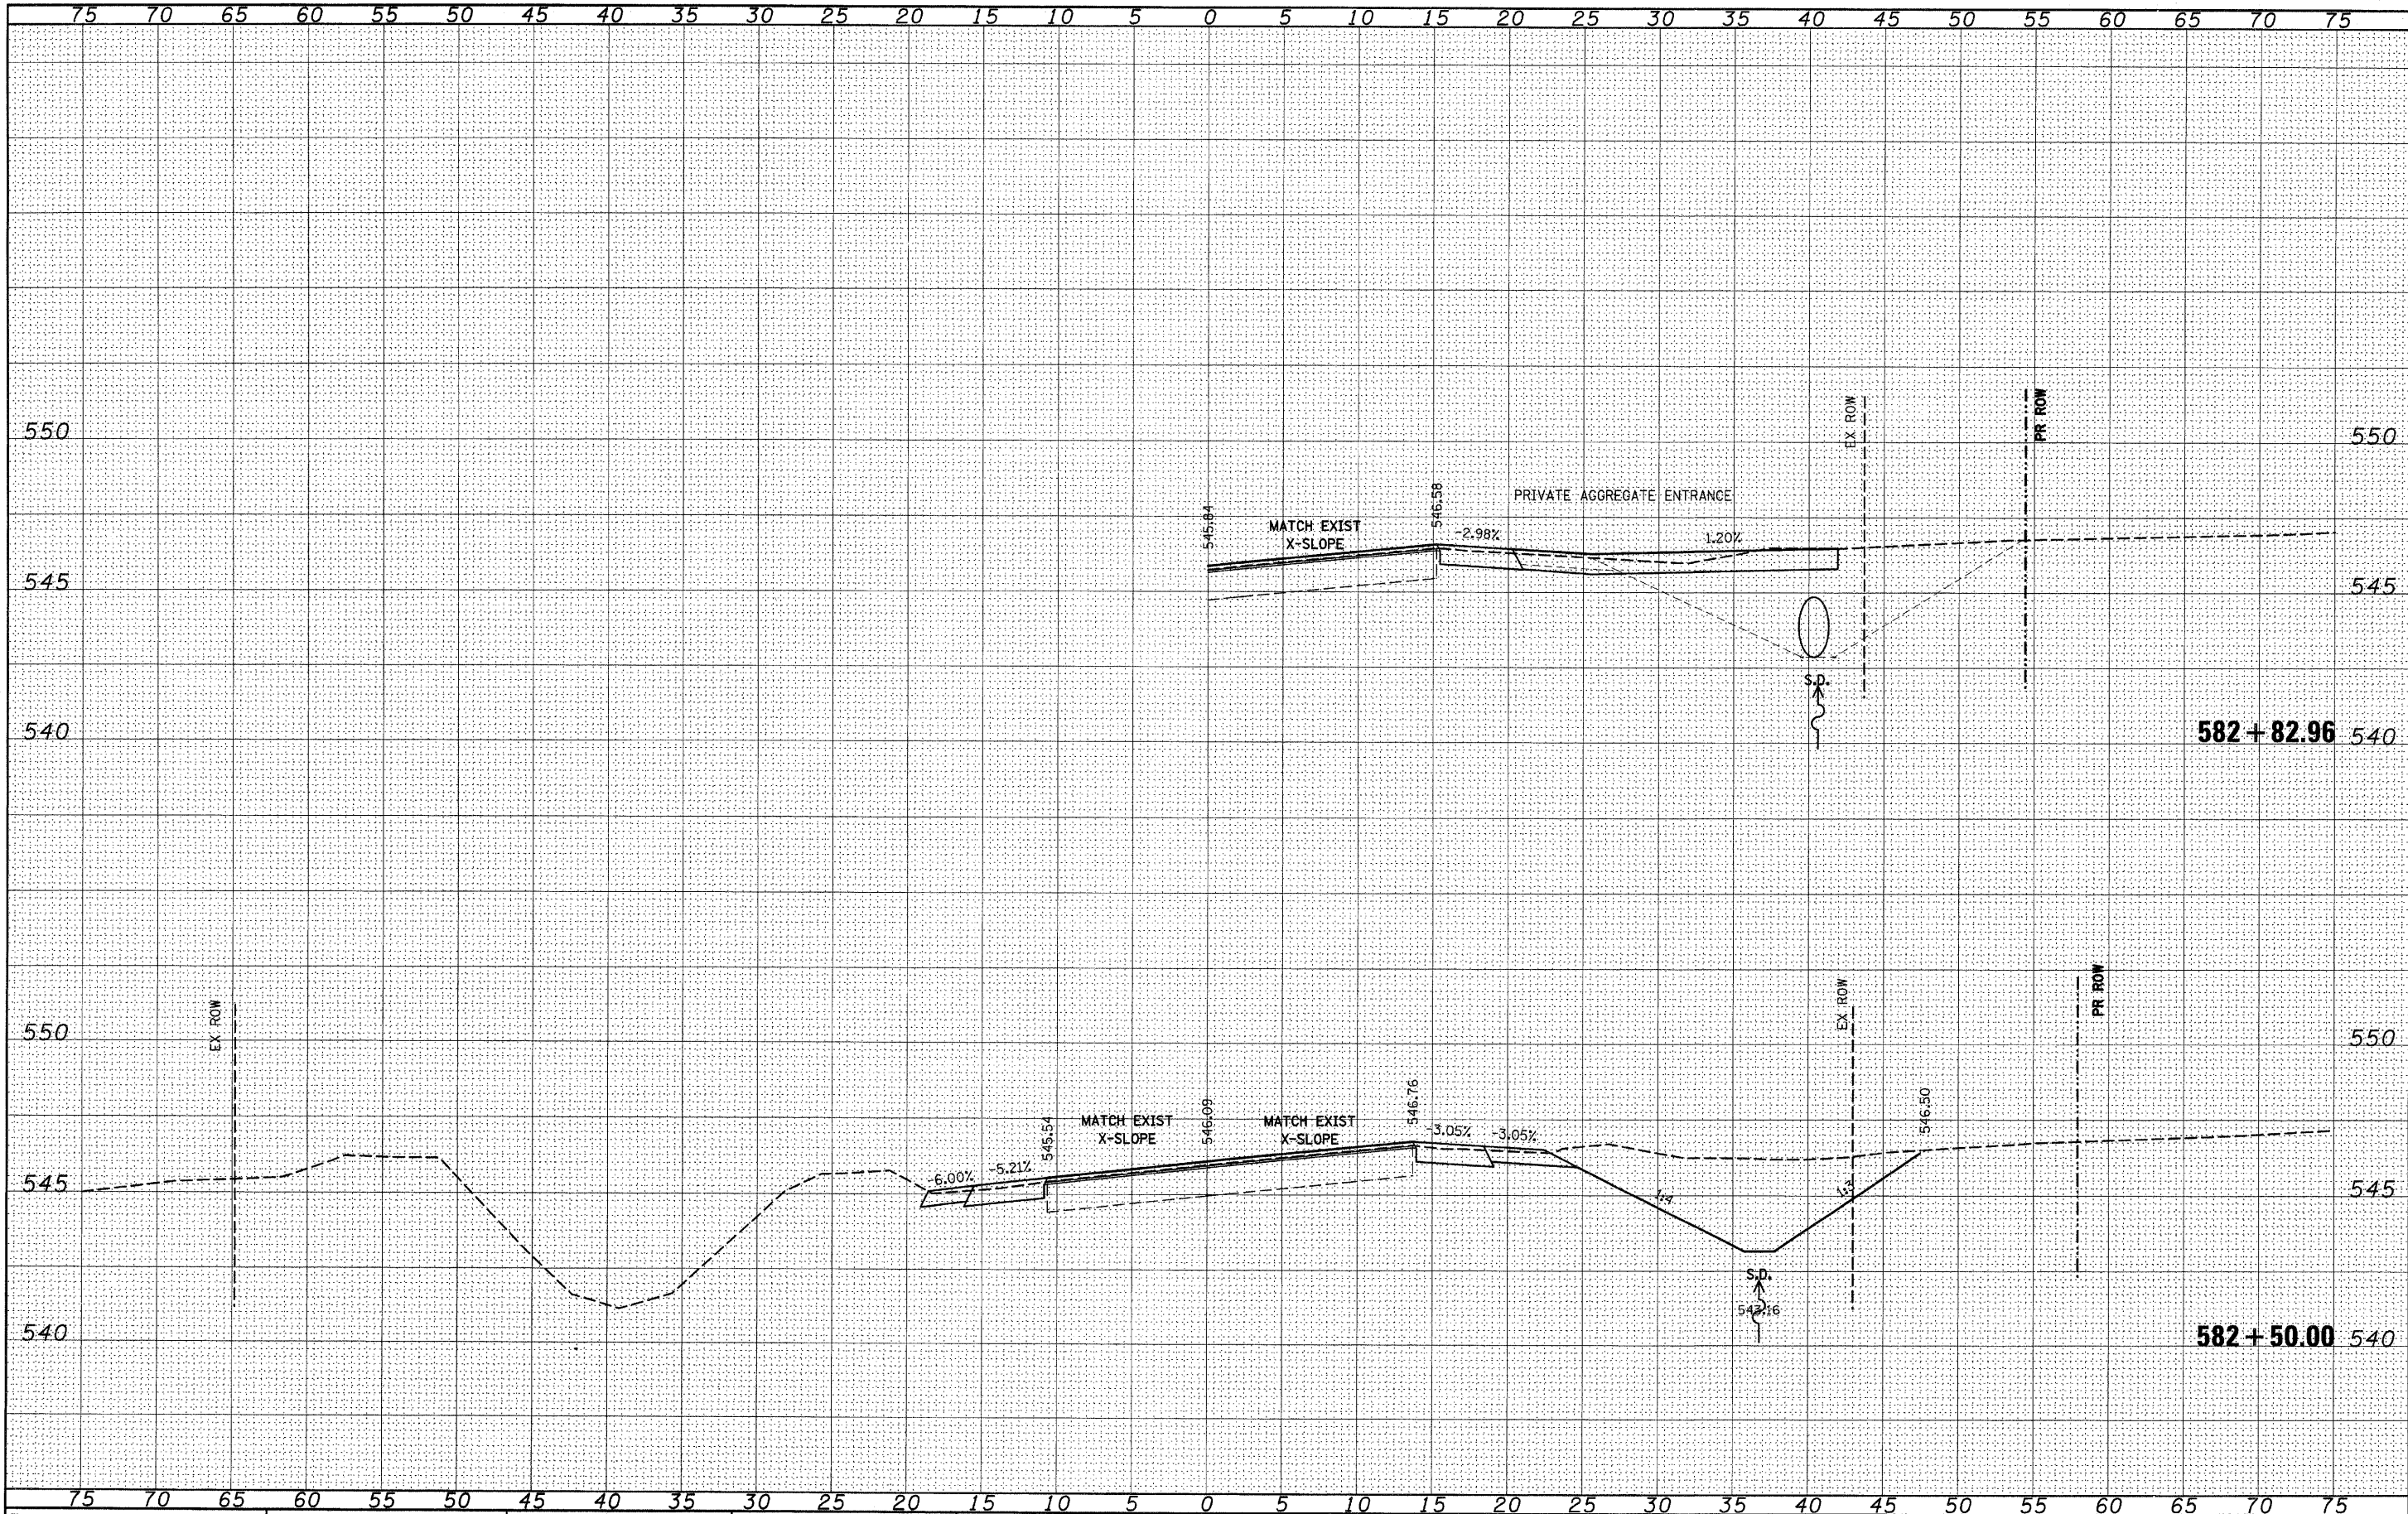

FILE NAME =	USER NAME = #USER#	DESIGNED -	REVISED -	STATE OF ILLINOIS DEPARTMENT OF TRANSPORTATION	IL 158	F.A.P. RTE. 809	SECTION (133,134)PS-5, 135RS-6	COUNTY ST. CLAIR	TOTAL SHEETS 762	SHEET NO. 603		
#FILE#		DRAWN -	REVISED -									
		CHECKED -	REVISED -									
		DATE -	REVISED -									
PLOT SCALE = #SCALE#					SCALE: _____		SHEET NO. ____ OF ____ SHEETS		STA. 582+50.00 TO STA. 582+82.96			
PLOT DATE = #DATE#									CONTRACT NO. 76A47			
											ILLINOIS FED. AID PROJECT	

FINAL	SURVEYED	DATE
SURVEY	PLOTTED	BY
NOTE BOOK	TEMPLATE	
NO.	AREAS CHECKED	


ORIGINAL	SURVEYED	DATE
SURVEY	PLOTTED	BY
NOTE BOOK	TEMPLATE	
NO.	AREAS CHECKED	

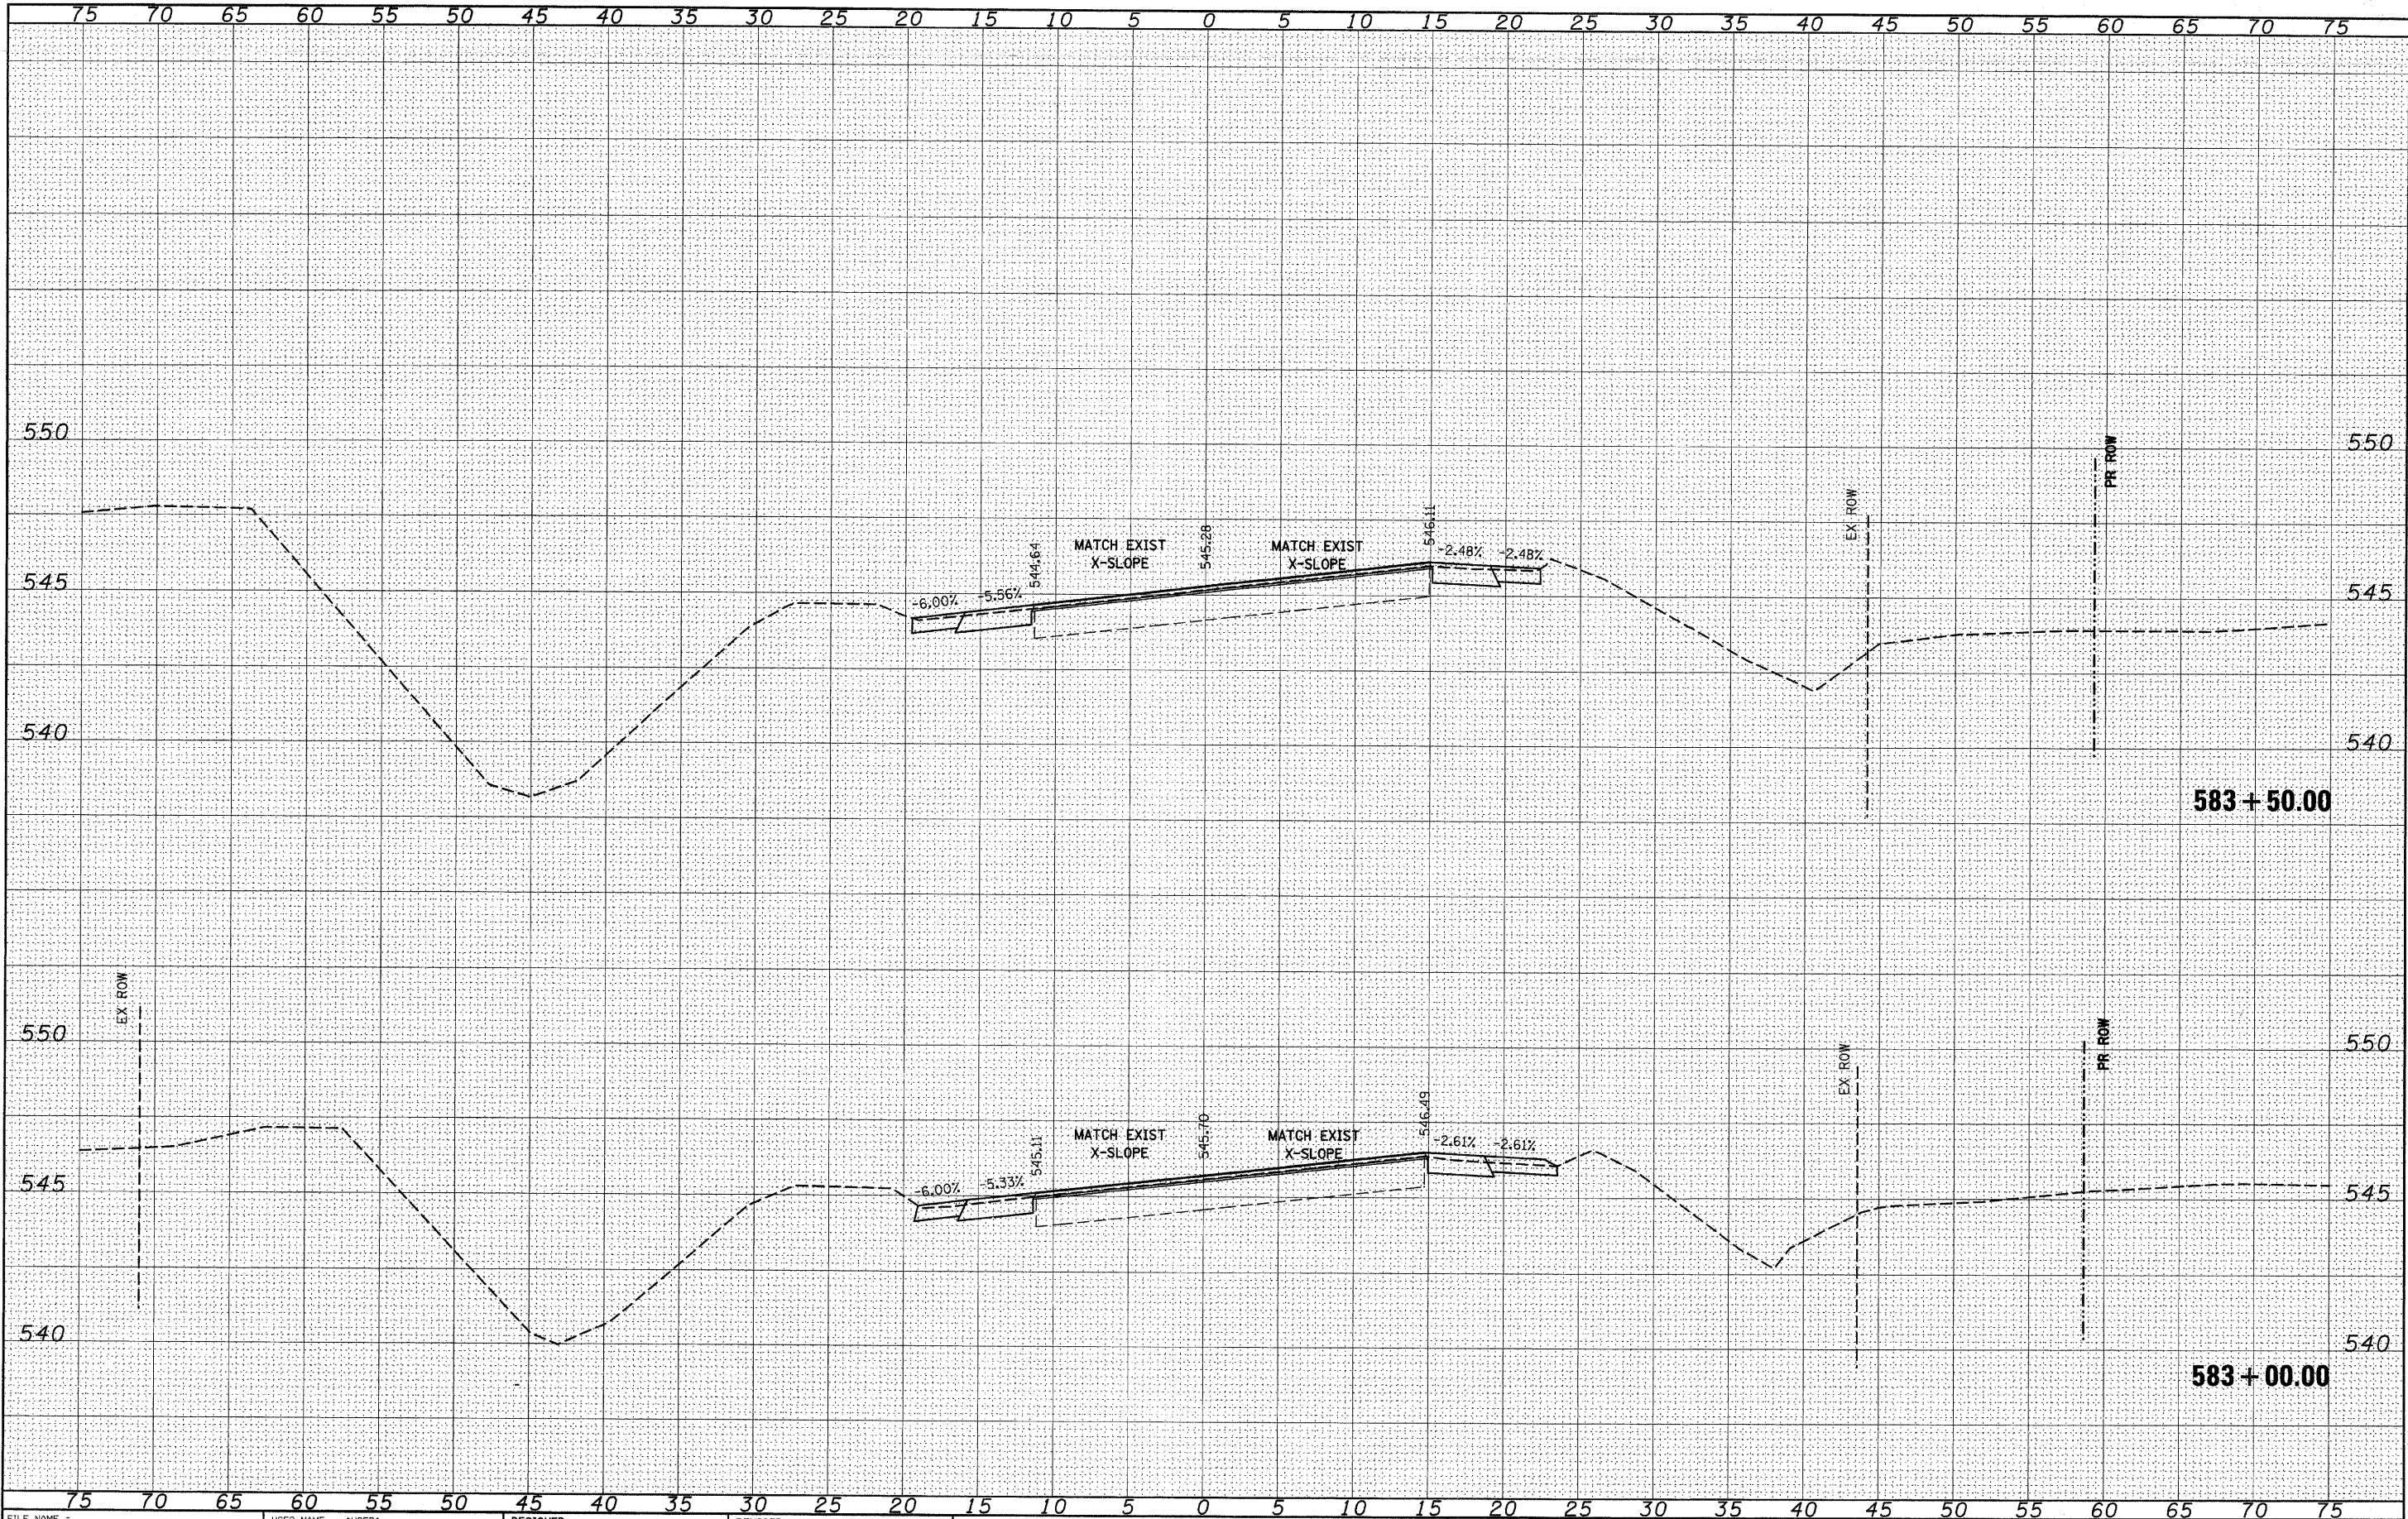

FILE NAME =	USER NAME = \$USER\$	DESIGNED -	REVISED -	STATE OF ILLINOIS DEPARTMENT OF TRANSPORTATION	IL 158	F.A.P. RTE. 809	SECTION (133,134)RS-5, 135RS-6	COUNTY ST. CLAIR	TOTAL SHEETS 762	SHEET NO. 604
\$FILEL\$		DRAWN -	REVISED -							
		CHECKED -	REVISED -							
		DATE -	REVISED -							
PLOT SCALE = \$SCALE\$				SCALE: _____		SHEET NO. ____ OF ____ SHEETS		STA. 583+00.00 TO STA. 583+50.00		CONTRACT NO. 76A47
PLOT DATE = \$DATE\$										ILLINOIS FED. AID PROJECT

FINAL	SURVEYED	BY	DATE
SURVEY	PLOTTED		
NOTE BOOK	TEMPLATE		
NO.	AREAS CHECKED		


ORIGINAL	SURVEYED	BY	DATE
SURVEY	PLOTTED		
NOTE BOOK	TEMPLATE		
NO.	AREAS CHECKED		

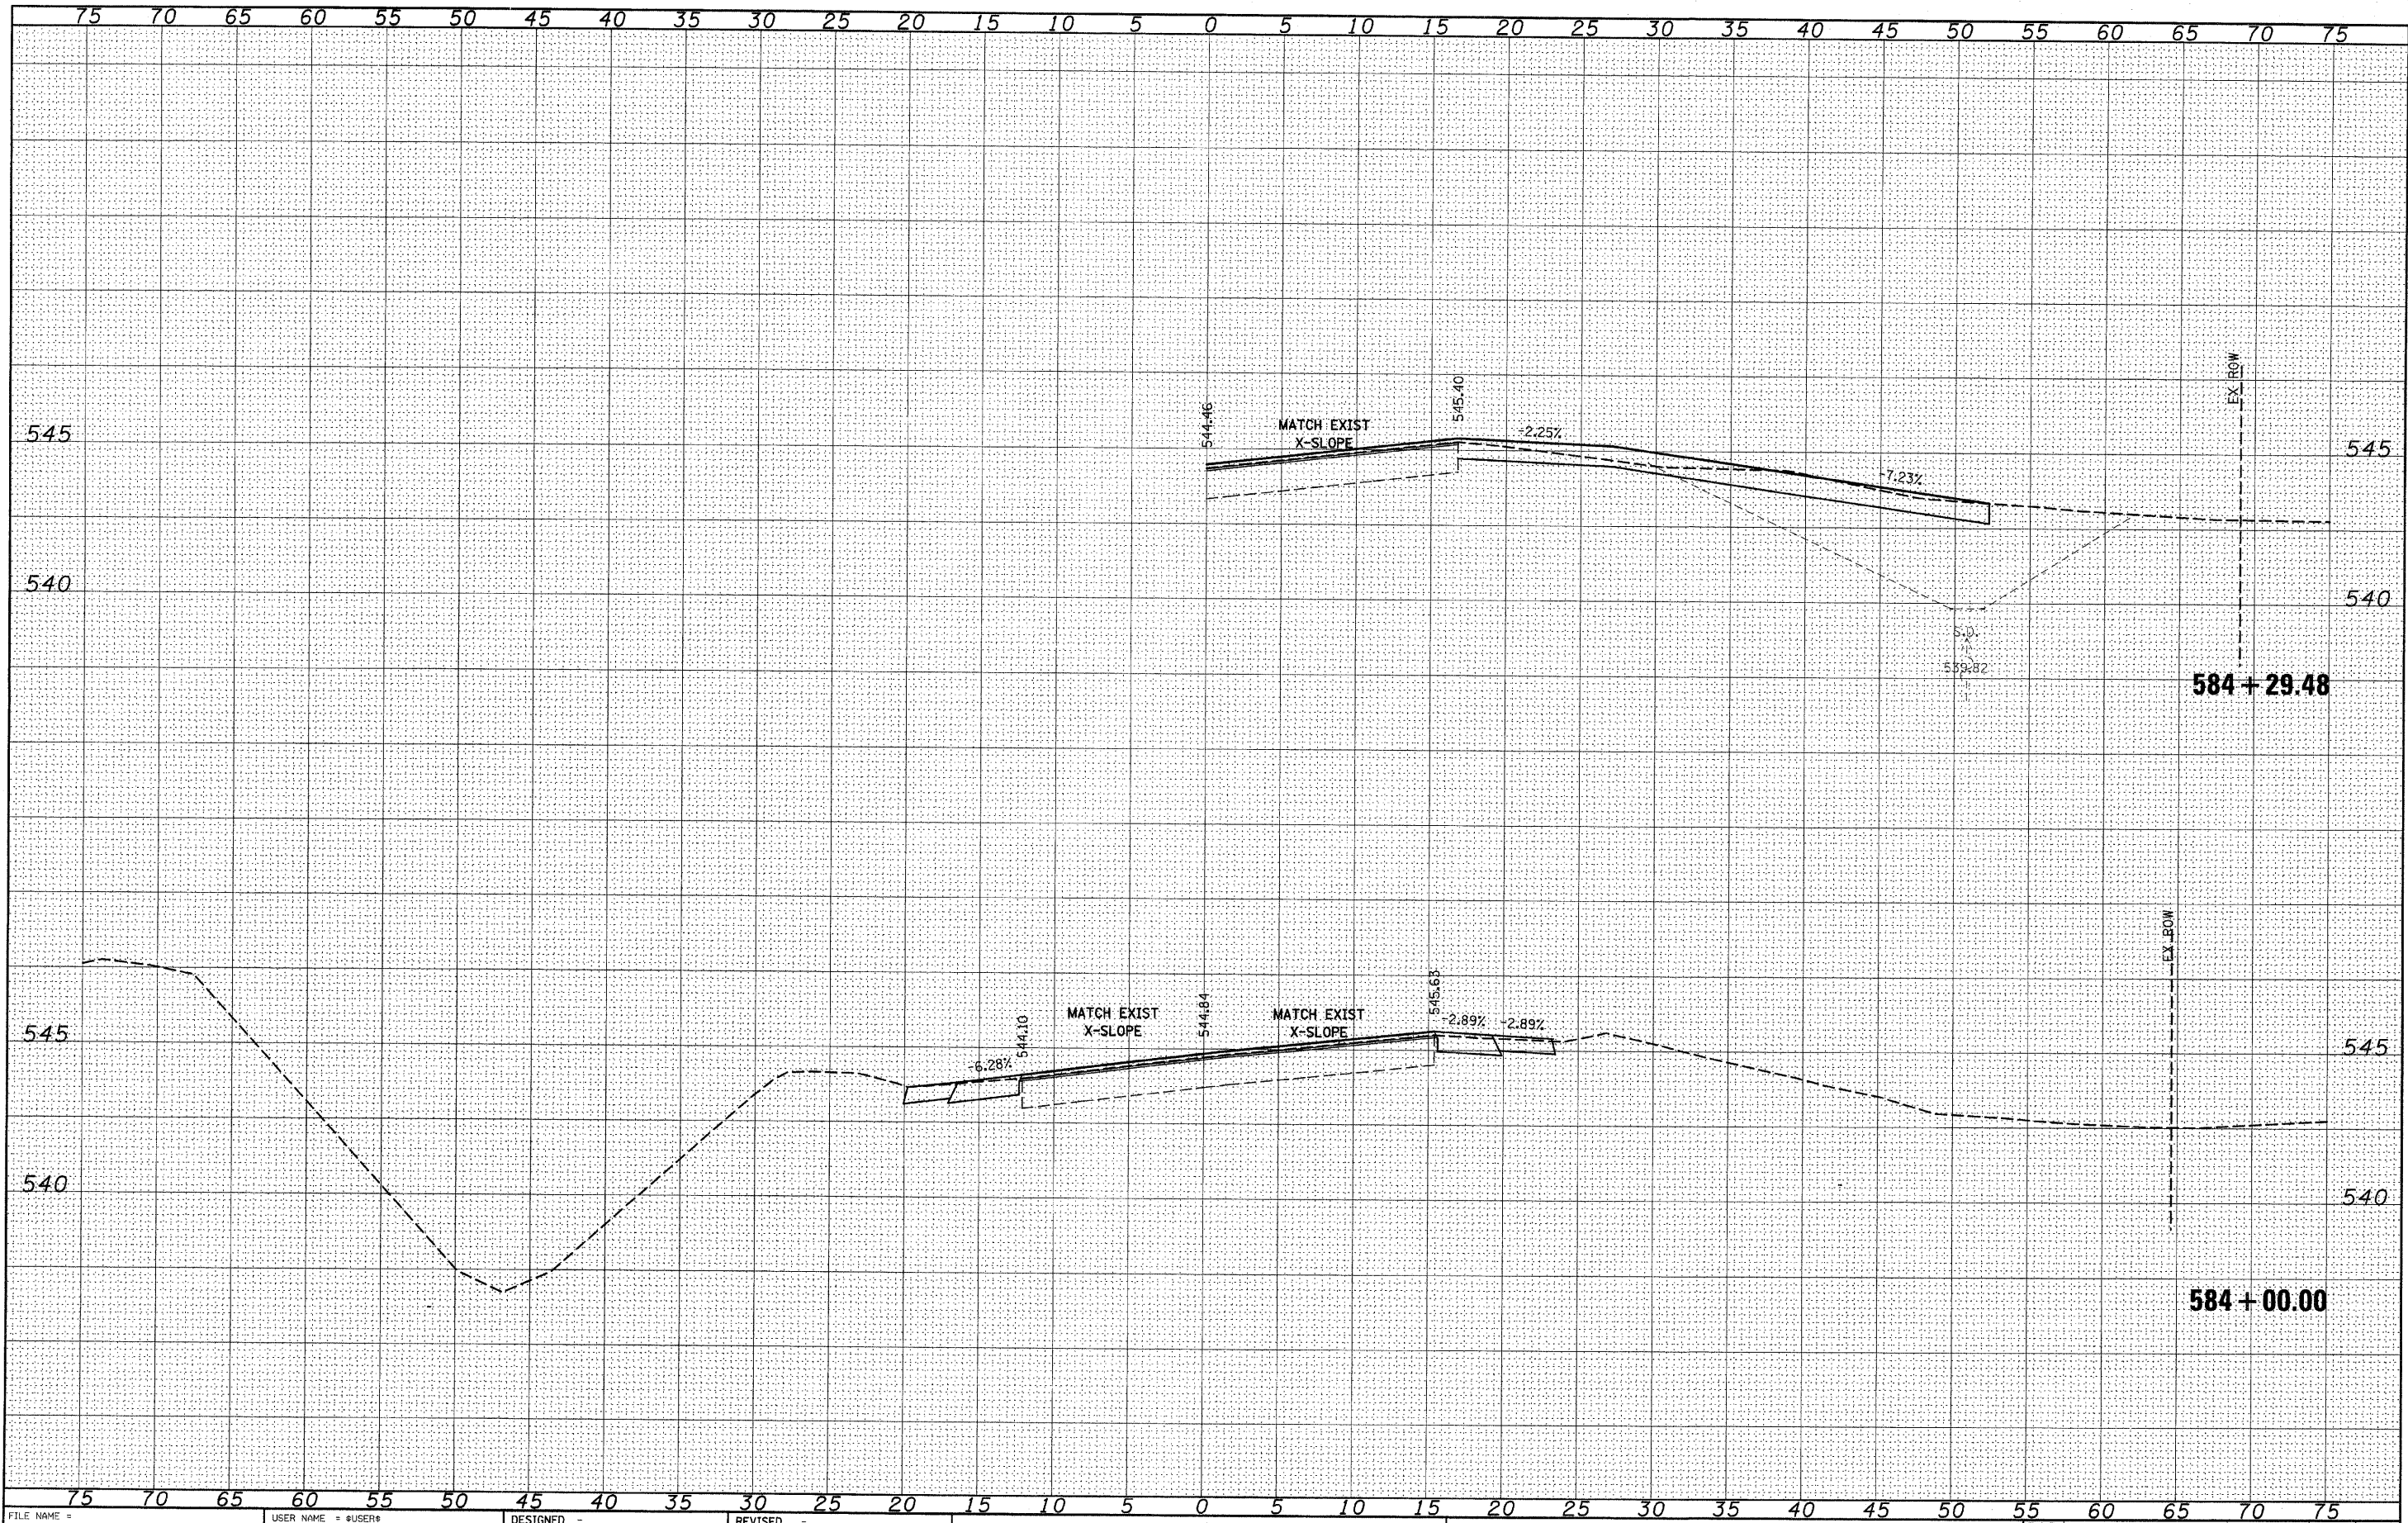

FILE NAME =	USER NAME = \$USER\$	DESIGNED -	REVISED -	STATE OF ILLINOIS DEPARTMENT OF TRANSPORTATION		IL 158		F.A.P. RTE. 809	SECTION (133,134)RS-5, 135RS-6	COUNTY ST. CLAIR	TOTAL SHEETS 762	SHEET NO. 605
\$FILEL\$		DRAWN -	REVISED -					CONTRACT NO. 76A47		ILLINOIS FED. AID PROJECT		
		CHECKED -	REVISED -					SHEET NO. OF SHEETS		STA. 584+00.00 TO STA. 584+29.48		
		DATE -	REVISED -									

FINAL	SURVEYED	BY	DATE
SURVEY	PLOTTED		
NOTE BOOK	TEMPLATE		
NO.	AREAS CHECKED		


ORIGINAL	SURVEYED	BY	DATE
SURVEY	PLOTTED		
NOTE BOOK	TEMPLATE		
NO.	AREAS CHECKED		

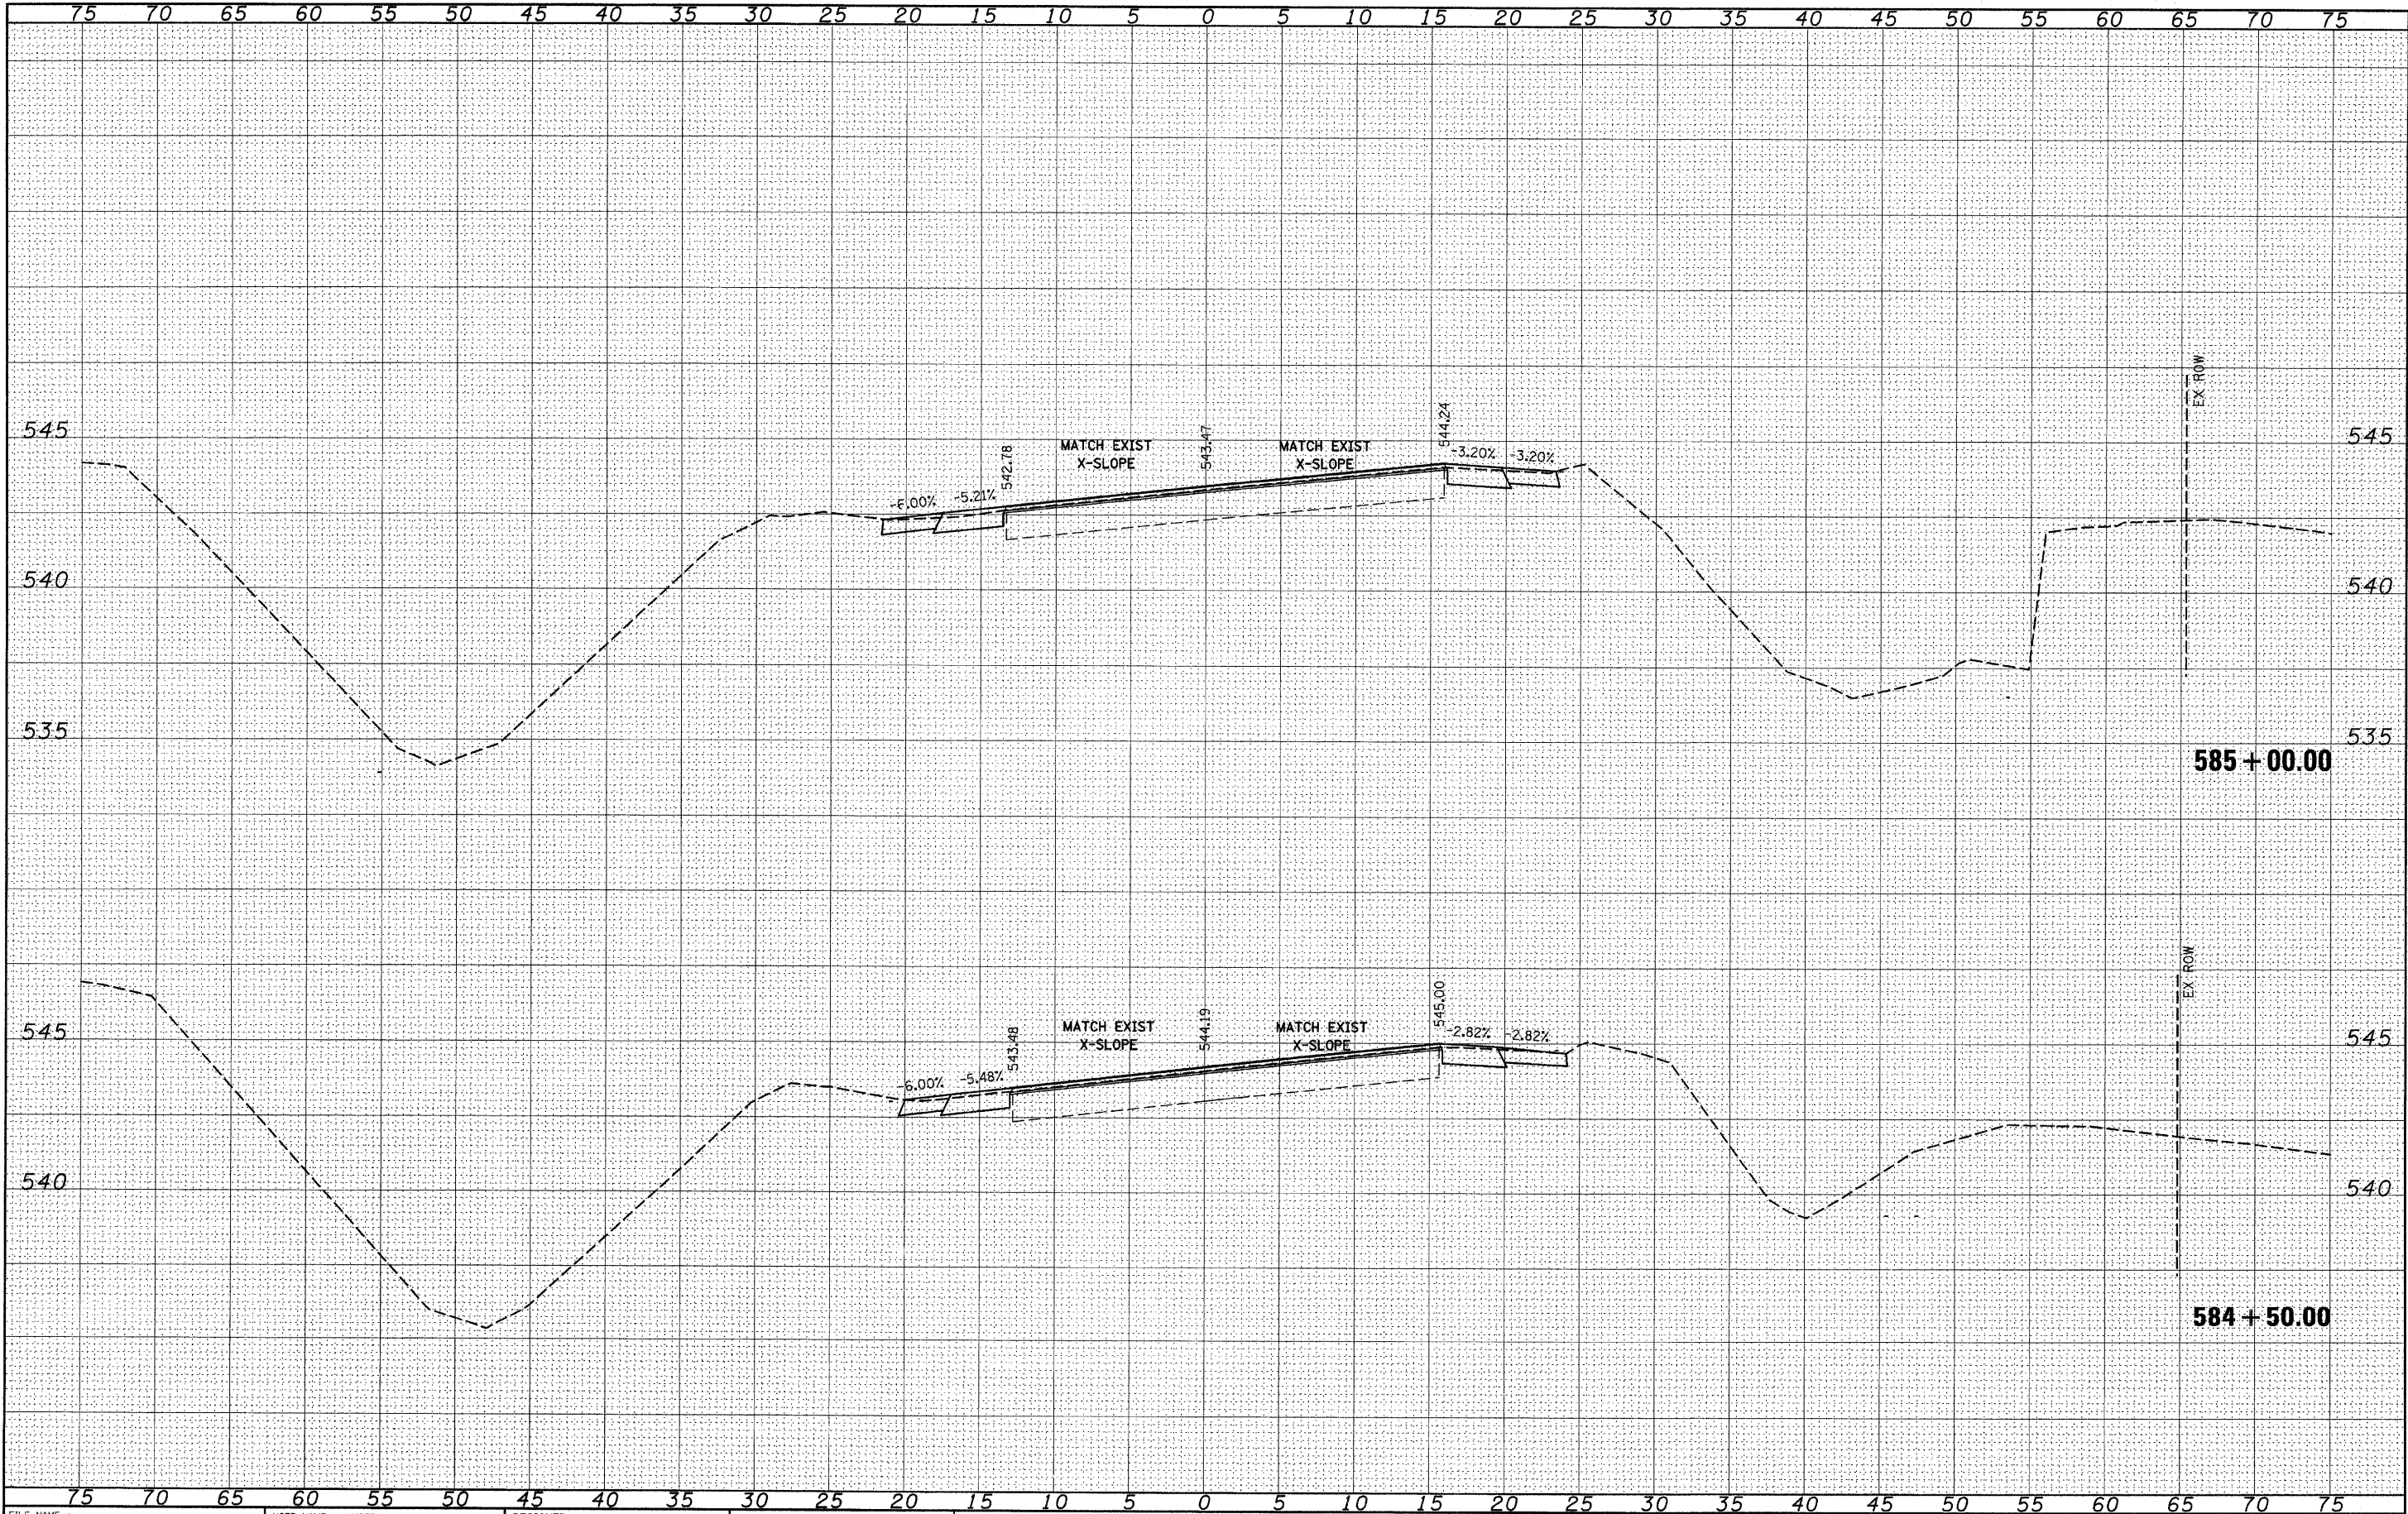

FILE NAME =	USER NAME = #USER#	DESIGNED -	REVISED -	STATE OF ILLINOIS DEPARTMENT OF TRANSPORTATION		IL 158		F.A.P. RTE. 809	SECTION (133,134)RS-5, 135RS-6	COUNTY ST. CLAIR	TOTAL SHEETS 762	SHEET NO. 606
#FILE#		DRAWN -	REVISED -			SCALE: _____ SHEET NO. __ OF __ SHEETS STA. 584+50.00 TO STA. 585+00.00				CONTRACT NO. 76A47		
		PLOT SCALE = #SCALE#	CHECKED -							ILLINOIS FED. AID PROJECT		
		PLOT DATE = #DATE#	DATE -									

FINAL	SURVEYED	DATE
SURVEY	BY	
NOTE BOOK		
NO.		


ORIGINAL	SURVEYED	DATE
SURVEY	BY	
NOTE BOOK		
NO.		

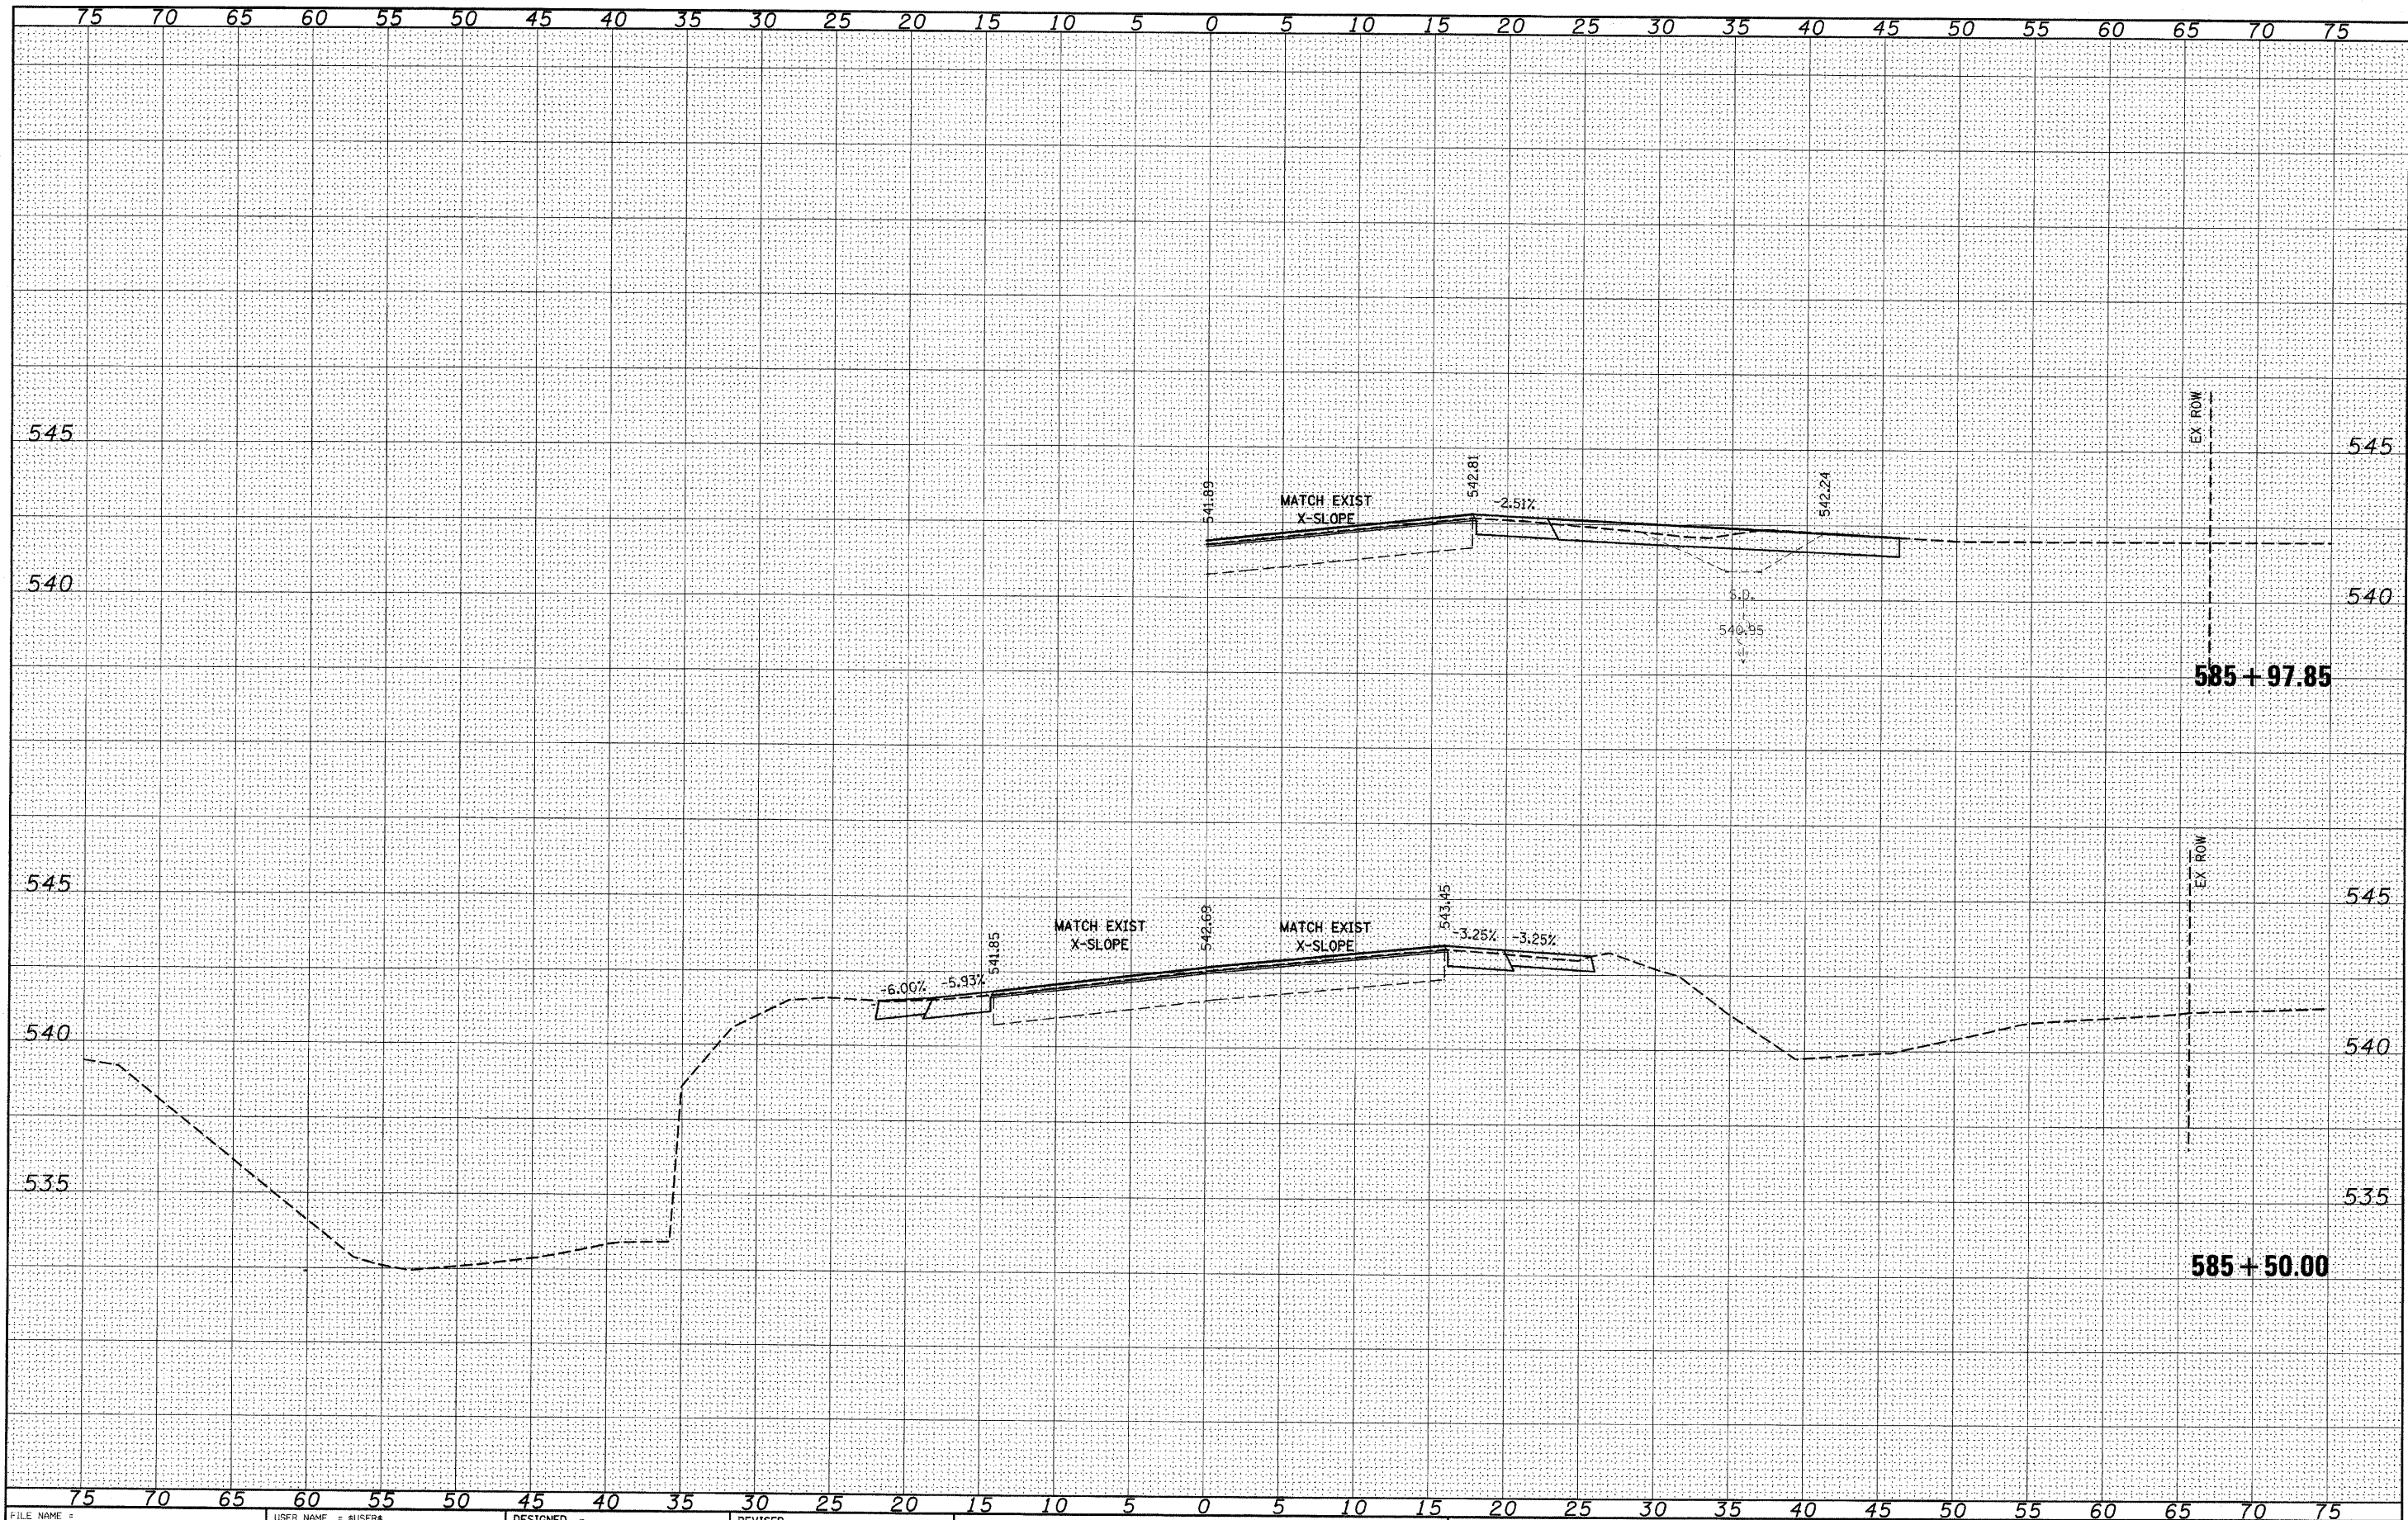

FILE NAME =	USER NAME = #USER#	DESIGNED -	REVISED -	STATE OF ILLINOIS DEPARTMENT OF TRANSPORTATION		IL 158		F.A.P. RTE.	SECTION	COUNTY	TOTAL SHEETS	SHEET NO.
#FILE#		DRAWN -	REVISED -					809	(133,134)RS-5, 135RS-6	ST. CLAIR	762	607
PLOT SCALE = #SCALE#		CHECKED -	REVISED -					CONTRACT NO. 76A47				
PLOT DATE = #DATE#		DATE -	REVISED -			SCALE: _____ SHEET NO. ____ OF ____ SHEETS		STA. 585+50.00 TO STA. 585+97.85				
ILLINOIS FED. AID PROJECT												


FINAL SURVEY NO.	SURVEYED PLOTTED TEMPLATE AREAS CHECKED	BY	DATE

ORIGINAL SURVEY NO.	SURVEYED PLOTTED TEMPLATE AREAS CHECKED	BY	DATE

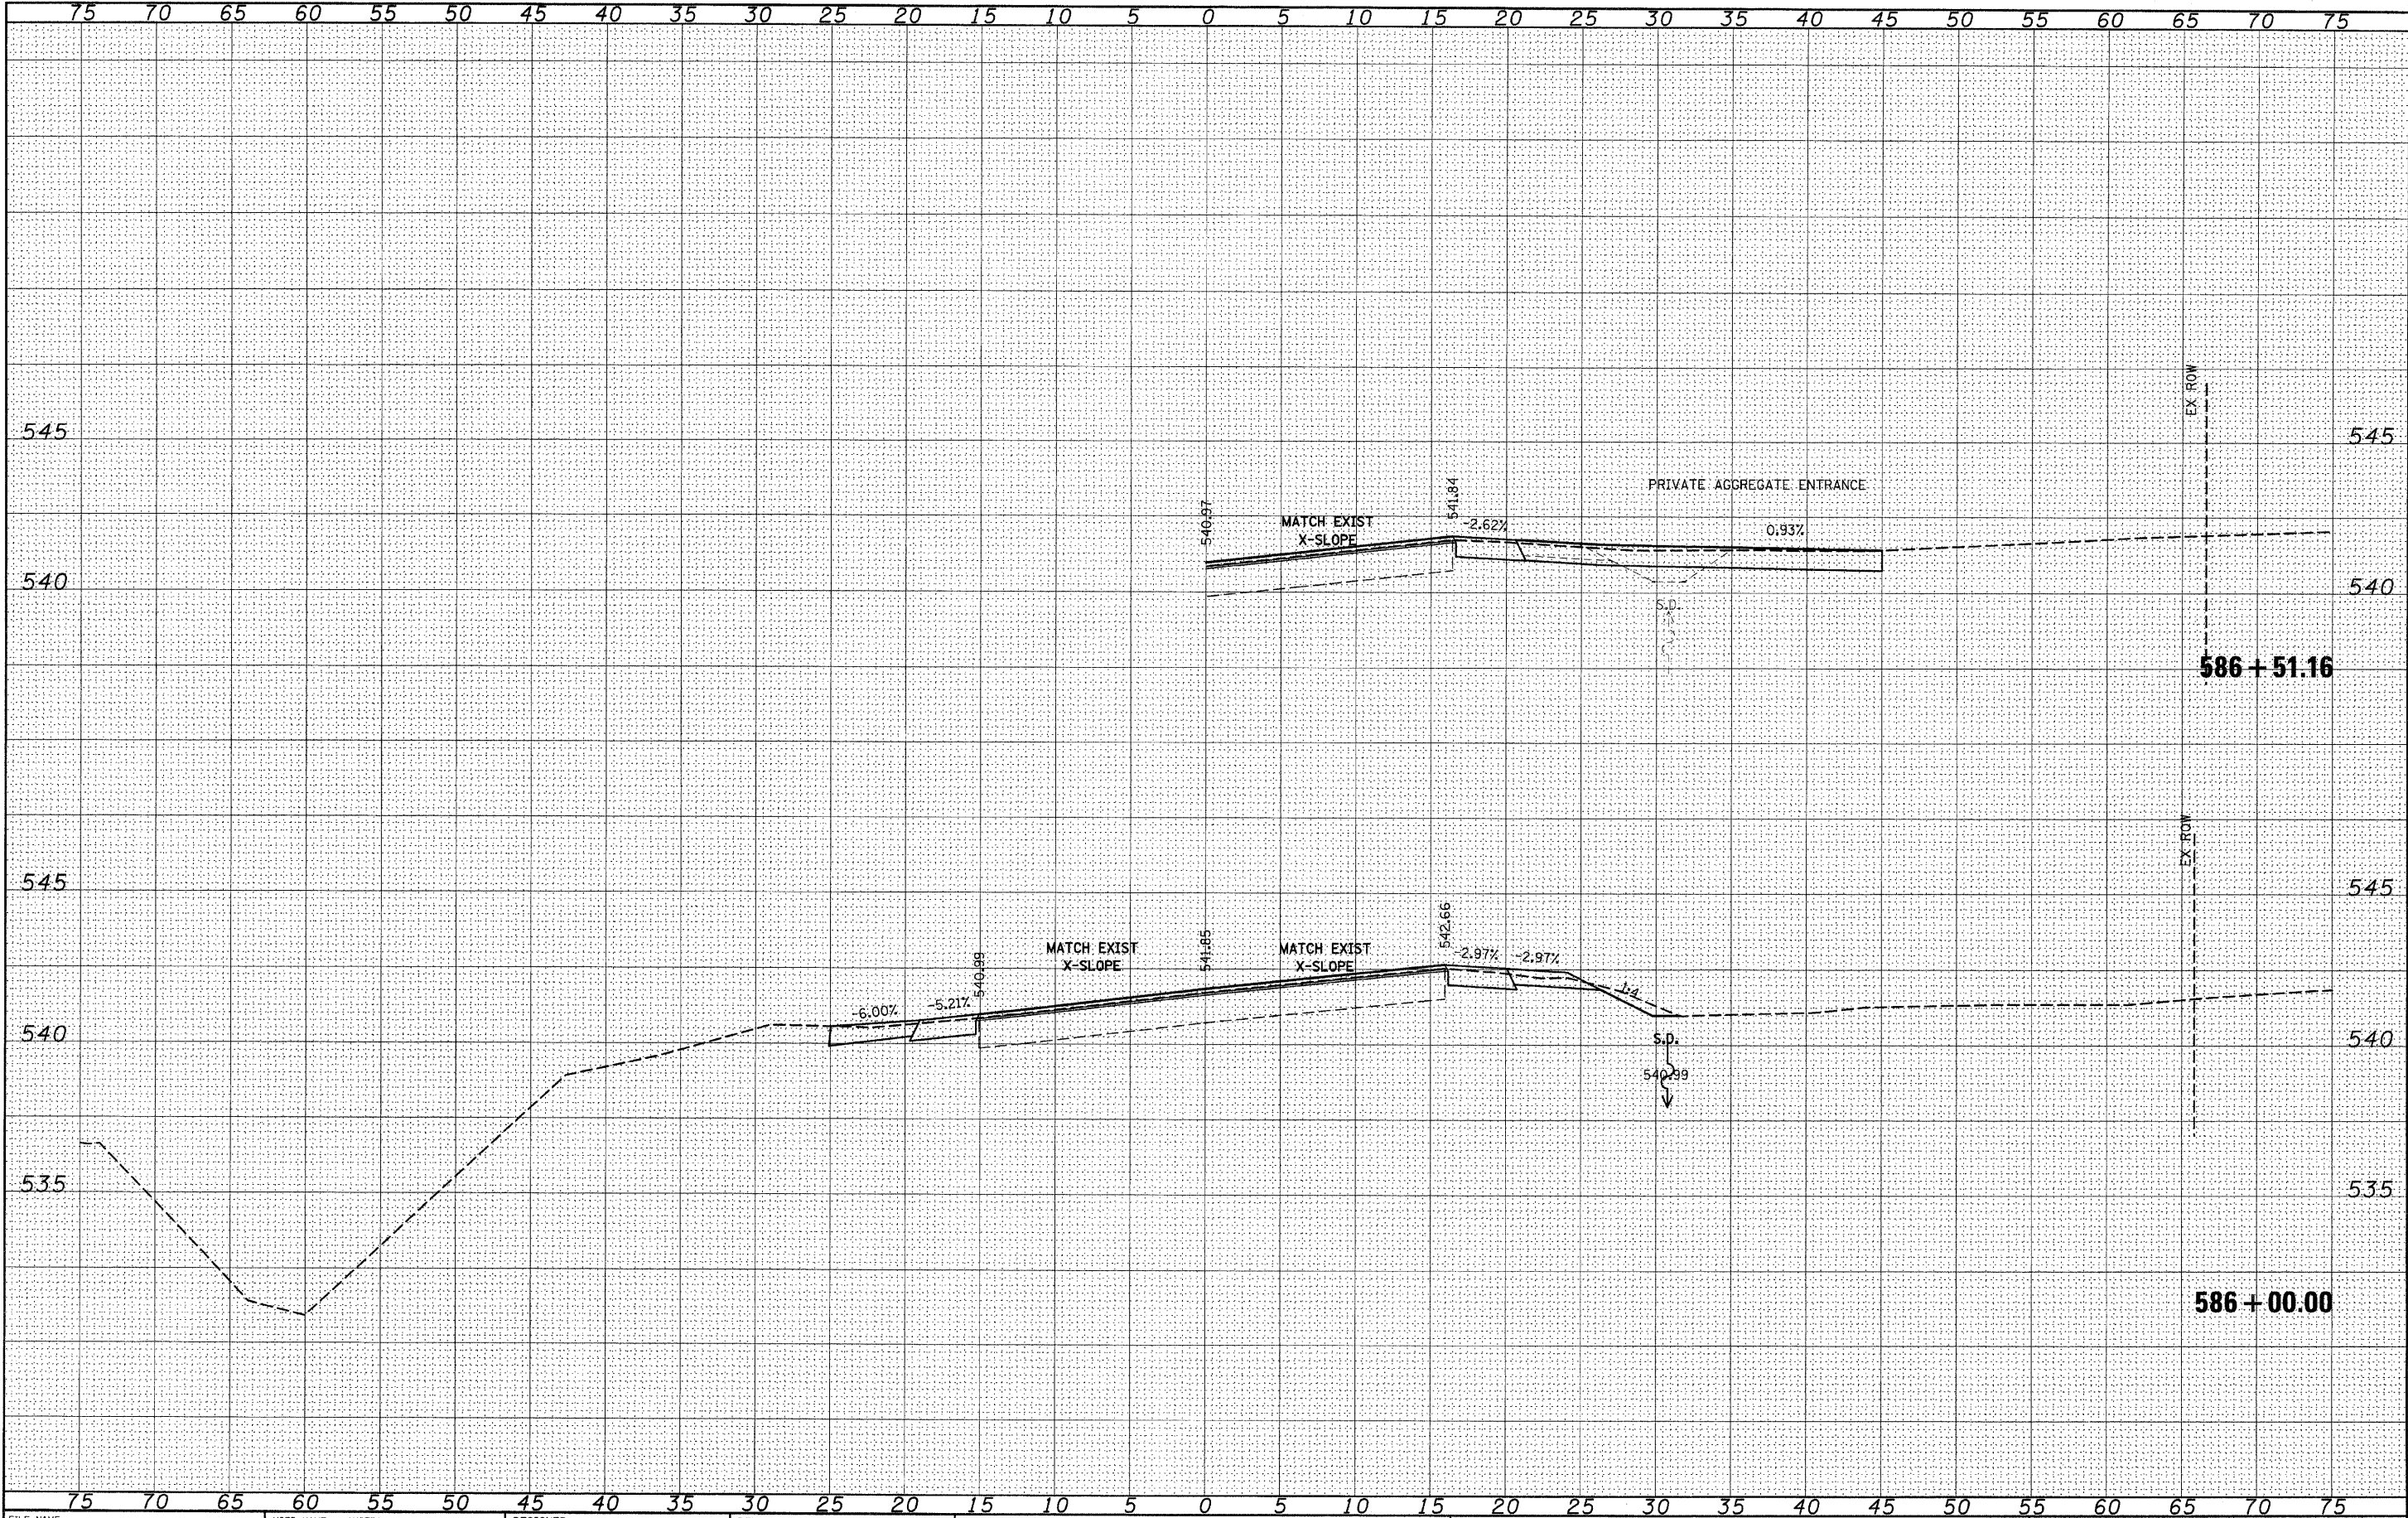

FINAL	SURVEYED	BY	DATE
SURVEY	PLOTTED		
NOTE BOOK	TEMPLATE		
NO.	AREAS CHECKED		


ORIGINAL	SURVEYED	BY	DATE
SURVEY	PLOTTED		
NOTE BOOK	TEMPLATE		
NO.	AREAS CHECKED		

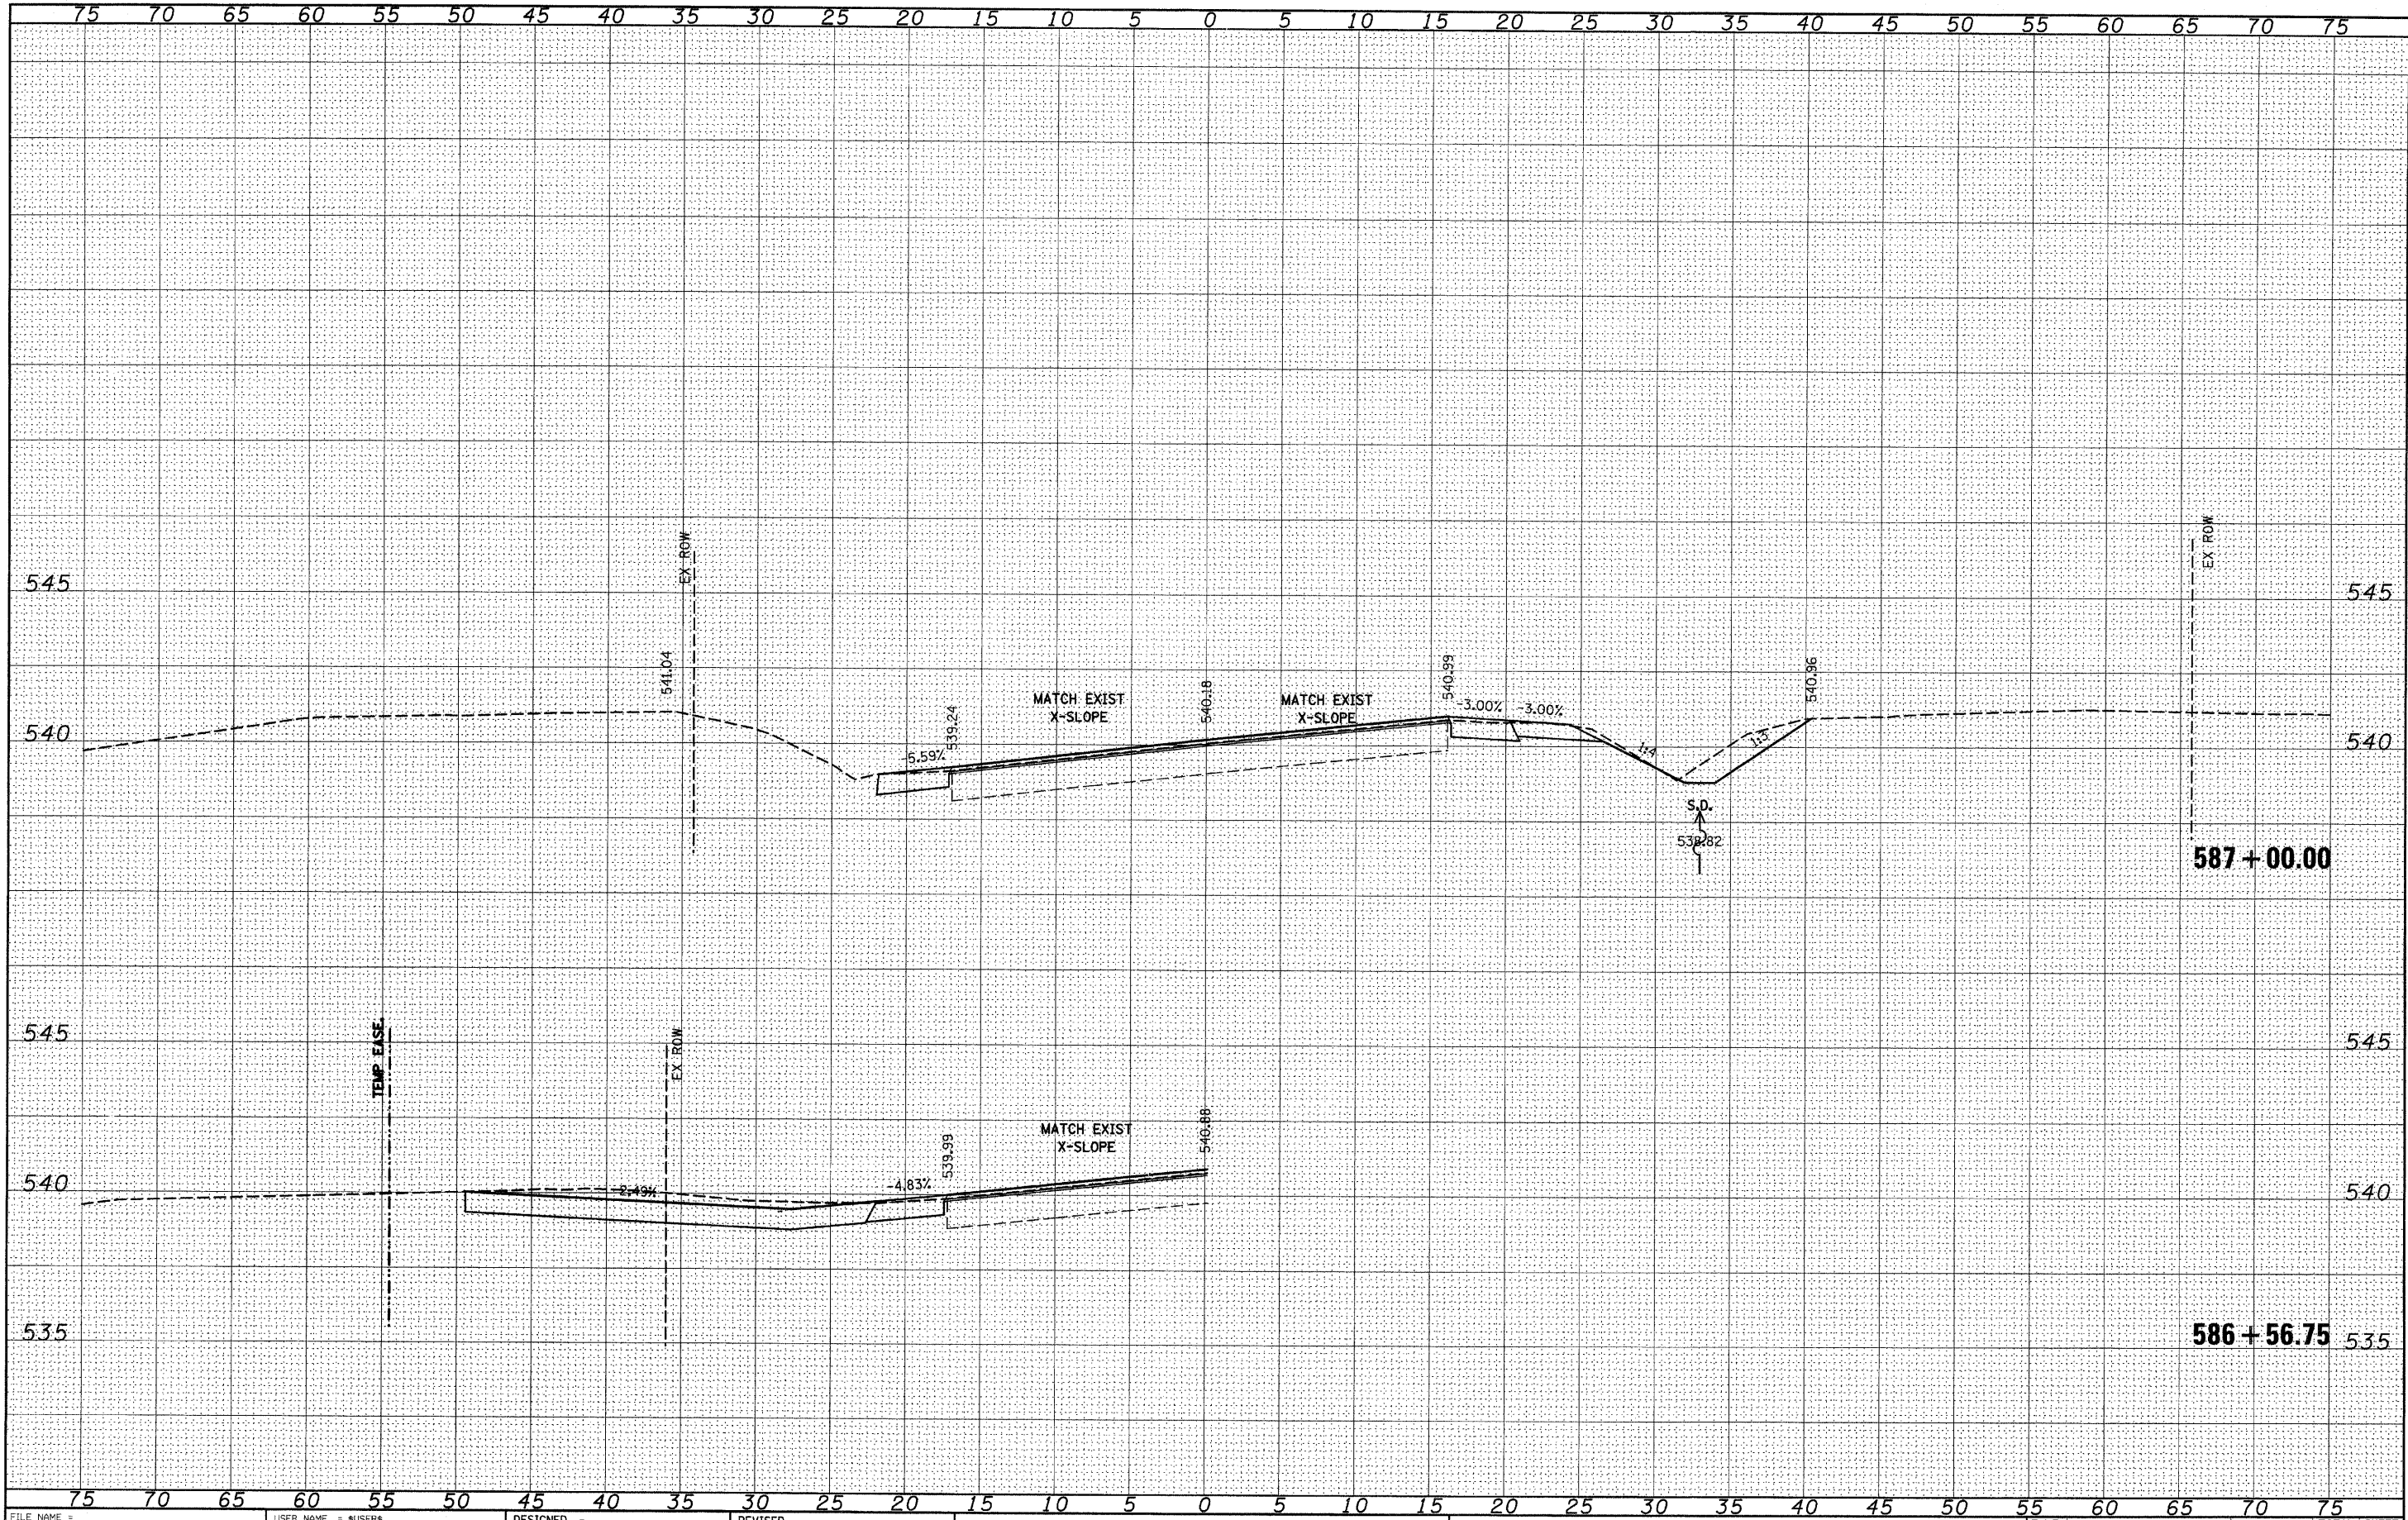

FILE NAME =	USER NAME = #USER#	DESIGNED -	REVISED -	STATE OF ILLINOIS DEPARTMENT OF TRANSPORTATION		IL 158		F.A.P. RTE. 809		SECTION (133,134)RS-5, 135RS-6	COUNTY ST. CLAIR	TOTAL SHEETS 762	SHEET NO. 609	
#FILE#		DRAWN -	REVISED -					SCALE: _____		SHEET NO. ____ OF ____ SHEETS	STA. 586+56.75 TO STA. 587+00.00		CONTRACT NO. 76A47	
PLOT SCALE = #SCALE#		CHECKED -	REVISED -								ILLINOIS FED. AID PROJECT			
PLOT DATE = #DATE#		DATE -	REVISED -											


DATE	BY	SURVEYED	PROTOTED	NO.
		NOTE BOOK	TEMPLATE	
		AREAS	CHECKED	

DATE	BY	SURVEYED	PROTOTED	NO.
		NOTE BOOK	TEMPLATE	
		AREAS	CHECKED	

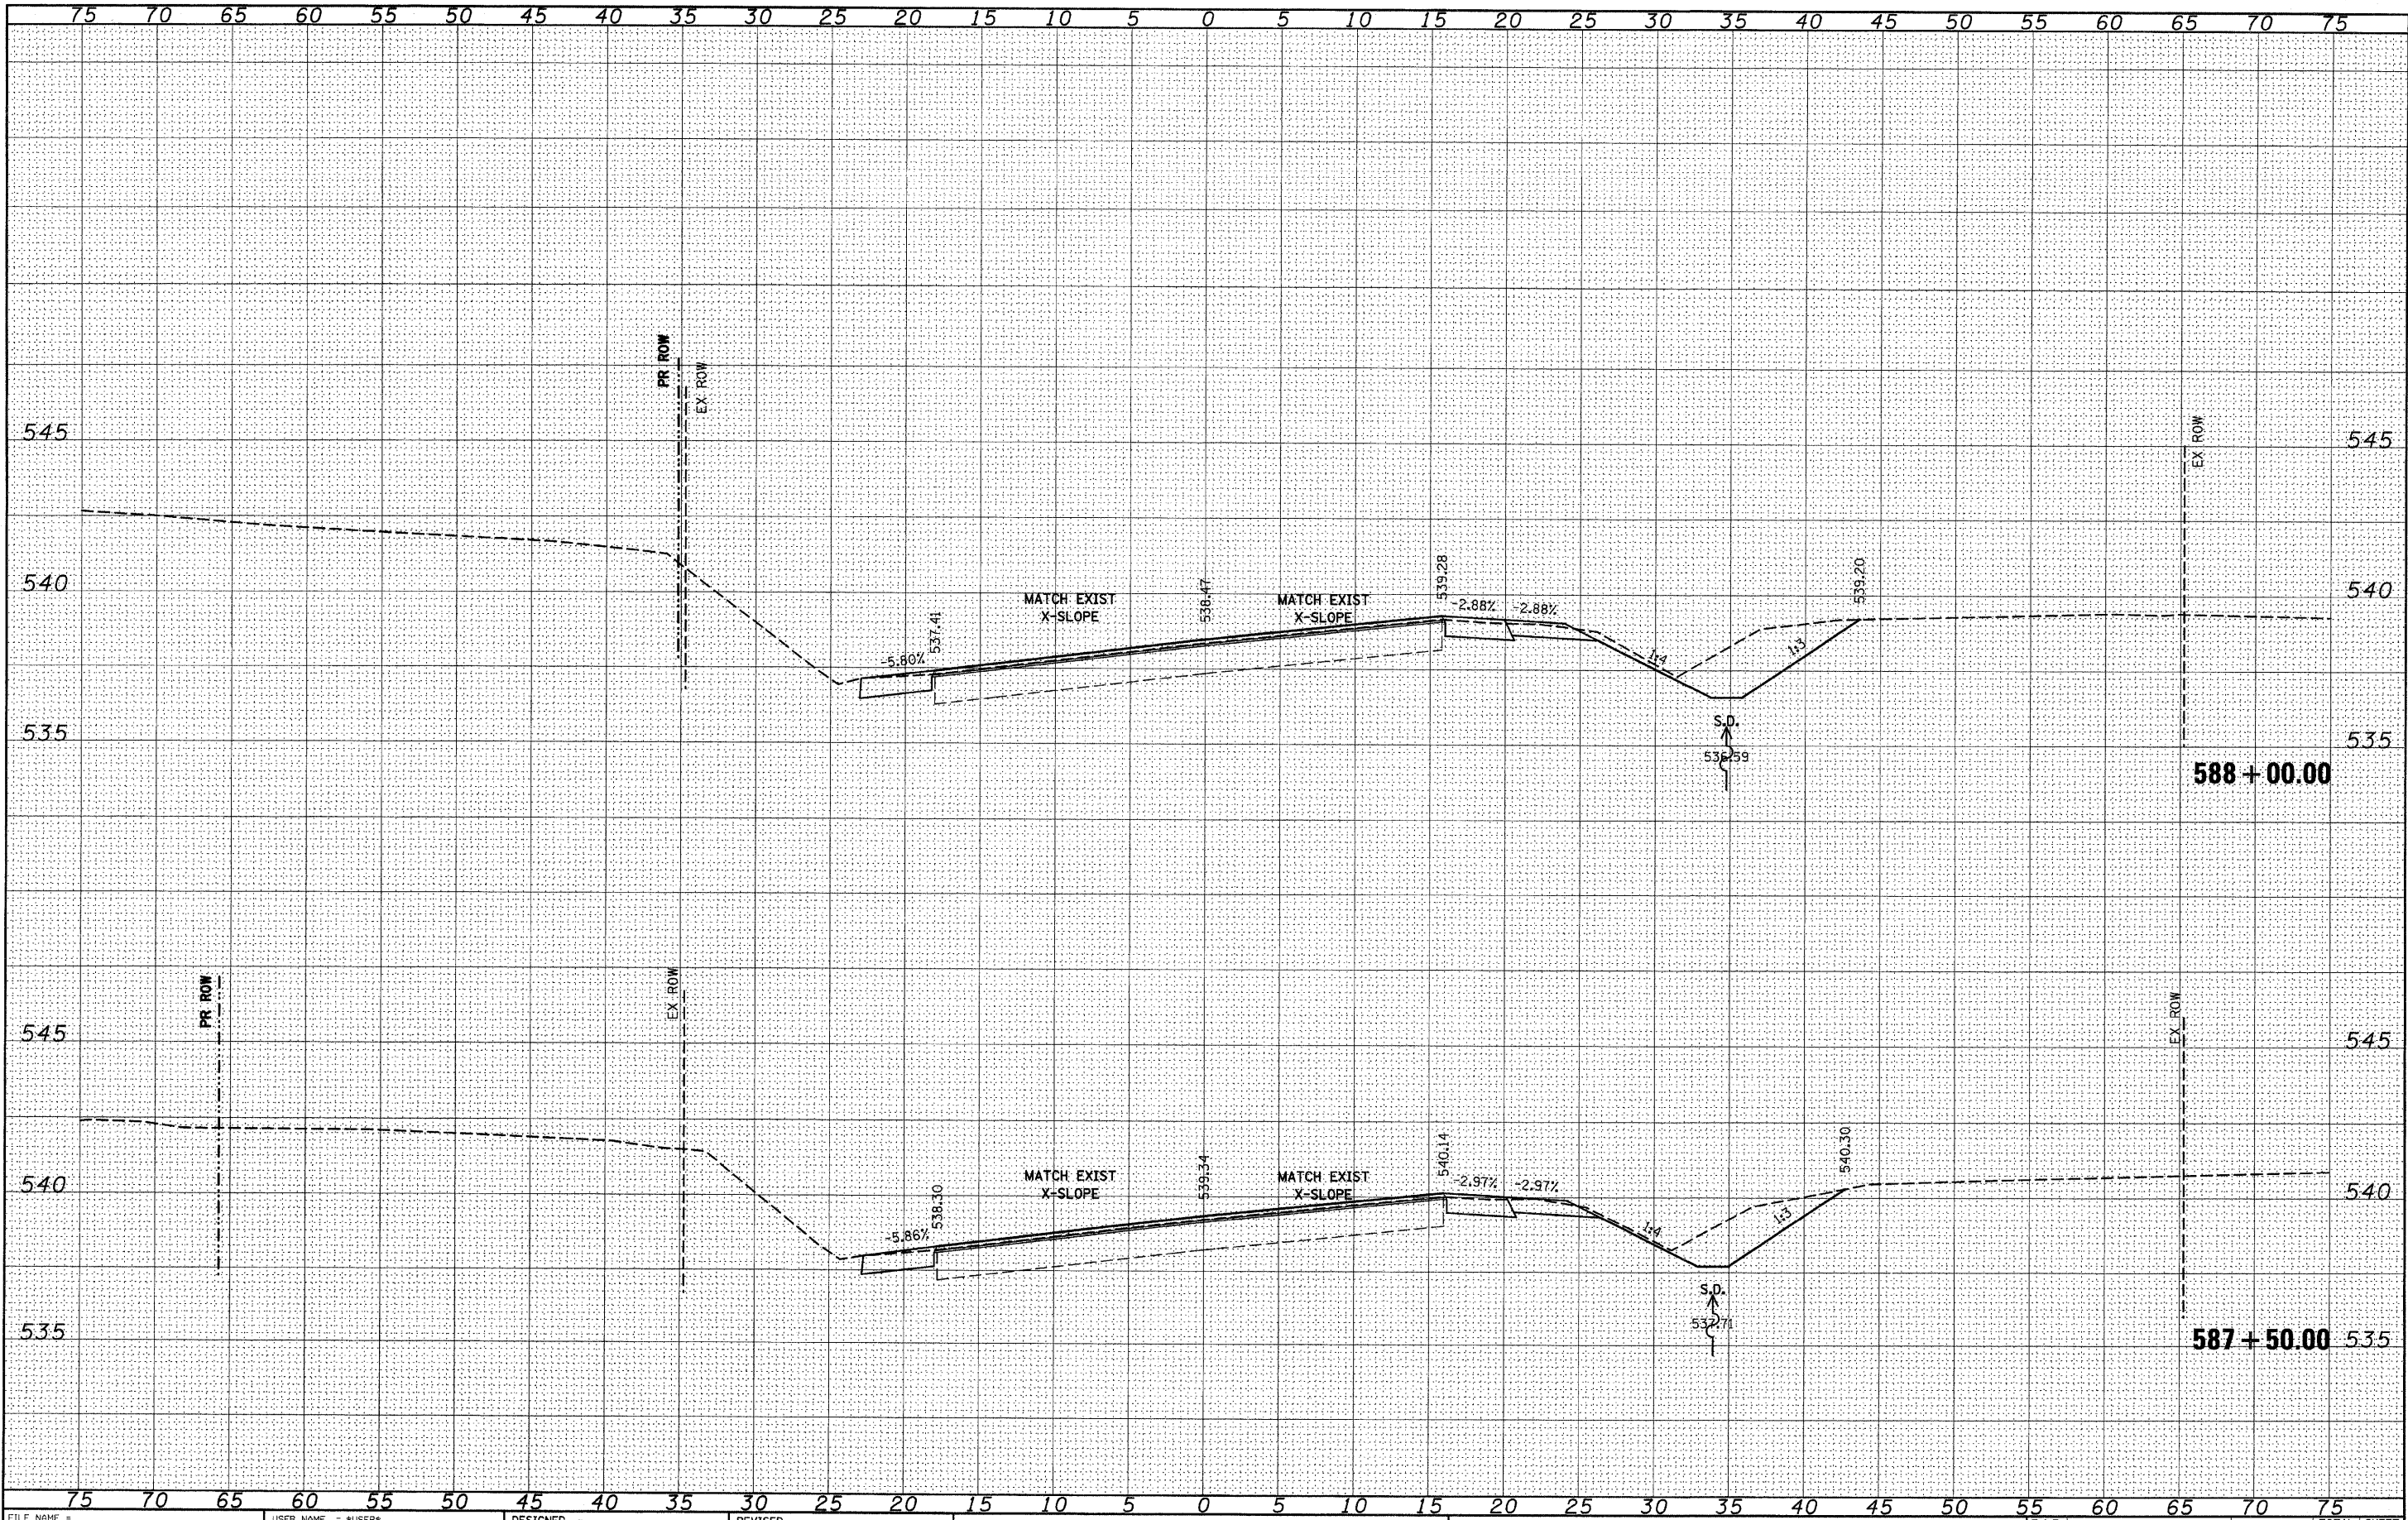


FILE NAME =	USER NAME = #USER#	DESIGNED -	REVISED -	STATE OF ILLINOIS DEPARTMENT OF TRANSPORTATION	IL 158	SCALE: _____ SHEET NO. ____ OF ____ SHEETS STA. 587+50.00 TO STA. 588+00.00	F.A.P. RTE. 809	SECTION (133,134)RS-5, 135RS-6	COUNTY ST. CLAIR	TOTAL SHEETS 762	SHEET NO. 610
#FILE#		DRAWN -	REVISED -								
		CHECKED -	REVISED -								
		DATE -	REVISED -								

ORIGINAL					
SURVEY	SURVEYED		BY		DATE
	PLOTTED				
NOTE BOOK	TEMPLATE				
	AREAS				
	AREAS CHECKED				
NO.					

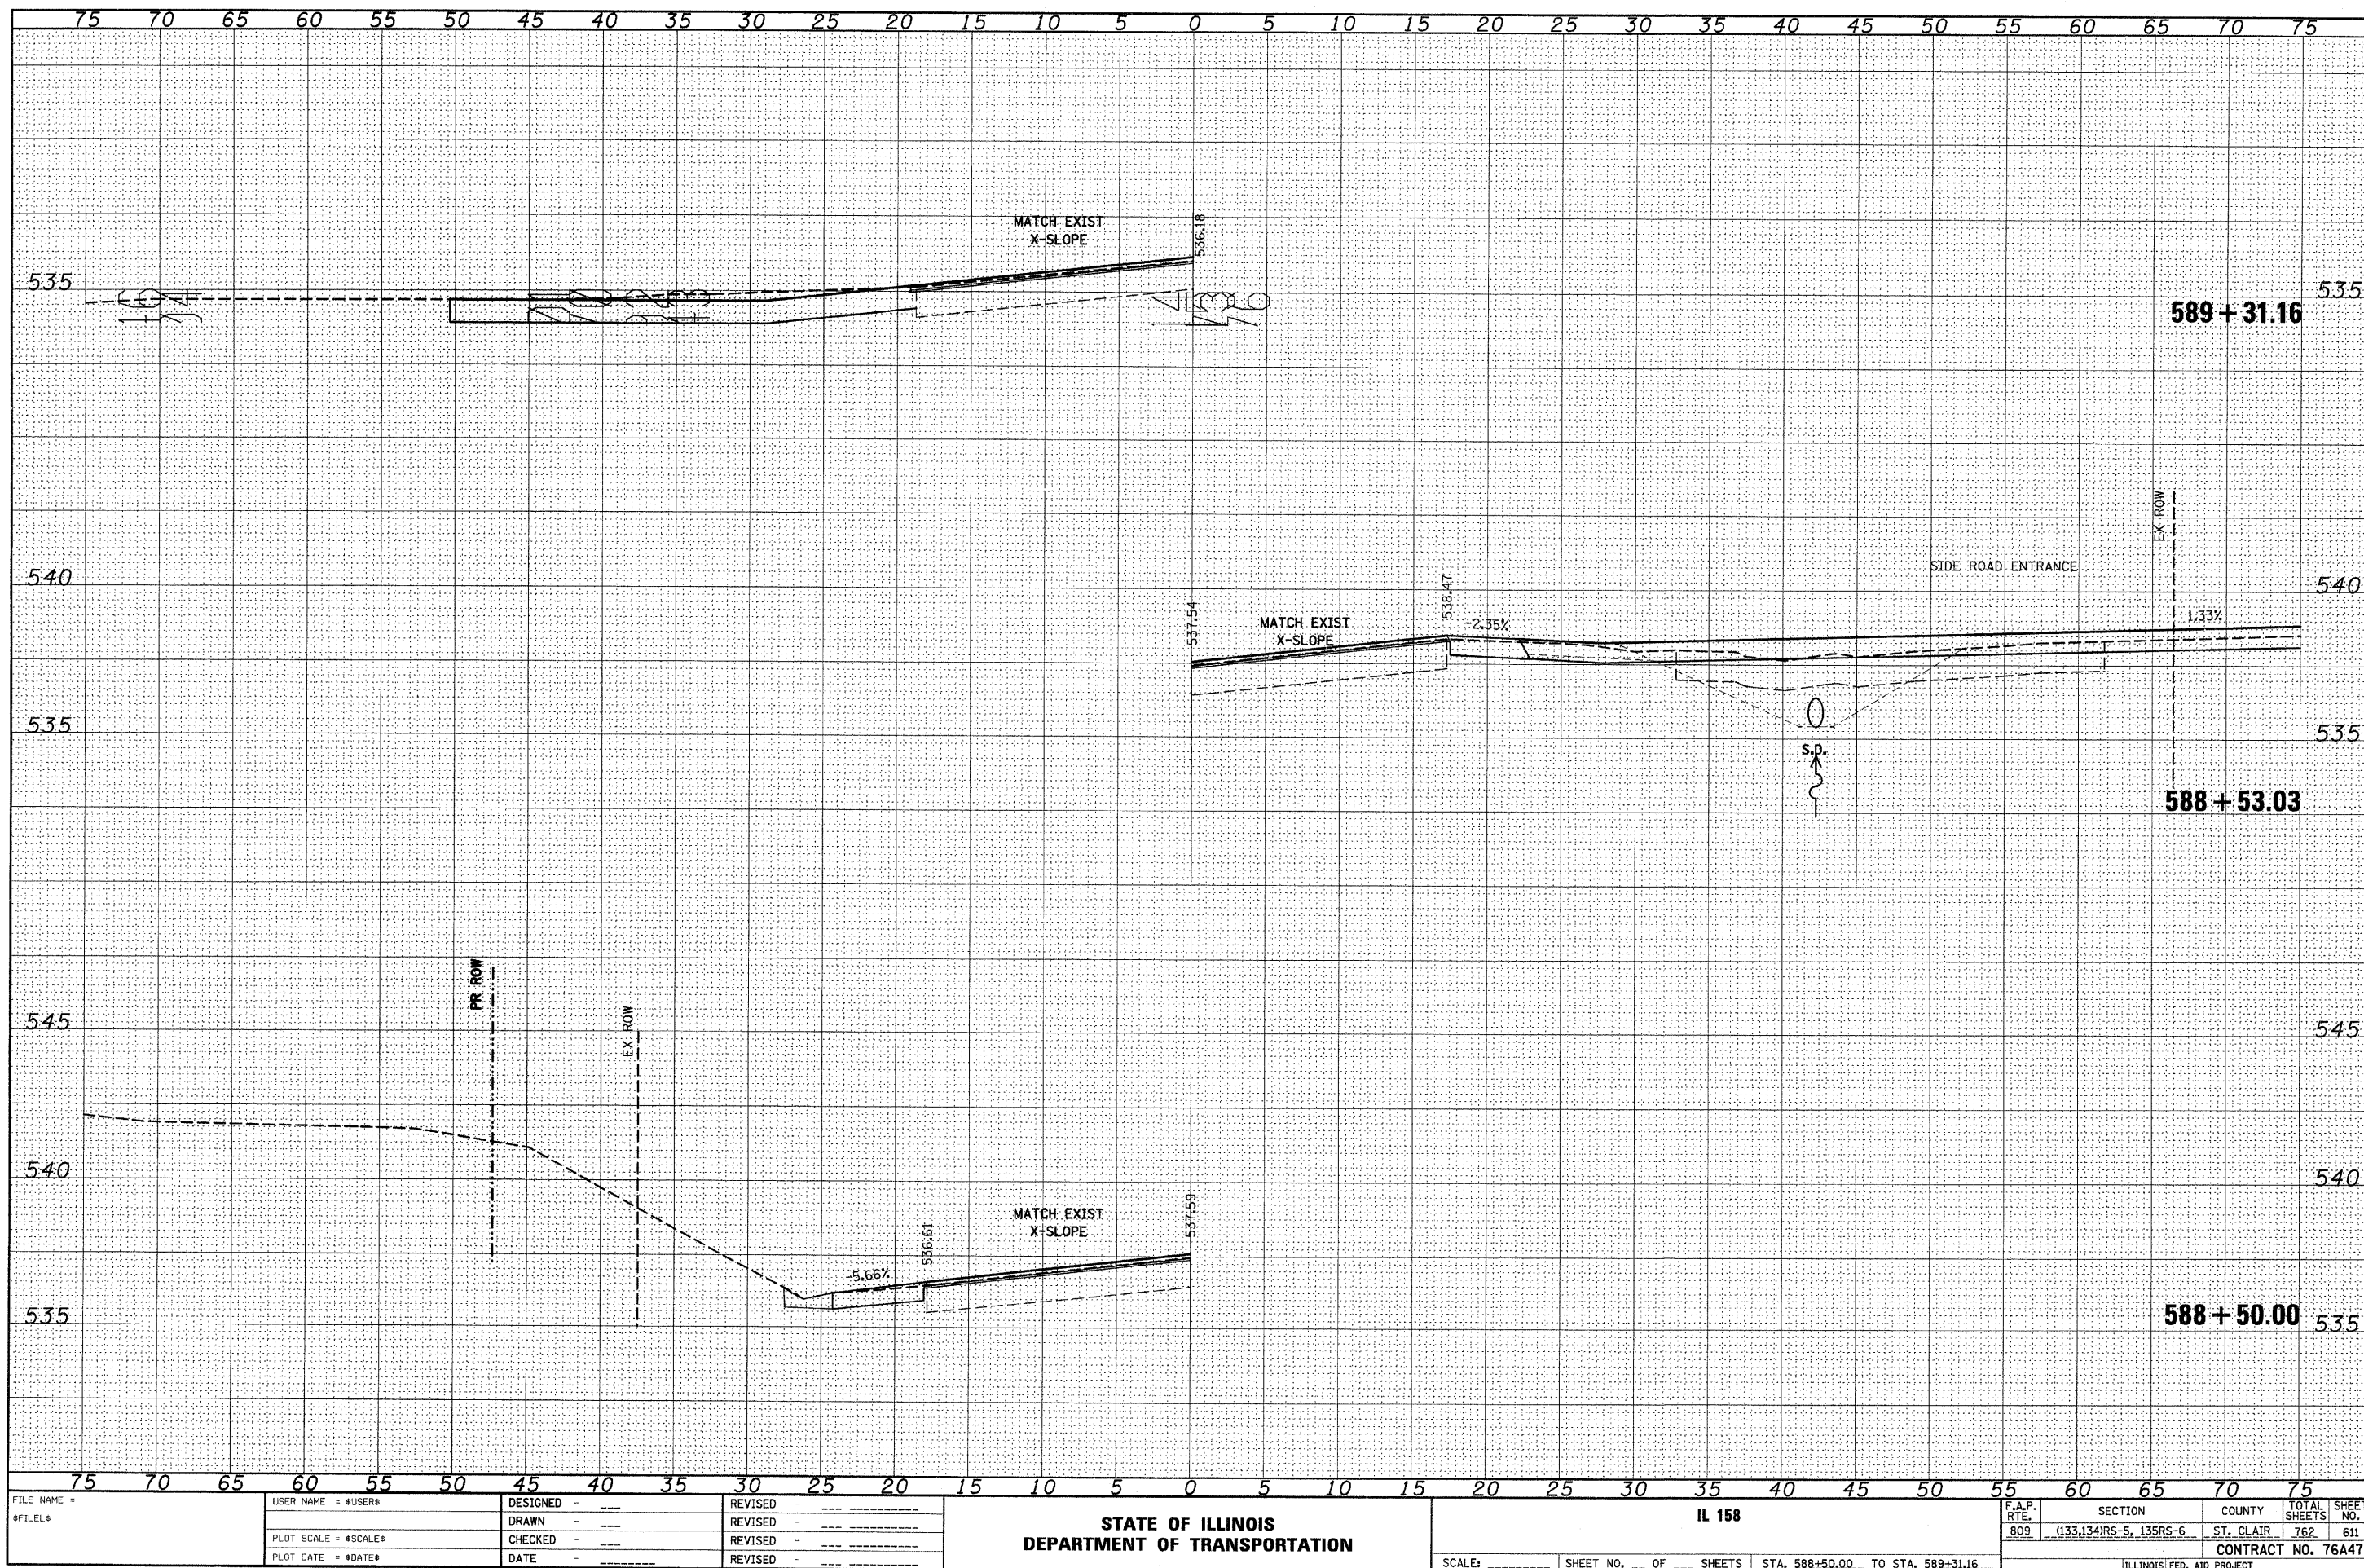

DATE	BY	SURVEYED	PLOTTED	TEMP	AREAS	CHECKED
		NO.	NO.	NO.	NO.	NO.
FINAL SURVEY						
NOTE BOOK						


DATE	BY	SURVEYED	PLOTTED	TEMP	AREAS	CHECKED
		NO.	NO.	NO.	NO.	NO.
ORIGINAL SURVEY						
NOTE BOOK						

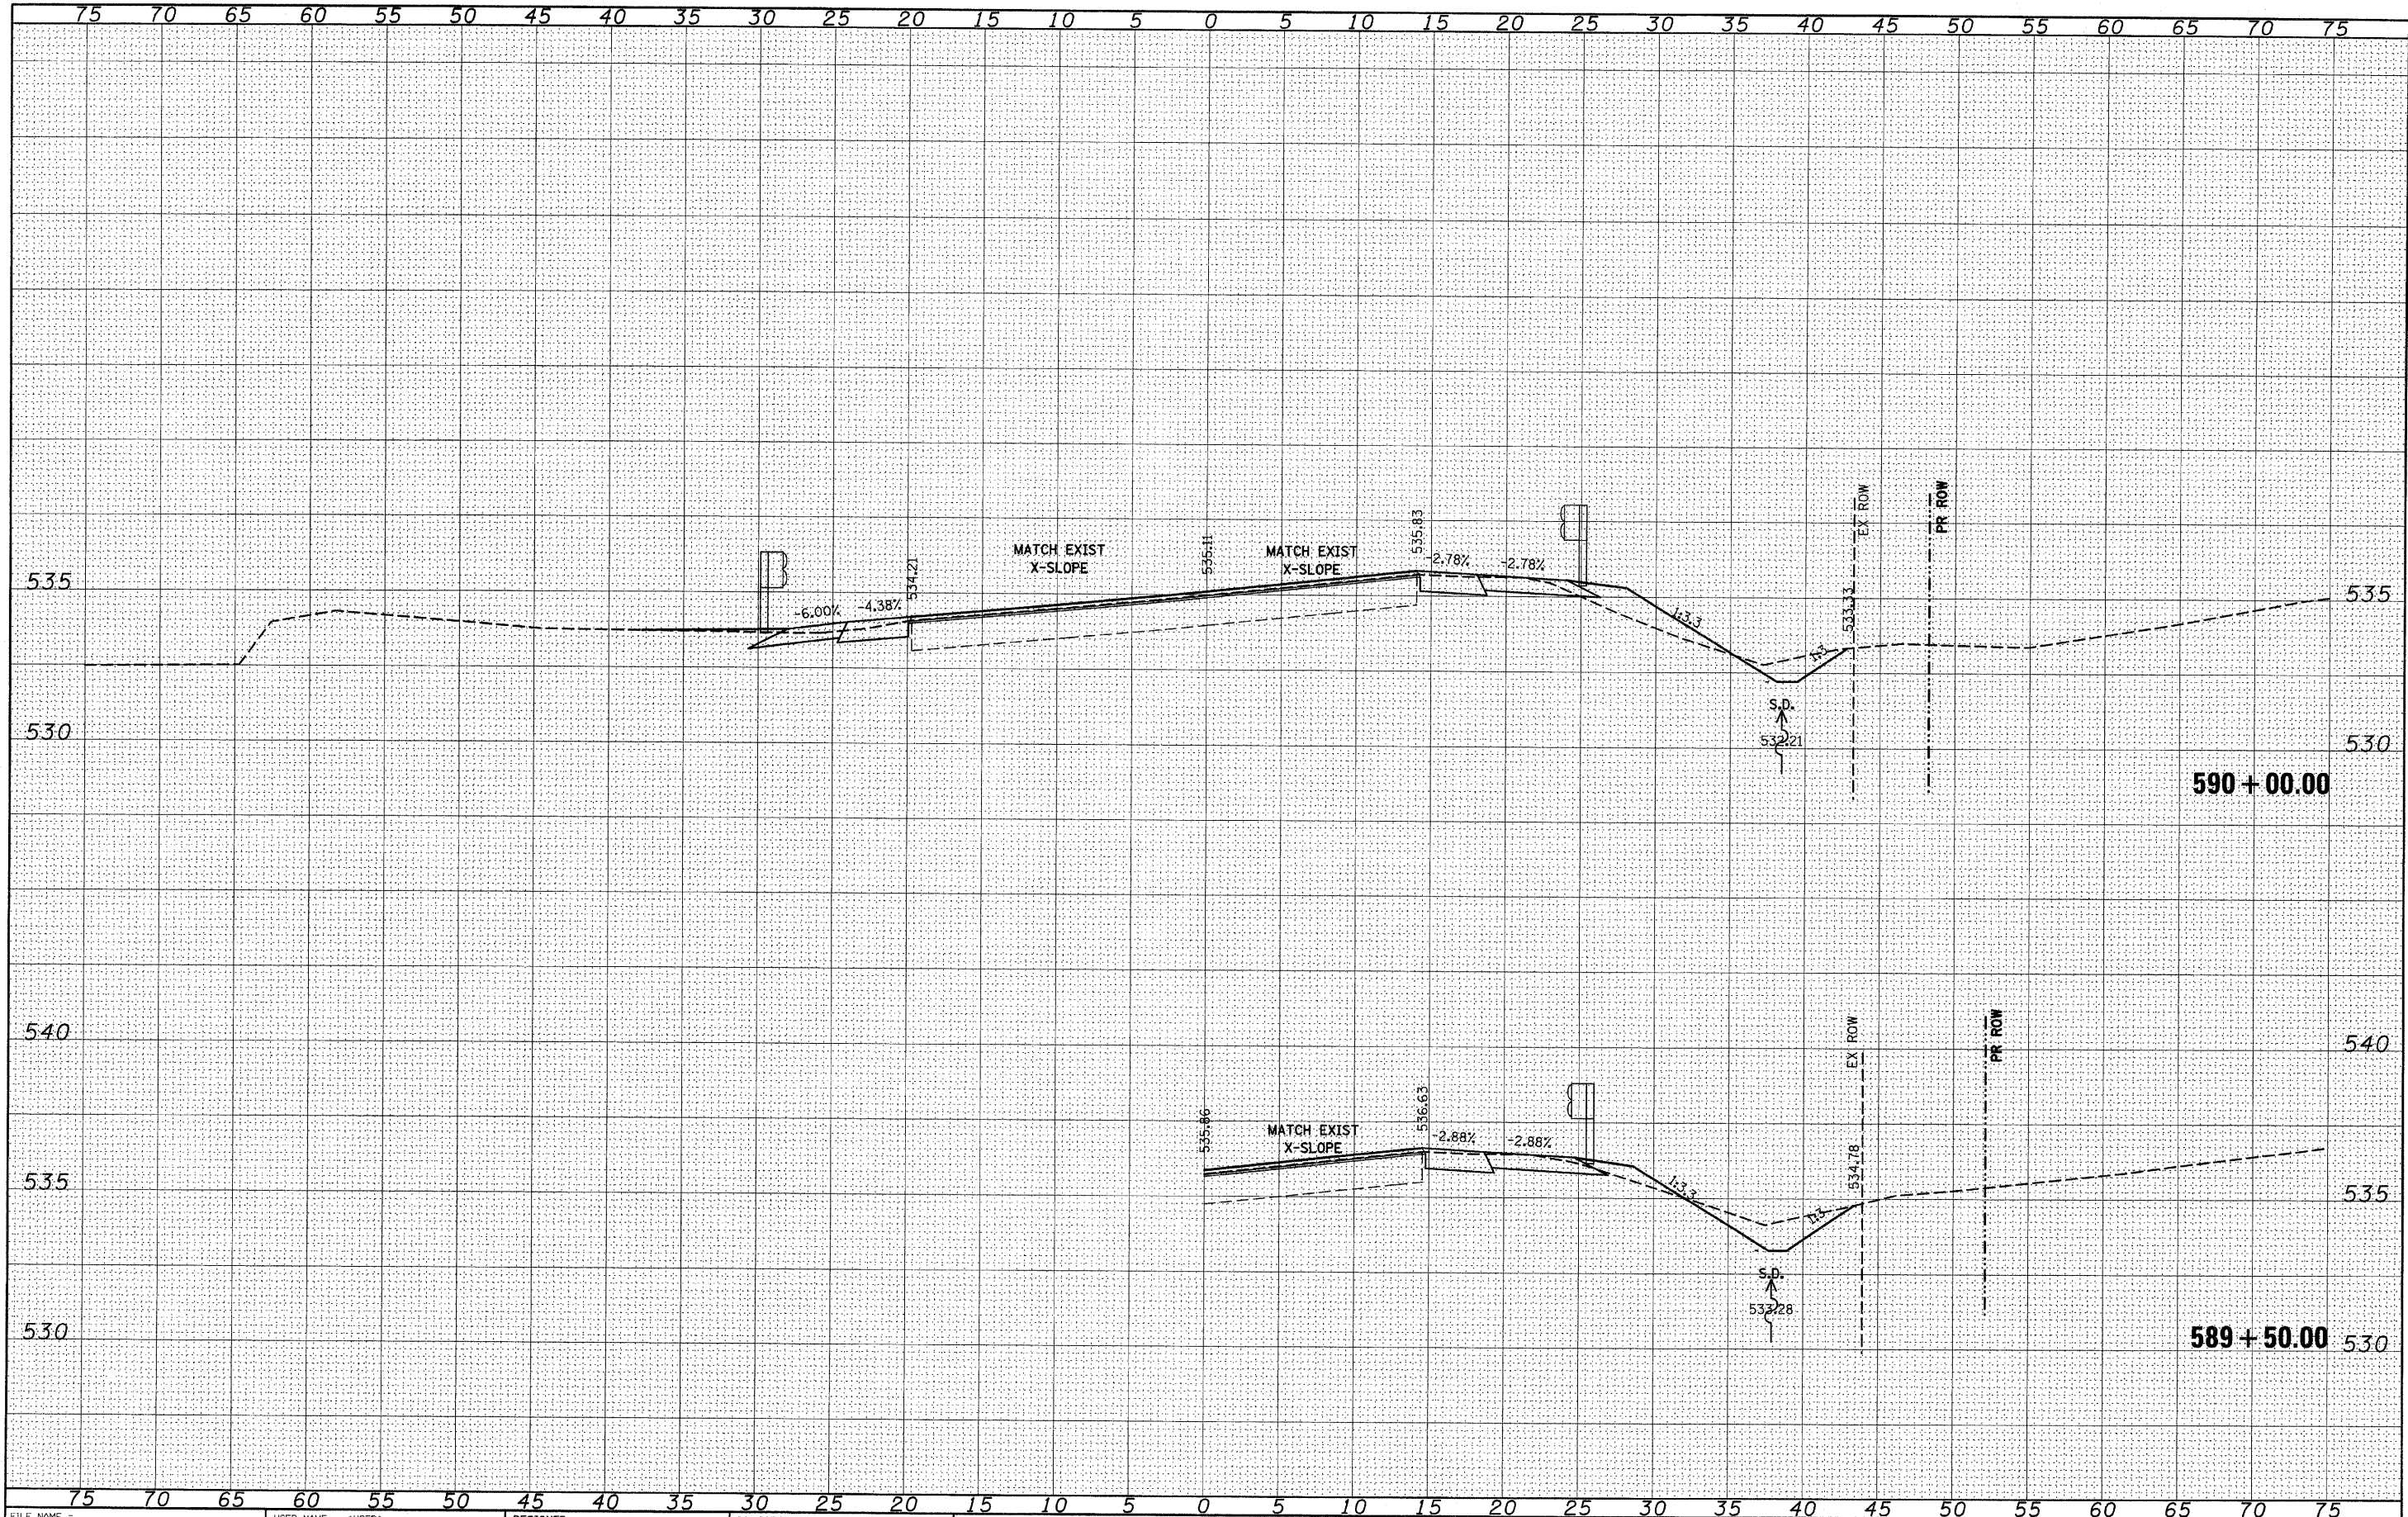

FILE NAME =	USER NAME = #USER#	DESIGNED -	REVISED -	STATE OF ILLINOIS DEPARTMENT OF TRANSPORTATION	IL 158	SCALE: SHEET NO. OF SHEETS STA. 589+50.00 TO STA. 590+00.00	F.A.P. RTE. 809	SECTION (133,134)RS-5, 135RS-6	COUNTY ST. CLAIR	TOTAL SHEETS 762	SHEET NO. 612
\$FILEL\$		DRAWN -	REVISED -								
		CHECKED -	REVISED -								
		DATE -	REVISED -								


ILLINOIS FED. AID PROJECT

ORIGINAL SURVEY	SURVEYED _____	BY _____	DATE _____
NOTE BOOK	PLOTTED _____		
	TEMPLATE _____		
	AREAS _____		
NO. _____	AREAS CHECKED _____		

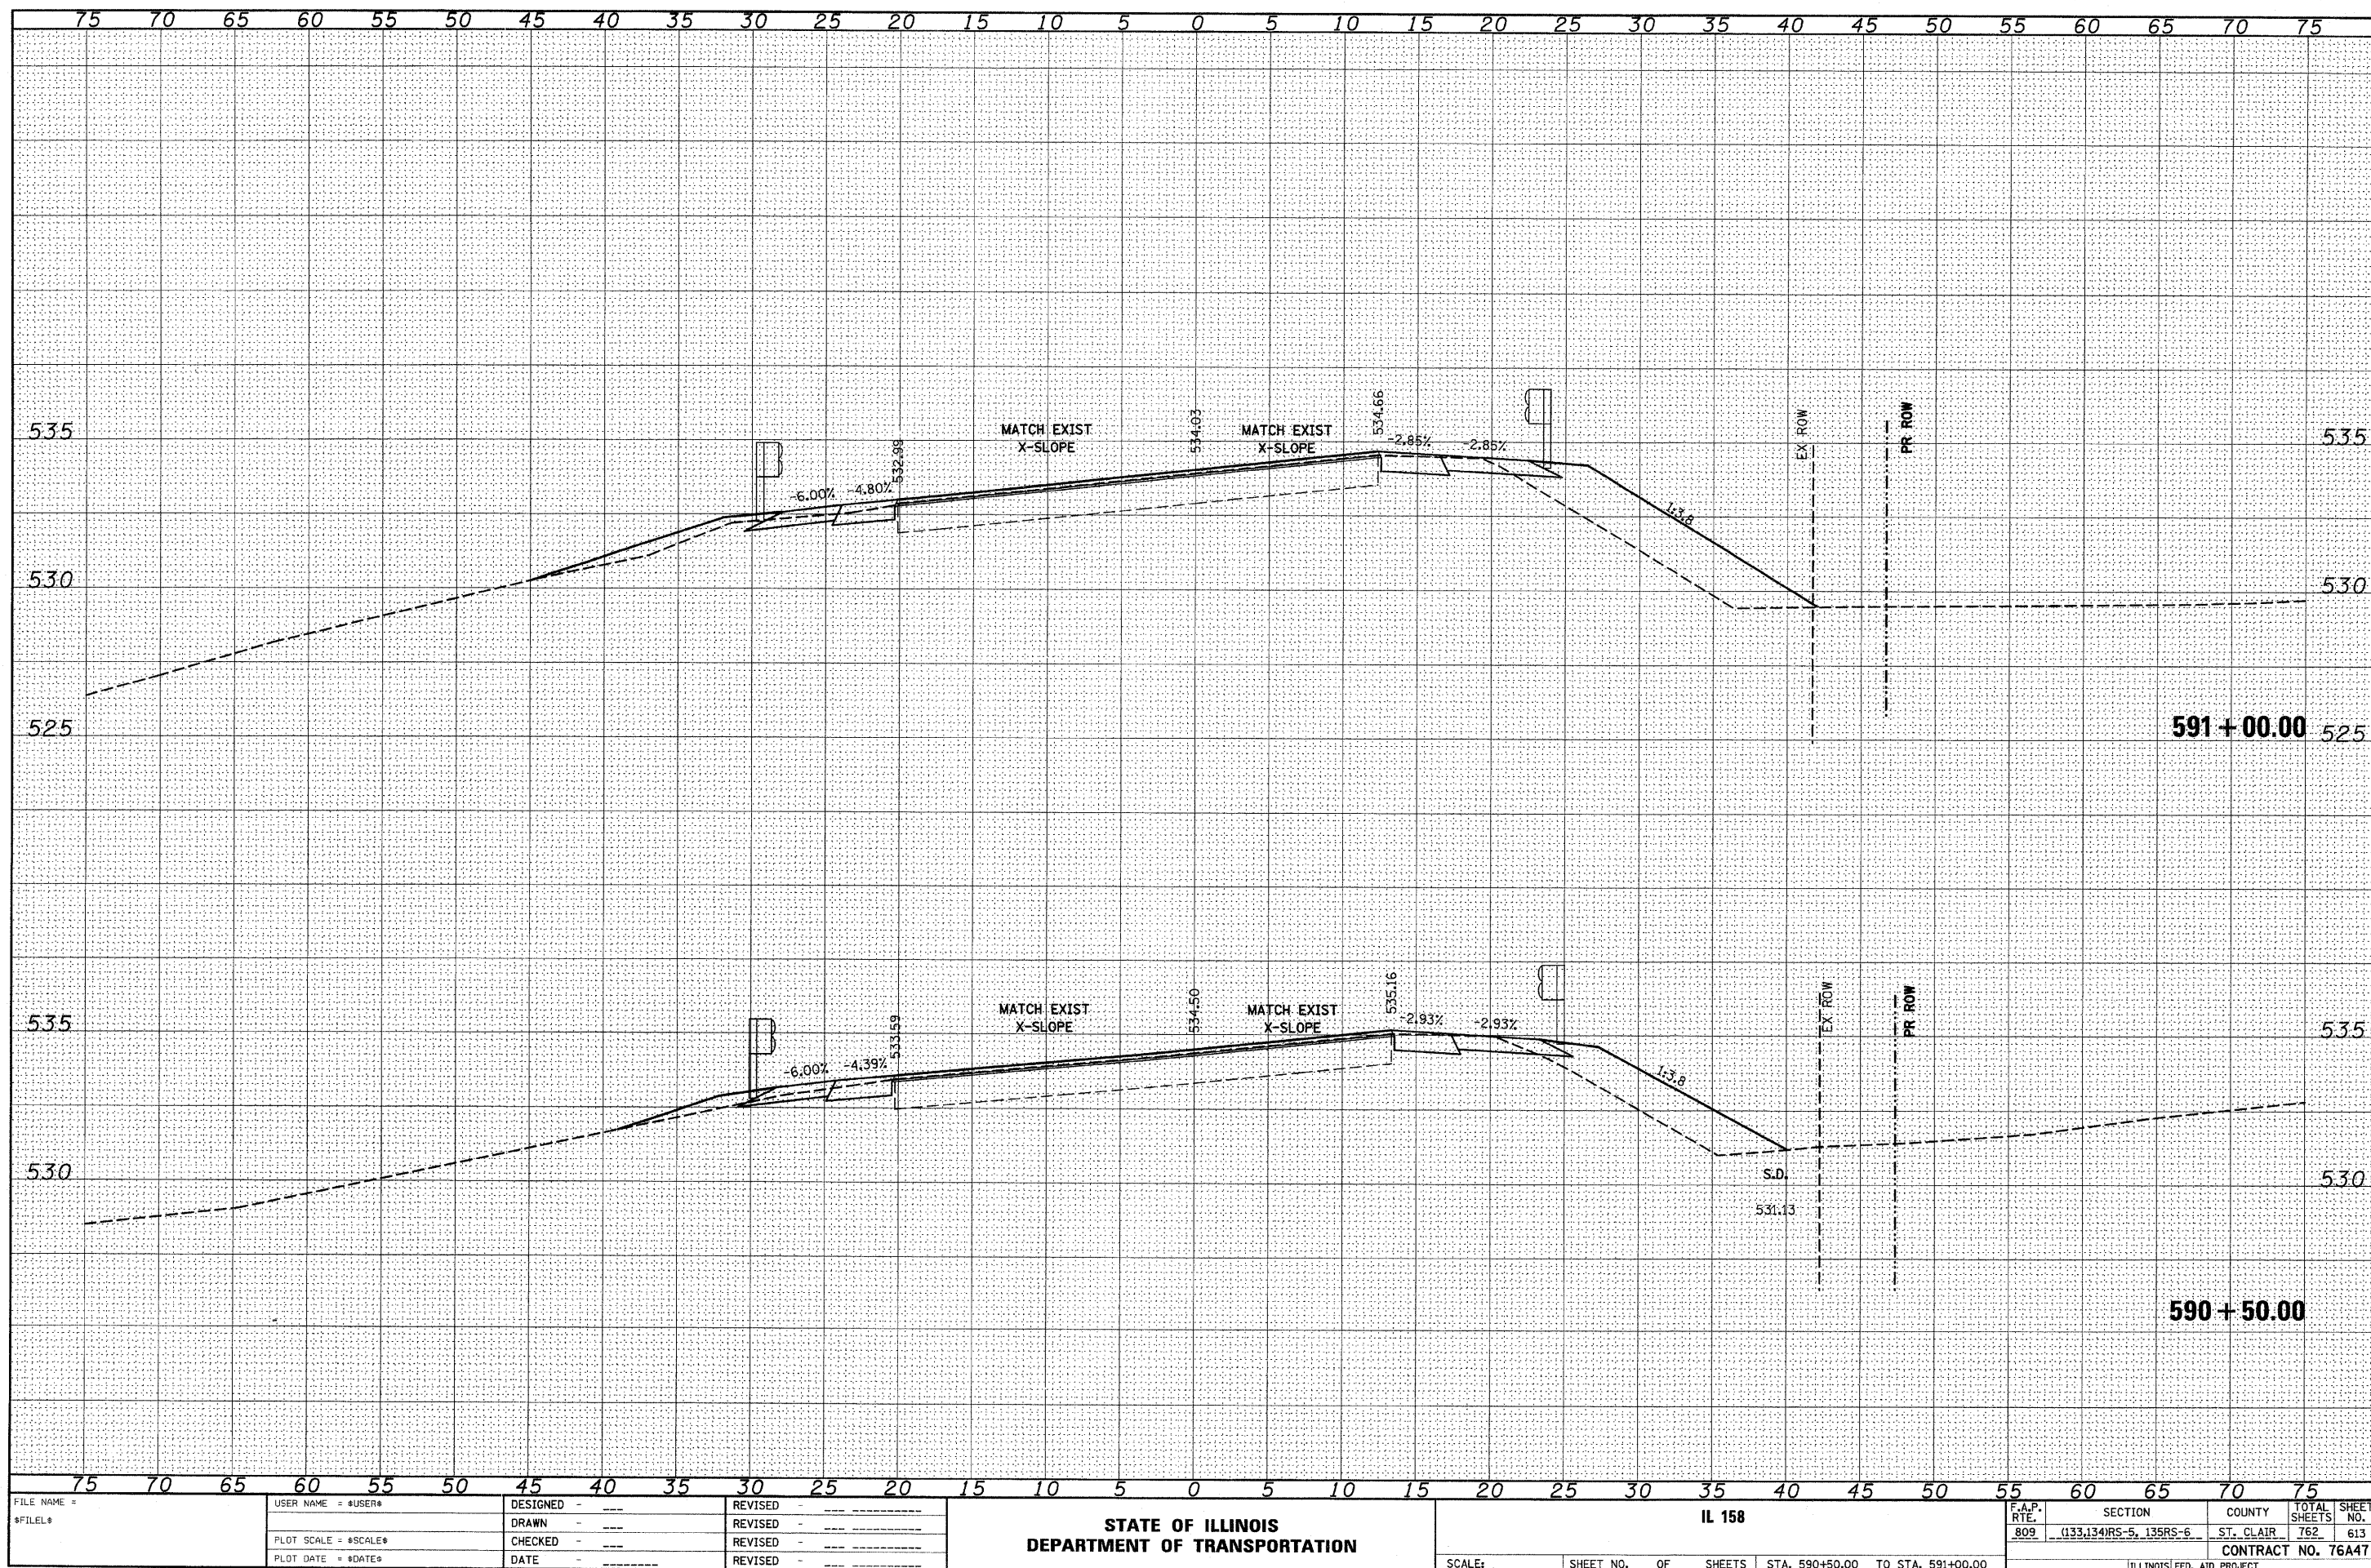


FINAL	SURVEYED	DATE
SURVEY	PLOTTED	BY
NOTE BOOK	TEMPLATE	
NO.	AREAS CHECKED	

ORIGINAL	SURVEYED	DATE
SURVEY	PLOTTED	BY
NOTE BOOK	TEMPLATE	
NO.	AREAS CHECKED	

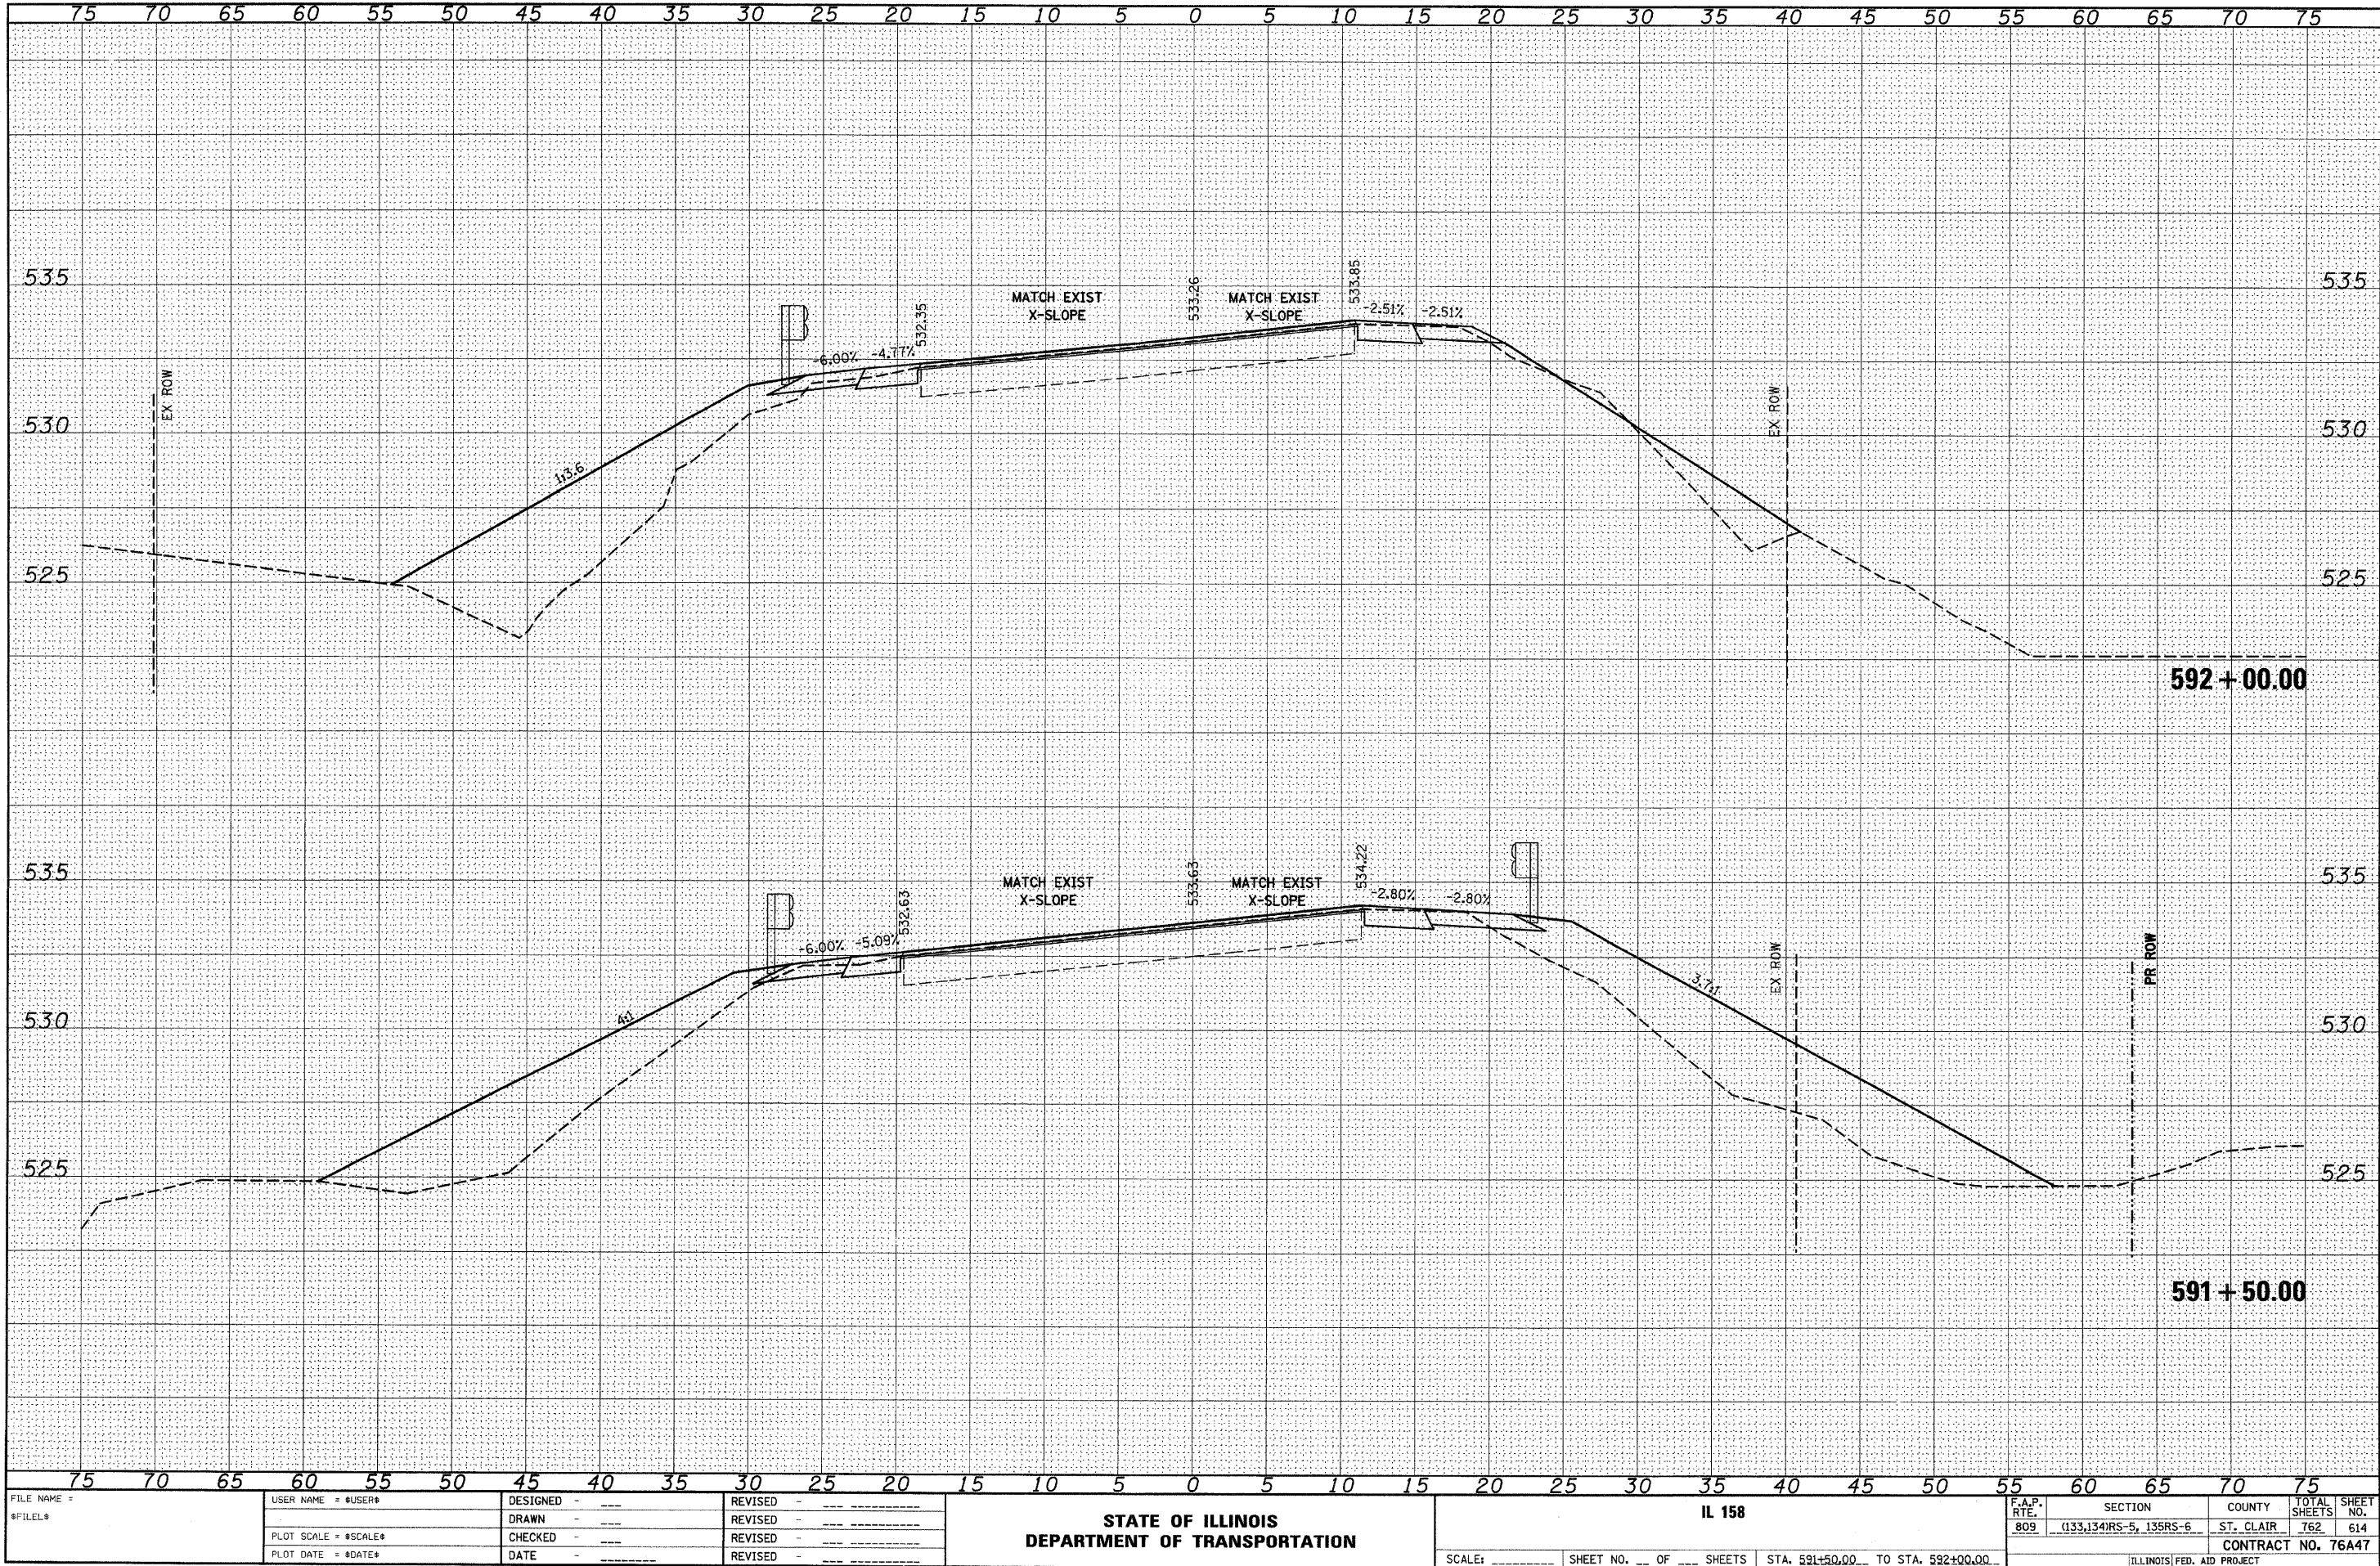

DATE	BY	DATE	BY
FINAL	SURVEYED	PLANNED	PLANNED
SURVEY	PLANNED	PLANNED	PLANNED
NOTE BOOK	NOTE BOOK	NOTE BOOK	NOTE BOOK
NO.	NO.	NO.	NO.


DATE	BY	DATE	BY
ORIGINAL	SURVEYED	PLANNED	PLANNED
SURVEY	PLANNED	PLANNED	PLANNED
NOTE BOOK	NOTE BOOK	NOTE BOOK	NOTE BOOK
NO.	NO.	NO.	NO.

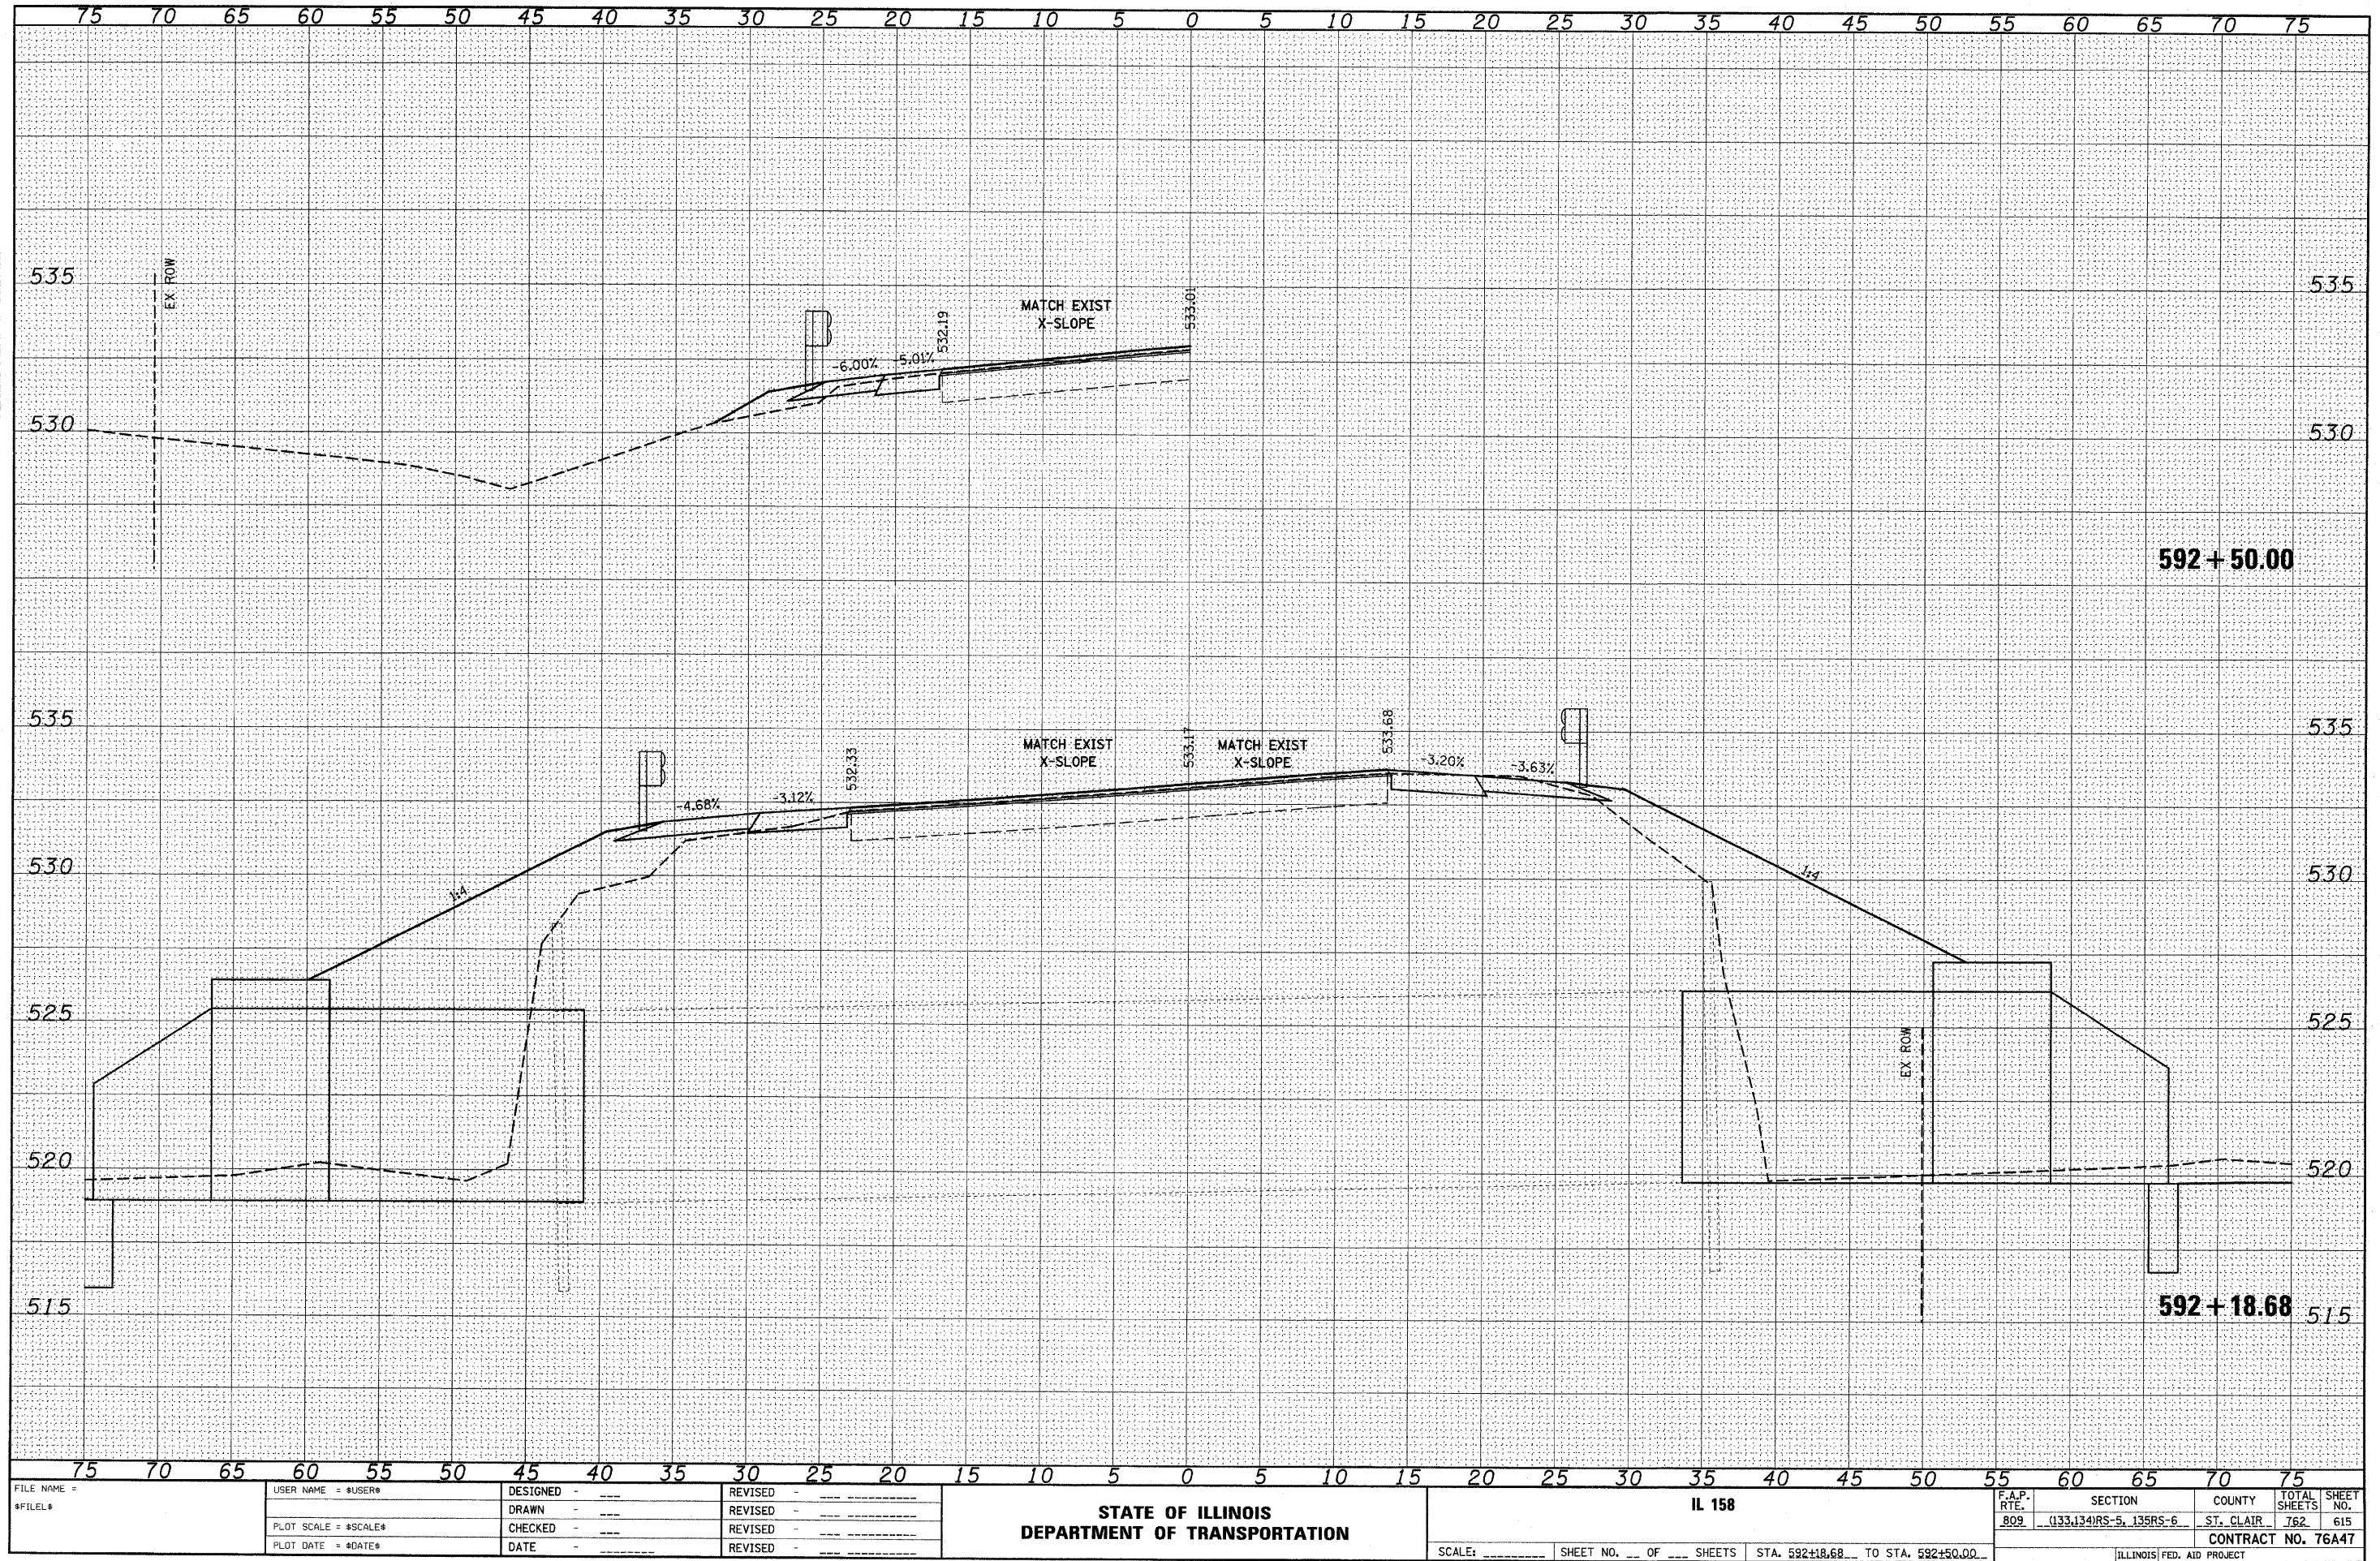

FILE NAME =	USER NAME = \$USER\$	DESIGNED -	REVISED -	STATE OF ILLINOIS DEPARTMENT OF TRANSPORTATION		IL 158		F.A.P. RTE. 809	SECTION 133,134RS-5, 135RS-6	COUNTY ST. CLAIR	TOTAL SHEETS 762	SHEET NO. 615
FILEL		DRAWN -	REVISED -									
		CHECKED -	REVISED -									
		DATE -	REVISED -									
PLOT SCALE = \$SCALE\$				SCALE: _____		SHEET NO. ____ OF ____ SHEETS		STA. 592+18.68 TO STA. 592+50.00		CONTRACT NO. 76A47		
PLOT DATE = \$DATE\$								ILLINOIS FED. AID PROJECT				


DATE	BY	SURVEYED	PLOTTED	TEMPERATURE	AREAS CHECKED
NO.					

DATE	BY	SURVEYED	PLOTTED	TEMPERATURE	AREAS CHECKED
NO.					

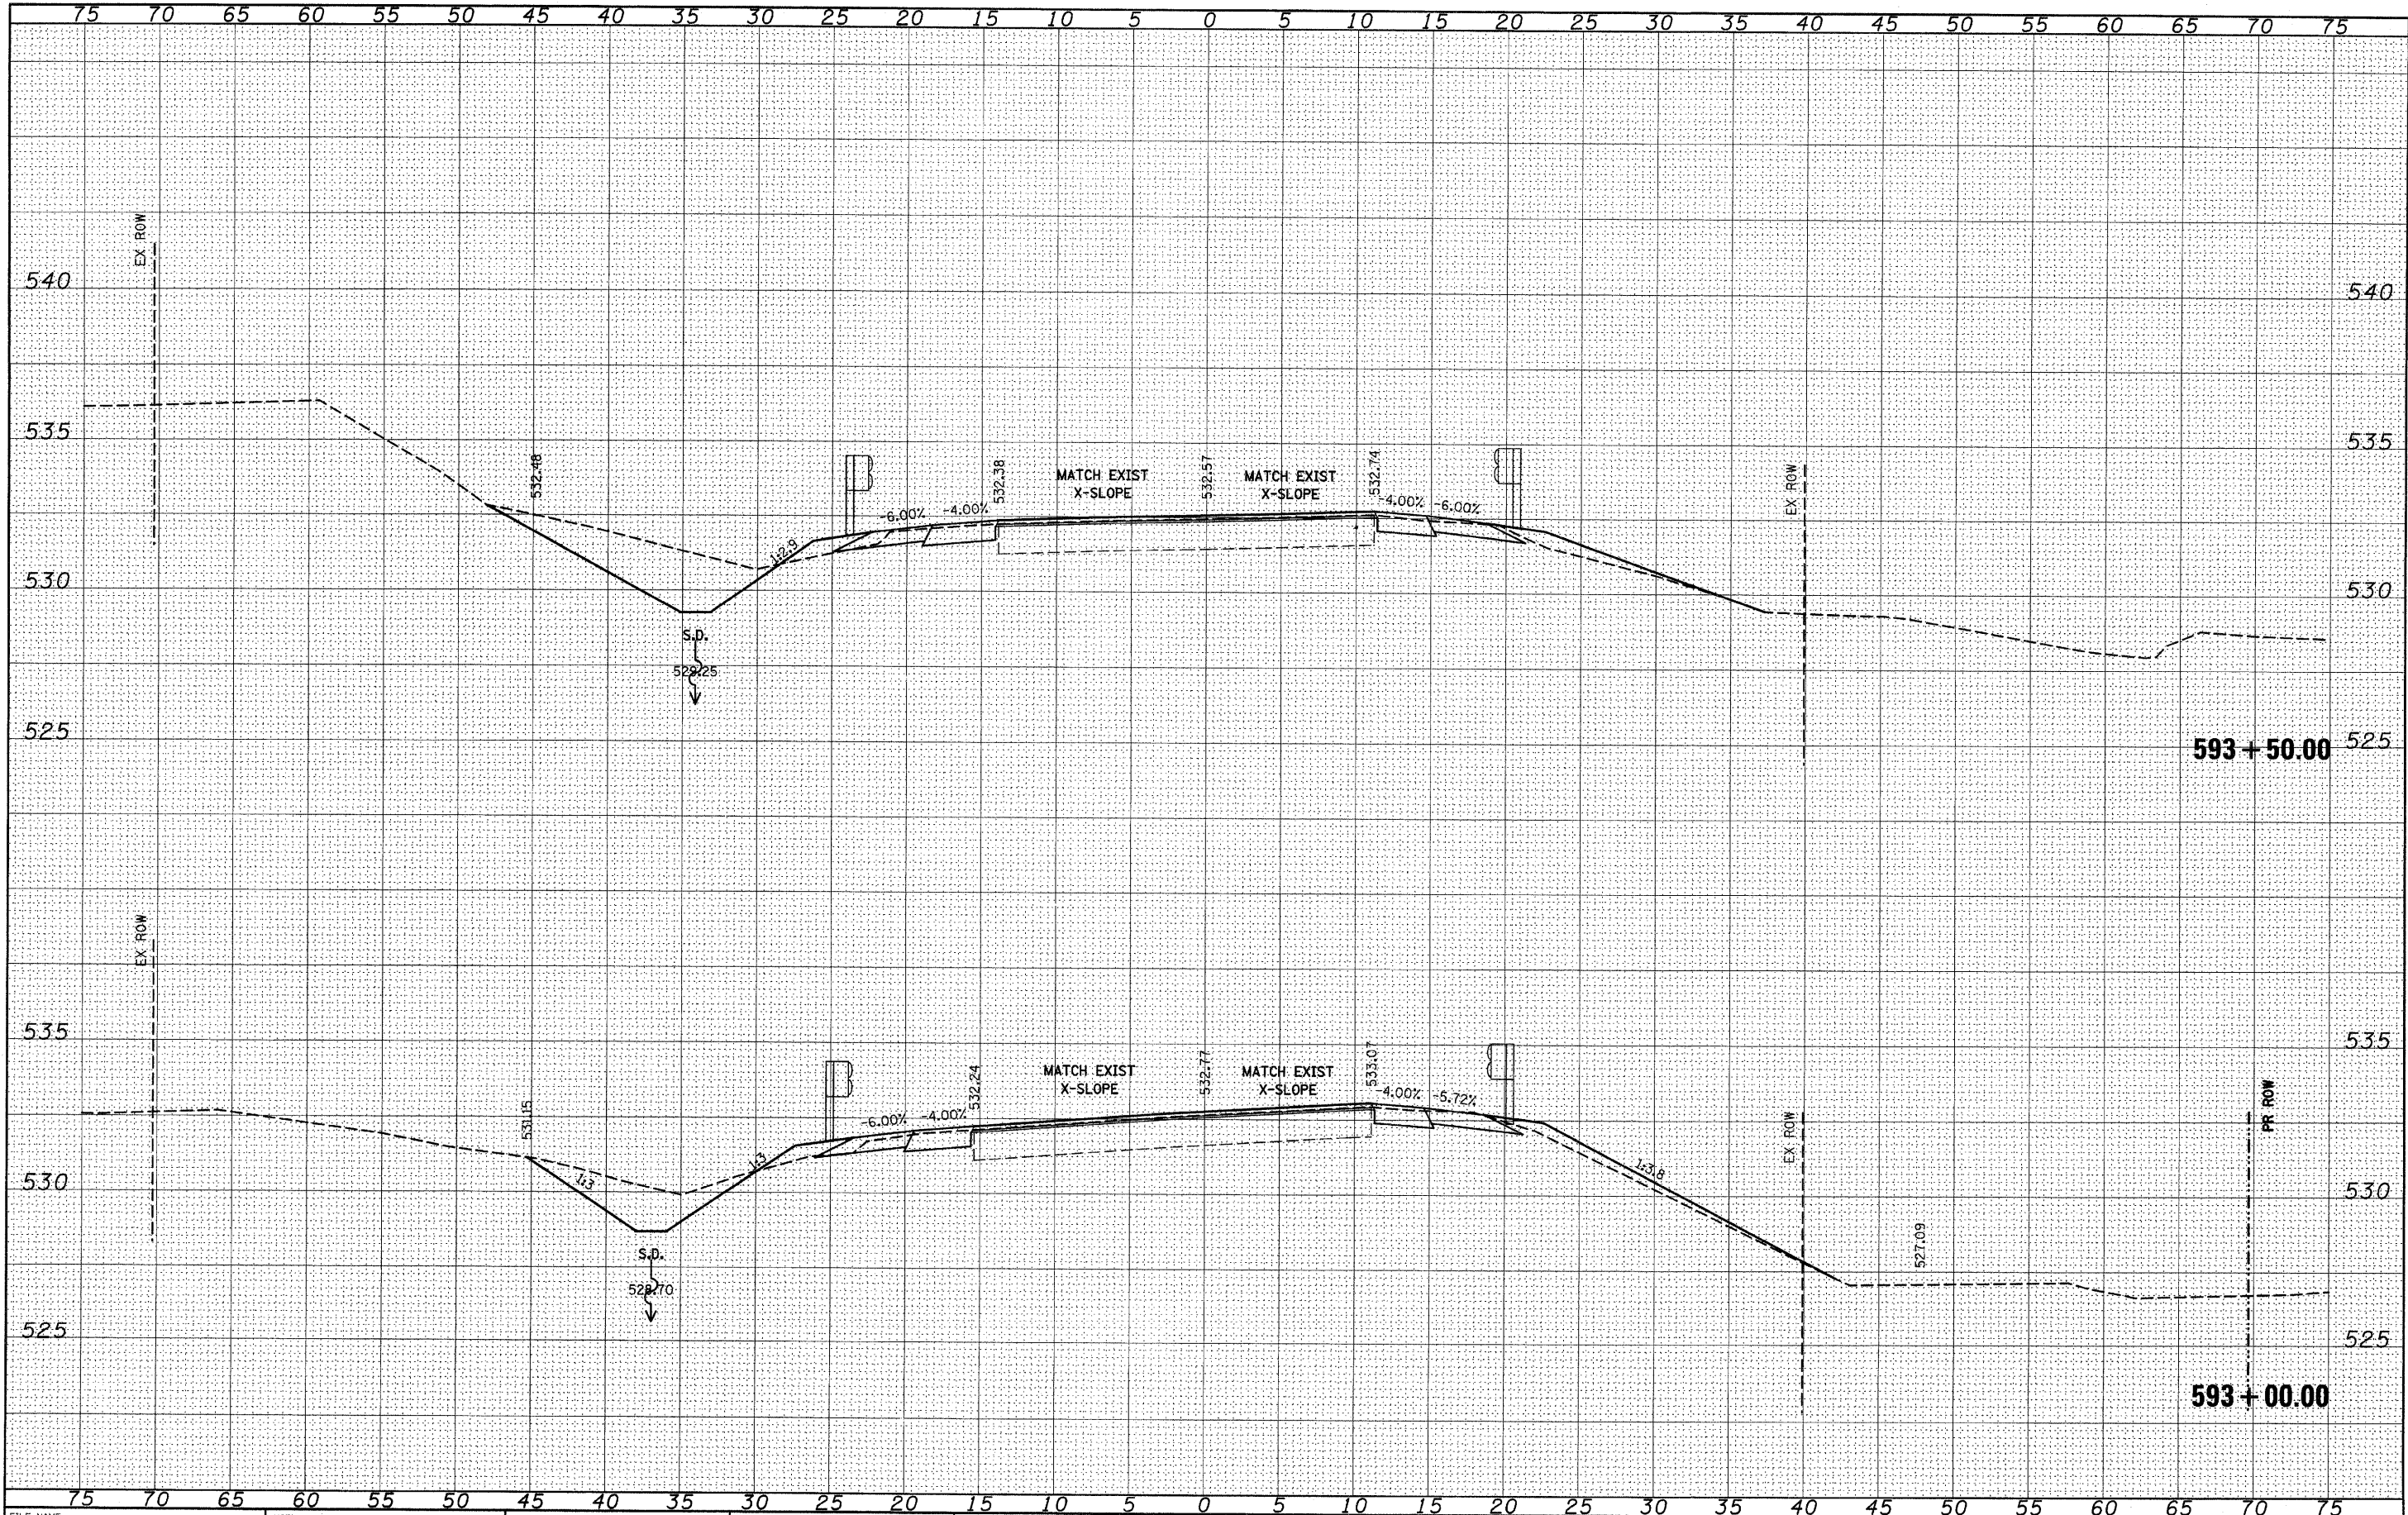

FILE NAME =	USER NAME = #USER#	DESIGNED -	REVISED -	STATE OF ILLINOIS DEPARTMENT OF TRANSPORTATION		IL 158		F.A.P. RTE. 809 (133.134)RS-5, 135RS-6		SECTION	COUNTY	TOTAL SHEETS	SHEET NO.
#FILE#		DRAWN -	REVISED -							ST. CLAIR	762	616	
		CHECKED -	REVISED -							CONTRACT NO. 76A47			
		DATE -	REVISED -							ILLINOIS FED. AID PROJECT			
PLOT SCALE = #SCALE#		PLOT DATE = #DATE#		SCALE: _____		SHEET NO. ____ OF ____ SHEETS		STA. 593+00.00 TO STA. 593+50.00					


ORIGINAL SURVEY				
NOTE BOOK	SURVEYED _____	BY _____	DATE _____	
	PLOTTED _____			
	TEMPLATE _____			
	AREAS _____			
NO. _____	AREAS CHECKED _____			

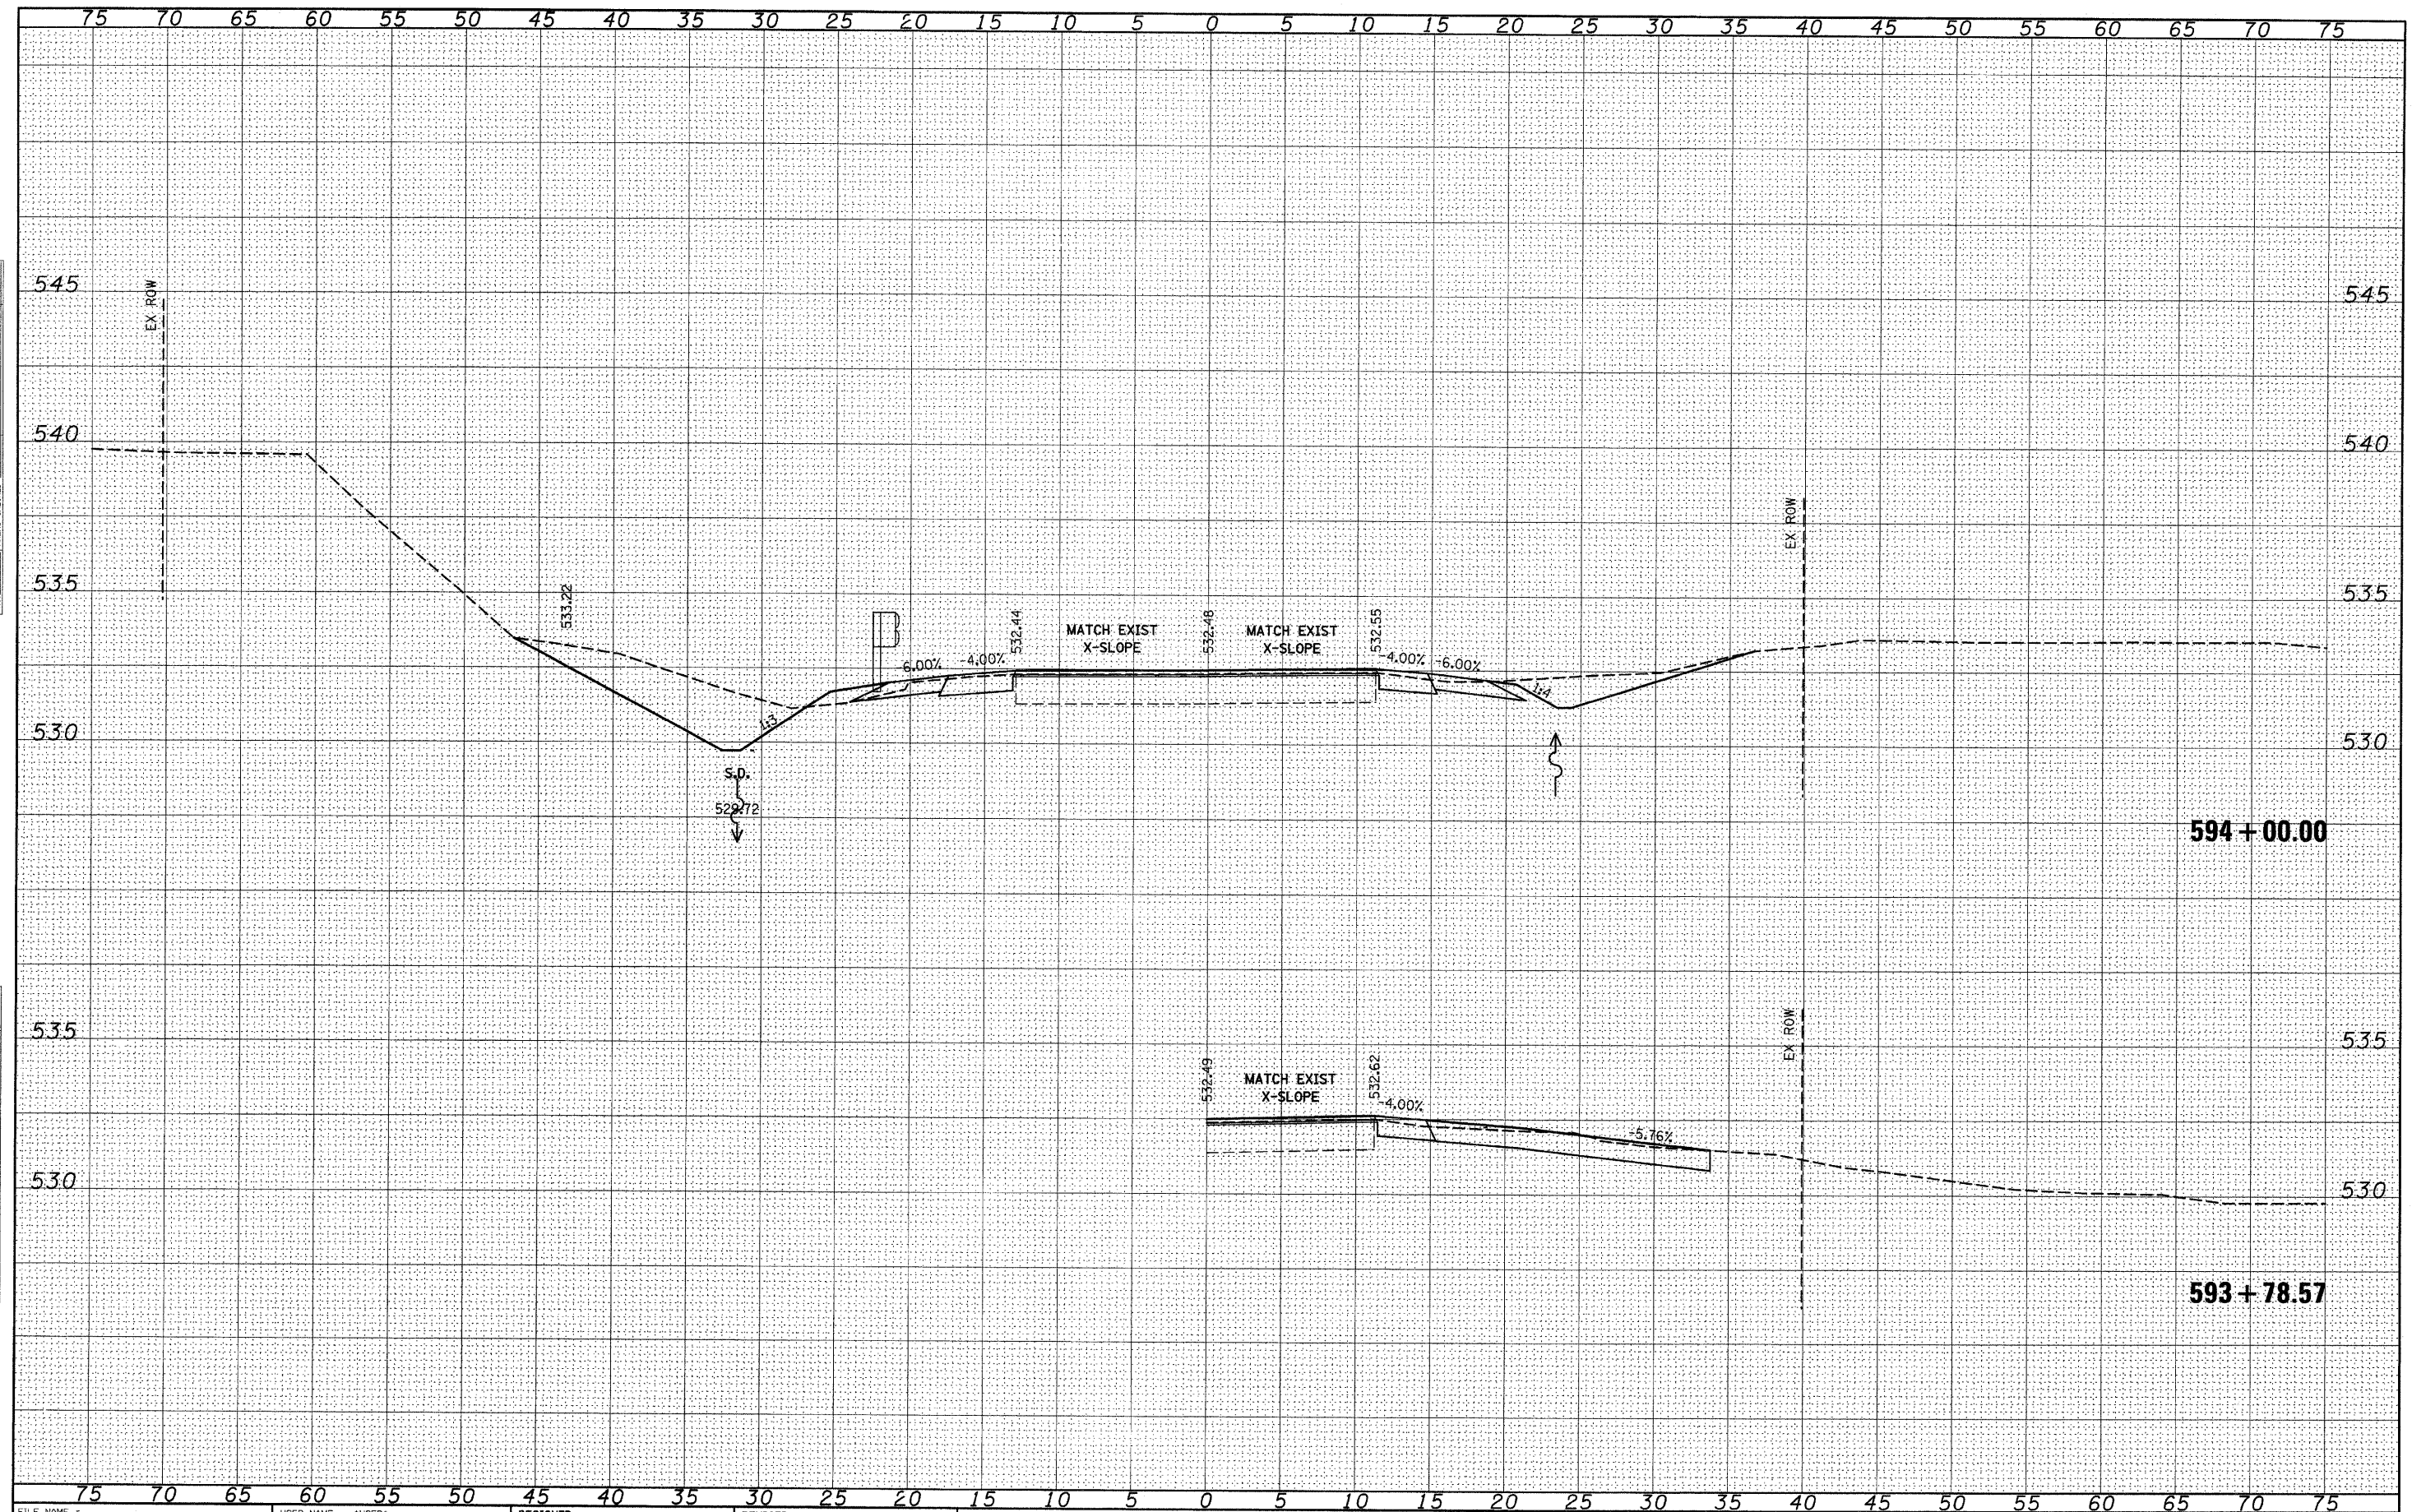

FILE NAME =	USER NAME = \$USER\$	DESIGNED -	REVISED -	STATE OF ILLINOIS DEPARTMENT OF TRANSPORTATION	IL 158			F.A.P. RTE.	SECTION	COUNTY	TOTAL SHEETS	SHEET NO.
\$FILE\$		DRAWN -	REVISED -					809	(133,134)RS-5, 135RS-6	ST. CLAIR	762	617
	PLOT SCALE = \$SCALE\$	CHECKED -	REVISED -		SCALE: _____	SHEET NO. __ OF __ SHEETS	STA. 593+78.57 TO STA. 594+00.00		ILLINOIS FED. AID PROJECT			
	PLOT DATE = \$DATE\$	DATE -	REVISED -		CONTRACT NO. 76A47							

FINAL	SURVEYED	BY	DATE
SURVEY	PLOTTED		
NOTE BOOK	TEMPLATE		
NO.	AREAS CHECKED		


ORIGINAL	SURVEYED	BY	DATE
SURVEY	PLOTTED		
NOTE BOOK	TEMPLATE		
NO.	AREAS CHECKED		

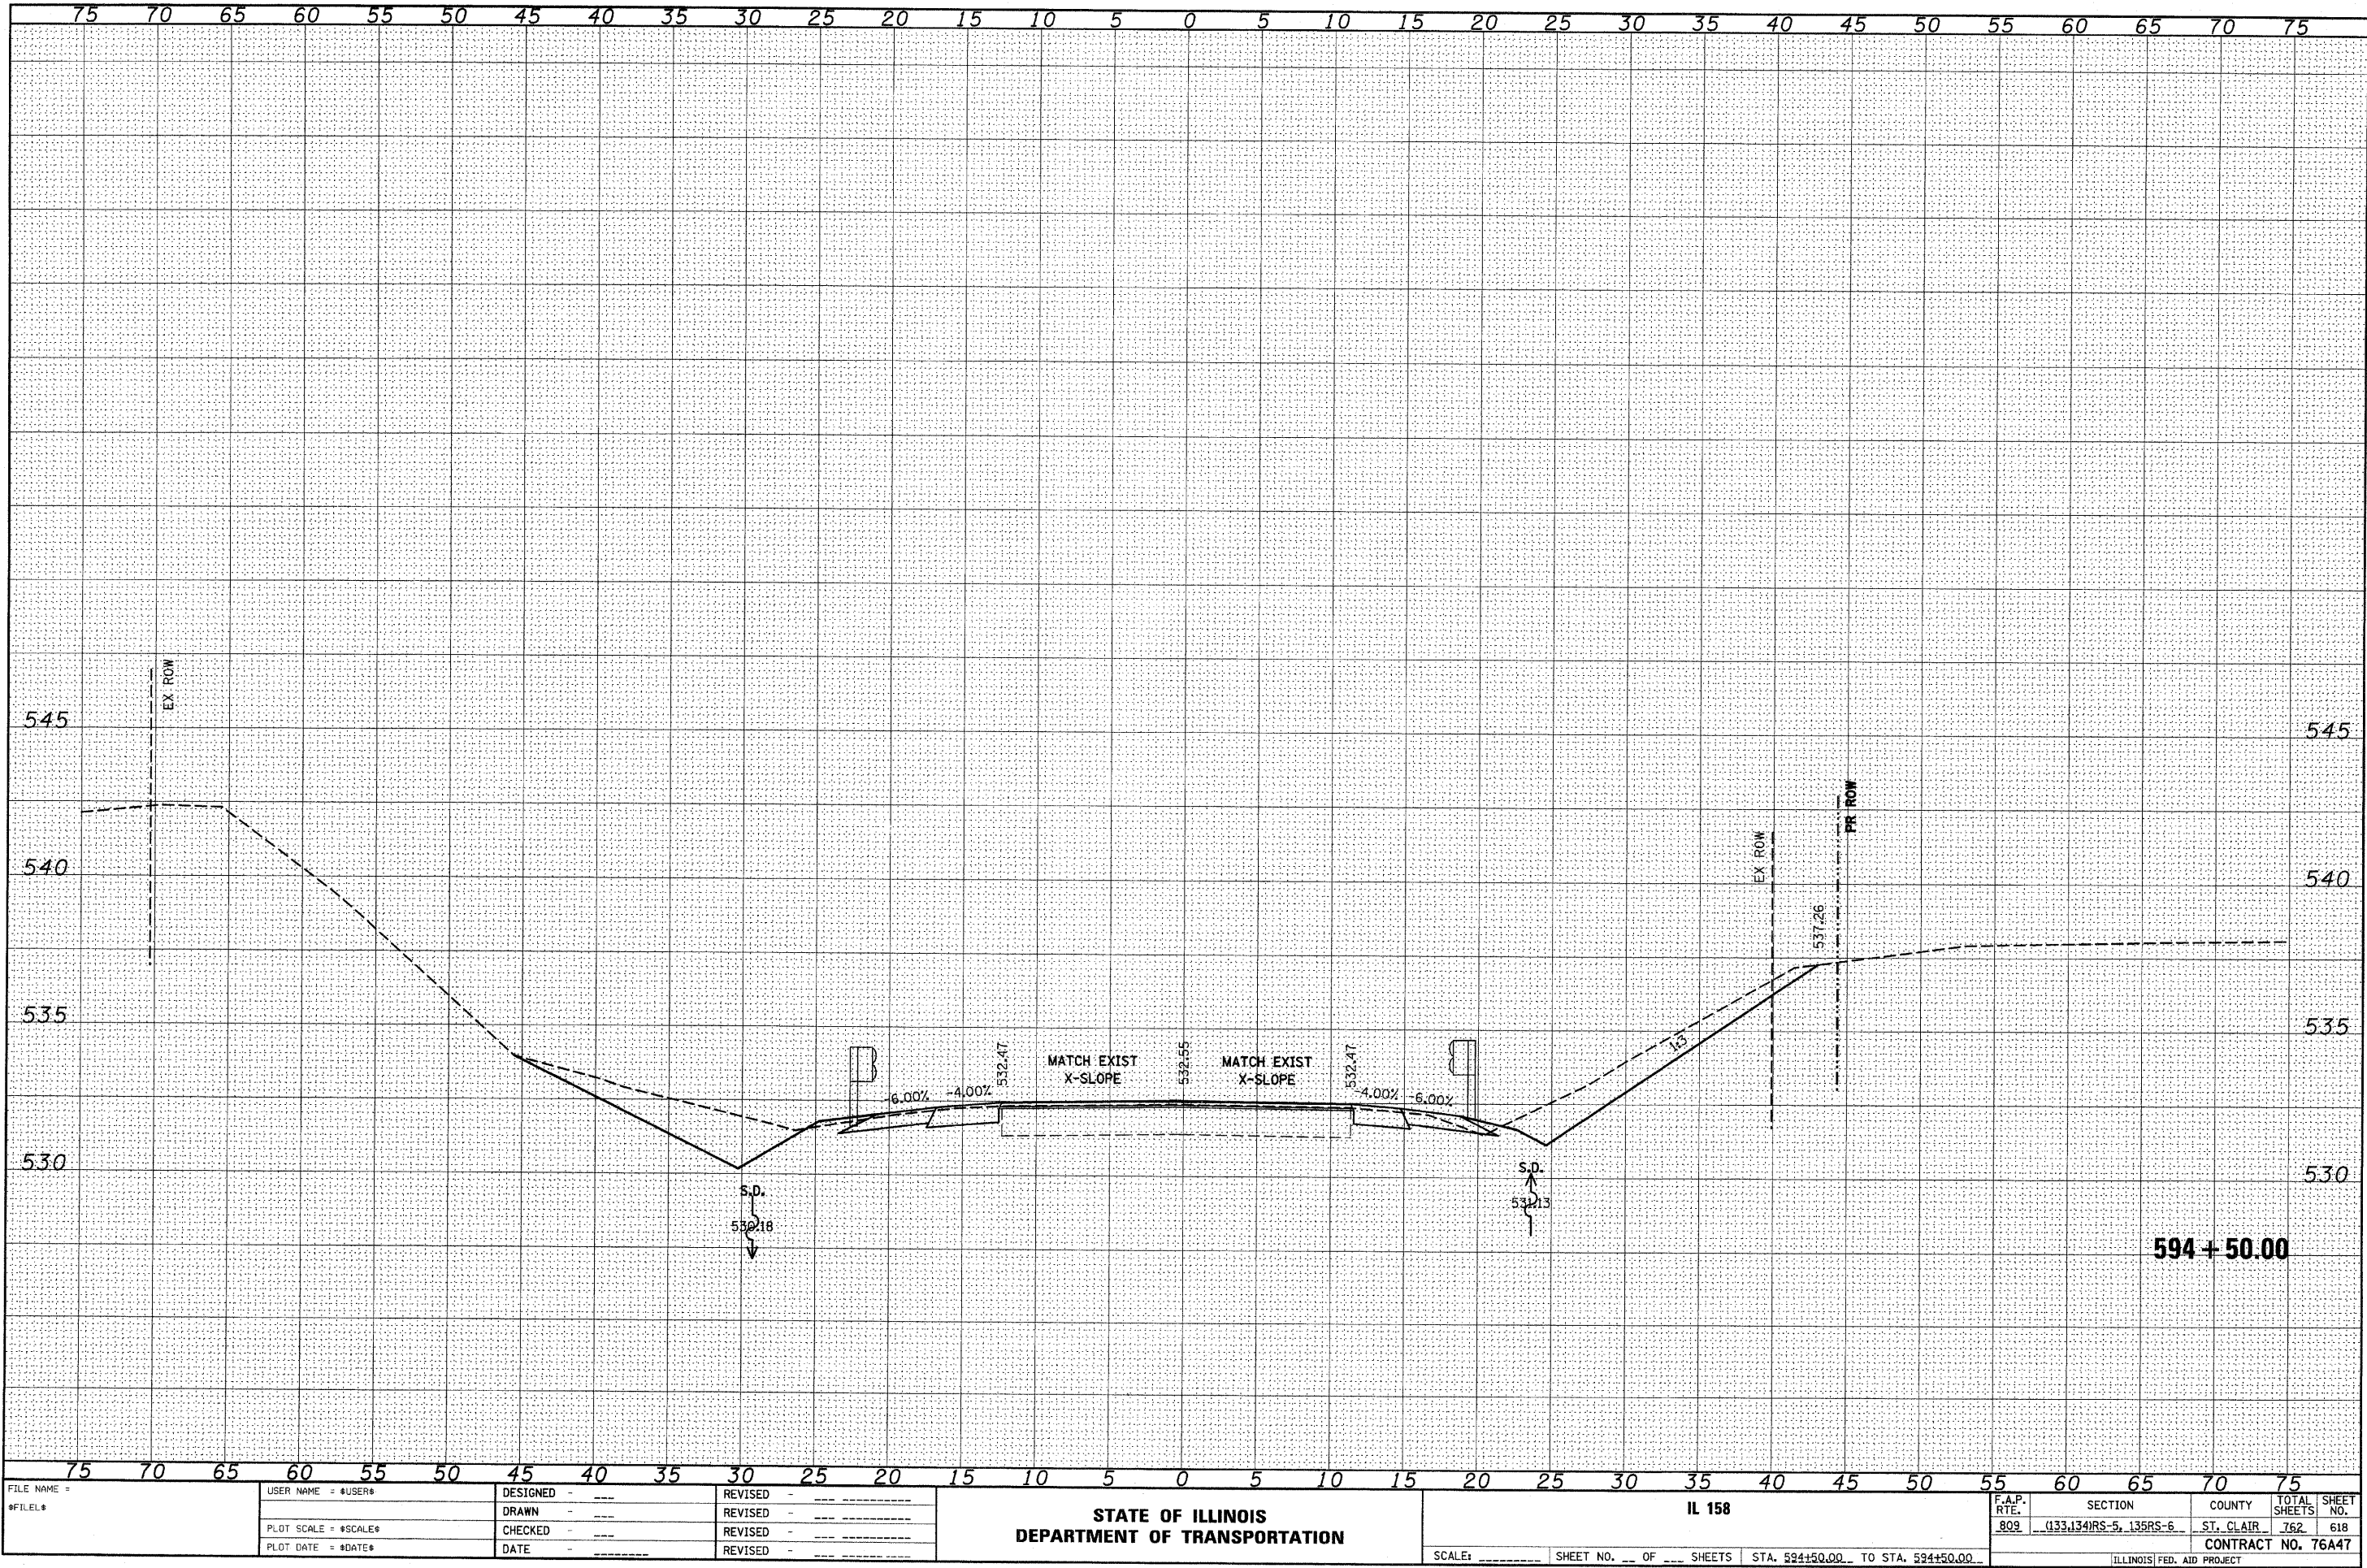

FILE NAME =	USER NAME = \$USER\$	DESIGNED -	REVISED -	STATE OF ILLINOIS DEPARTMENT OF TRANSPORTATION	IL 158	F.A.P. RTE.	SECTION	COUNTY	TOTAL SHEETS	SHEET NO.		
\$FILEL\$		DRAWN -	REVISED -		SCALE: _____	SHEET NO. ____ OF ____ SHEETS	809	(133,134)RS-5, 135RS-6	ST. CLAIR	762	618	
		CHECKED -	REVISED -		STA. 594+50.00 TO STA. 594+50.00							
		DATE -	REVISED -									
											ILLINOIS FED. AID PROJECT	

FINAL	SURVEY	DATE
SURVEY	BY	
NOTE	BOOK	
NO.	PLotted	
	Template	
	Areas	
	Checked	


ORIGINAL	SURVEY	DATE
SURVEY	BY	
NOTE	BOOK	
NO.	PLotted	
	Template	
	Areas	
	Checked	

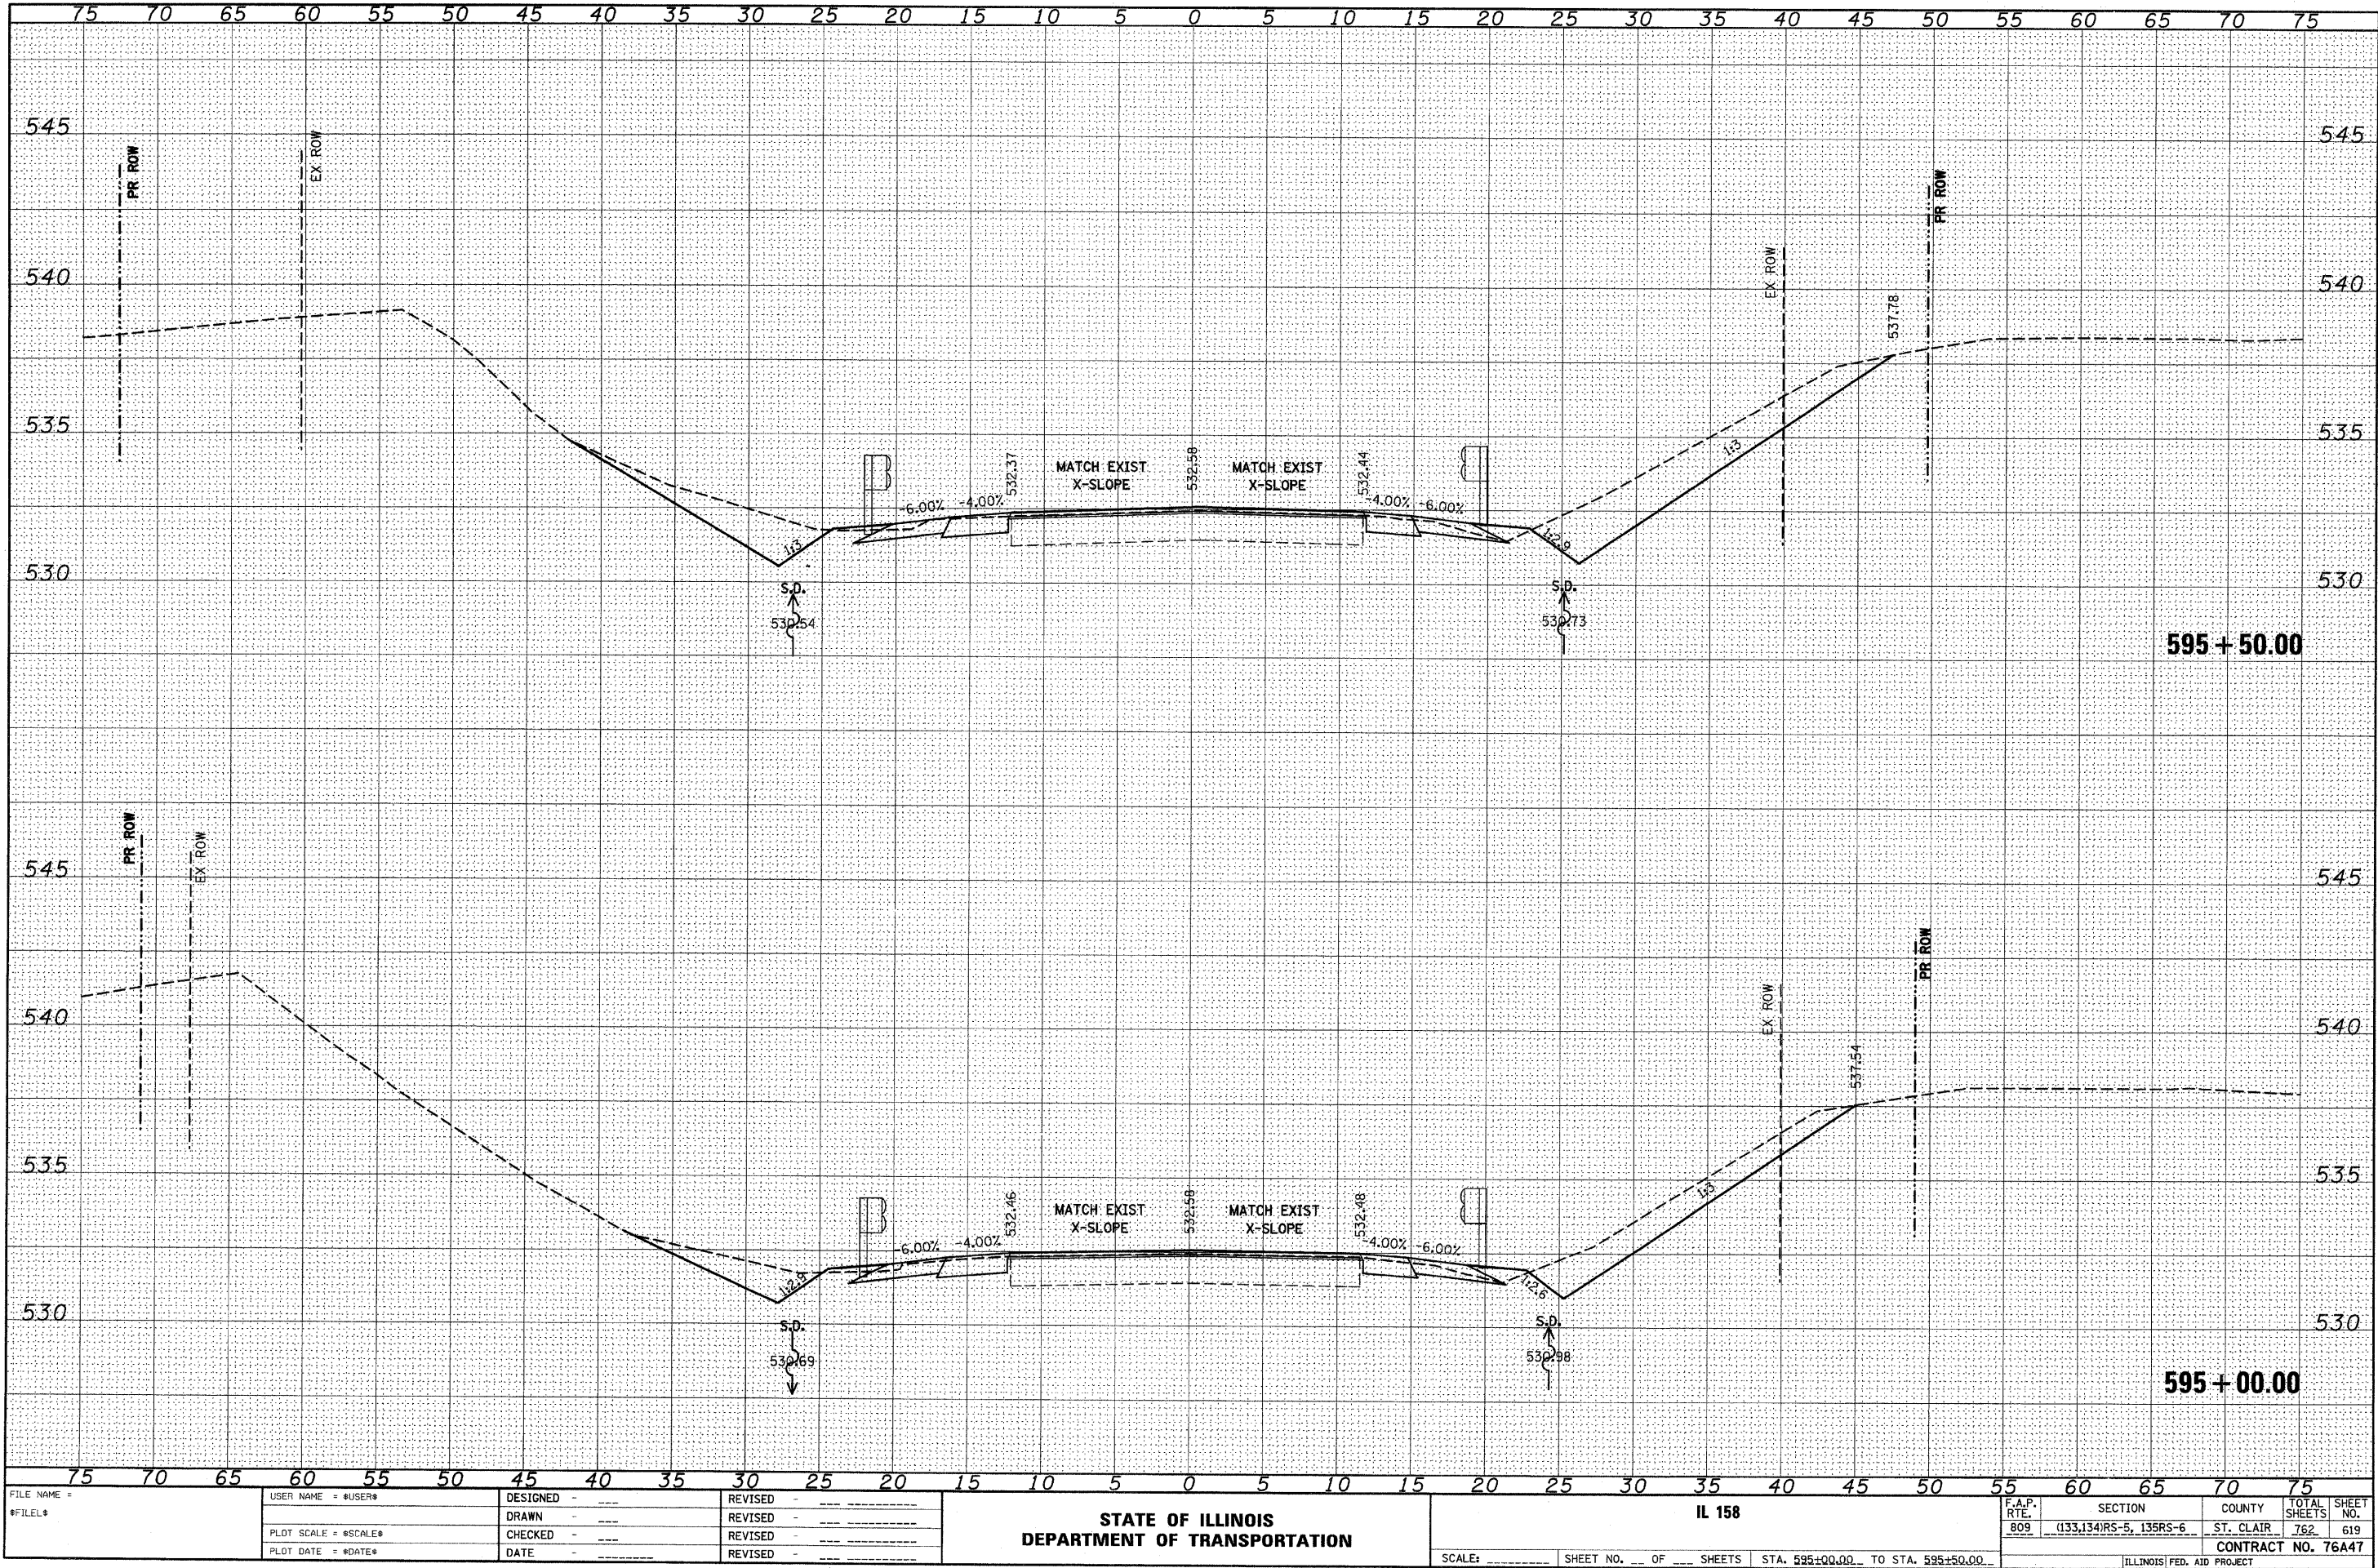

FILE NAME =	USER NAME = #USER#	DESIGNED -	REVISED -	STATE OF ILLINOIS DEPARTMENT OF TRANSPORTATION	IL 158	F.A.P. RTE. 809	SECTION (133,134)RS-5, 135RS-6	COUNTY ST. CLAIR	TOTAL SHEETS 762	SHEET NO. 619
#FILEL#		DRAWN -	REVISED -							
		CHECKED -	REVISED -							
		DATE -	REVISED -							
PLOT SCALE = #SCALE#				SCALE: _____		SHEET NO. ____ OF ____ SHEETS		STA. 595+00.00 TO STA. 595+50.00		CONTRACT NO. 76A47
PLOT DATE = #DATE#										ILLINOIS FED. AID PROJECT

FINAL	DATE
SURVEY	BY
PLOTTED	
TEMPLATE	
NOTE BOOK	
AREAS CHECKED	
NO.	


ORIGINAL	DATE
SURVEY	BY
PLOTTED	
TEMPLATE	
NOTE BOOK	
AREAS CHECKED	
NO.	

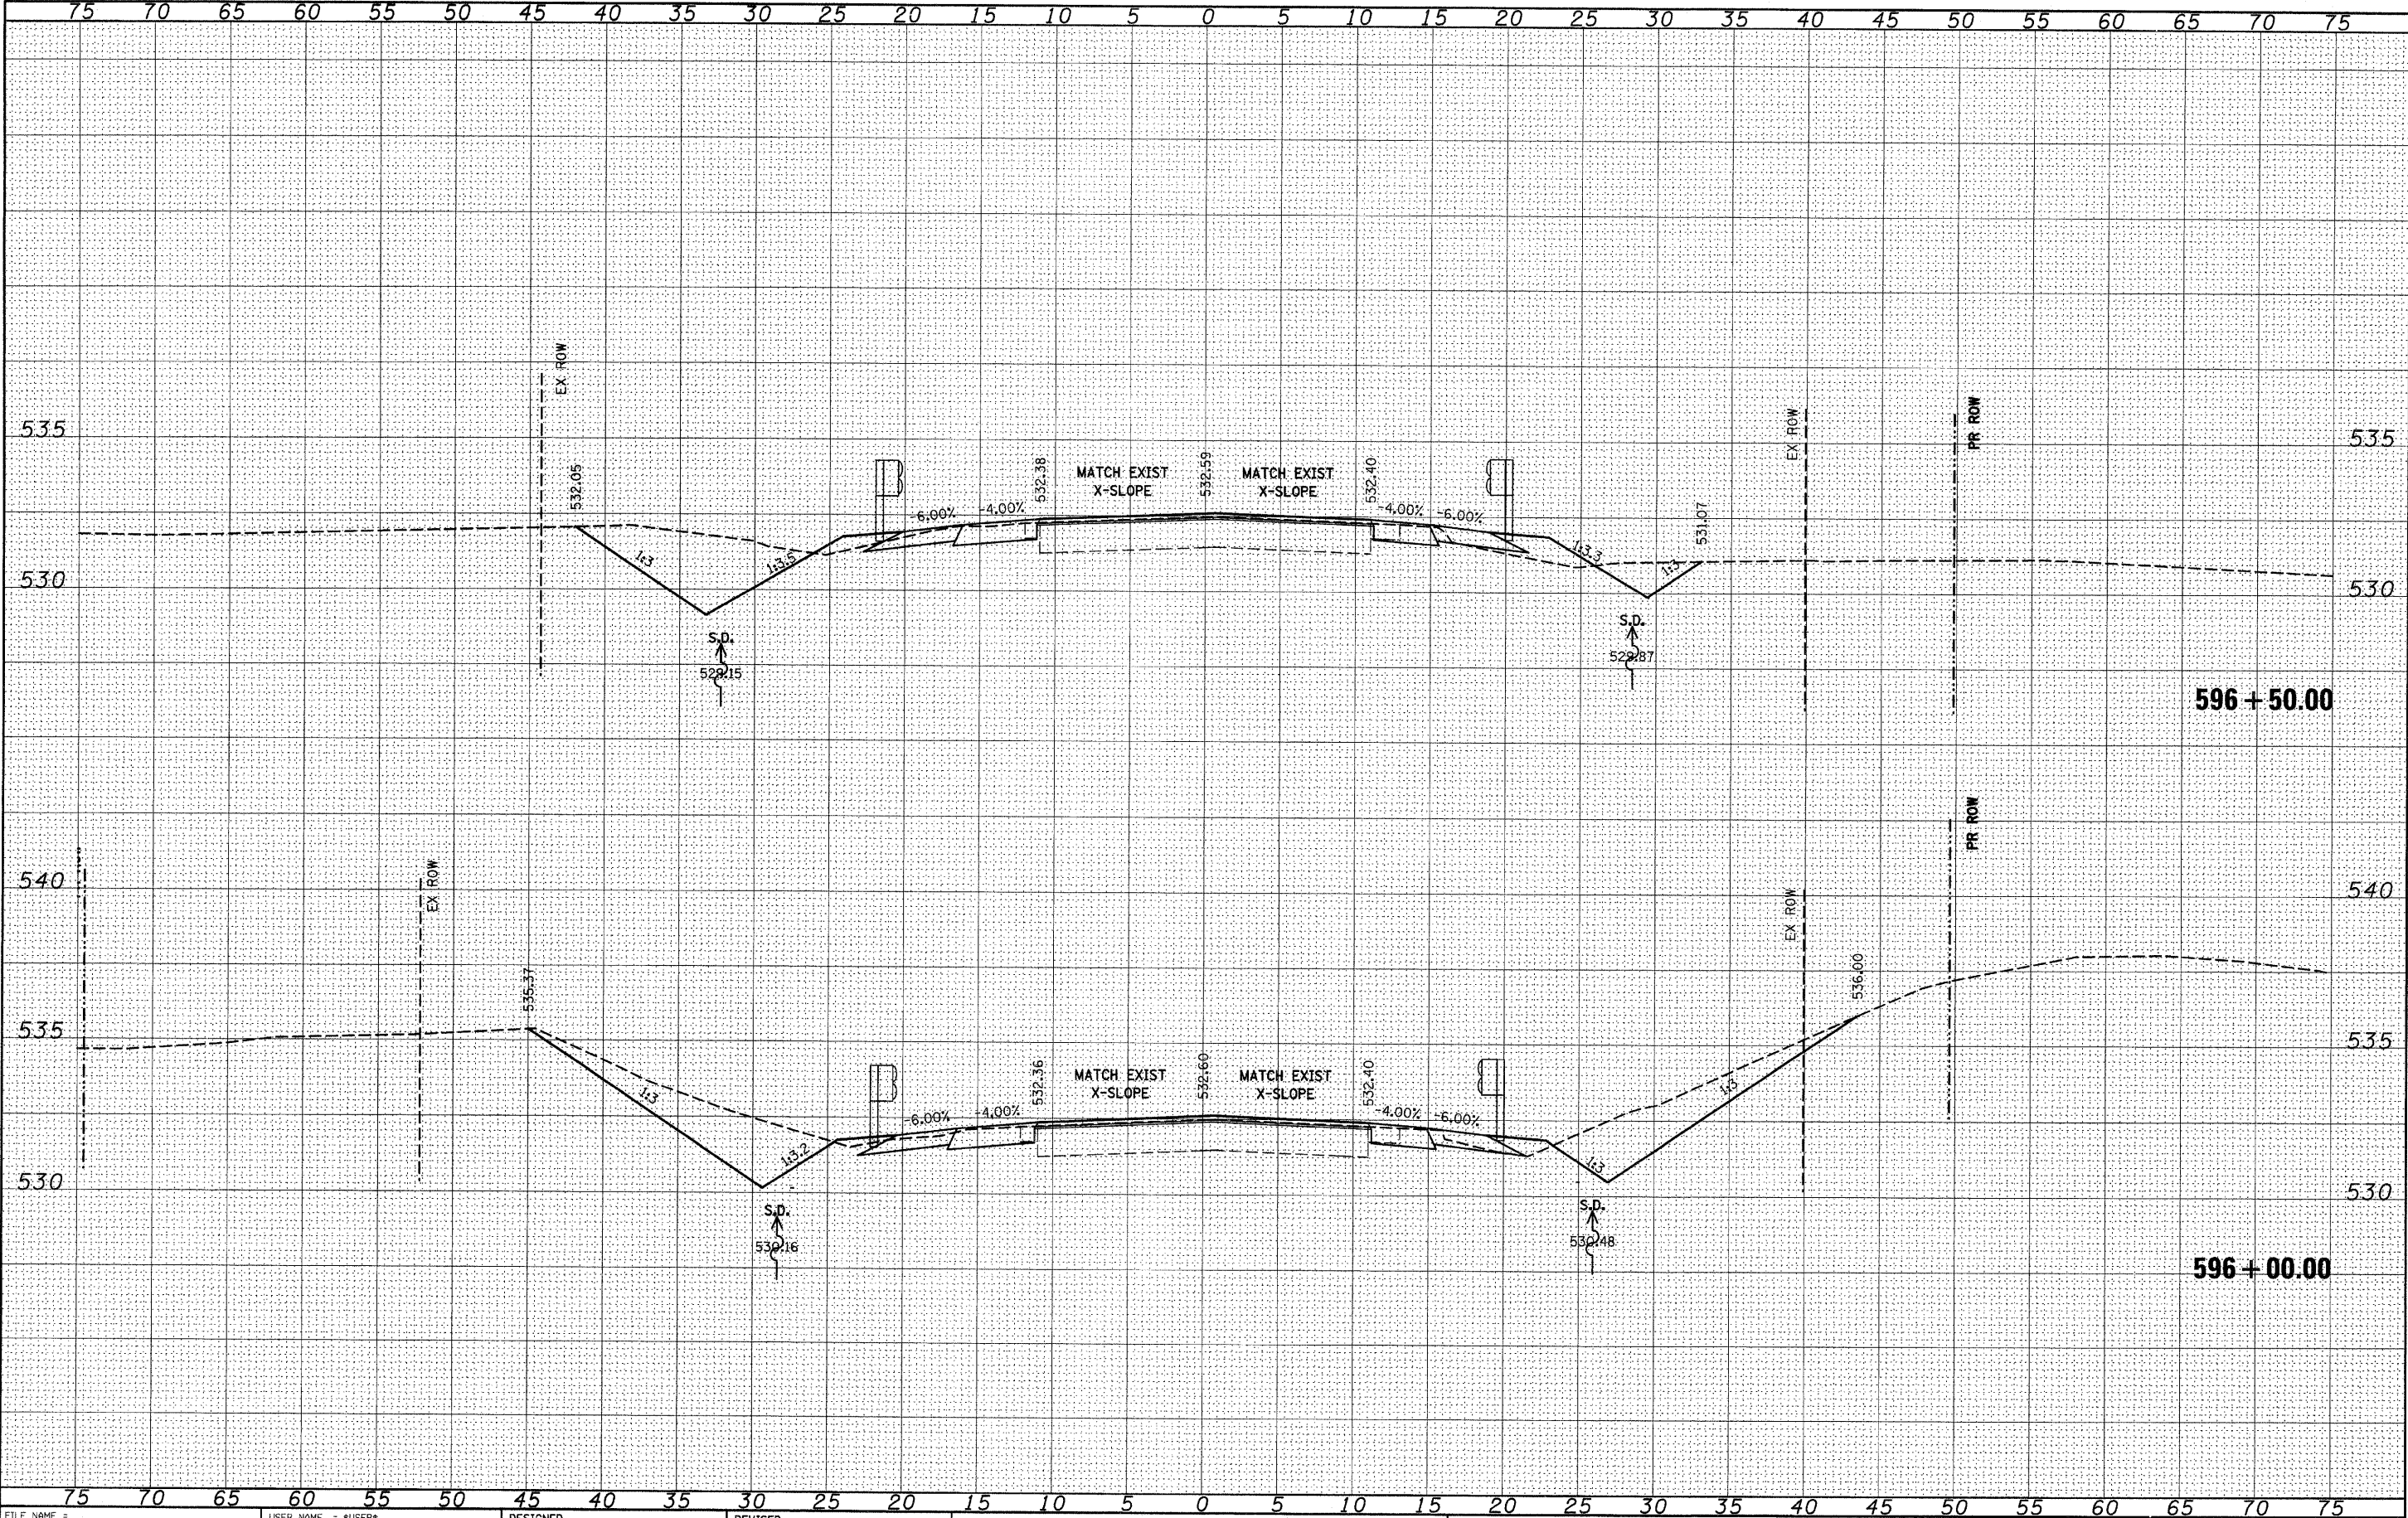

FILE NAME =	USER NAME = \$USER\$	DESIGNED -	REVISED -	STATE OF ILLINOIS DEPARTMENT OF TRANSPORTATION		IL 158		F.A.P. RTE. 809		SECTION 133,134/RS-5, 135RS-6	COUNTY ST. CLAIR	TOTAL SHEETS 762	SHEET NO. 620
#FILE#		DRAWN -	REVISED -			SCALE: _____		SHEET NO. ____ OF ____ SHEETS		STA. 596+00.00 TO STA. 596+50.00		CONTRACT NO. 76A47	
PLOT SCALE = \$SCALE\$		CHECKED -	REVISED -							ILLINOIS FED. AID PROJECT			
PLOT DATE = \$DATE\$		DATE -	REVISED -										


DATE	BY	SURVEYED	PLOTTED	NOTED	CHECKED
FINAL					
SURVEY					
NOTE BOOK					
NO.					

DATE	BY	SURVEYED	PLOTTED	NOTED	CHECKED
ORIGINAL					
SURVEY					
NOTE BOOK					
NO.					

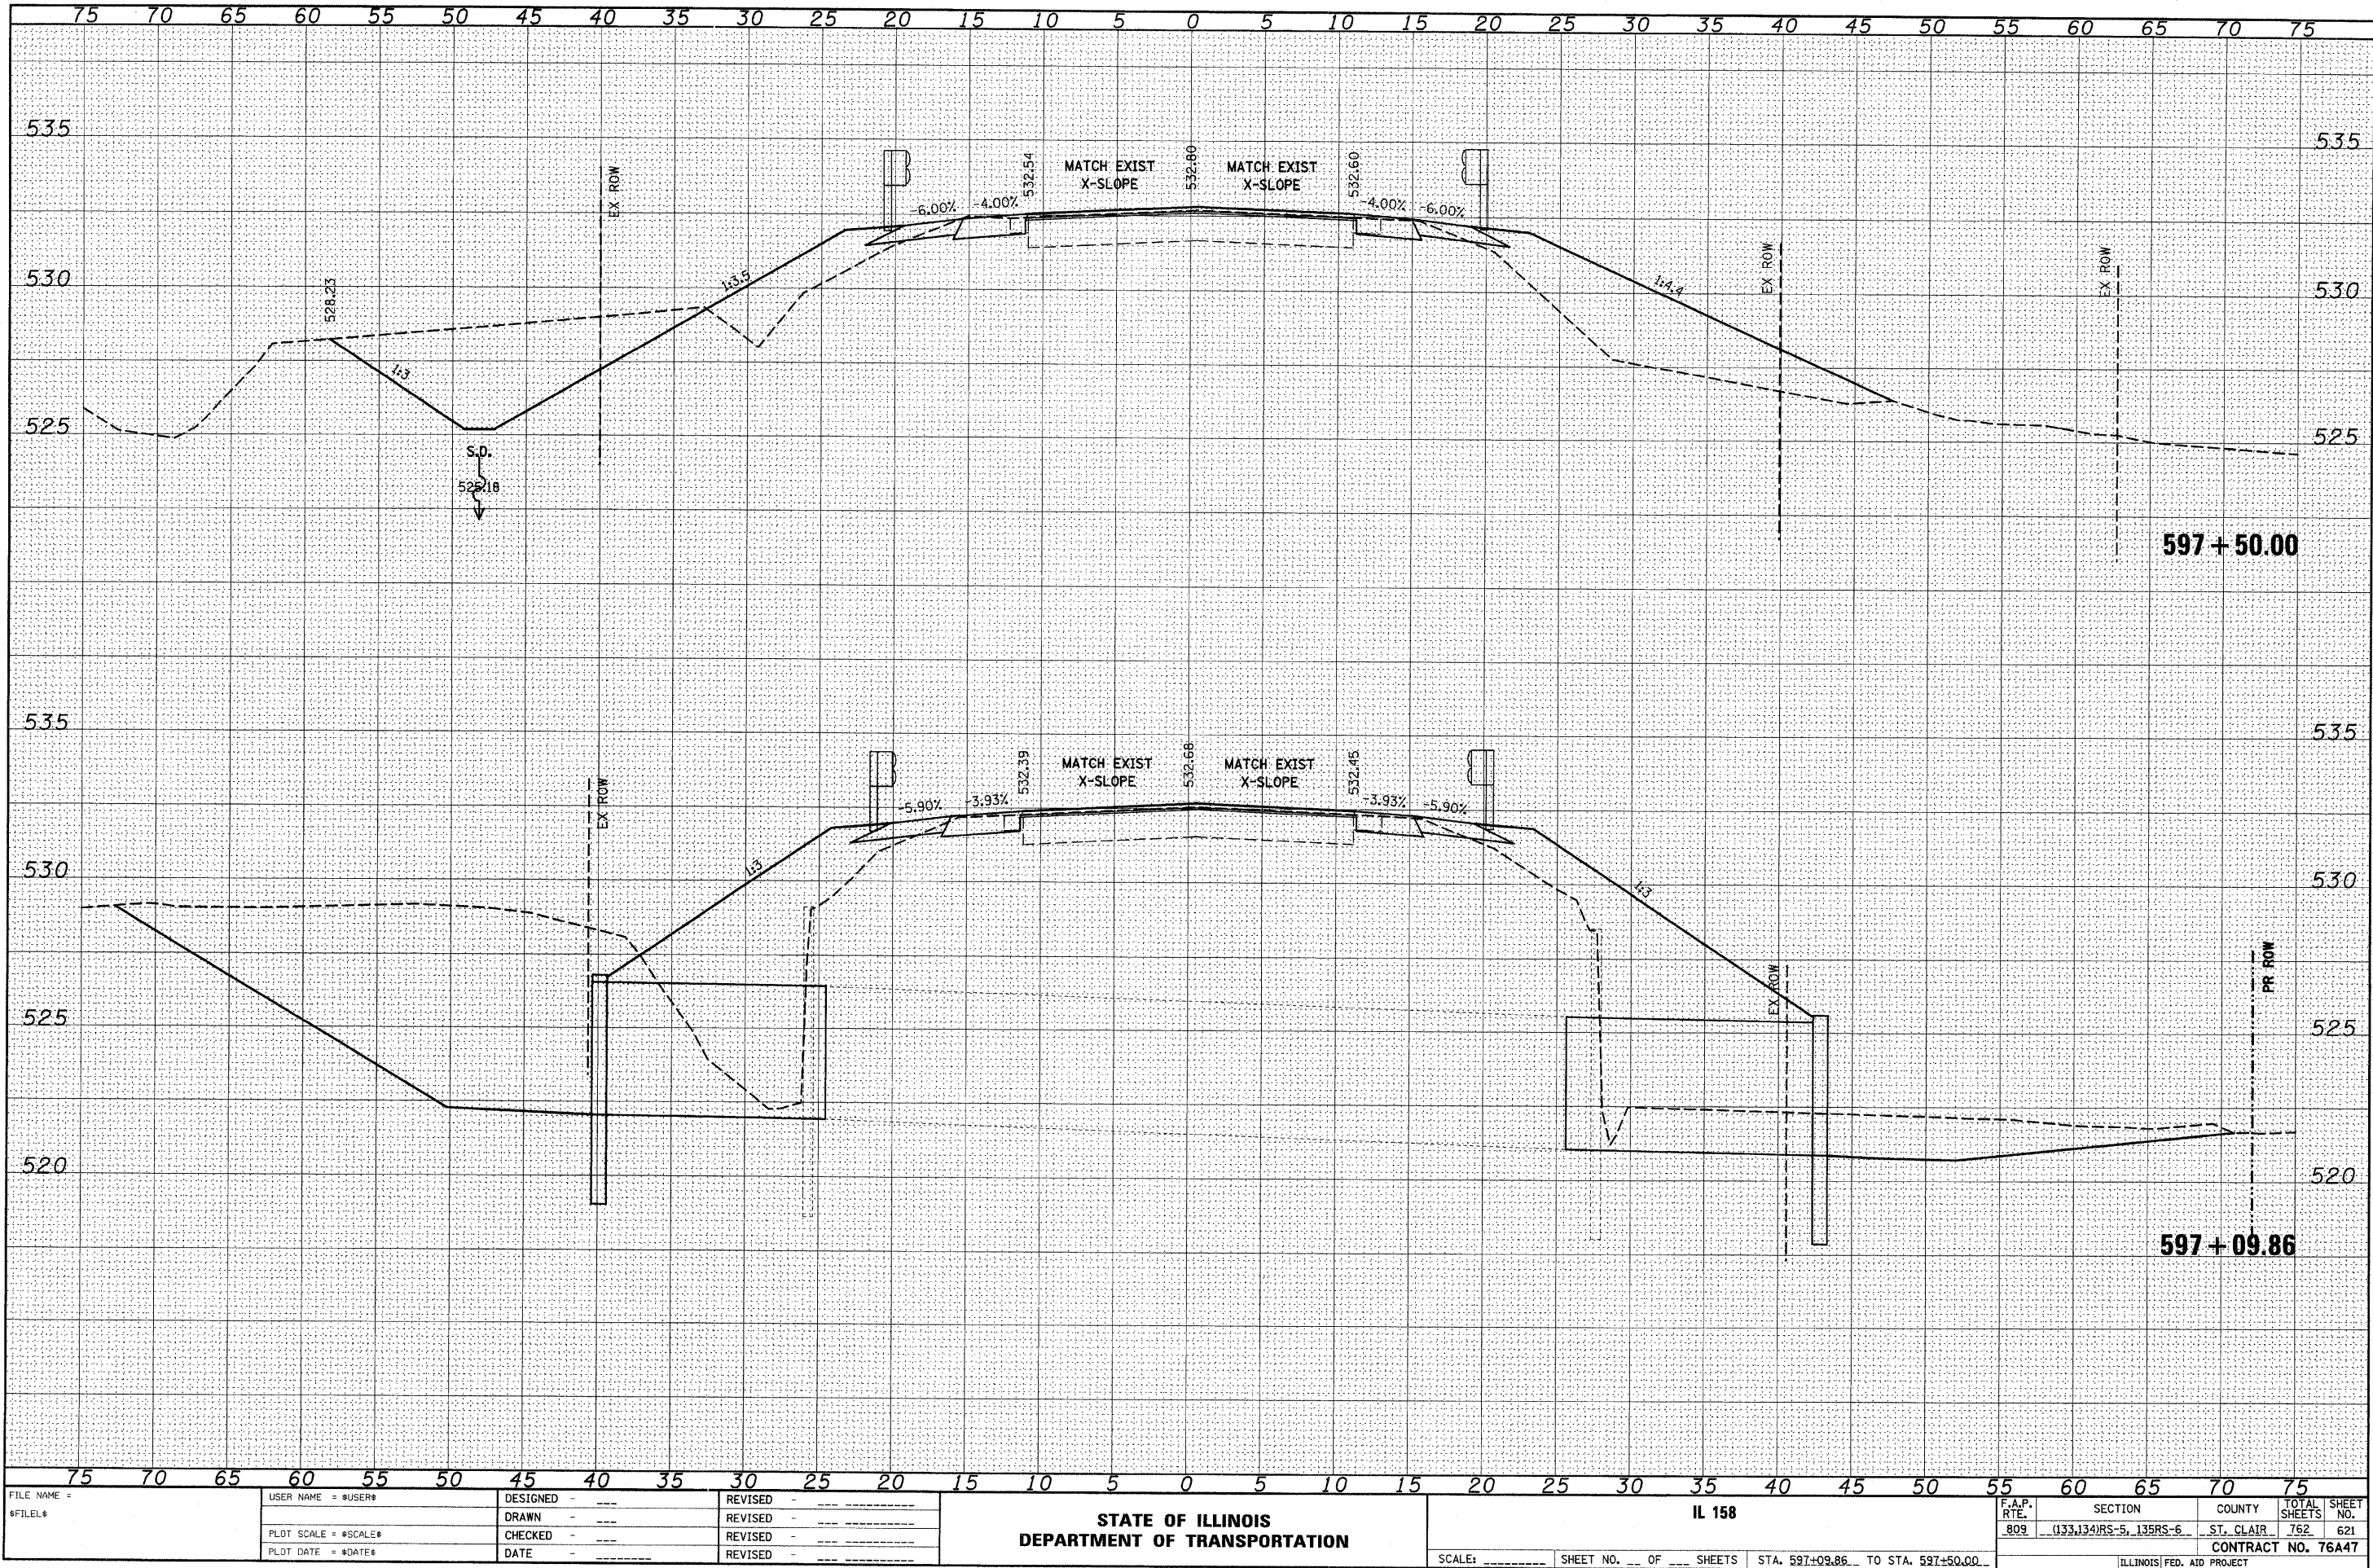


FINAL SURVEY NO.	SURVEYED PLOTTED TEMPLATE AREAS CHECKED	BY	DATE
------------------	---	----	------

ORIGINAL SURVEY NO.	SURVEYED PLOTTED TEMPLATE AREAS CHECKED	BY	DATE
---------------------	---	----	------

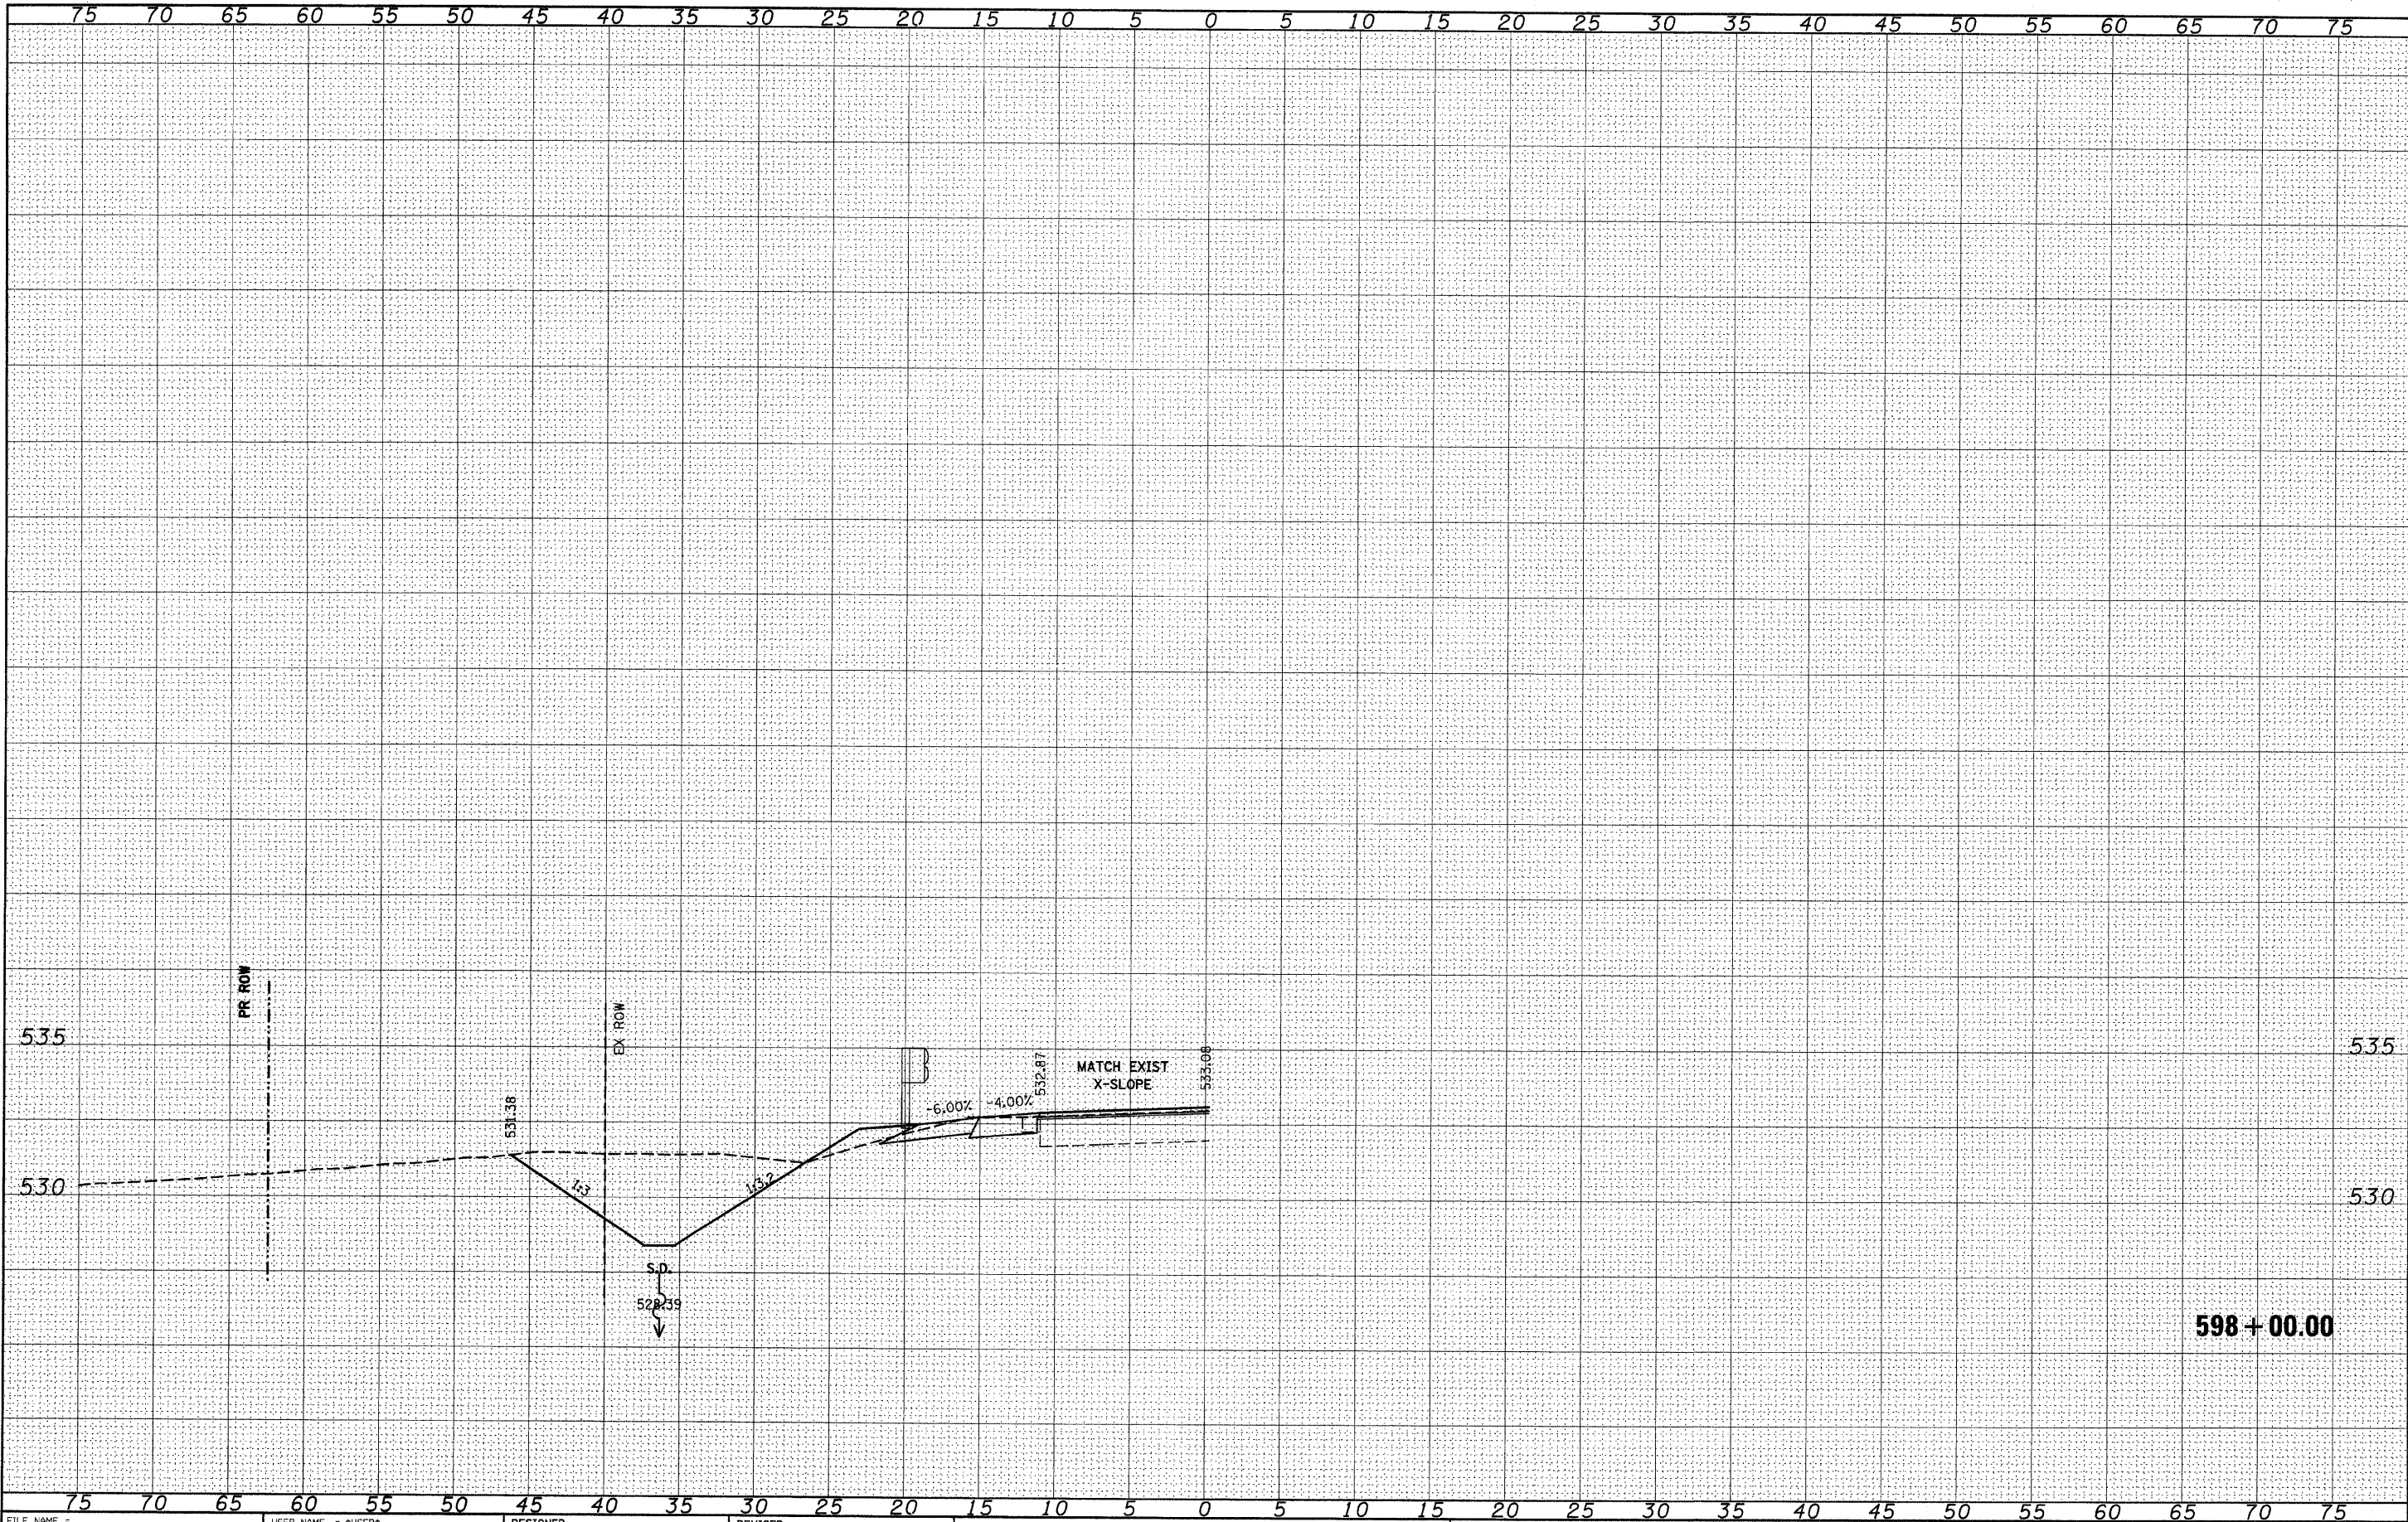


FILE NAME =	USER NAME = \$USER\$	DESIGNED -	REVISED -	STATE OF ILLINOIS DEPARTMENT OF TRANSPORTATION		IL 158		F.A.P. RTE. 809	SECTION (133,134)RS-5, 135RS-6	COUNTY ST. CLAIR	TOTAL SHEETS 762	SHEET NO. 622	
\$FILEL\$		DRAWN -	REVISED -					CONTRACT NO. 76A47		ILLINOIS FED. AID PROJECT			
PLOT SCALE = \$SCALE\$		CHECKED -	REVISED -			SCALE: _____		SHEET NO. ___ OF ___ SHEETS		STA. 598+00.00 TO STA. 598+00.00			
PLOT DATE = \$DATE\$		DATE -	REVISED -										

ORIGINAL SURVEY	SURVEYED PLOTTED TEMPLATE	BY	DATE
NOTE BOOK	AREAS		
NO.	AREAS CHECKED		

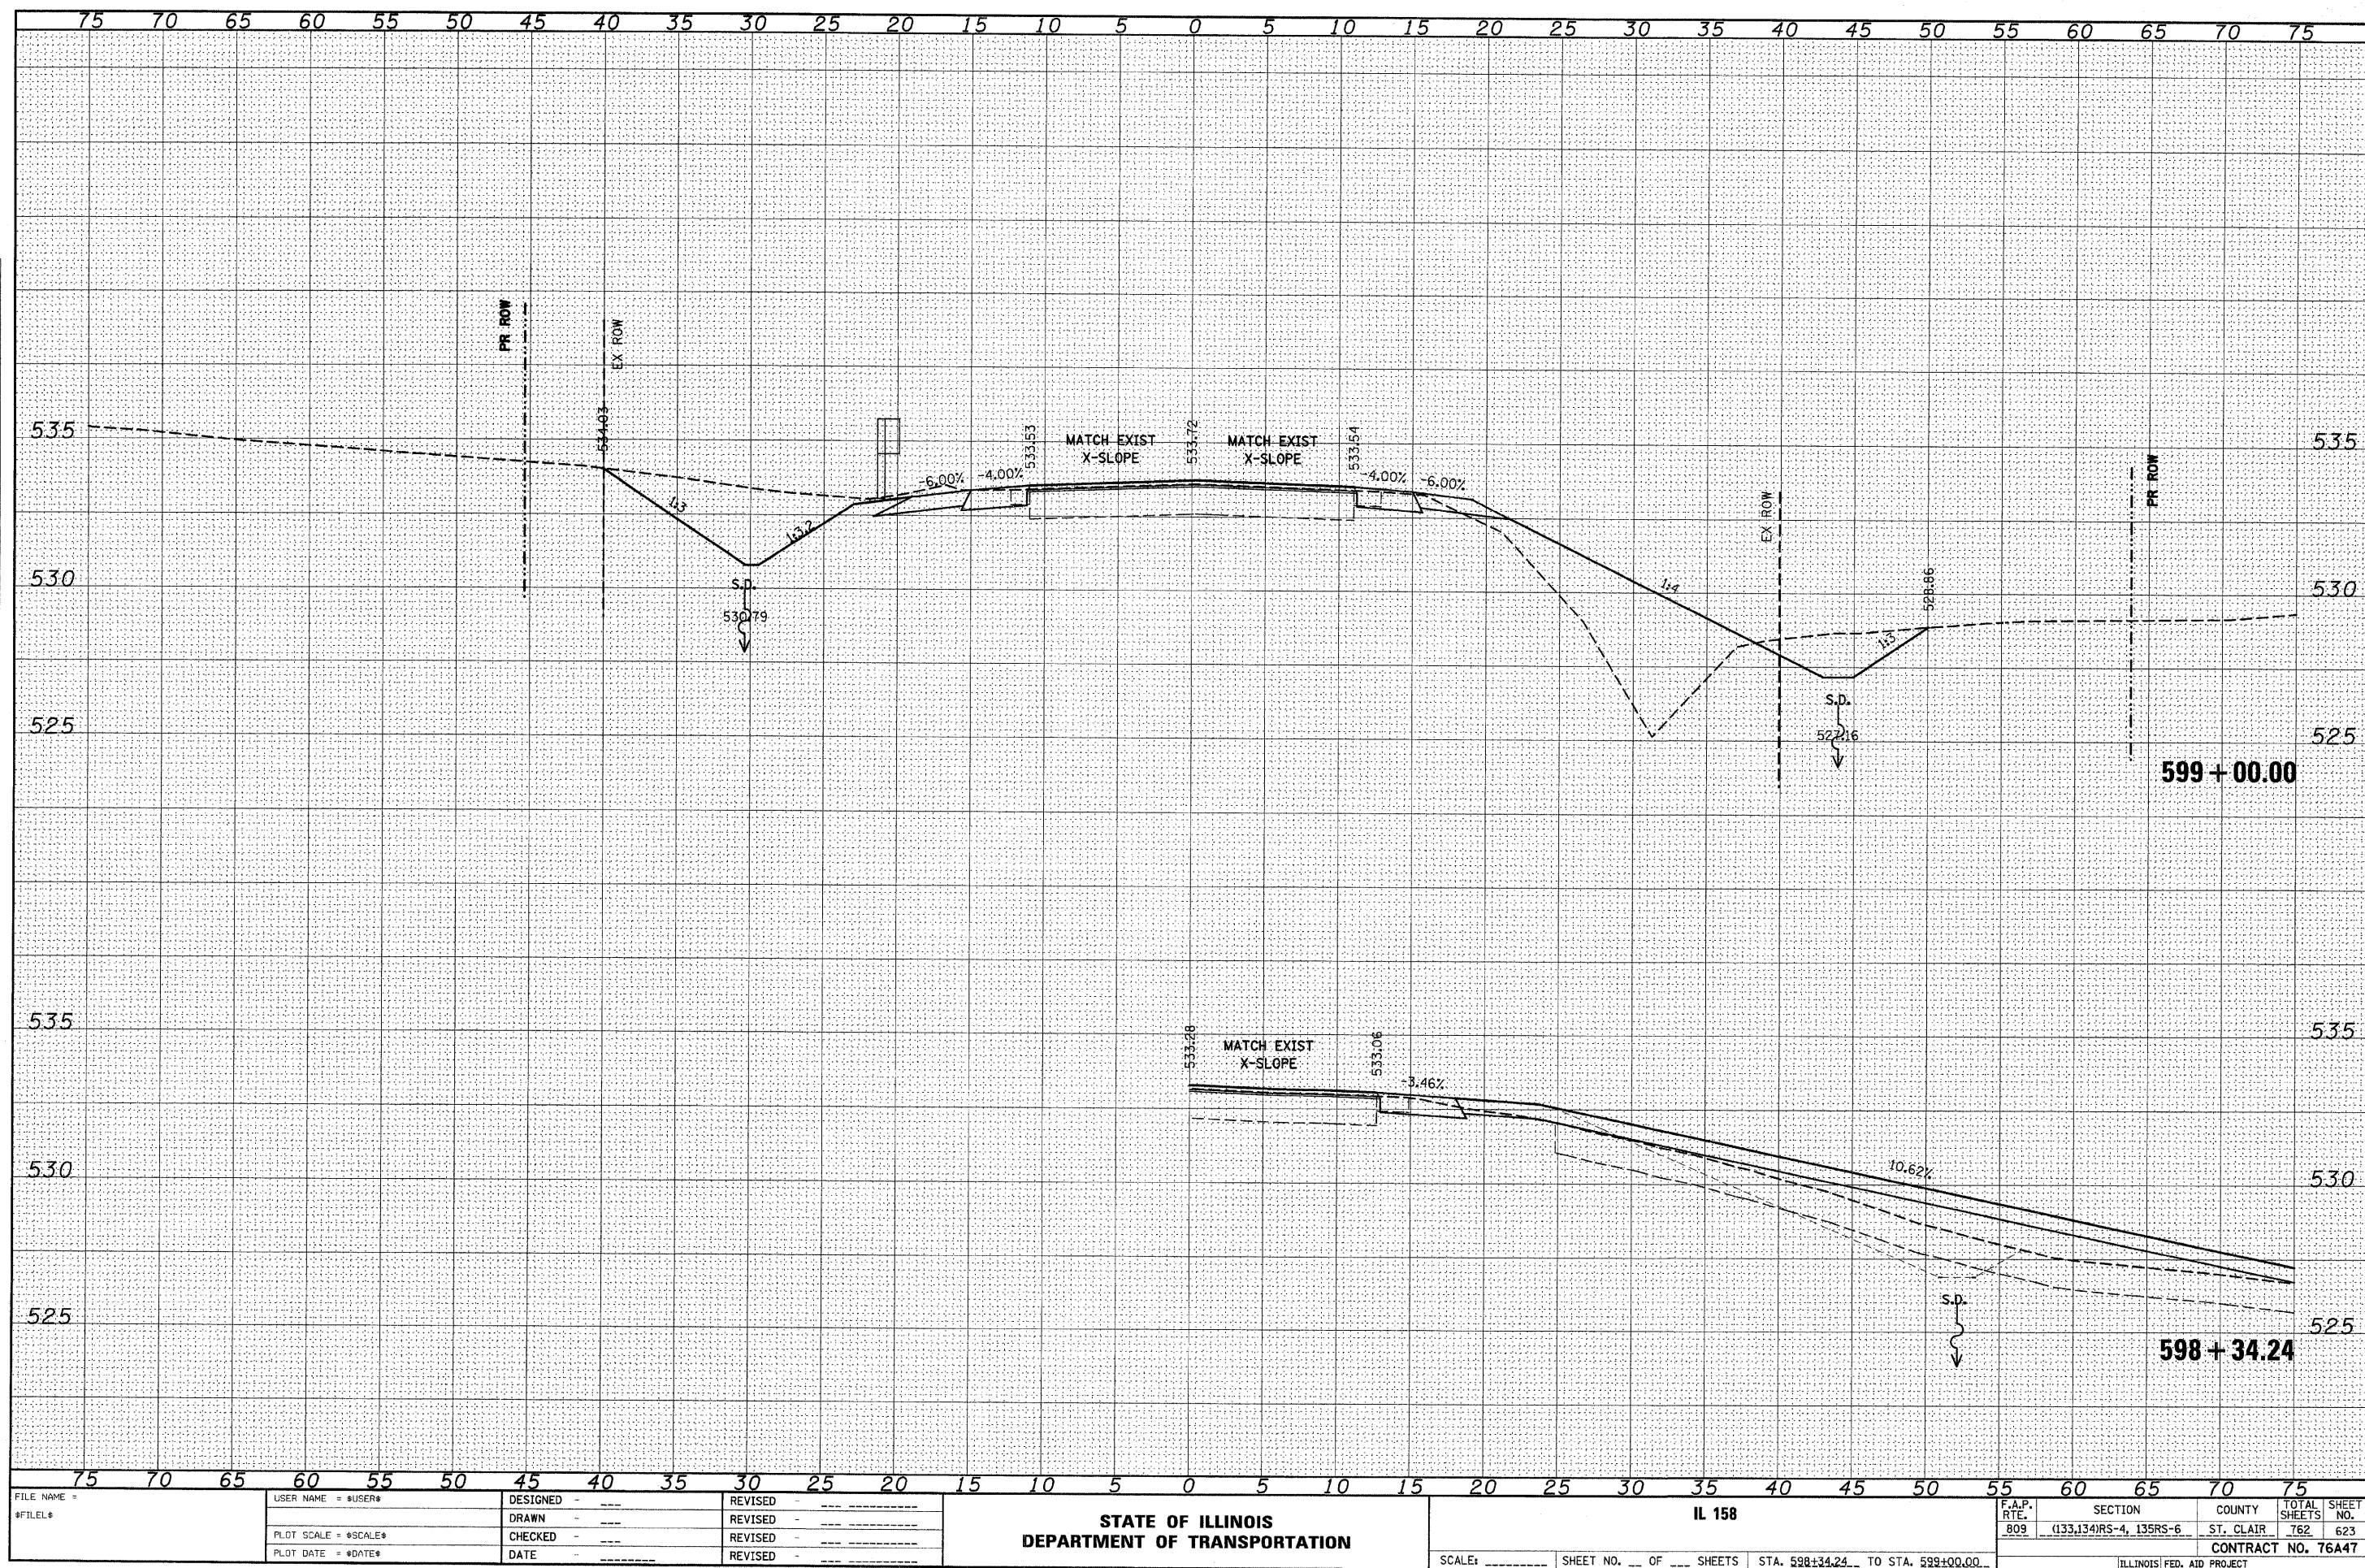

DATE	BY	SYNOPSIS	PLOTTED	AREAS CHECKED
		NO.		


DATE	BY	SYNOPSIS	PLOTTED	AREAS CHECKED
		NO.		

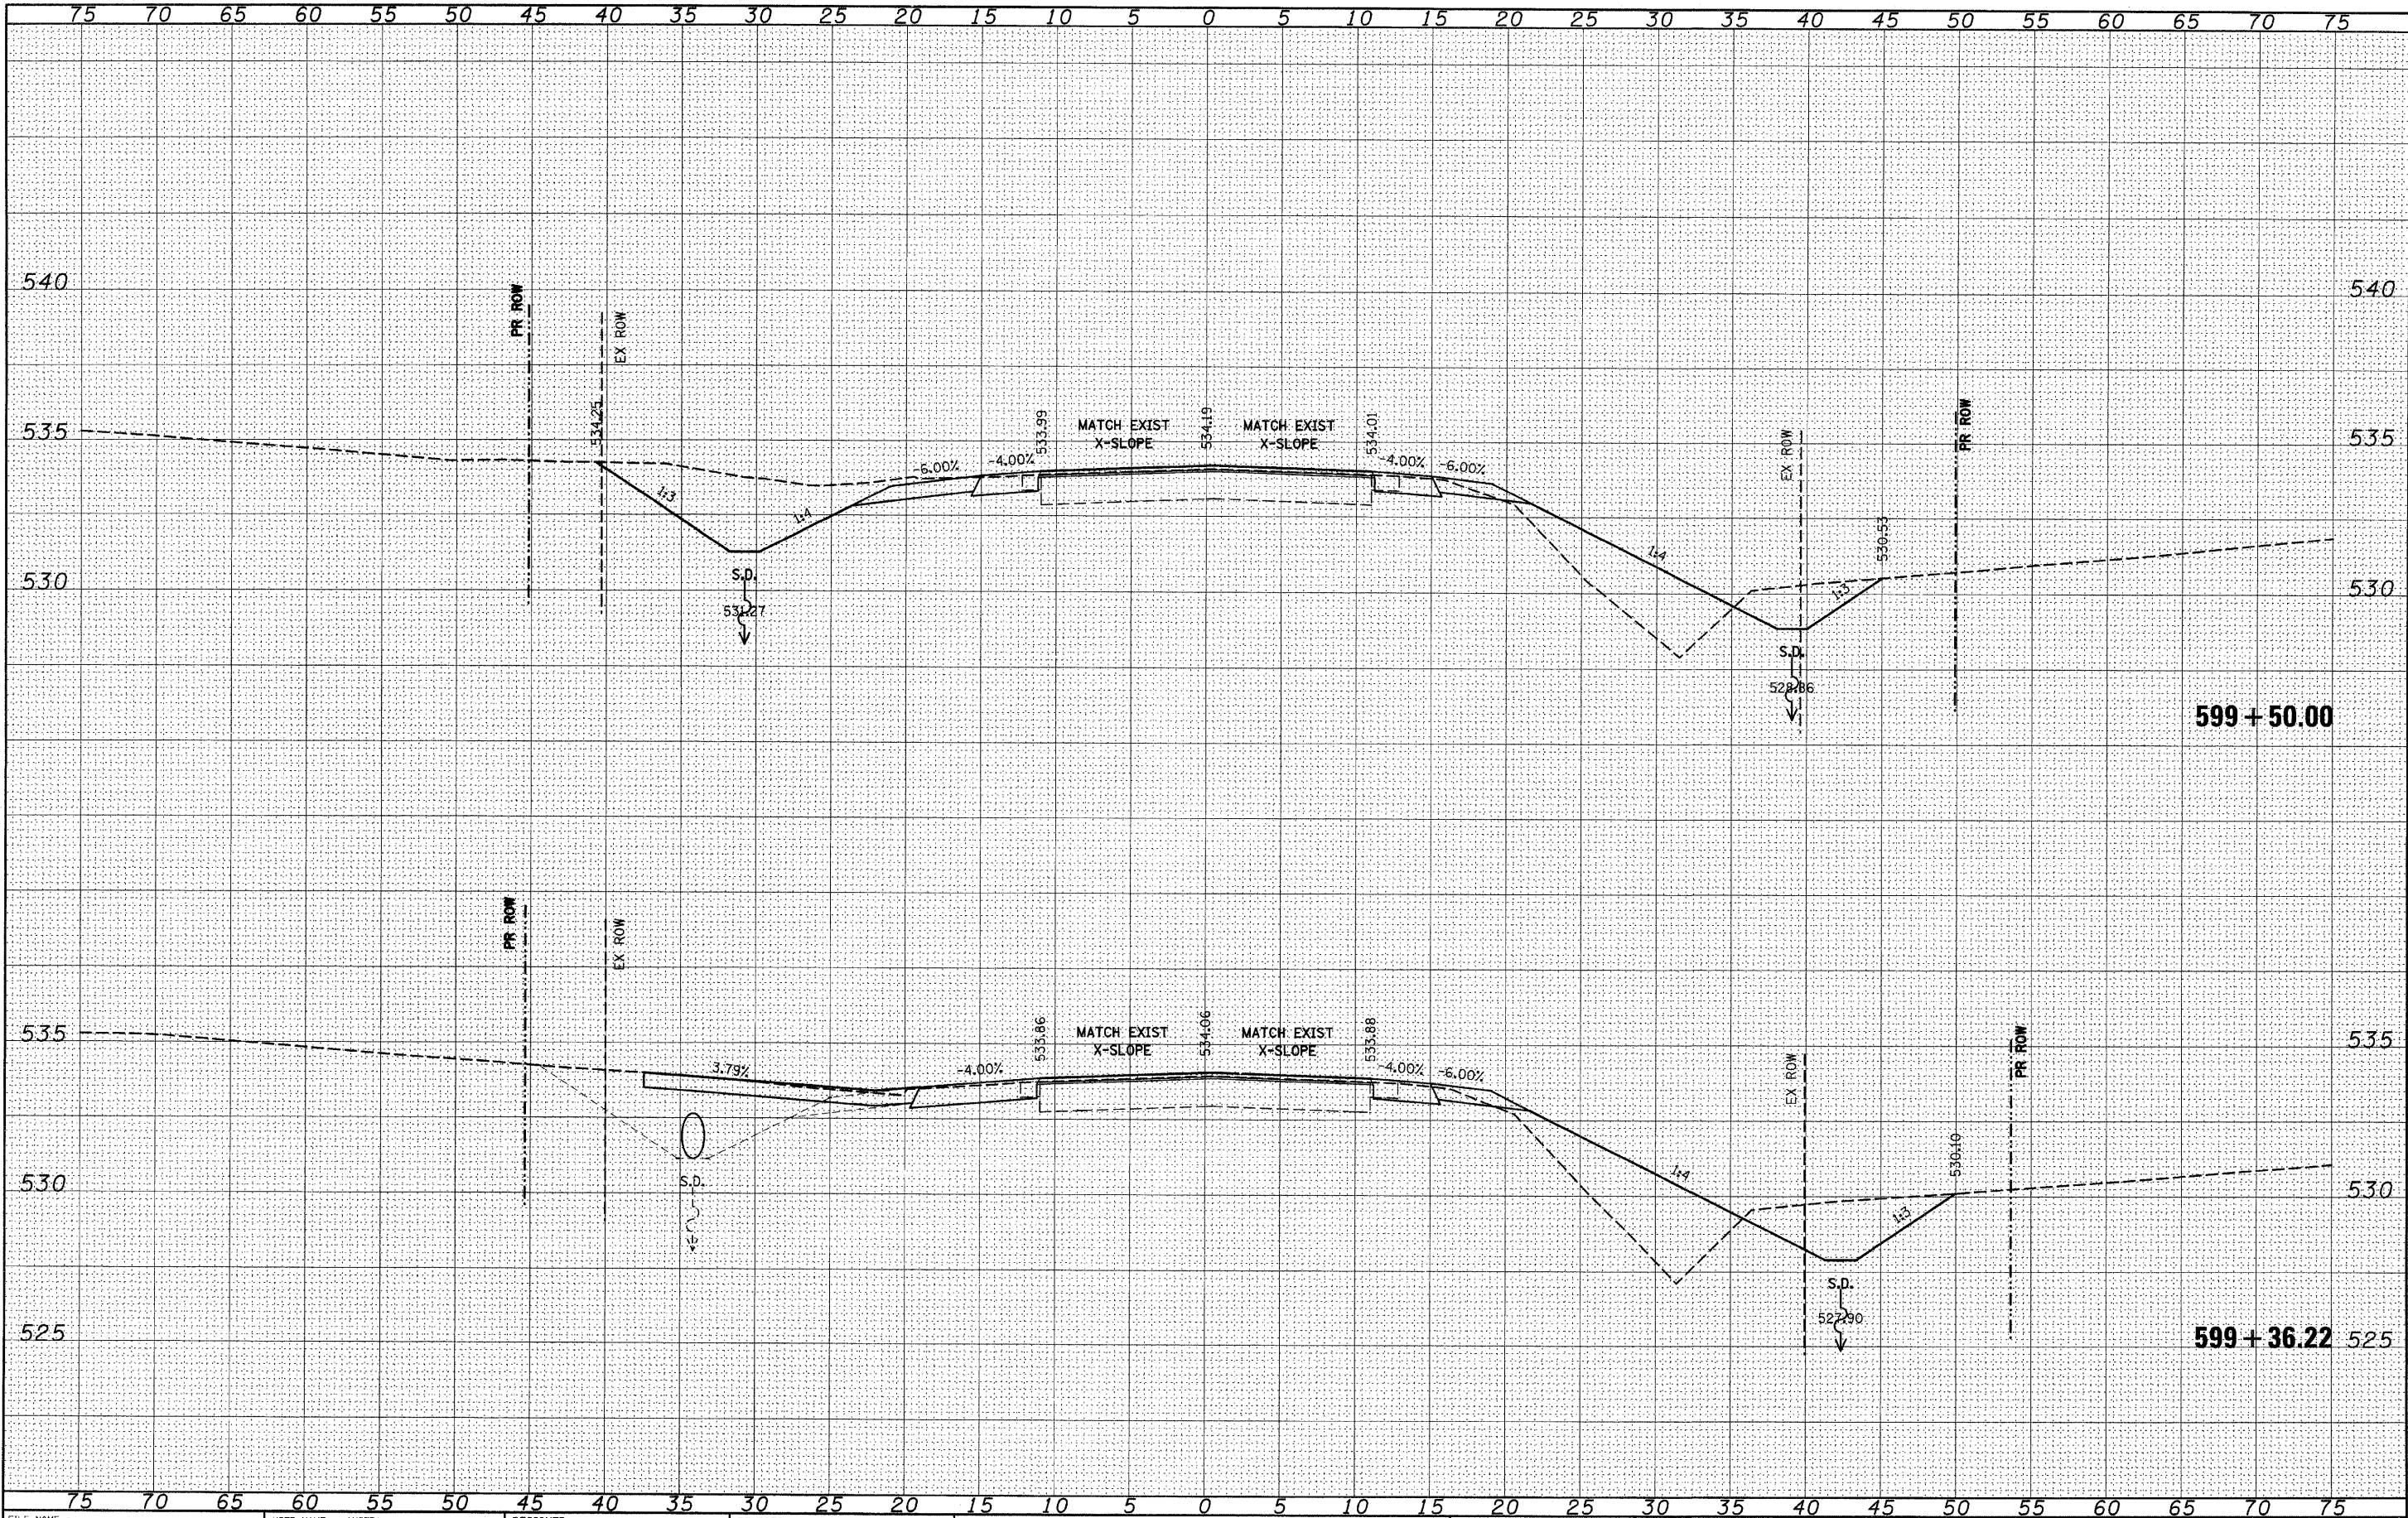

FILE NAME =	USER NAME = #USER#	DESIGNED -	REVISED -	STATE OF ILLINOIS DEPARTMENT OF TRANSPORTATION		IL 158		F.A.P. SECTION COUNTY TOTAL SHEETS SHEET NO. 809 (133,134)RS-4, 135RS-6 ST. CLAIR 762 624	
#FILE#		DRAWN -	REVISED -			SCALE: SHEET NO. OF SHEETS STA. 599+36.22 TO STA. 599+50.00		CONTRACT NO. 76A47	
		CHECKED -	REVISED -					ILLINOIS FED. AID PROJECT	
		DATE -	REVISED -						

DATE	BY	SURVEYED	PLOTTED	NOTED	CHECKED
NO.					


DATE	BY	SURVEYED	PLOTTED	NOTED	CHECKED
NO.					

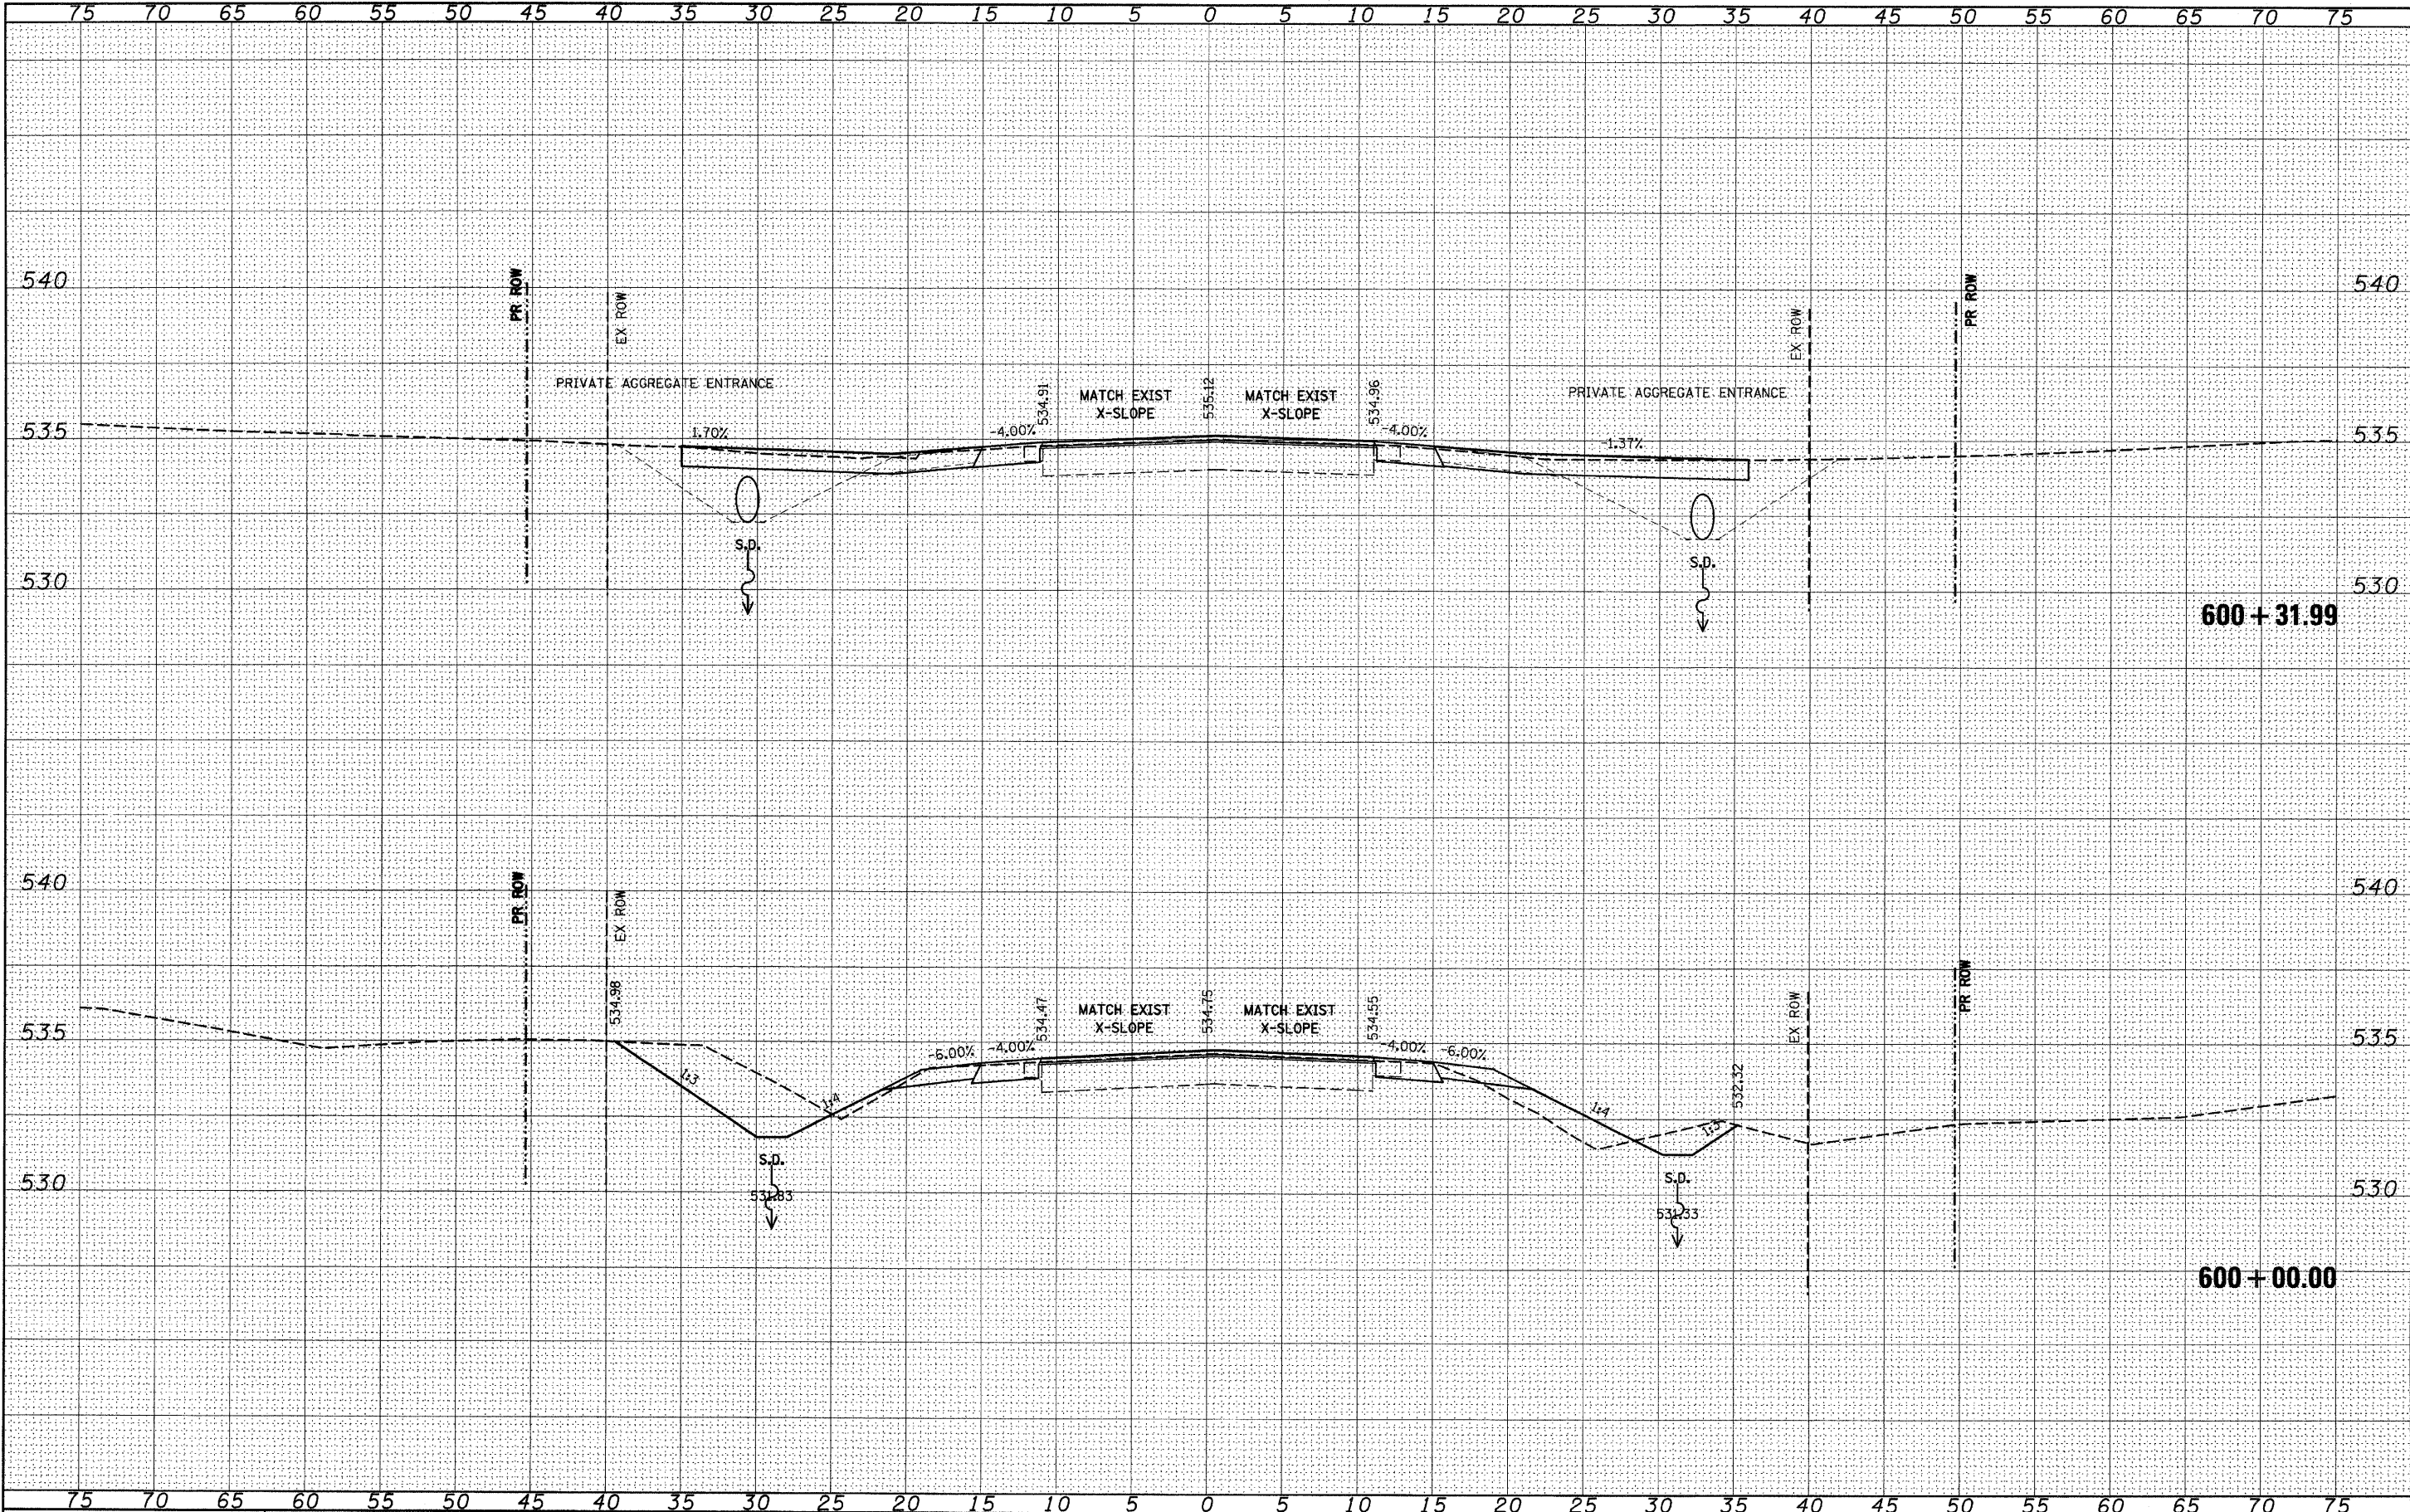

FILE NAME =	USER NAME = \$USER\$	DESIGNED -	REVISED -	STATE OF ILLINOIS DEPARTMENT OF TRANSPORTATION	IL 158	SCALE: _____ SHEET NO. ____ OF ____ SHEETS STA. 600+00.00 TO STA. 600+31.99	F.A.P. RTE. 809	SECTION (133,134)RS-4, 135RS-6	COUNTY ST. CLAIR	TOTAL SHEETS 762	SHEET NO. 625
\$FILE\$		DRAWN -	REVISED -								
		CHECKED -	REVISED -								
		DATE -	REVISED -								

FINAL	SURVEYED	BY	DATE
SURVEY	PLOTTED		
NOTE BOOK	TEMPLATE		
NO.	AREAS CHECKED		


ORIGINAL	SURVEYED	BY	DATE
SURVEY	PLOTTED		
NOTE BOOK	TEMPLATE		
NO.	AREAS CHECKED		

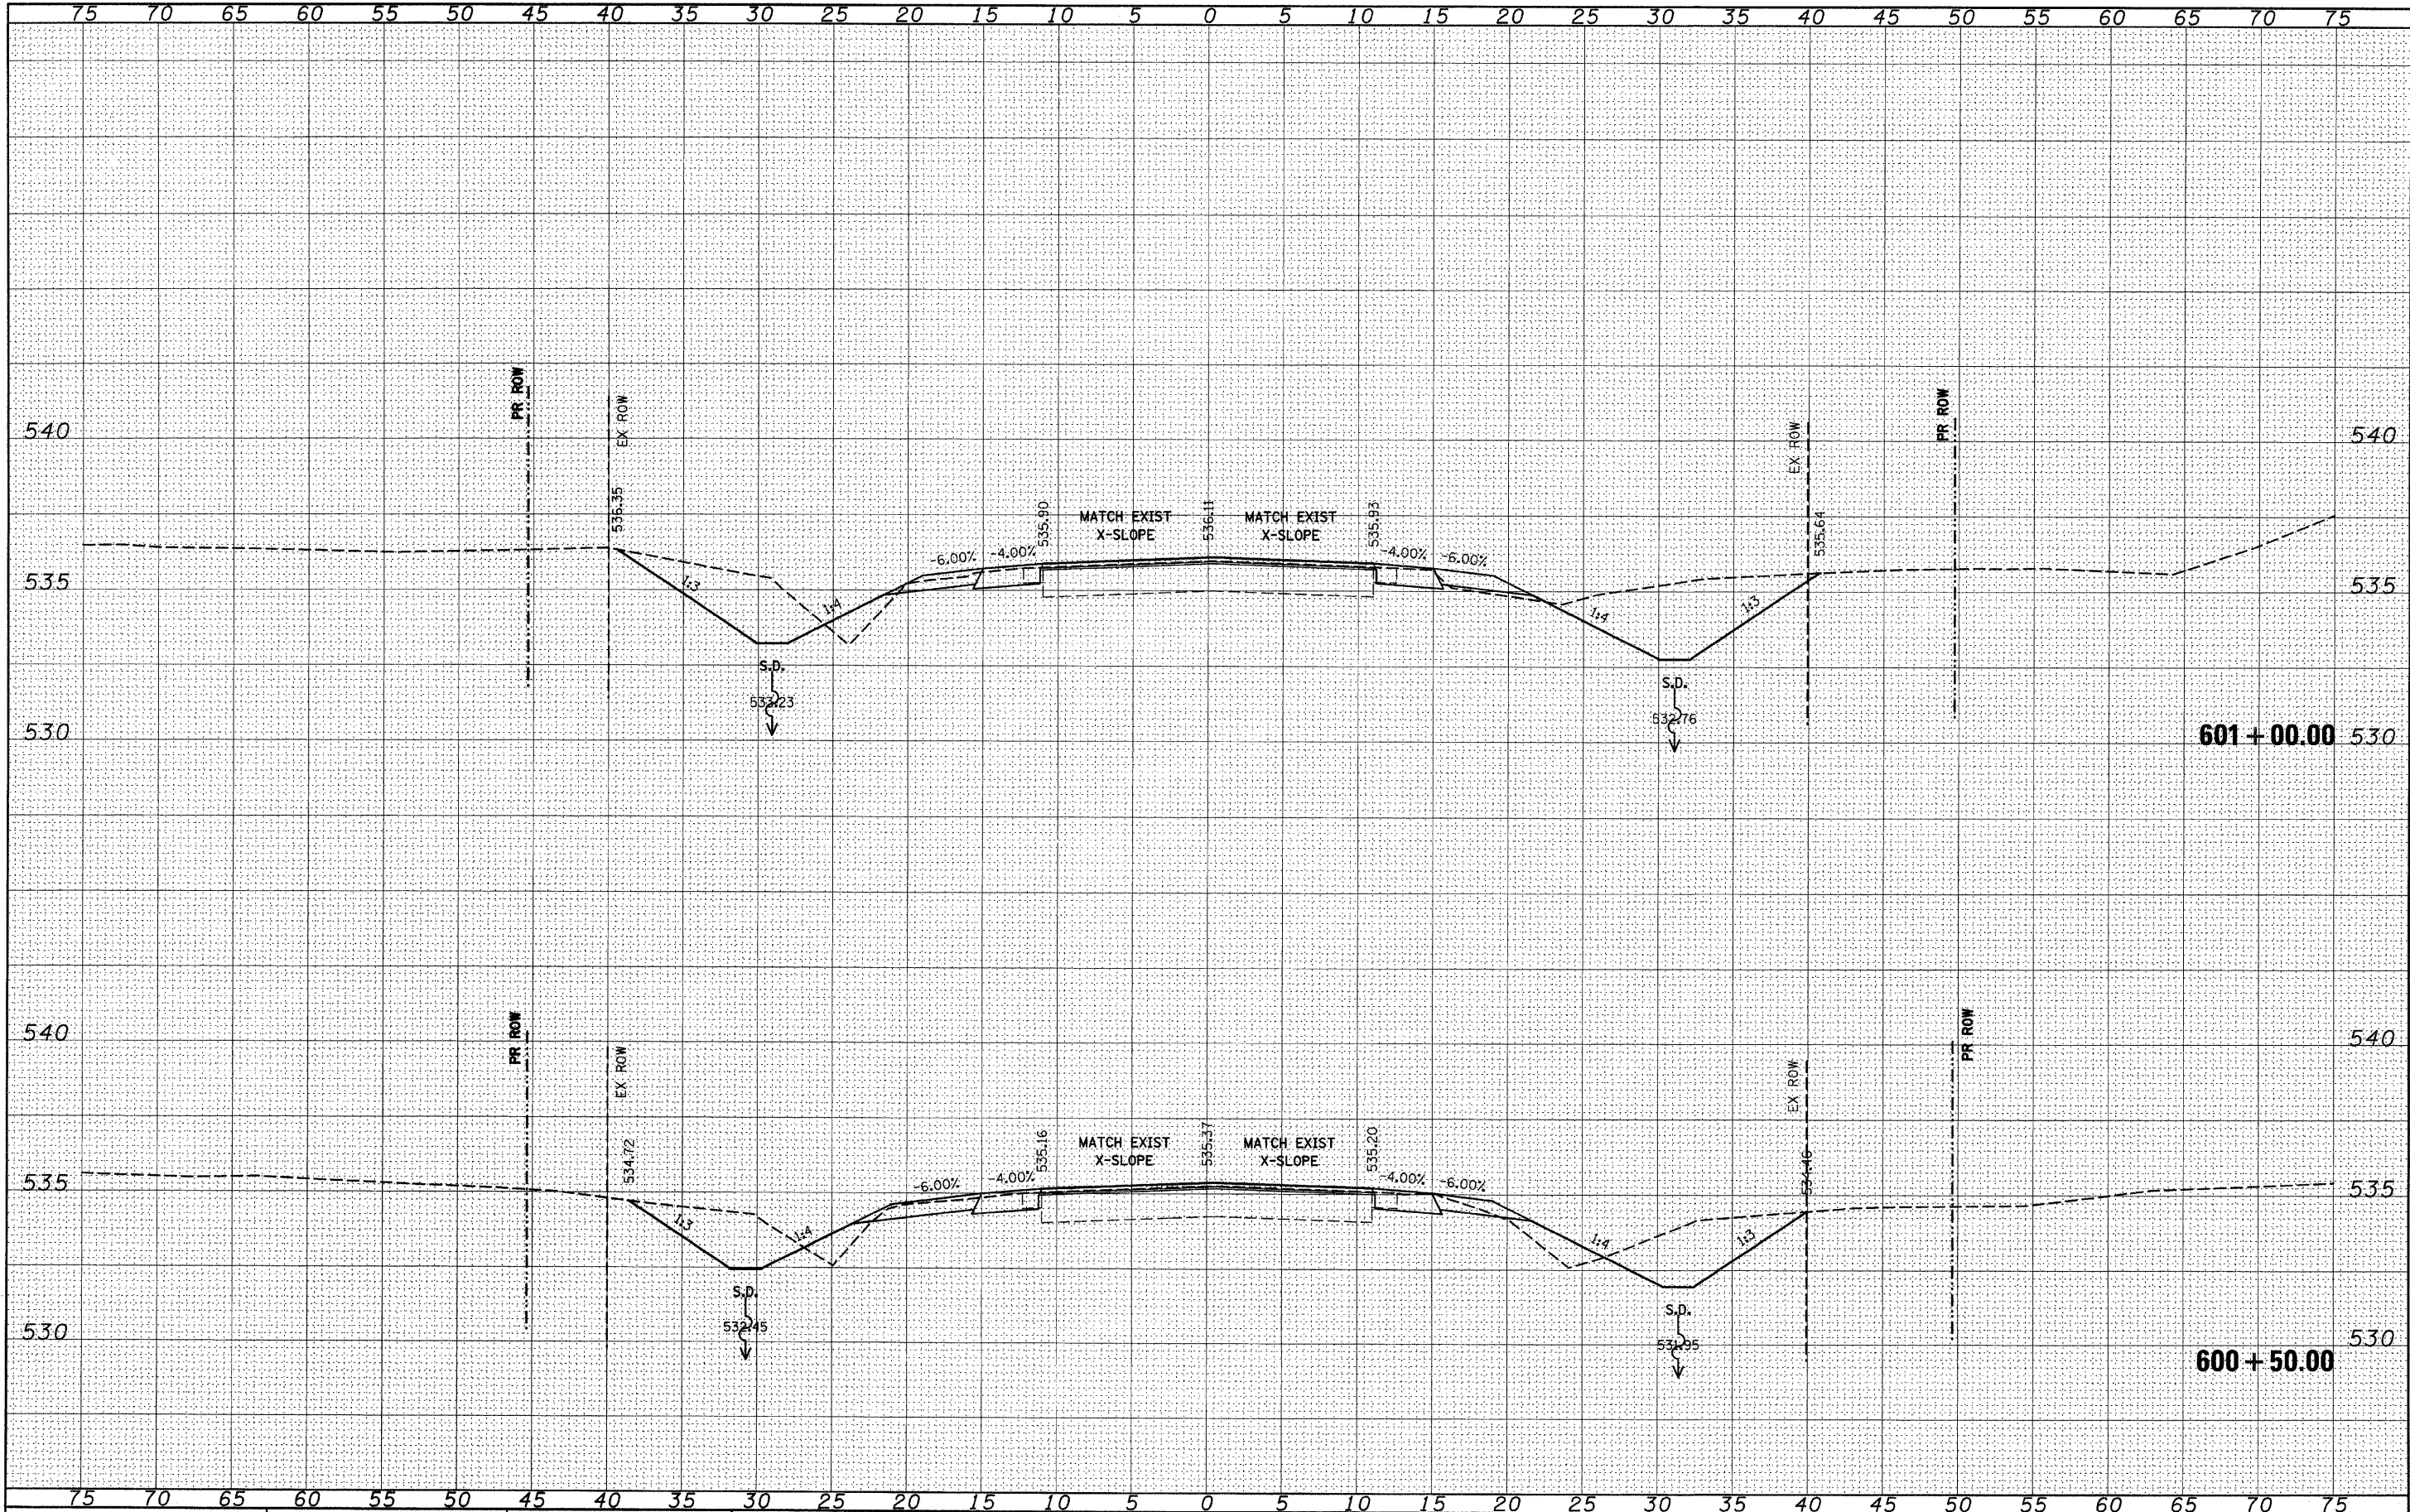

FILE NAME =	USER NAME = #USER#	DESIGNED -	REVISED -	STATE OF ILLINOIS DEPARTMENT OF TRANSPORTATION	IL 158	SCALE: _____	SHEET NO. ____ OF ____ SHEETS	STA. 600+50.00 TO STA. 601+00.00	F.A.P. RTE.	SECTION	COUNTY	TOTAL SHEETS	SHEET NO.
#FILE#		DRAWN -	REVISED -						809	(133,134)RS-4, 135RS-6	ST. CLAIR	762	626
PLOT SCALE = #SCALE#		CHECKED -	REVISED -						CONTRACT NO. 76A47				
PLOT DATE = #DATE#		DATE -	REVISED -						ILLINOIS FED. AID PROJECT				


DATE	BY	SURVEYED	PLOTTED	NOTED	CHECKED
FINL					
SURVEY					
NOTE BOOK					
NO.					

DATE	BY	SURVEYED	PLOTTED	NOTED	CHECKED
ORIGINAL					
SURVEY					
NOTE BOOK					
NO.					

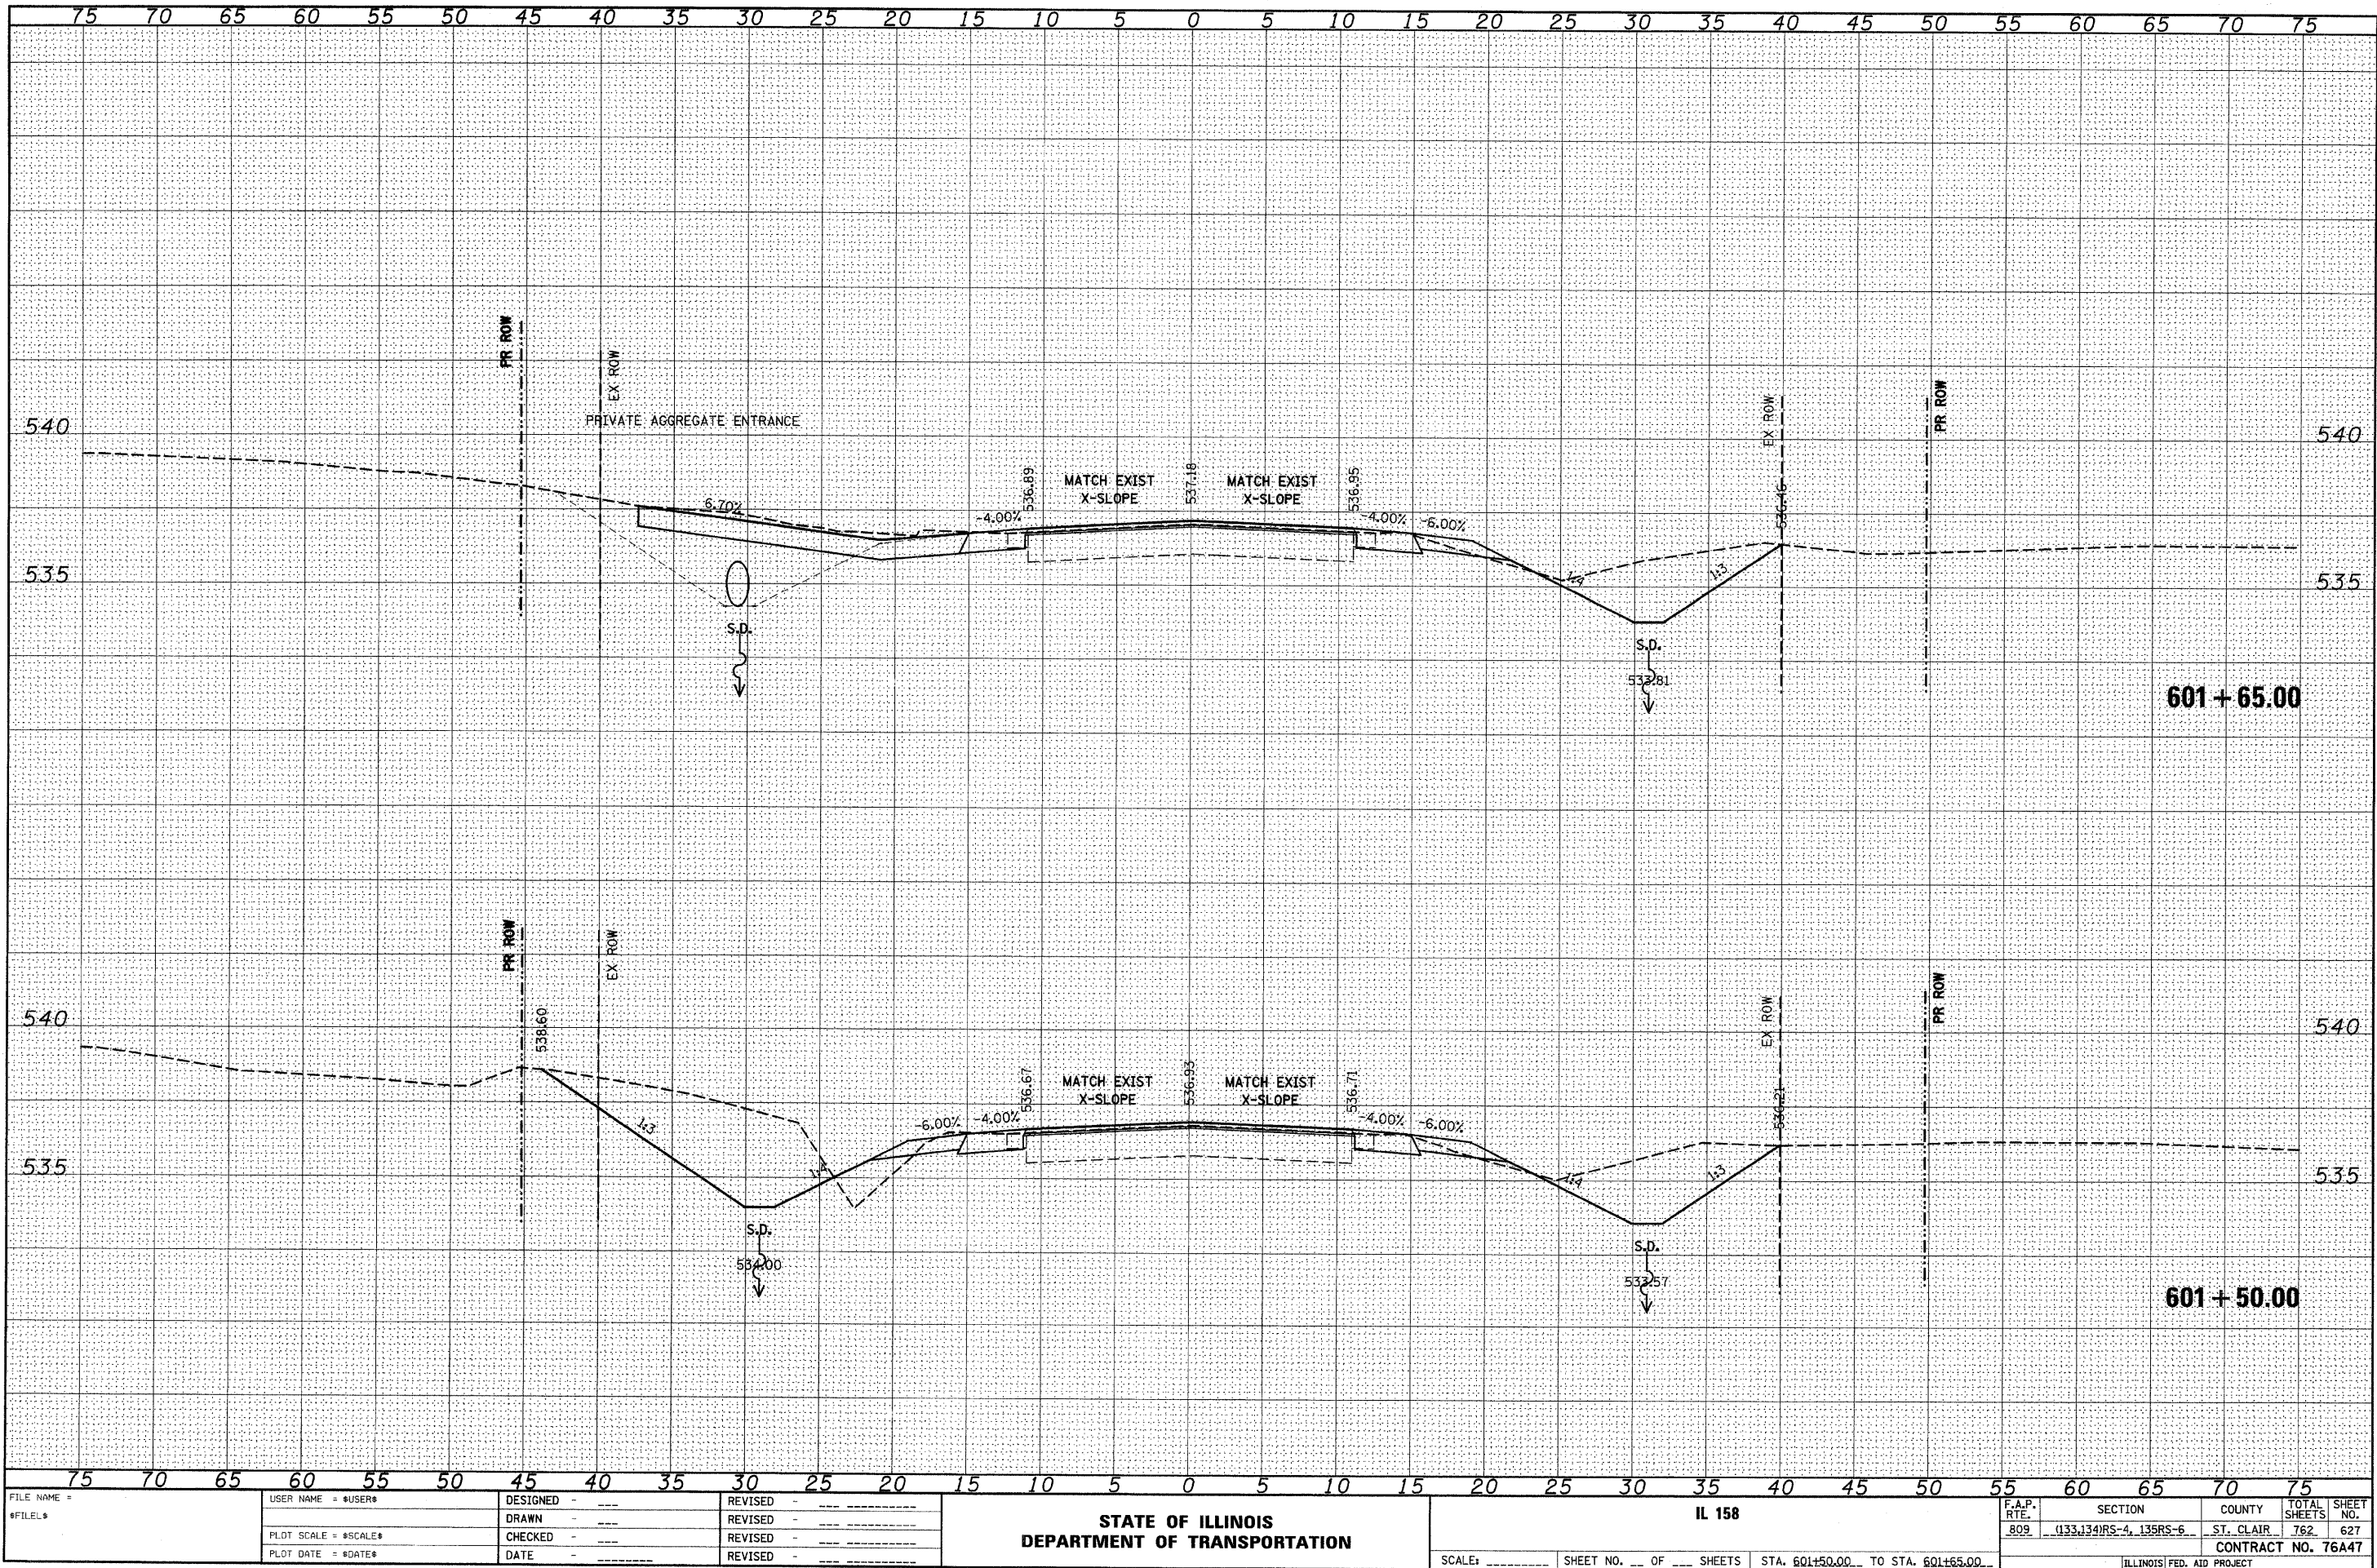

DATE	BY	SURVEYED	PLOTTED	TEMPLATE	NO.


DATE	BY	SURVEYED	PLOTTED	TEMPLATE	NO.

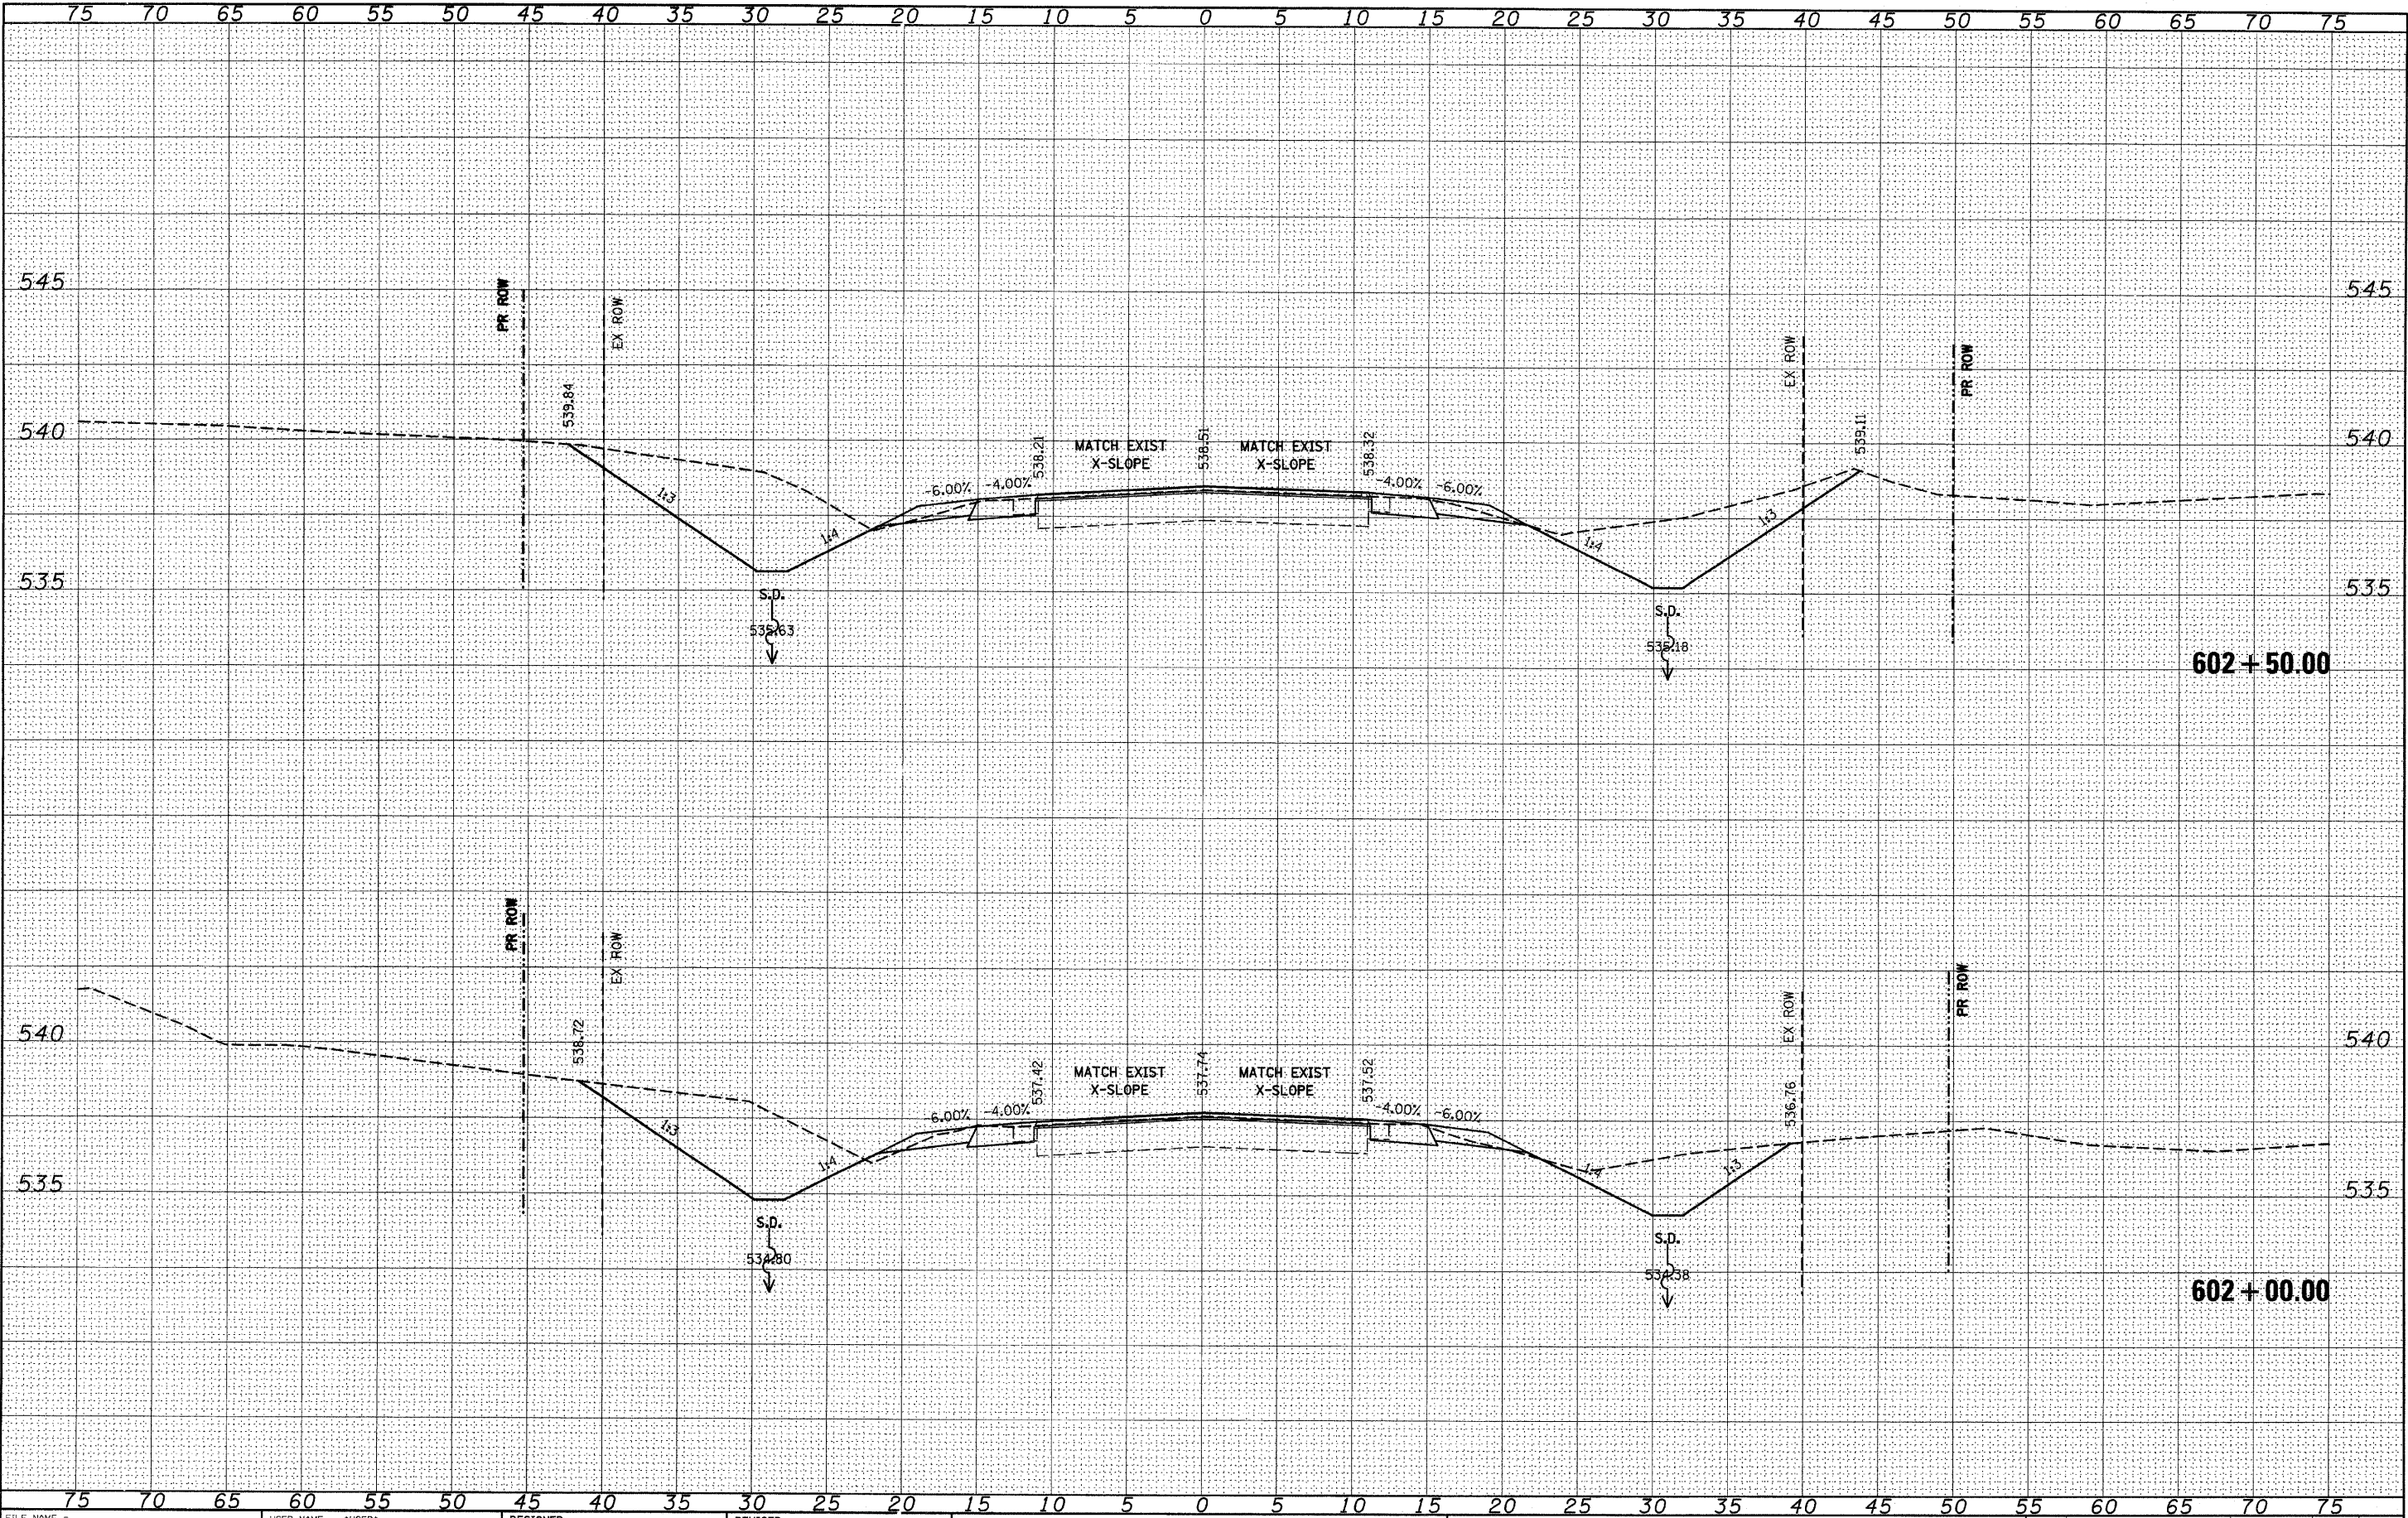

FILE NAME =	USER NAME = \$USER\$	DESIGNED -	REVISED -	STATE OF ILLINOIS DEPARTMENT OF TRANSPORTATION		IL 158		F.A.P. RTE. 809	SECTION (133,134)RS-4, 135RS-6	COUNTY ST. CLAIR	TOTAL SHEETS 762	SHEET NO. 628
\$FILEL\$		DRAWN -	REVISED -					CONTRACT NO. 76A47		ILLINOIS FED. AID PROJECT		
PLOT SCALE = \$SCALE\$		CHECKED -	REVISED -									
PLOT DATE = \$DATE\$		DATE -	REVISED -									
SCALE: _____						SHEET NO. ____ OF ____ SHEETS		STA. 602+00.00 TO STA. 602+50.00				

FINAL	SURVEYED	DATE
SURVEY	PLOTTED	BY
NOTE BOOK	TEMPLATE	
NO.	AREAS CHECKED	


ORIGINAL	SURVEYED	DATE
SURVEY	PLOTTED	BY
NOTE BOOK	TEMPLATE	
NO.	AREAS CHECKED	

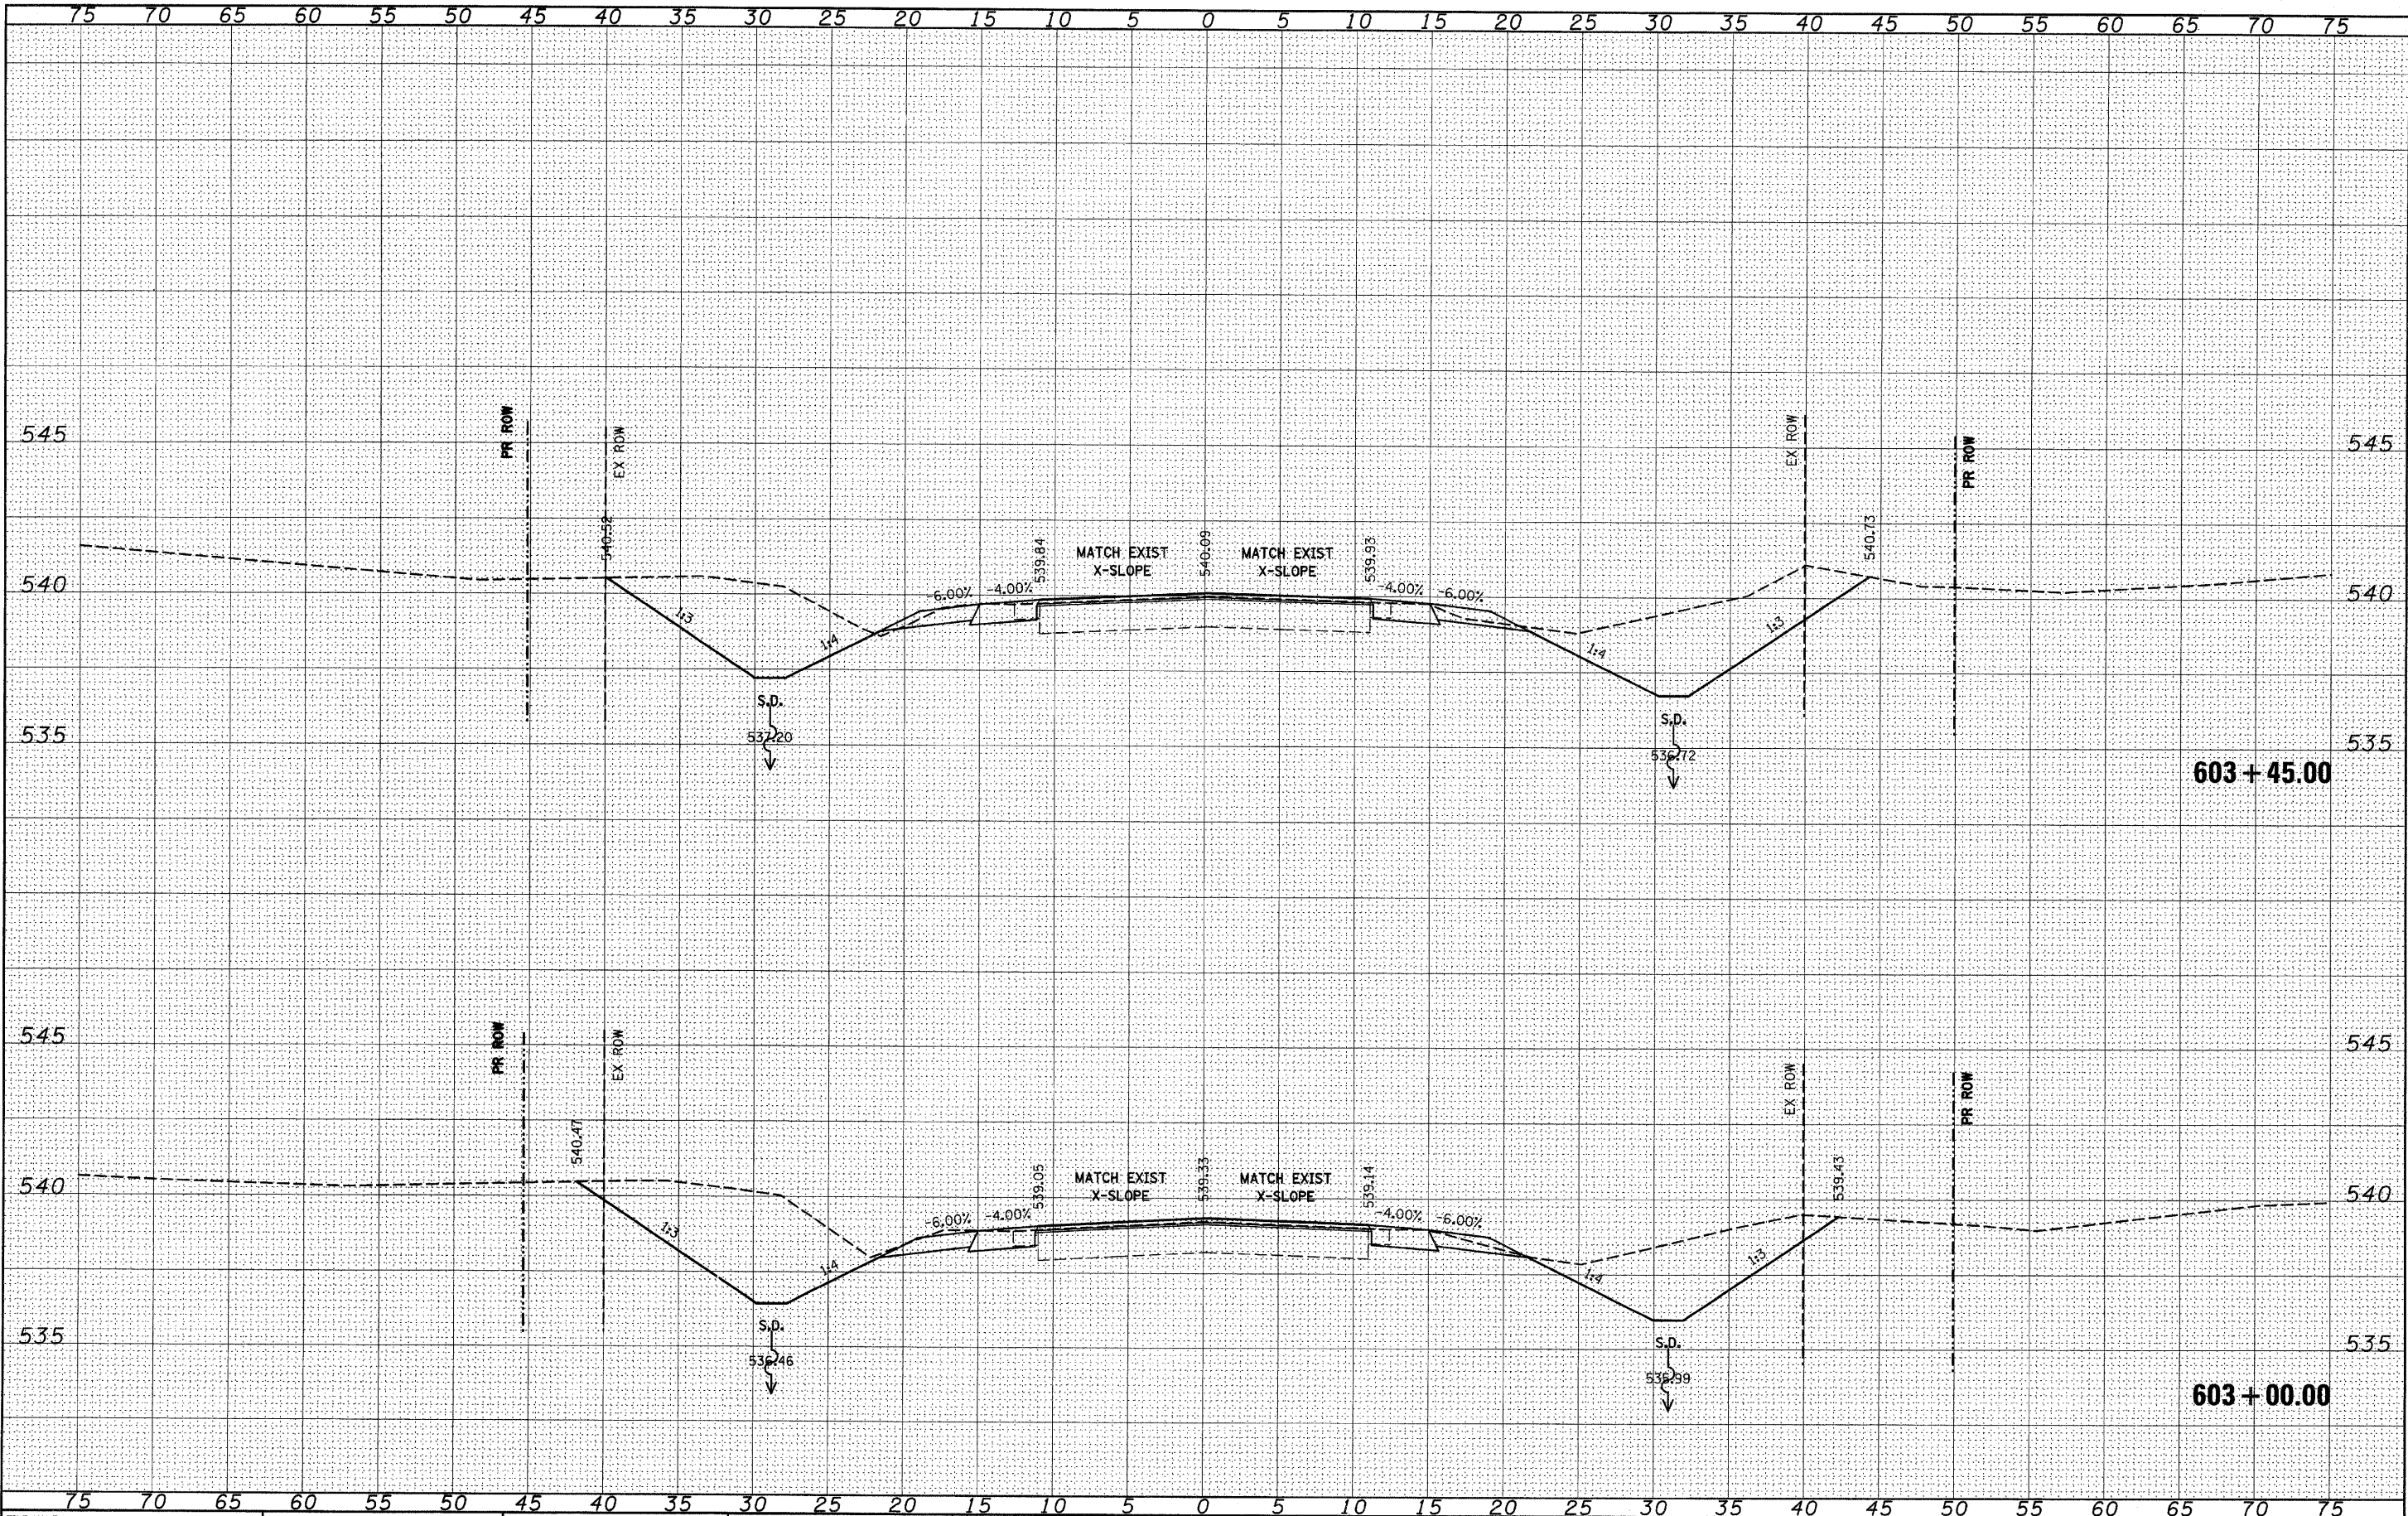

FILE NAME =	USER NAME = *USER*	DESIGNED -	REVISED -	STATE OF ILLINOIS DEPARTMENT OF TRANSPORTATION	IL 158	SCALE: _____ SHEET NO. ____ OF ____ SHEETS STA. 603+00.00 TO STA. 603+45.00	F.A.P. RTE. 809	SECTION (133,134)RS-4, 135RS-6	COUNTY ST. CLAIR	TOTAL SHEETS 762	SHEET NO. 629
FILEL		DRAWN -	REVISED -								
		CHECKED -	REVISED -								
		DATE -	REVISED -								

FINAL	SURVEYED	BY	DATE
NO.	NO.		
NO.	NO.		
NO.	NO.		
NO.	NO.		
NO.	NO.		


ORIGINAL	SURVEYED	BY	DATE
NO.	NO.		
NO.	NO.		
NO.	NO.		
NO.	NO.		
NO.	NO.		

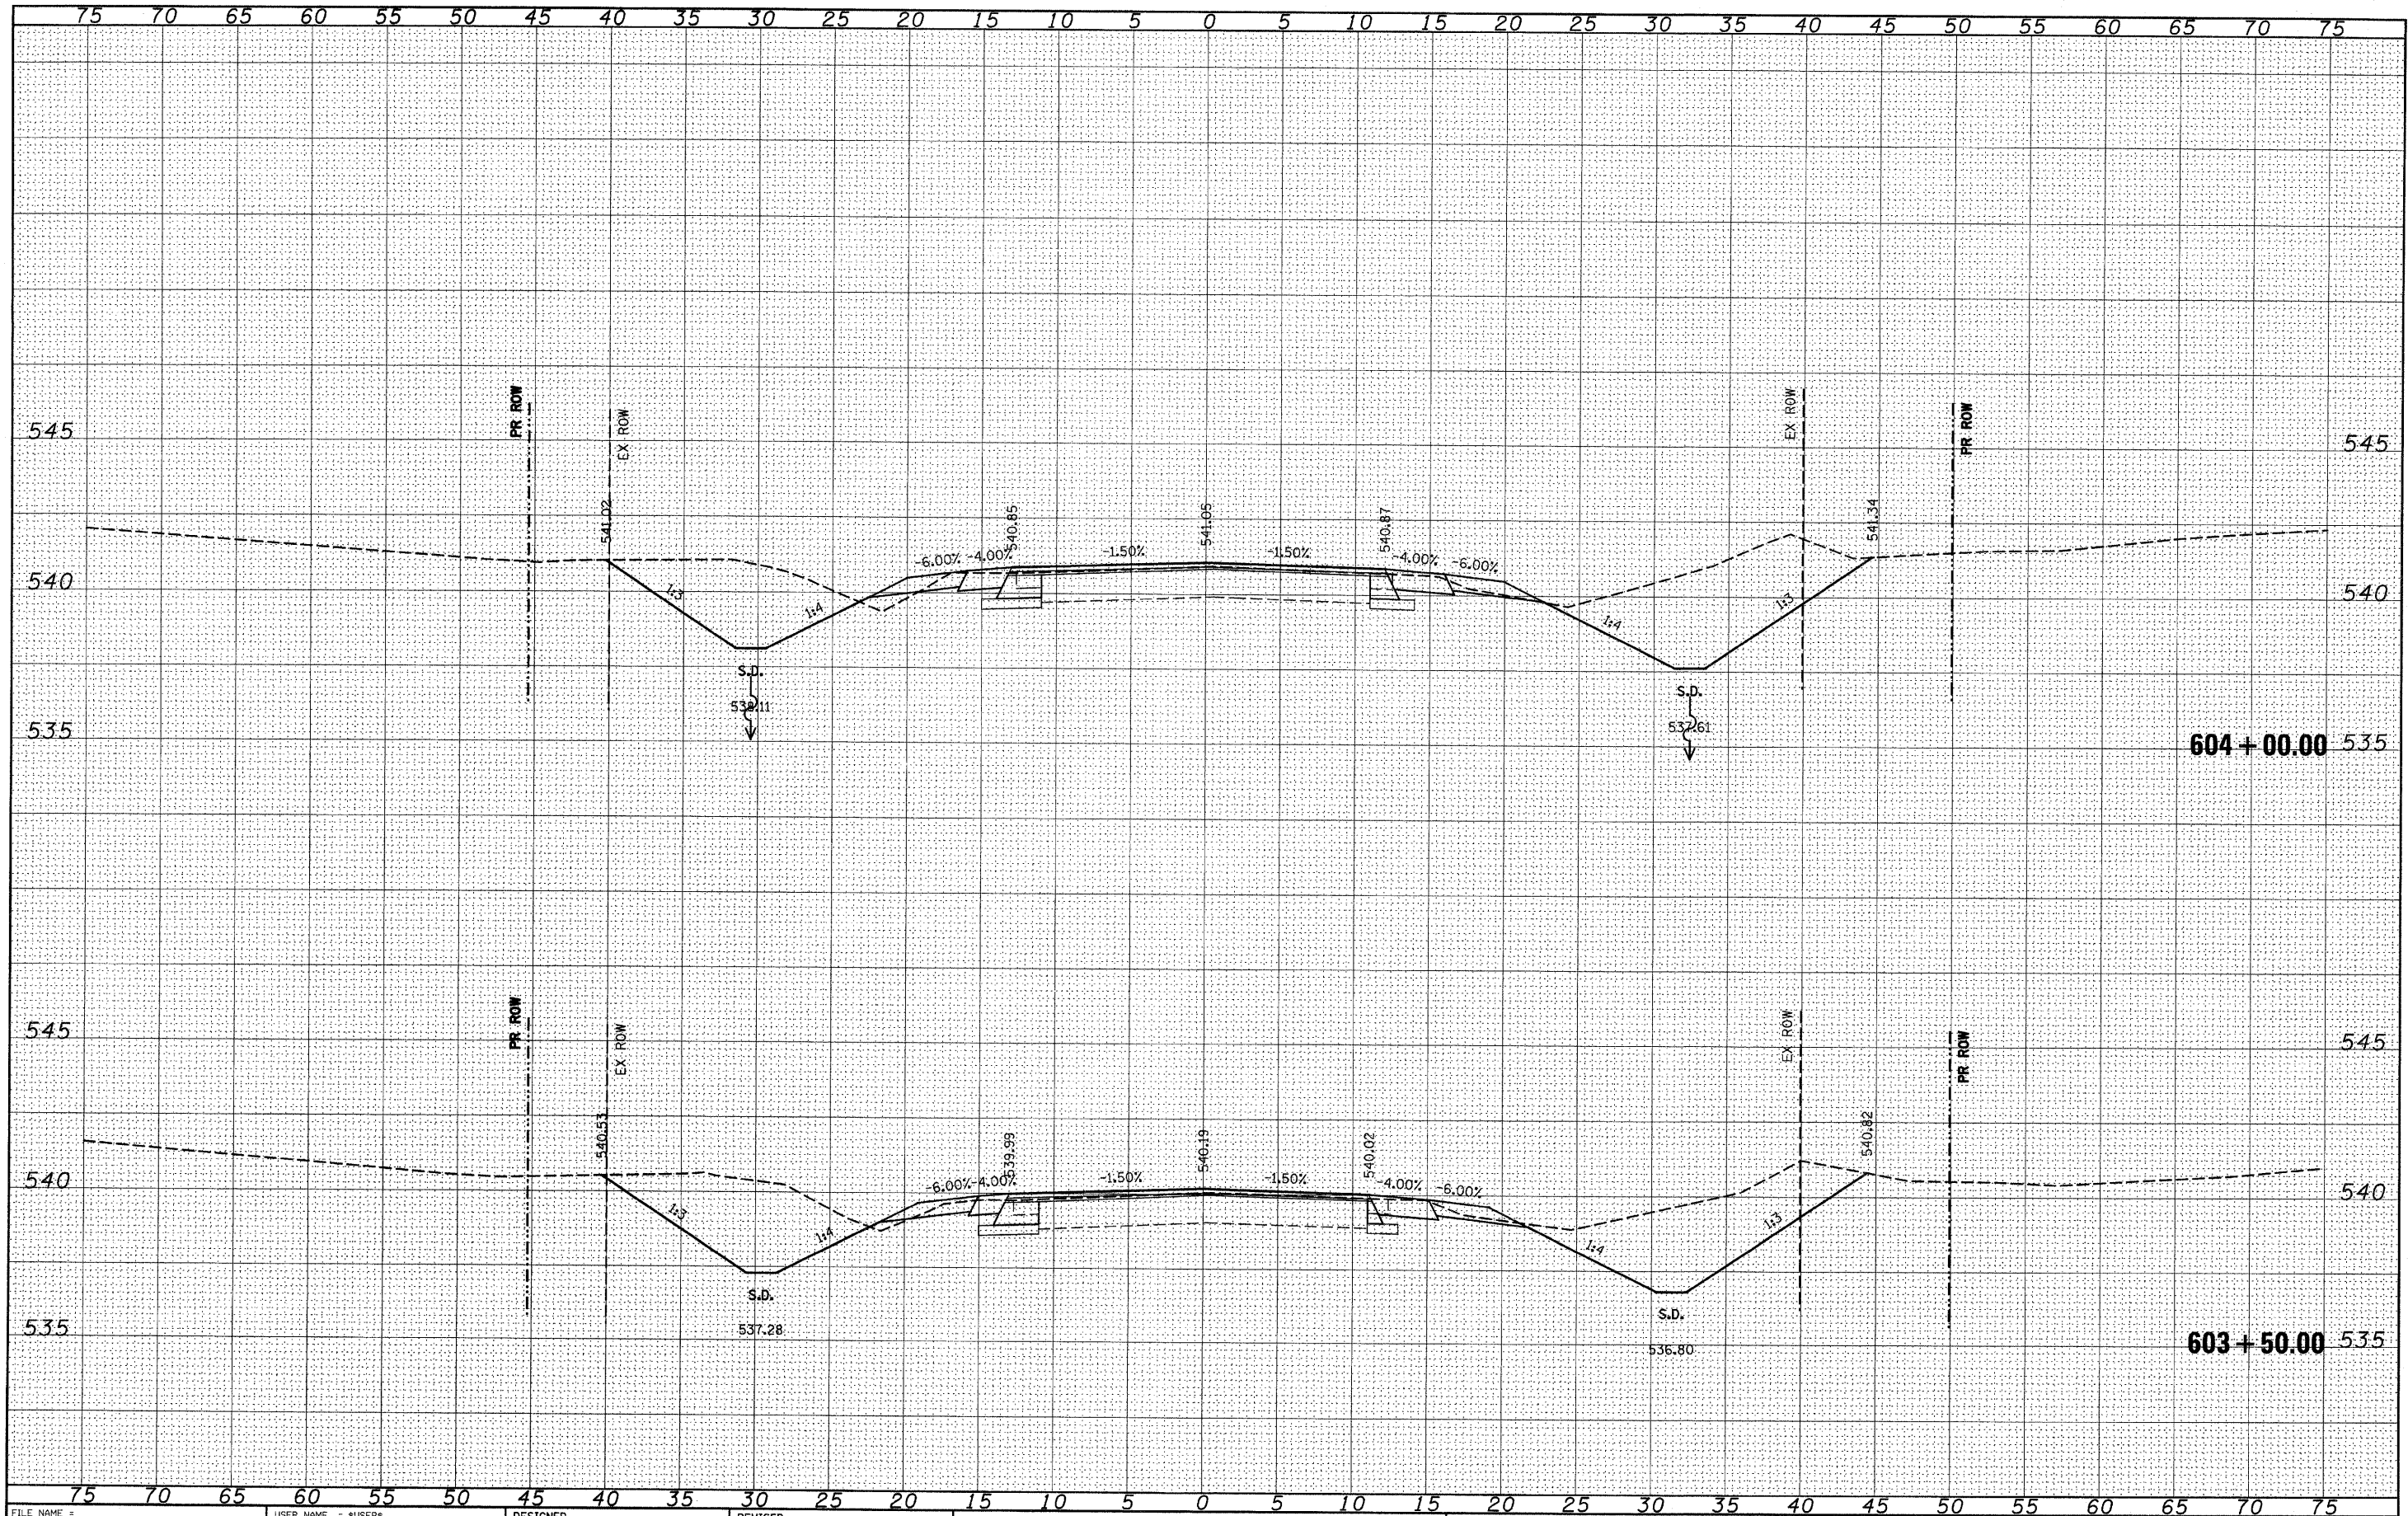

FILE NAME =	USER NAME = #USER#	DESIGNED -	REVISED -	STATE OF ILLINOIS DEPARTMENT OF TRANSPORTATION		IL 158		F.A.P. RTE.	SECTION	COUNTY	TOTAL SHEETS	SHEET NO.	
#FILEL#		DRAWN -	REVISED -					809	(133,134)RS-5, 135RS-6	ST. CLAIR	762	630	
		CHECKED -	REVISED -					CONTRACT NO. 76A47					
		DATE -	REVISED -					ILLINOIS FED. AID PROJECT					
PLOT SCALE = #SCALE#						SCALE: _____		SHEET NO. ____ OF ____ SHEETS		STA. 603+50.00 TO STA. 604+00.00			
PLOT DATE = #DATE#													

FINAL	SURVEY	DATE
SURVEY	BY	
NOTED	PLOTTED	
NOTE BOOK	TEMPLATE	
NO.	AREAS CHECKED	


ORIGINAL	SURVEY	DATE
SURVEY	BY	
NOTED	PLOTTED	
NOTE BOOK	TEMPLATE	
NO.	AREAS CHECKED	

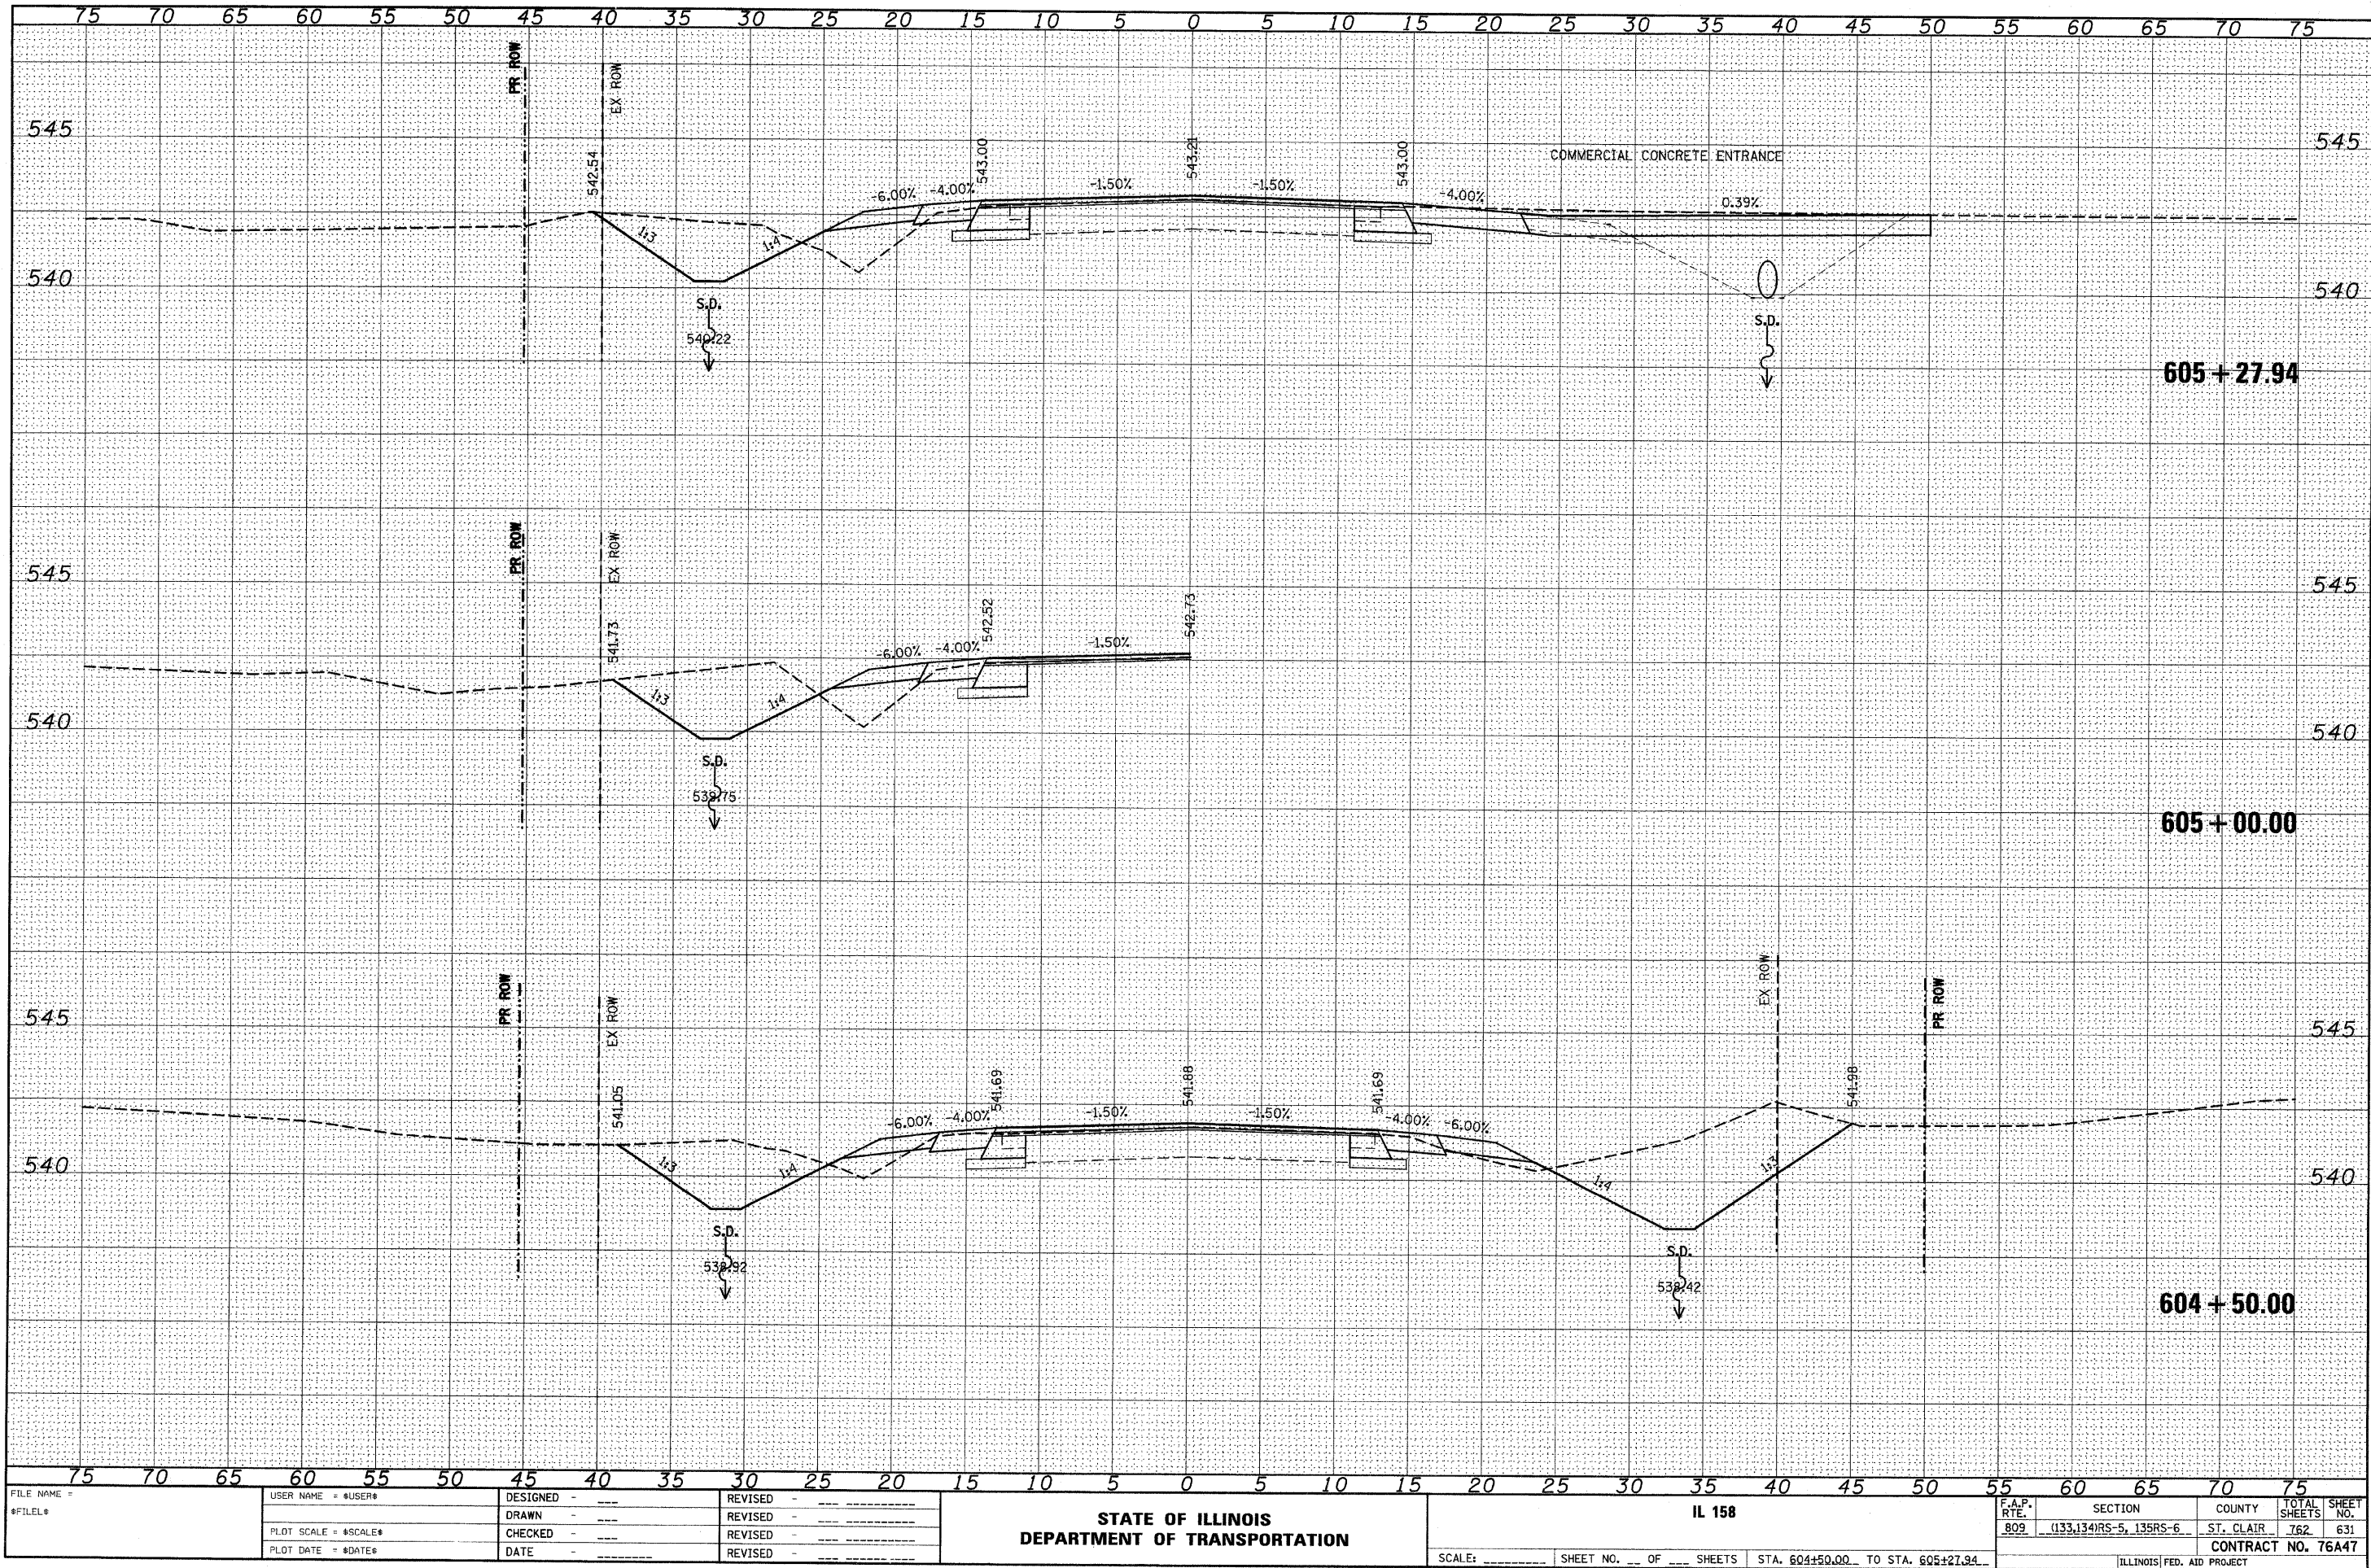

FILE NAME =	USER NAME = #USER#	DESIGNED -	REVISED -	STATE OF ILLINOIS DEPARTMENT OF TRANSPORTATION	IL 158	SCALE: _____ SHEET NO. ____ OF ____ SHEETS STA. 604+50.00 TO STA. 605+27.94	F.A.P. RTE. 809	SECTION 133,134RS-5, 135RS-6	COUNTY ST. CLAIR	TOTAL SHEETS 762	SHEET NO. 631
#FILE#		DRAWN -	REVISED -								
		CHECKED -	REVISED -								
		DATE -	REVISED -								

FINAL	SURVEYED	DATE
SURVEY	PLOTTED	BY
NOTE BOOK	TEMPLATE	
NO.	AREAS	CHECKED


ORIGINAL	SURVEYED	DATE
SURVEY	PLOTTED	BY
NOTE BOOK	TEMPLATE	
NO.	AREAS	CHECKED

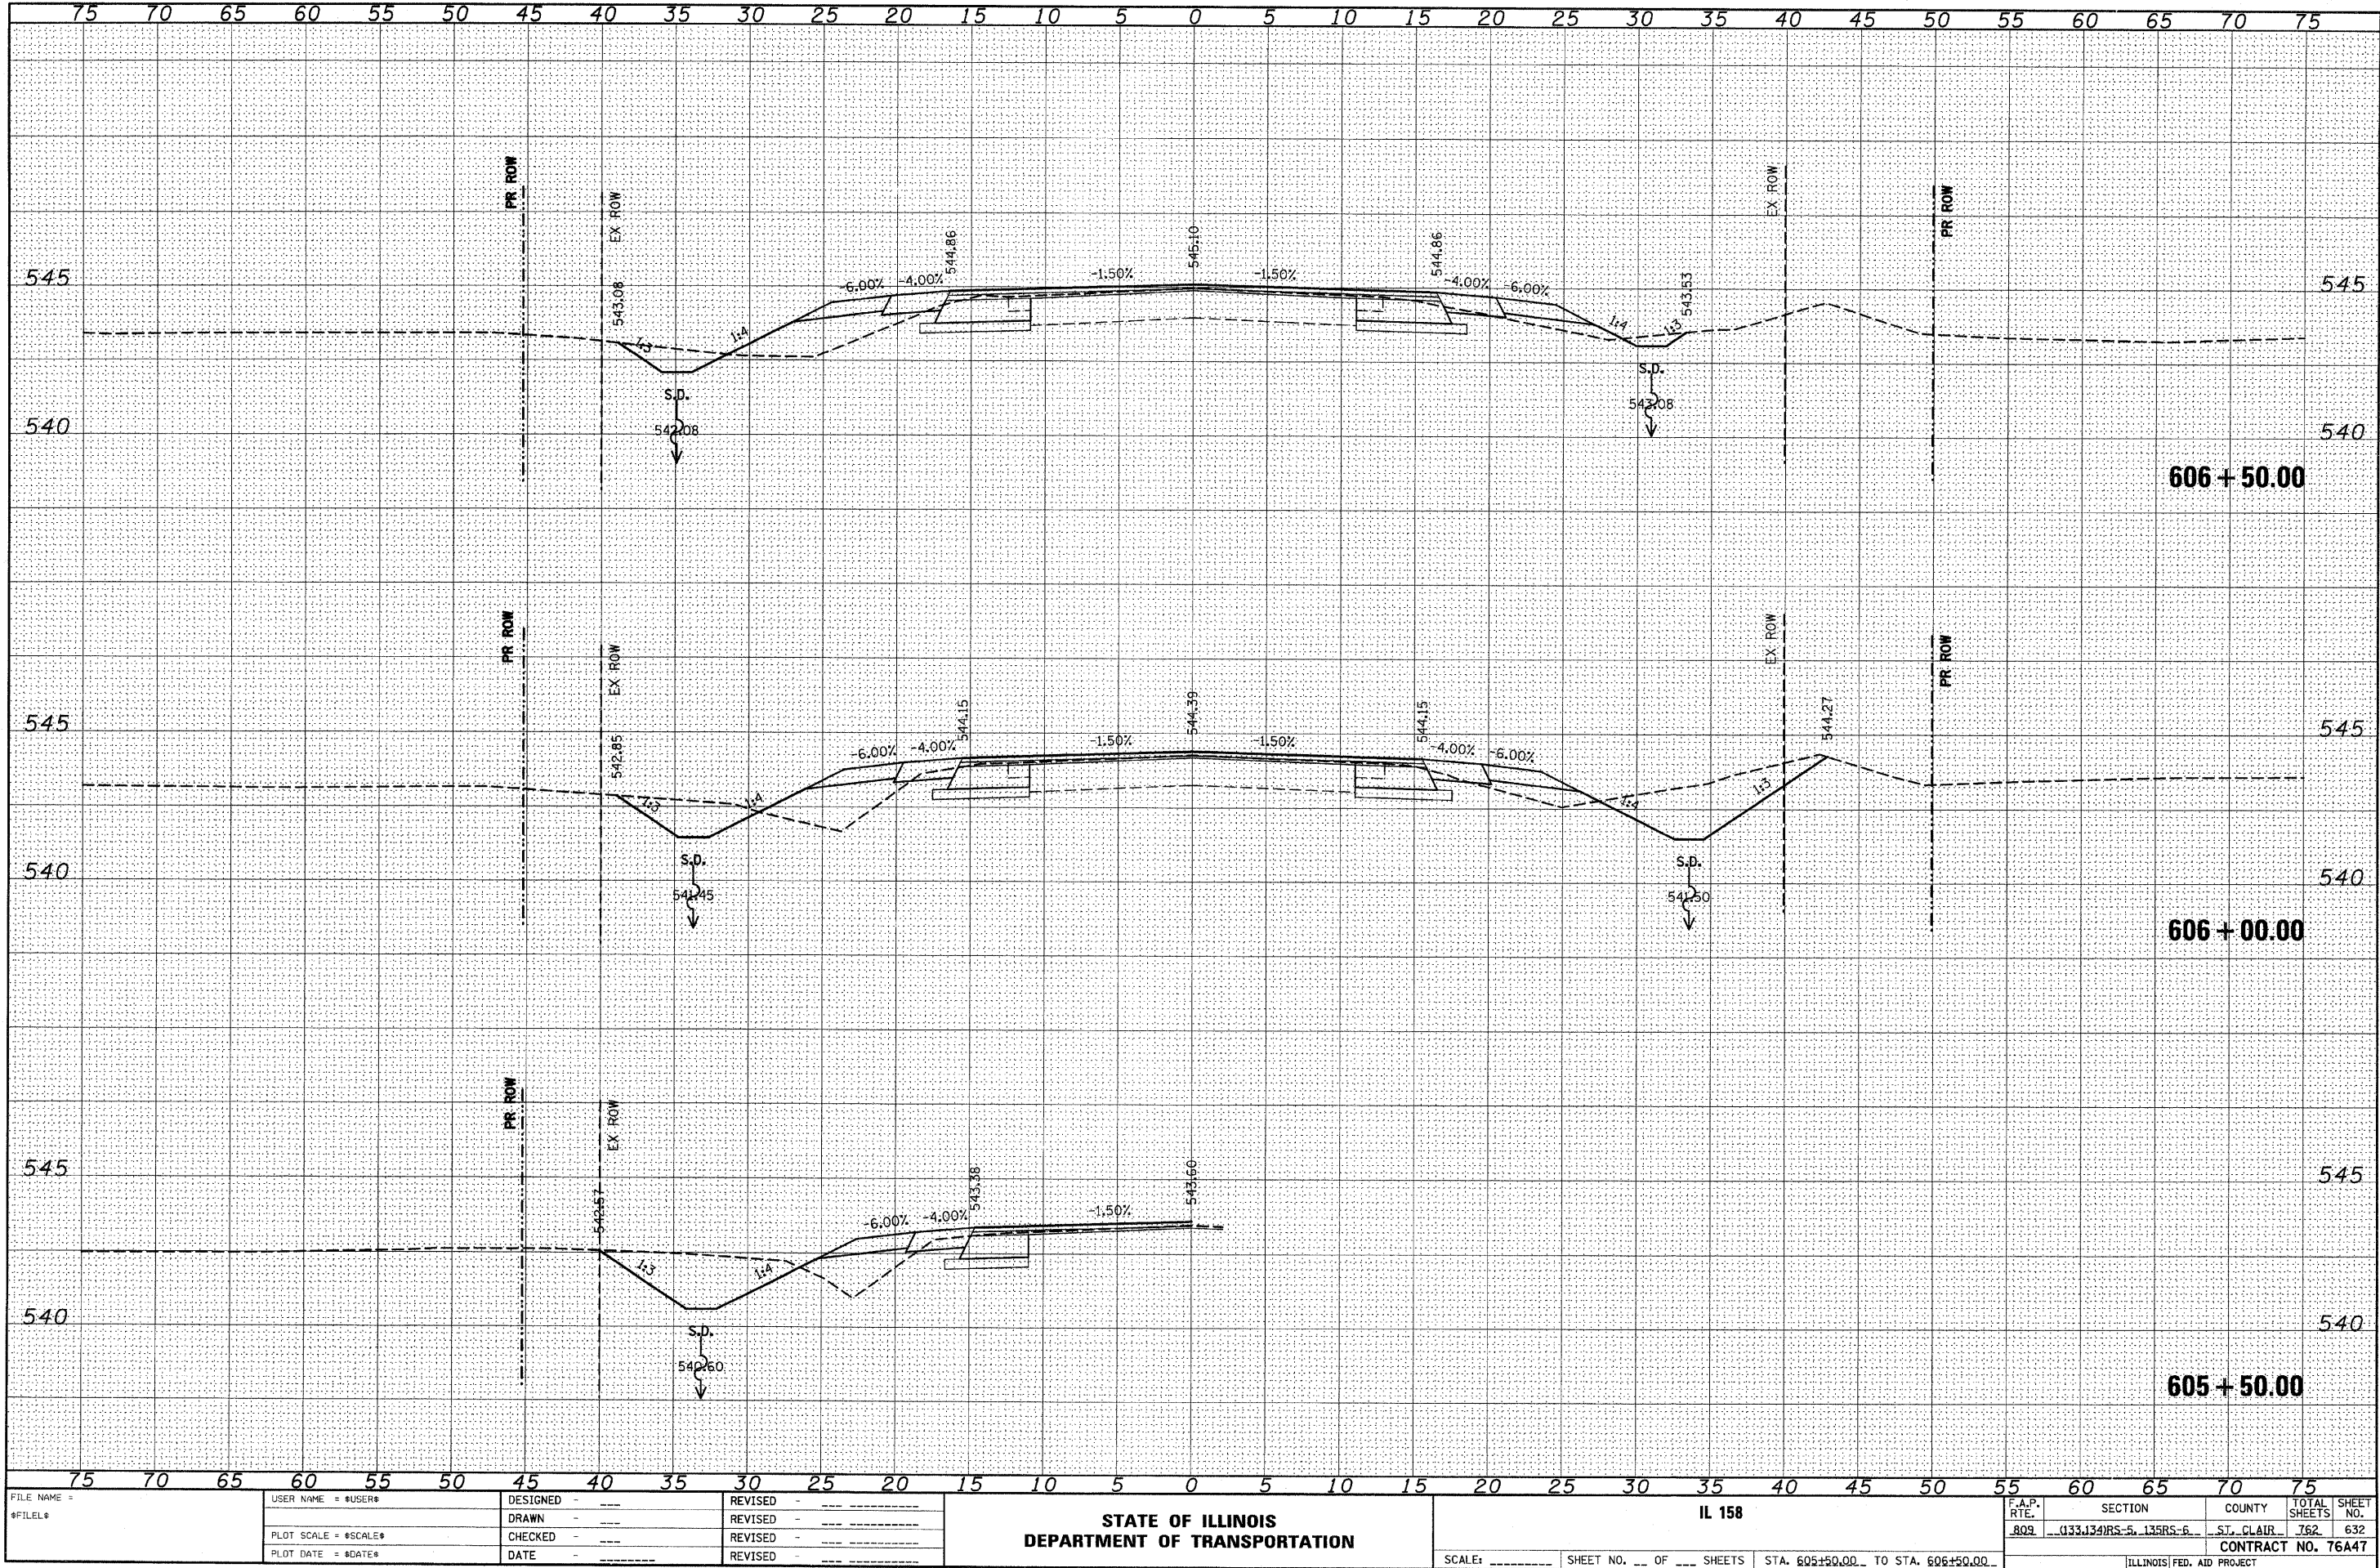

FILE NAME =	USER NAME = #USER#	DESIGNED -	REVISED -	STATE OF ILLINOIS DEPARTMENT OF TRANSPORTATION	IL 158	SCALE: _____ SHEET NO. ____ OF ____ SHEETS STA. 605+50.00 TO STA. 606+50.00	F.A.P. RTE. 803	SECTION 033.134/RS-5, 135RS-6	COUNTY ST. CLAIR	TOTAL SHEETS 762	SHEET NO. 632
#FILEL#		DRAWN -	REVISED -								
		CHECKED -	REVISED -								
		DATE -	REVISED -								


FINAL SURVEY	SURVEYED	DATE
NOTE BOOK	PLOTTED	BY
NO.	TEMPLATE	
	AREAS	
	CHECKED	

ORIGINAL SURVEY	SURVEYED	DATE
NOTE BOOK	PLOTTED	BY
NO.	TEMPLATE	
	AREAS	
	CHECKED	

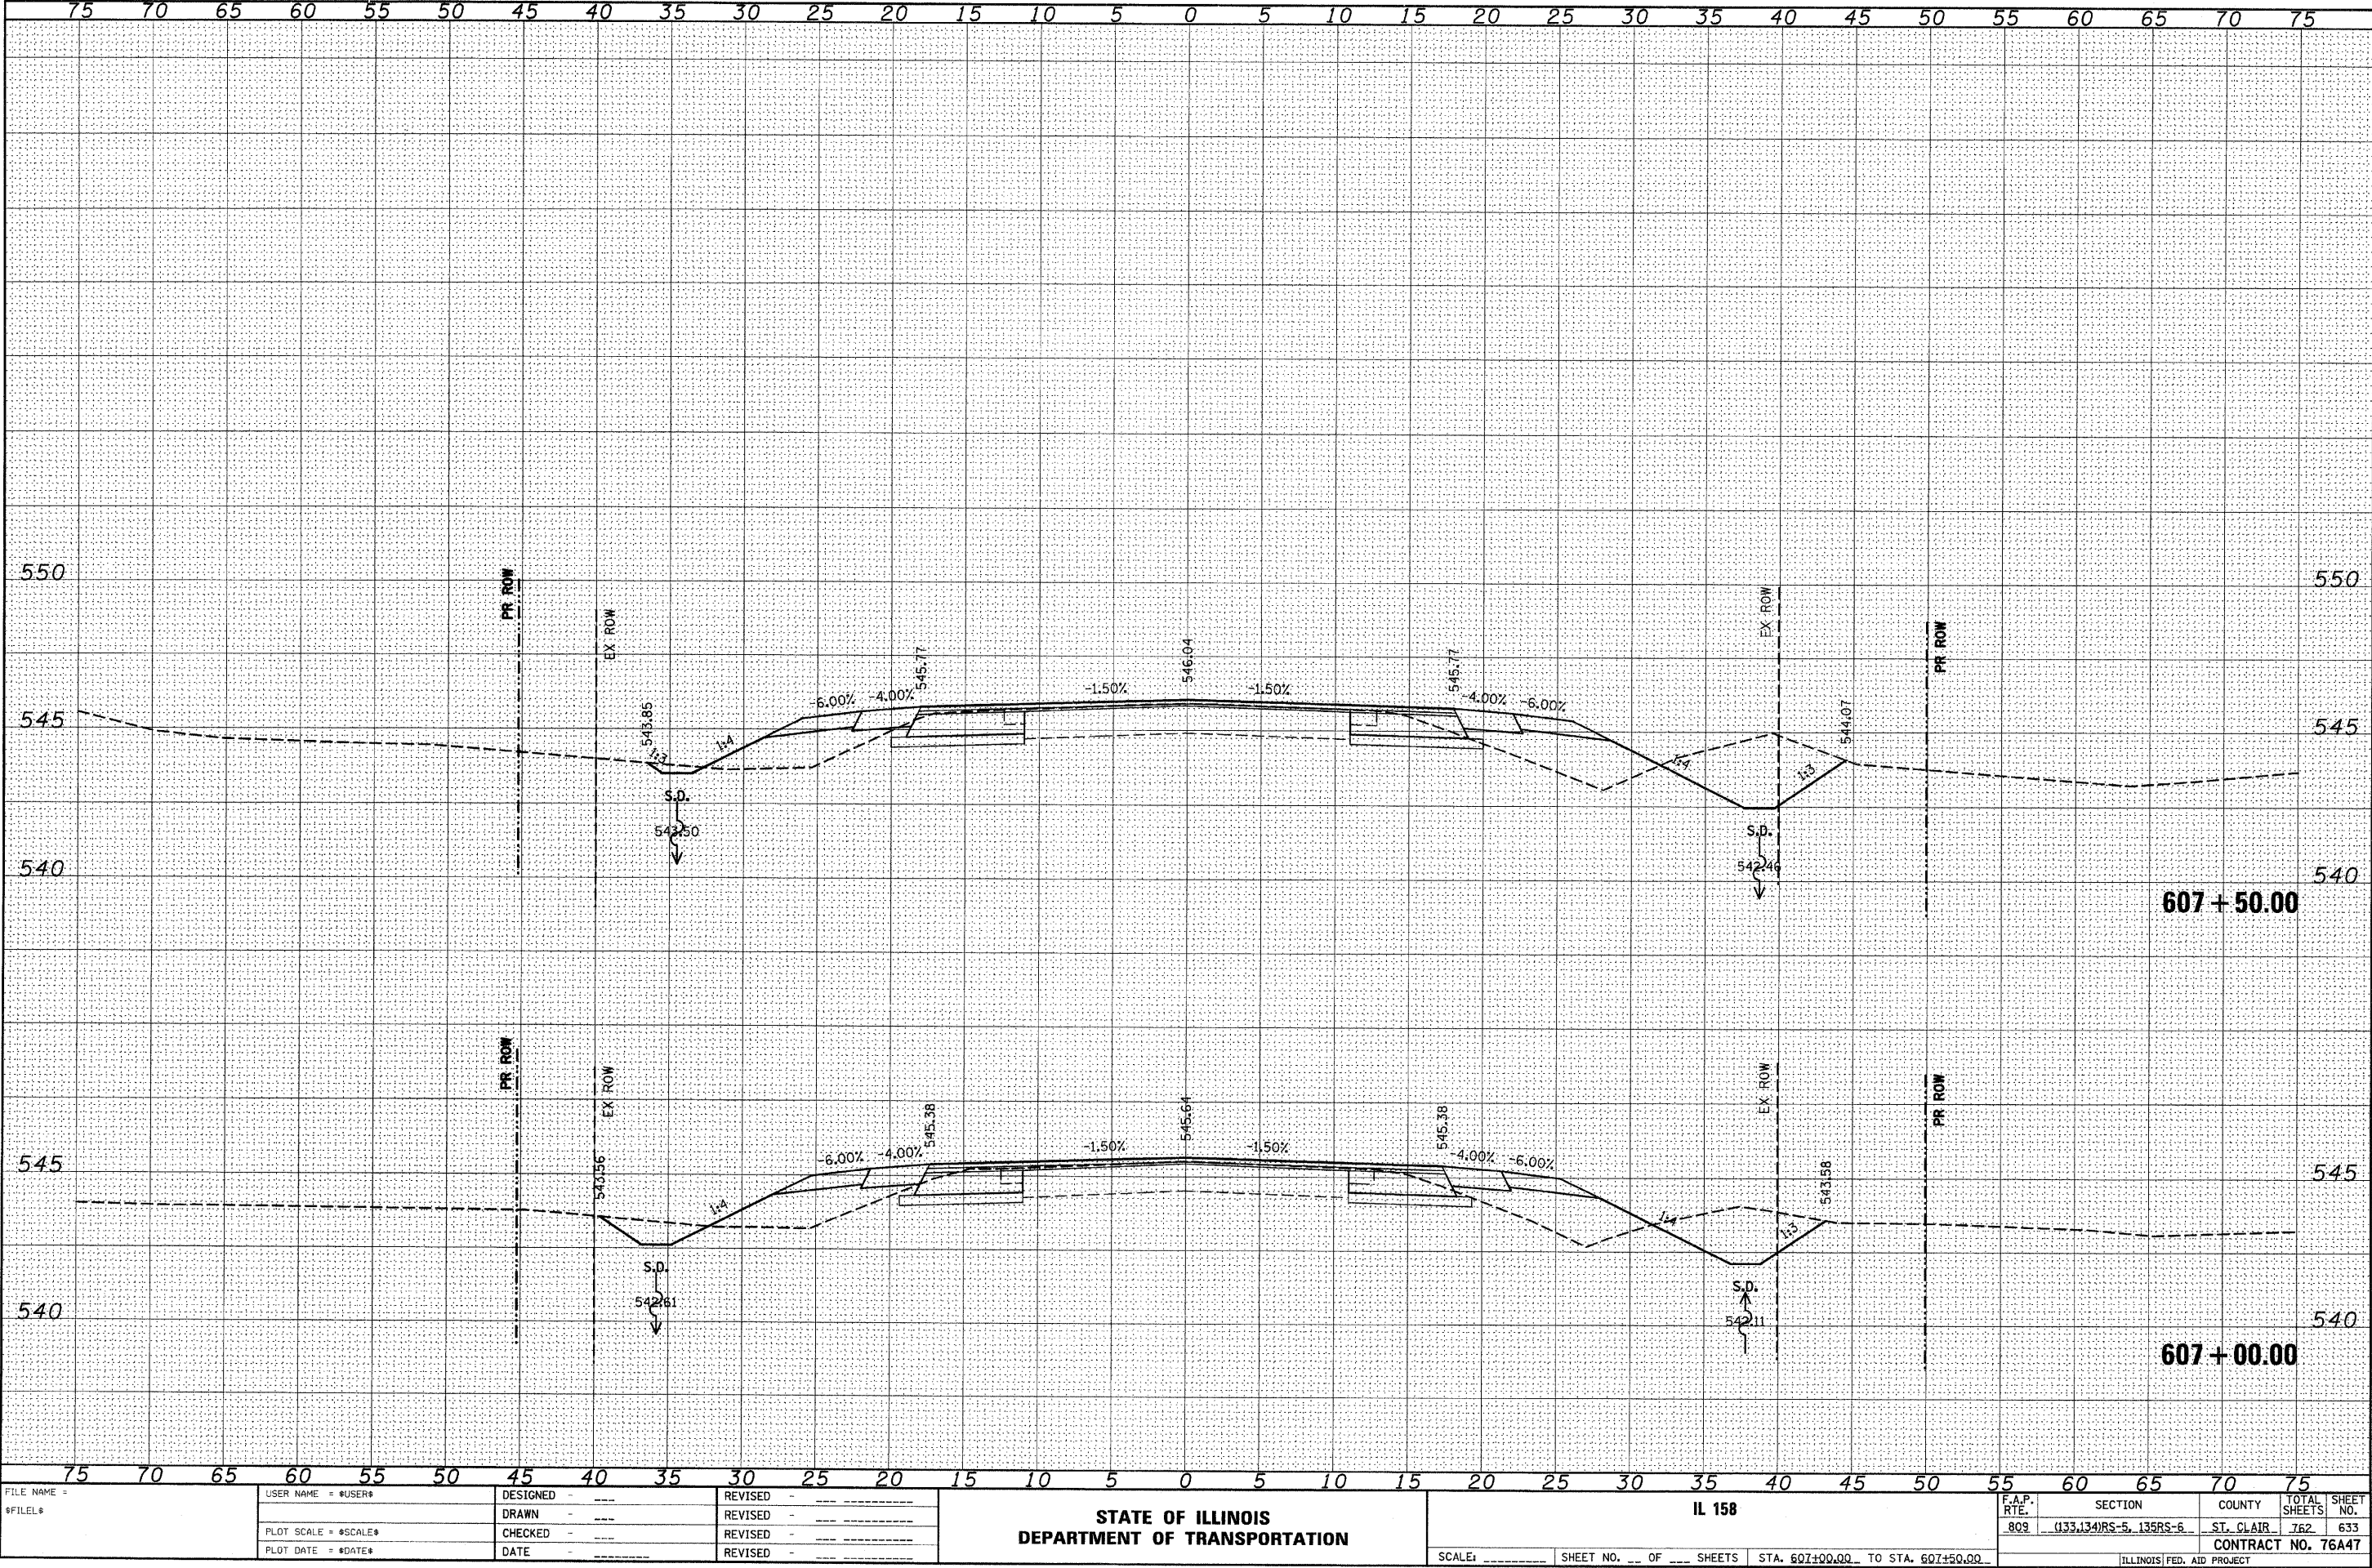

FINAL	SUBMITTED	DATE
SURVEY	PLOTTED	BY
NOTE BOOK	TEMPLATE	
NO.	AREAS	CHECKED


ORIGINAL	SURVEYED	DATE
SURVEY	PLOTTED	BY
NOTE BOOK	TEMPLATE	
NO.	AREAS	CHECKED

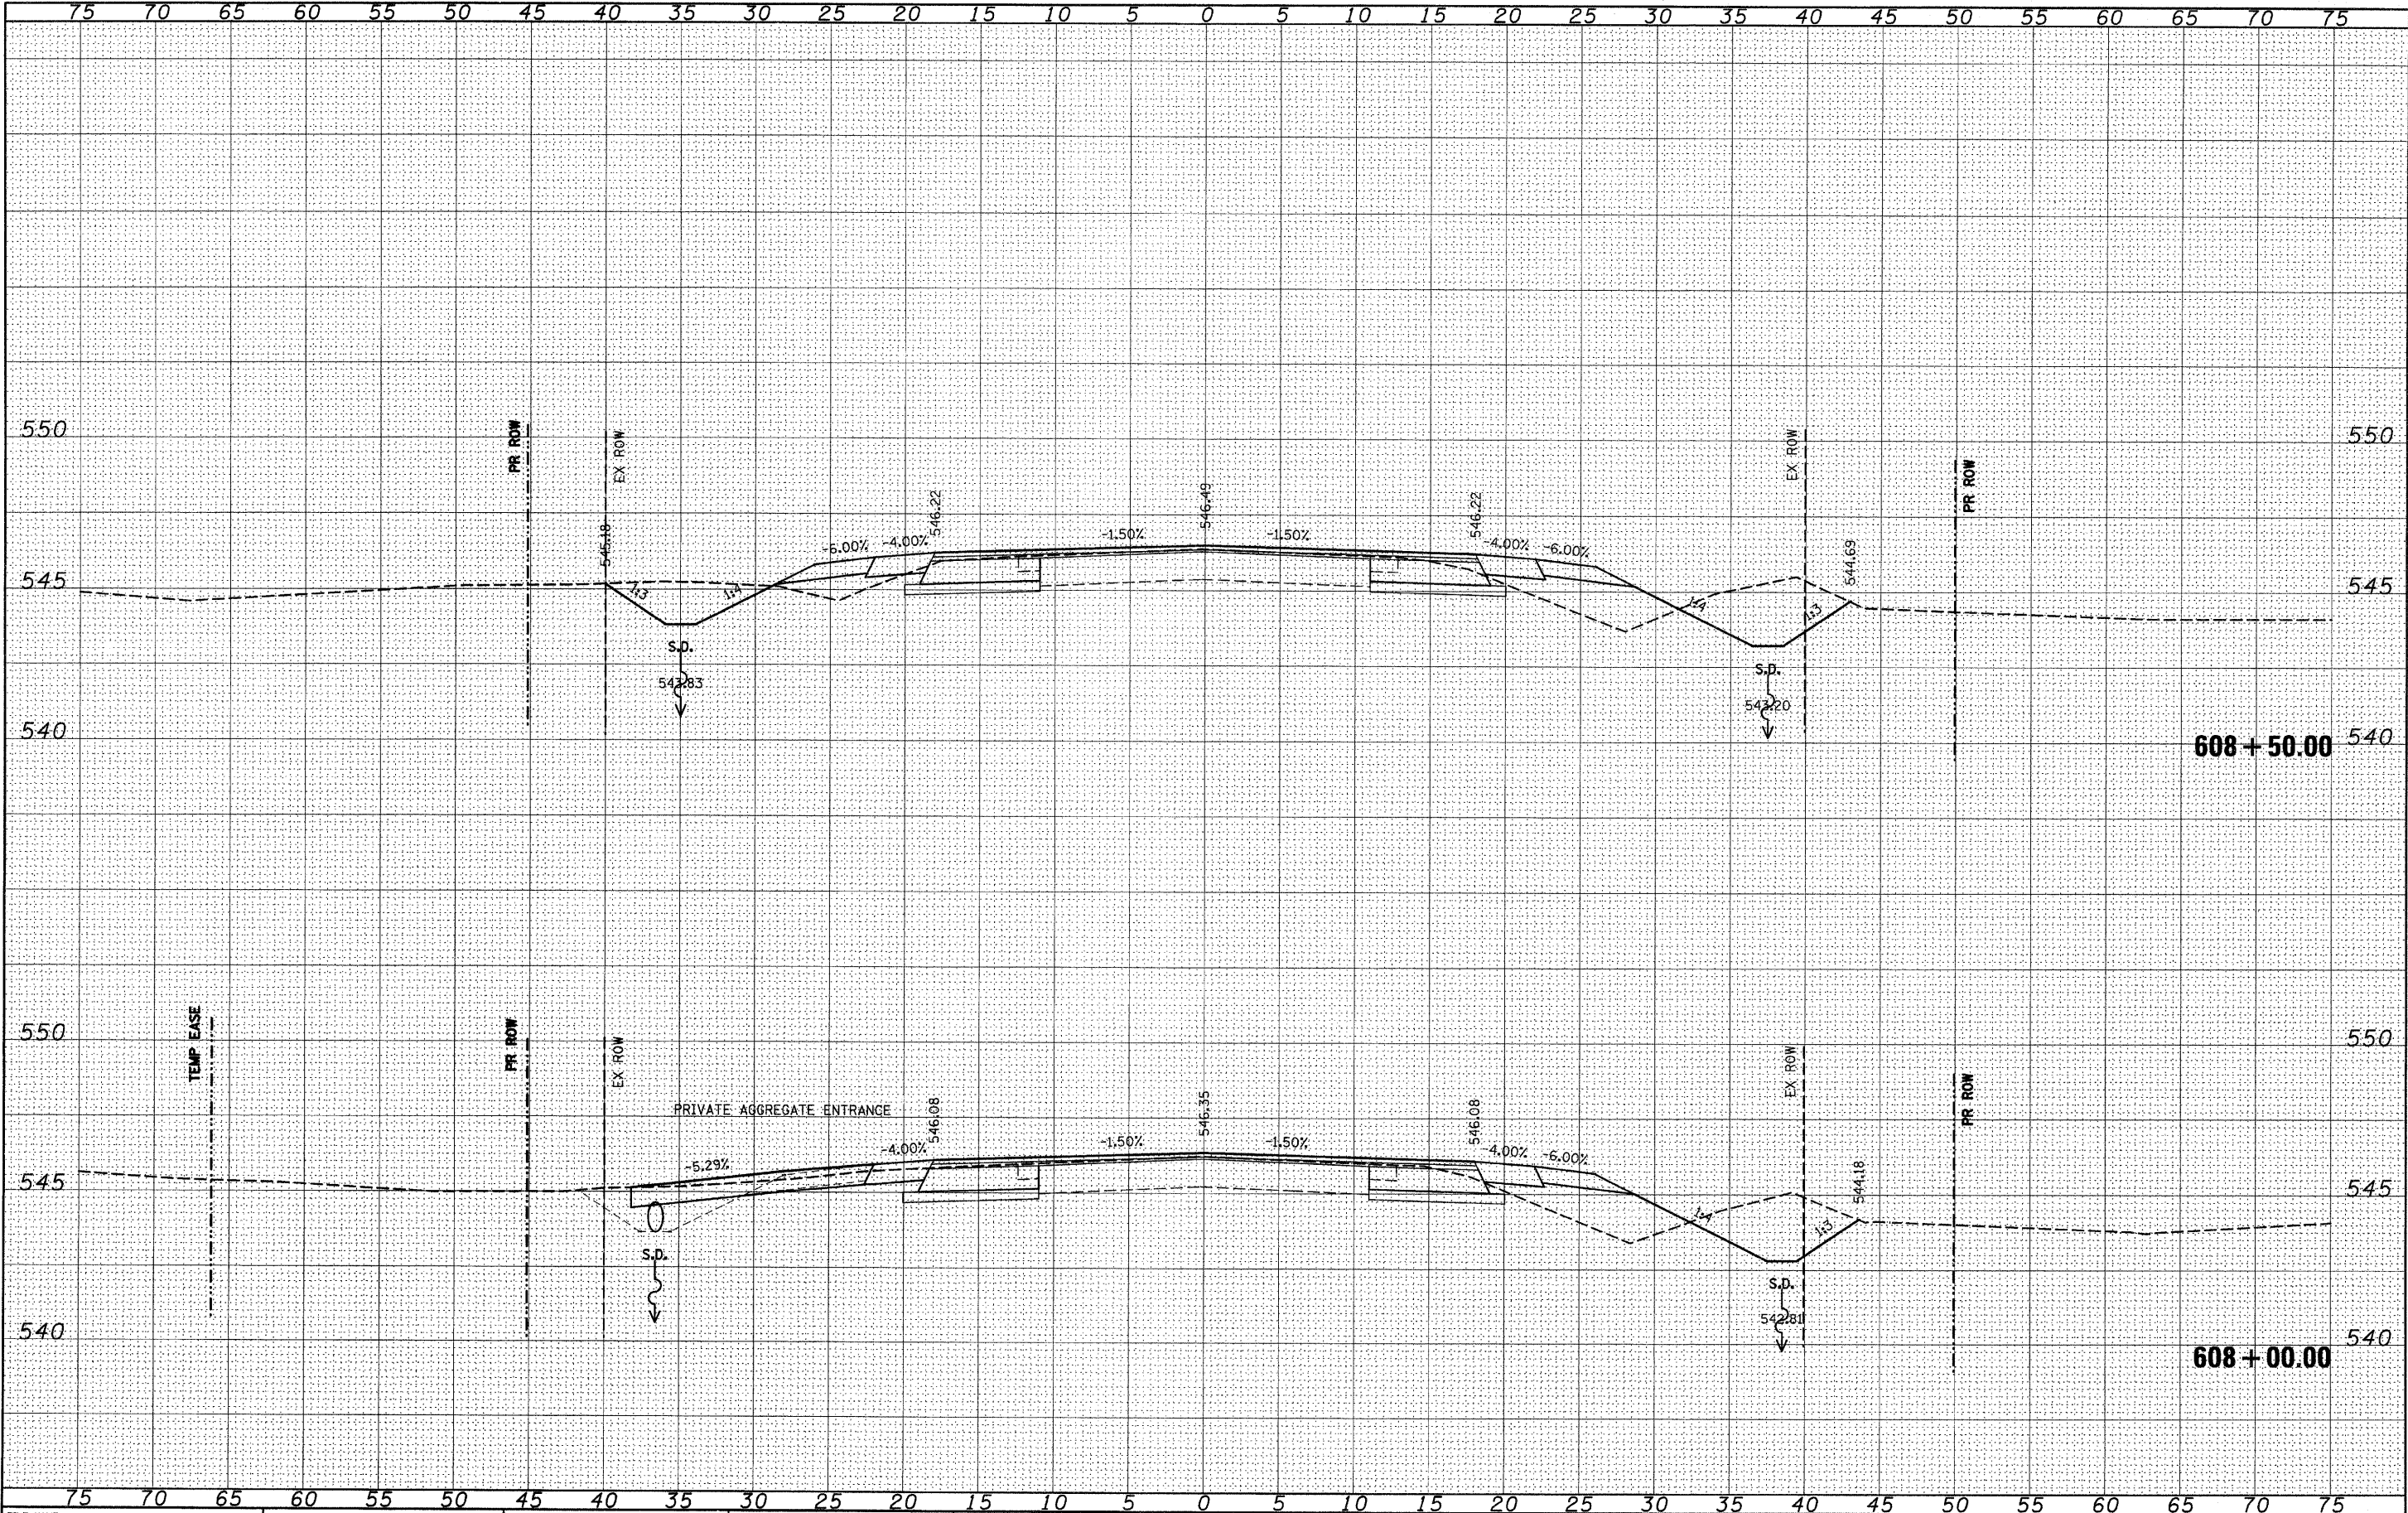

FILE NAME =	USER NAME = *USER*	DESIGNED -	REVISED -	STATE OF ILLINOIS DEPARTMENT OF TRANSPORTATION		IL 158		F.A.P. RTE. 809		SECTION (133,134)RS-5, 135RS-6	COUNTY ST. CLAIR	TOTAL SHEETS 762	SHEET NO. 634	
FILEL		DRAWN -	REVISED -					SCALE: _____		SHEET NO. _____ OF _____ SHEETS	STA. 608+00.00 TO STA. 608+50.00		CONTRACT NO. 76A47	
		CHECKED -	REVISED -								ILLINOIS FED. AID PROJECT			
		PLOT DATE = *DATE*	REVISED -											

DATE	BY	SURVEYED	PLOTTED	TEMPLATE	NO.
FINAL					
SURVEY					
NOTE BOOK					
NO.					


DATE	BY	SURVEYED	PLOTTED	TEMPLATE	NO.
ORIGINAL					
SURVEY					
NOTE BOOK					
NO.					

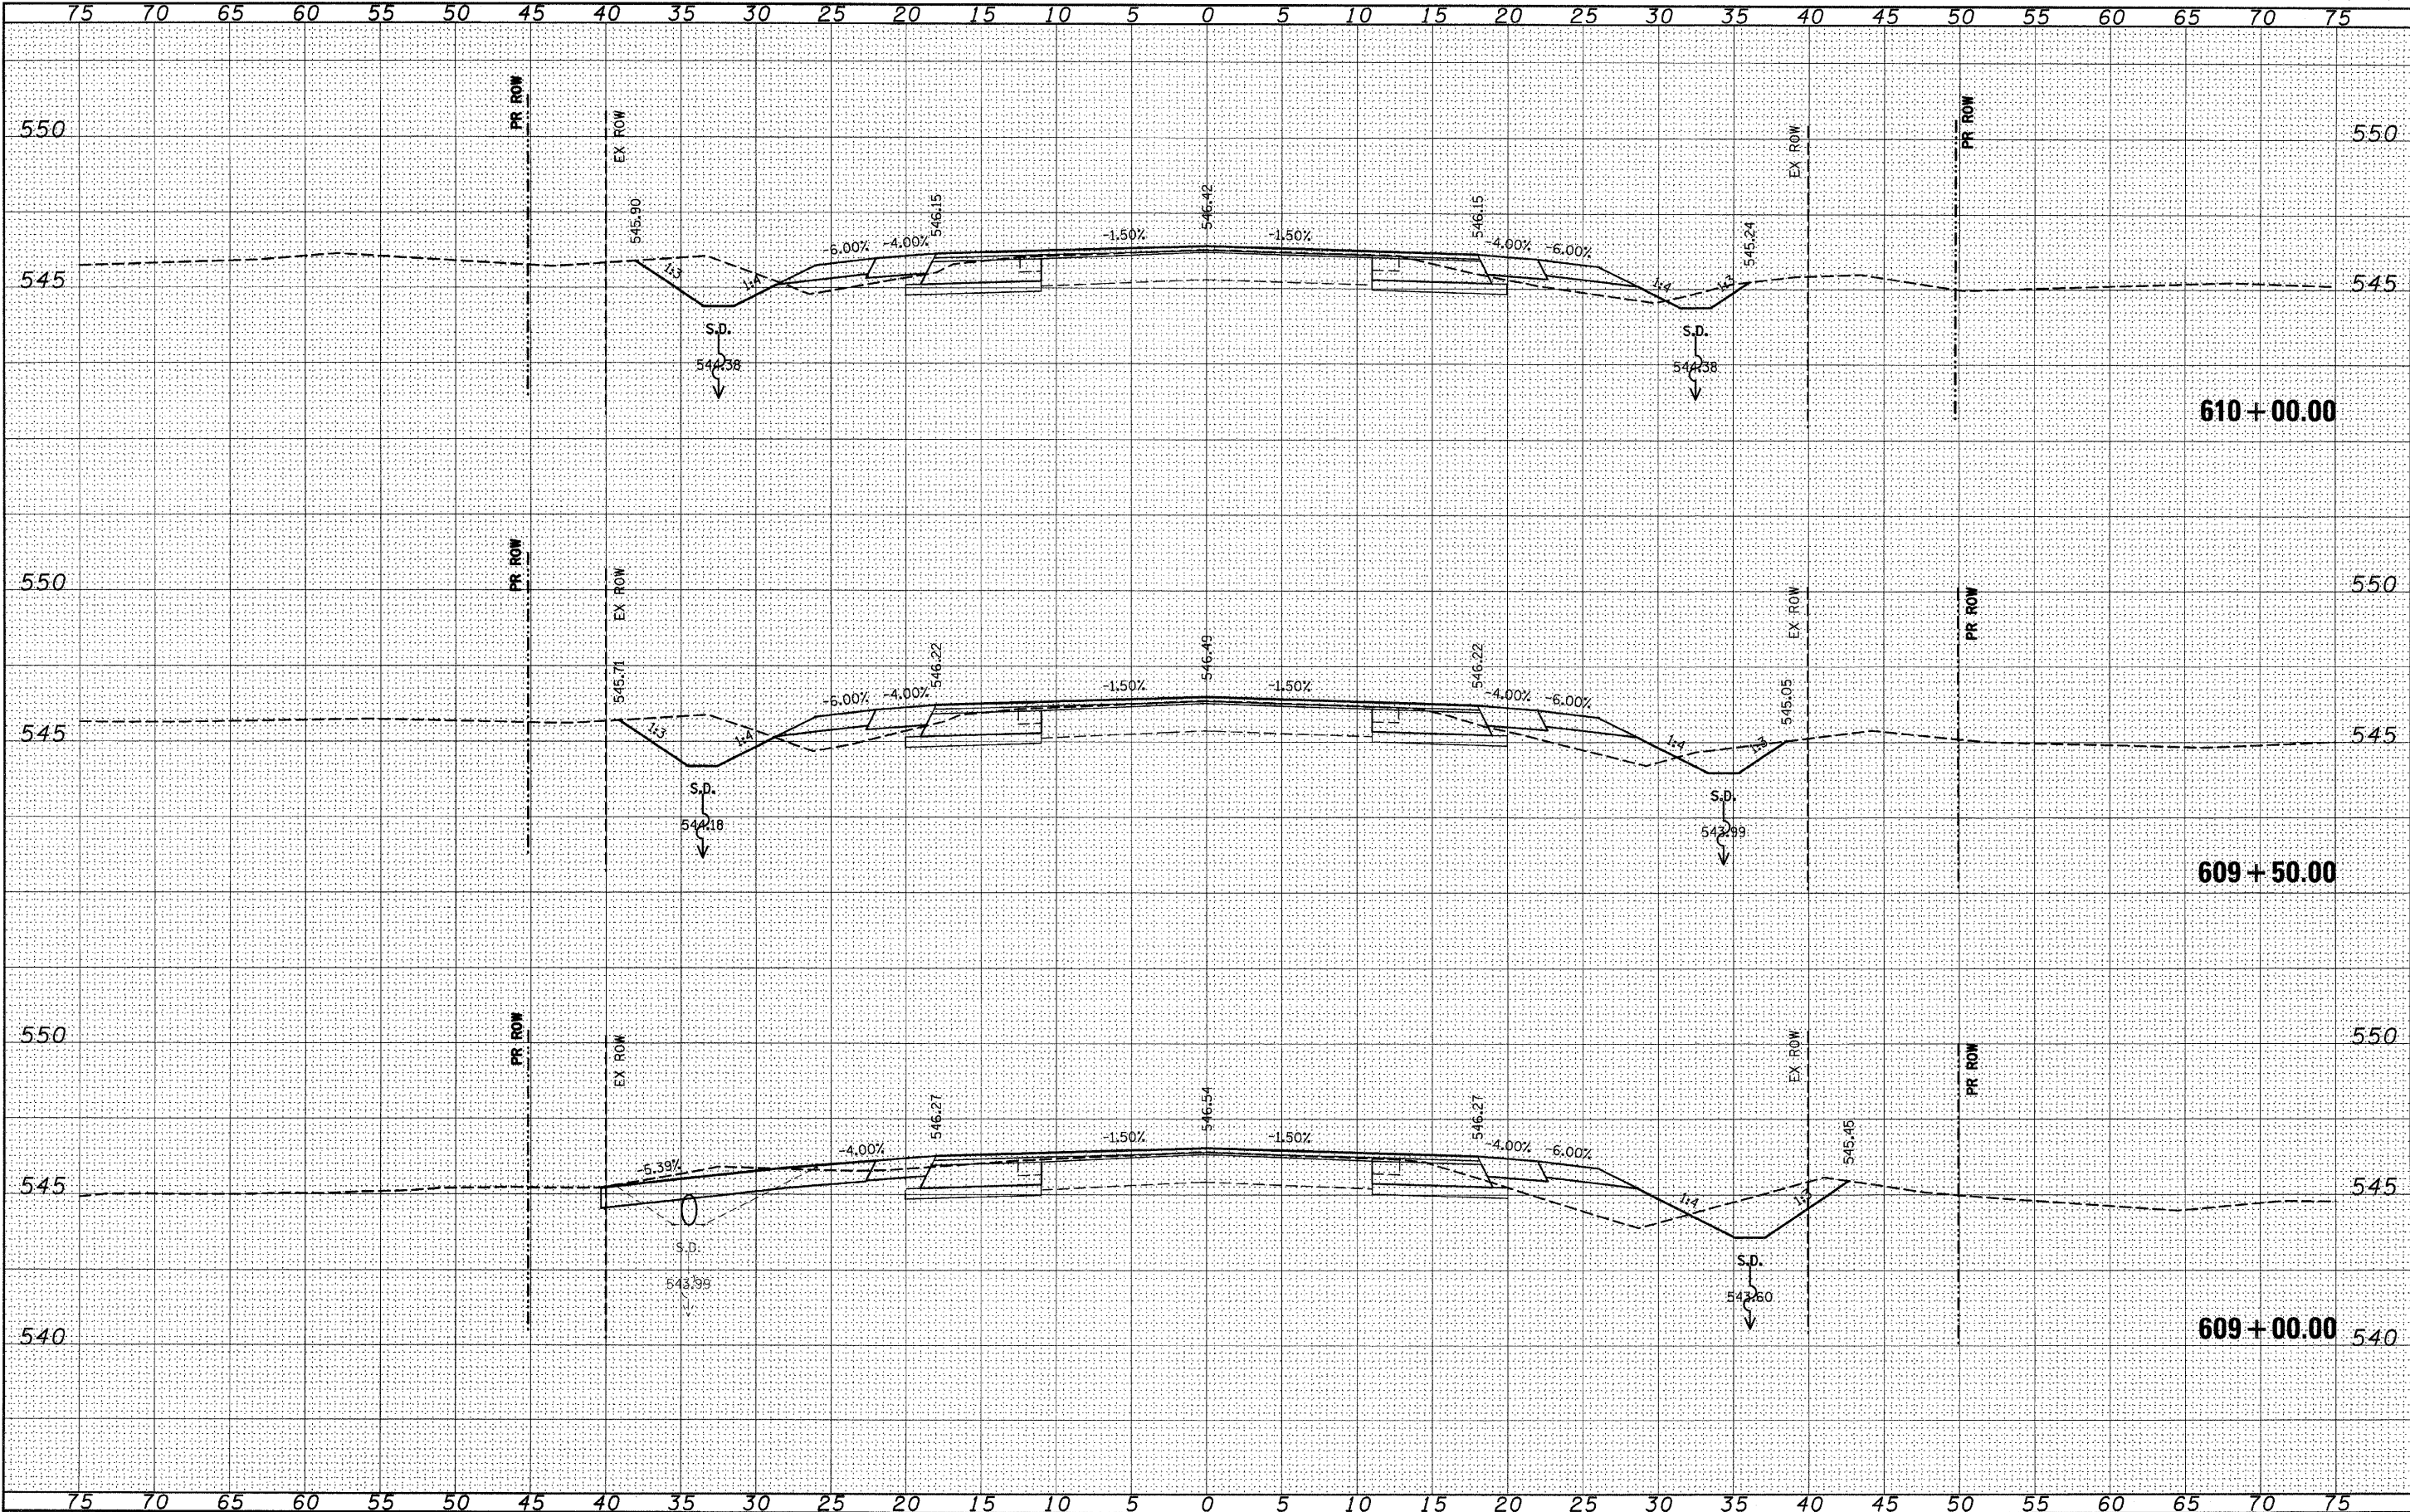

FILE NAME =	USER NAME = #USER#	DESIGNED -	REVISED -	IL 158		F.A.P. RTE.	SECTION	COUNTY	TOTAL SHEETS	SHEET NO.
#FILE#		DRAWN -	REVISED -			809	033J34IRS-5.135RS-6	ST. CLAIR	762	635
		PLLOT SCALE = #SCALE#	CHECKED -	REVISED -		CONTRACT NO. 76A47				
		PLLOT DATE = #DATE#	DATE -	REVISED -		ILLINOIS FED. AID PROJECT				


DATE	BY	SURVEYED	PLOTTED	TEMPLATE	AREAS	CHECKED
		FINAL	NO.	NO.	NO.	NO.

DATE	BY	SURVEYED	PLOTTED	TEMPLATE	AREAS	CHECKED
		ORIGINAL	NO.	NO.	NO.	NO.

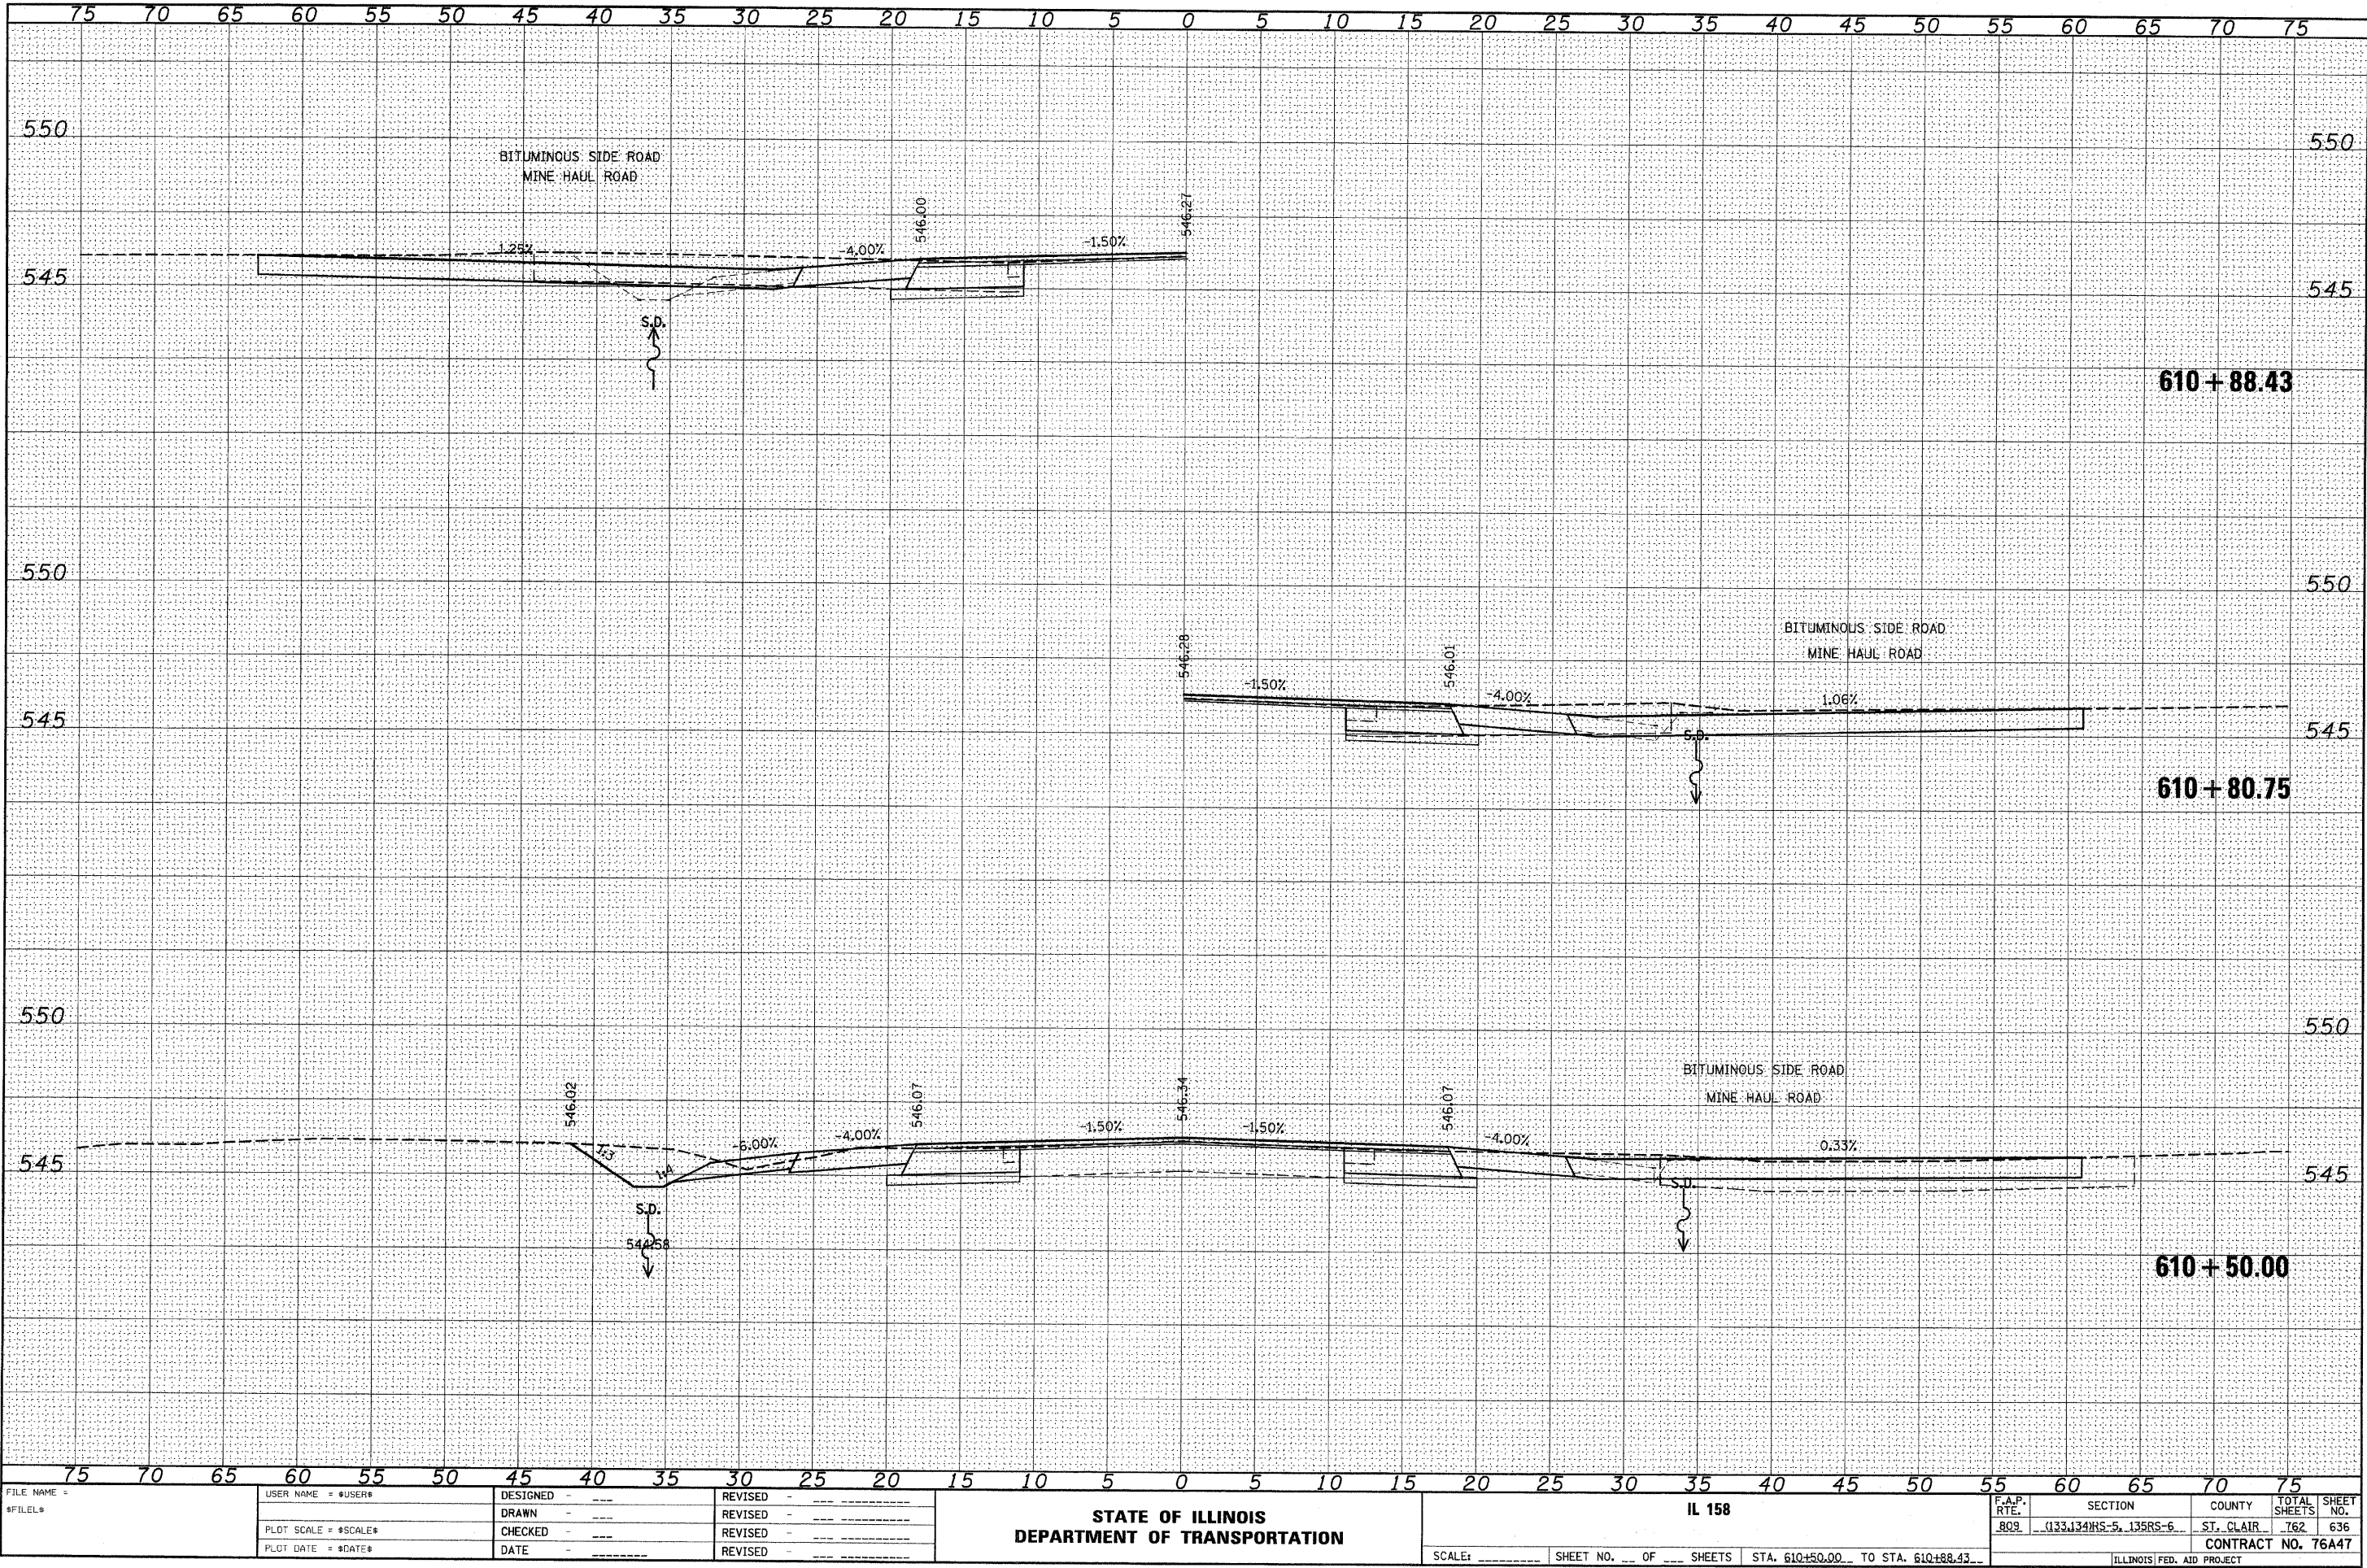


FINAL	SURVEYED	DATE
SURVEY	PLOTTED	BY
NOTE BOOK	TEMPLATE	
NO.	AREAS CHECKED	

ORIGINAL	SURVEYED	DATE
SURVEY	PLOTTED	BY
NOTE BOOK	TEMPLATE	
NO.	AREAS CHECKED	

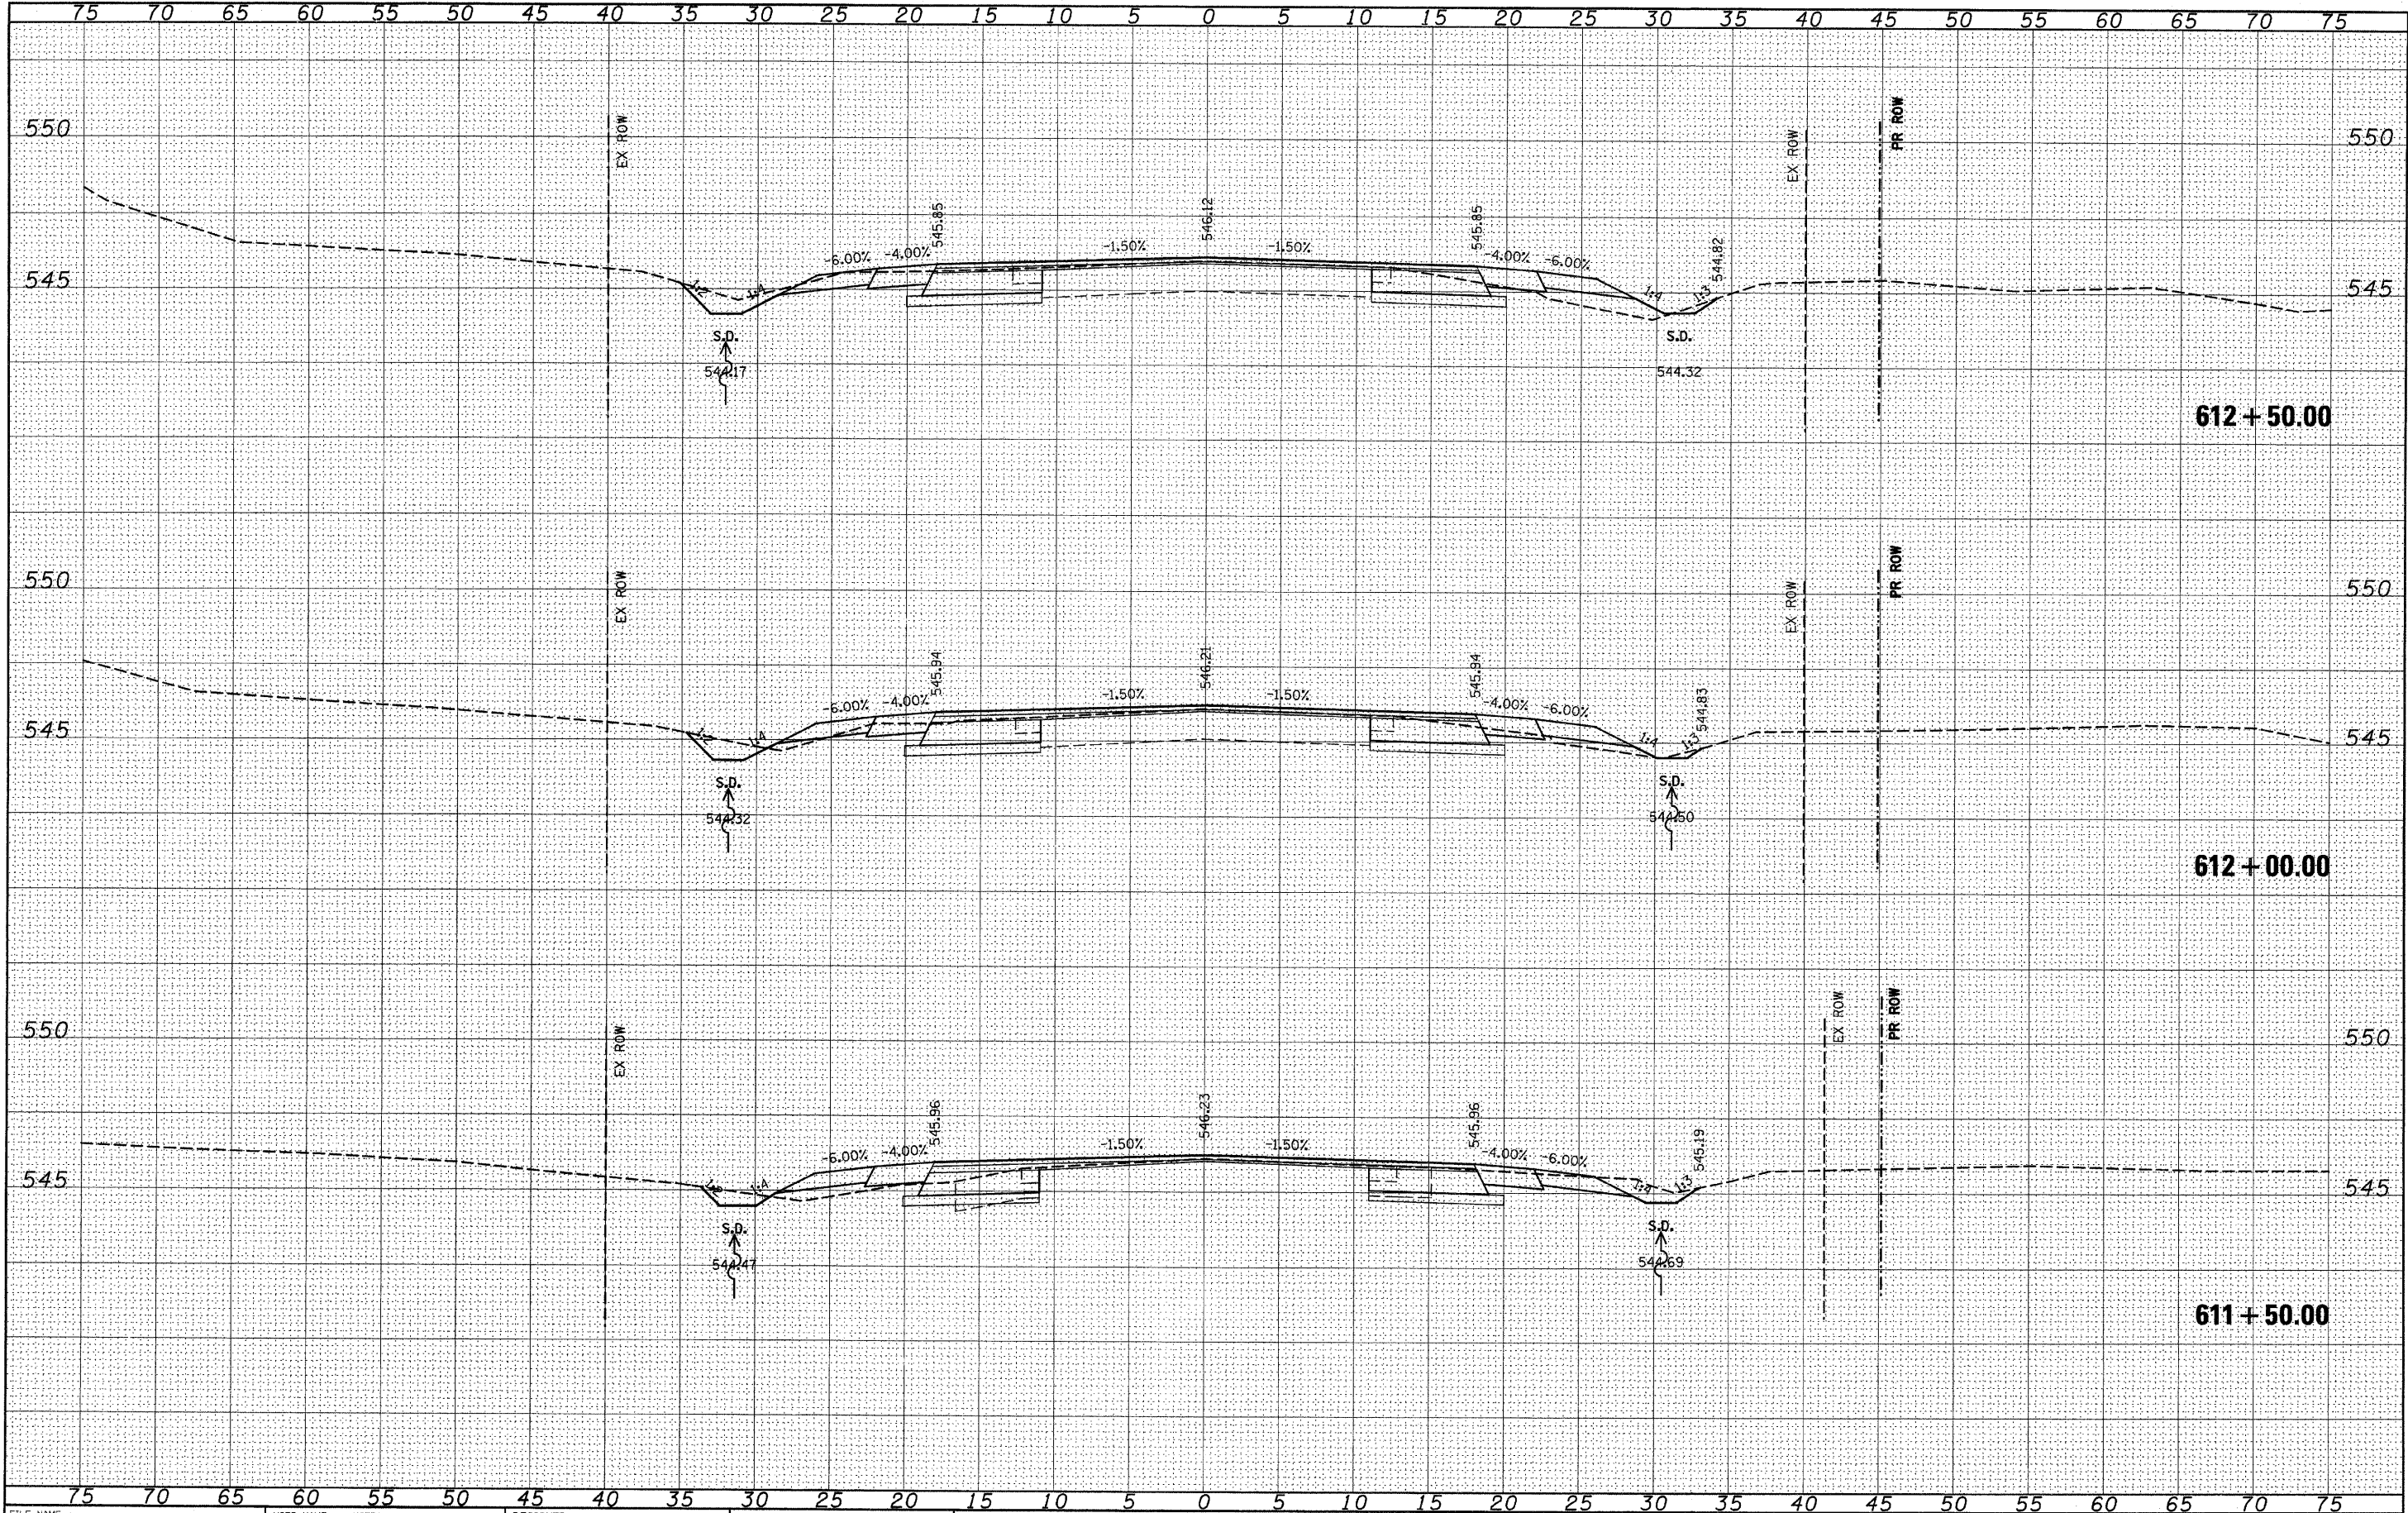


FILE NAME =	USER NAME = #USER#	DESIGNED -	REVISED -	STATE OF ILLINOIS DEPARTMENT OF TRANSPORTATION		IL 158		F.A.P. RTE.	SECTION	COUNTY	TOTAL SHEETS	SHEET NO.
#FILE#		DRAWN -	REVISED -					809	(133,134)RS-5, 135RS-6	ST. CLAIR	762	637
	PLOT SCALE = #SCALE#	CHECKED -	REVISED -					CONTRACT NO. 76A47				
	PLOT DATE = #DATE#	DATE -	REVISED -					ILLINOIS FED. AID PROJECT				
SCALE: _____						SHEET NO. ____ OF ____ SHEETS		STA. 611+50.00 TO STA. 612+50.00				

ORIGINAL SURVEY	SURVEYED	BY	DATE
NOTE BOOK	PLOTTED		
	TEMPLATE		
	AREAS		
NO.	AREAS CHECKED		

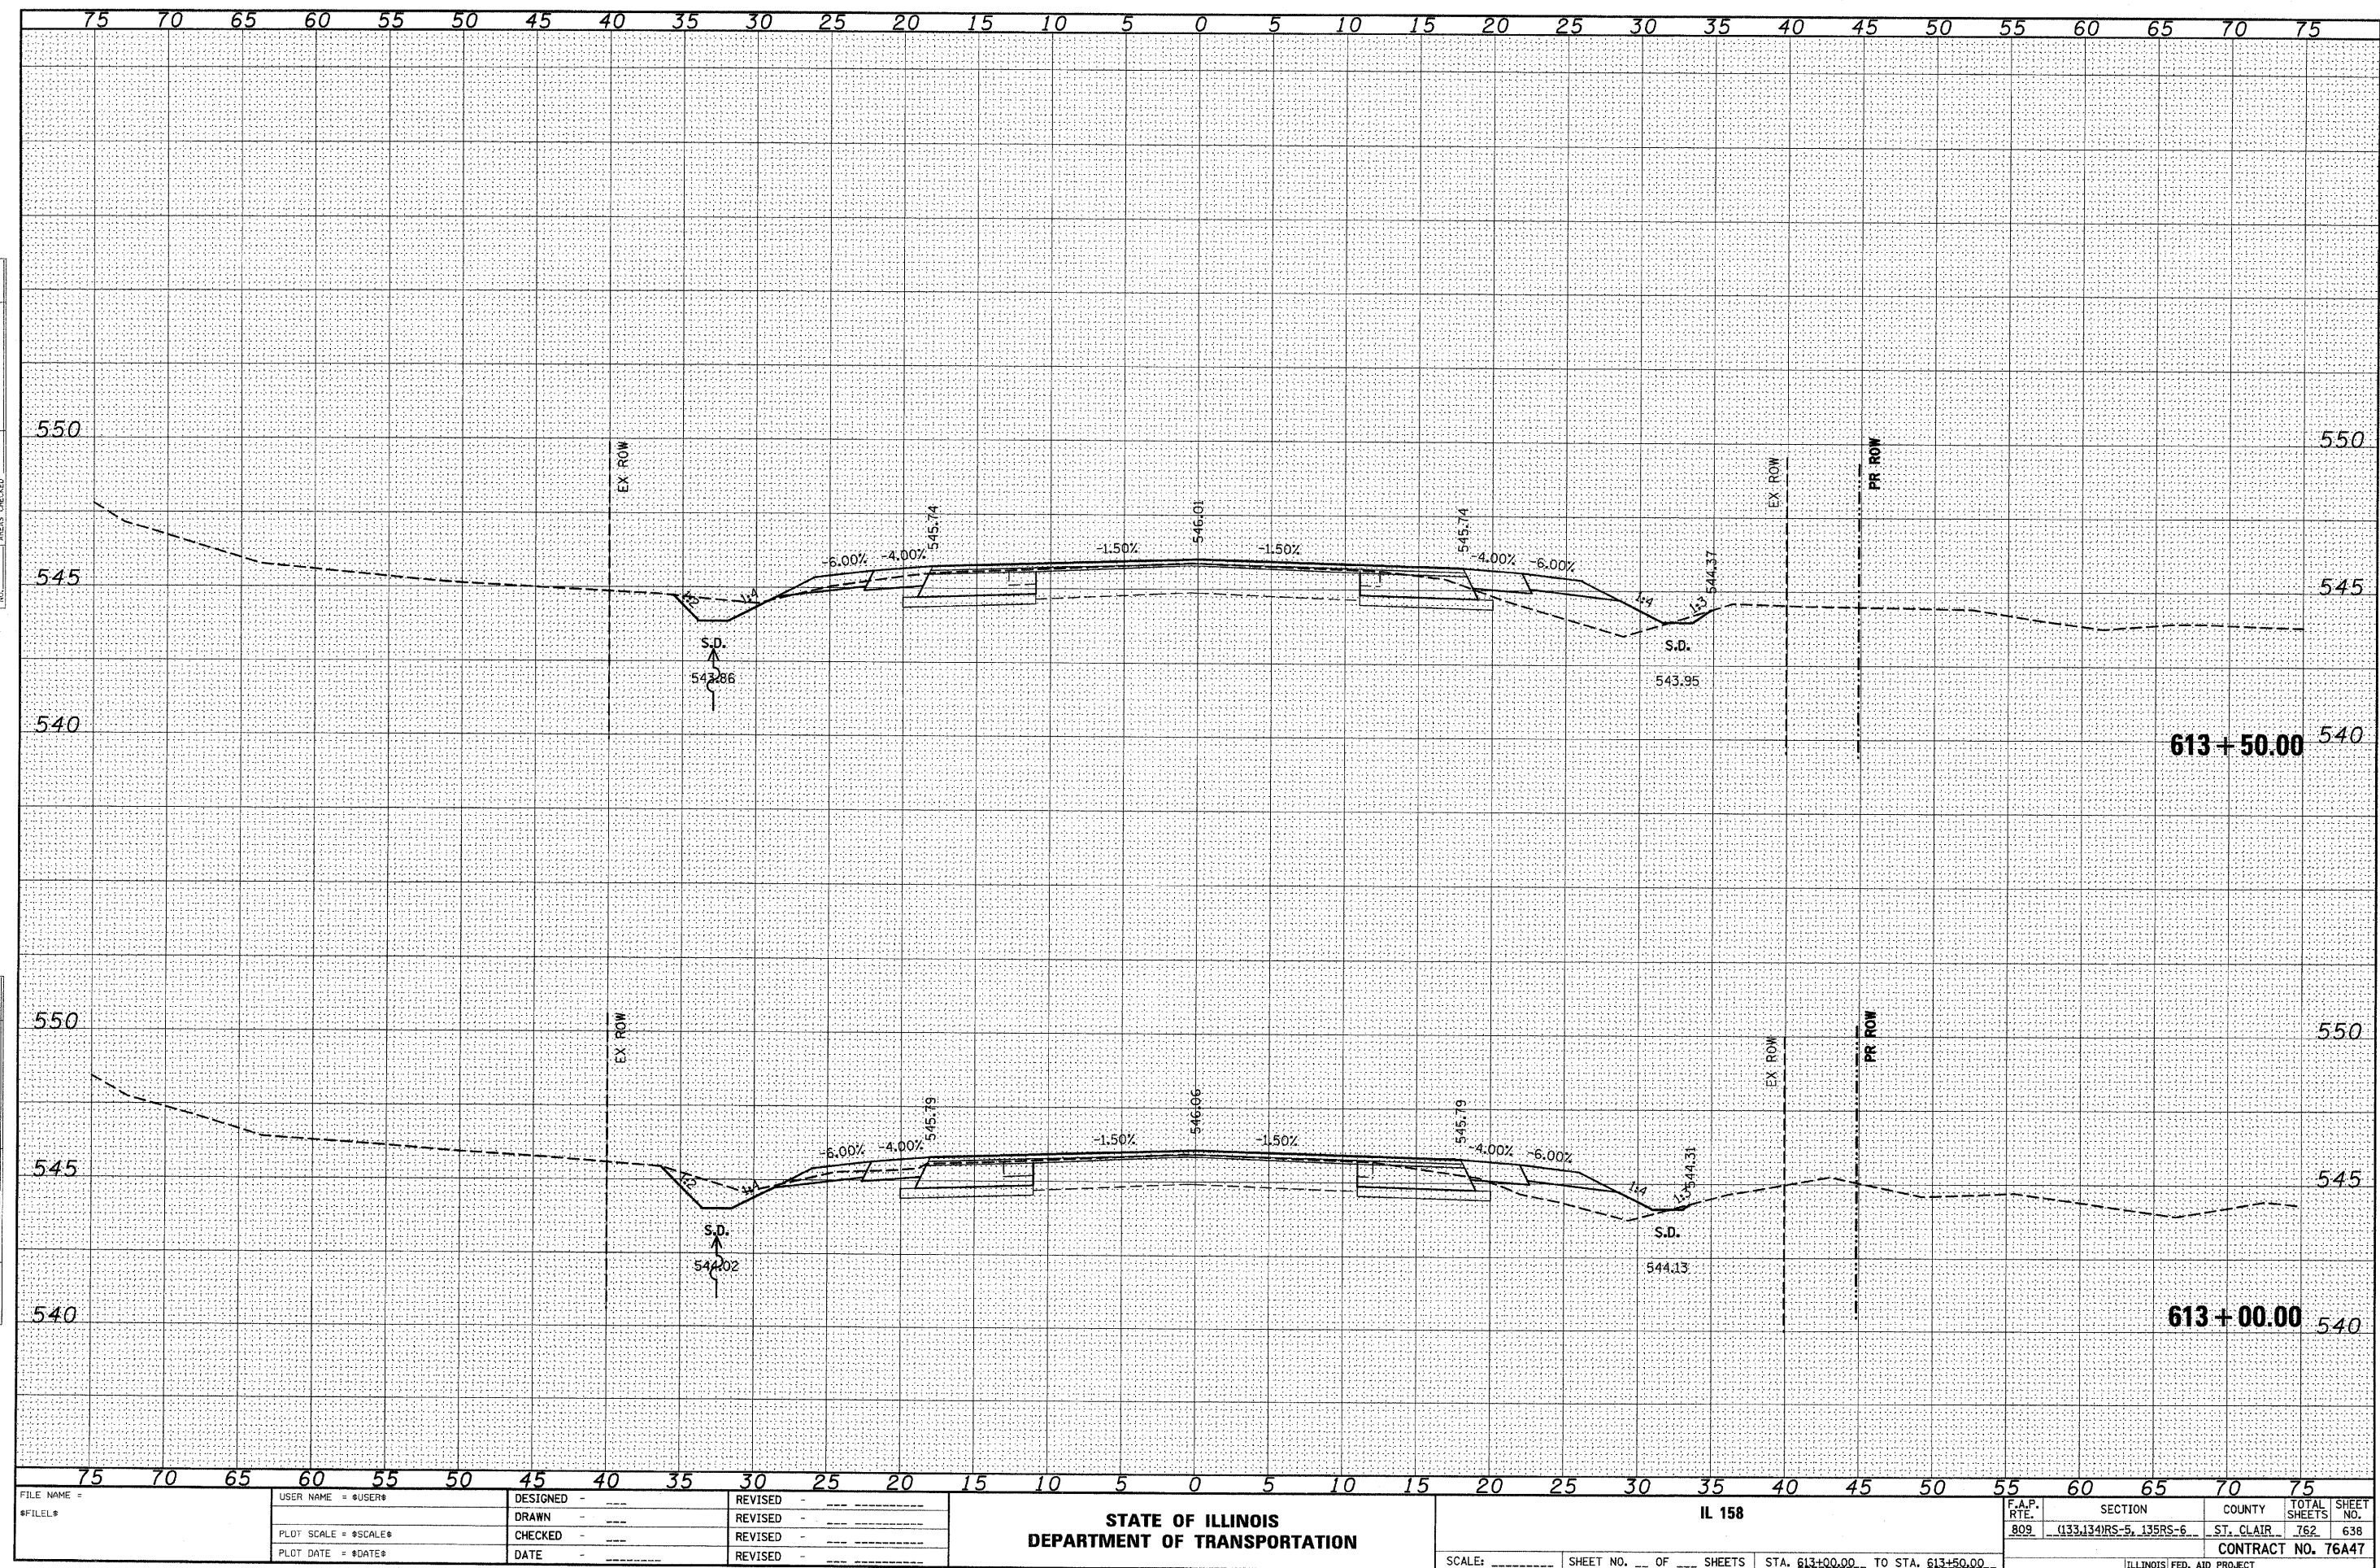


DATE	BY	SURVEYED	PLOTTED	TEMP. ATE	AREAS CHECKED
FINAL					
SURVEY					
NOTE BOOK					
NO.					

DATE	BY	SURVEYED	PLOTTED	TEMP. ATE	AREAS CHECKED
ORIGINAL					
SURVEY					
NOTE BOOK					
NO.					

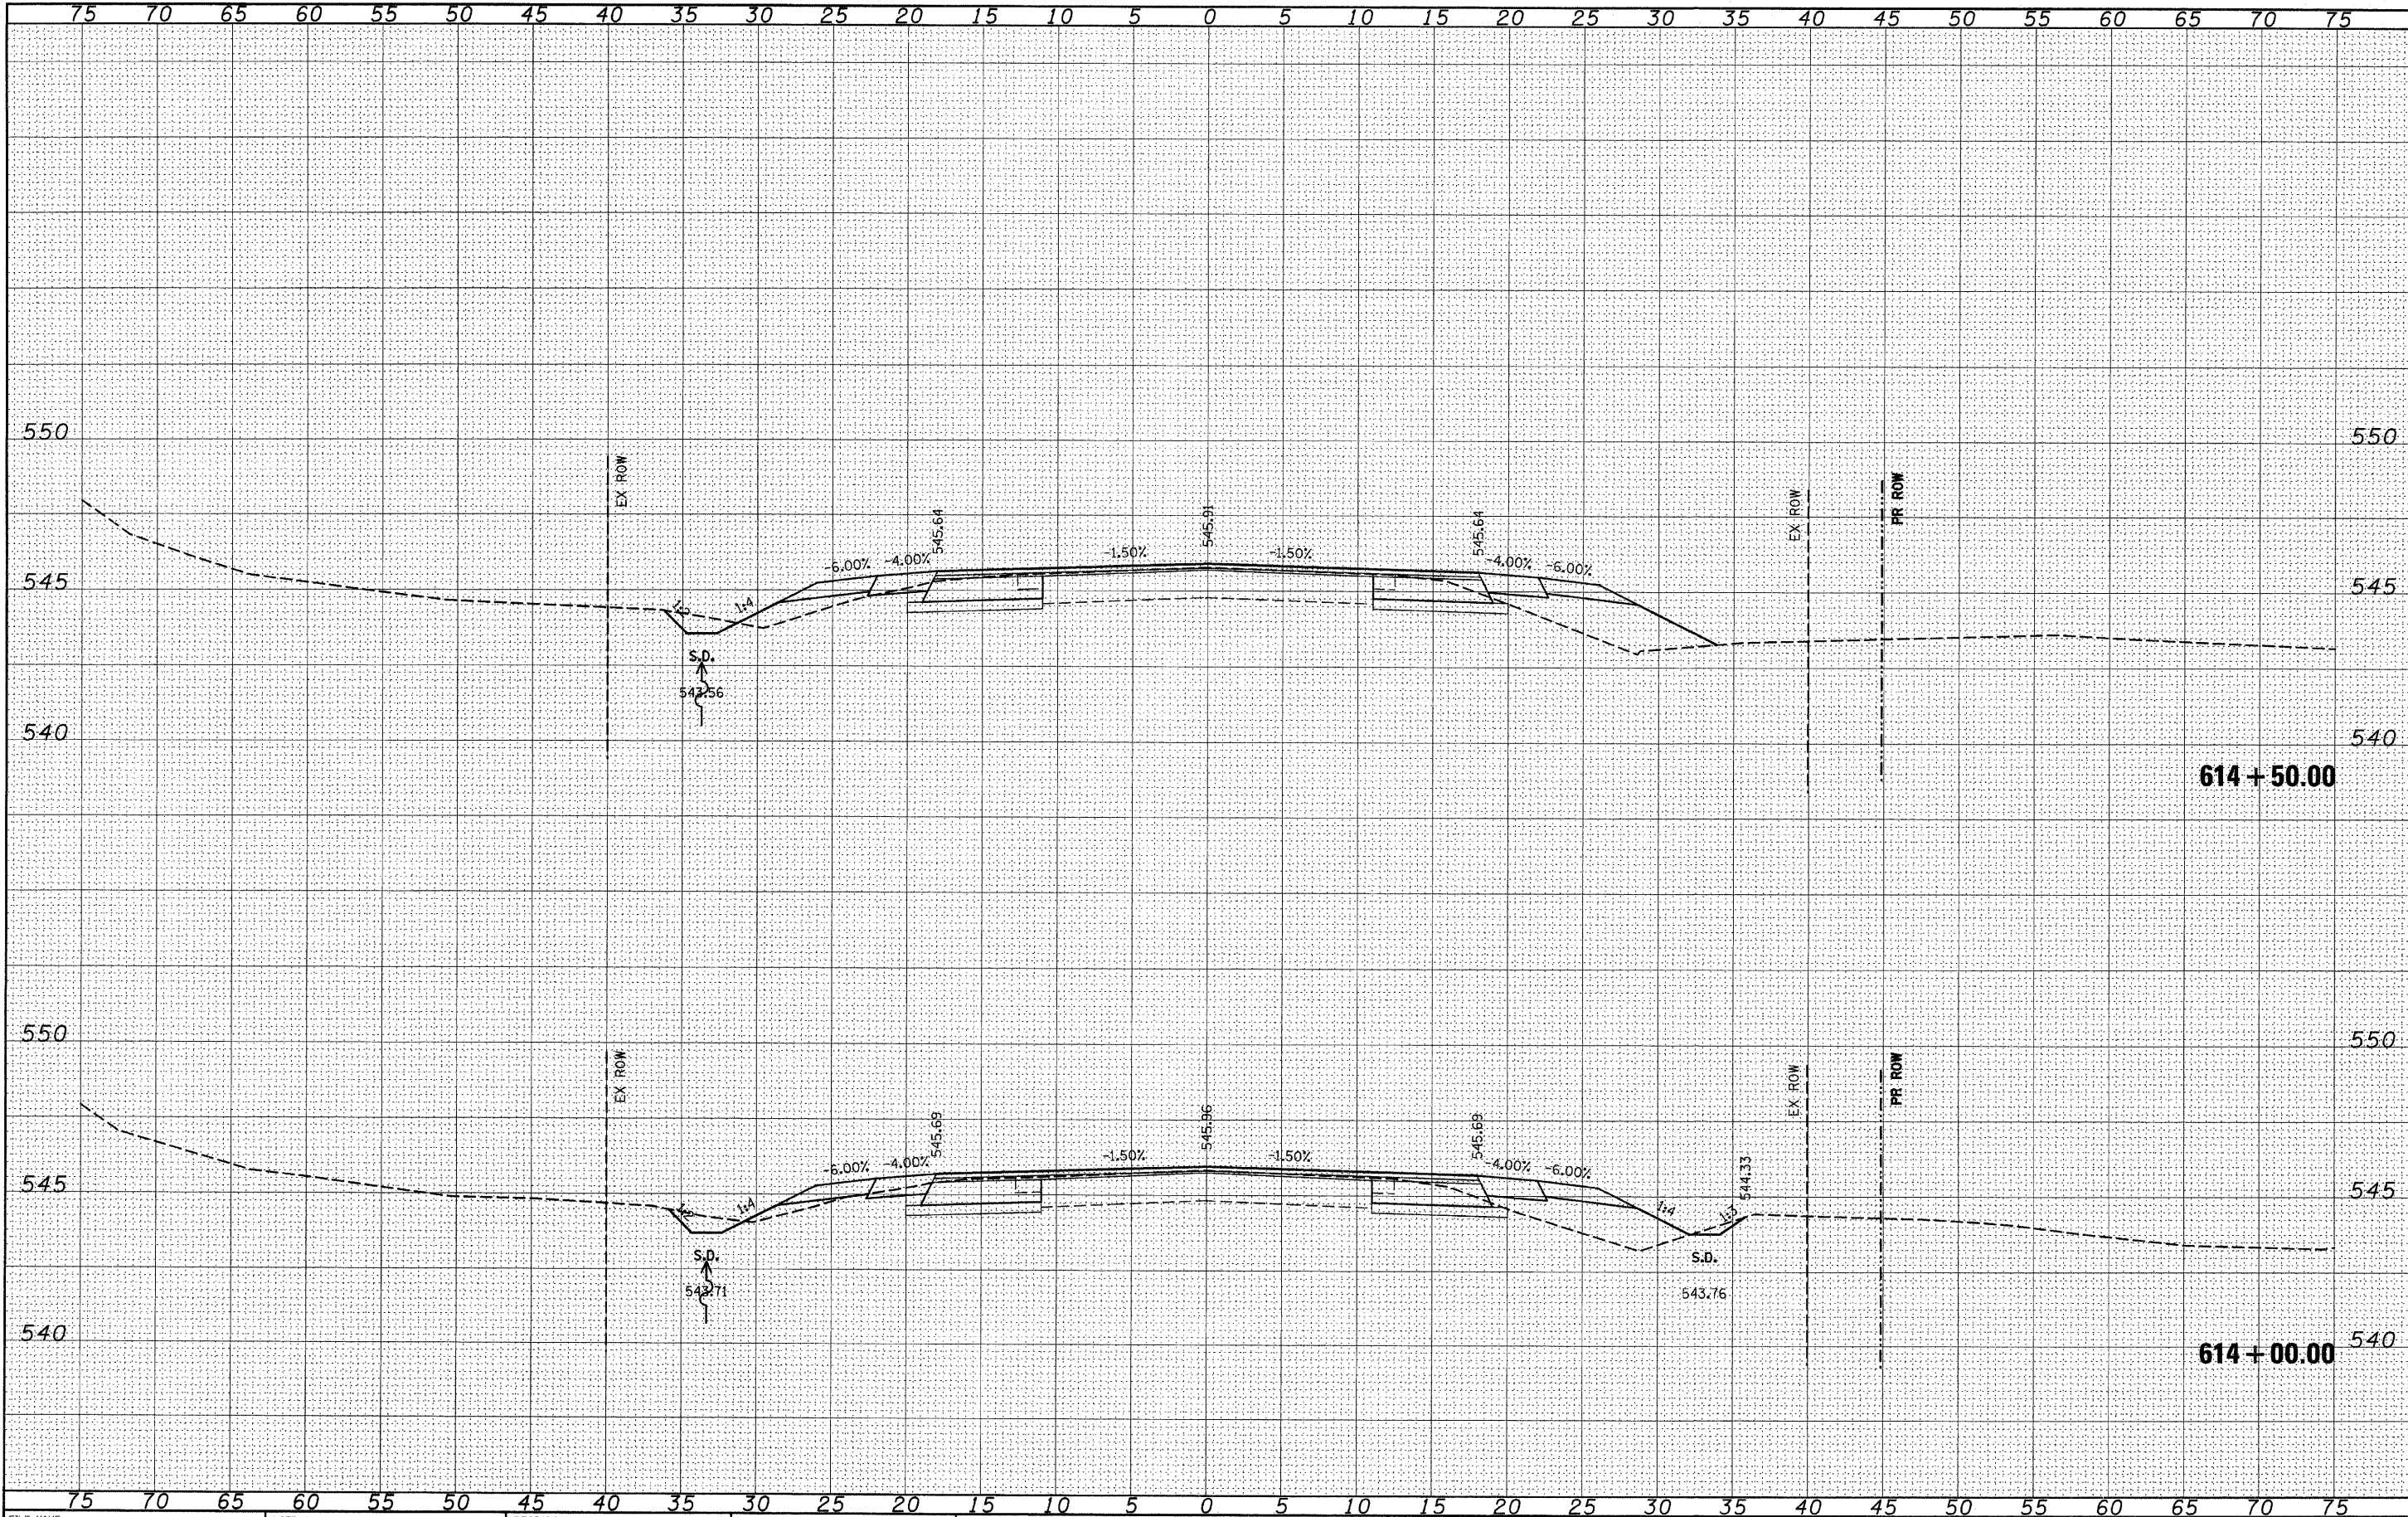


FILE NAME =	USER NAME = #USER#	DESIGNED -	REVISED -	STATE OF ILLINOIS		IL 158		F.A.P. SECTION COUNTY TOTAL SHEETS SHEET NO.	
#FILE#		DRAWN -	REVISED -	DEPARTMENT OF TRANSPORTATION		SCALE: SHEET NO. OF SHEETS STA. 614+00.00 TO STA. 614+50.00		809 (133,134)RS-5, 135RS-6 ST. CLAIR 762 639	
		CHECKED -	REVISED -					CONTRACT NO. 76A47	
		DATE -	REVISED -					ILLINOIS FED. AID PROJECT	


ORIGINAL SURVEY	SURVIVED	BY	DATE
NOTE BOOK	PLOTTED		
	TEMPLATE		
	AREAS		
NO.	AREAS CHECKED		

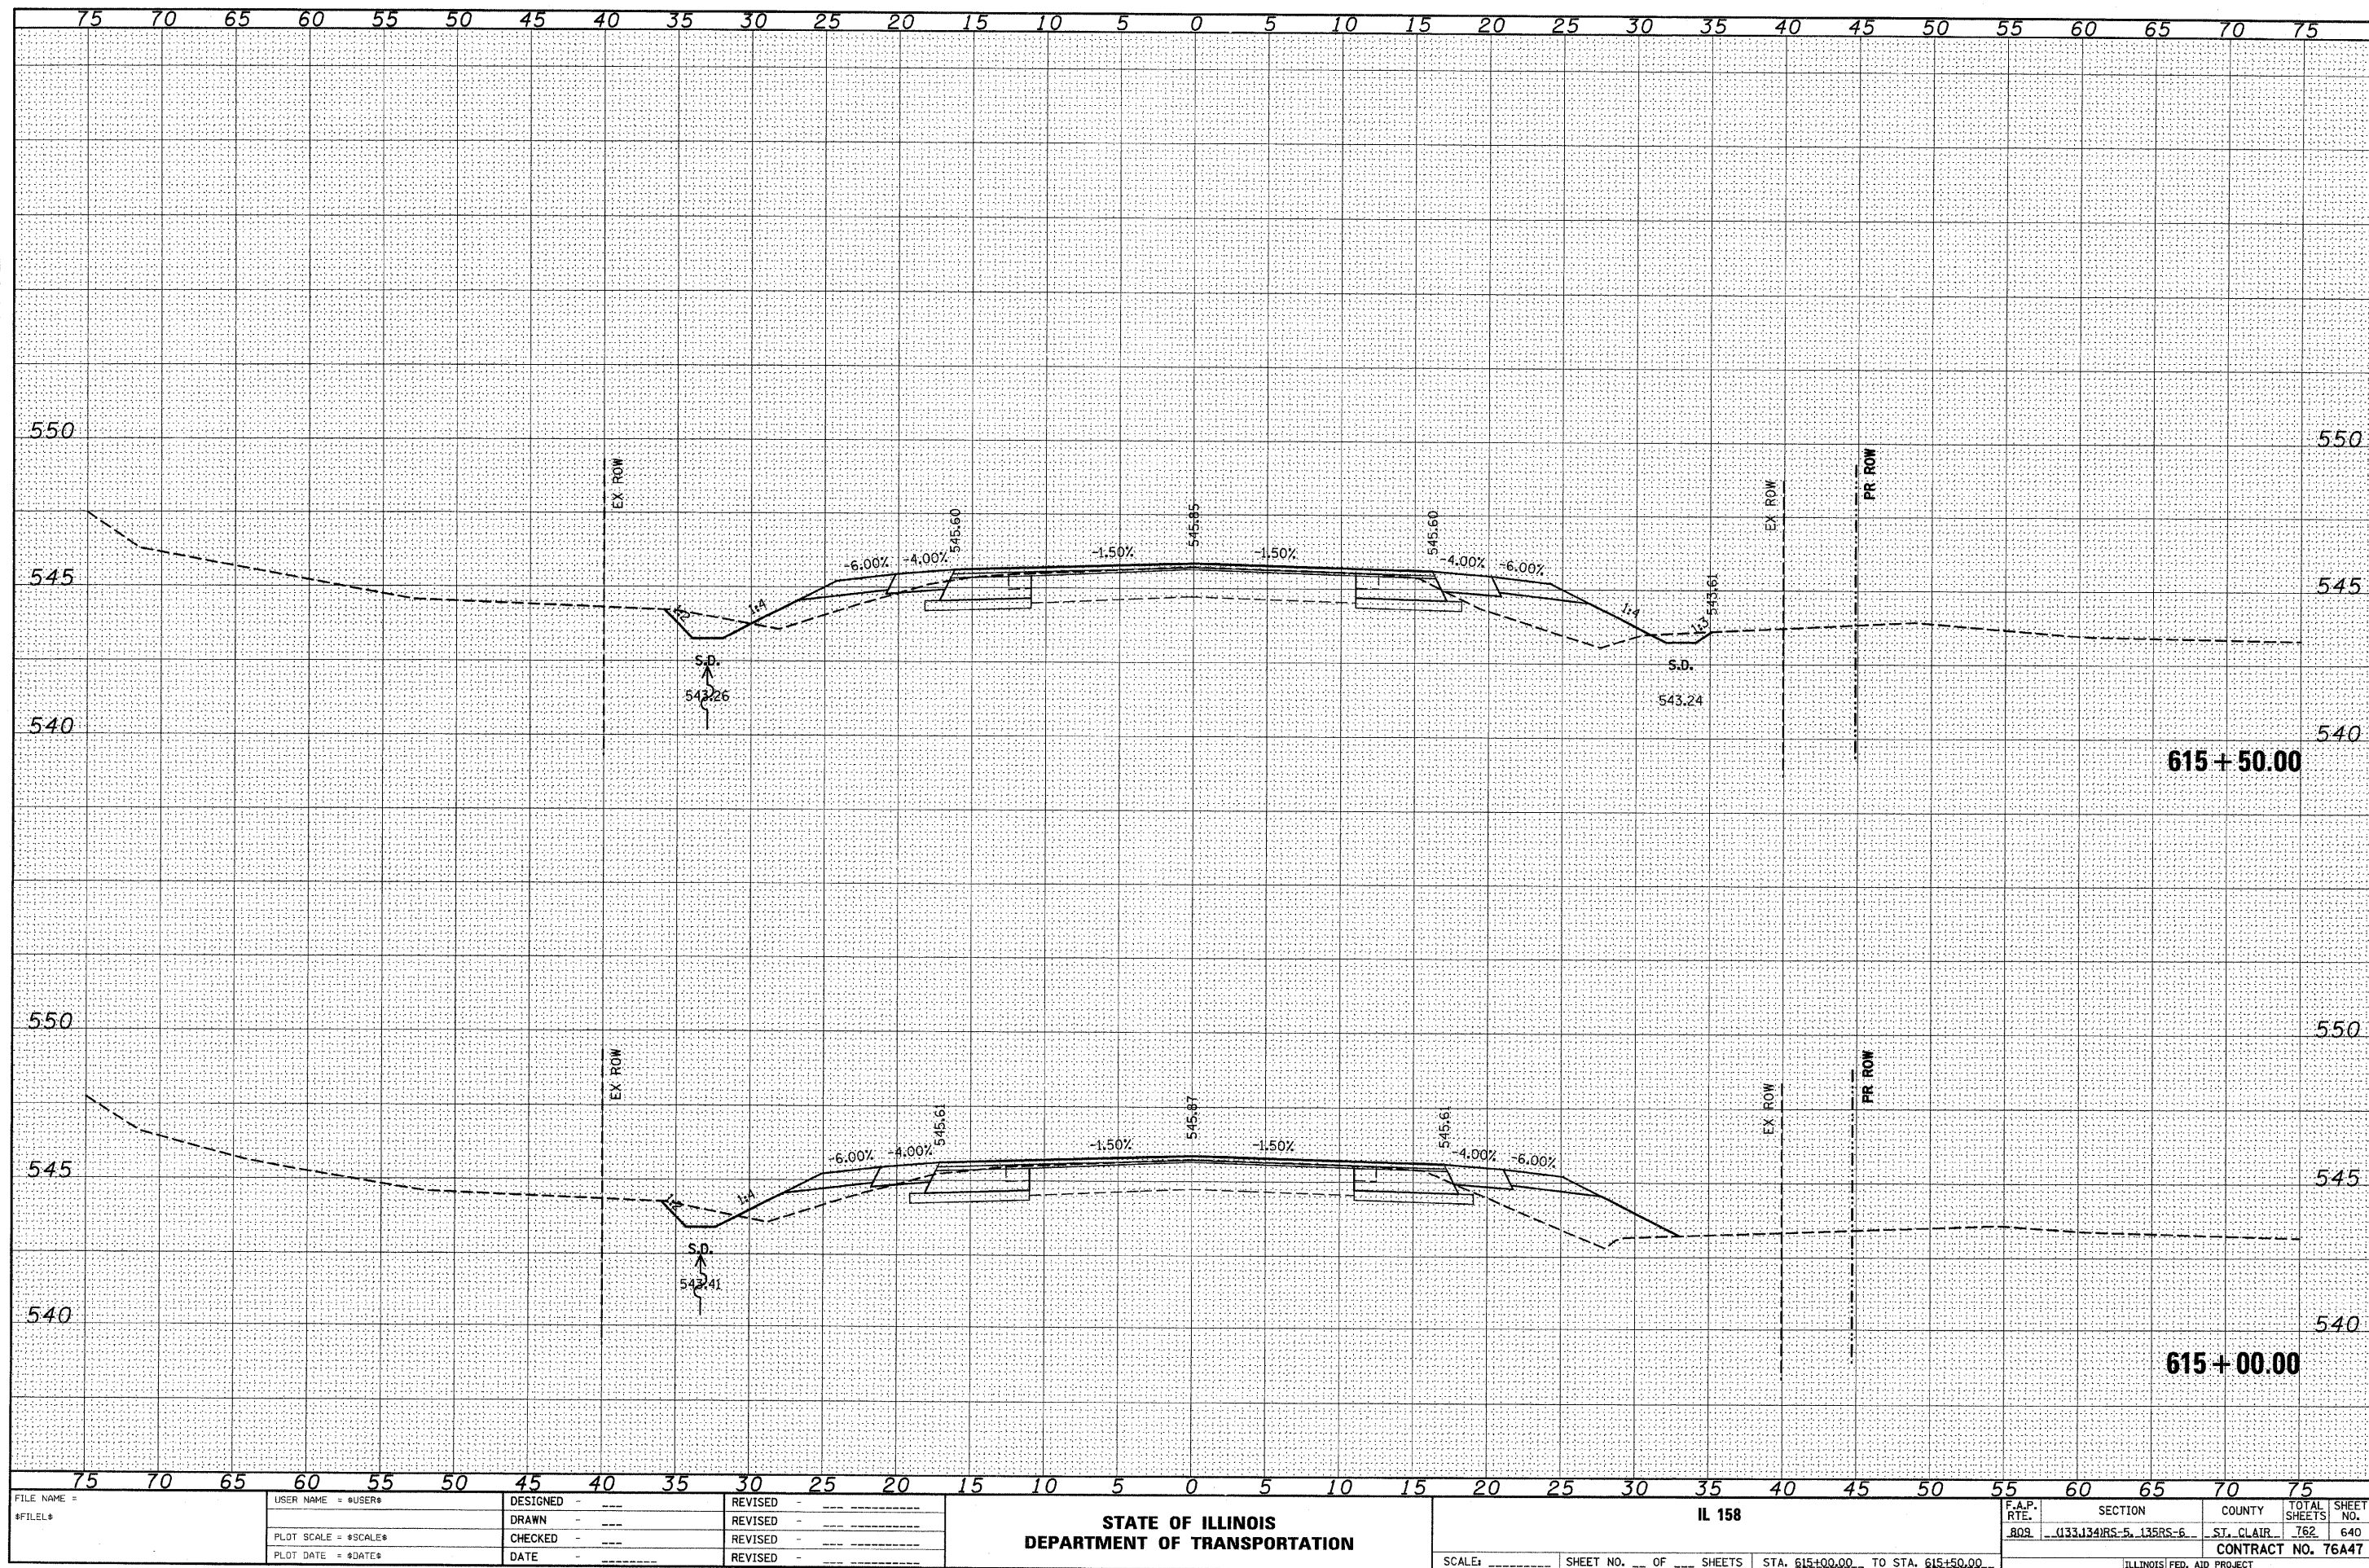

ORIGINAL SURVEY					
NOTE BOOK	SURVEYED	BY	DATE		
	PLOTTED				
	TEMPLATE				
	AREAS				
NO.	AREAS CHECKED				

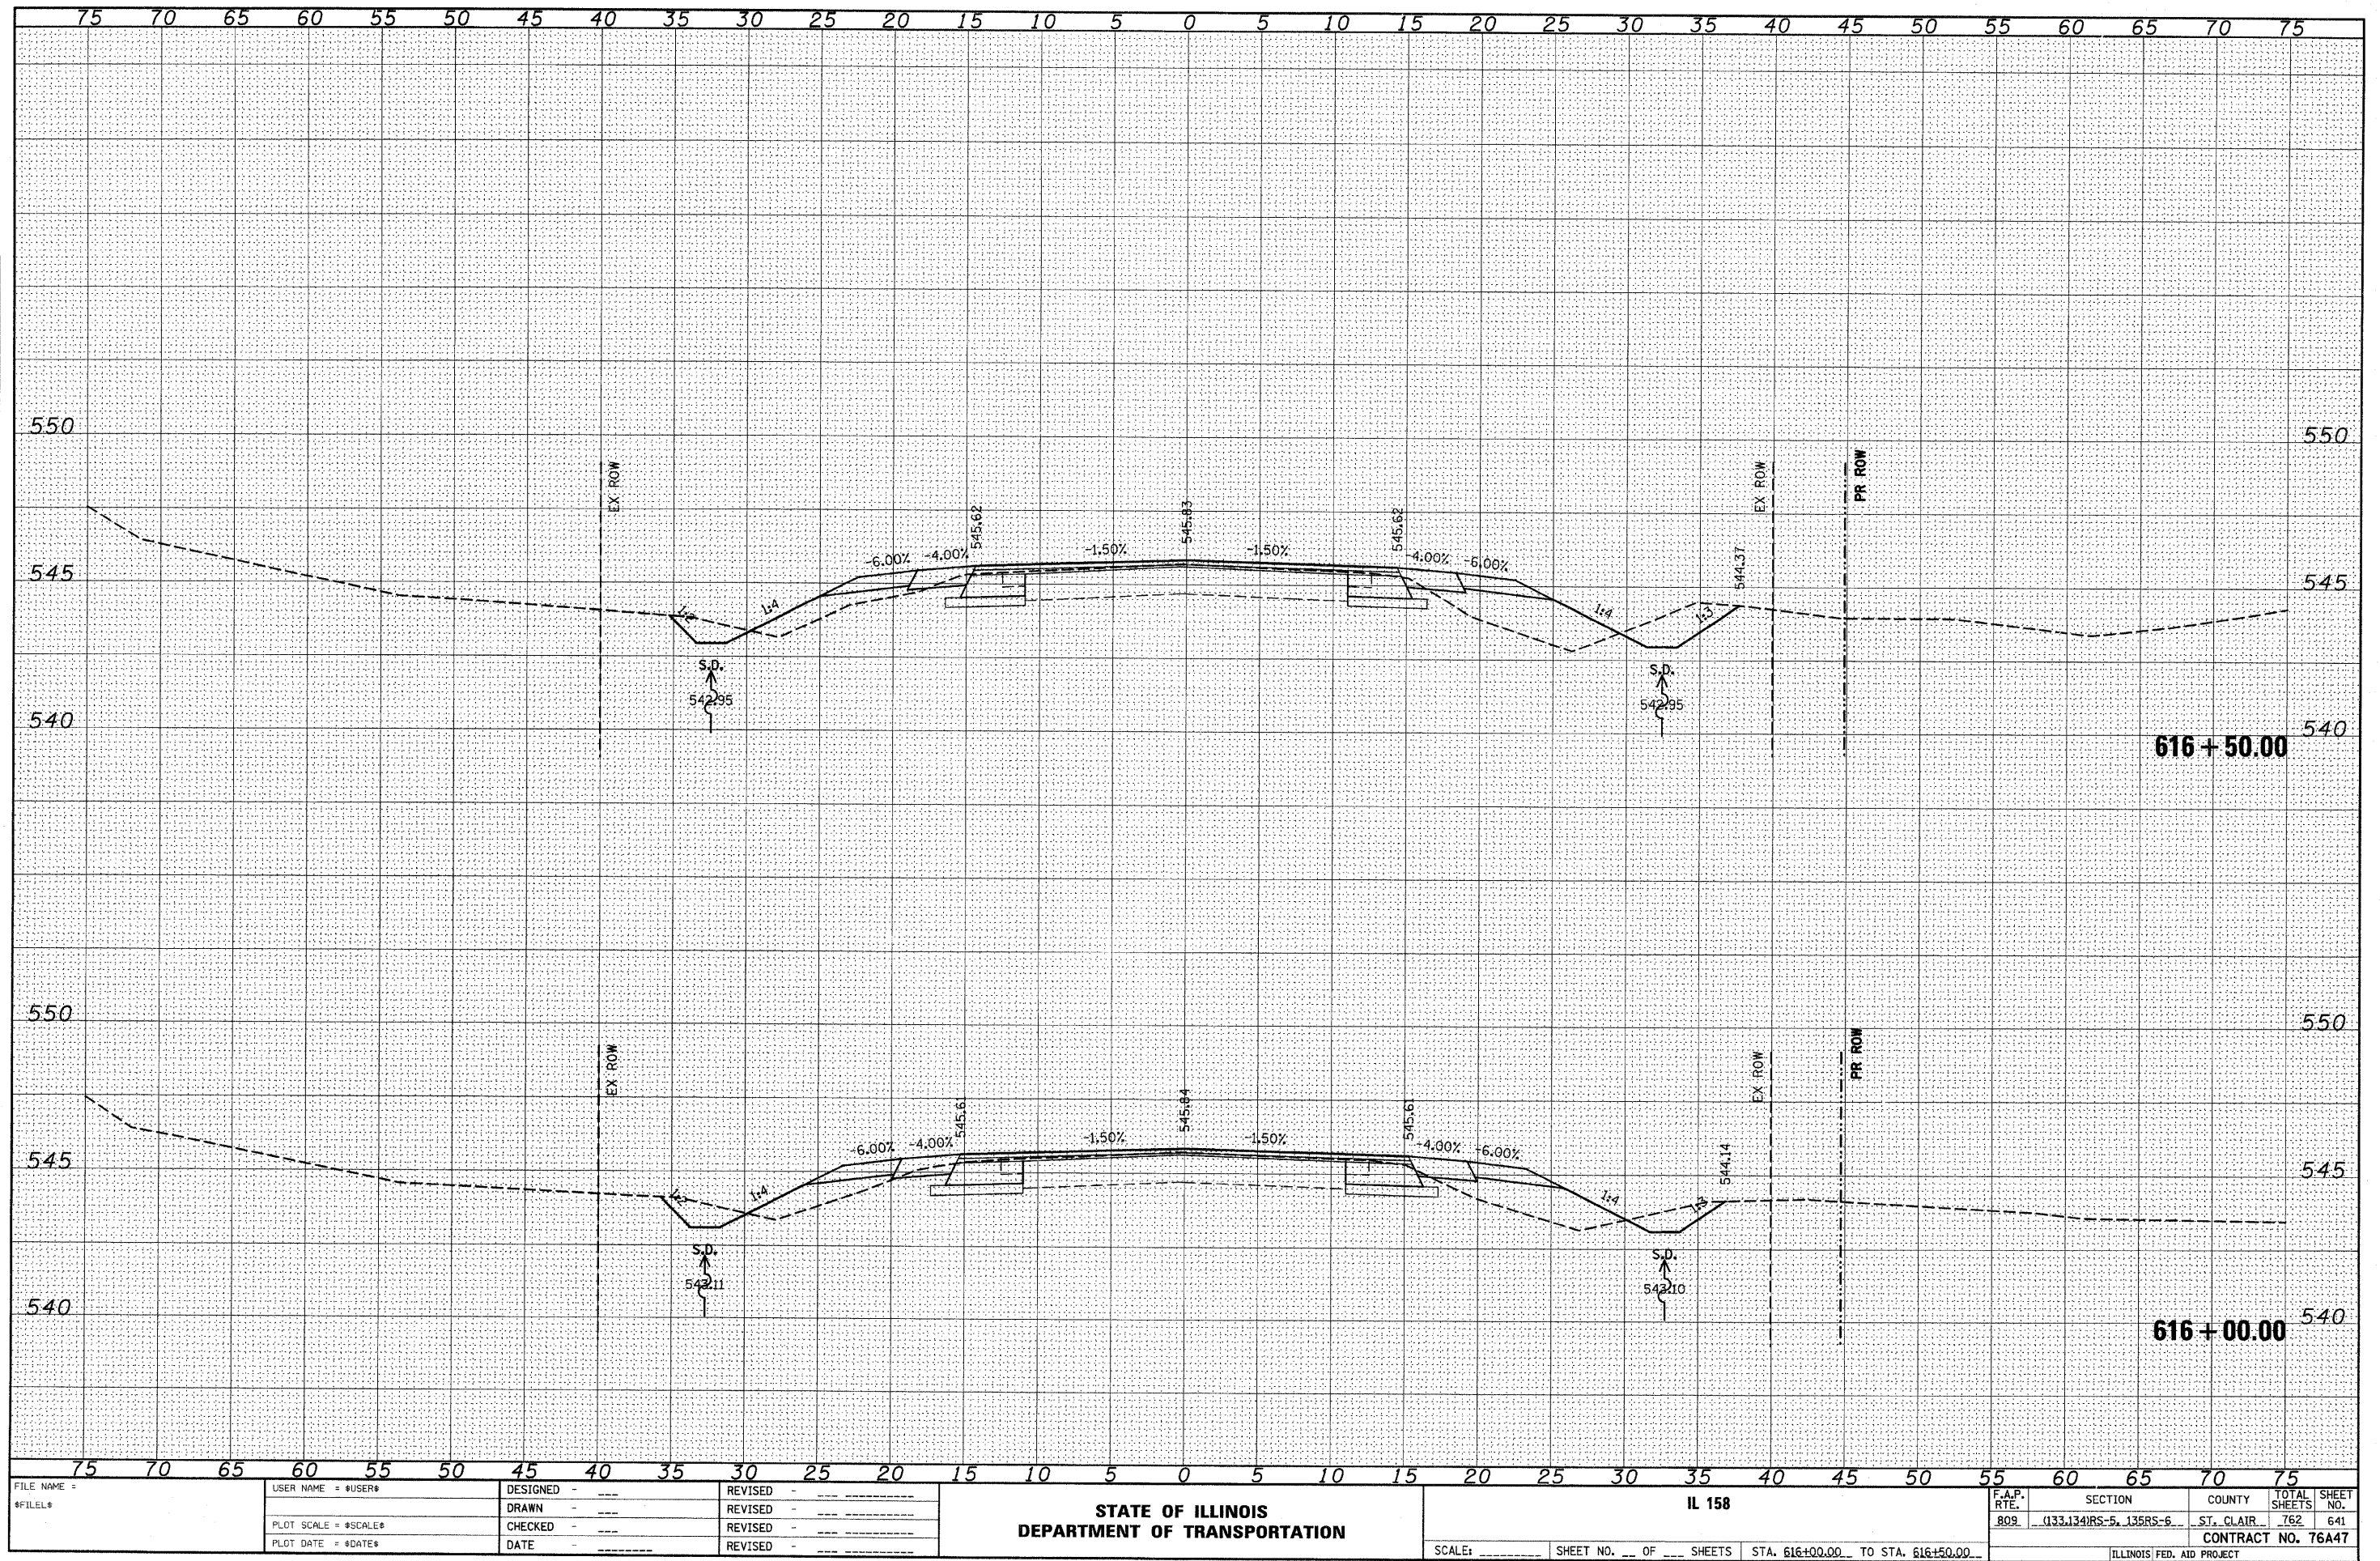


ORIGINAL					
SURVEY	SURVEYED	BY	DATE		
NOTE BOOK	PLOTTED				
	TEMPLATE				
	AREAS				
NO.	AREAS CHECKED				

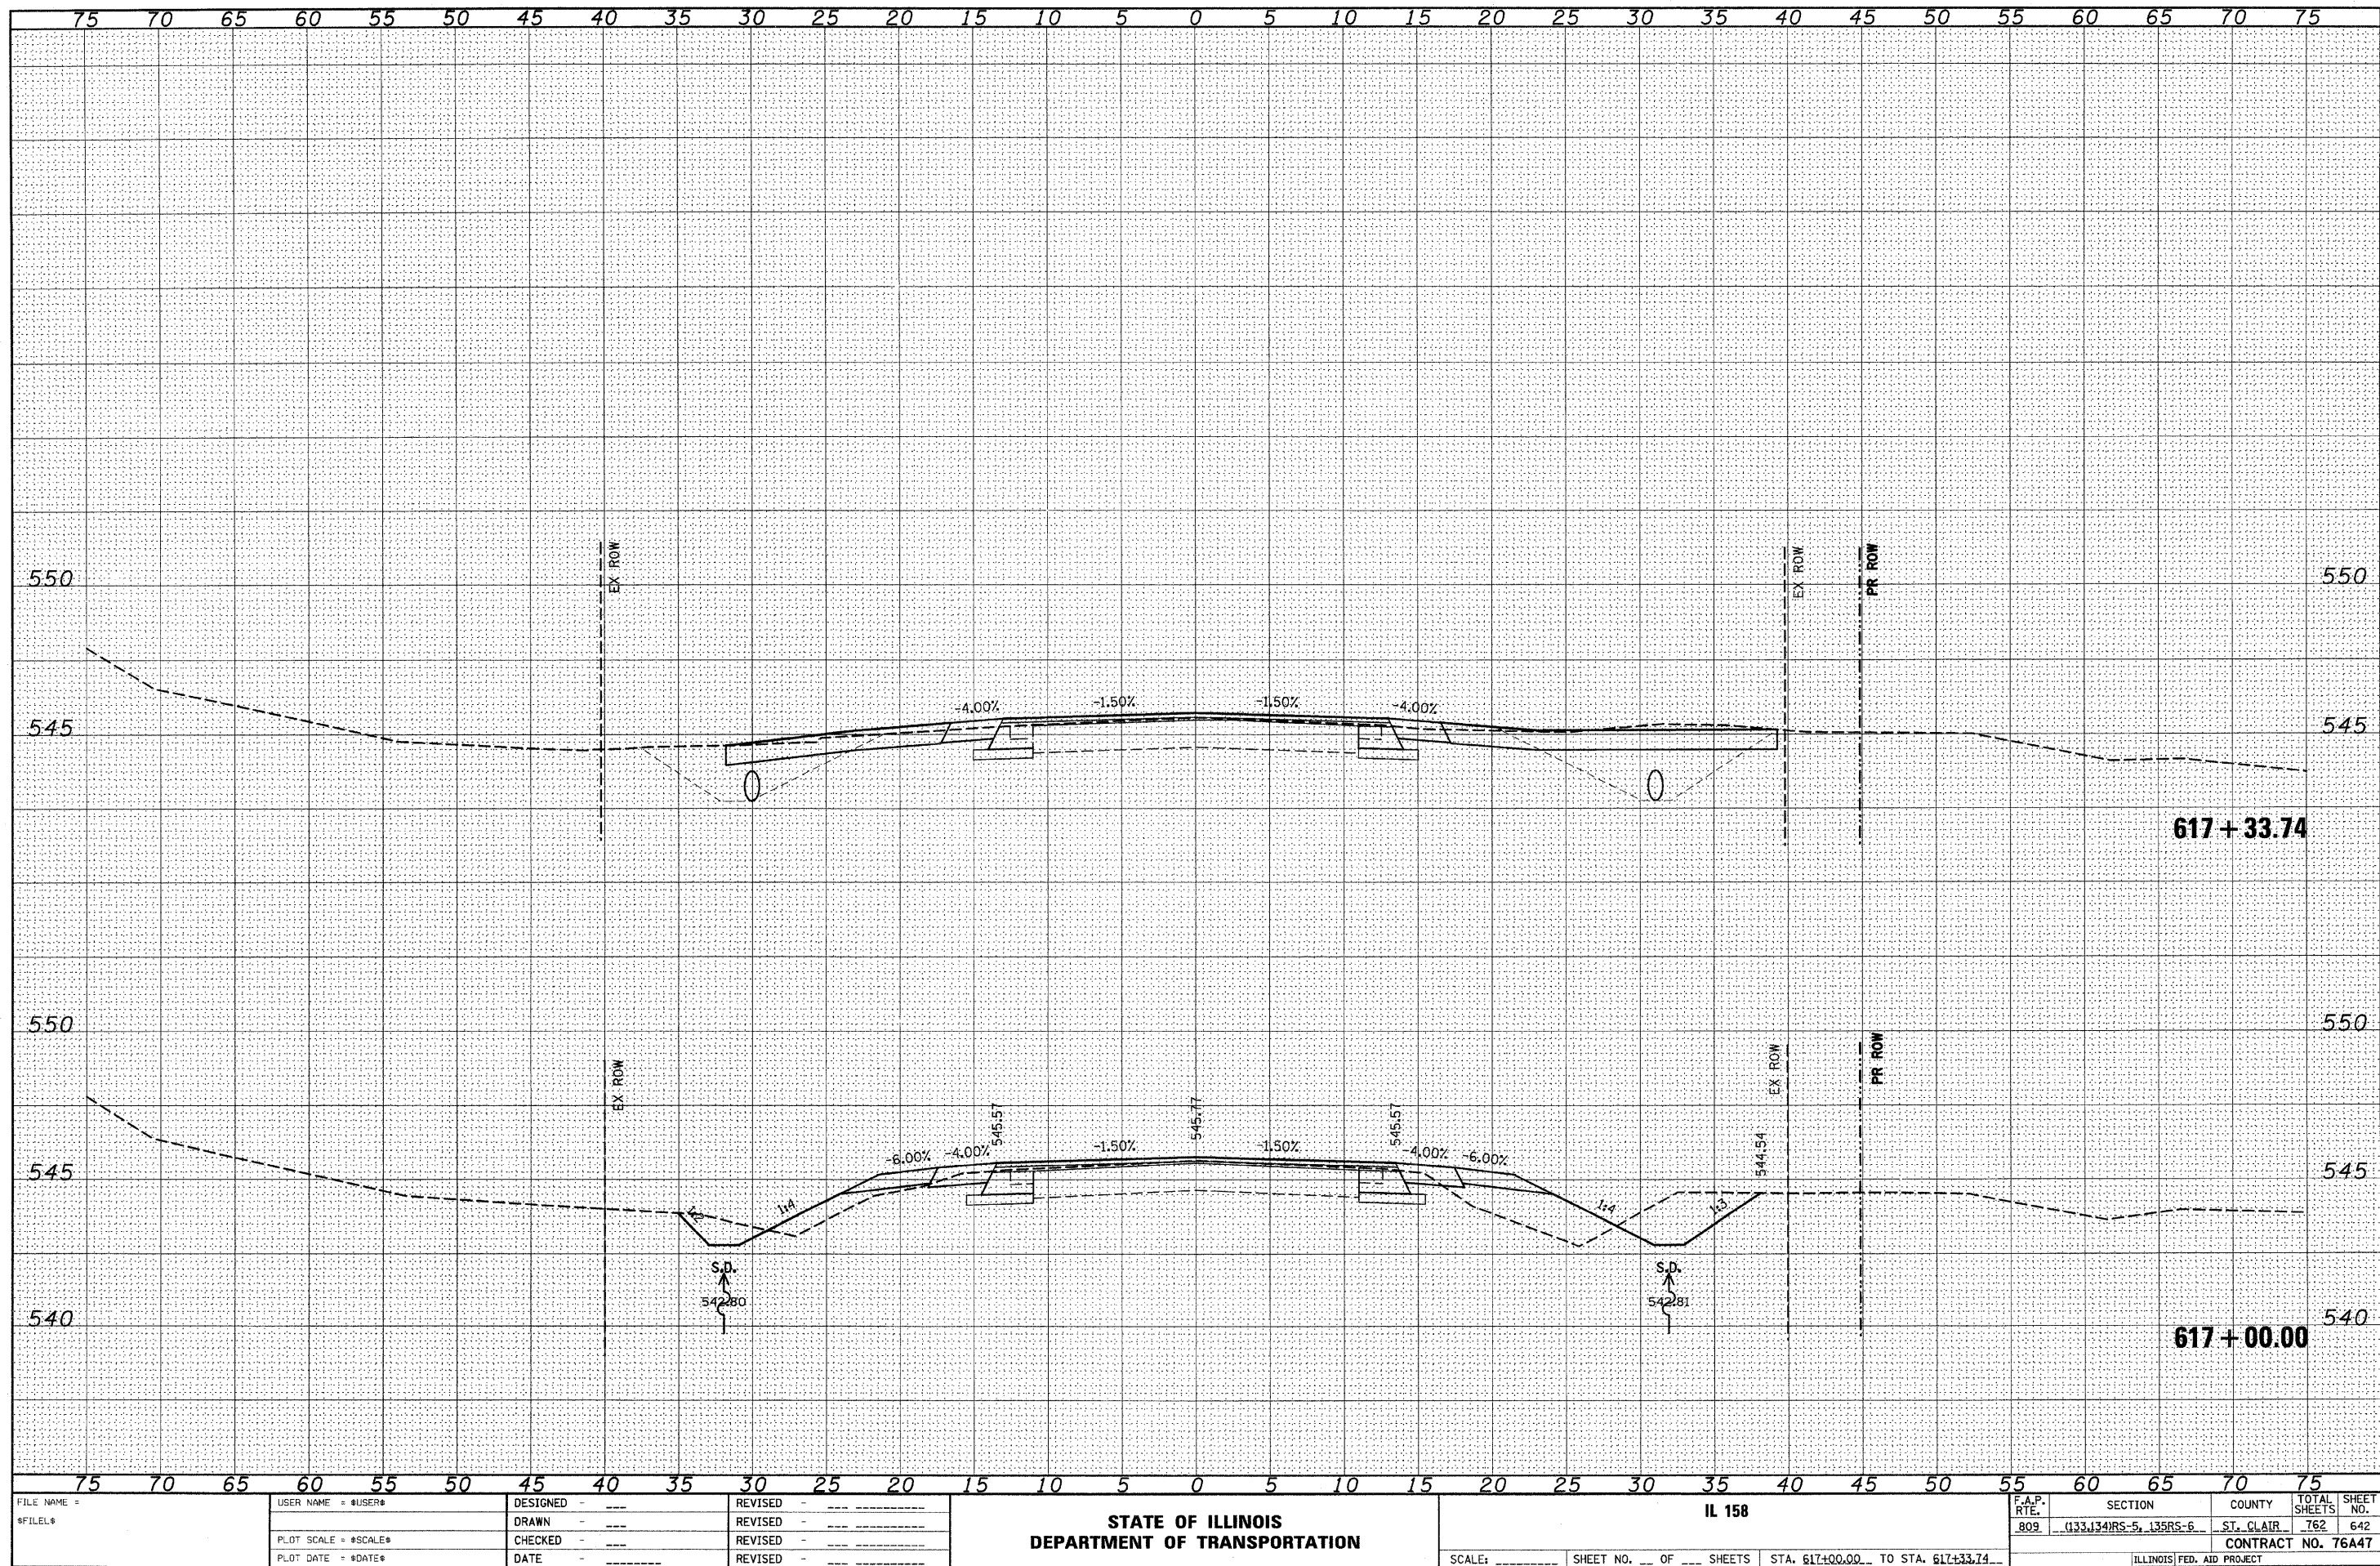

DATE	BY	SURVEYED	PLOTTED	TEMPLATE	NO.


DATE	BY	SURVEYED	PLOTTED	TEMPLATE	NO.

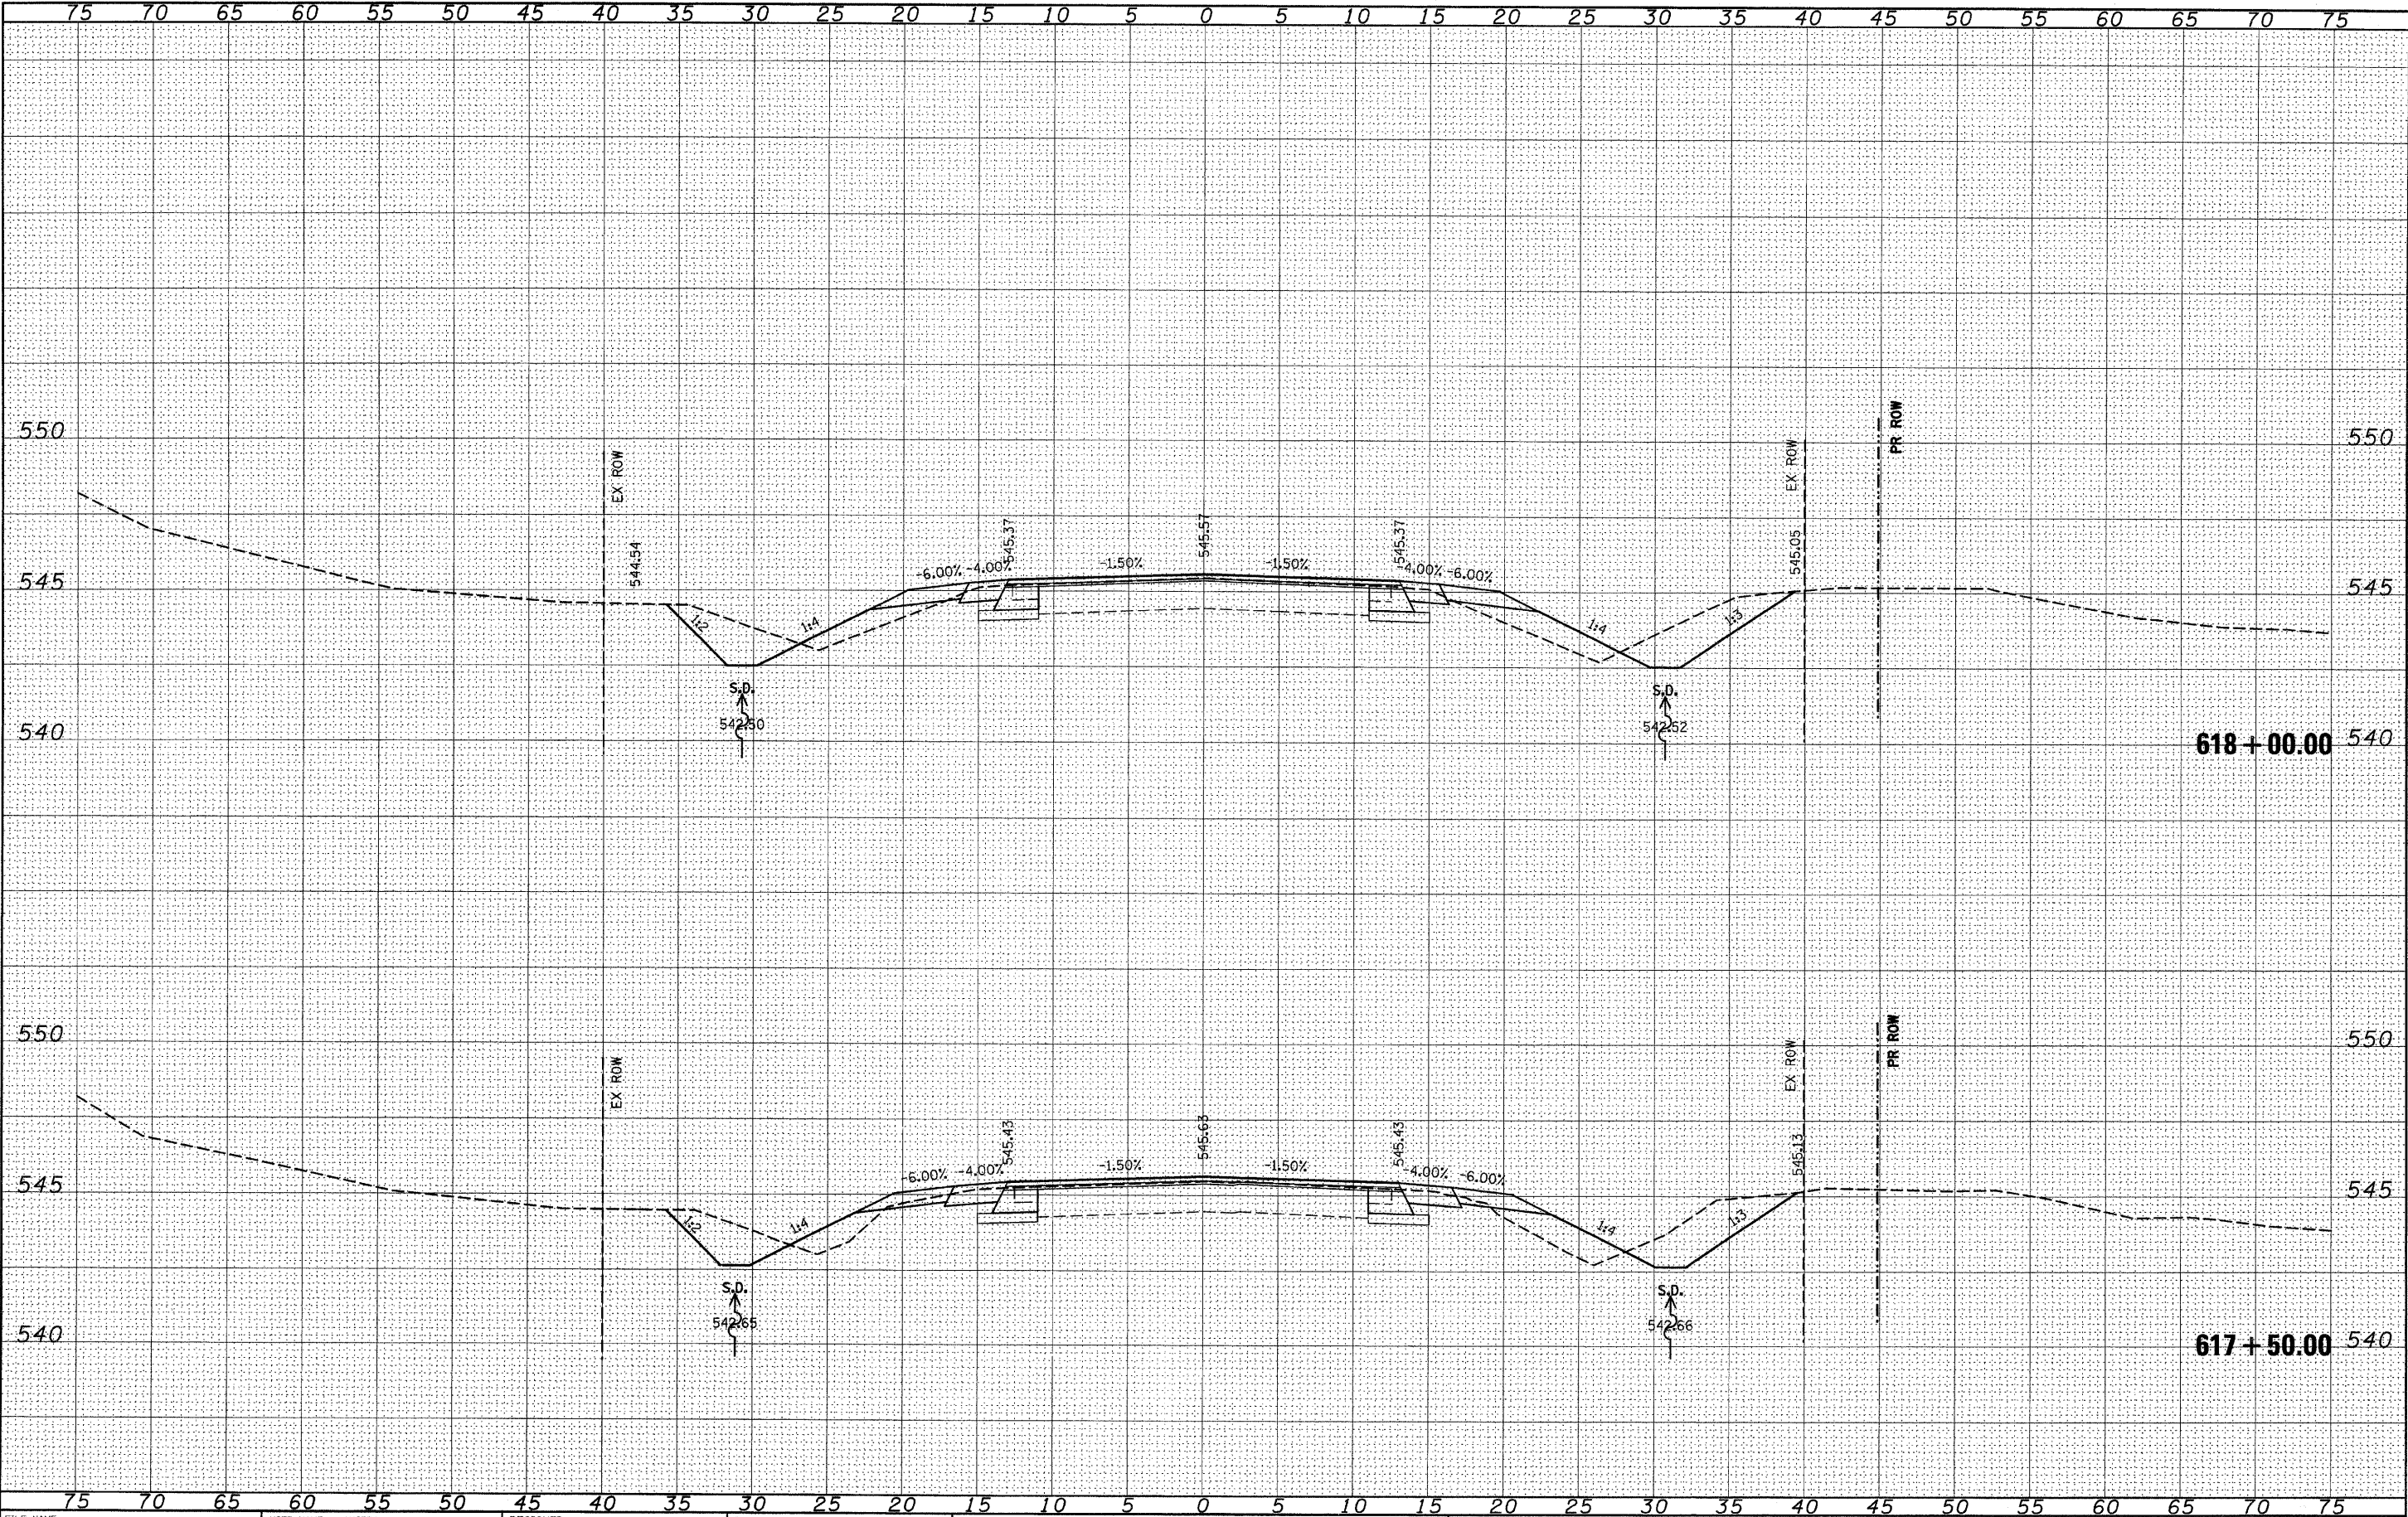

FILE NAME =	USER NAME = \$USER\$	DESIGNED -	REVISED -	STATE OF ILLINOIS DEPARTMENT OF TRANSPORTATION	IL 158	SCALE: _____	SHEET NO. ____ OF ____ SHEETS	STA. 617+50.00 TO STA. 618+00.00	F.A.P. RTE. 809	SECTION (133,134)RS-5, 135RS-6	COUNTY ST. CLAIR	TOTAL SHEETS 762	SHEET NO. 643
\$FILEL\$		DRAWN -	REVISED -										
		CHECKED -	REVISED -										
		DATE -	REVISED -										

FINAL	SURVEYED	BY	DATE
SURVEY	PLOTTED		
NOTE BOOK	TEMPLATE		
NO.	AREAS CHECKED		


ORIGINAL	SURVEYED	BY	DATE
SURVEY	PLOTTED		
NOTE BOOK	TEMPLATE		
NO.	AREAS CHECKED		

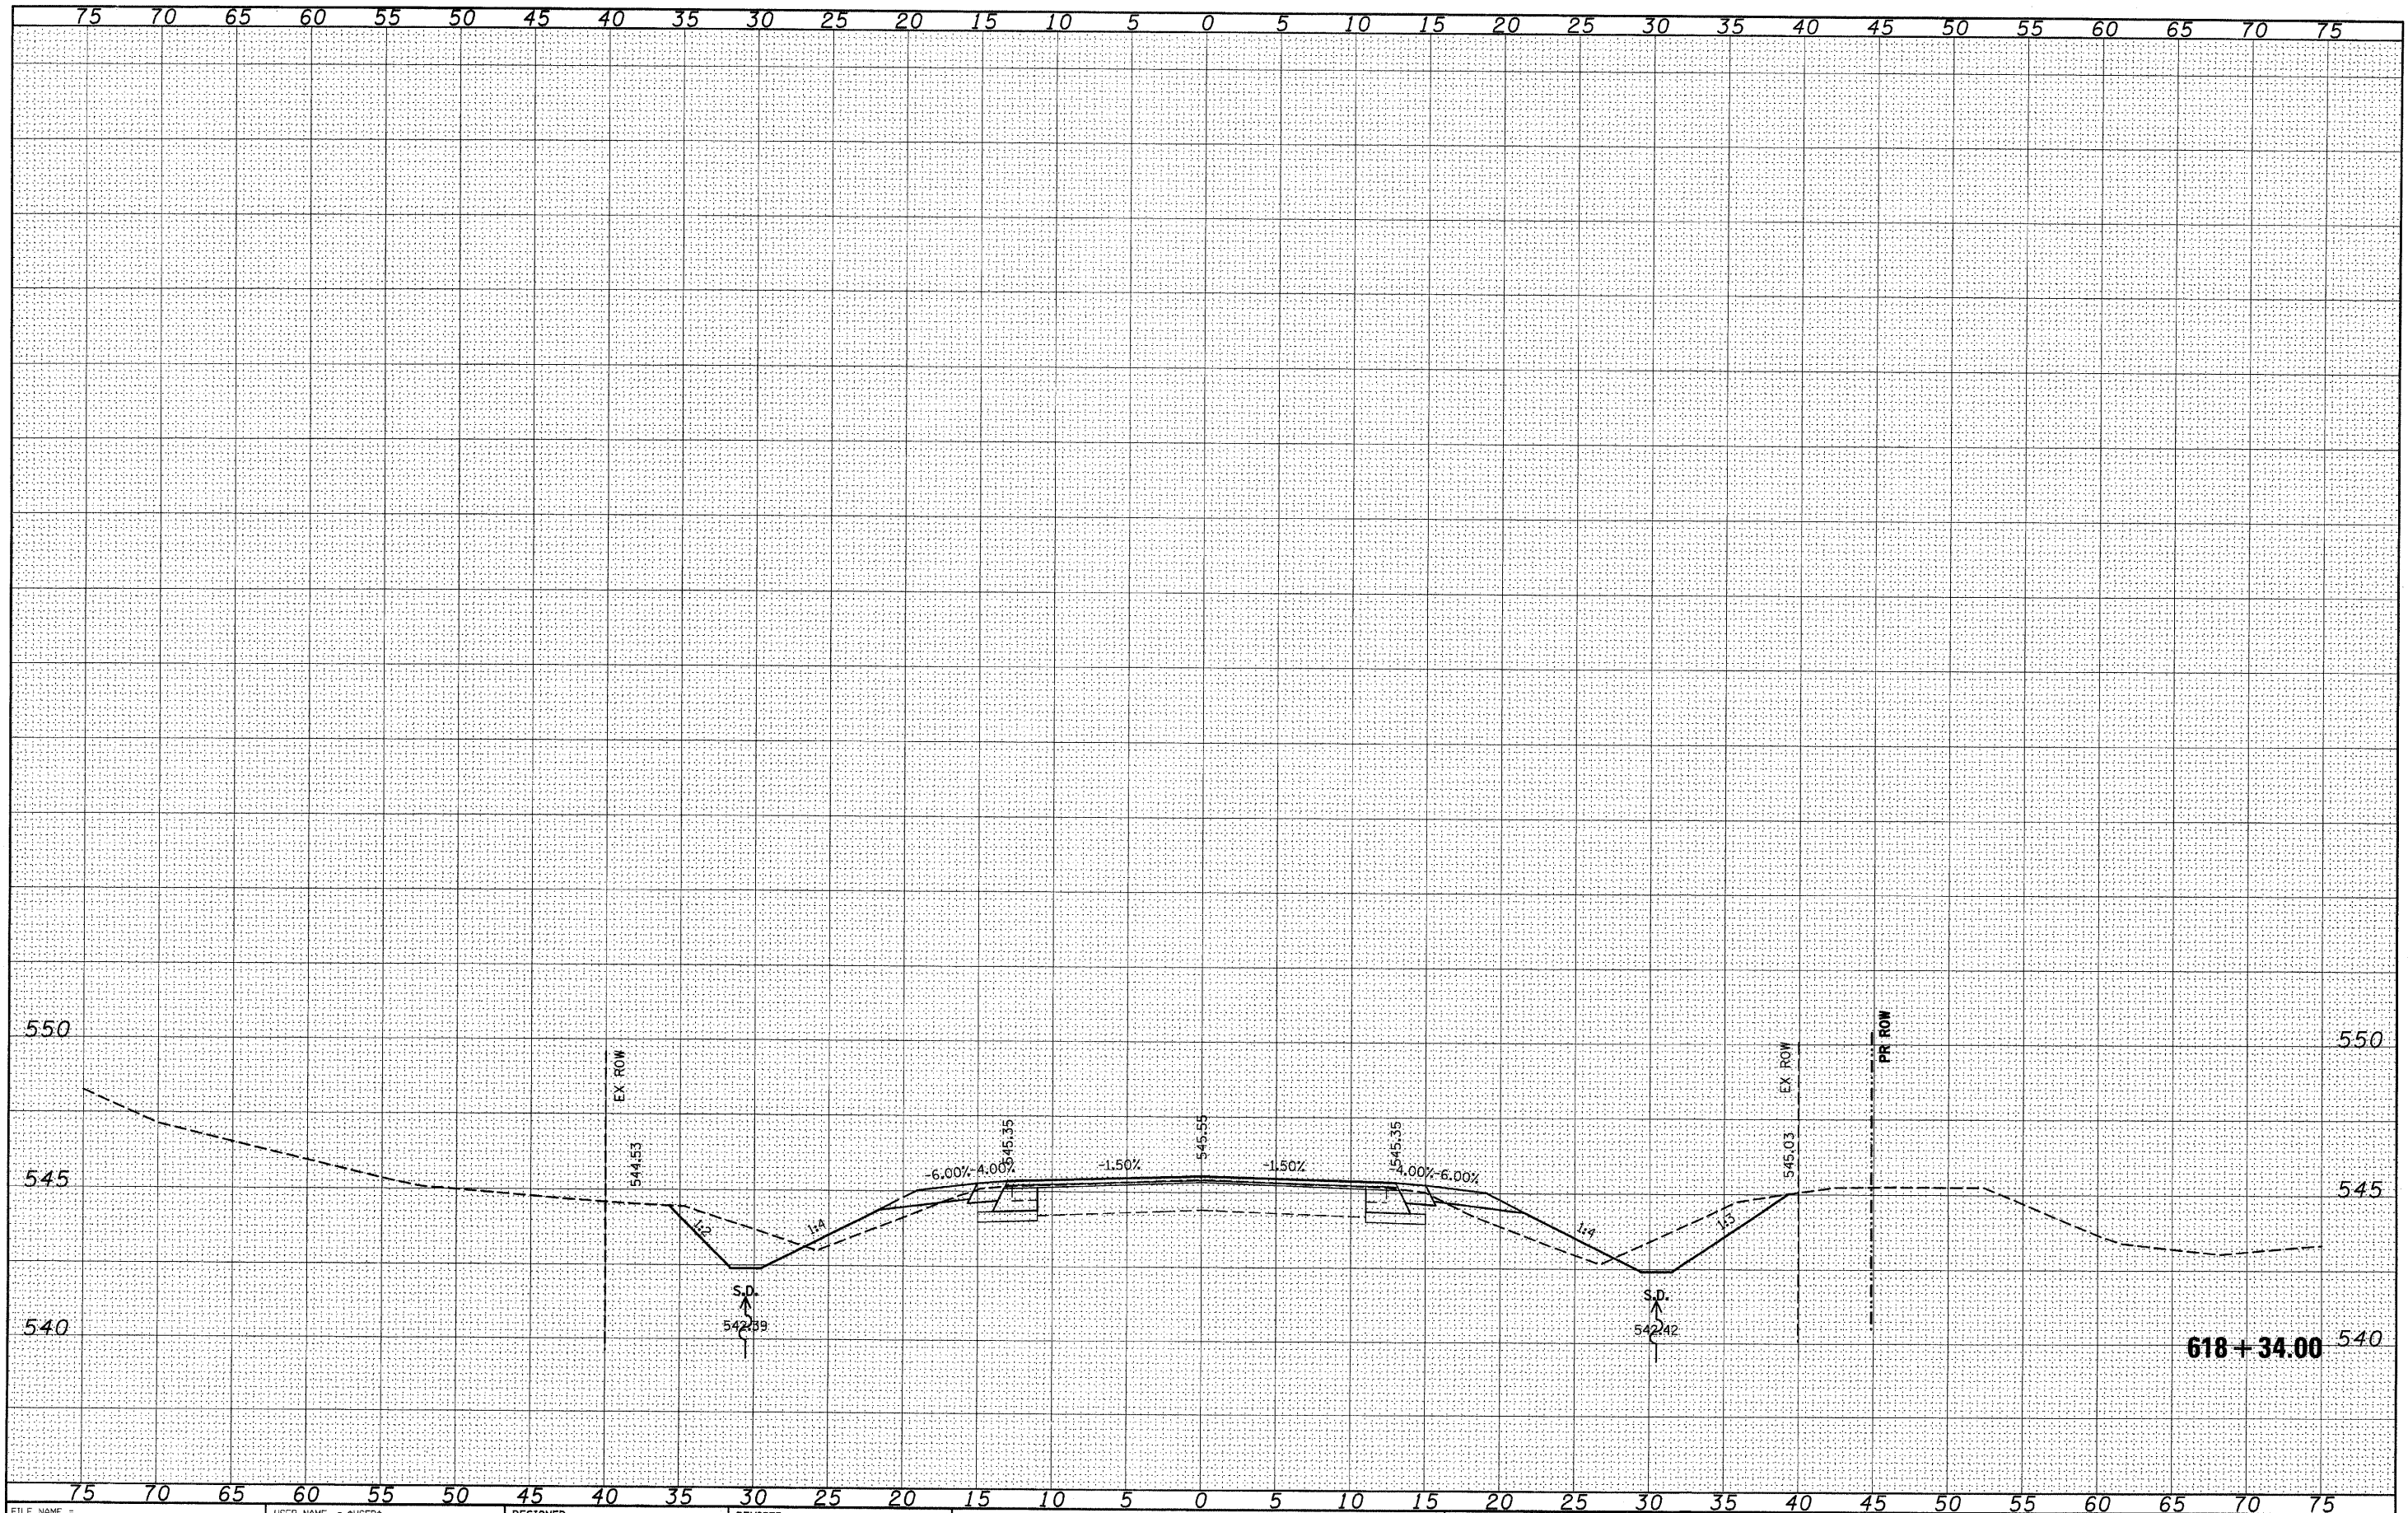


FILE NAME =	USER NAME = *USER*	DESIGNED -	REVISED -	STATE OF ILLINOIS DEPARTMENT OF TRANSPORTATION	IL 158	SCALE: _____ SHEET NO. ____ OF ____ SHEETS STA. 618+34.00 TO STA. 618+34.00	F.A.P. RTE. 809	SECTION (133,134)RS-5, 135RS-6	COUNTY ST. CLAIR	TOTAL SHEETS 762	SHEET NO. 644
#FILEL\$		DRAWN -	REVISED -								
		CHECKED -	REVISED -								
		DATE -	REVISED -								

DATE	BY	SURVEYED	PLOTTED	DATE	NO.

DATE	BY	SURVEYED	PLOTTED	DATE	NO.

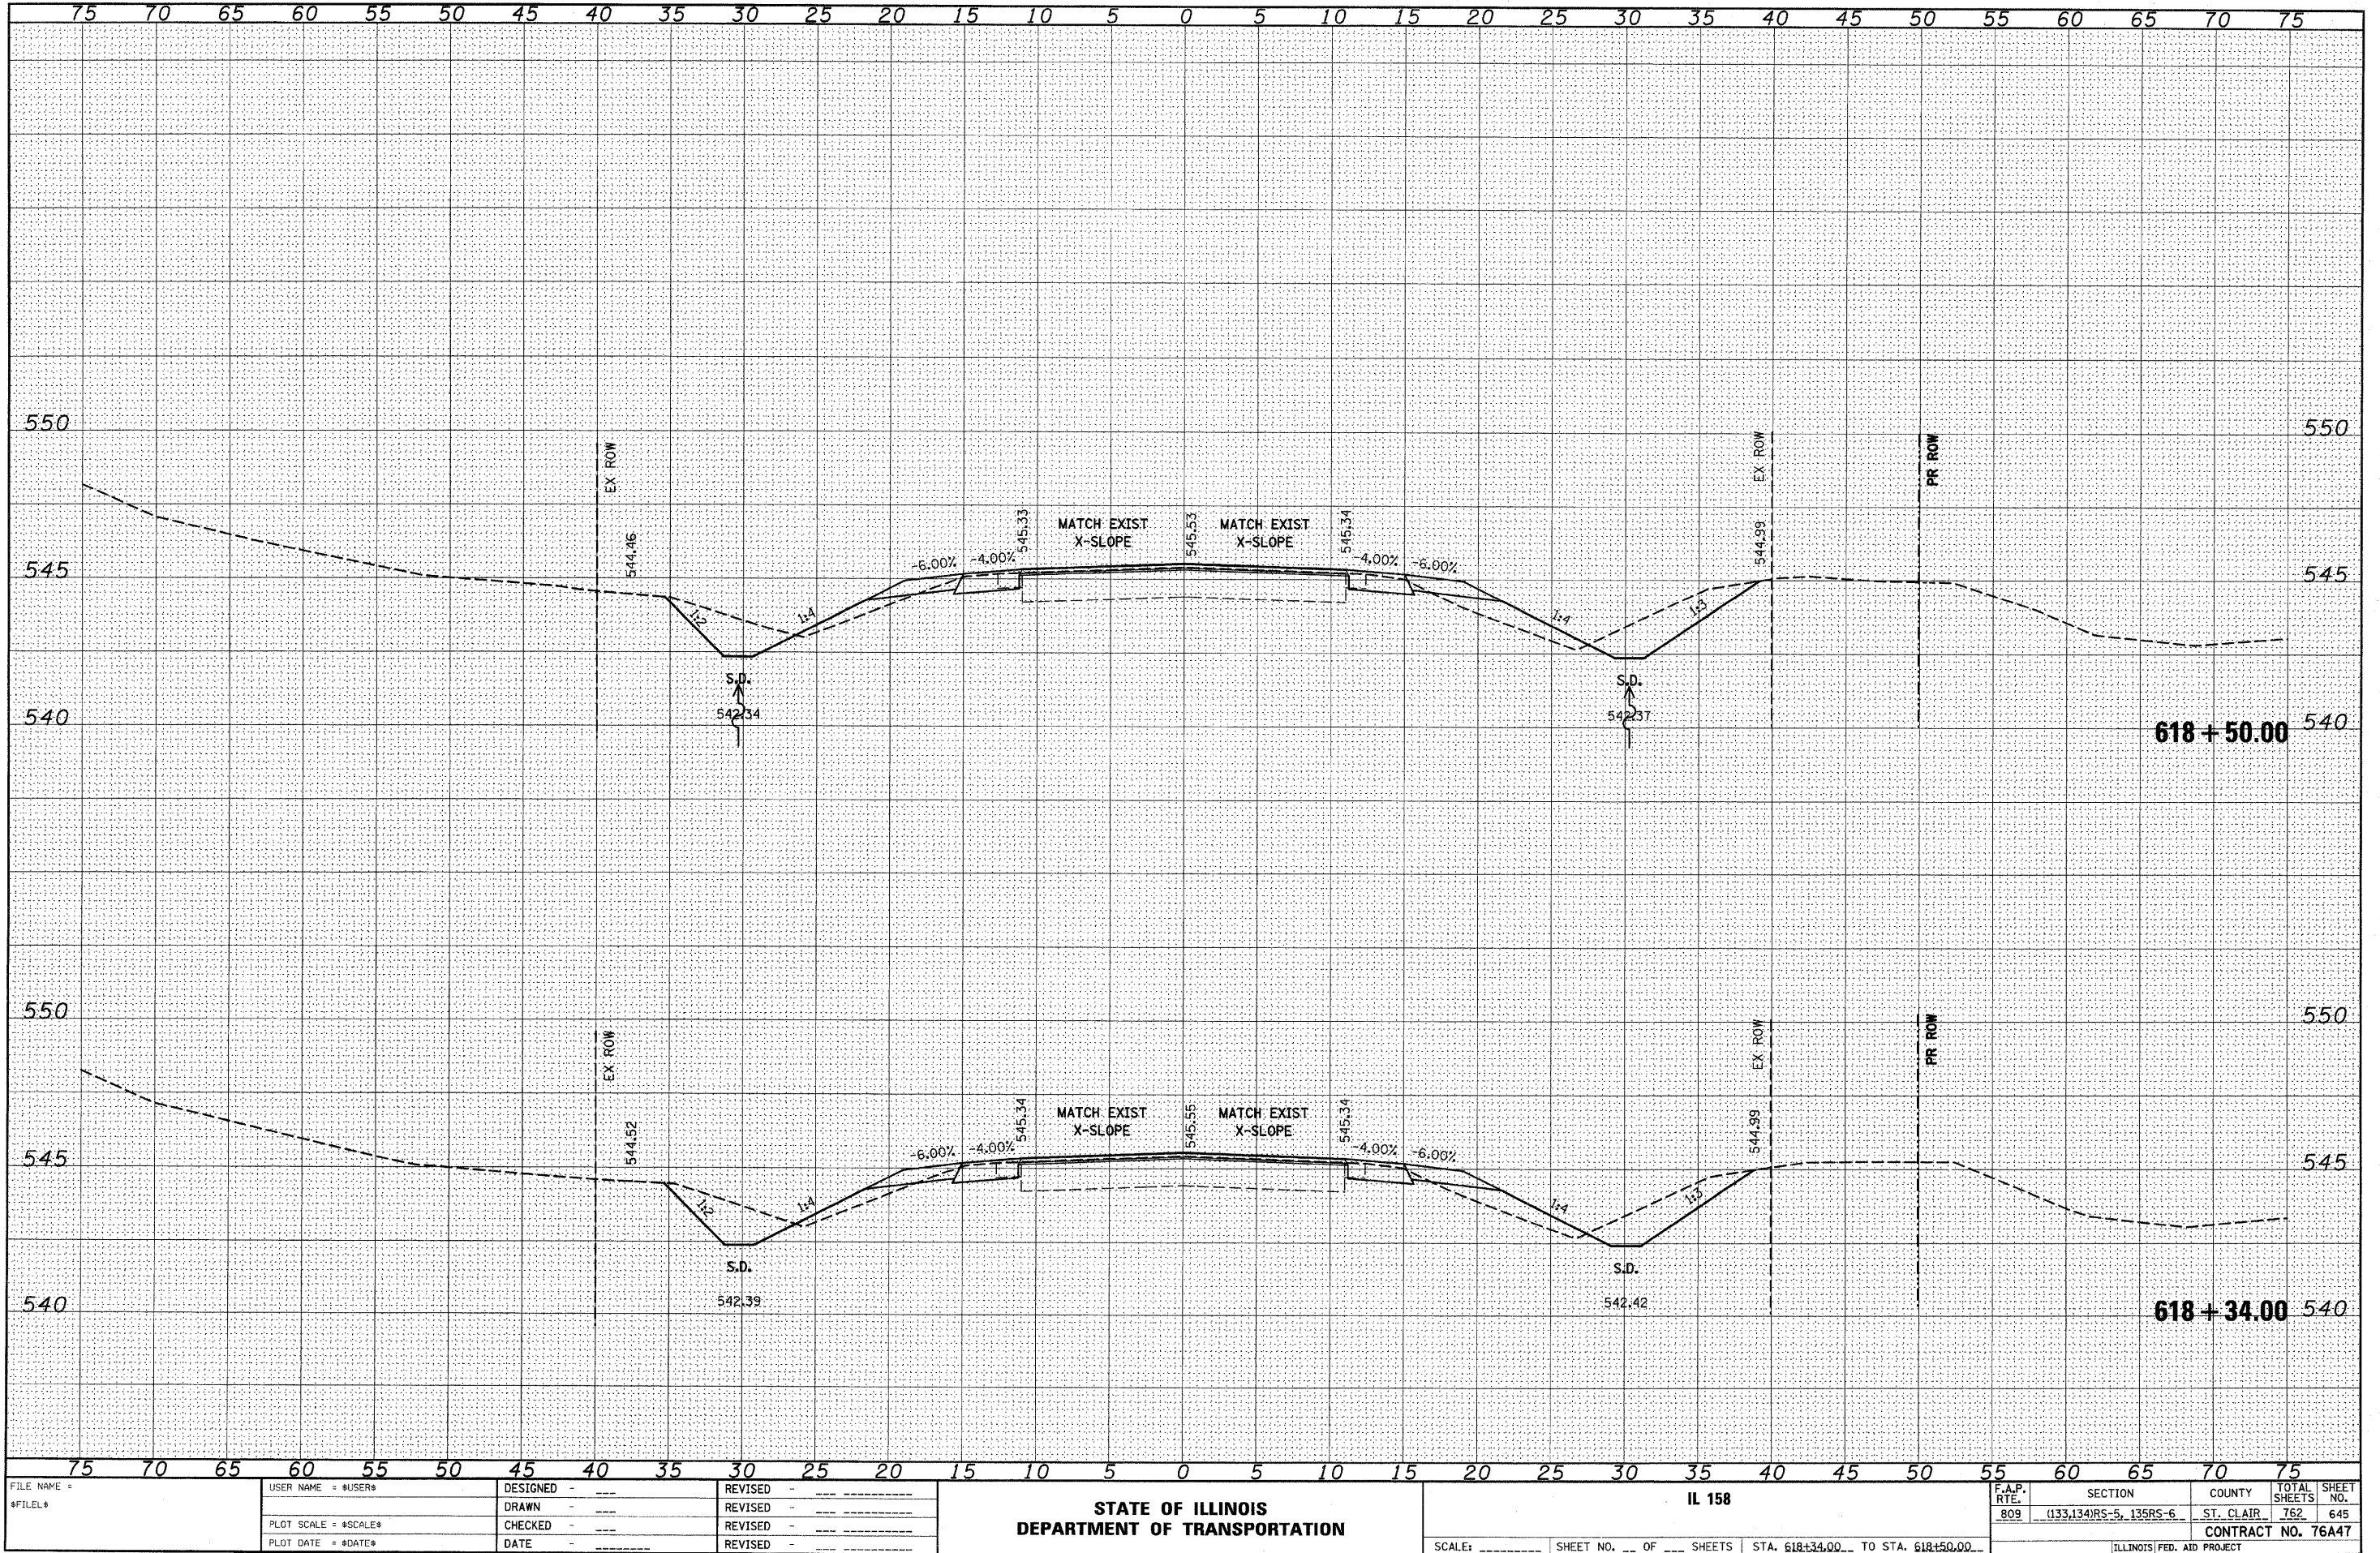


ORIGINAL SURVEY	SURVEYED _____	BY _____	DATE _____
NOTE BOOK	PLOTTED _____		
	TEMPLATE _____		
NO. _____	AREAS _____		
	AREAS CHECKED _____		

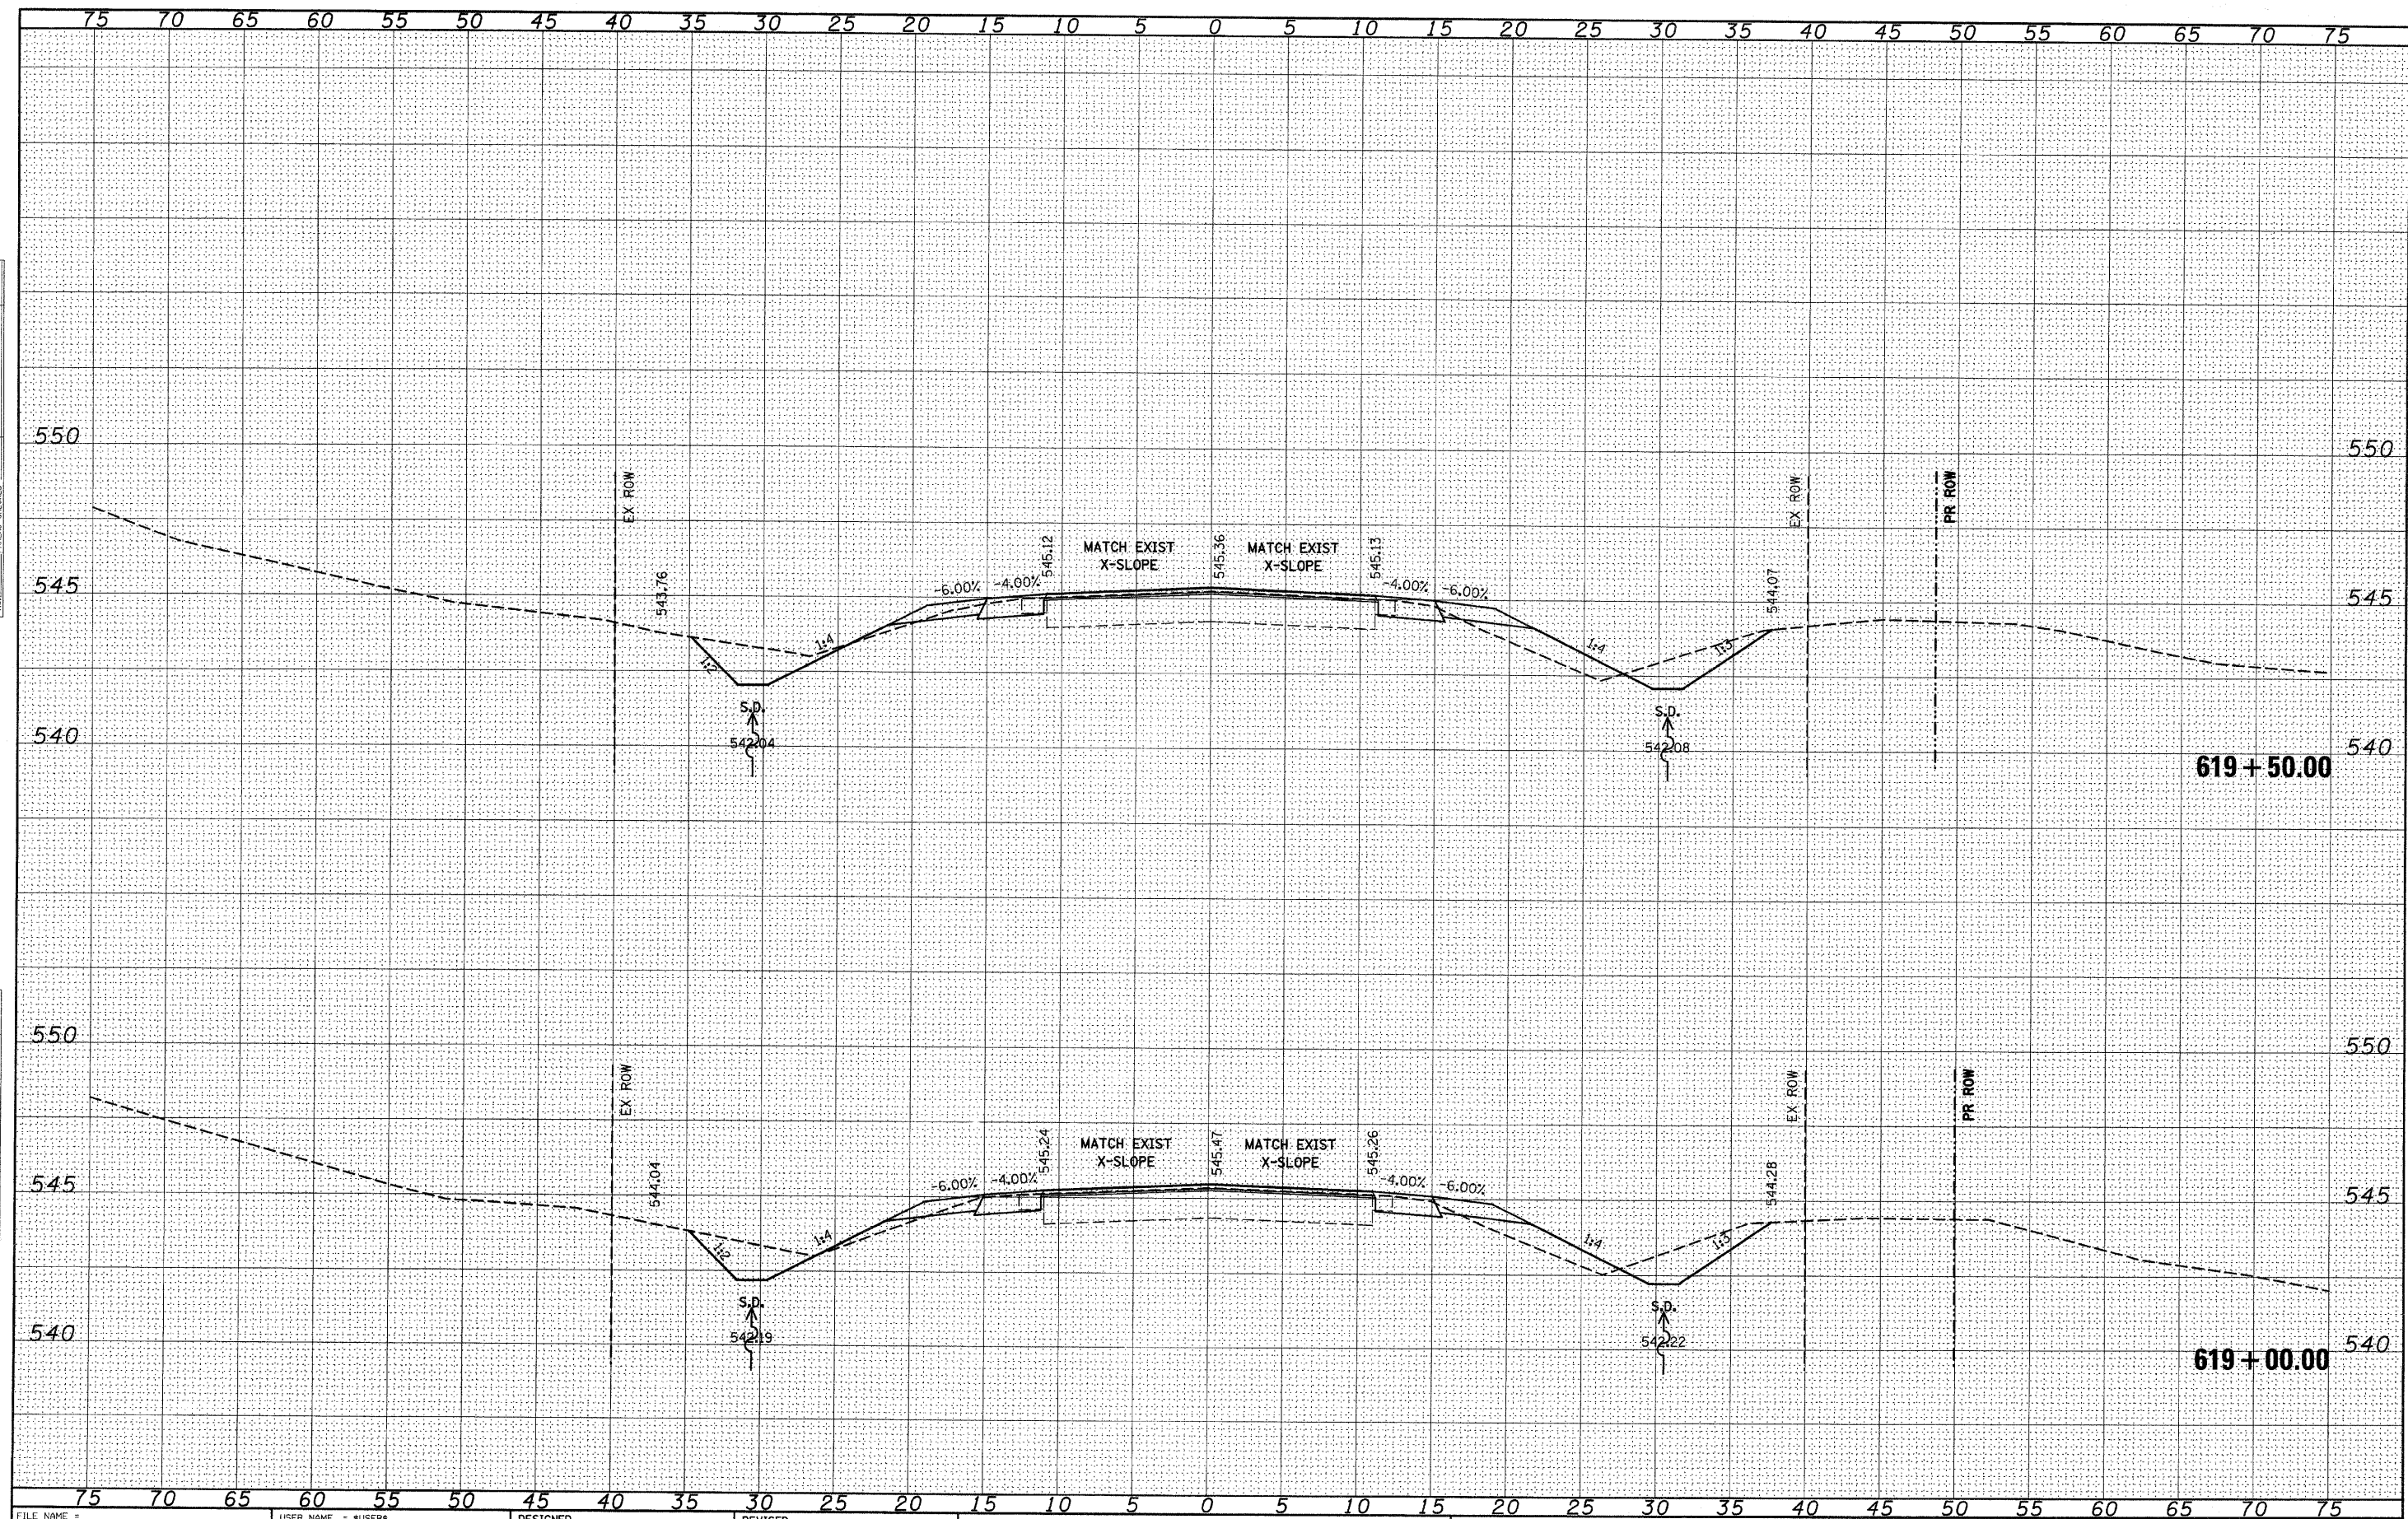

FILE NAME =	USER NAME = \$USER\$	DESIGNED -	REVISED -	STATE OF ILLINOIS DEPARTMENT OF TRANSPORTATION	IL 158	SCALE: _____	SHEET NO. _____	OF _____	SHEETS _____	STA. 619+00.00 TO STA. 619+50.00	F.A.P. RTE.	SECTION	COUNTY	TOTAL SHEETS	SHEET NO.
\$FILEL\$	DRAWN -	REVISED -	809								(133,134)RS-5, 135RS-6	ST. CLAIR	762	646	
PLOT SCALE = \$SCALE\$	CHECKED -	REVISED -	CONTRACT NO. 76A47												
PLOT DATE = \$DATE\$	DATE -	REVISED -	ILLINOIS FED. AID PROJECT												

FINAL	SURVEYED	BY	DATE
SURVEY	PLOTTED		
NOTE BOOK	TEMPLATE		
NO.	AREAS CHECKED		

ORIGINAL	SURVEYED	BY	DATE
SURVEY	PLOTTED		
NOTE BOOK	TEMPLATE		
NO.	AREAS CHECKED		

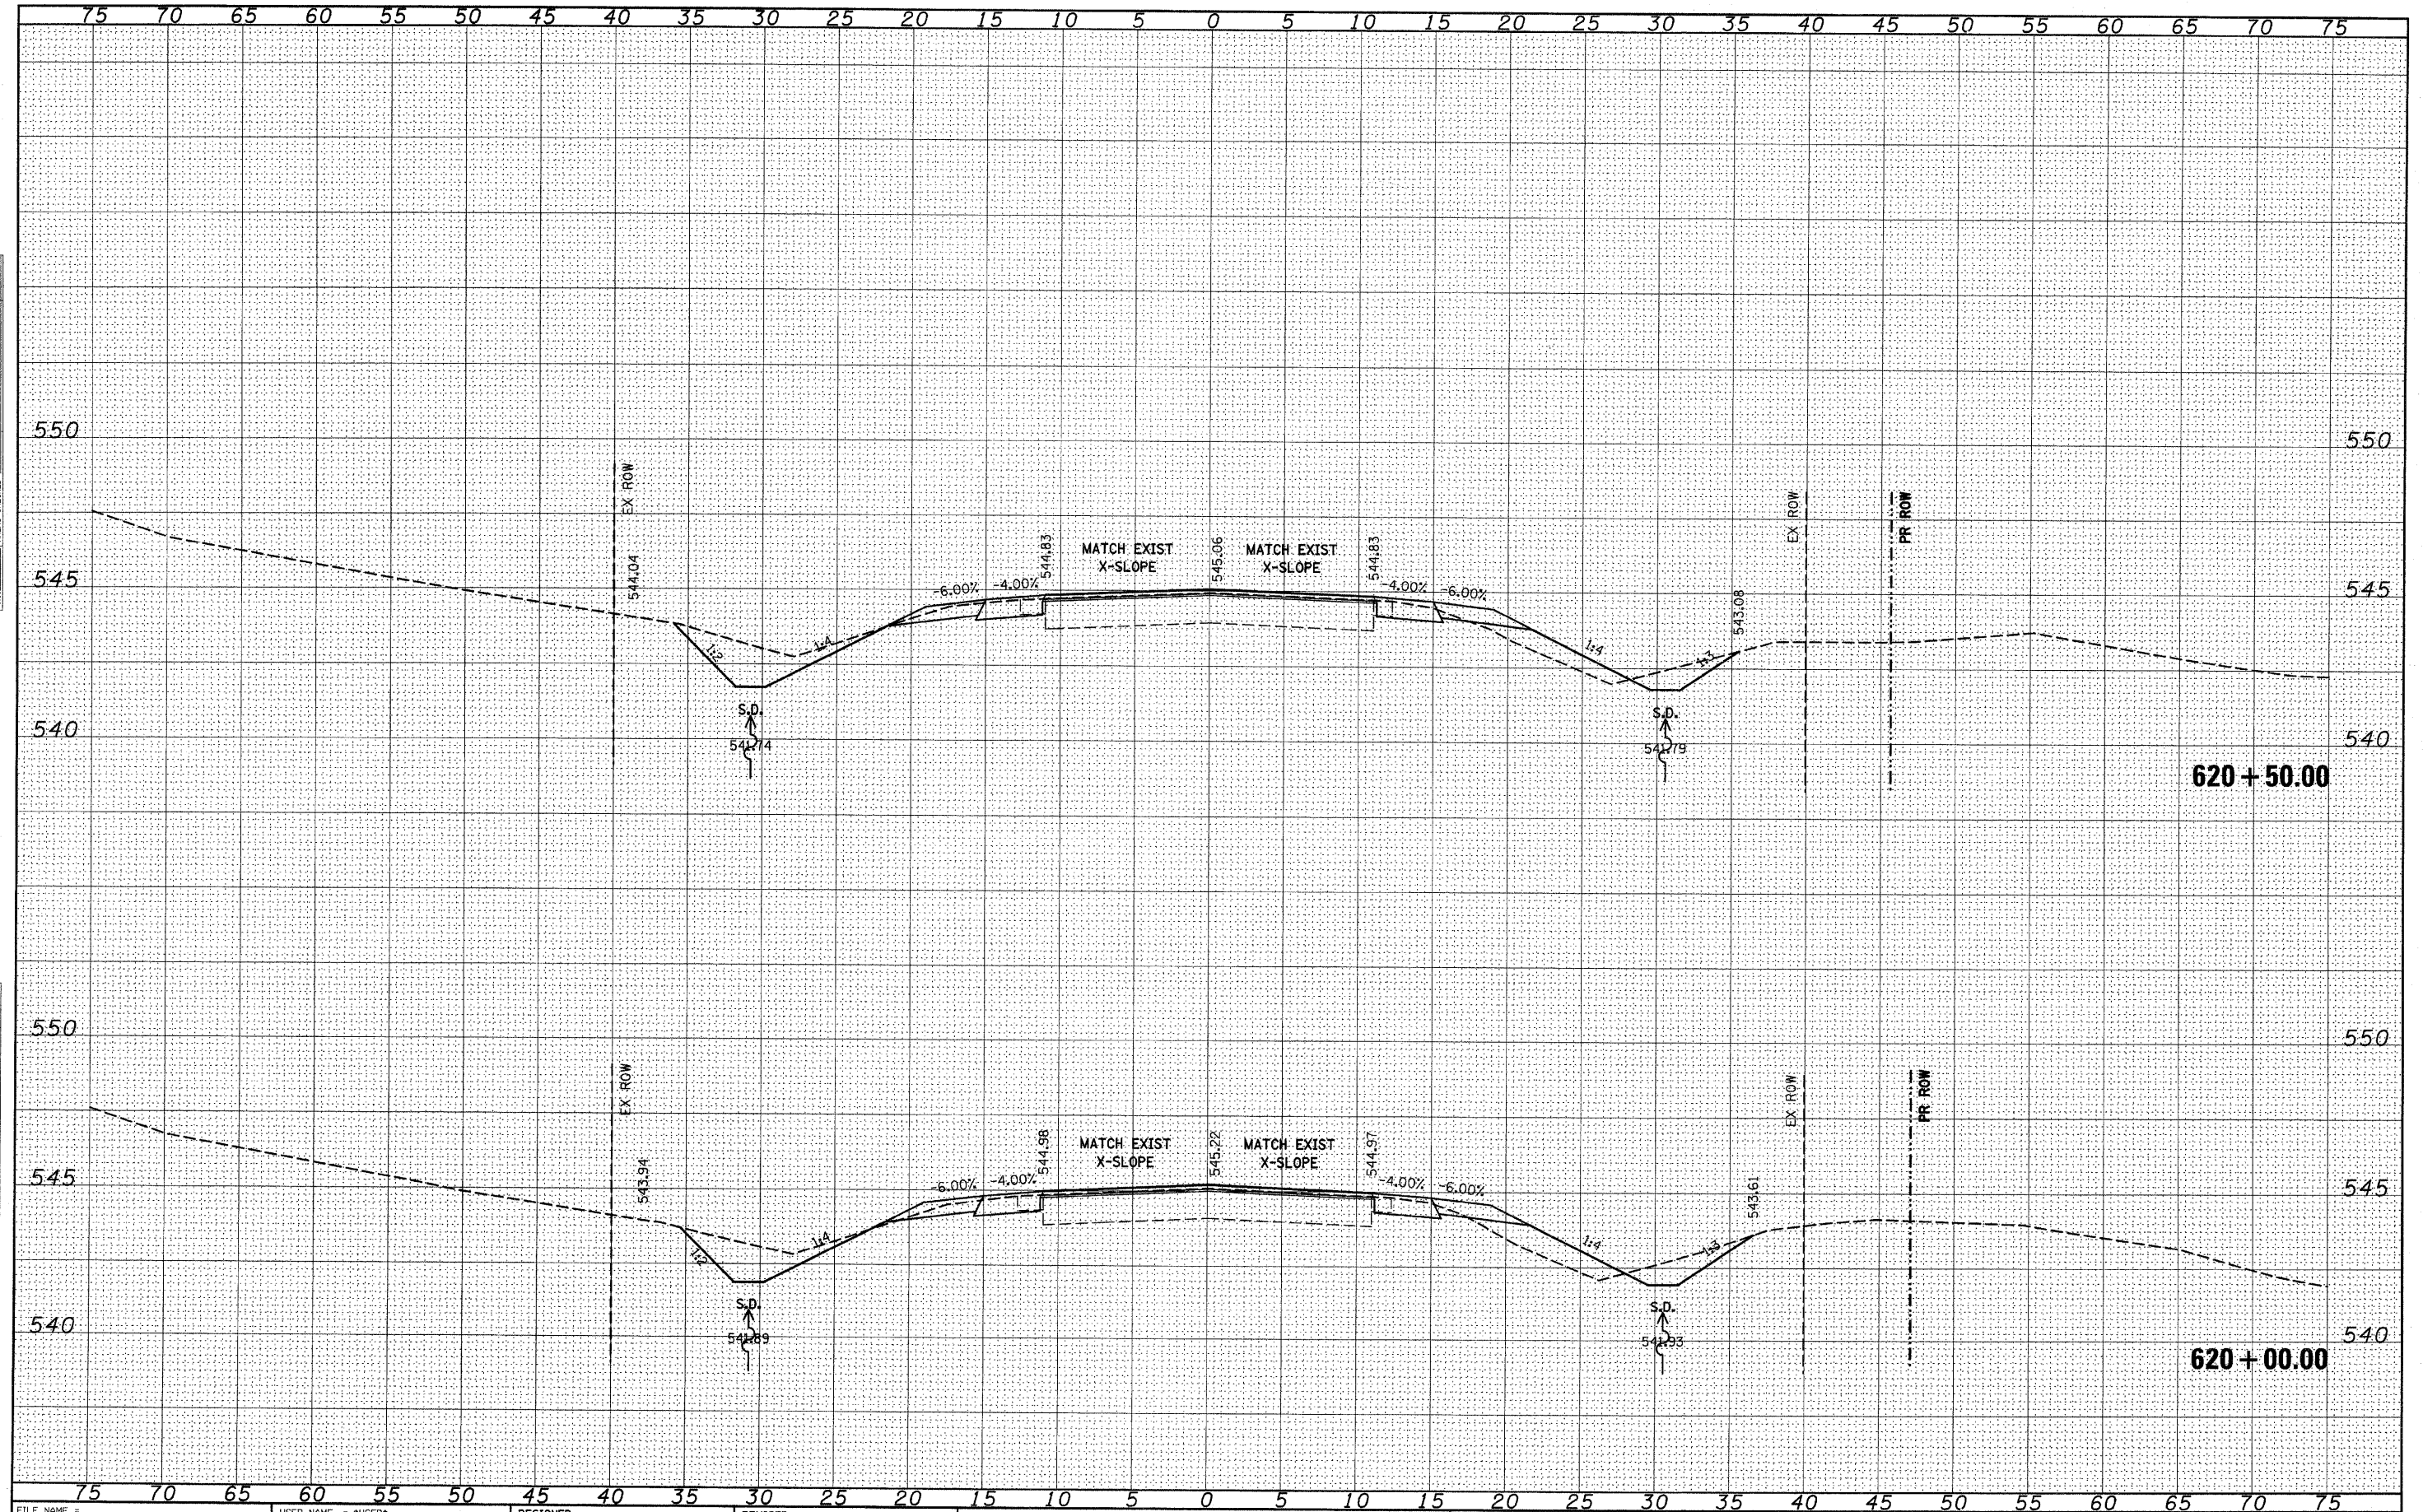


FILE NAME =	USER NAME = #USER#	DESIGNED -	REVISED -	STATE OF ILLINOIS DEPARTMENT OF TRANSPORTATION		IL 158		F.A.P. RTE. 809		SECTION (133,134)RS-5, 135RS-6		COUNTY ST. CLAIR	TOTAL SHEETS 762	SHEET NO. 647		
#FILE#		DRAWN -	REVISED -									CONTRACT NO. 76A47				
		PLLOT SCALE = #SCALE#	CHECKED -	REVISED -												
		PLLOT DATE = #DATE#	DATE -	REVISED -												


SCALE: _____ SHEET NO. ____ OF ____ SHEETS STA. 620+00.00 TO STA. 620+50.00

ILLINOIS FED. AID PROJECT

ORIGINAL	SURVEYED _____ PLOTTED _____ TEMPLATE _____ AREAS _____ AREAS CHECKED _____	BY _____	DATE _____
NOTE BOOK			
NO.			

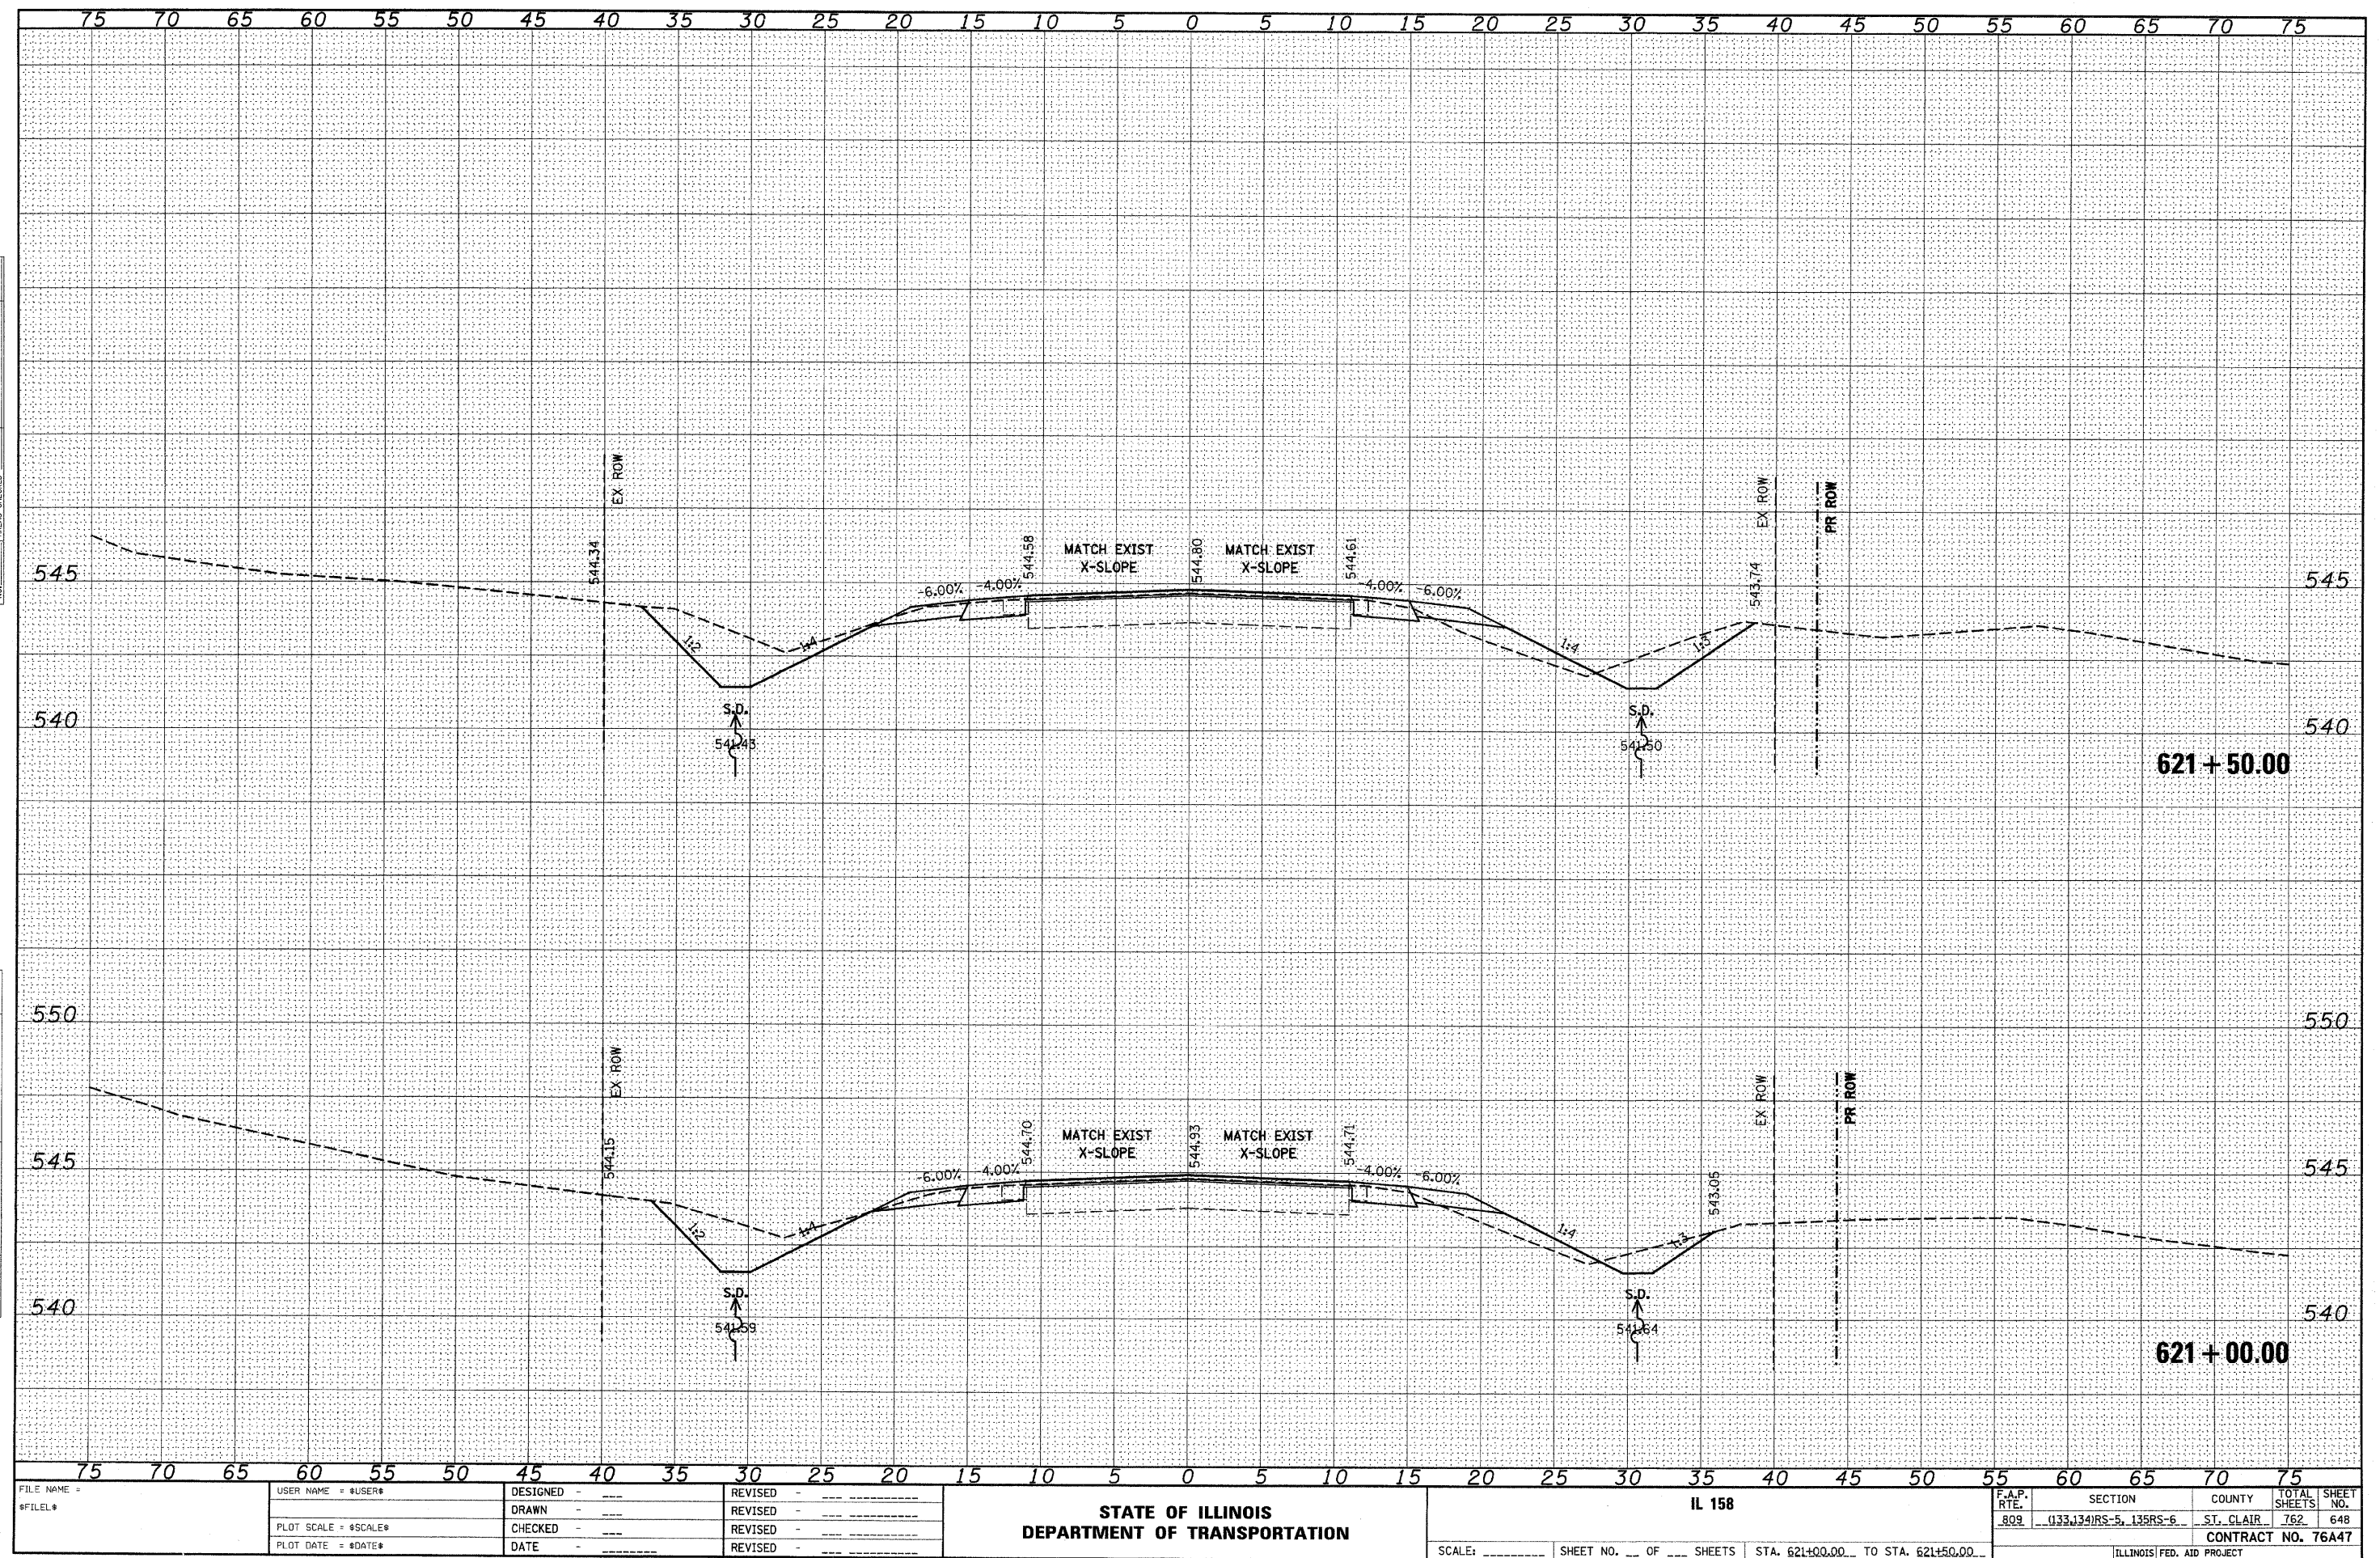


ORIGINAL		SURVEYED _____ BY _____ DATE _____
SURVEY		PLOTTED _____
NOTE BOOK		TEMPLATE _____
		AREAS _____
NO.		CHECKED _____

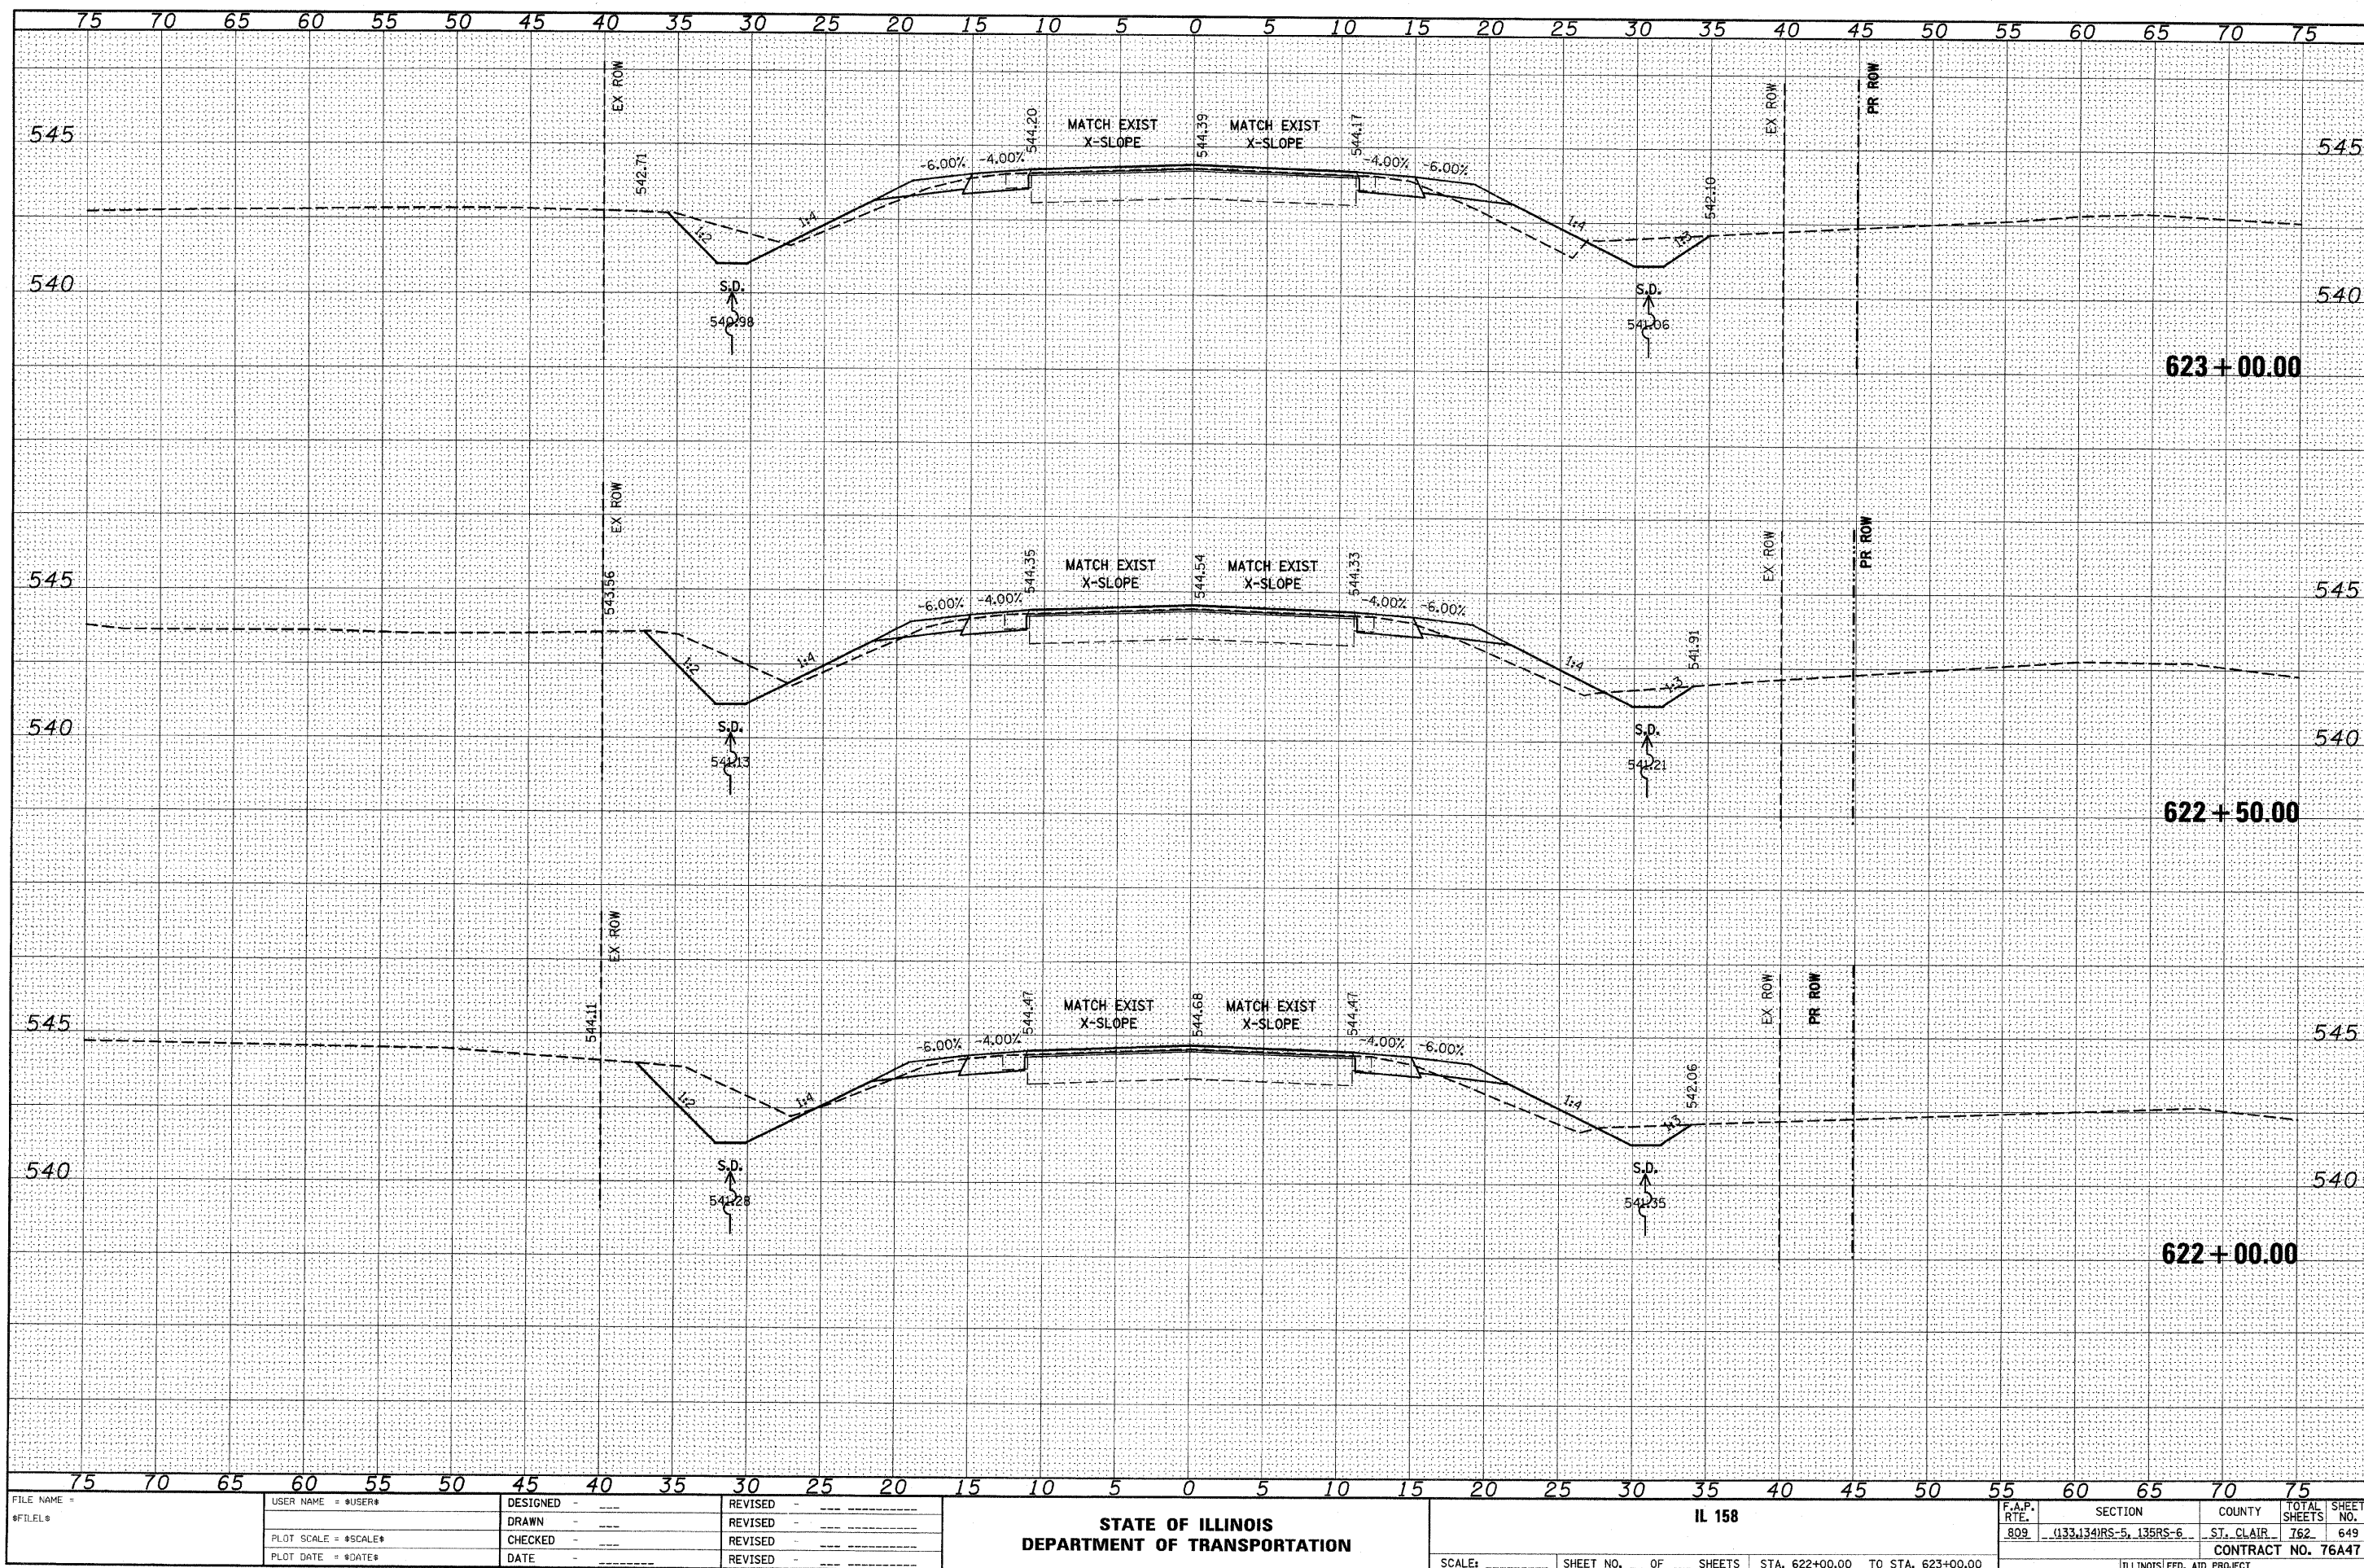

FINAL	DATE
SURVEY	BY
NOTED	BY
NOTE BOOK	DATE
TEMPLATE	NO.
AREAS	CHECKED


ORIGINAL	DATE
SURVEY	BY
NOTED	BY
NOTE BOOK	DATE
TEMPLATE	NO.
AREAS	CHECKED

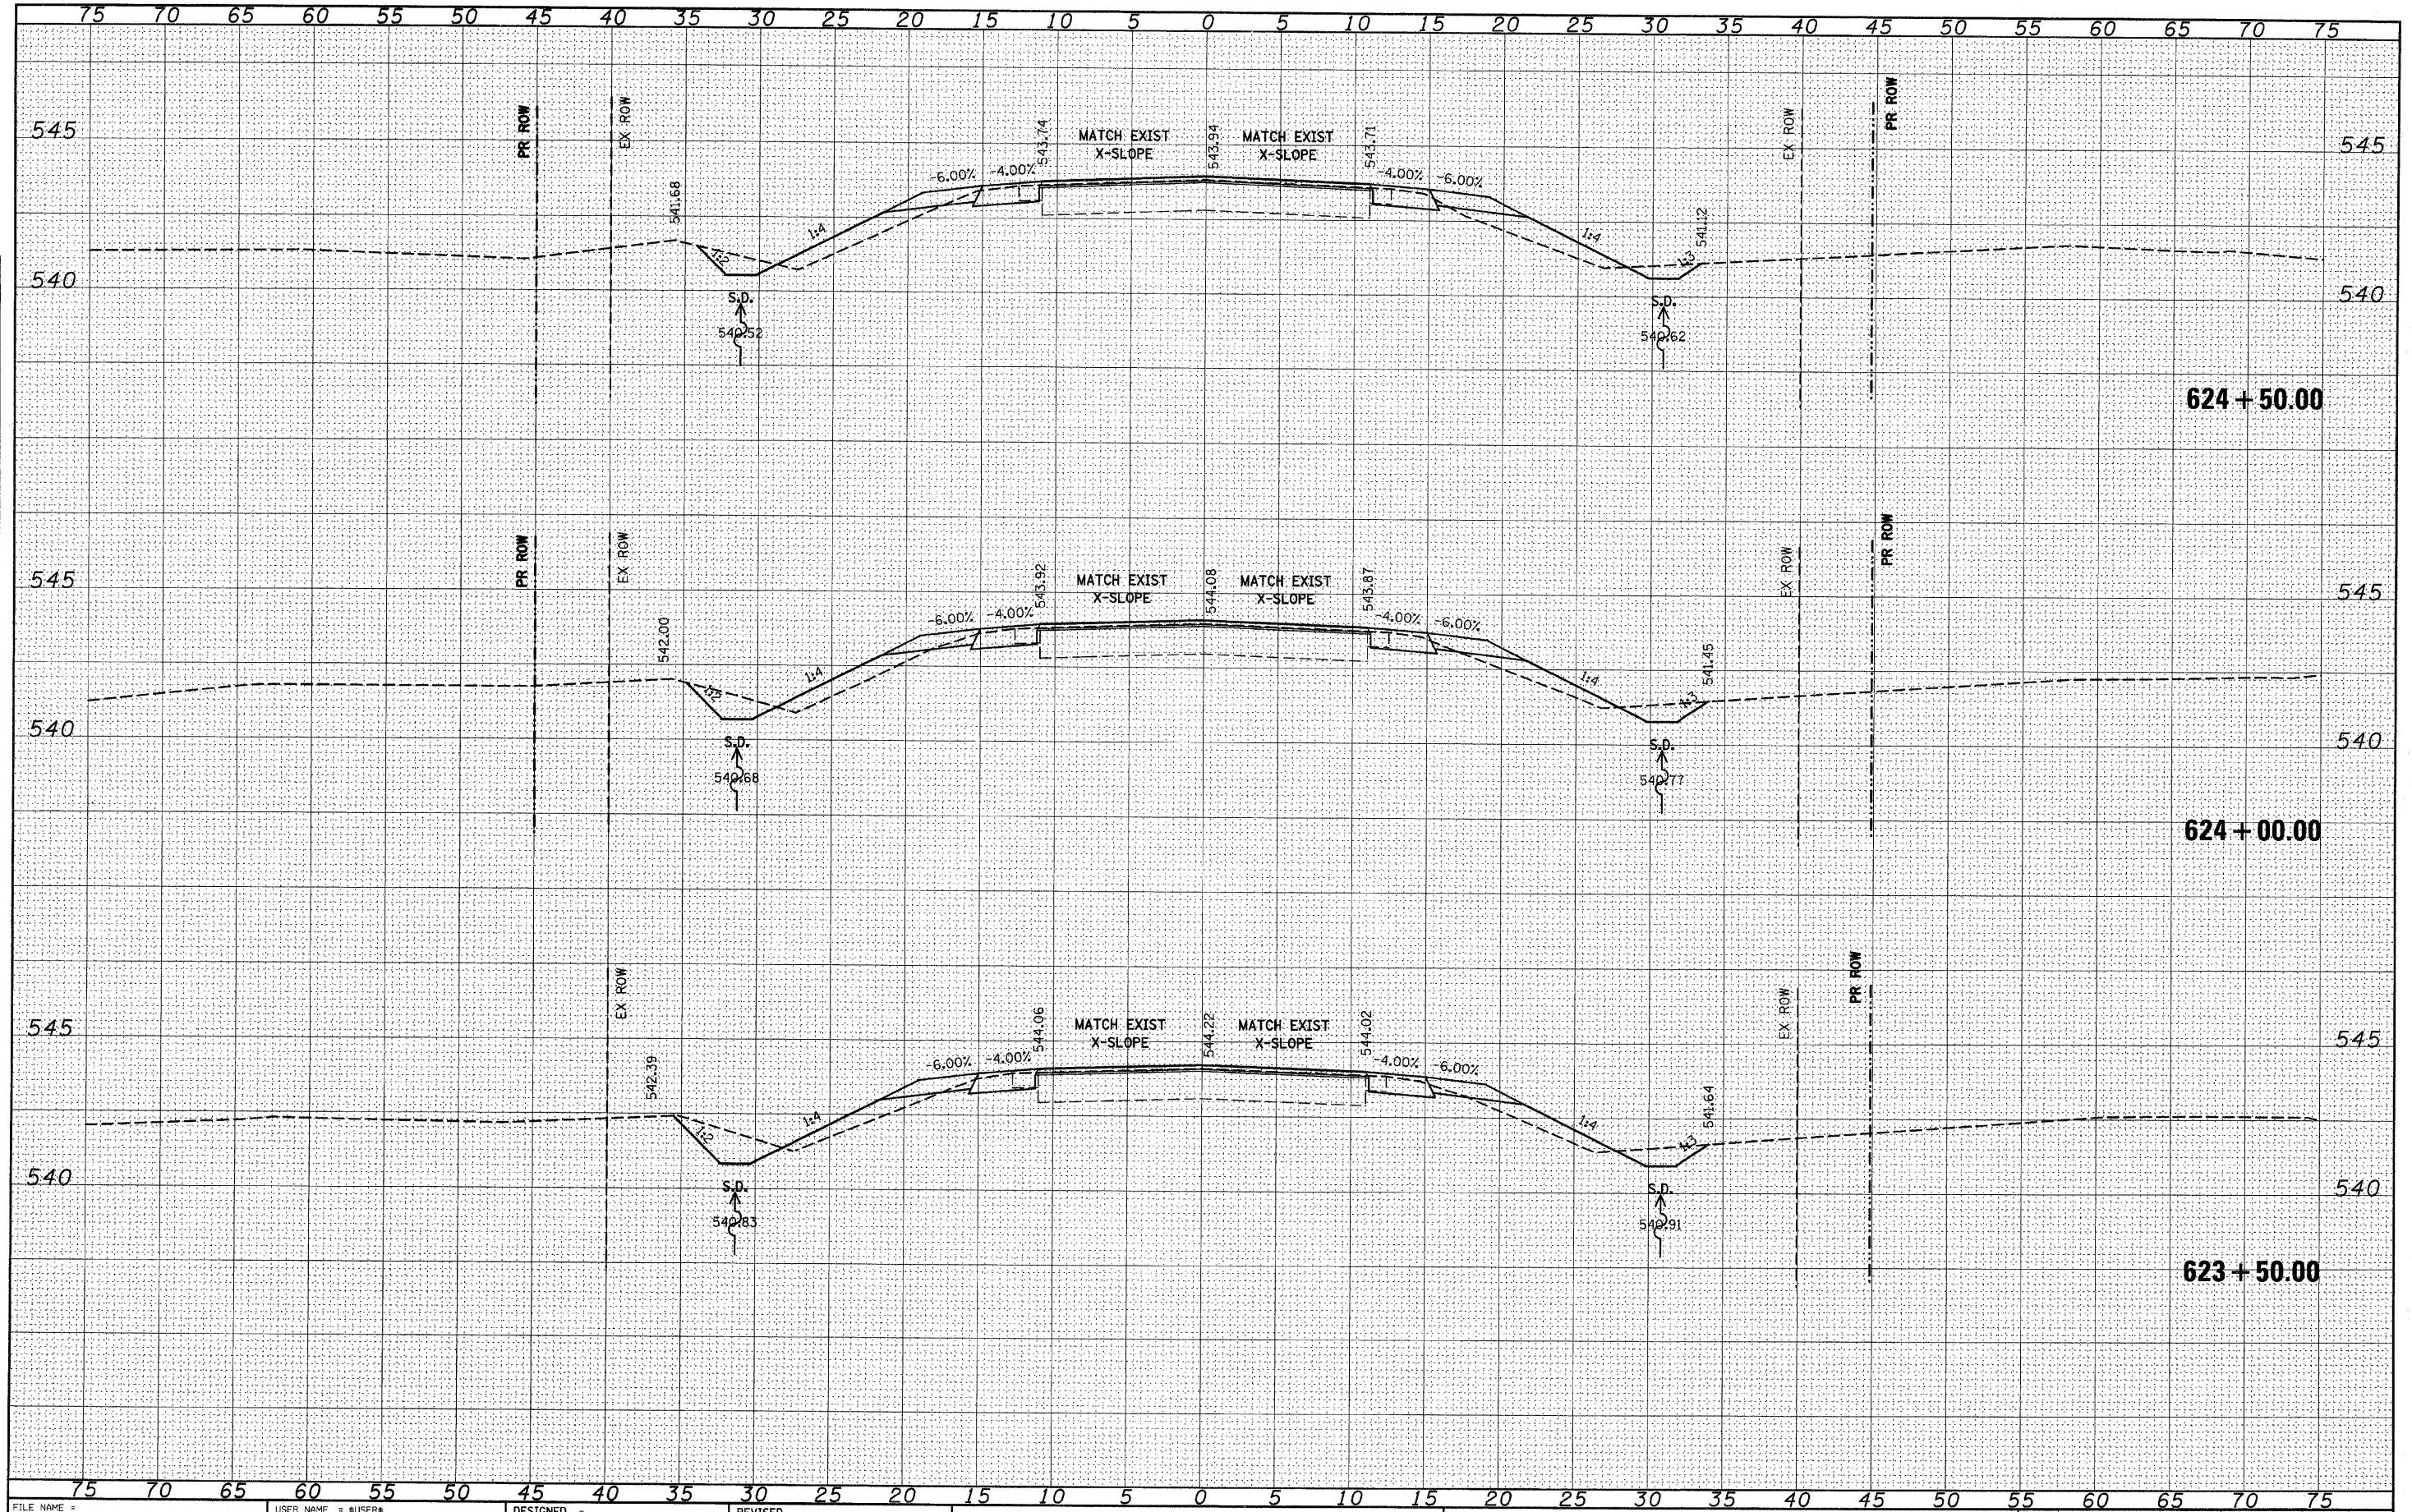

FILE NAME =	USER NAME = #USER#	DESIGNED -	REVISED -	STATE OF ILLINOIS DEPARTMENT OF TRANSPORTATION	IL 158	SCALE: _____ SHEET NO. ____ OF ____ SHEETS STA. 623+50.00 TO STA. 624+50.00	F.A.P. RTE. 809	SECTION 133.134RS-5, 135RS-6	COUNTY ST. CLAIR	TOTAL SHEETS 762	SHEET NO. 650
#FILE#		DRAWN -	REVISED -								
		CHECKED -	REVISED -								
		DATE -	REVISED -								


FINAL SURVEY	SURVED	BY	DATE
NOTE BOOK	PLOTTED		
	TEMPLATE		
	AREAS		
NO.	AREAS CHECKED		

ORIGINAL SURVEY	SURVIVED	BY	DATE
NOTE BOOK	PLOTTED		
	TEMPLATE		
	AREAS		
NO. _____	AREAS CHECKED		

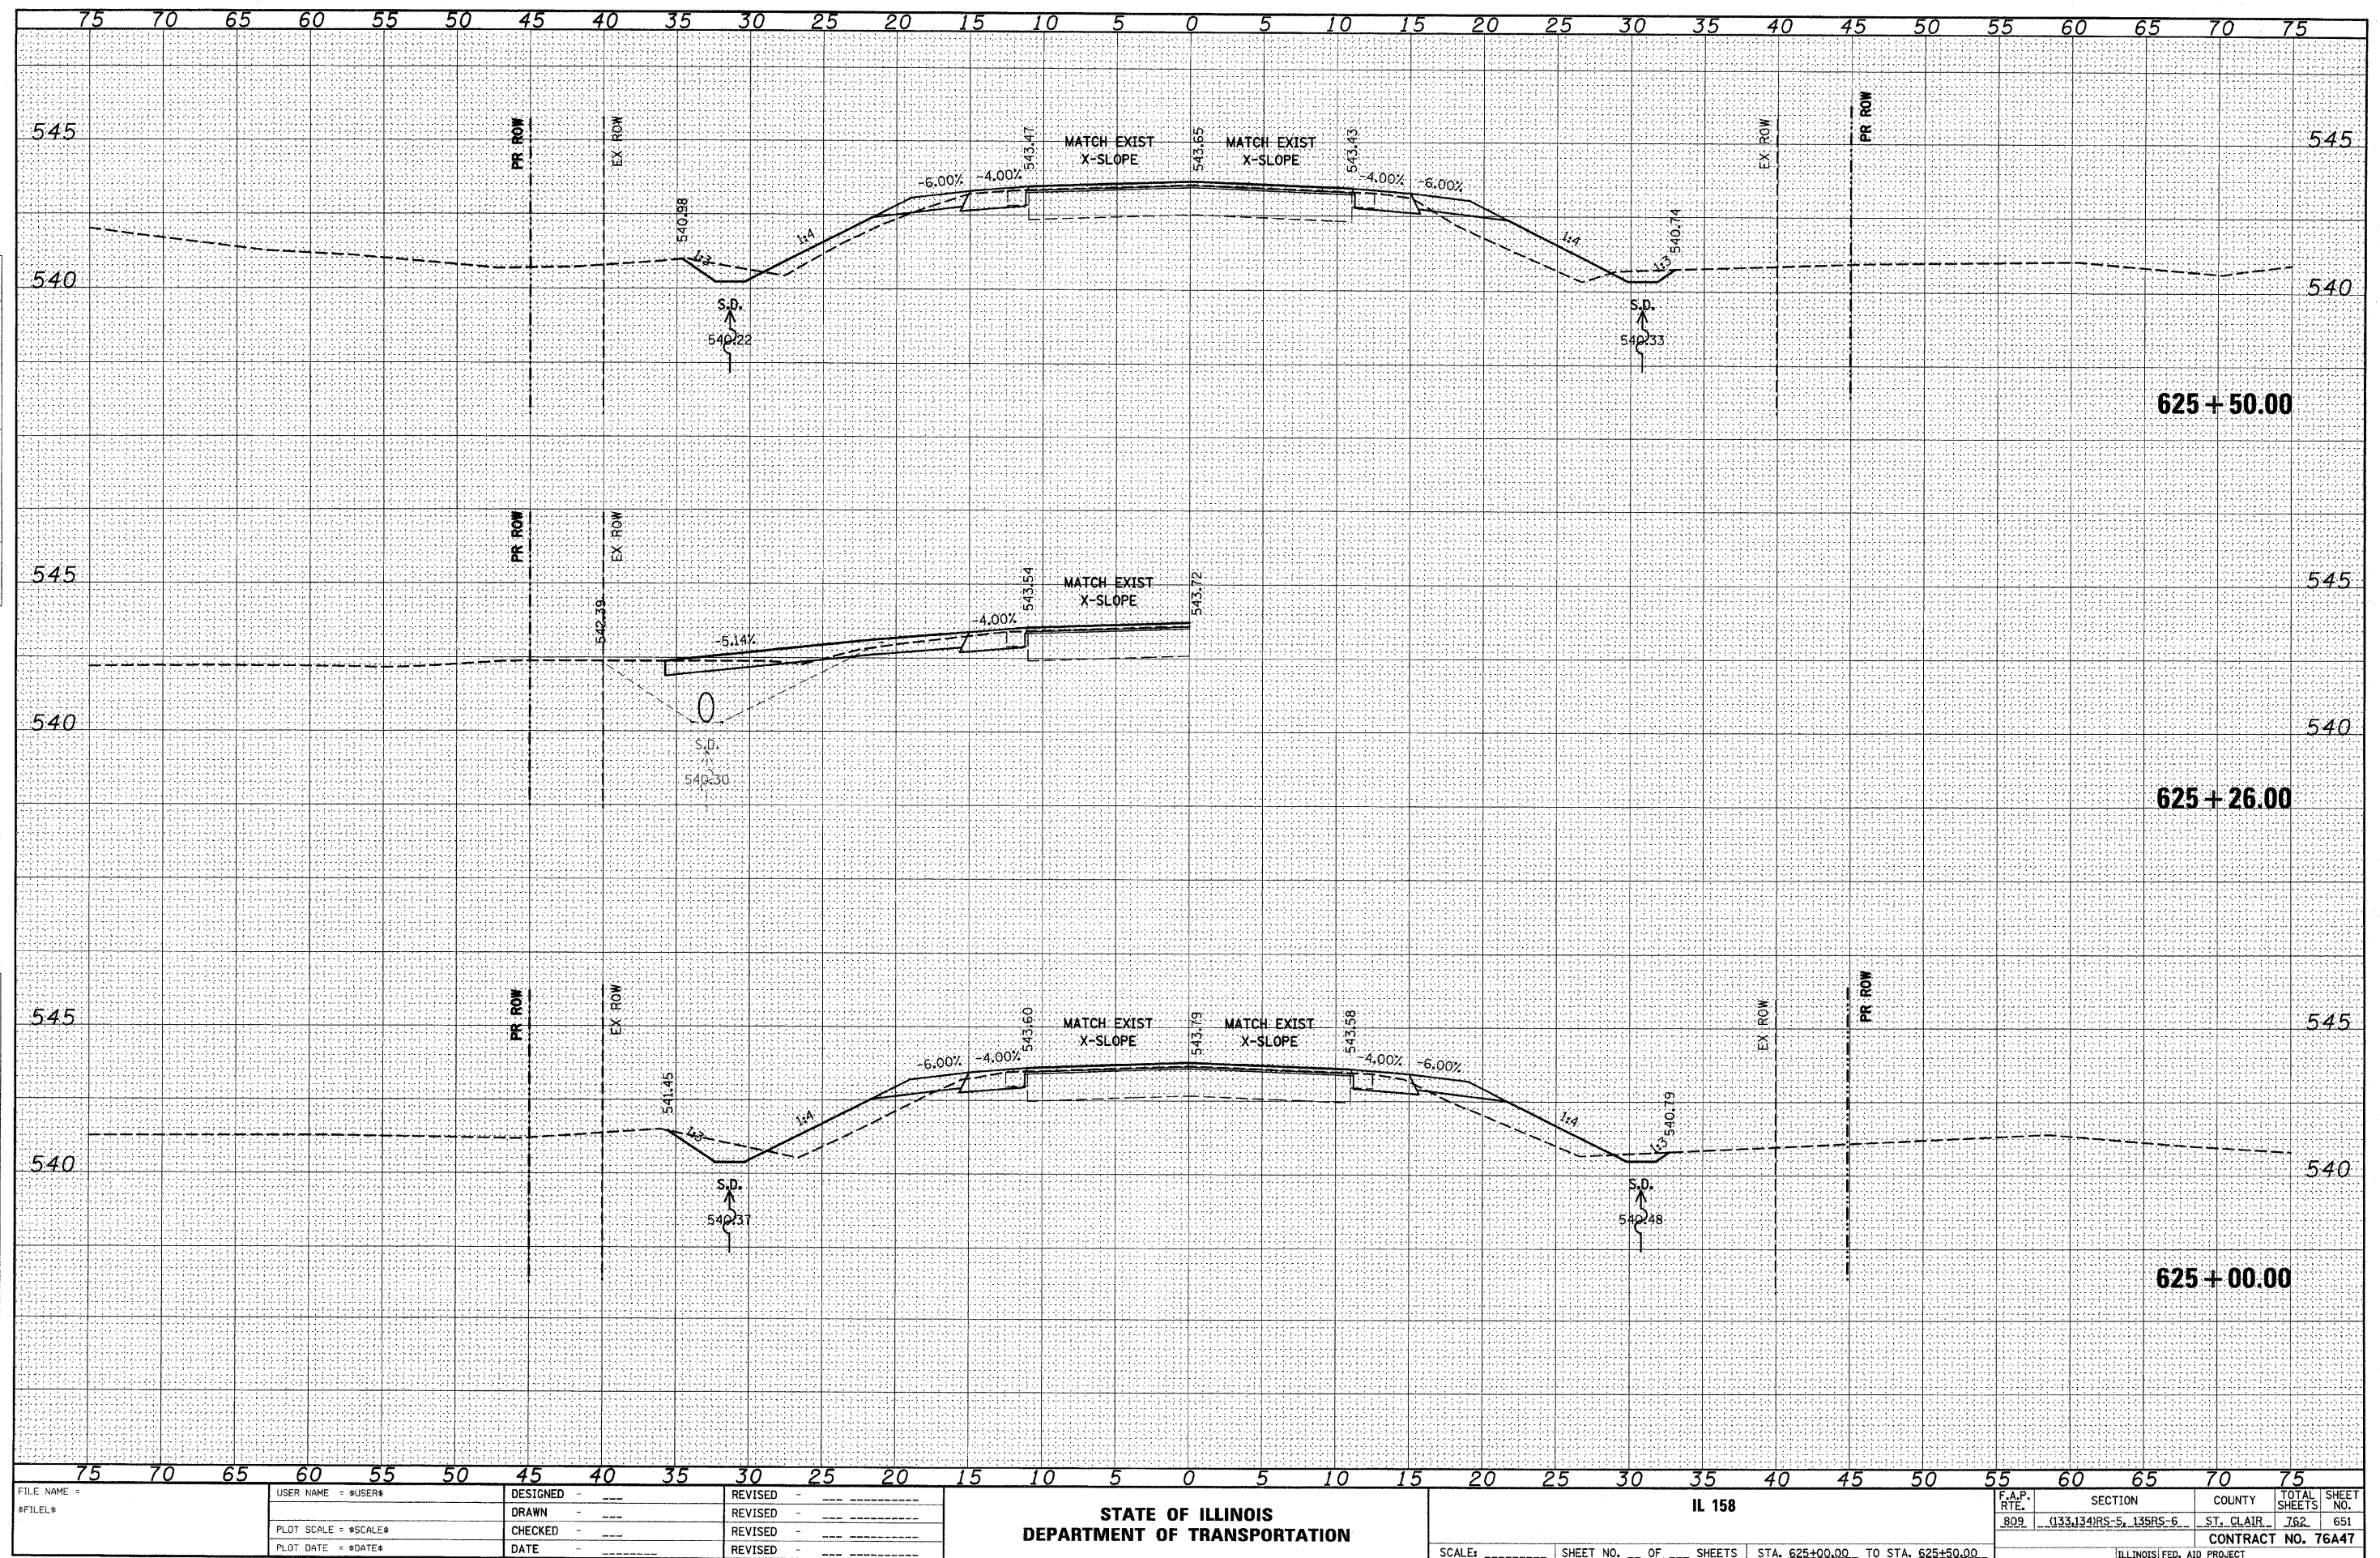

FINAL SURVEY	SURVEYED	BY	DATE
NOTE BOOK	PLOTTED		
NO.	TEMPLATE		
	AREAS CHECKED		


ORIGINAL SURVEY	SURVEYED	BY	DATE
NOTE BOOK	PLOTTED		
NO.	TEMPLATE		
	AREAS CHECKED		

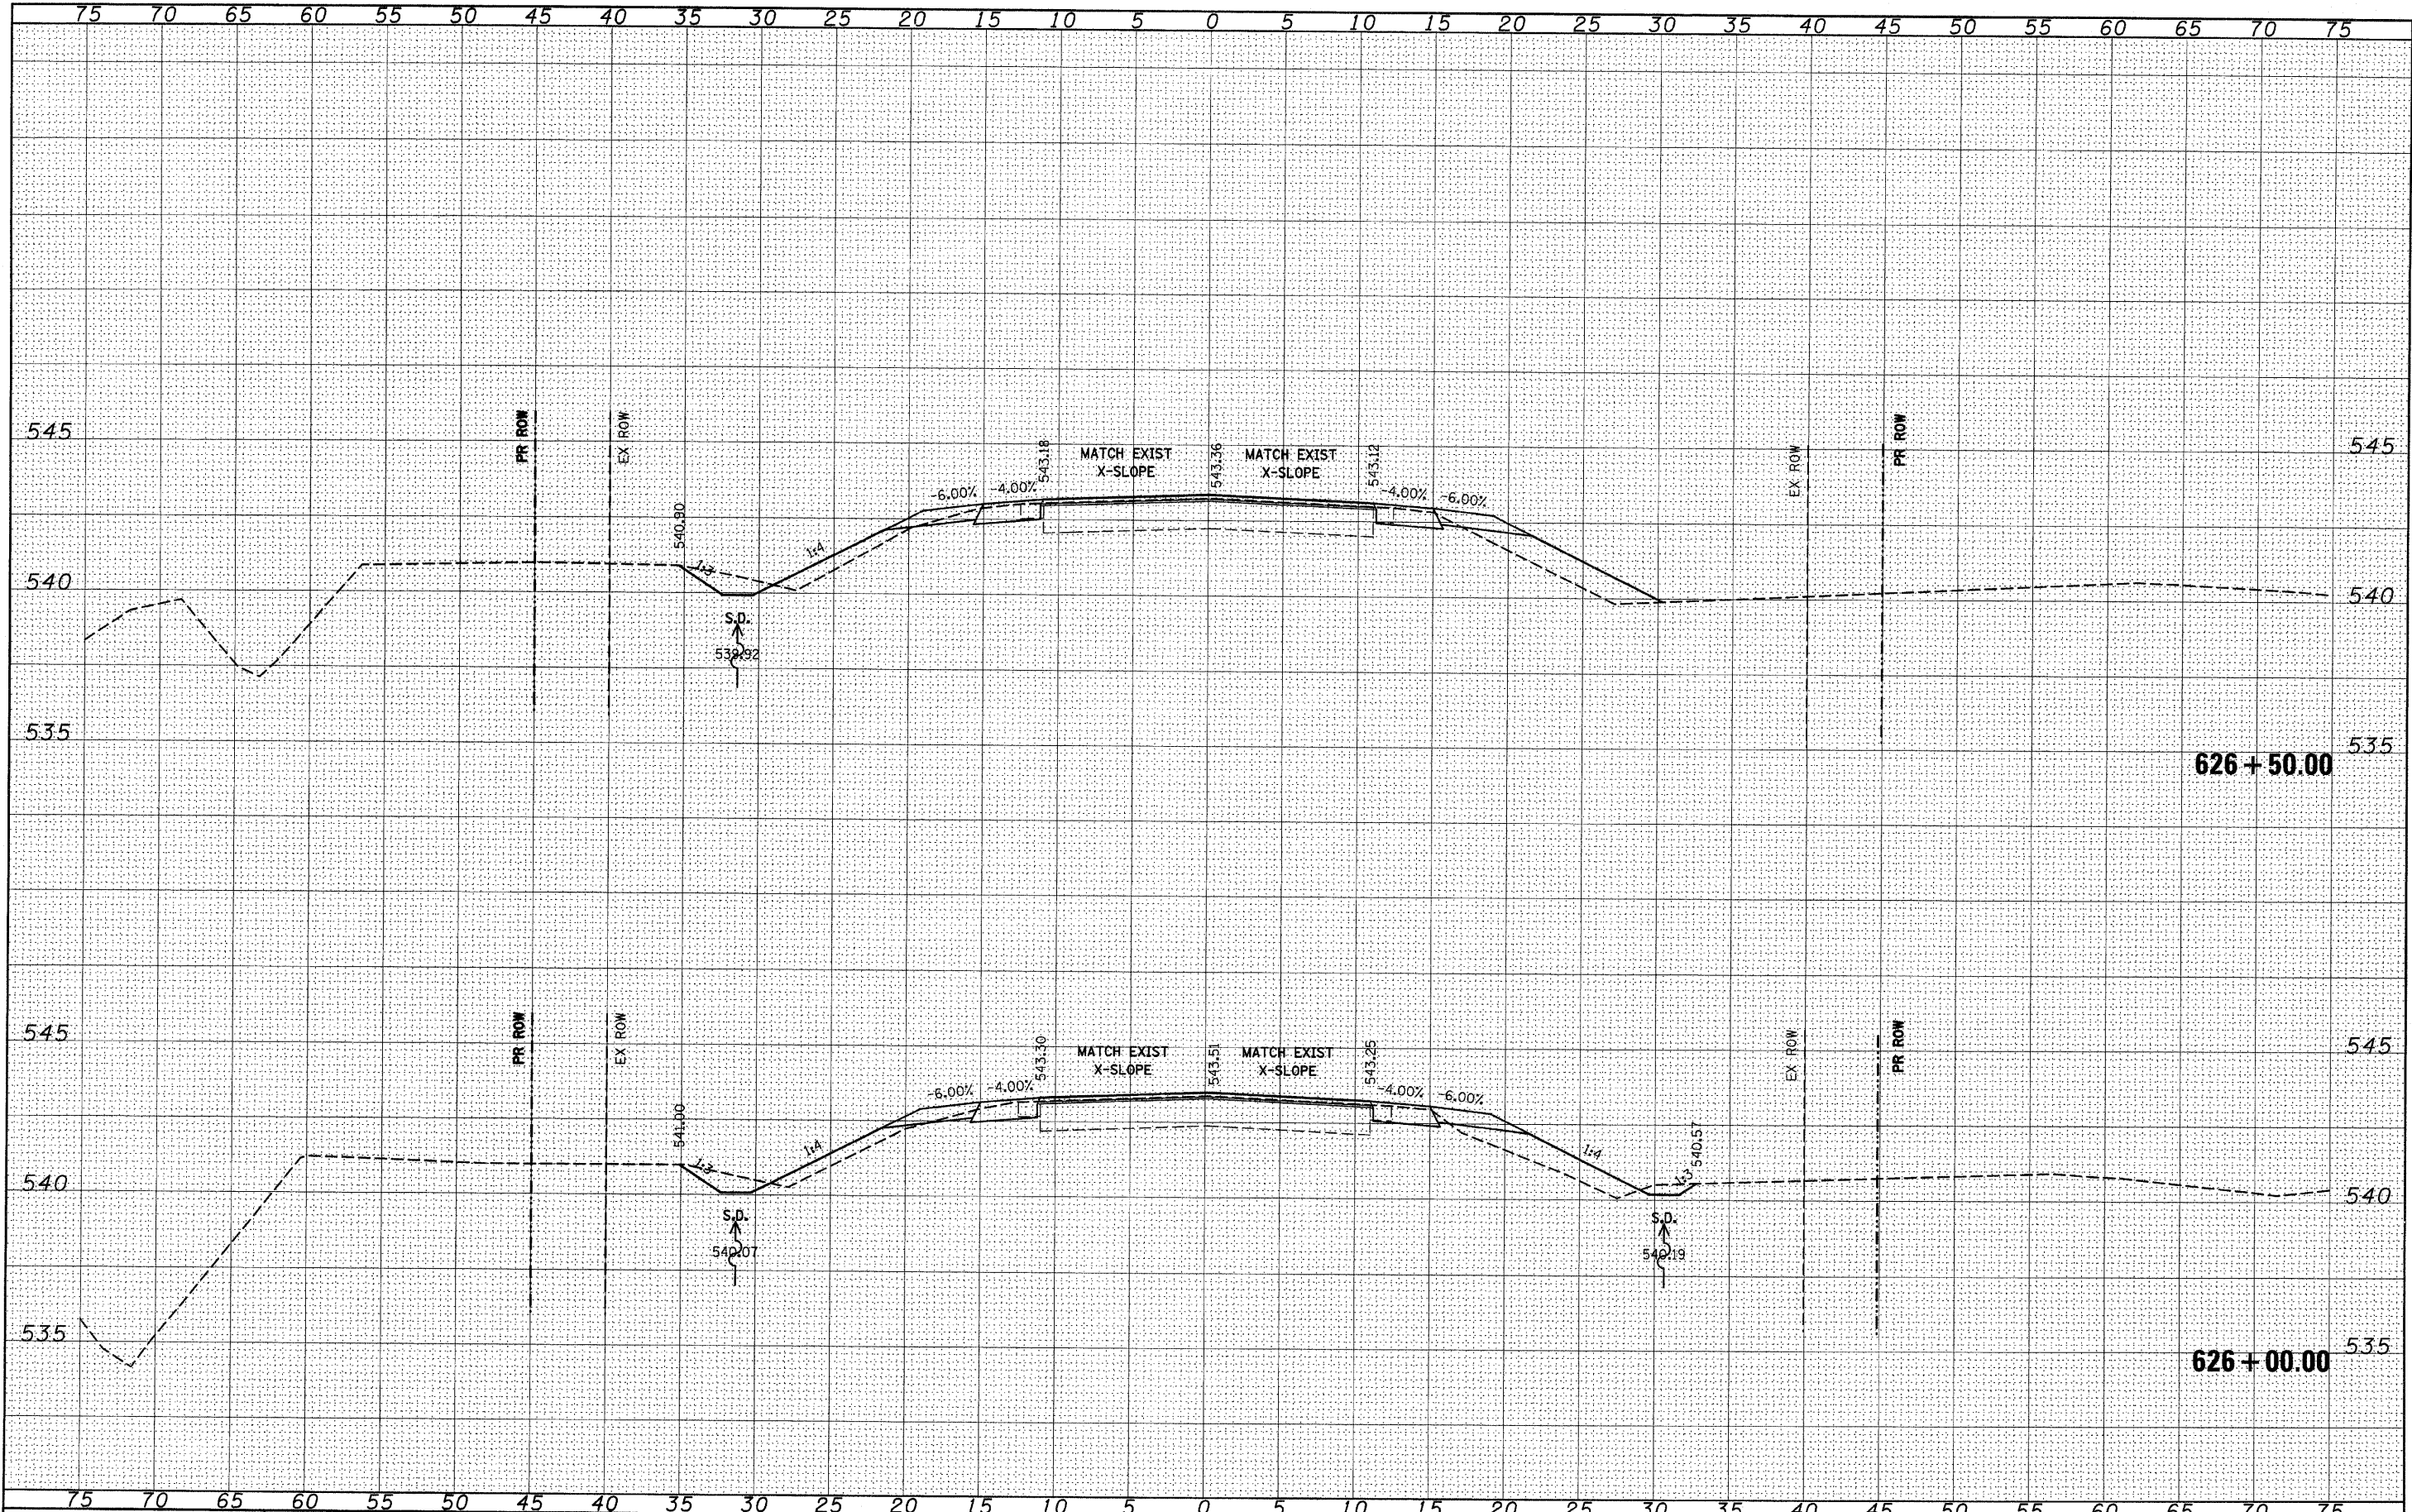

FILE NAME =	USER NAME = \$USER\$	DESIGNED -	REVISED -	STATE OF ILLINOIS DEPARTMENT OF TRANSPORTATION	IL 158	SCALE: _____ SHEET NO. ____ OF ____ SHEETS STA. 626+00.00 TO STA. 626+50.00	F.A.P. RTE. 809	SECTION 033.134/RS-5, 135RS-6	COUNTY ST. CLAIR	TOTAL SHEETS 762	SHEET NO. 652
\$FILEL\$		DRAWN -	REVISED -								
		CHECKED -	REVISED -								
		DATE -	REVISED -								
CONTRACT NO. 76A47											


DATE	BY	SURVISED	PLOTTED	TEMP. A/E	AREAS CHECKED
FINL	SUPPLY	NOTE BOOK	NO.		

DATE	BY	SURVISED	PLOTTED	TEMP. A/E	AREAS CHECKED
ORIGINAL	SURVEY	NOTE BOOK	NO.		

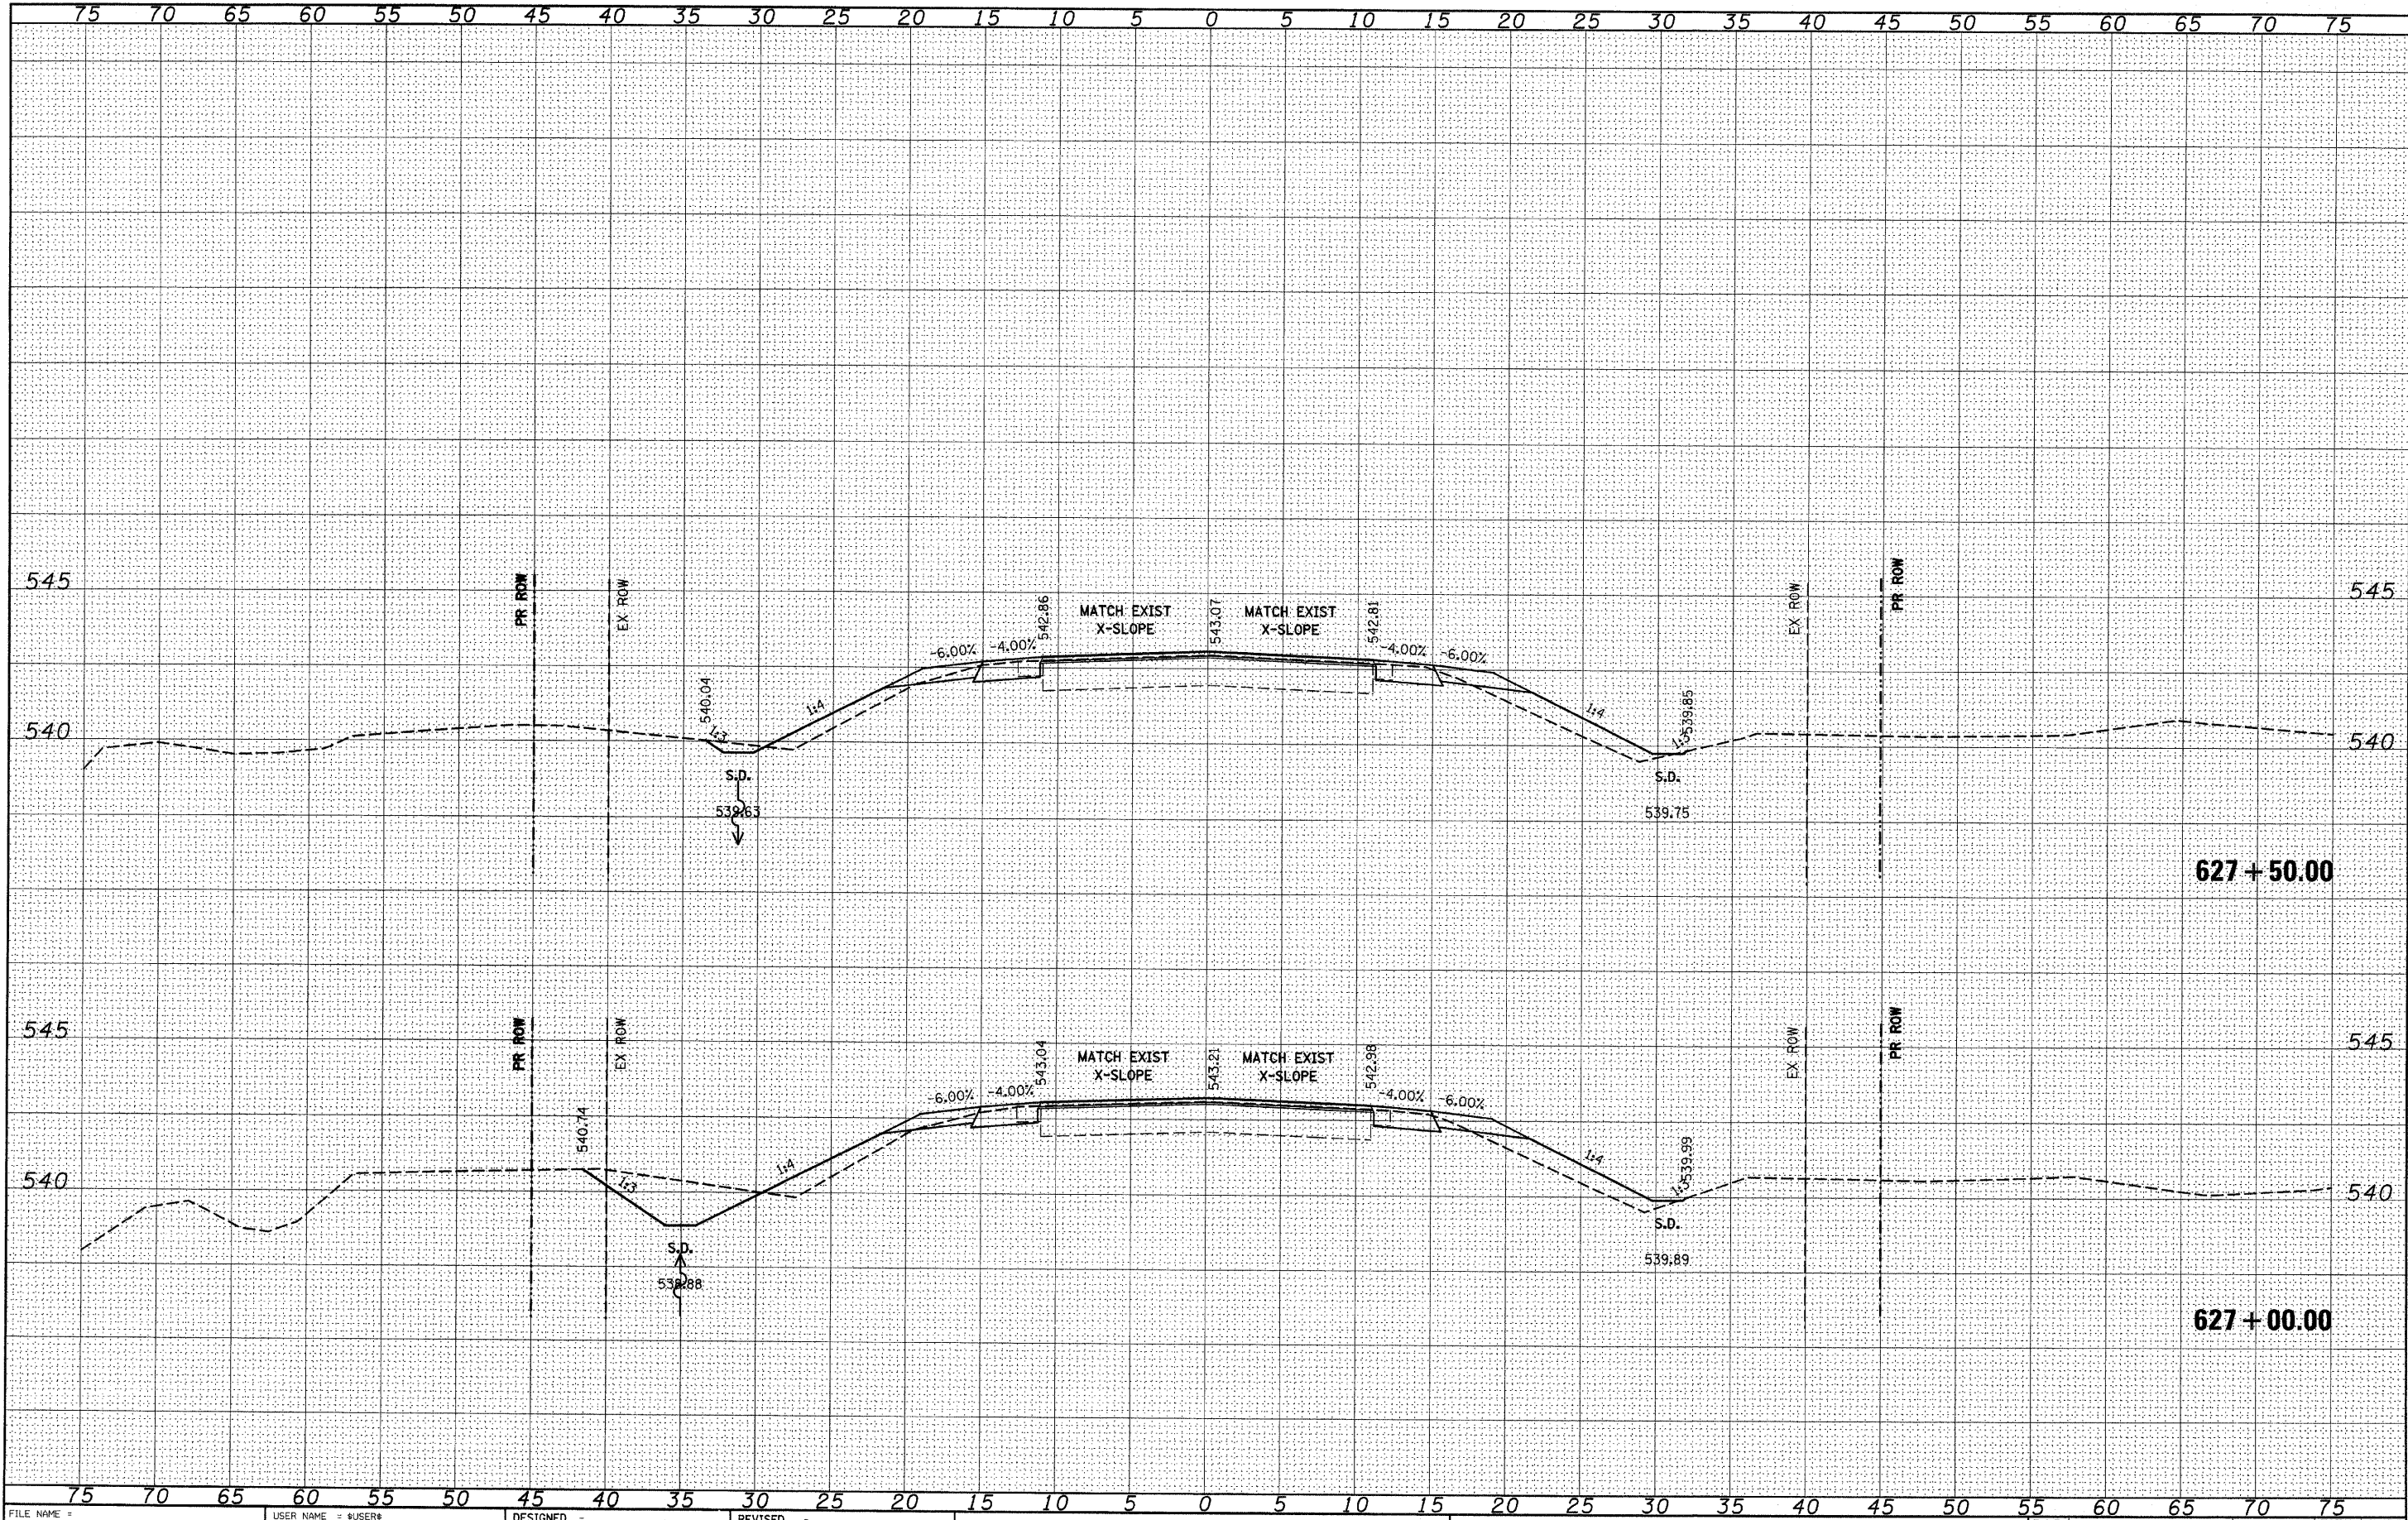


FILE NAME = \$FILEL\$	USER NAME = \$USER\$	DESIGNED -	REVISED -	STATE OF ILLINOIS DEPARTMENT OF TRANSPORTATION		IL 158		F.A.P. RTE. 809	SECTION 033.134RS-5, 135RS-6	COUNTY ST. CLAIR	TOTAL SHEETS 762	SHEET NO. 653
	PLOT SCALE = \$SCALE\$	CHECKED -	REVISED -			SCALE: _____ SHEET NO. ____ OF ____ SHEETS		STA. 627+00.00 TO STA. 627+50.00		CONTRACT NO. 76A47		
	PLOT DATE = \$DATE\$	DATE -	REVISED -							ILLINOIS FED. AID PROJECT		

ORIGINAL SURVEY	SURVED PLOTED		BY _____	DATE _____
NOTE BOOK	TEMPLATE			
	AREAS			
	AREAS CHECKED _____			
NO.				

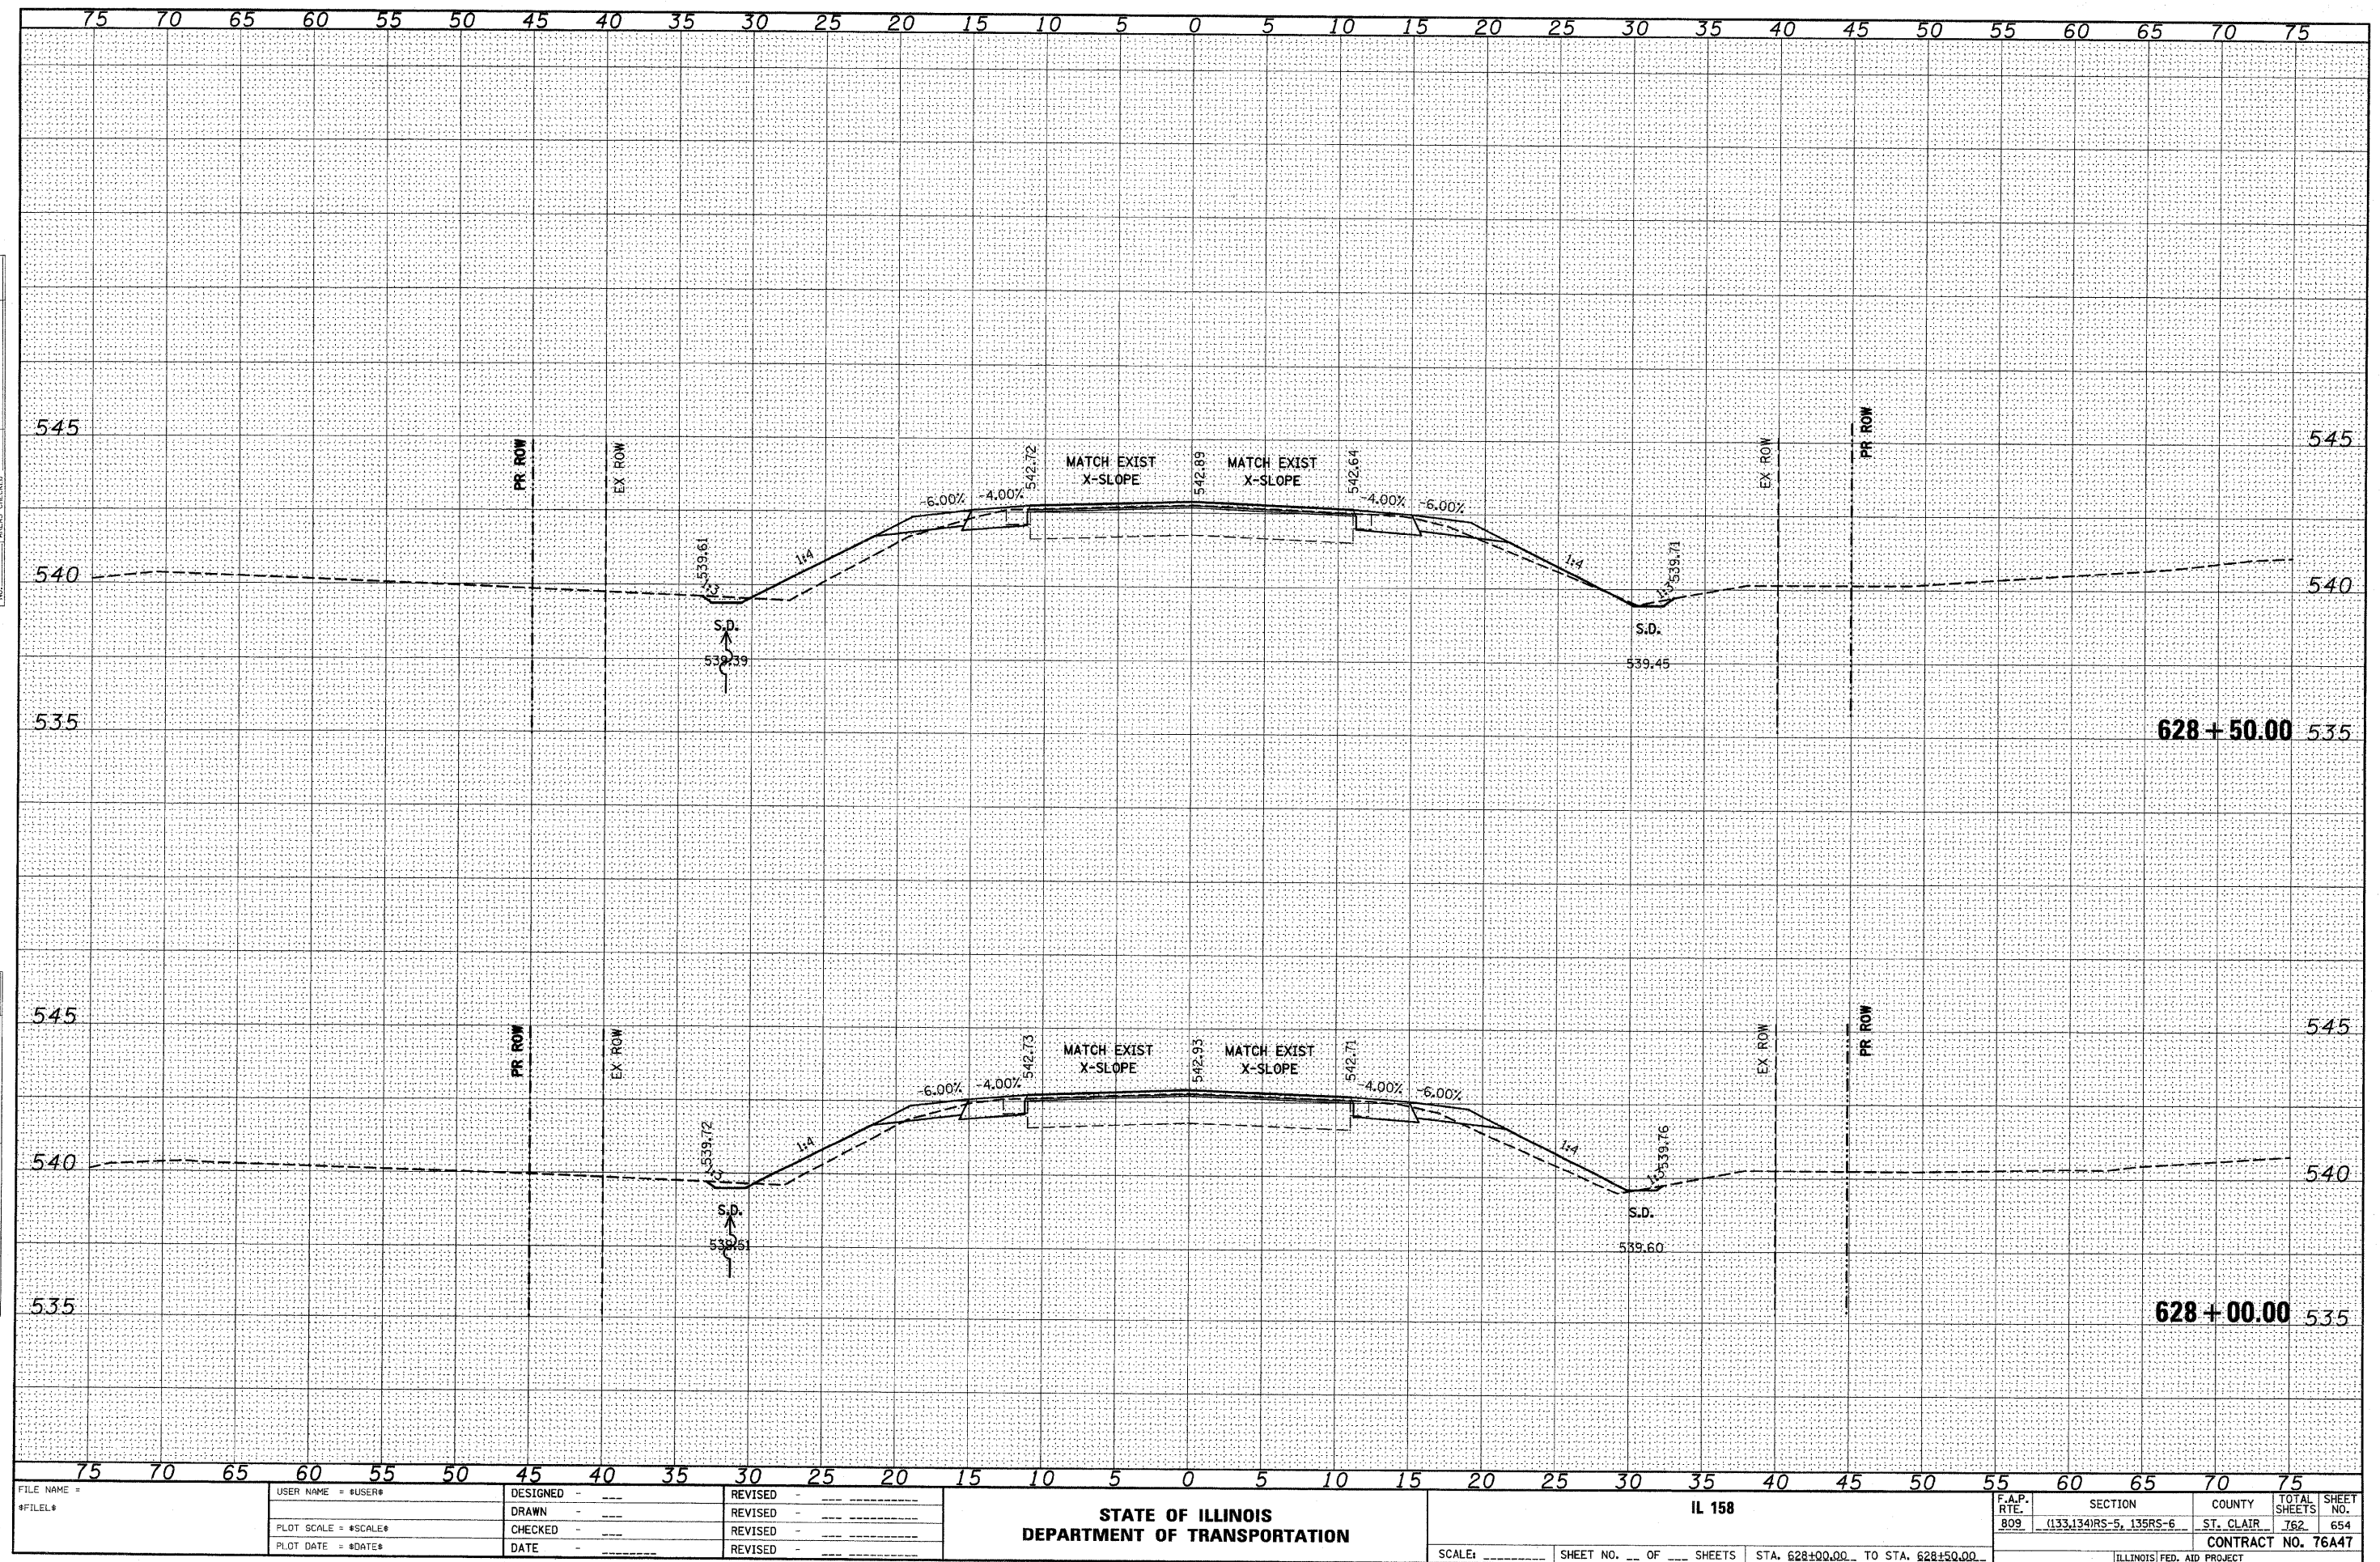


FINAL	SURVEYED	BY	DATE
SURVEY	PLOTTED		
NOTE BOOK	TEMPLATE		
NO.	AREAS CHECKED		

ORIGINAL	SURVEYED	BY	DATE
SURVEY	PLOTTED		
NOTE BOOK	TEMPLATE		
NO.	AREAS CHECKED		

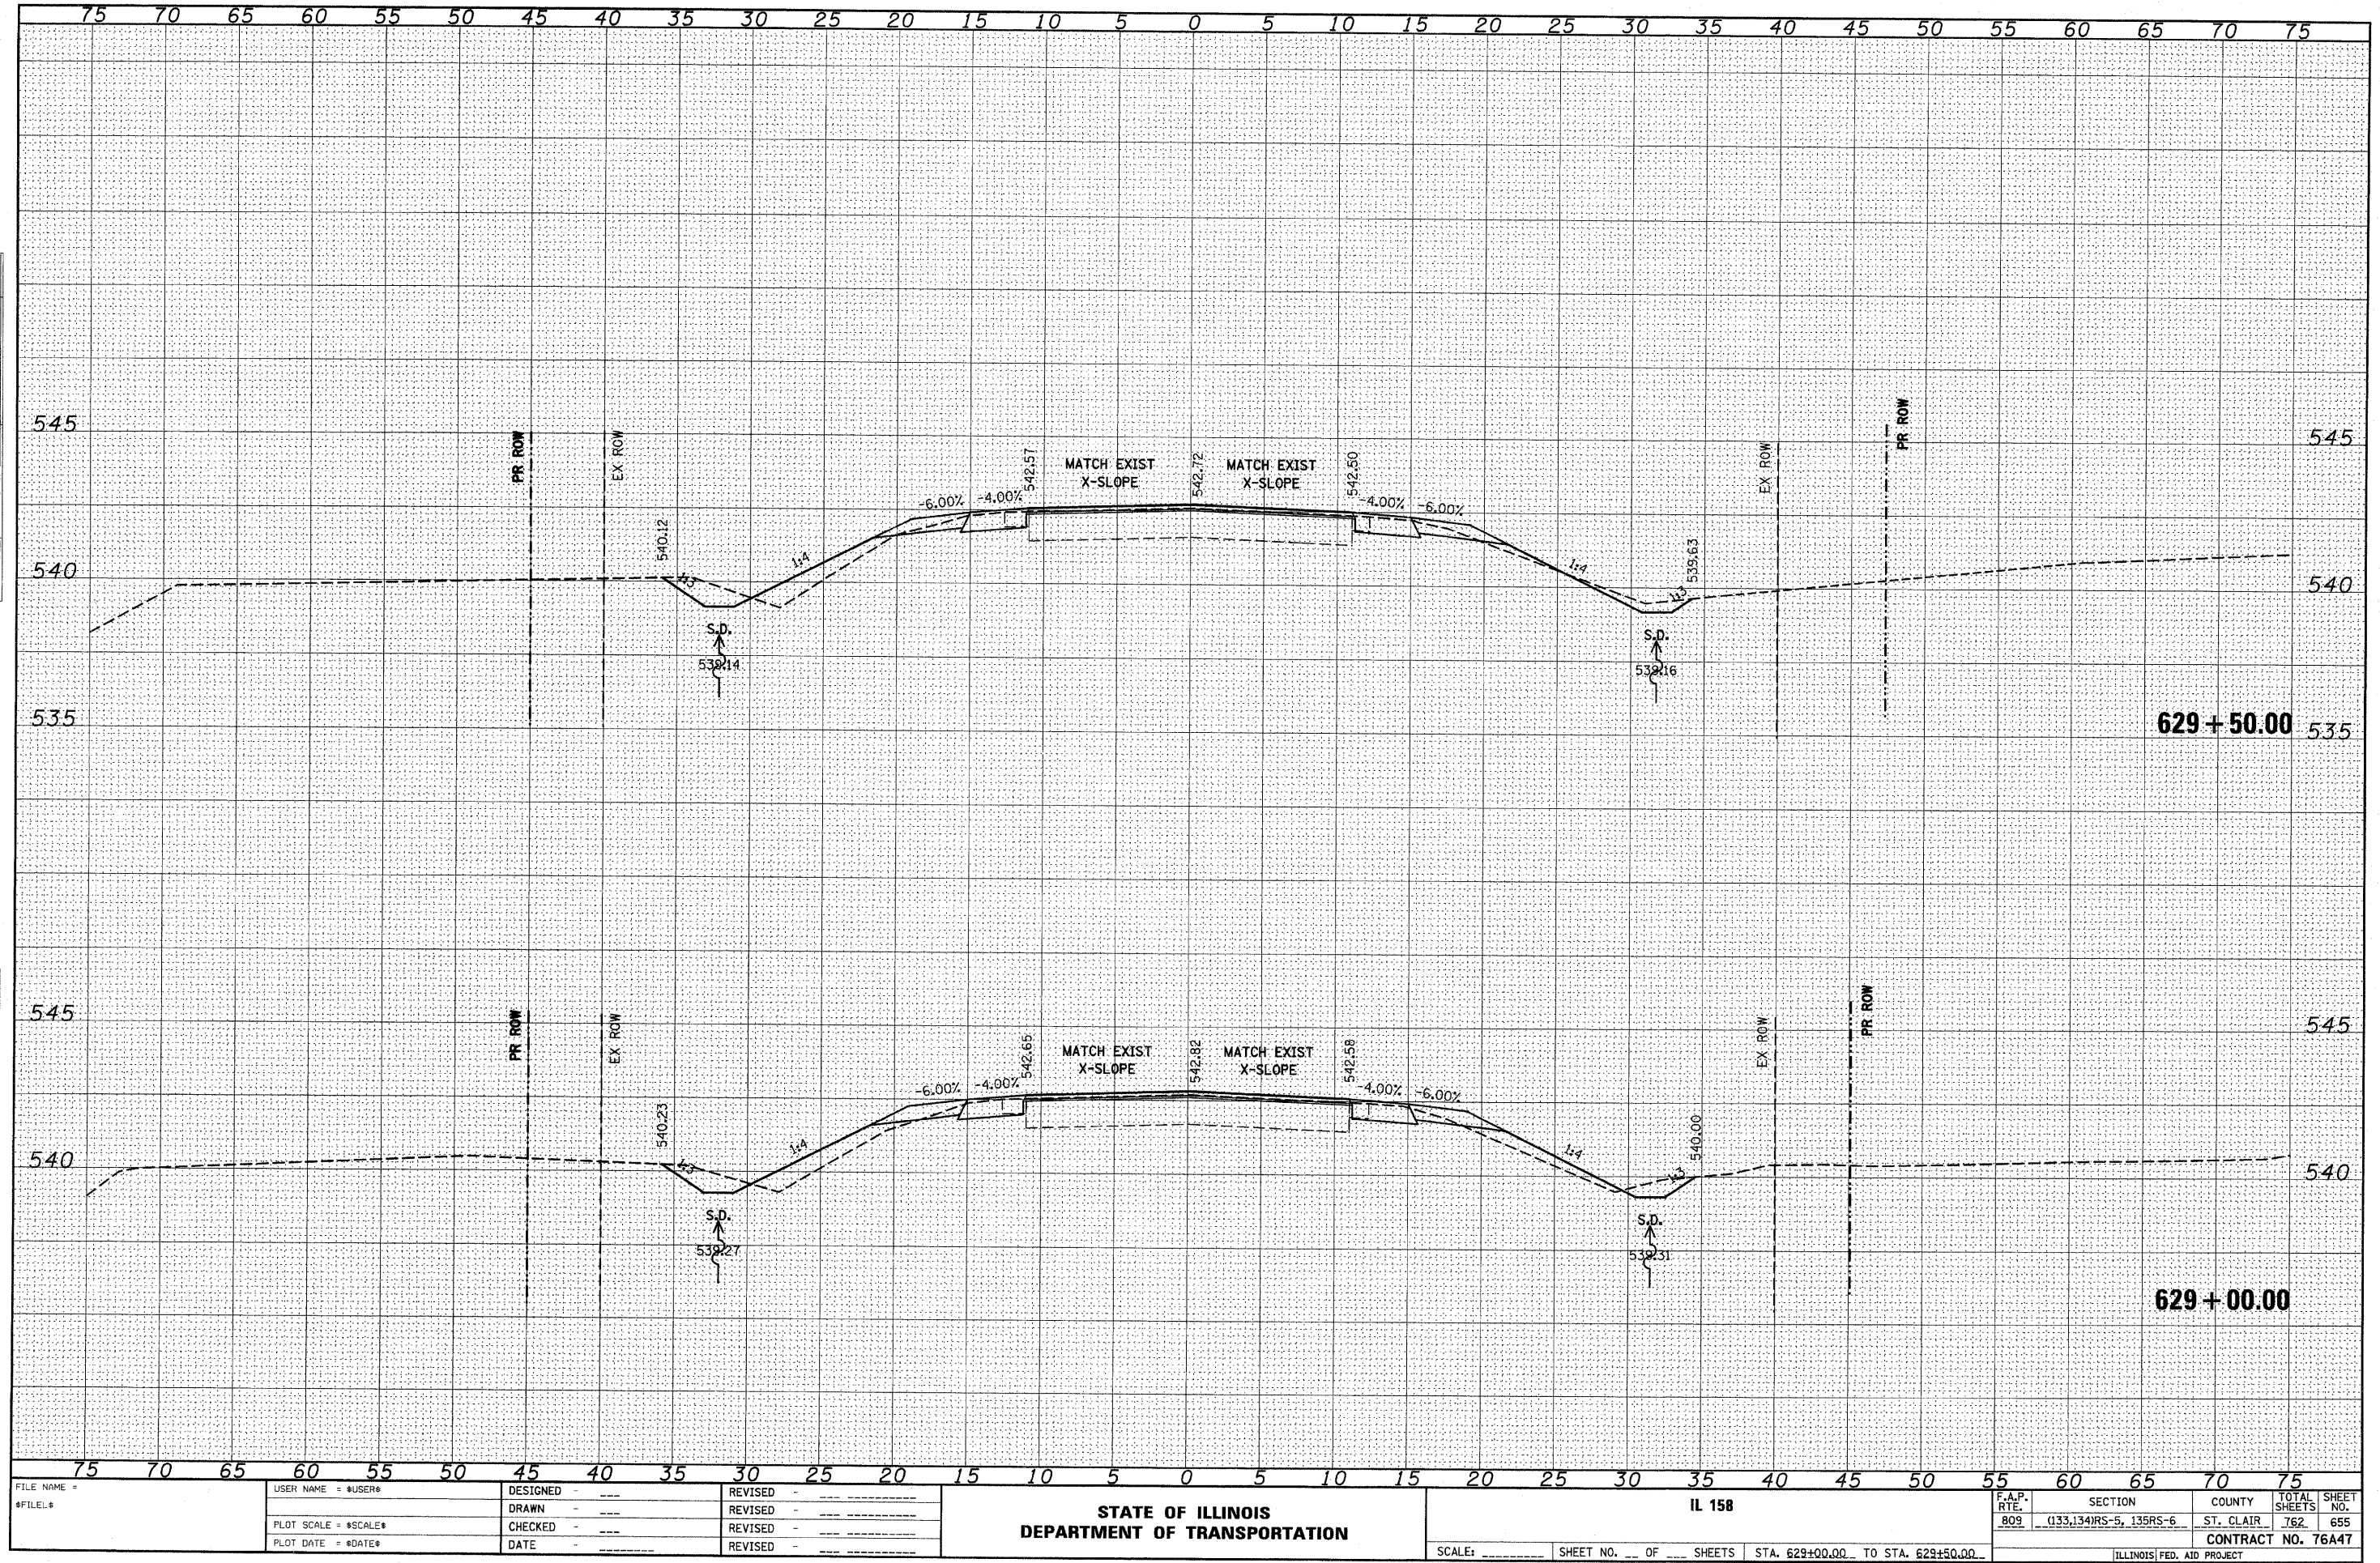


DATE	BY	SURVEYED	PLOTTED	TEMPLATE	AREAS	CHECKED
		NO.				

DATE	BY	SURVEYED	PLOTTED	TEMPLATE	AREAS	CHECKED
		NO.				

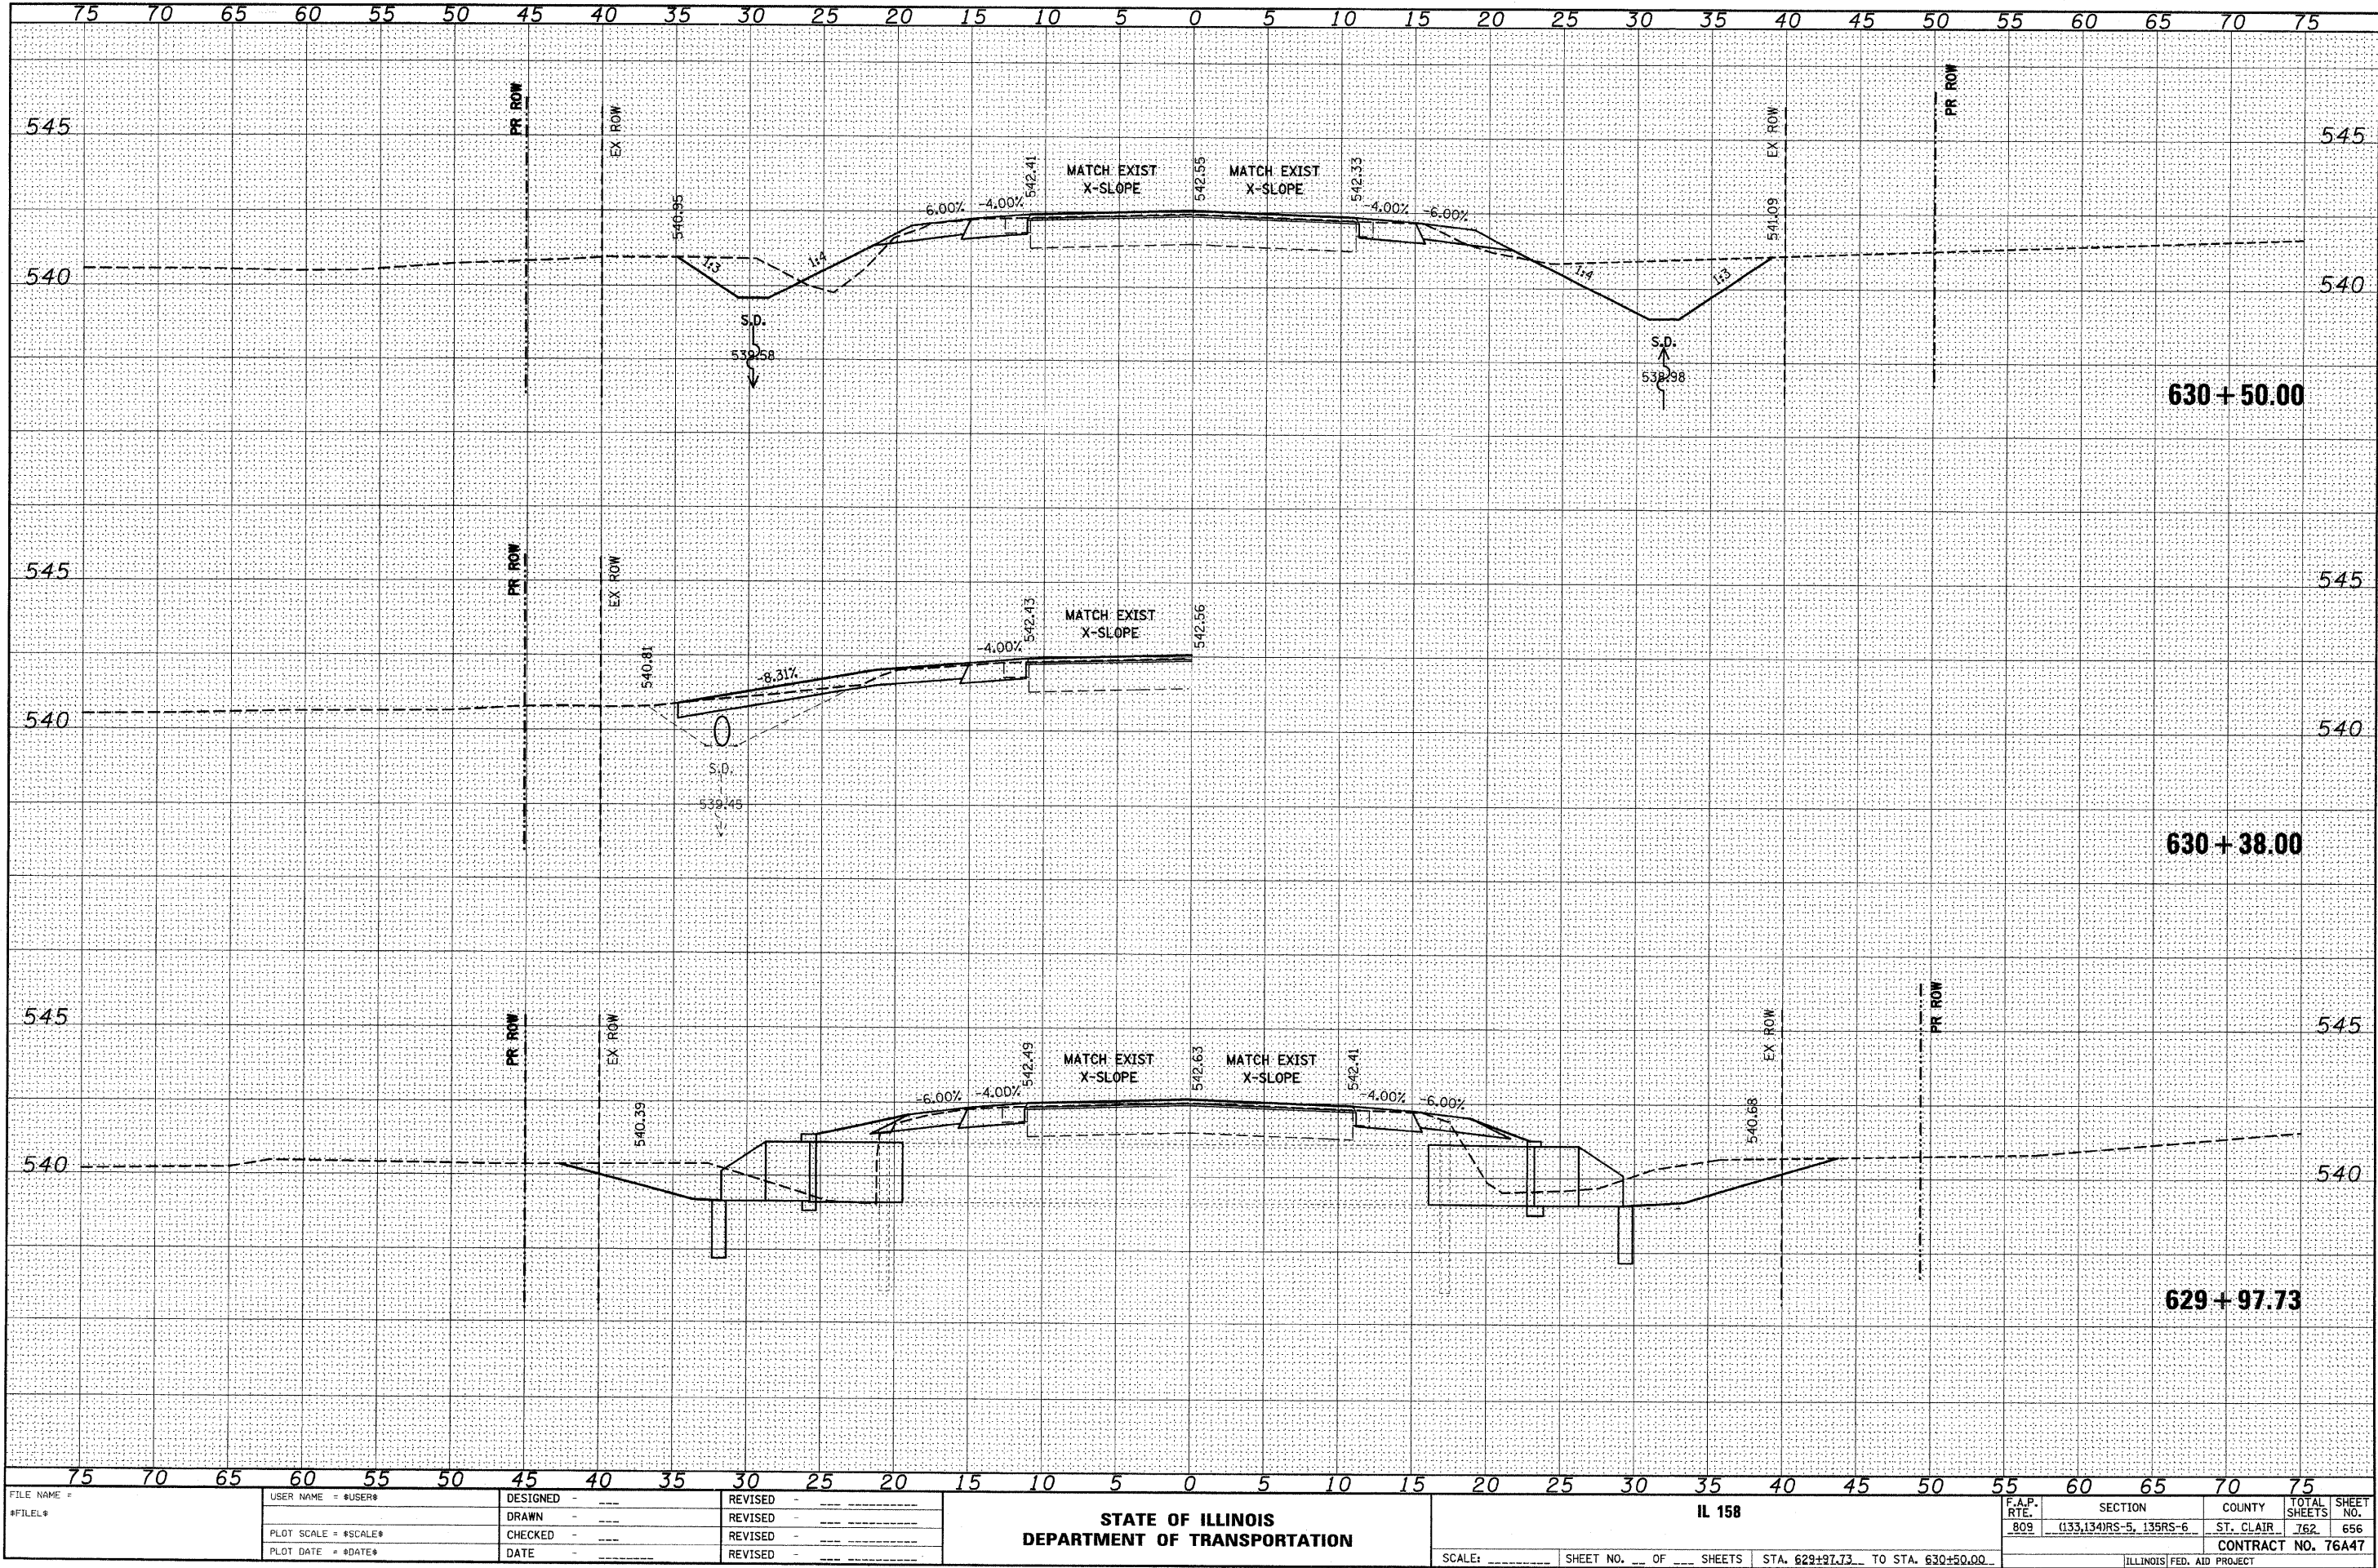

DATE	BY
SURVEYED	PLOTTED
NOTE BOOK	AREAS CHECKED
NO.	


DATE	BY
SURVEYED	PLOTTED
NOTE BOOK	AREAS CHECKED
NO.	

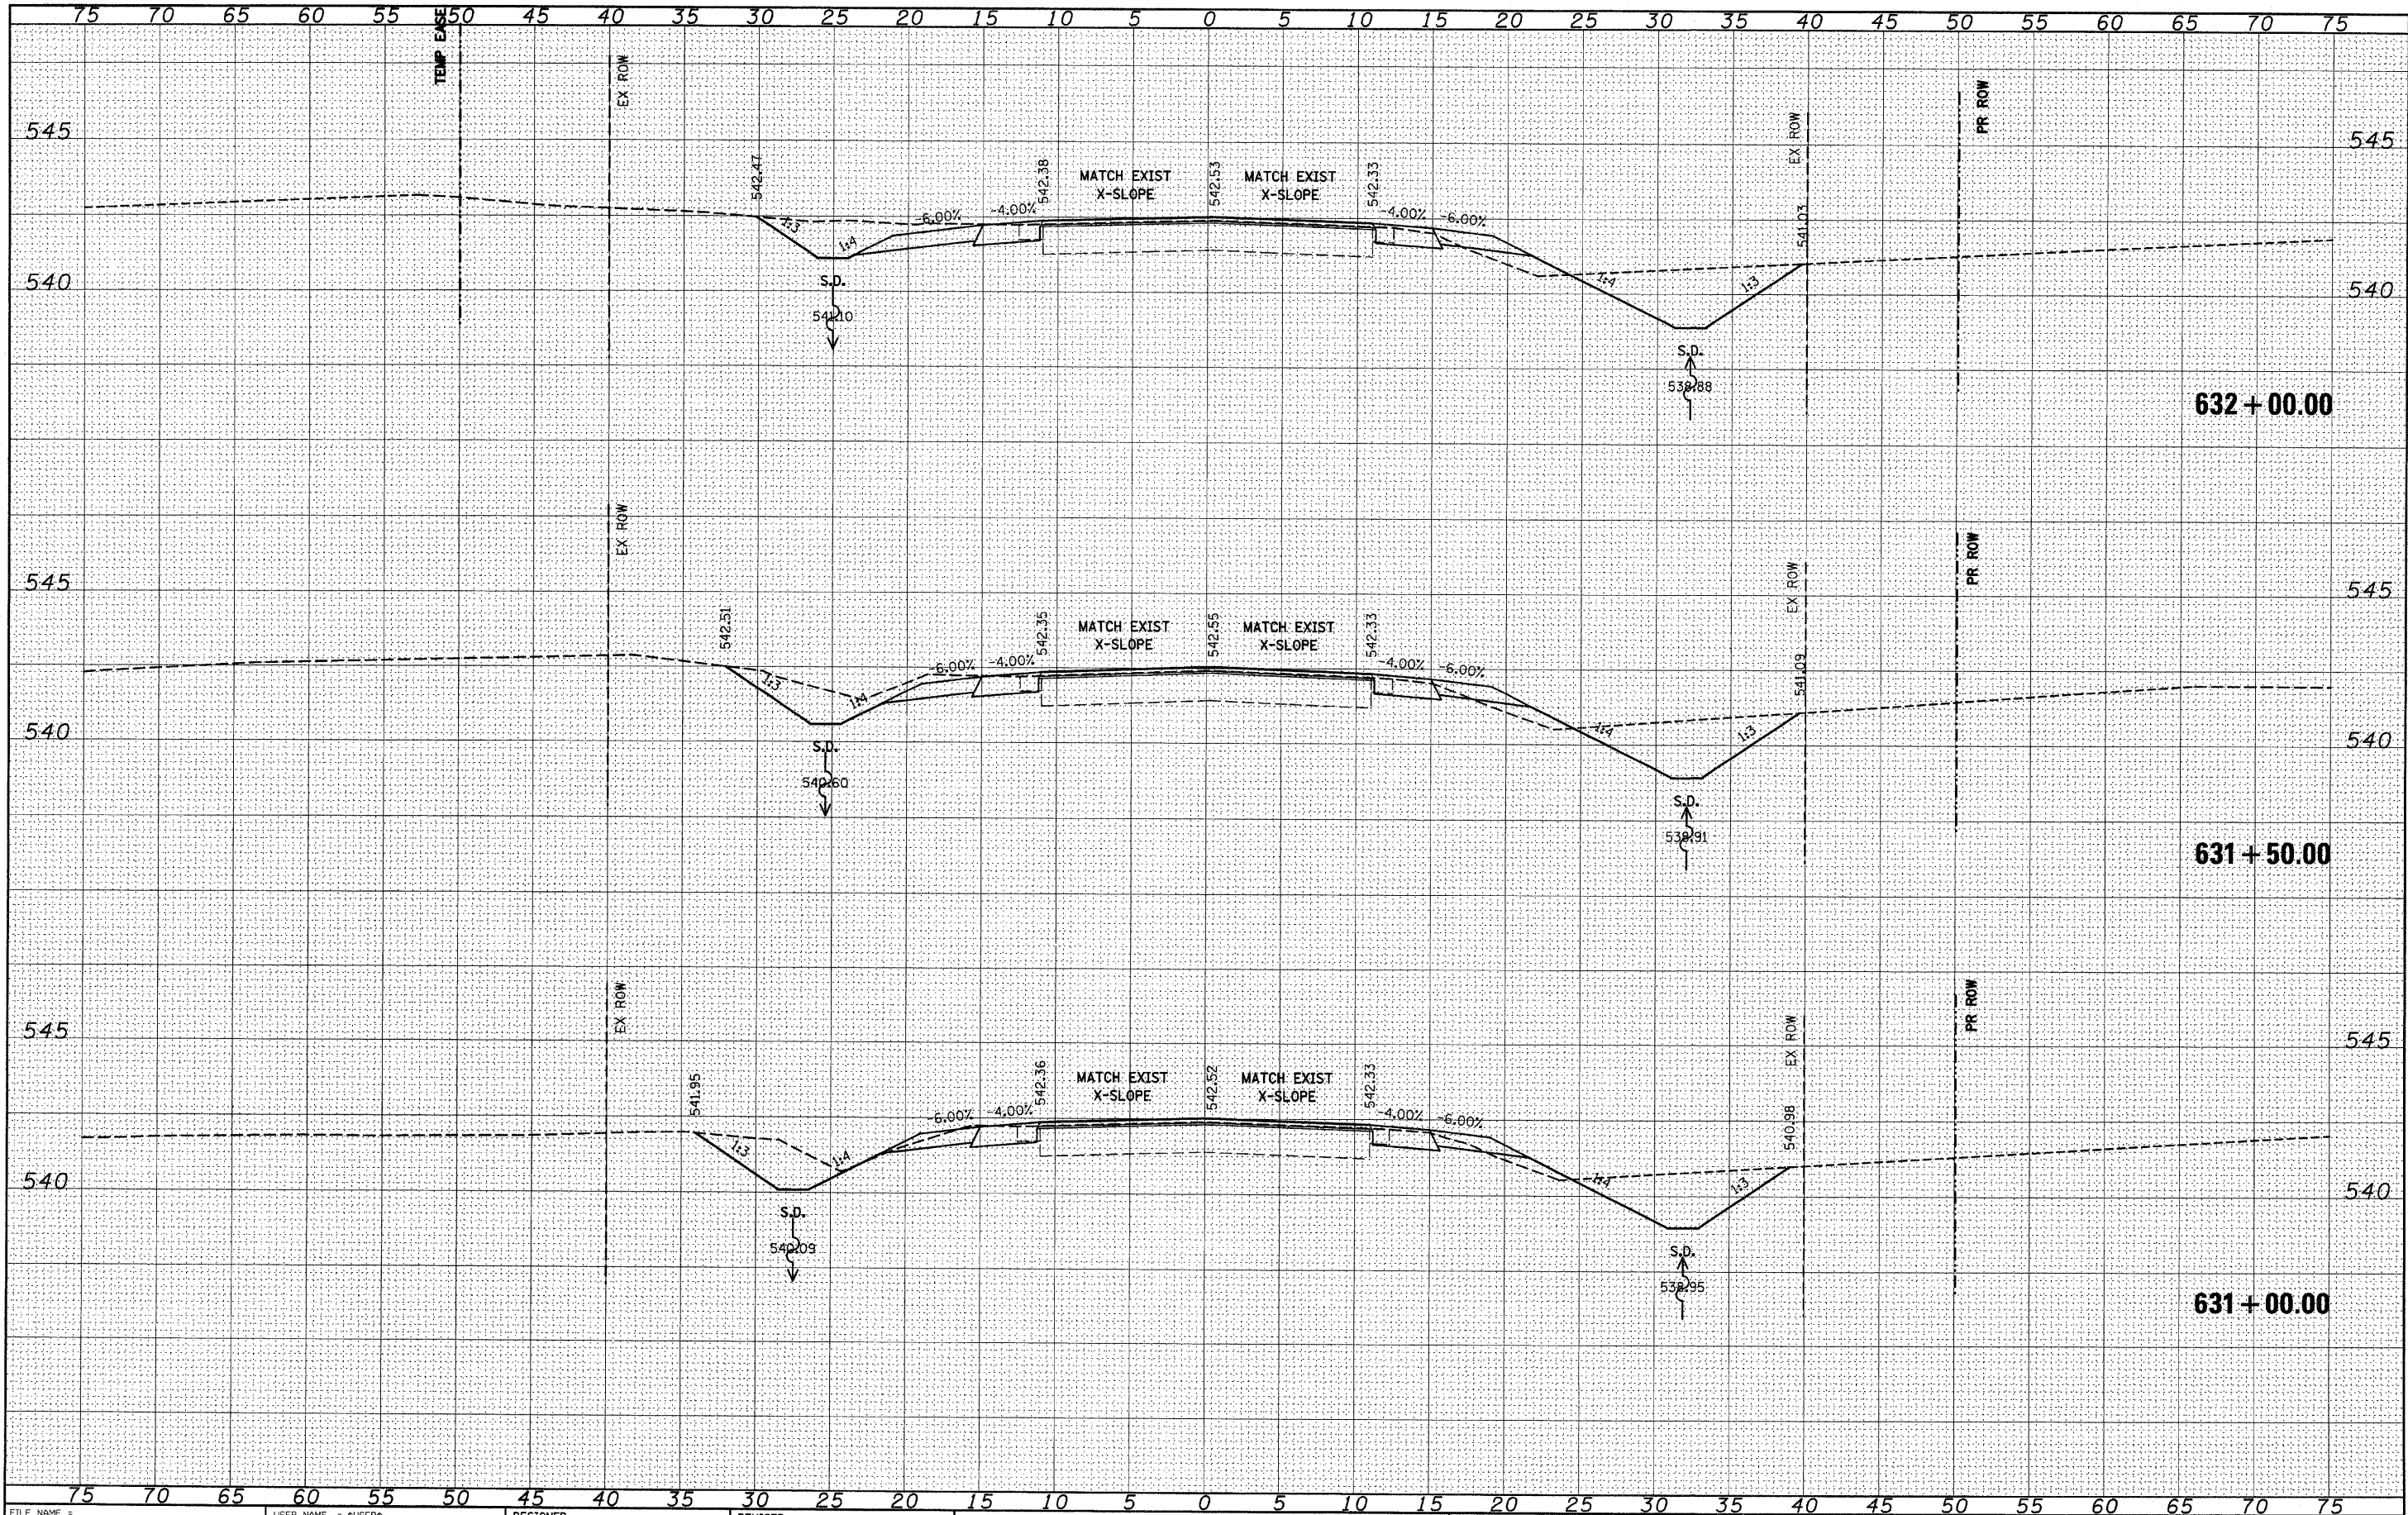

FILE NAME =	USER NAME = \$USER\$	DESIGNED -	REVISED -	STATE OF ILLINOIS DEPARTMENT OF TRANSPORTATION		IL 158		F.A.P. RTE. 809	SECTION (133,134)RS-5, 135RS-6	COUNTY ST. CLAIR	TOTAL SHEETS 782	SHEET NO. 657
\$FILEL\$		DRAWN -	REVISED -							CONTRACT NO. 76A47		
		CHECKED -	REVISED -									
		DATE -	REVISED -									
PLOT SCALE = \$SCALE\$				SCALE: _____		SHEET NO. ____ OF ____ SHEETS		STA. 631+00.00 TO STA. 632+00.00		ILLINOIS FED. AID PROJECT		
PLOT DATE = \$DATE\$												

FINAL	SURVEYED	BY	DATE
SURVEY	PLOTTED		
NOTE BOOK	TEMPLATE		
NO.	AREAS CHECKED		


ORIGINAL	SURVEYED	BY	DATE
SURVEY	PLOTTED		
NOTE BOOK	TEMPLATE		
NO.	AREAS CHECKED		

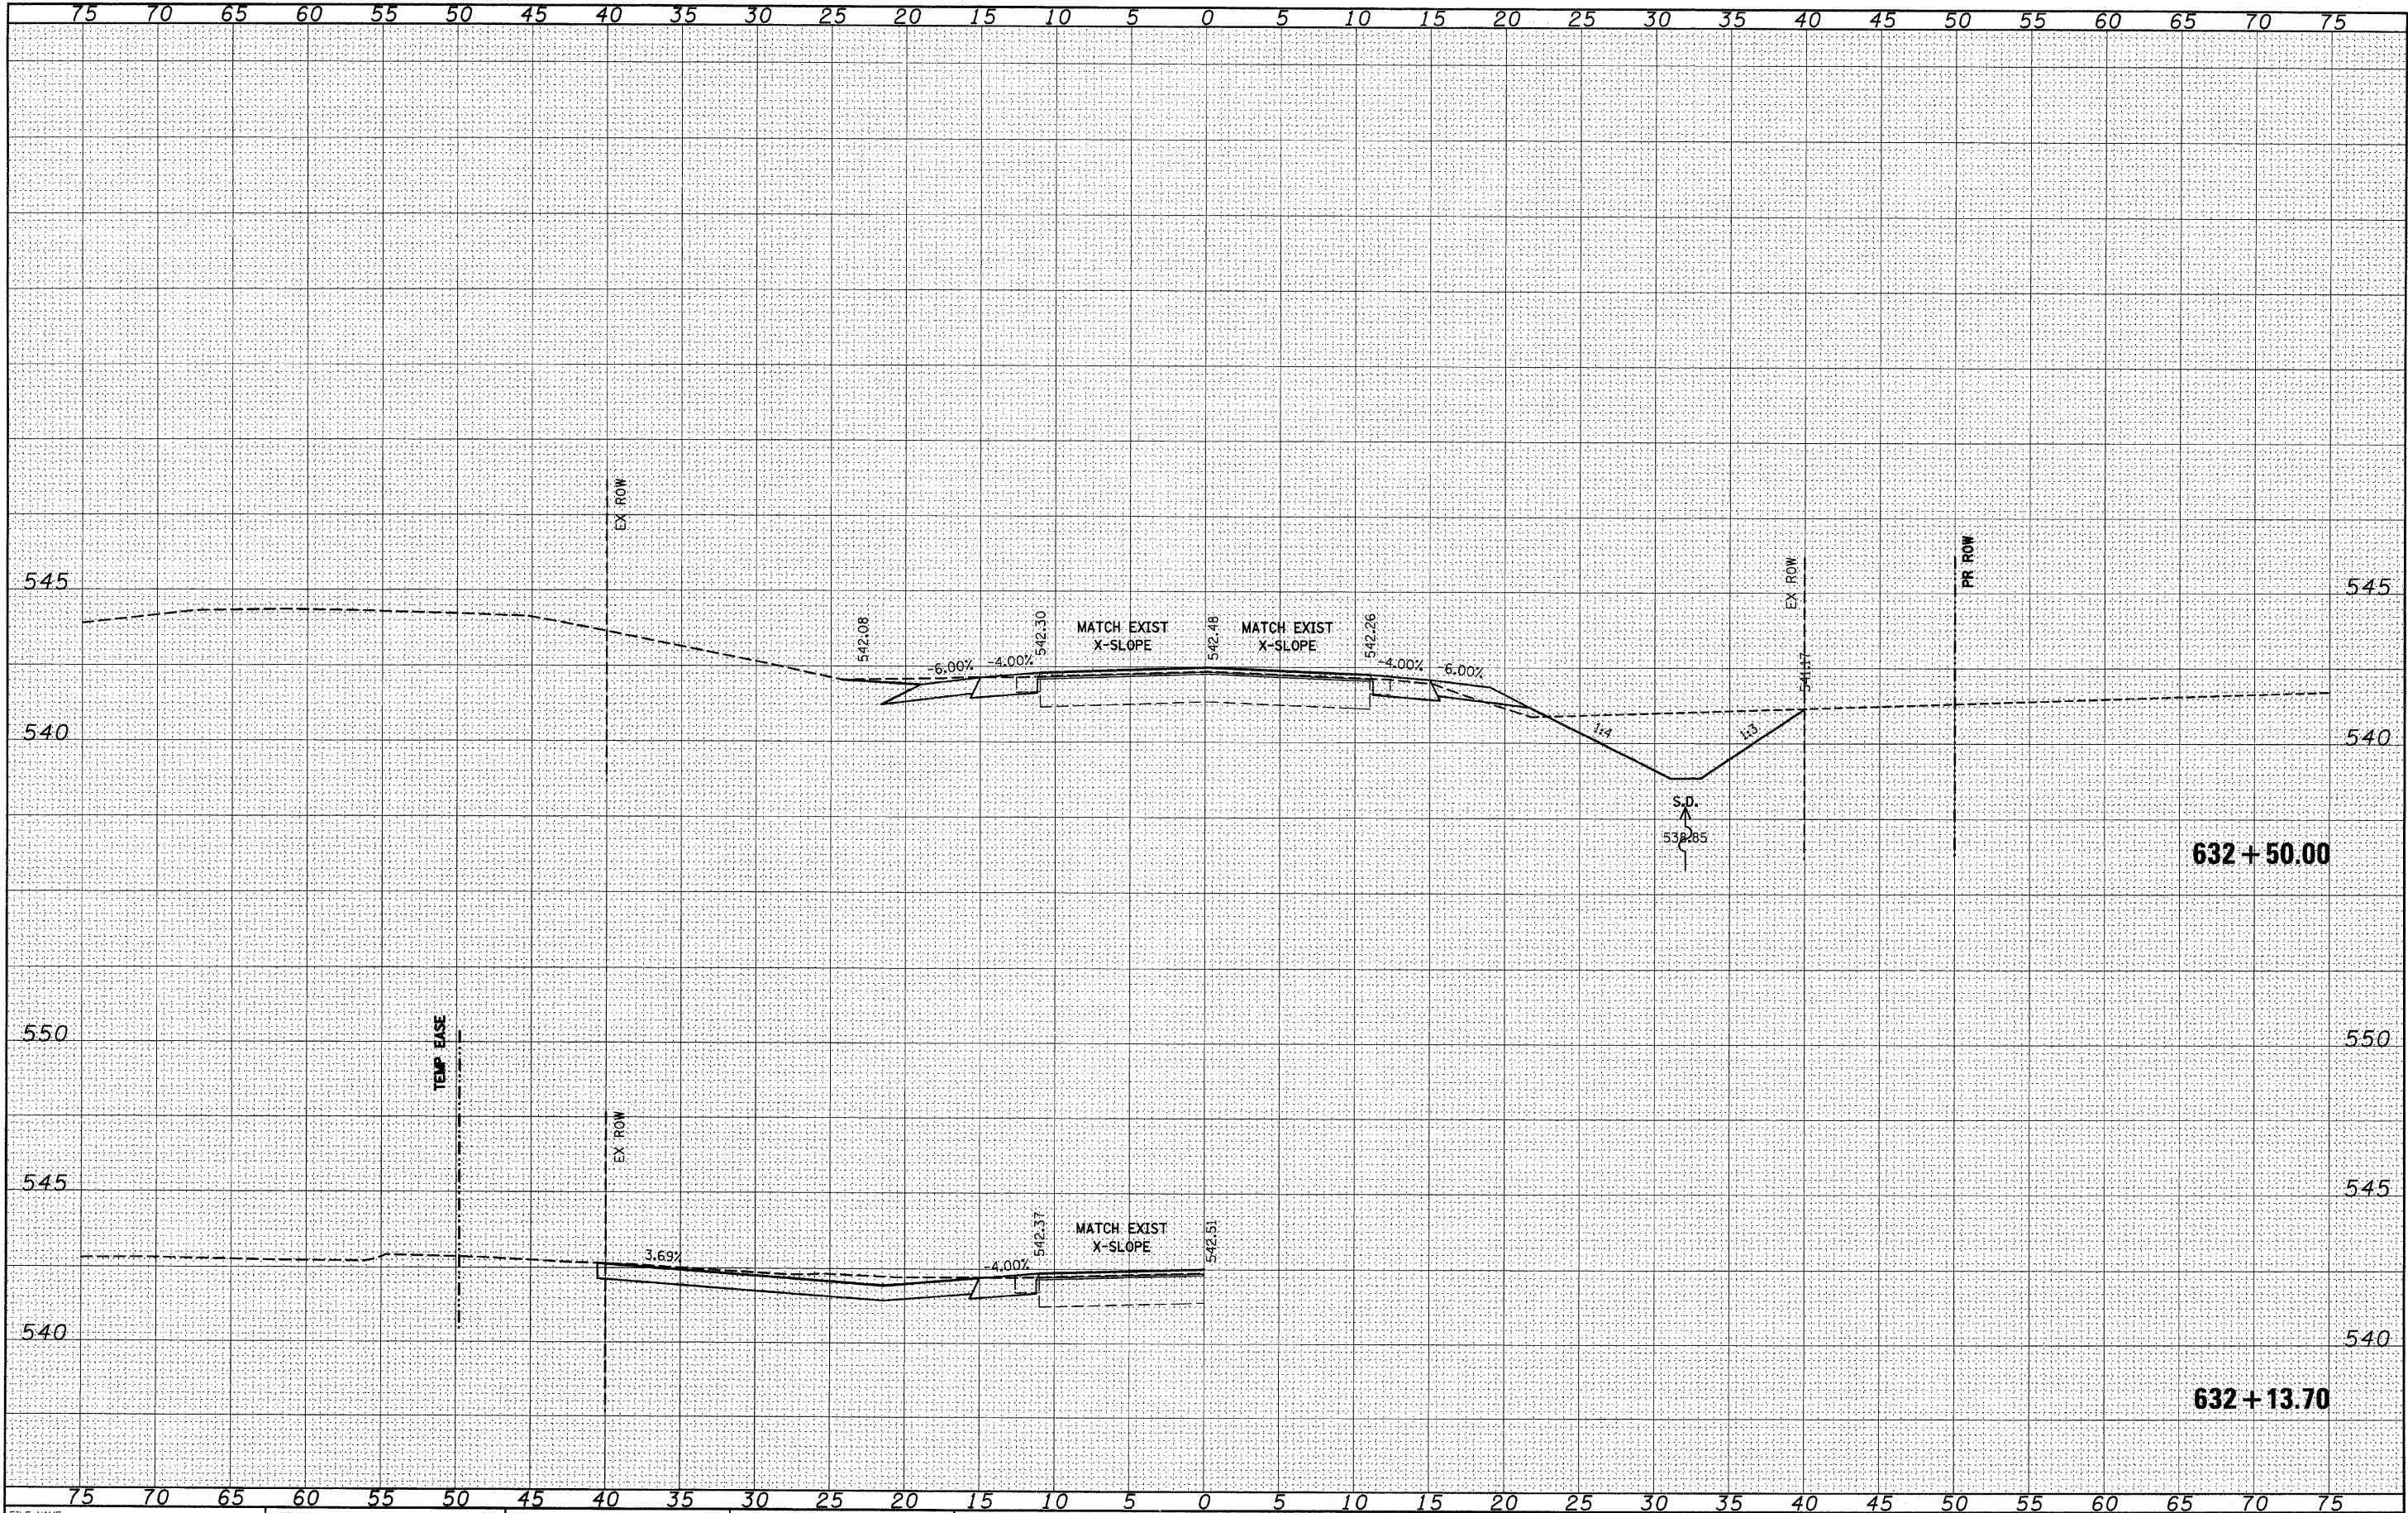


FILE NAME =	USER NAME = \$USER\$	DESIGNED -	REVISED -	STATE OF ILLINOIS		IL 158		F.A.P.	SECTION	COUNTY	TOTAL	SHEET
\$FILEL\$		DRAWN -	REVISED -	DEPARTMENT OF TRANSPORTATION				RTE.	(133,134)RS-5, 135RS-6	ST. CLAIR	SHEETS	NO.
		PLLOT SCALE = \$SCALE\$	CHECKED -					809			762	658
		PLLOT DATE = \$DATE\$	DATE -					CONTRACT NO. 76A47				
ILLINOIS FED. AID PROJECT												

FINAL	SURVEYED	BY	DATE
SURVEY	PLOTTED		
NOTE BOOK	TEMPLATE		
NO.	AREAS		
	CHECKED		

ORIGINAL	SURVEYED	BY	DATE
SURVEY	PLOTTED		
NOTE BOOK	TEMPLATE		
NO.	AREAS		
	CHECKED		

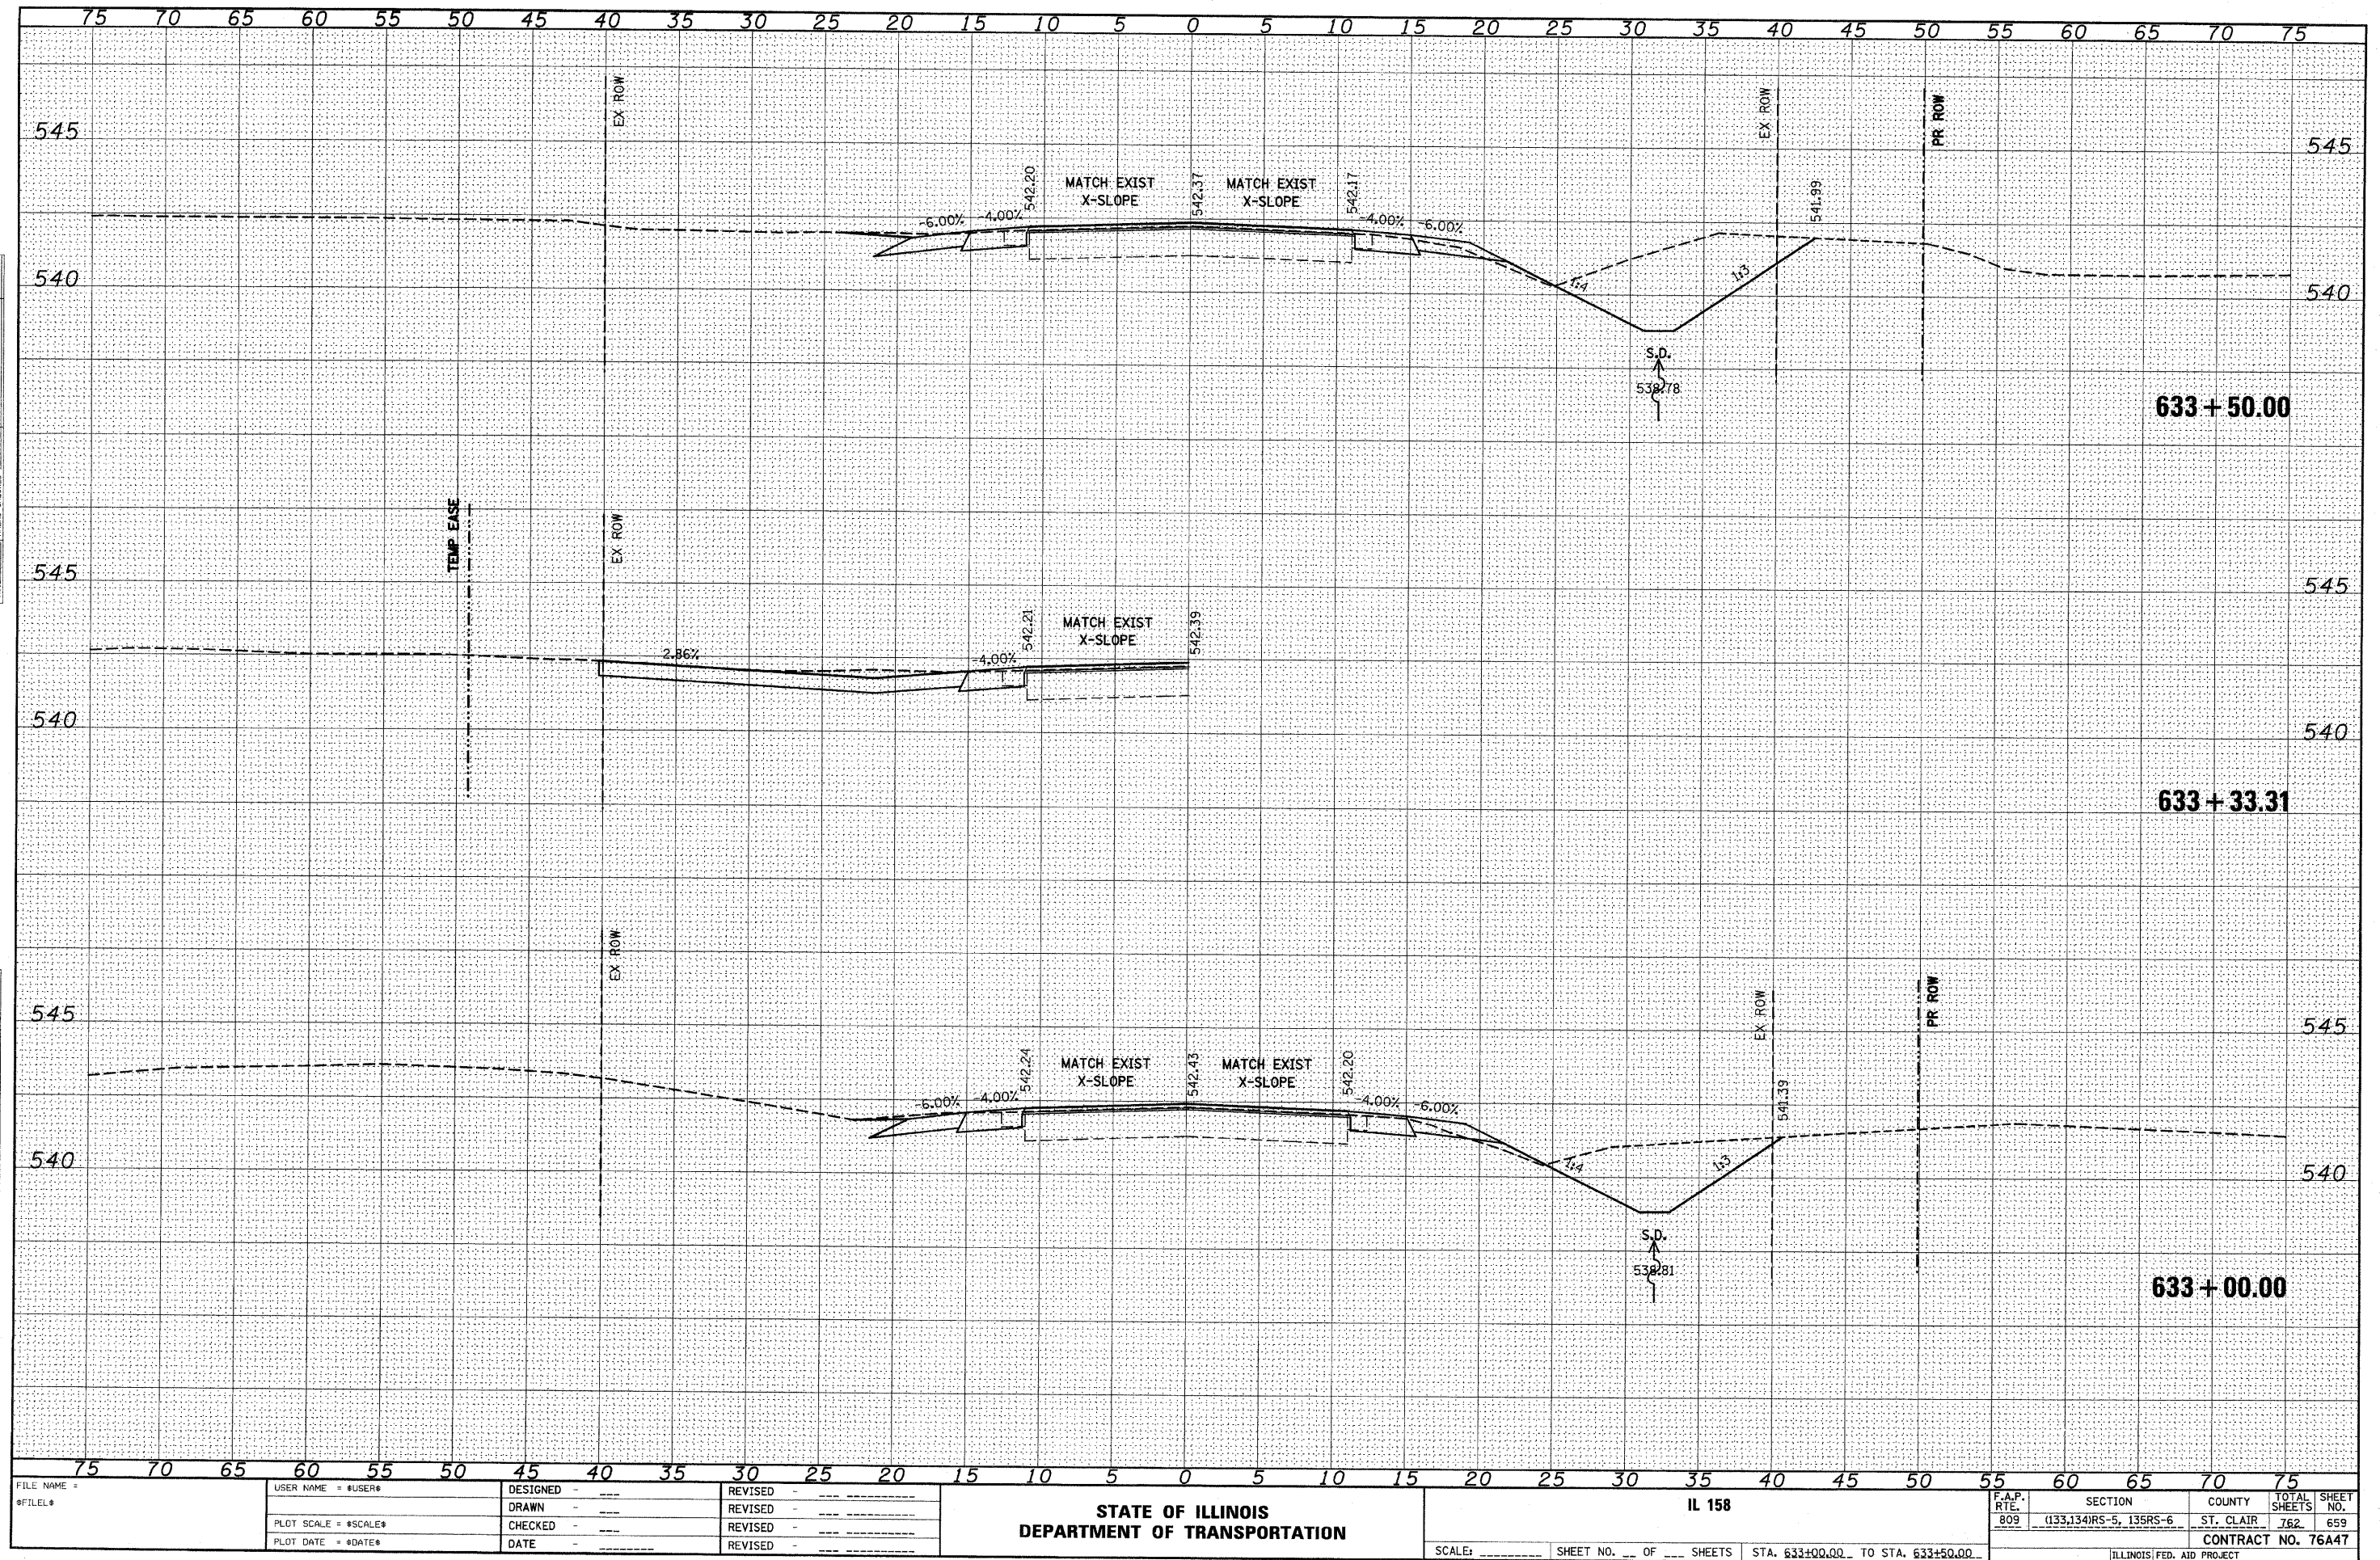


ORIGINAL		BY	DATE
SURVEY	SURVEYED		
	PLOTTED		
NOTE BOOK	TEMPLATE		
	AREAS		
NO.	AREAS CHECKED		

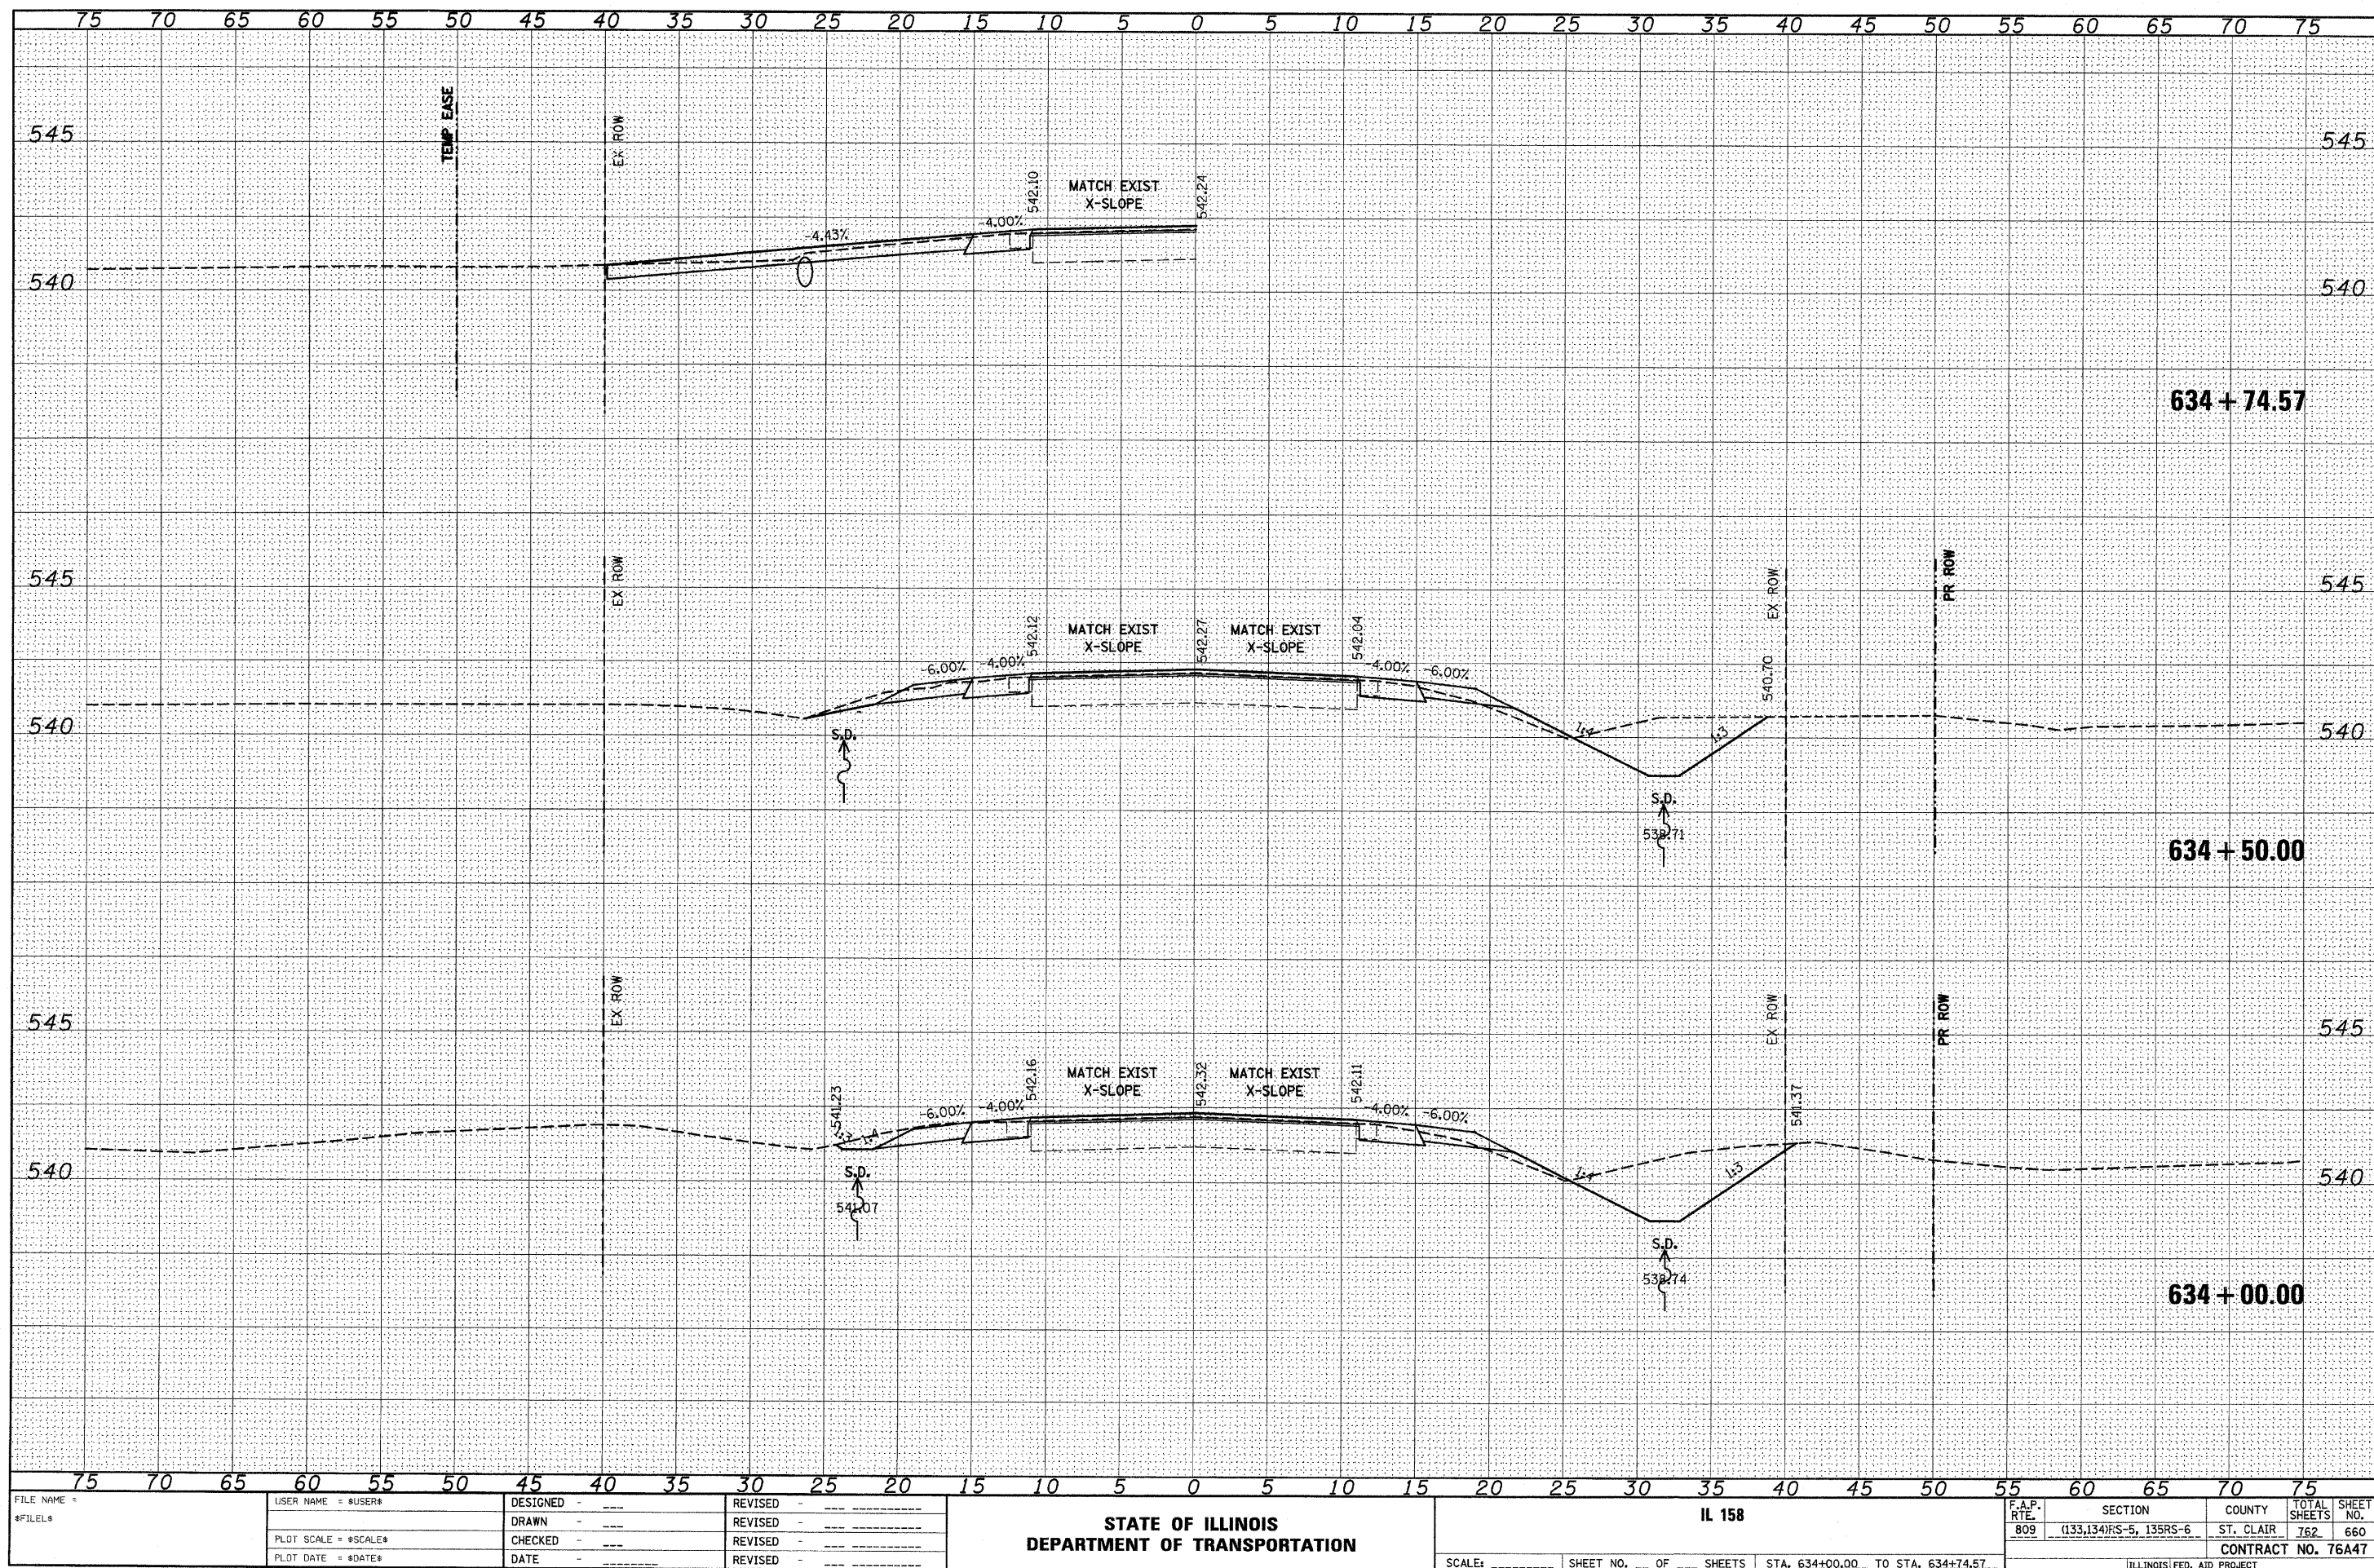


DATE	BY	DATE	BY
FINAL SURVEY	SURVEYED	PLOTTED	TEMPLATE
NOTE BOOK	NO.	NO.	NO.

DATE	BY	DATE	BY
ORIGINAL SURVEY	SURVEYED	PLOTTED	TEMPLATE
NOTE BOOK	NO.	NO.	NO.

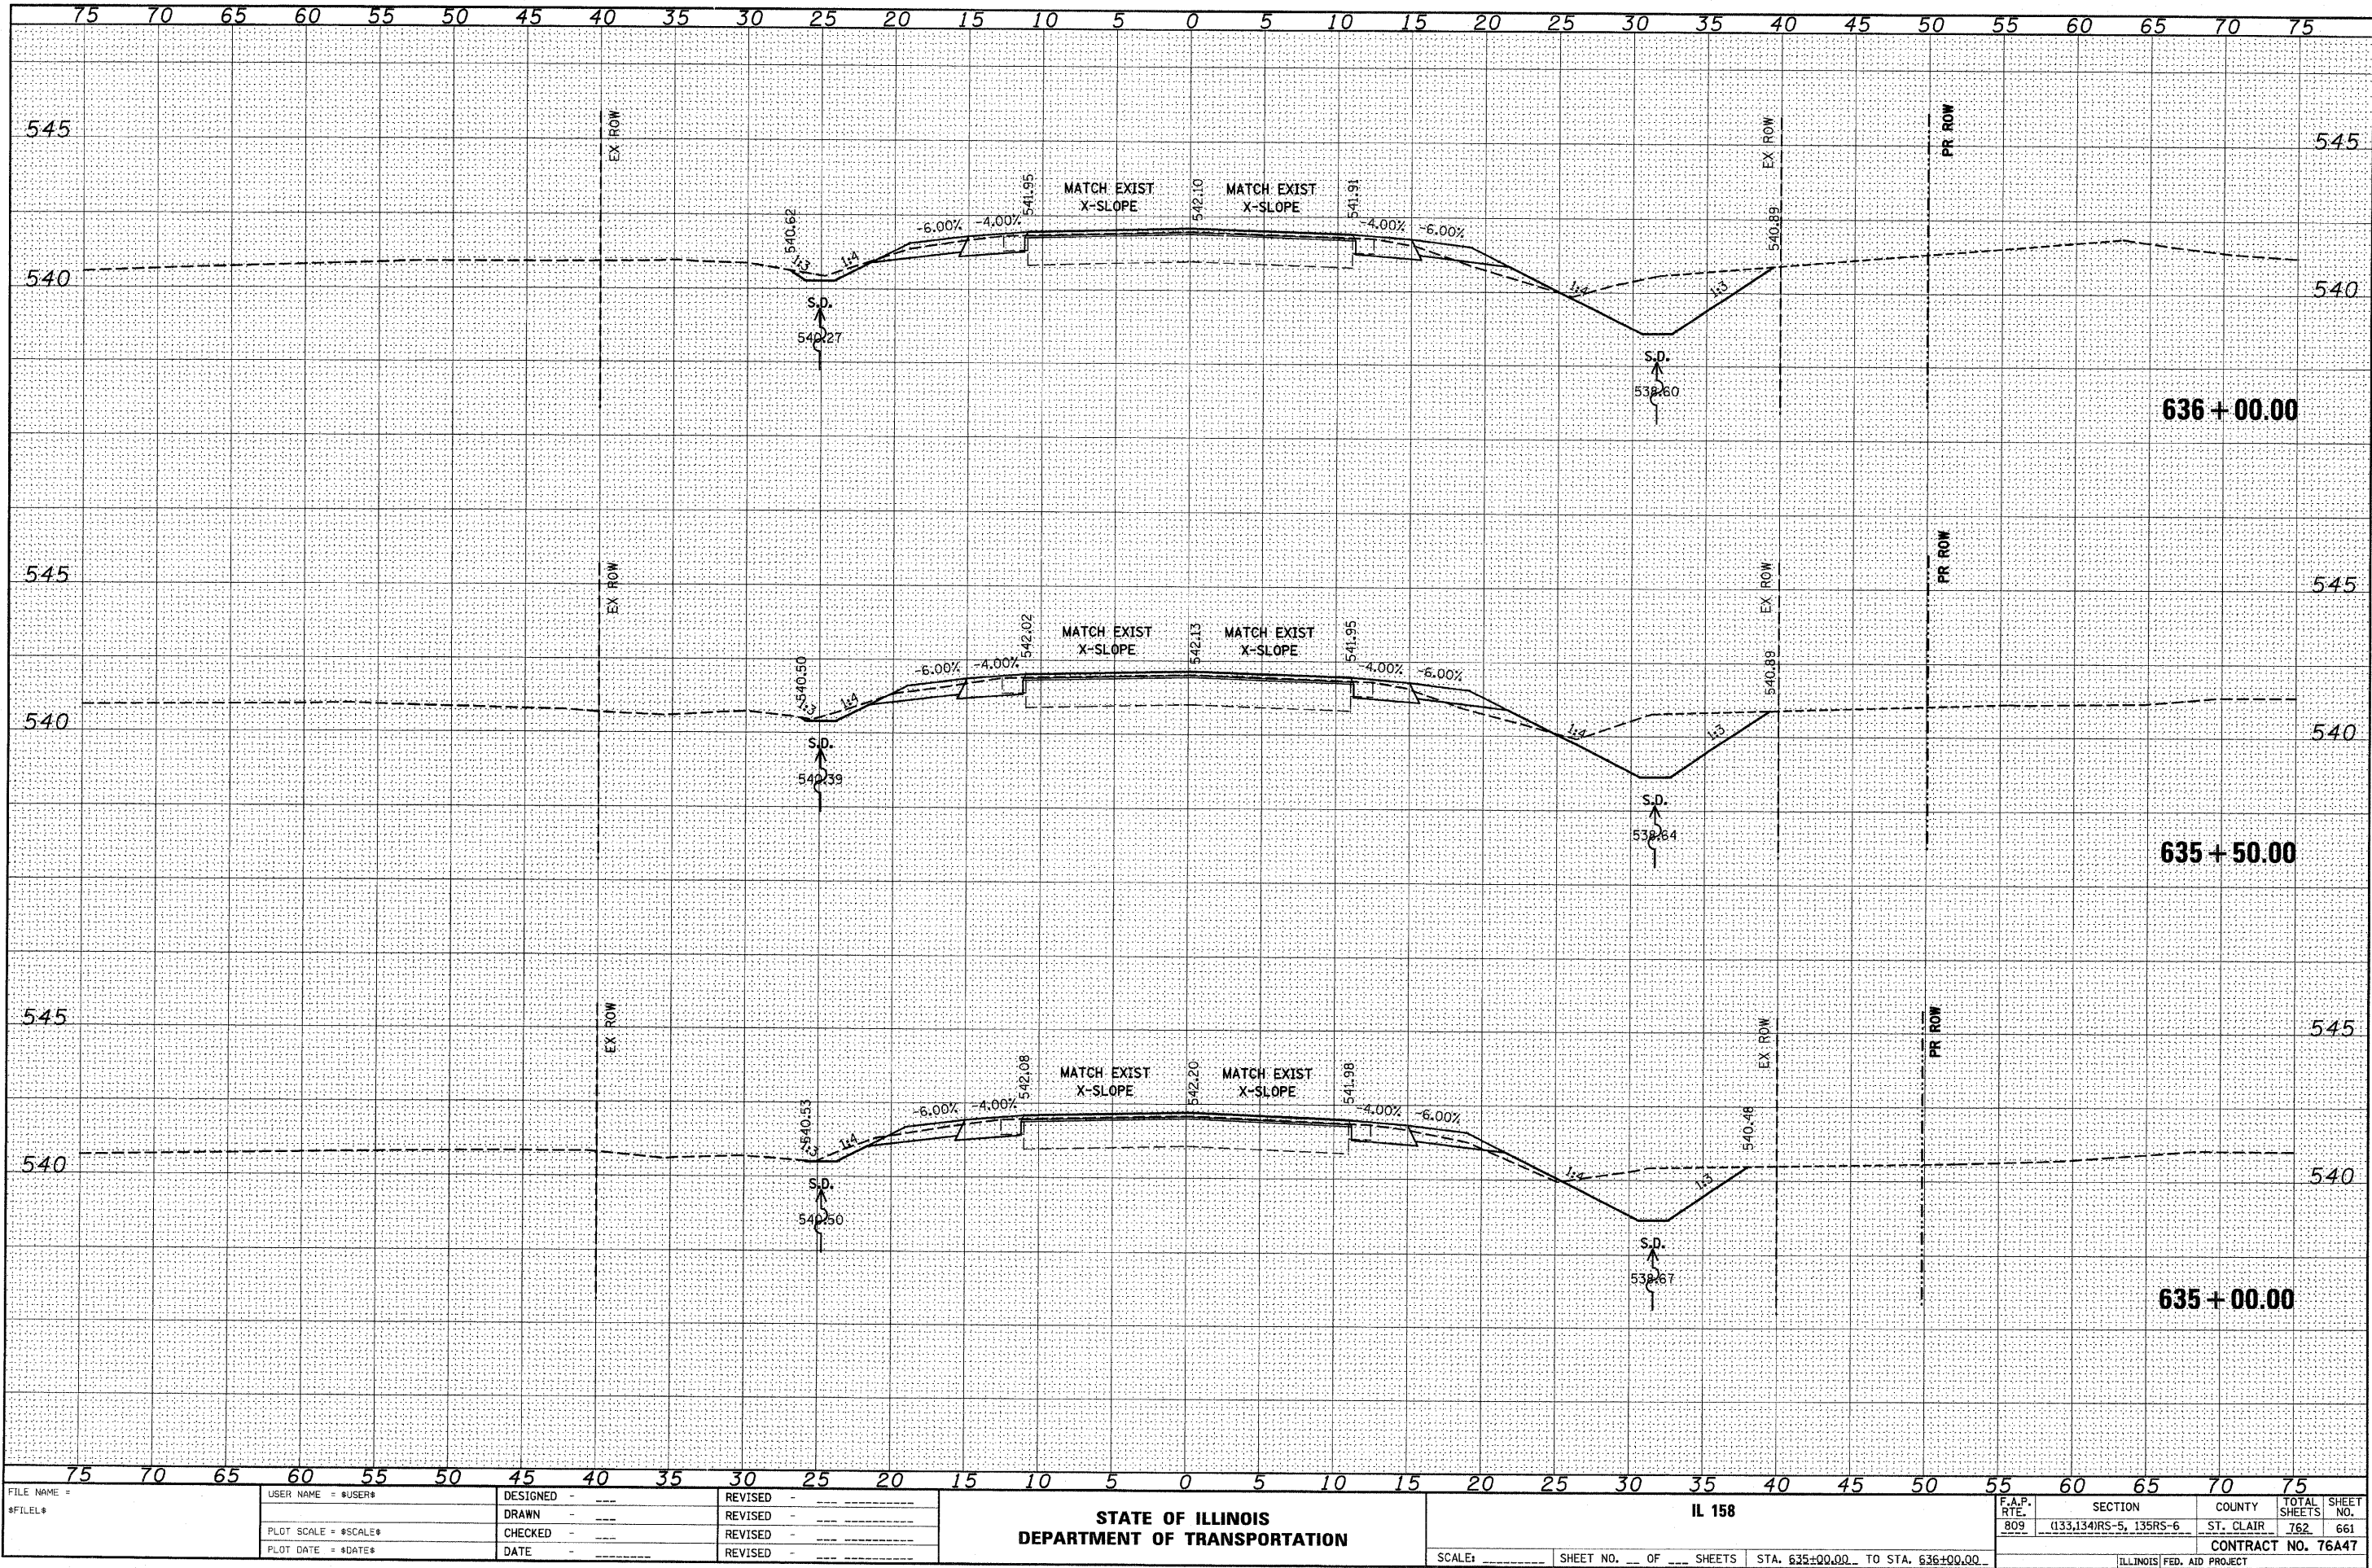

FINAL	SURVEYED	DATE
SURVEY	PLOTTED	BY
NOTE BOOK	TEMPLATE	
NO.	AREAS CHECKED	


ORIGINAL	SURVEYED	DATE
SURVEY	PLOTTED	BY
NOTE BOOK	TEMPLATE	
NO.	AREAS CHECKED	

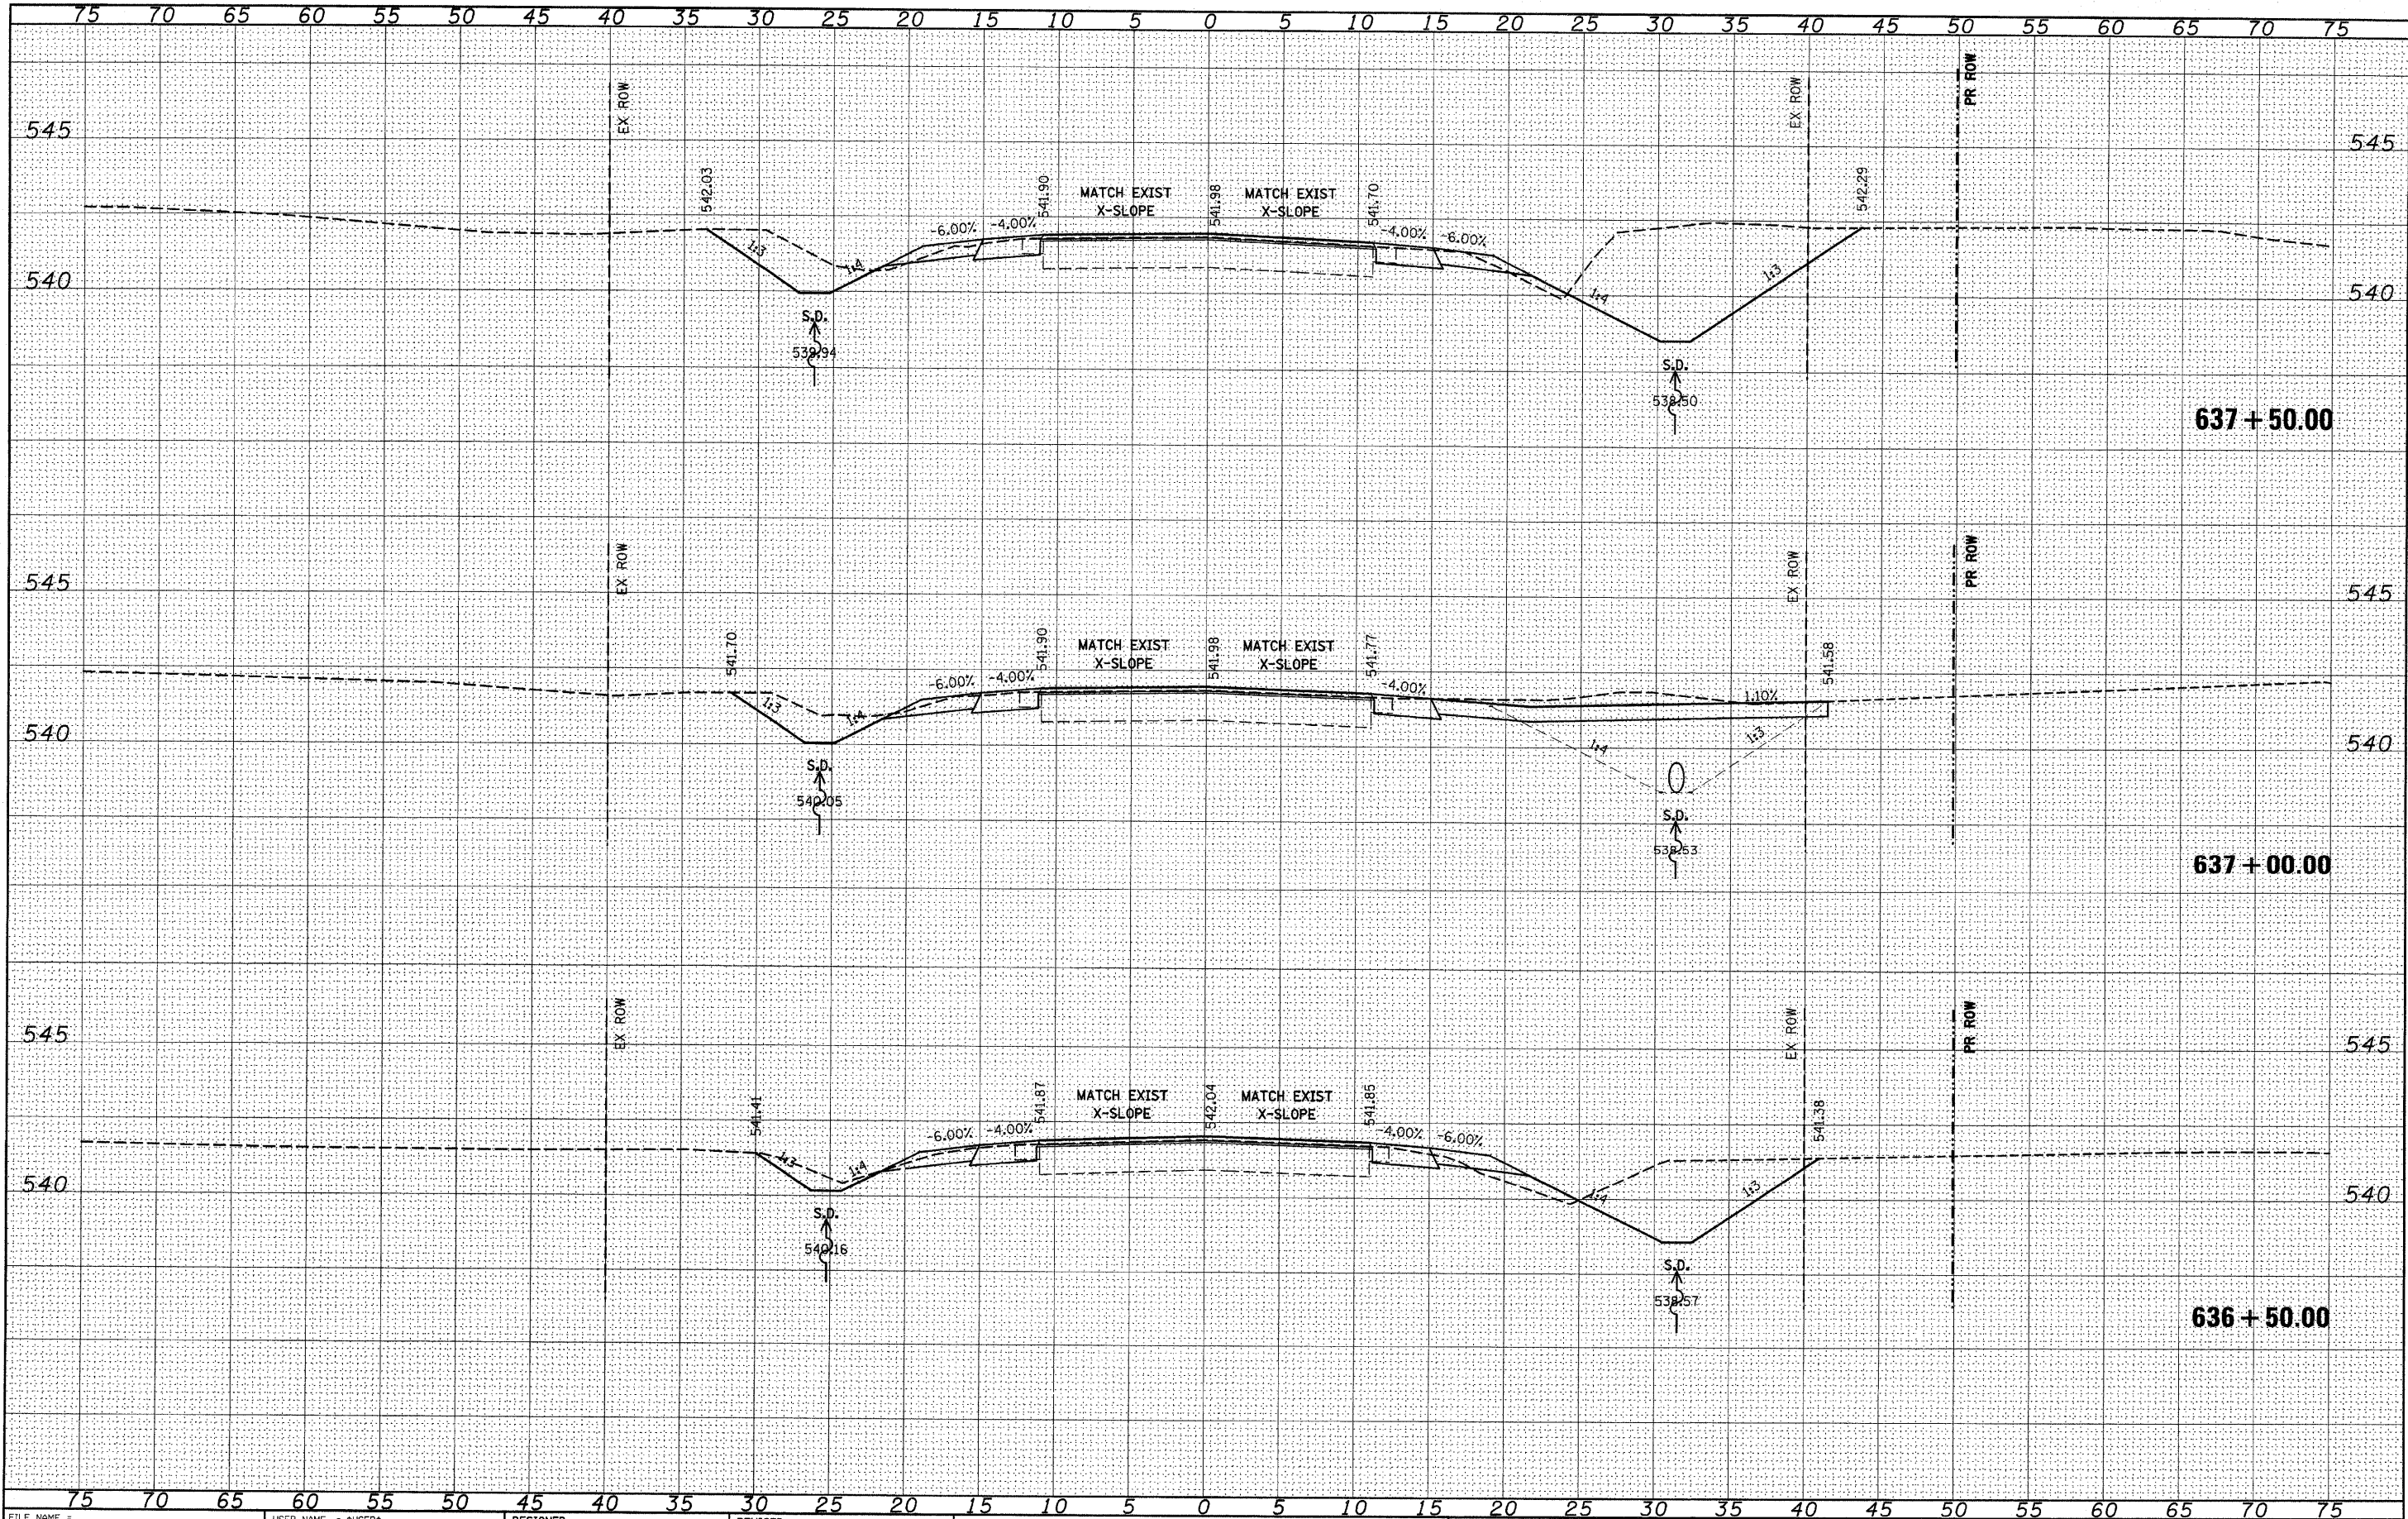

FILE NAME =	USER NAME = \$USER\$	DESIGNED -	REVISED -	STATE OF ILLINOIS DEPARTMENT OF TRANSPORTATION		IL 158		F.A.P. RTE.	SECTION	COUNTY	TOTAL SHEETS	SHEET NO.
\$FILEL\$		DRAWN -	REVISED -					809	(133,134)RS-5, 135RS-6	ST. CLAIR	762	662
		PLLOT SCALE = \$SCALE\$	CHECKED -	REVISED -					CONTRACT NO. 76A47			
		PLLOT DATE = \$DATE\$	DATE -	REVISED -			SCALE: SHEET NO. OF SHEETS		STA. 636+50.00 TO STA. 637+50.00		ILLINOIS FED. AID PROJECT	

DATE	BY	SURVEYED	PLOTTED	TEMPLATE	AREAS CHECKED
FINL					
SURV					
NOTE					
BOOK					
NO.					


DATE	BY	SURVEYED	PLOTTED	TEMPLATE	AREAS CHECKED
ORIGINAL					
SURV					
NOTE					
BOOK					
NO.					

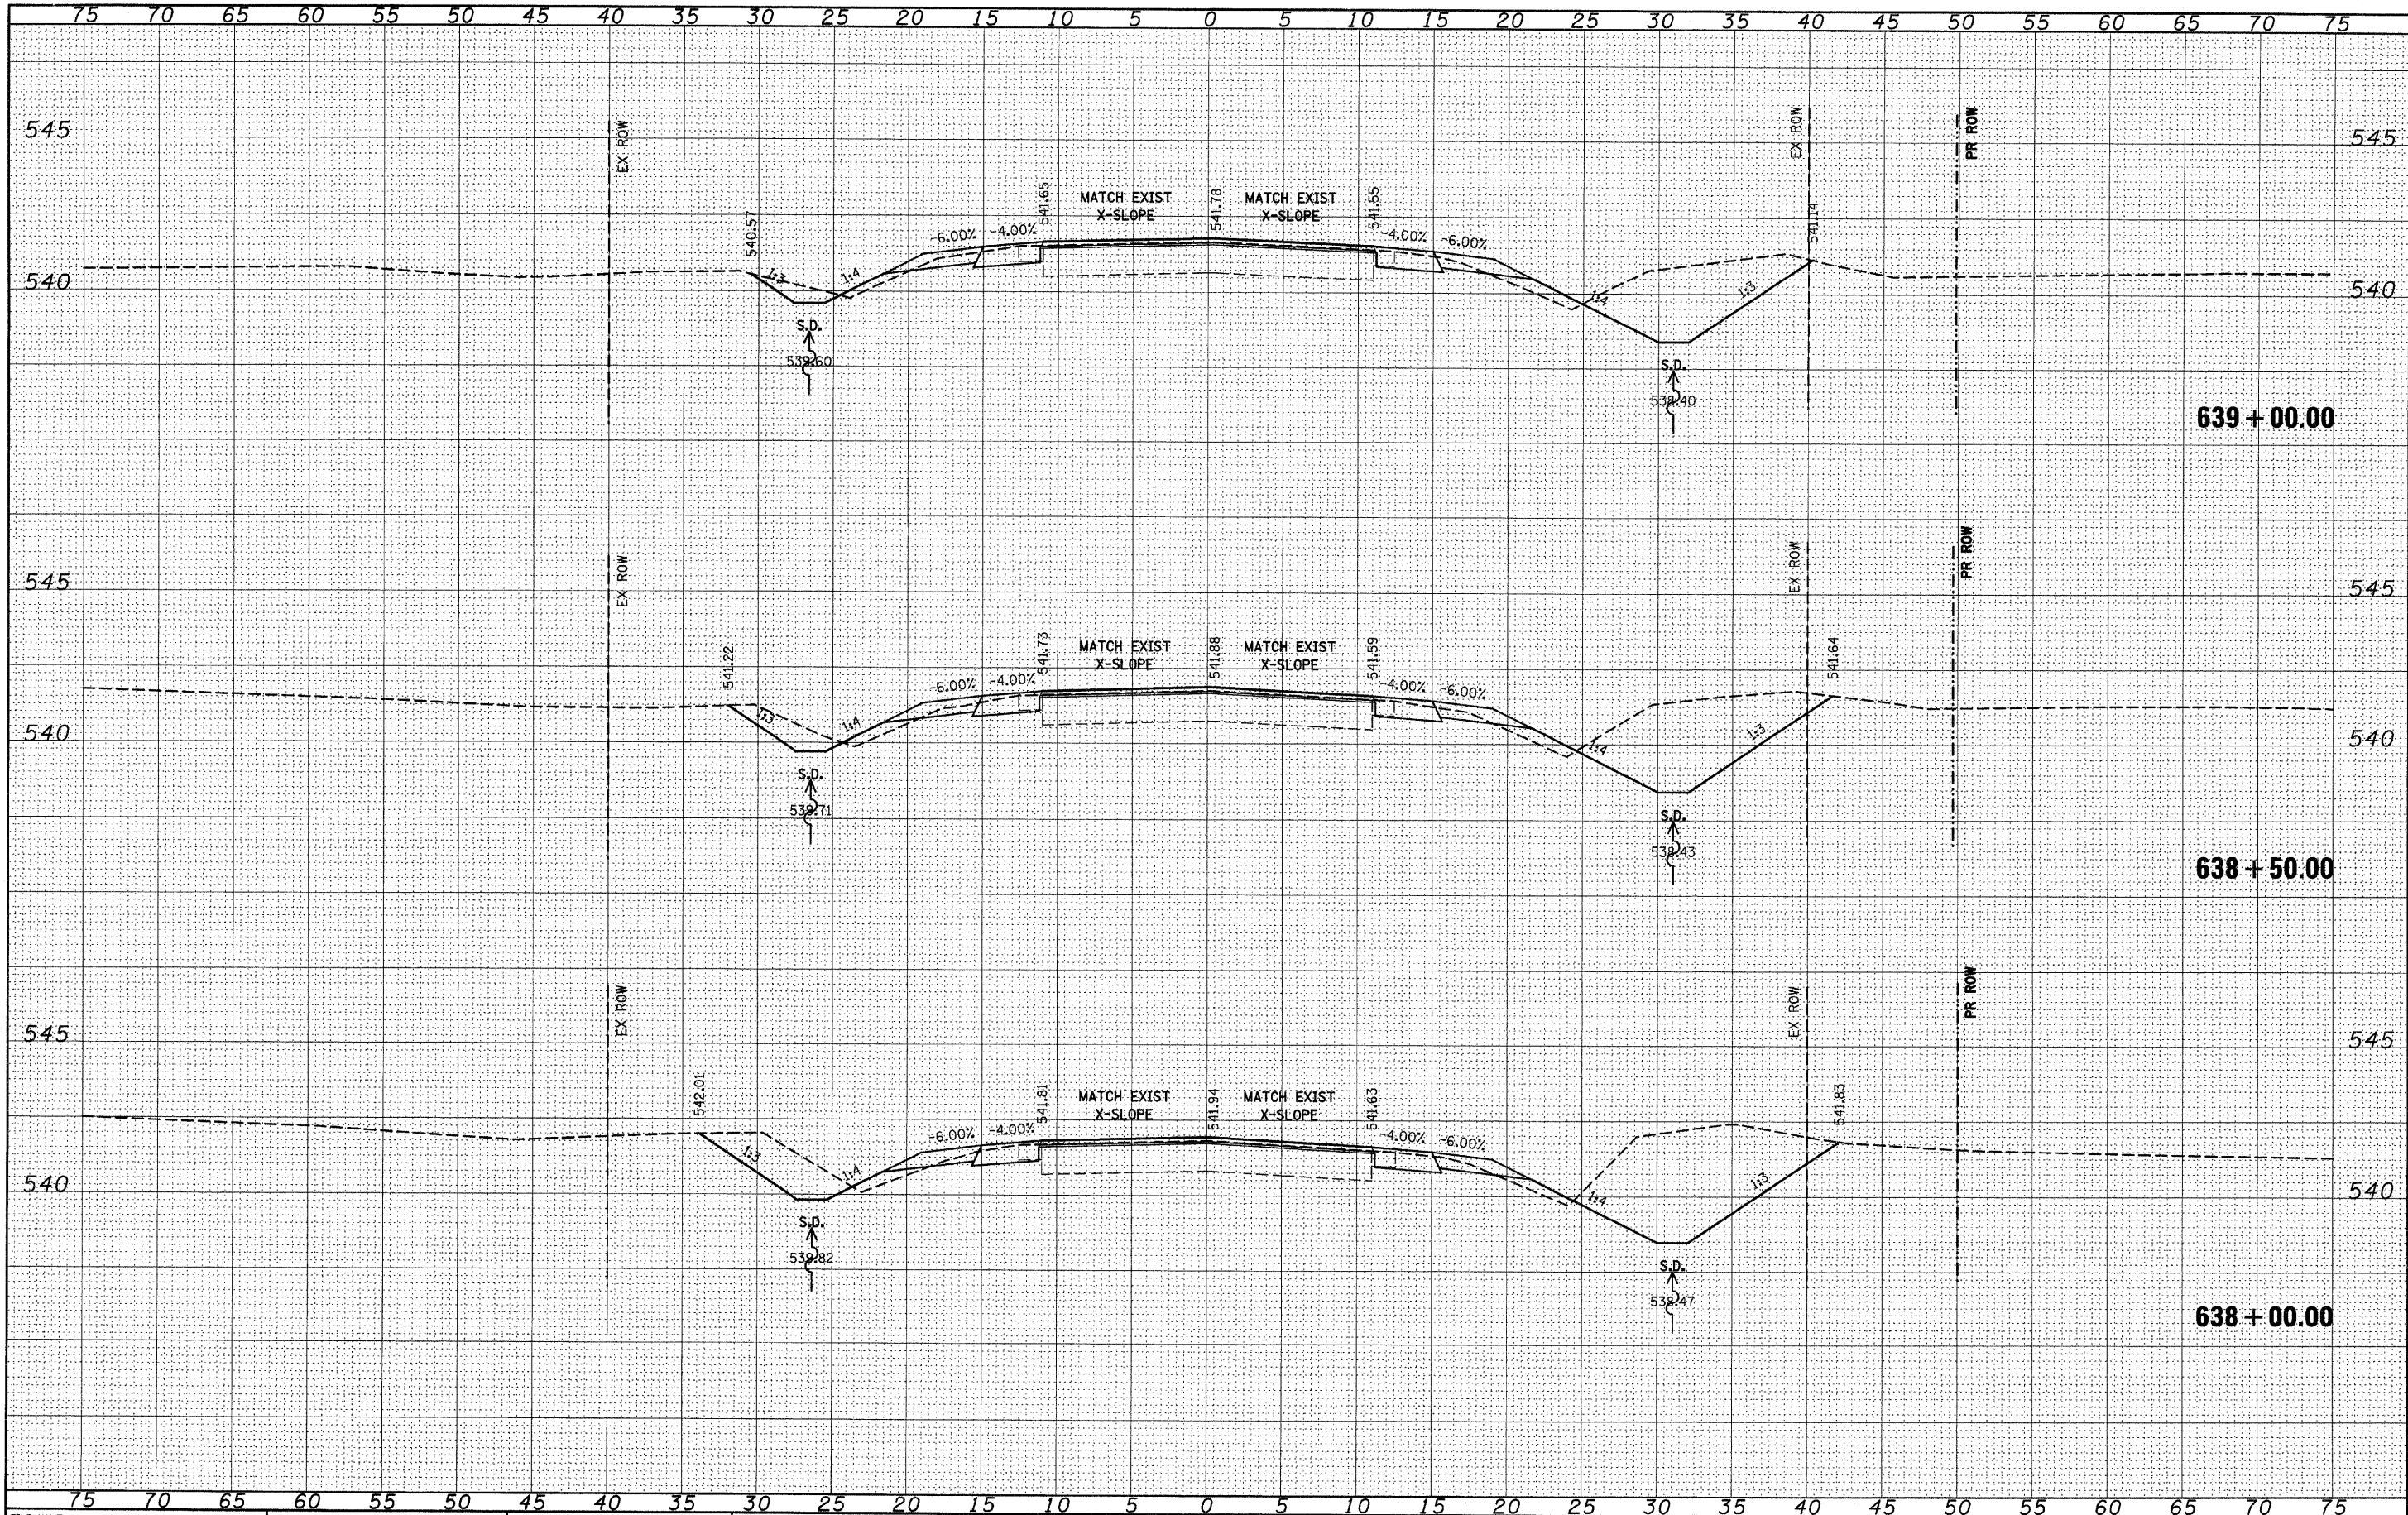

FILE NAME =	USER NAME = #USER#	DESIGNED -	REVISED -	STATE OF ILLINOIS DEPARTMENT OF TRANSPORTATION		IL 158		F.A.P. RTE. 809	SECTION (133,134)RS-5, 135RS-6	COUNTY ST. CLAIR	TOTAL SHEETS 762	SHEET NO. 663
#FILE#		DRAWN -	REVISED -					CONTRACT NO. 76A47		ILLINOIS FED. AID PROJECT		
PLOT SCALE = #SCALE#		CHECKED -	REVISED -			SCALE: SHEET NO. OF SHEETS		STA. 638+00.00 TO STA. 639+00.00				
PLOT DATE = #DATE#		DATE -	REVISED -									

FINAL	SURVEY	DATE
SURVEYED	BY	
PLOTTED		
NOTE BOOK	NO.	
AREAS	CHECKED	


ORIGINAL	SURVEY	DATE
SURVEYED	BY	
PLOTTED		
NOTE BOOK	NO.	
AREAS	CHECKED	

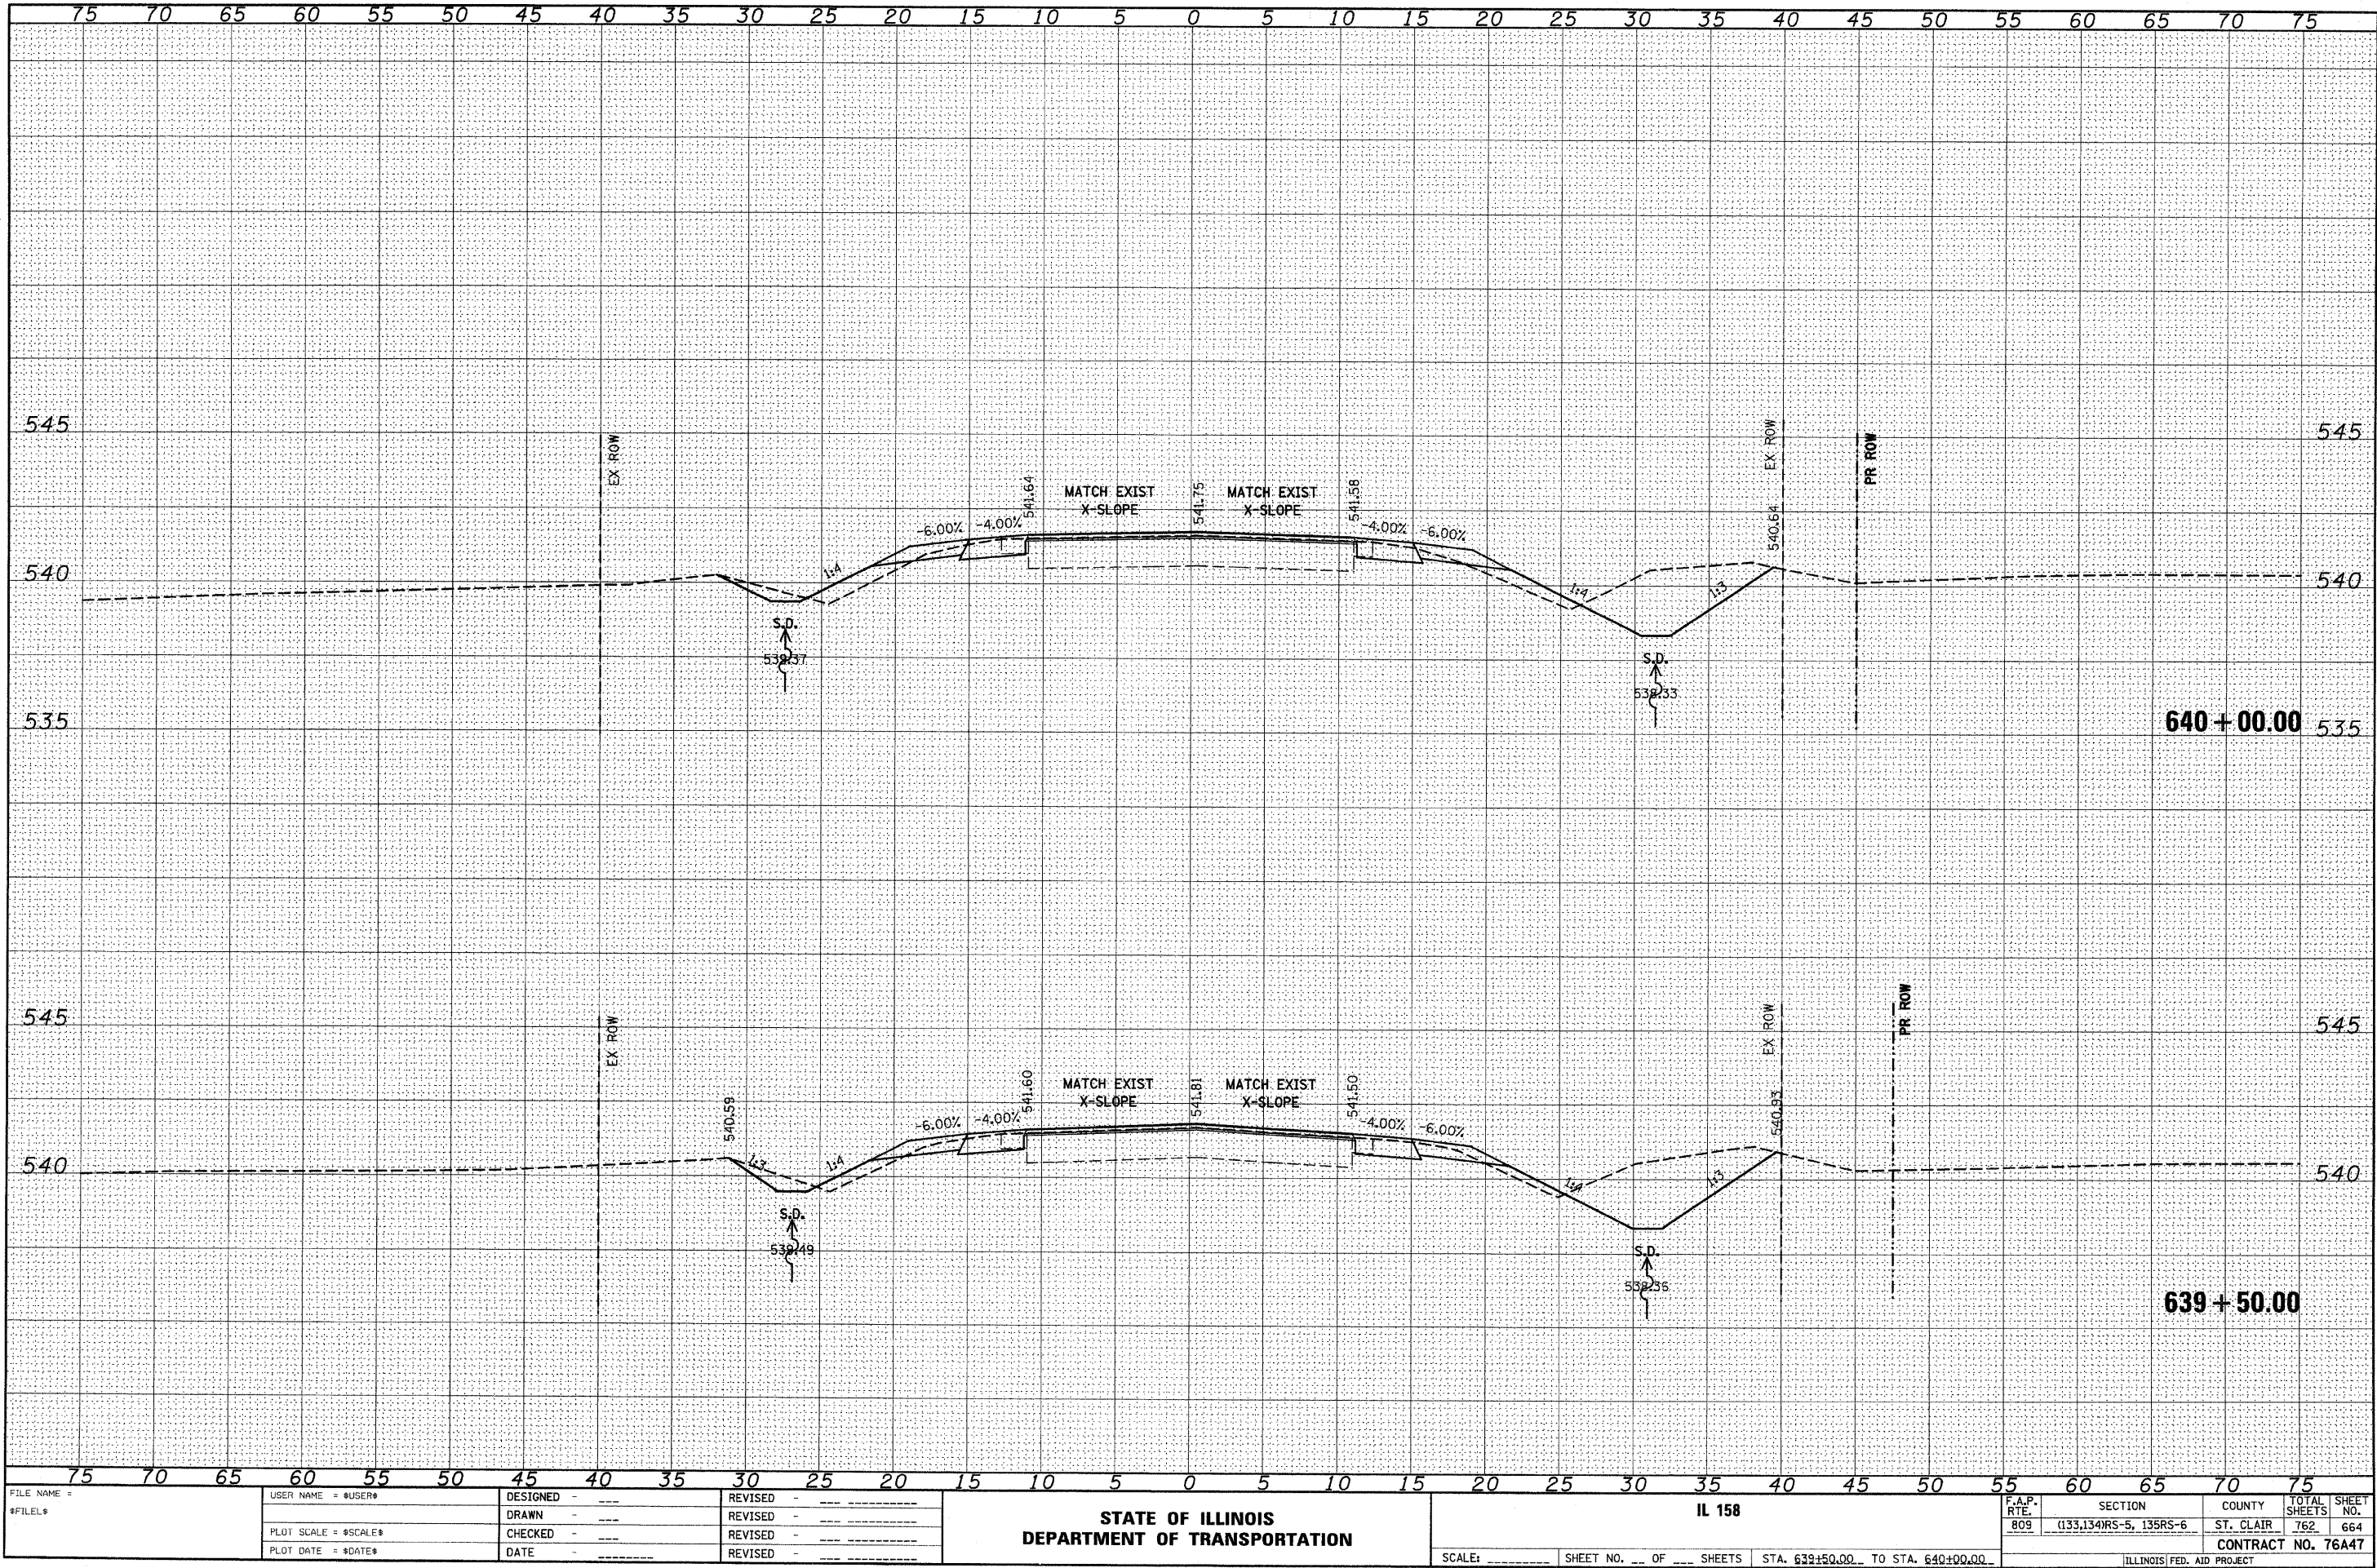

FILE NAME =	USER NAME = \$USER\$	DESIGNED -	REVISED -	STATE OF ILLINOIS DEPARTMENT OF TRANSPORTATION		IL 158		F.A.P. RTE. 809	SECTION (133,134)RS-5, 135RS-6	COUNTY ST. CLAIR	TOTAL SHEETS 762	SHEET NO. 664
\$FILEL\$		DRAWN -	REVISED -			SCALE: _____ SHEET NO. ____ OF ____ SHEETS		STA. 639+50.00 TO STA. 640+00.00		CONTRACT NO. 76A47		
		CHECKED -	REVISED -							ILLINOIS FED. AID PROJECT		
		DATE -	REVISED -									


FINAL	SURVEYED	BY	DATE
SURVEY	PLOTTED		
NOTE BOOK	TEMPLATE		
NO.	AREAS CHECKED		

ORIGINAL	SURVEYED	BY	DATE
SURVEY	PLOTTED		
NOTE BOOK	TEMPLATE		
NO.	AREAS CHECKED		

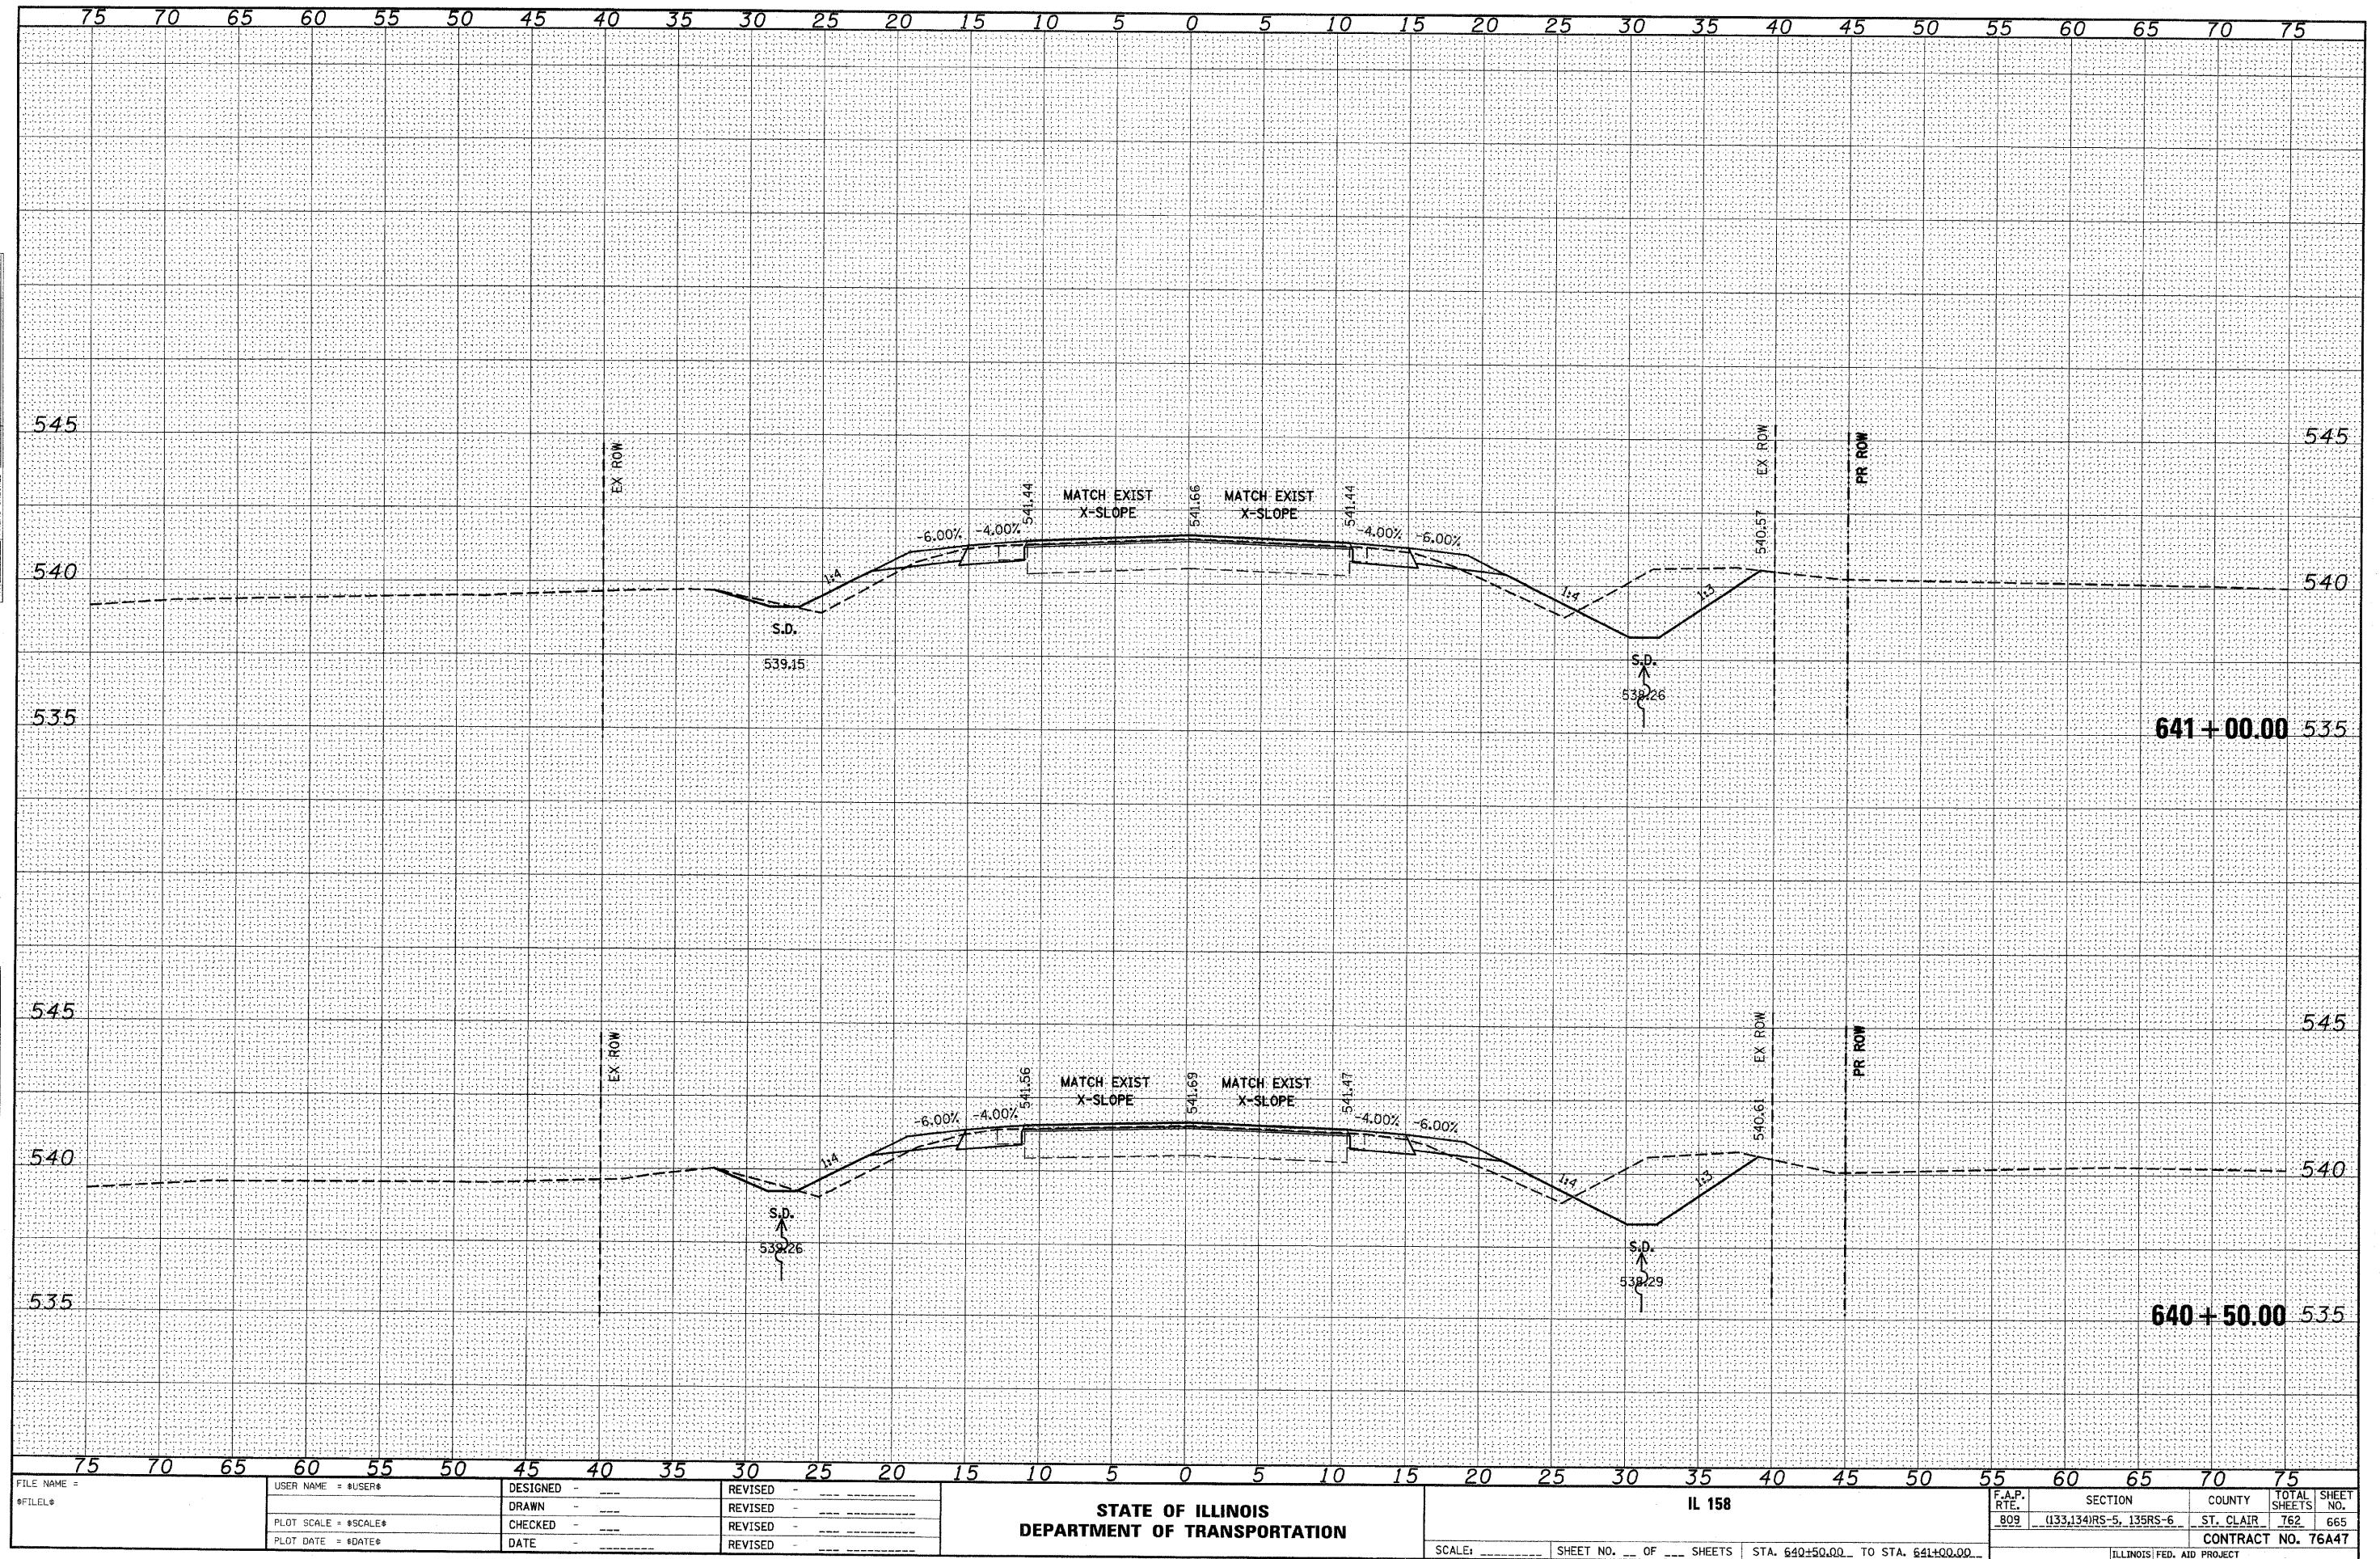


FINAL	SURVEYED	BY	DATE
SURVEY	PLOTTED		
NOTE BOOK	TEMPLATE		
NO.	AREAS CHECKED		

ORIGINAL	SURVEYED	BY	DATE
SURVEY	PLOTTED		
NOTE BOOK	TEMPLATE		
NO.	AREAS CHECKED		

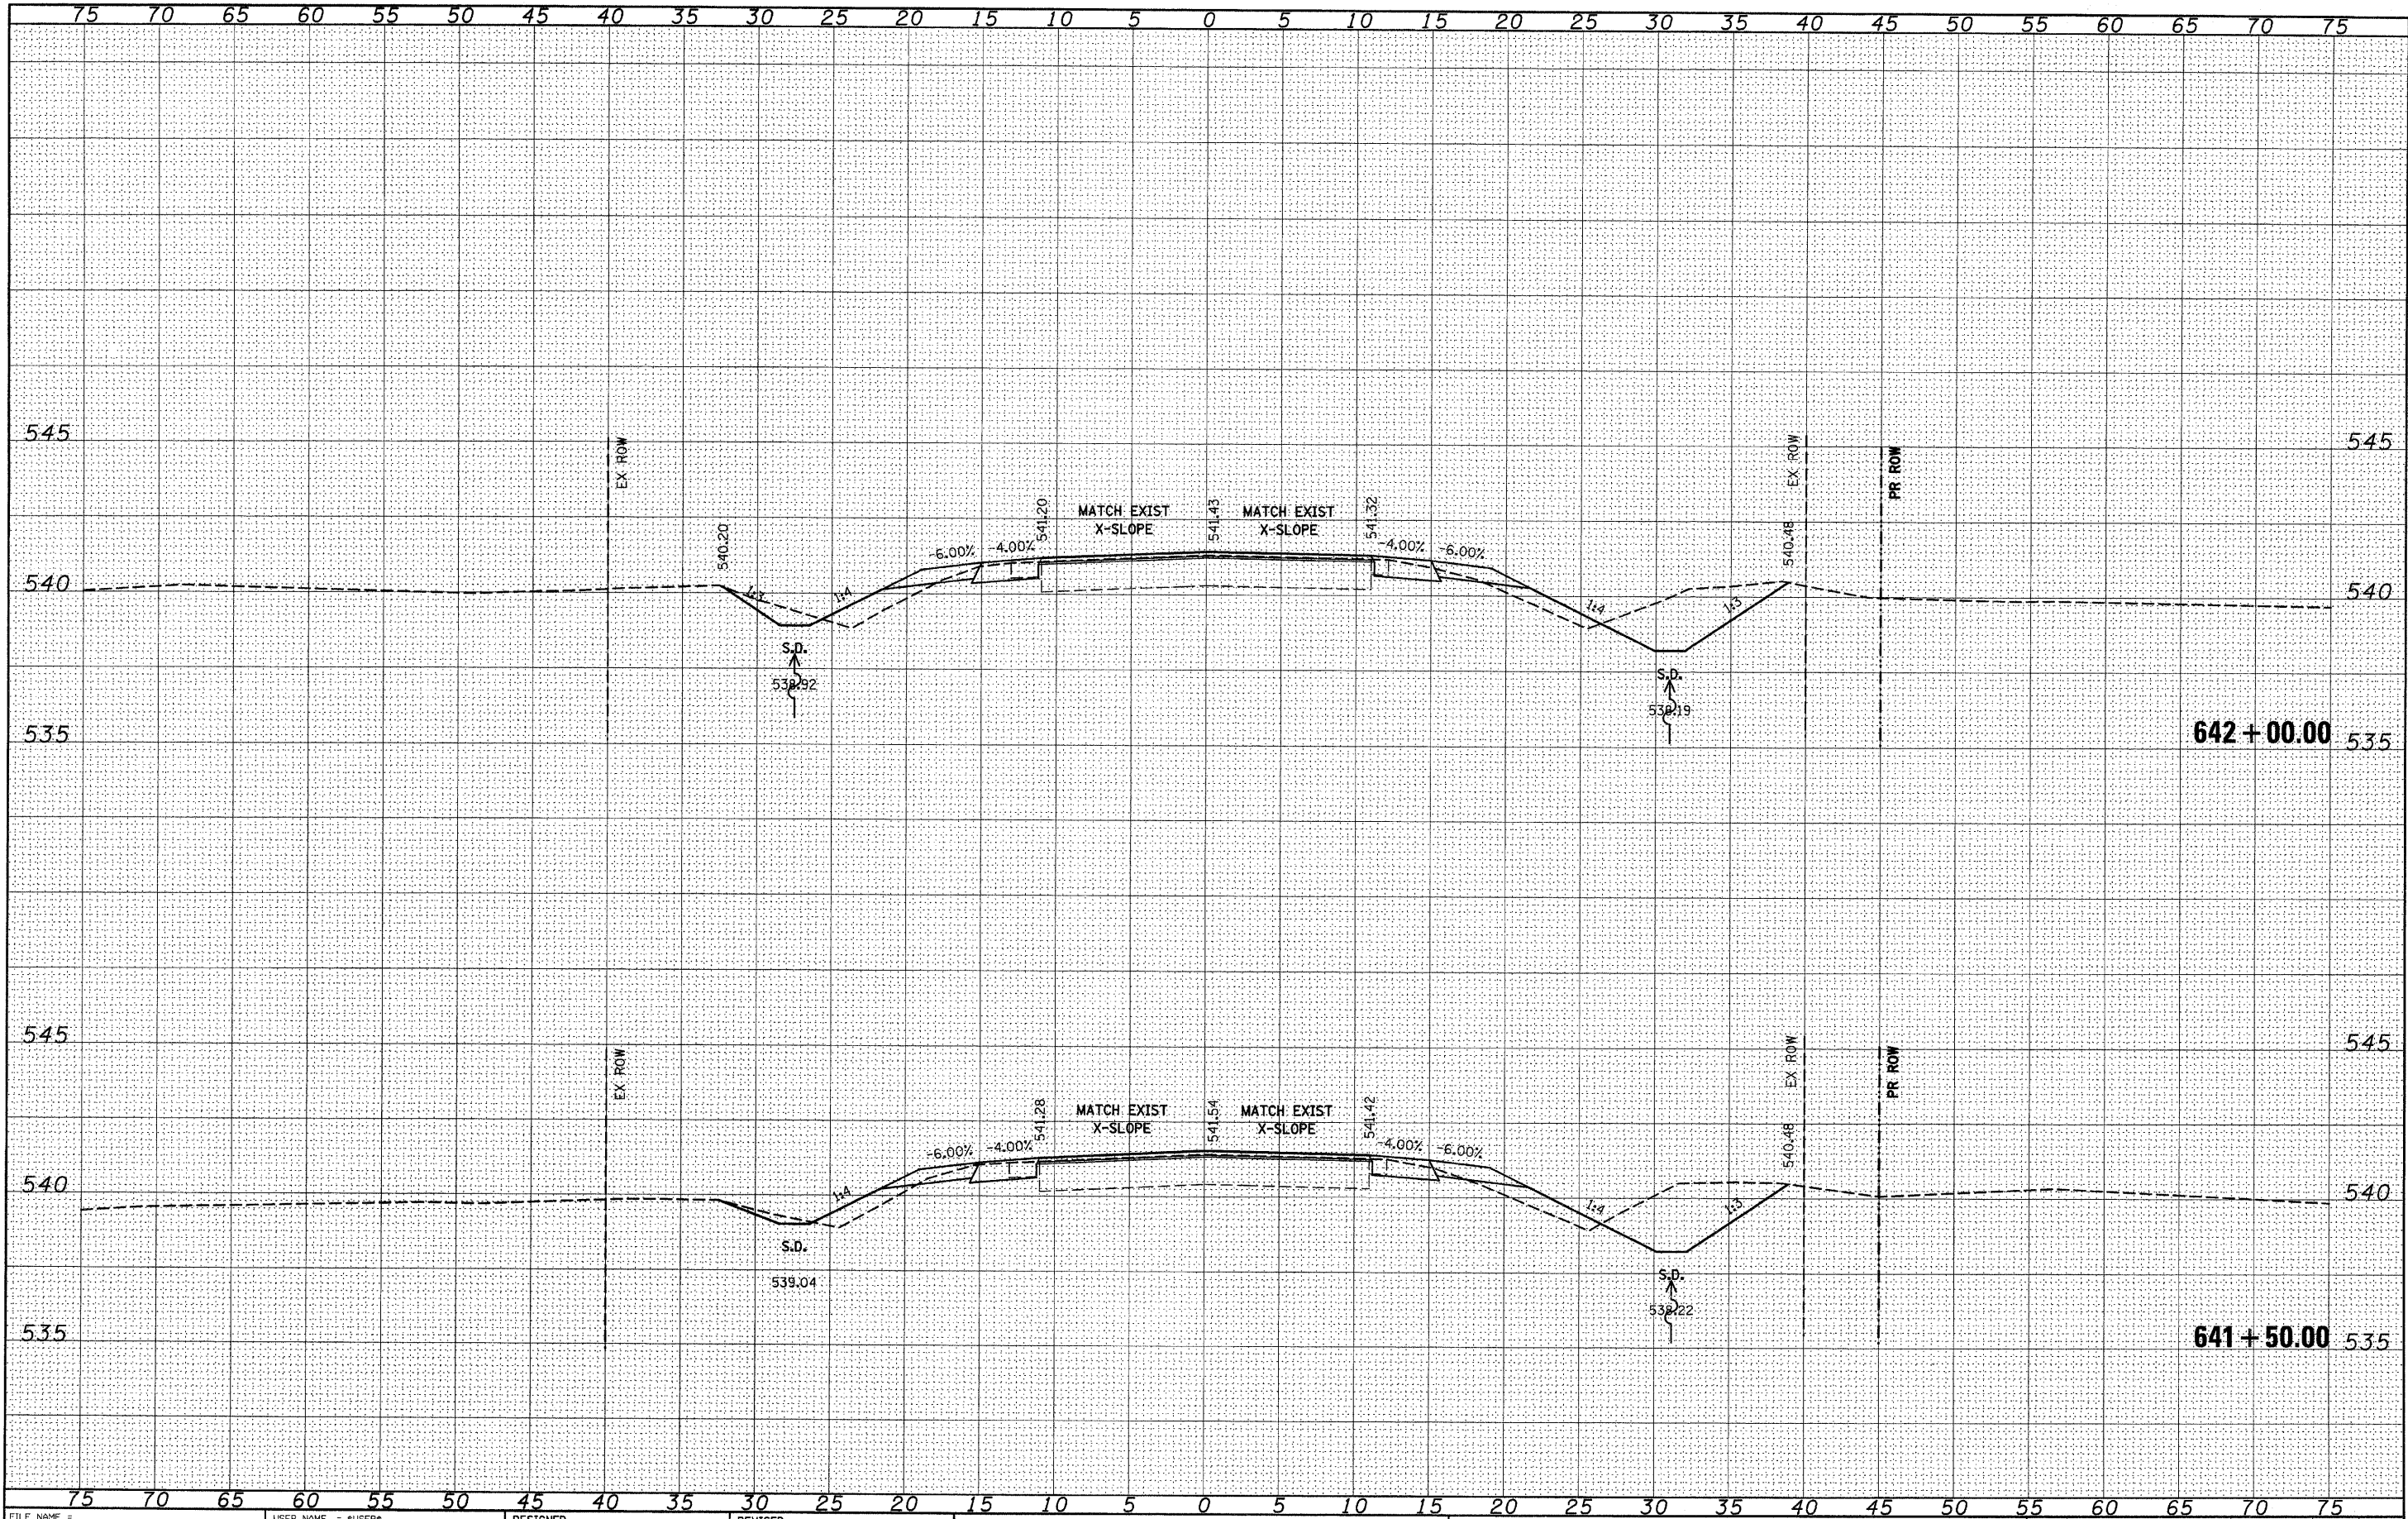


FILE NAME =	USER NAME = #USER#	DESIGNED -	REVISED -	STATE OF ILLINOIS DEPARTMENT OF TRANSPORTATION	IL 158	F.A.P. RTE. 809	SECTION (133,134)RS-5, 135RS-6	COUNTY ST. CLAIR	TOTAL SHEETS 762	SHEET NO. 666
#FILE#		DRAWN -	REVISED -							
		CHECKED -	REVISED -							
		DATE -	REVISED -							
PLOT SCALE = #SCALE#		SCALE: _____			SHEET NO. __ OF __ SHEETS		STA. 641+50.00 TO STA. 642+00.00		ILLINOIS FED. AID PROJECT	
PLOT DATE = #DATE#									CONTRACT NO. 76A47	

ORIGINAL SURVEY	SURVEYED	BY	DATE
	PLOTTED		
NOTE BOOK	TEMPLATE	AREAS	NO.
	AREAS		
	AREAS CHECKED		

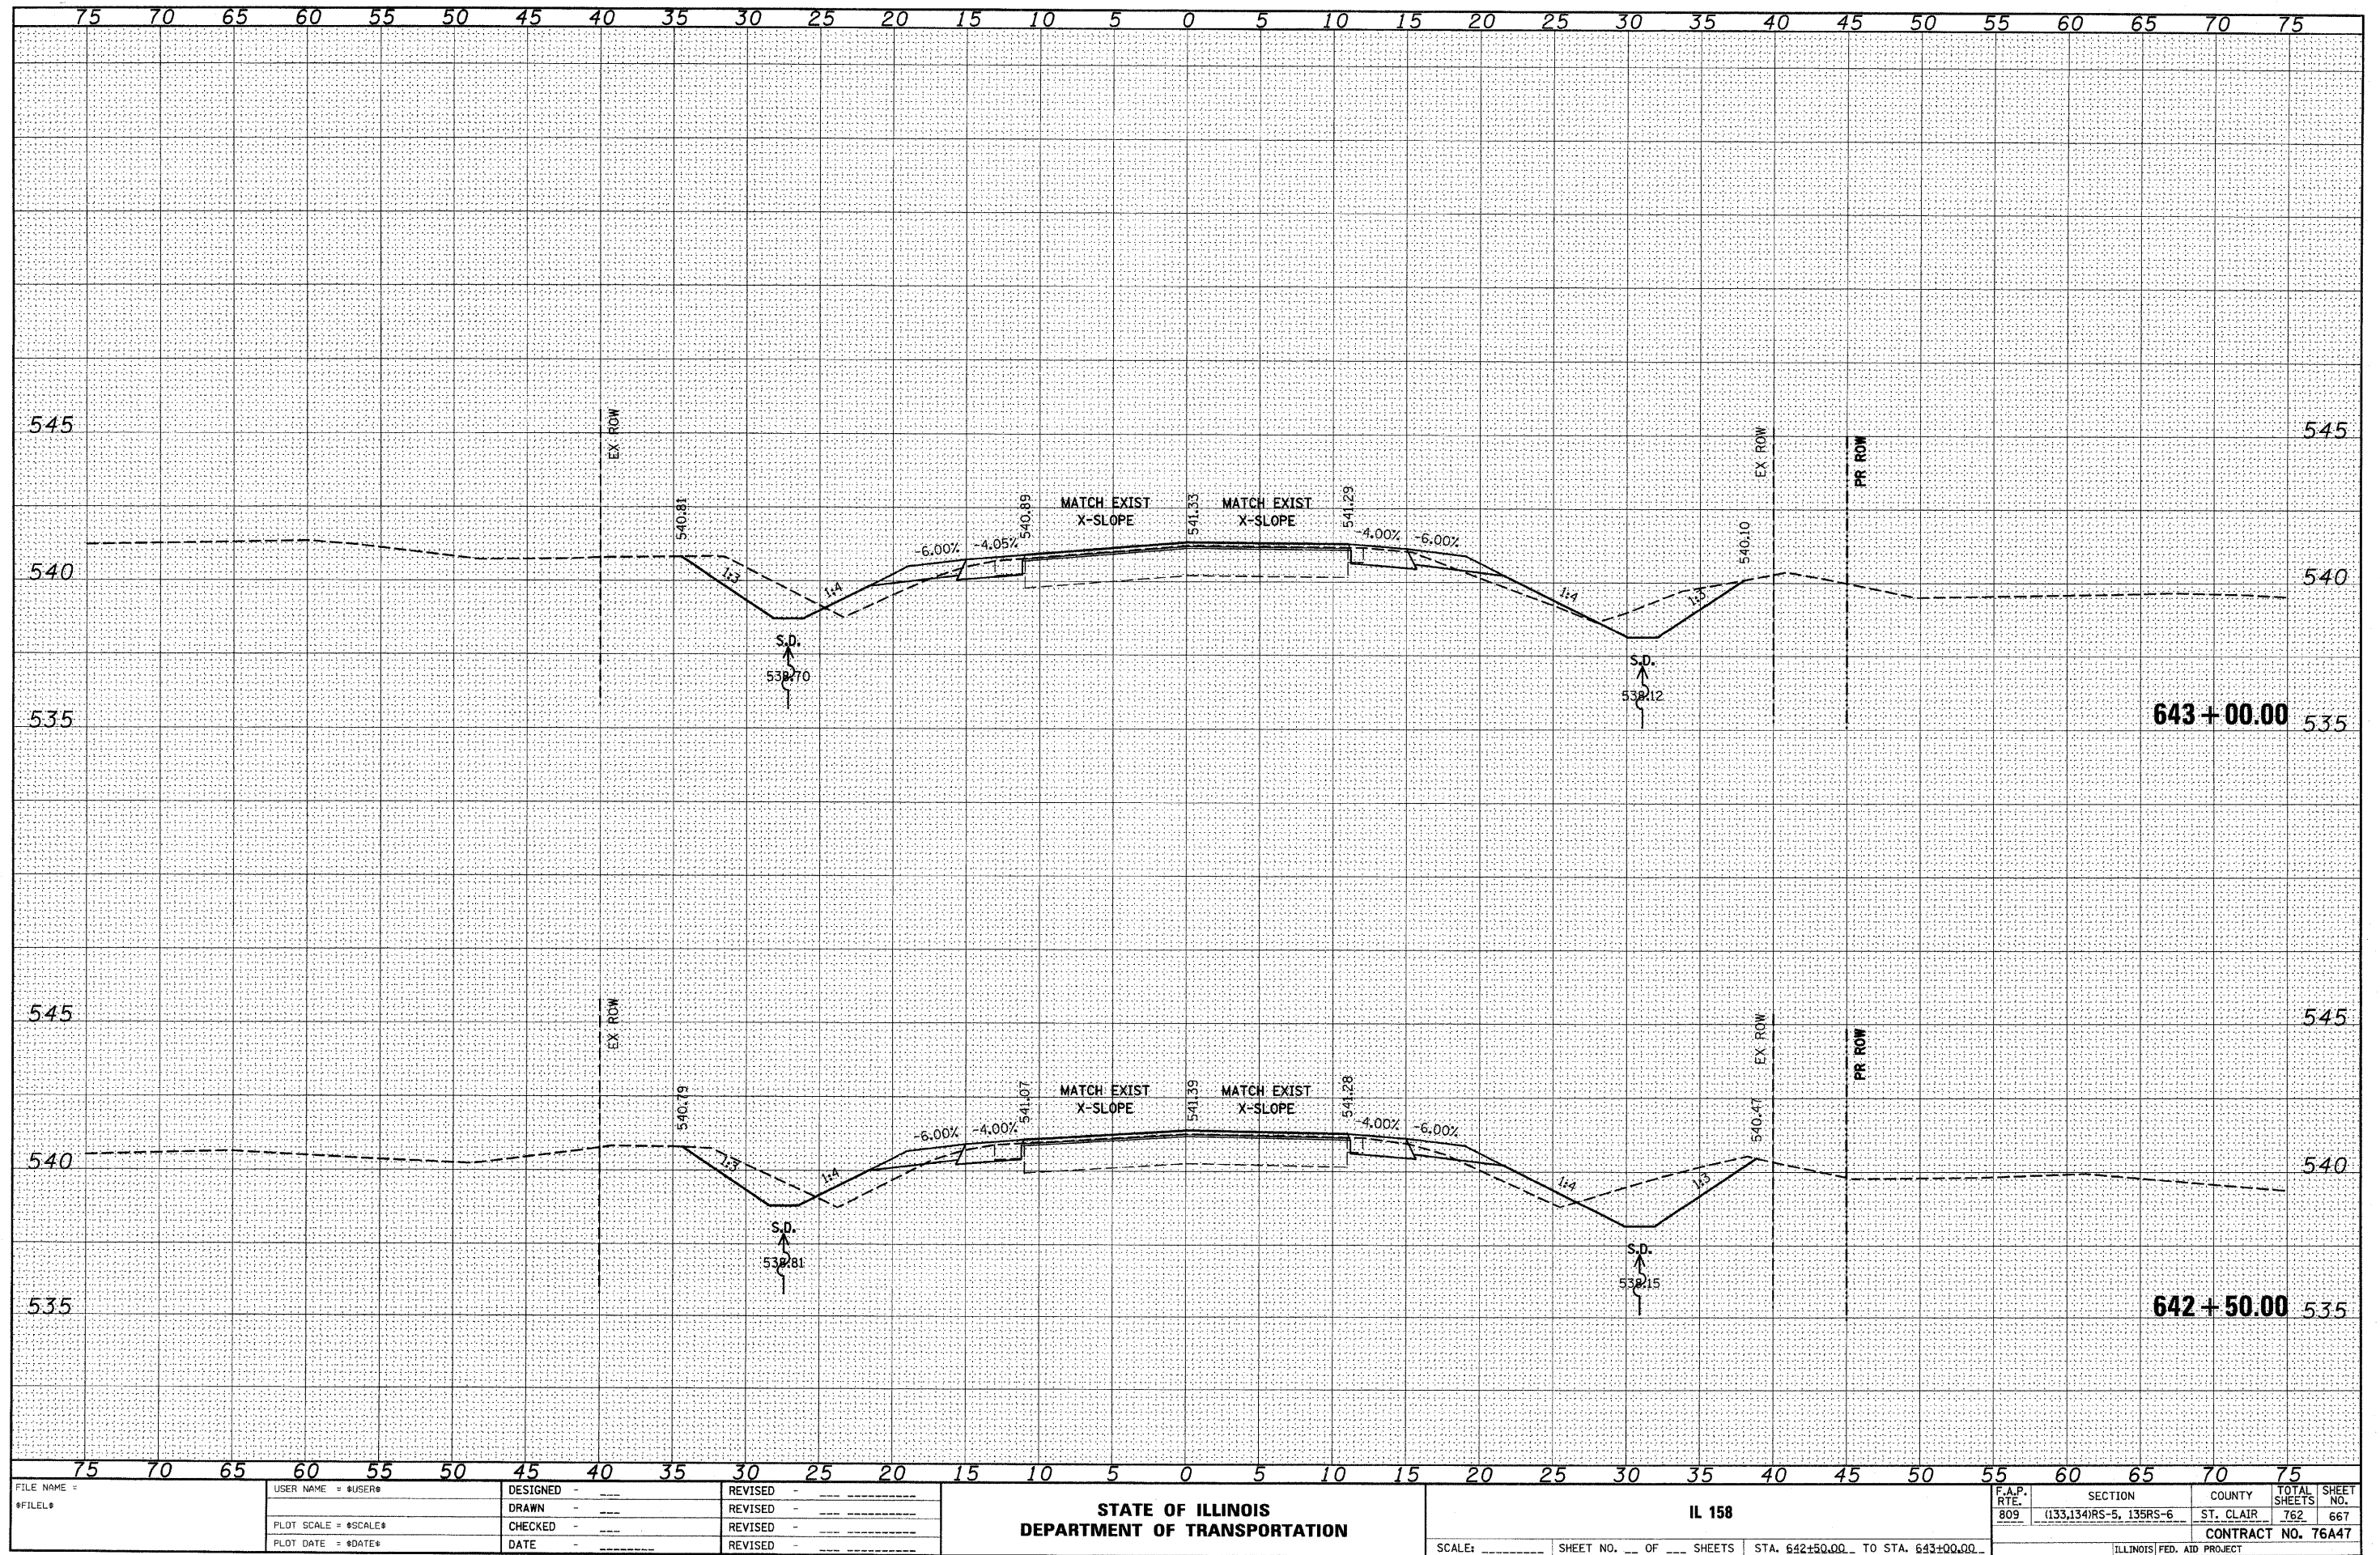


FINAL	SURVEYED	DATE
SURVEY	PLOTTED	BY
NOTE BOOK	TEMPLATE	
NO.	NO.	

ORIGINAL	SURVEYED	DATE
SURVEY	PLOTTED	BY
NOTE BOOK	TEMPLATE	
NO.	NO.	

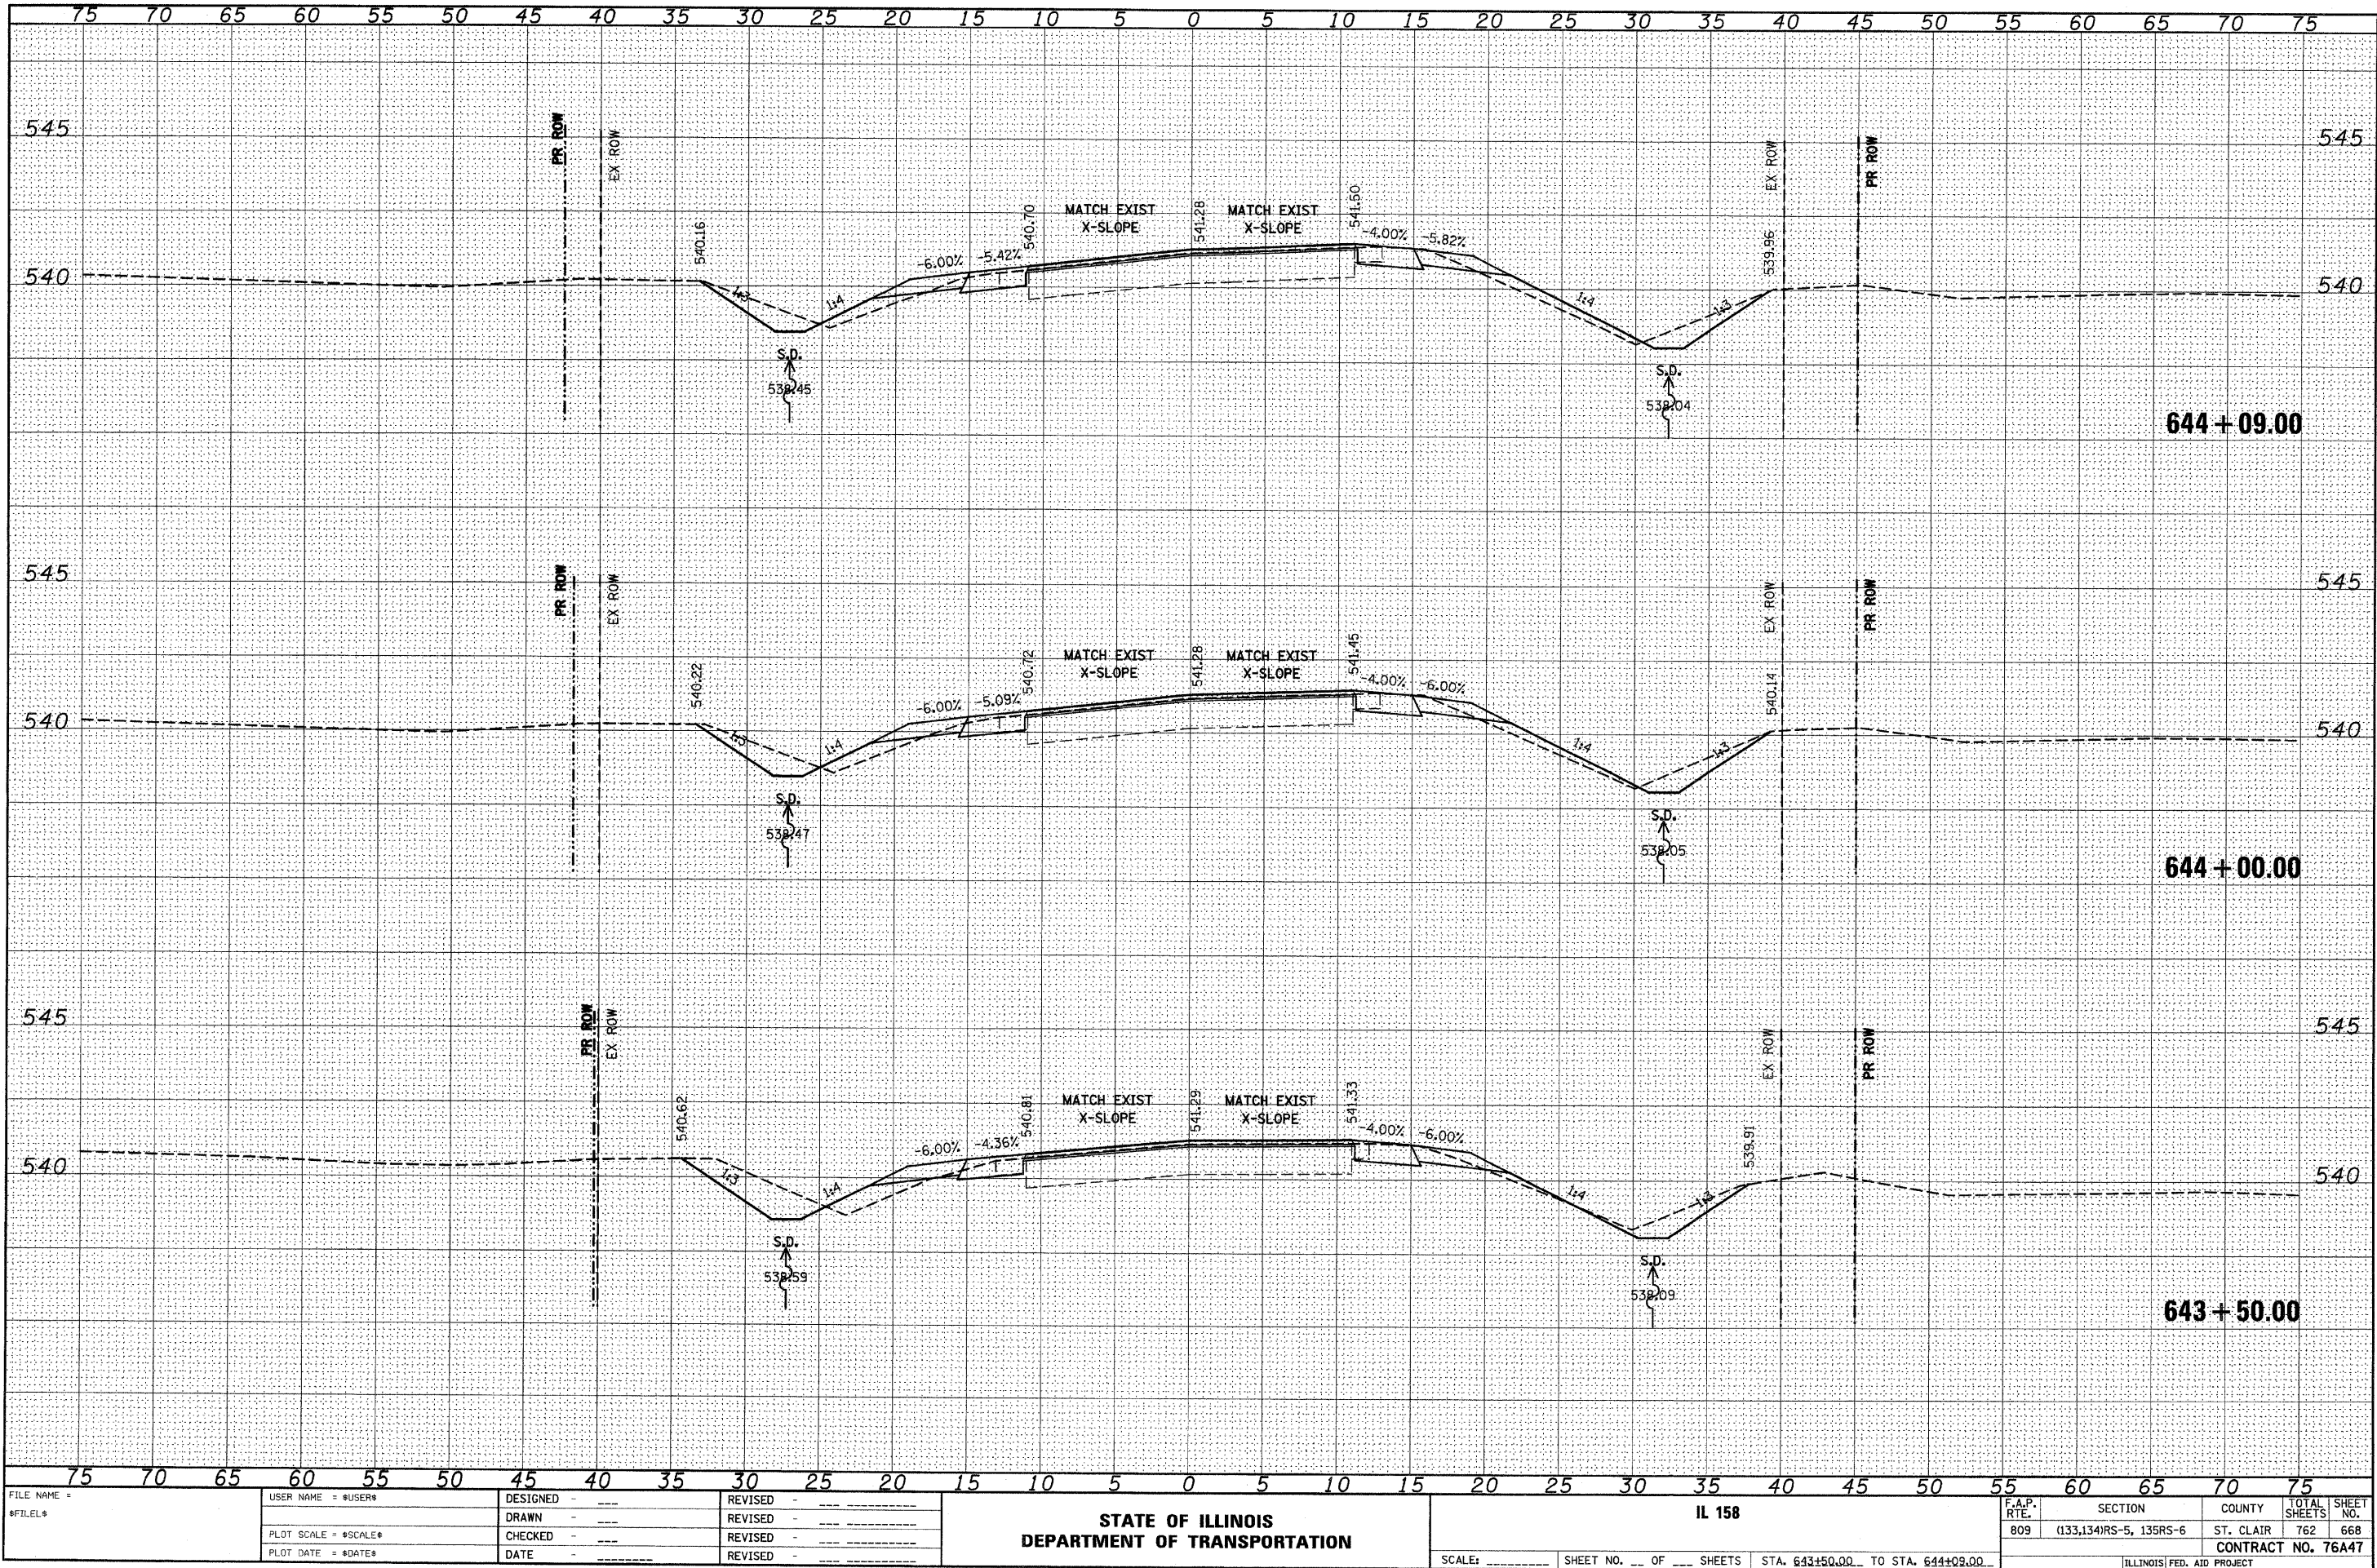

FINAL	SURVEYED	BY	DATE
SURVEY	PLOTTED		
NOTE BOOK	TEMPLATE		
NO.	AREAS CHECKED		


ORIGINAL	SURVEYED	BY	DATE
SURVEY	PLOTTED		
NOTE BOOK	TEMPLATE		
NO.	AREAS CHECKED		

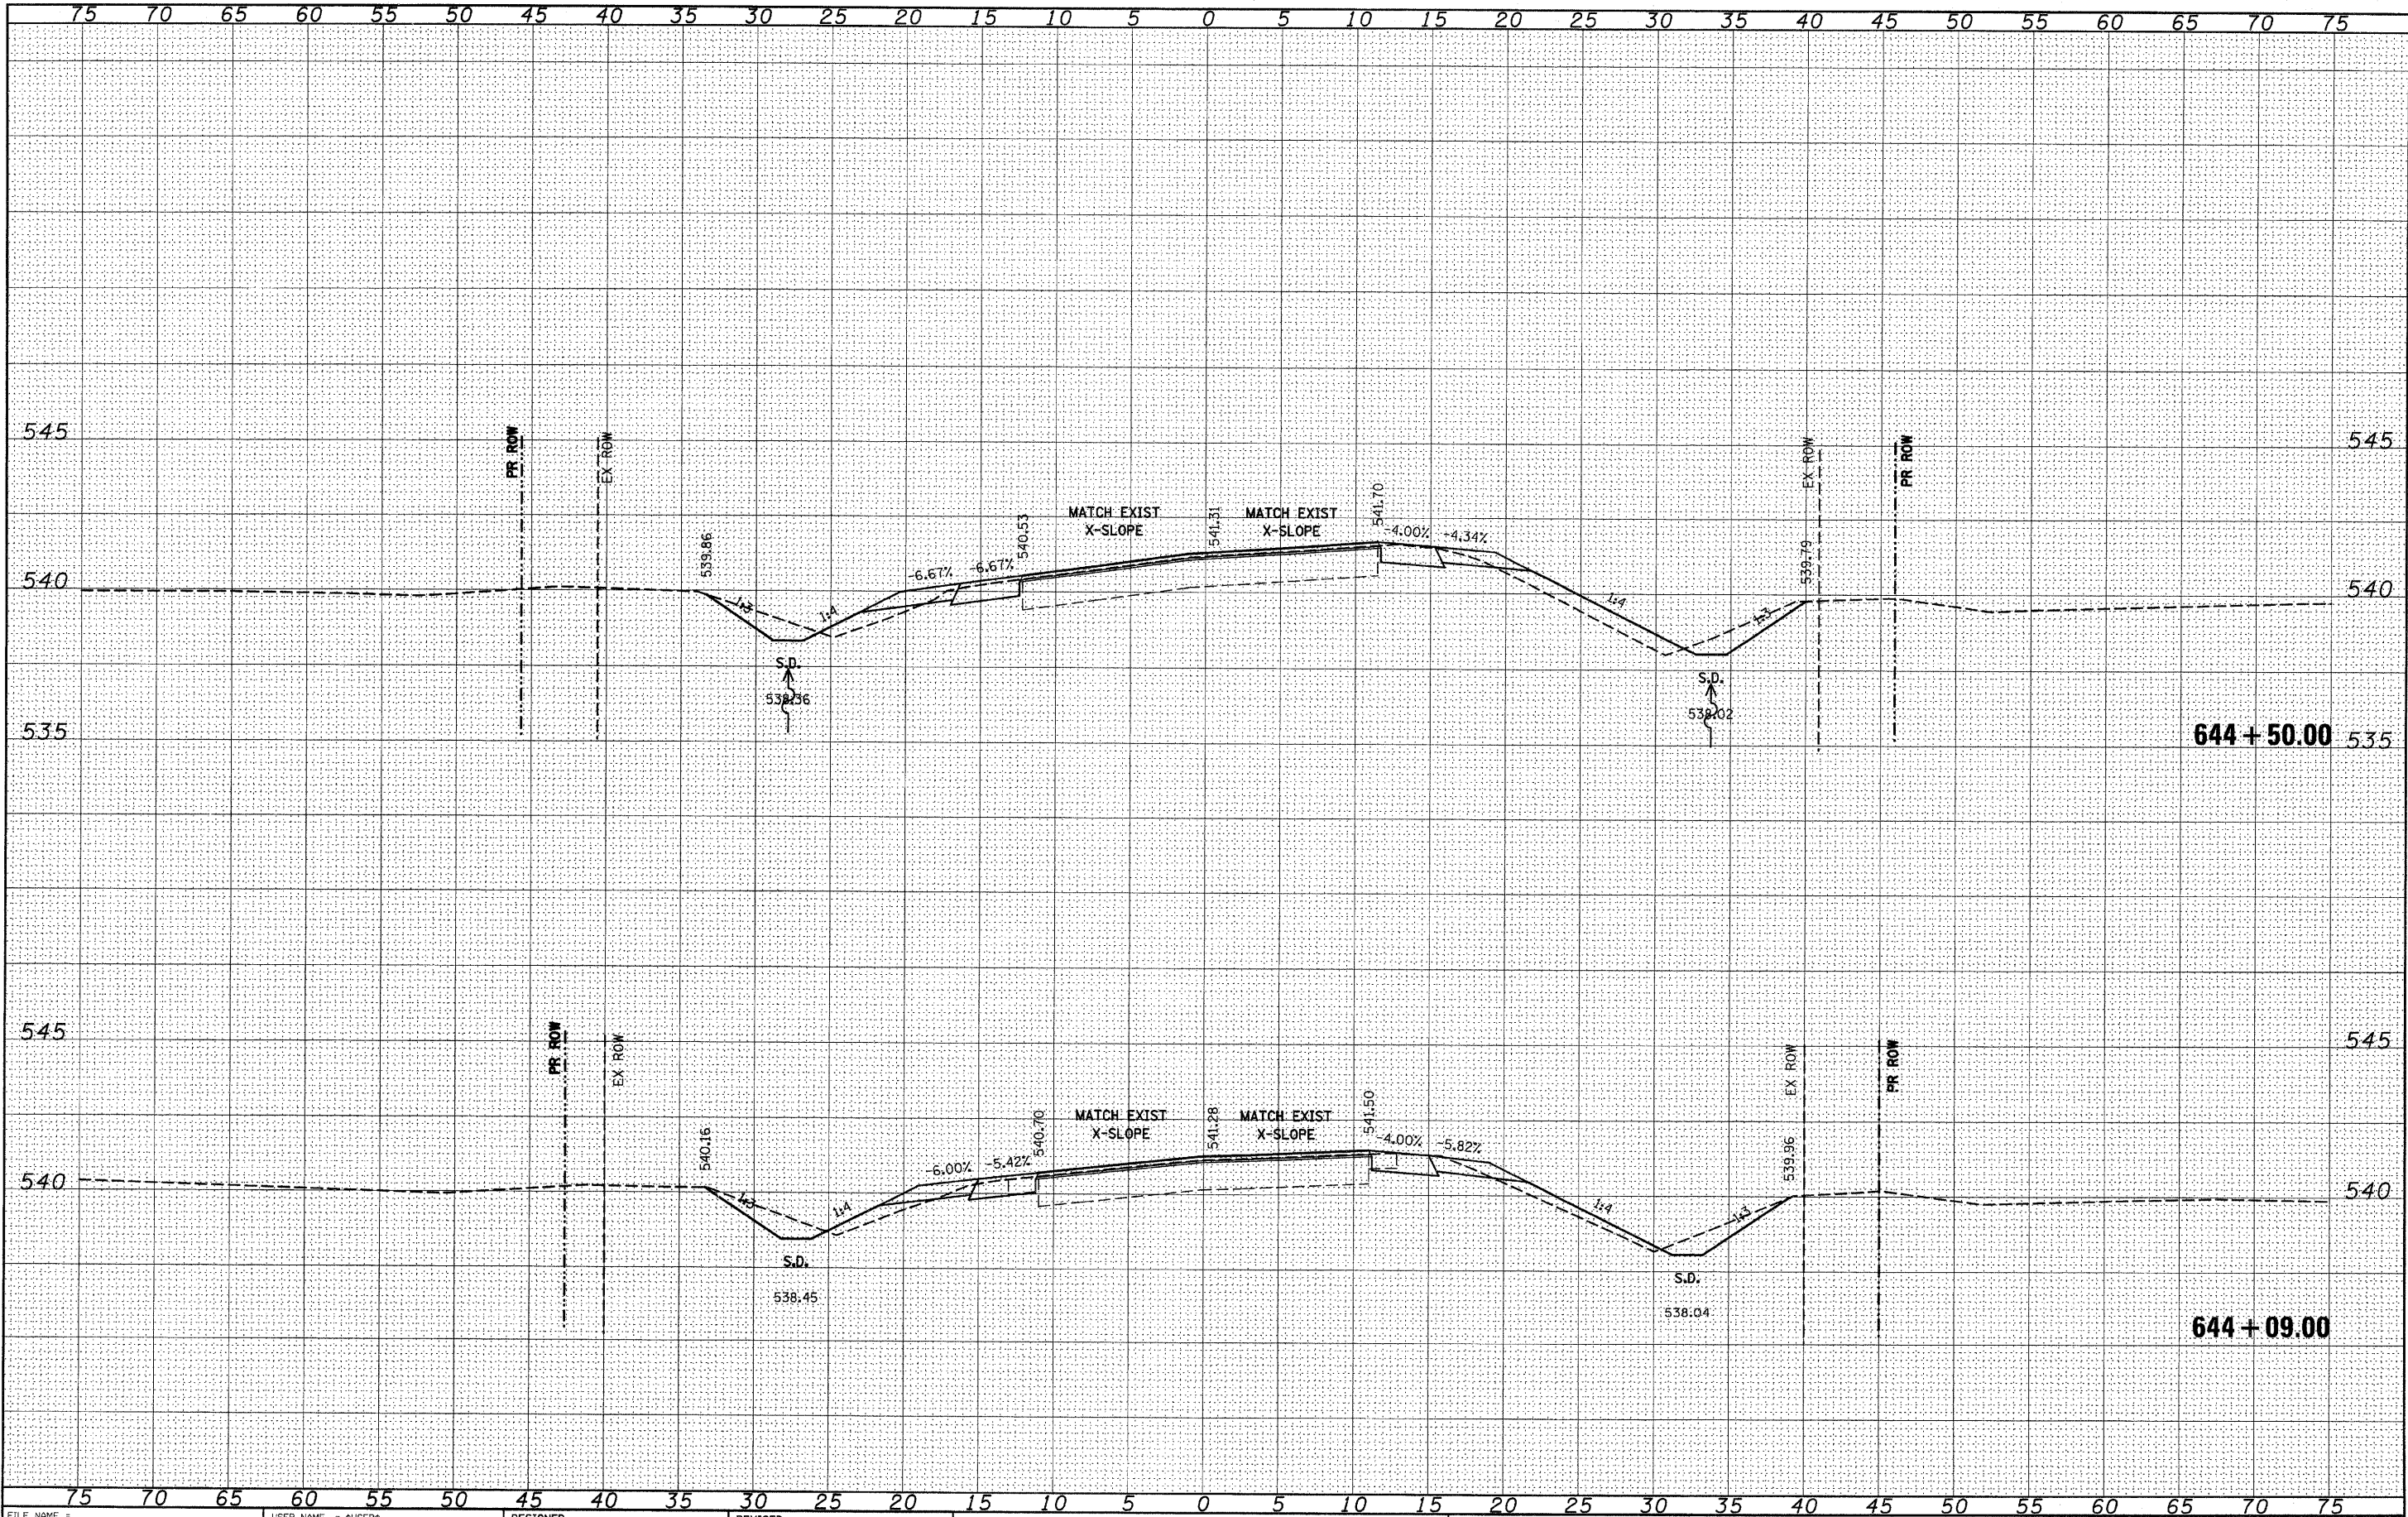

FILE NAME =	USER NAME = \$USER\$	DESIGNED -	REVISED -	STATE OF ILLINOIS DEPARTMENT OF TRANSPORTATION	IL 158	F.A.P. RTE. 809	SECTION (133,134)RS-5, 135RS-6	COUNTY ST. CLAIR	TOTAL SHEETS 762	SHEET NO. 669
\$FILEL\$		DRAWN -	REVISED -							
		CHECKED -	REVISED -							
		DATE -	REVISED -							
PLOT SCALE = \$SCALE\$				SCALE: _____		SHEET NO. ____ OF ____ SHEETS		STA. 644+09.00 TO STA. 644+50.00		CONTRACT NO. 76A47
PLOT DATE = \$DATE\$								ILLINOIS FED. AID PROJECT		


FINAL	SURVEY	DATE
SURVEY	BY	
NOTE BOOK		
NO.		

ORIGINAL	SURVEY	DATE
SURVEY	BY	
NOTE BOOK		
NO.		

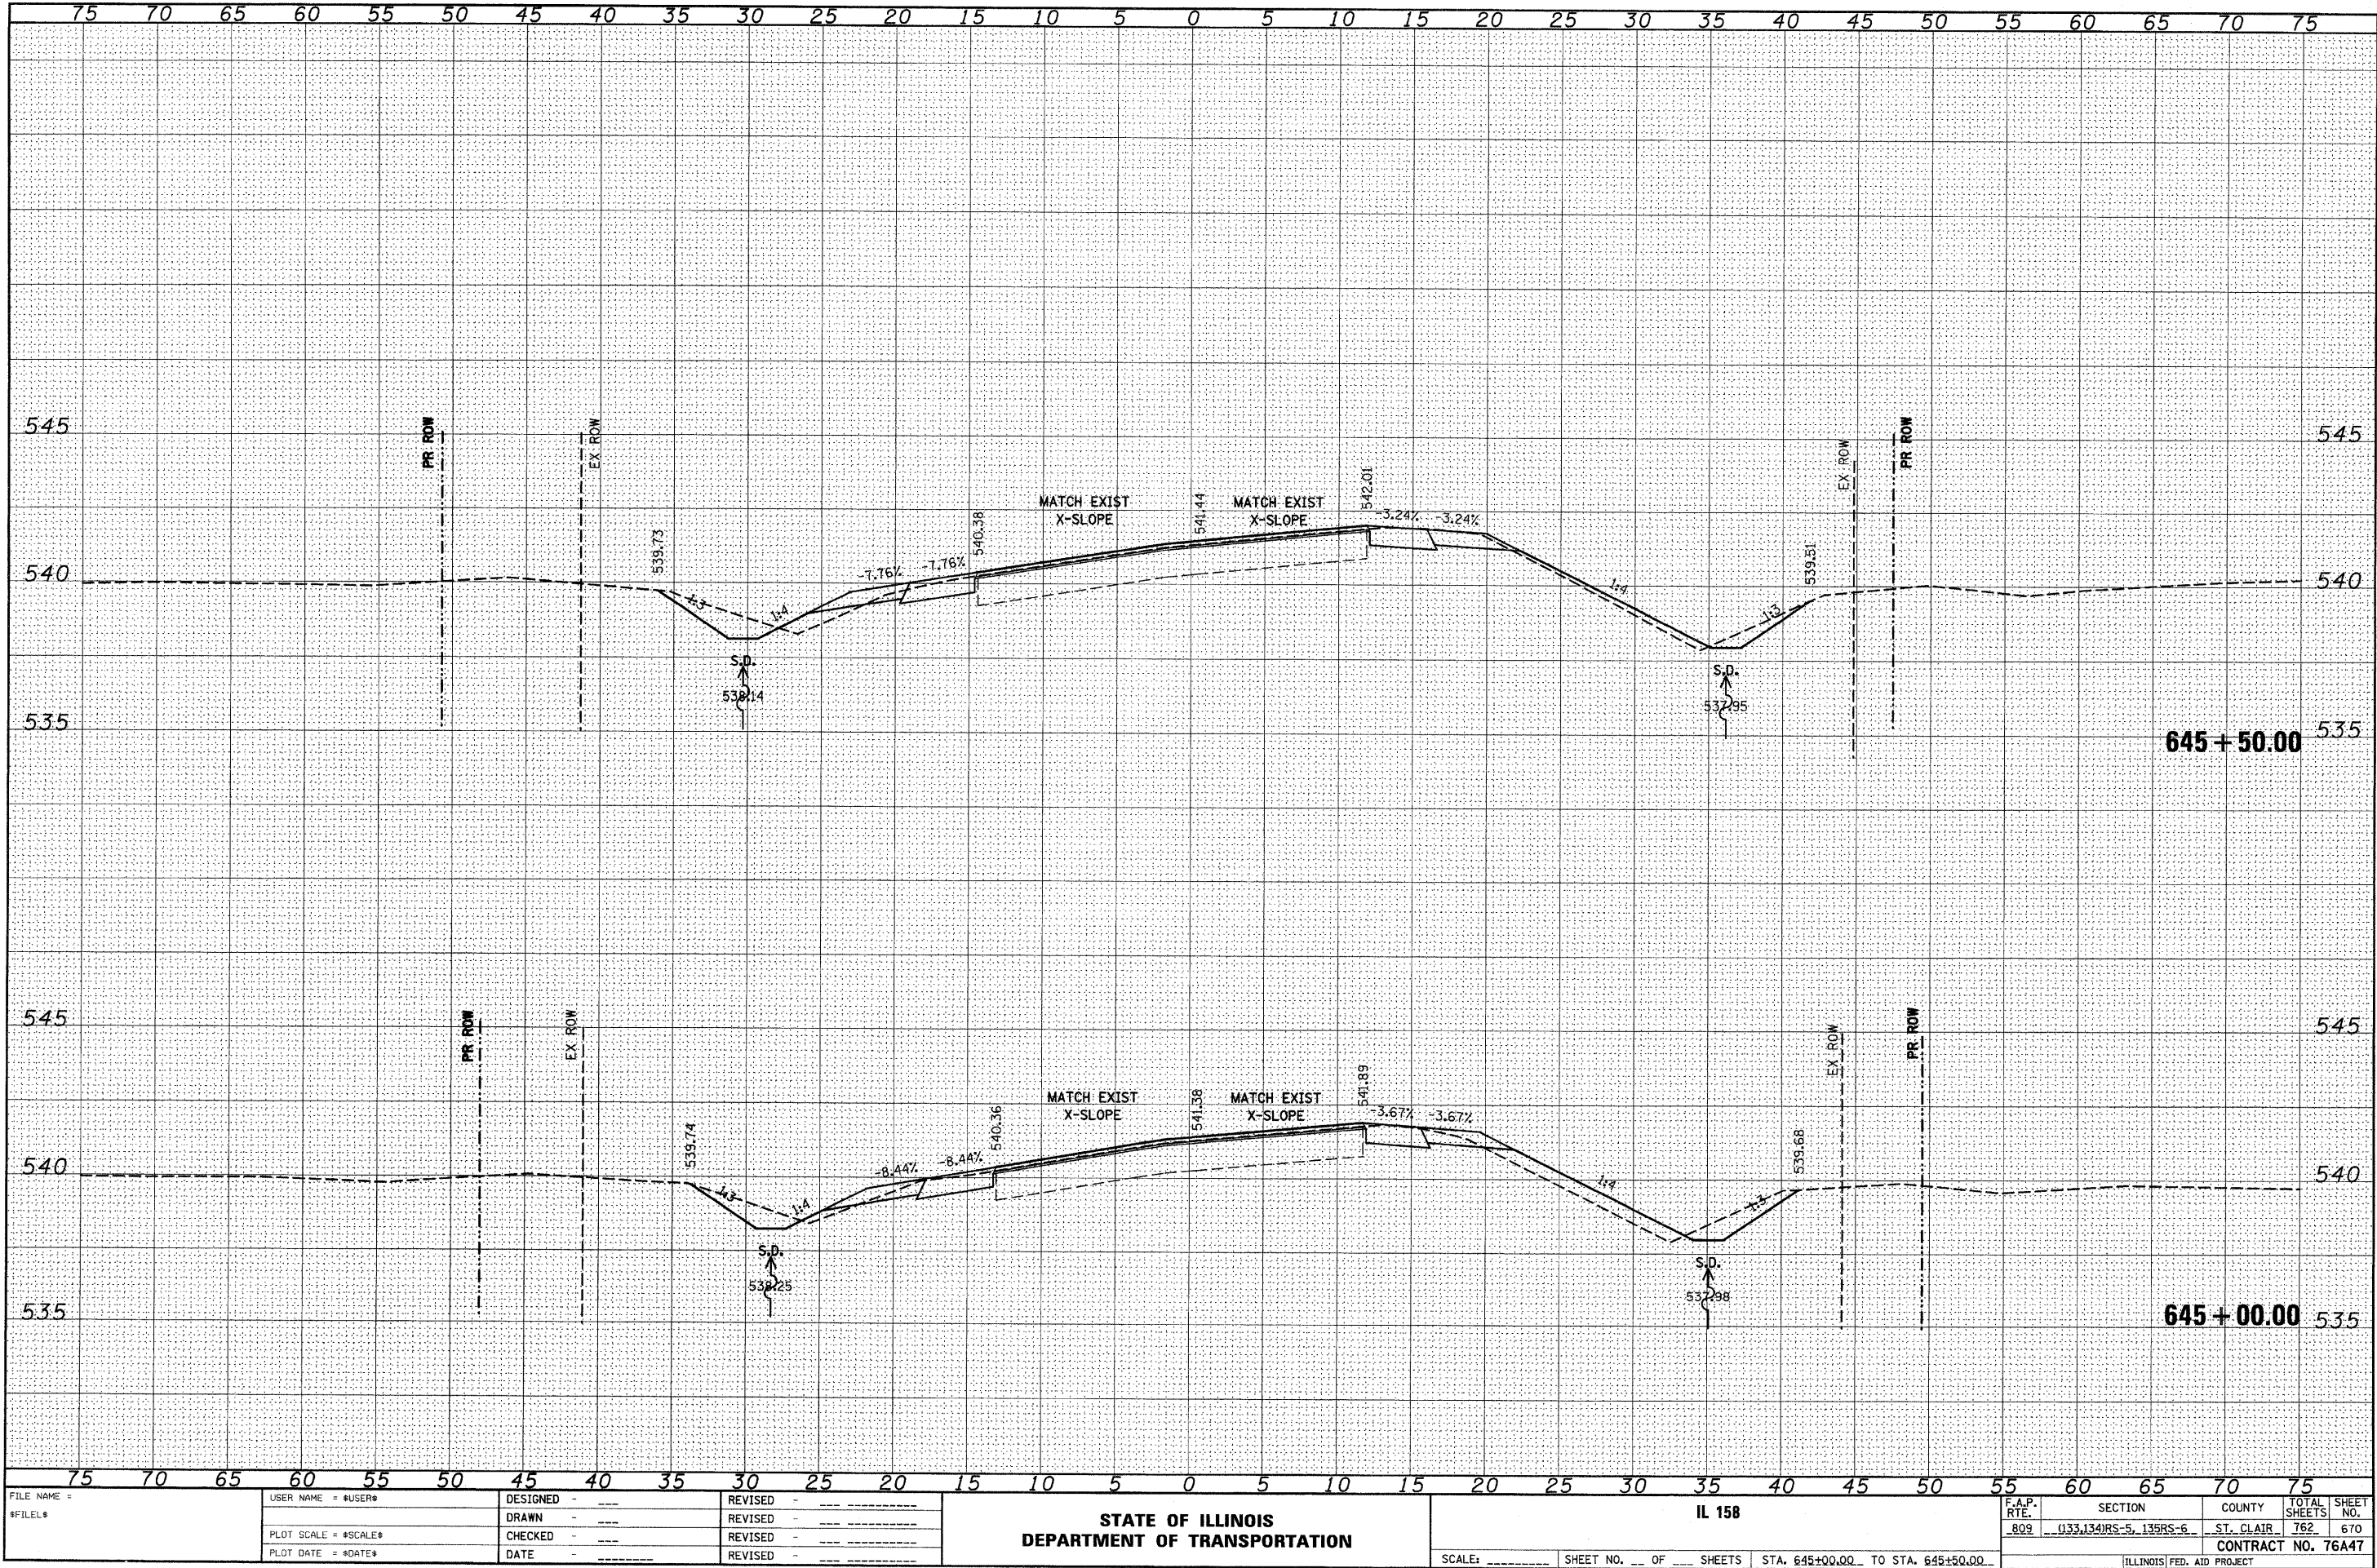

FINAL	SURVEYED	DATE
SURVEY	PLOTTED	BY
NOTE BOOK	TEMPLATE	
NO.	AREAS CHECKED	

ORIGINAL	SURVEYED	DATE
SURVEY	PLOTTED	BY
NOTE BOOK	TEMPLATE	
NO.	AREAS CHECKED	

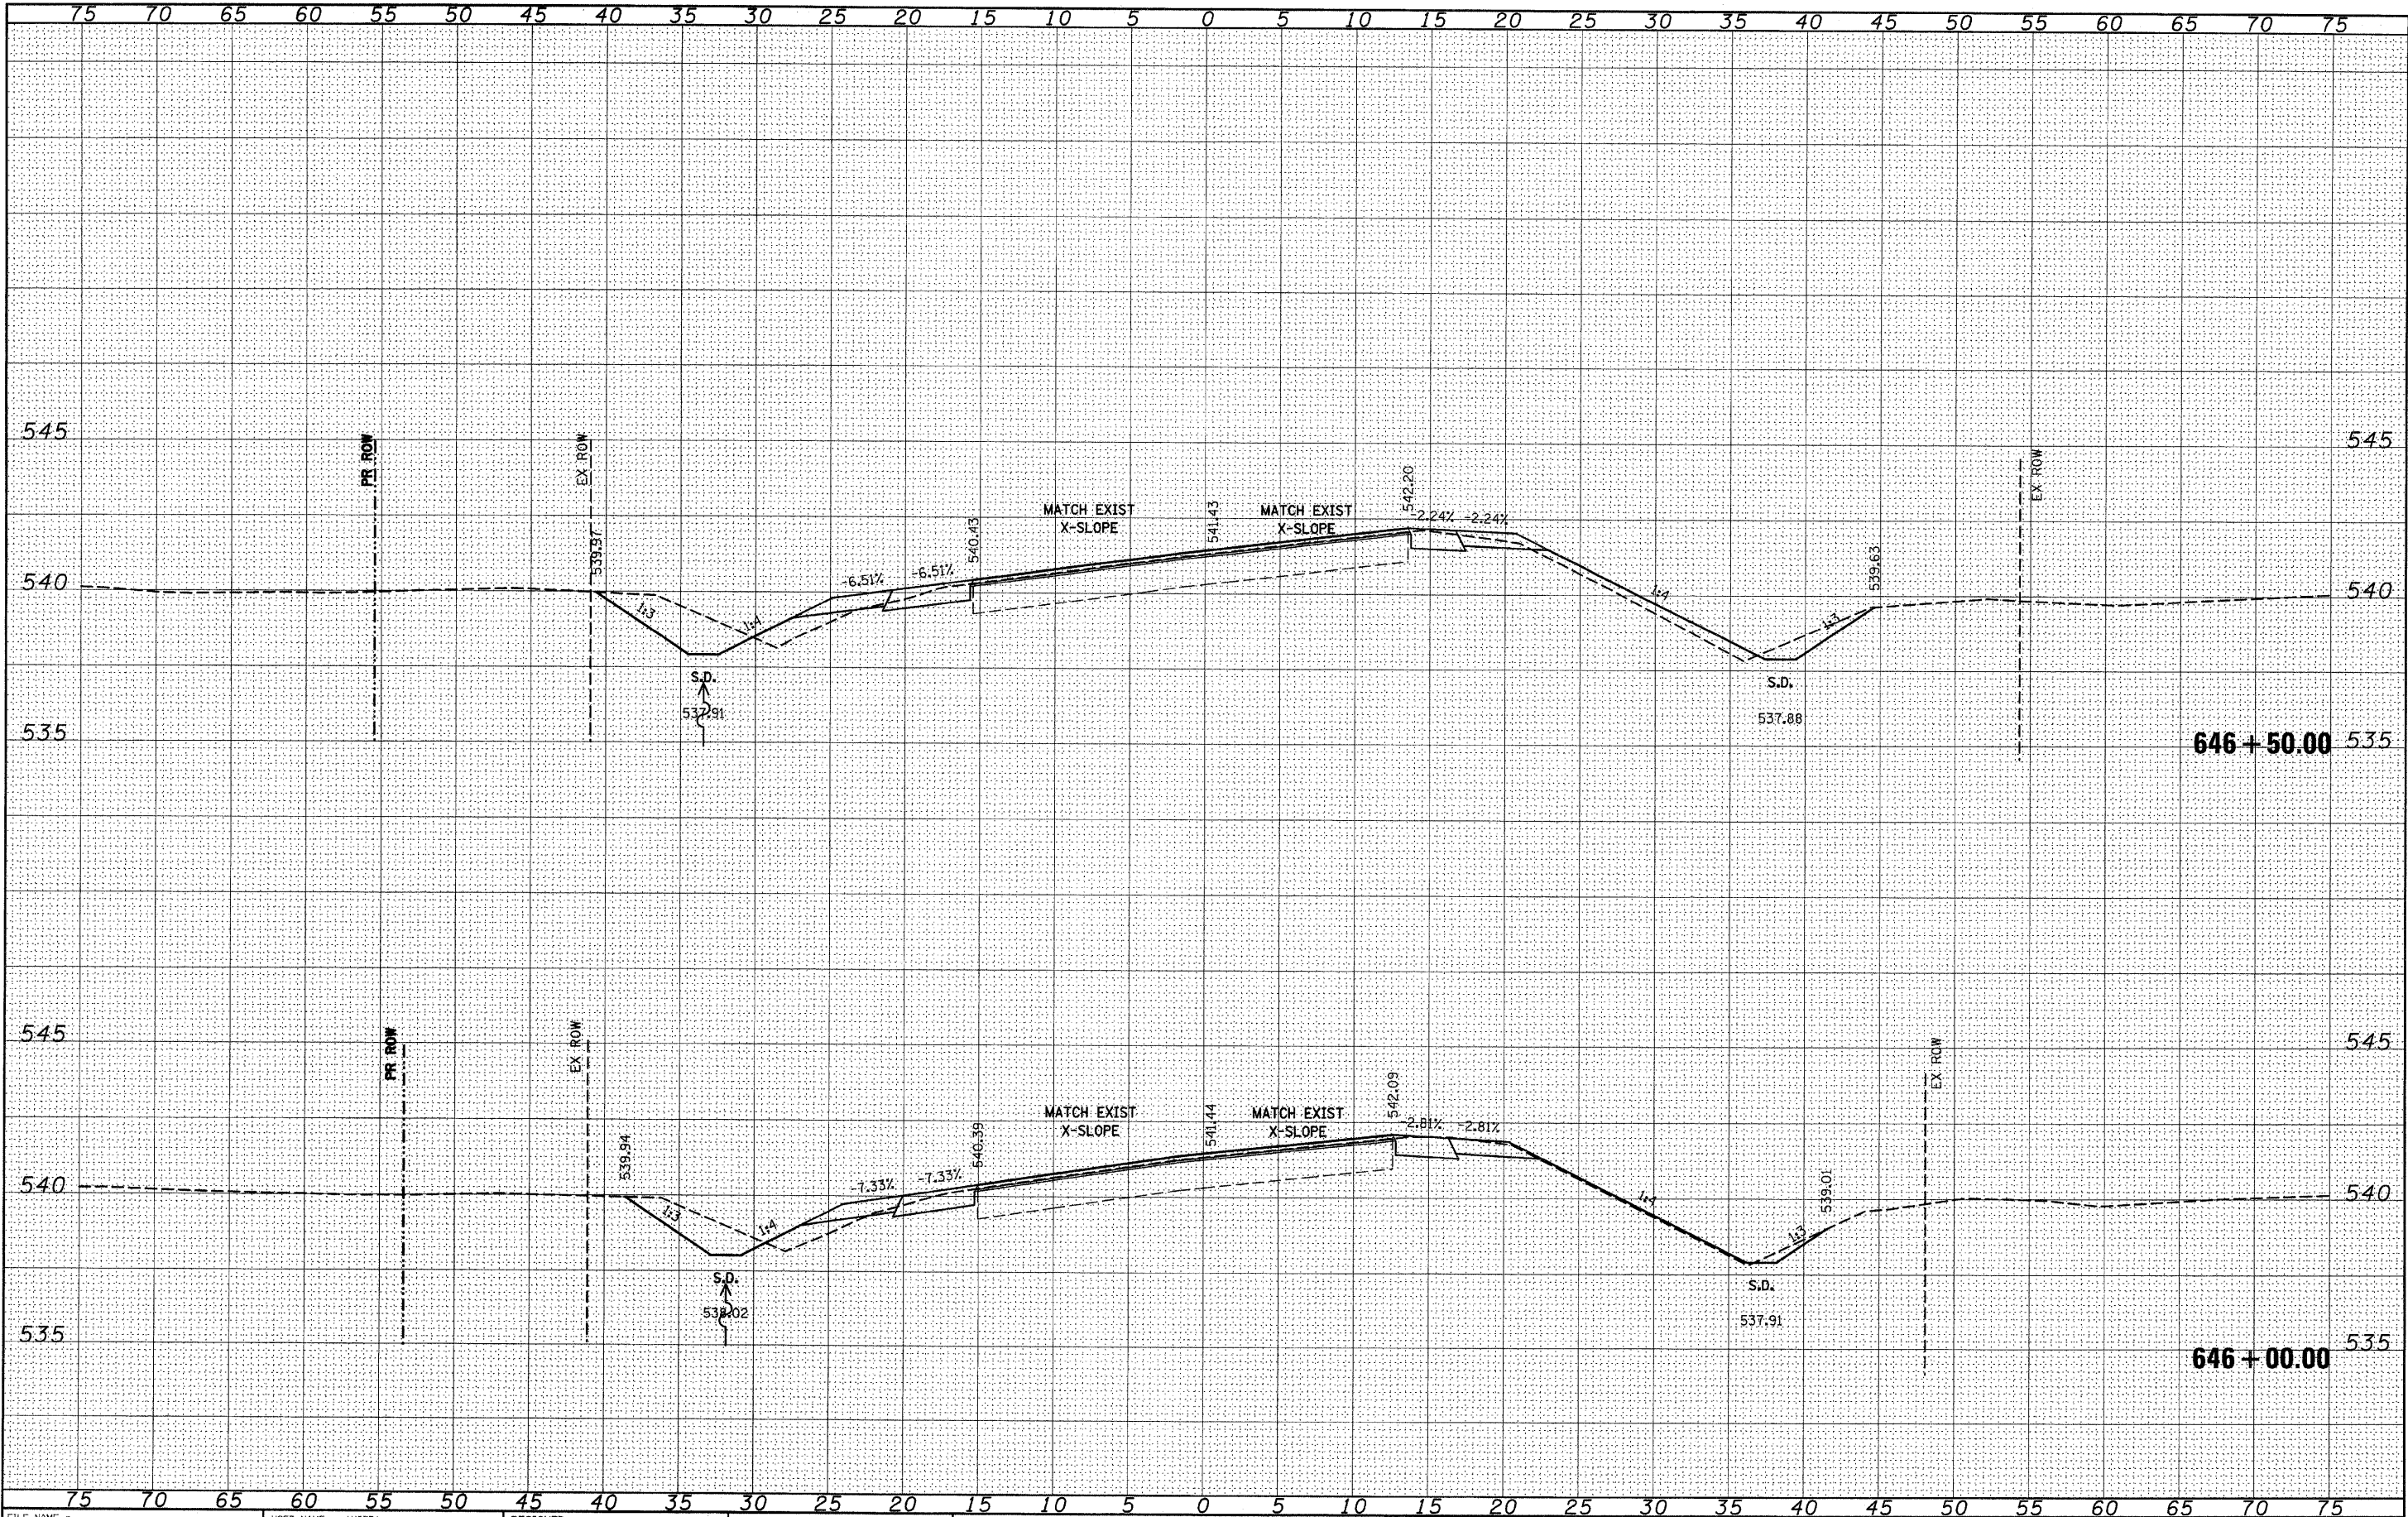


FILE NAME = #FILE#	USER NAME = #USER#	DESIGNED -	REVISED -	STATE OF ILLINOIS DEPARTMENT OF TRANSPORTATION	IL 158	SCALE: _____ SHEET NO. ____ OF ____ SHEETS STA. 646+00.00 TO STA. 646+50.00	F.A.P. RTE. 809	SECTION (133,134)RS-5, 135RS-6	COUNTY ST. CLAIR	TOTAL SHEETS 762	SHEET NO. 671
	PLOT SCALE = #SCALE#	CHECKED -	REVISED -								
	PLOT DATE = #DATE#	DATE -	REVISED -								

ILLINOIS FED. AID PROJECT


FINAL	SURVEYED	BY	DATE
SURVEY	FLATTED		
NOTE BOOK	TEMPLATE		
NO.	AREAS CHECKED		

ORIGINAL	SURVEYED	BY	DATE
SURVEY	FLATTED		
NOTE BOOK	TEMPLATE		
NO.	AREAS CHECKED		

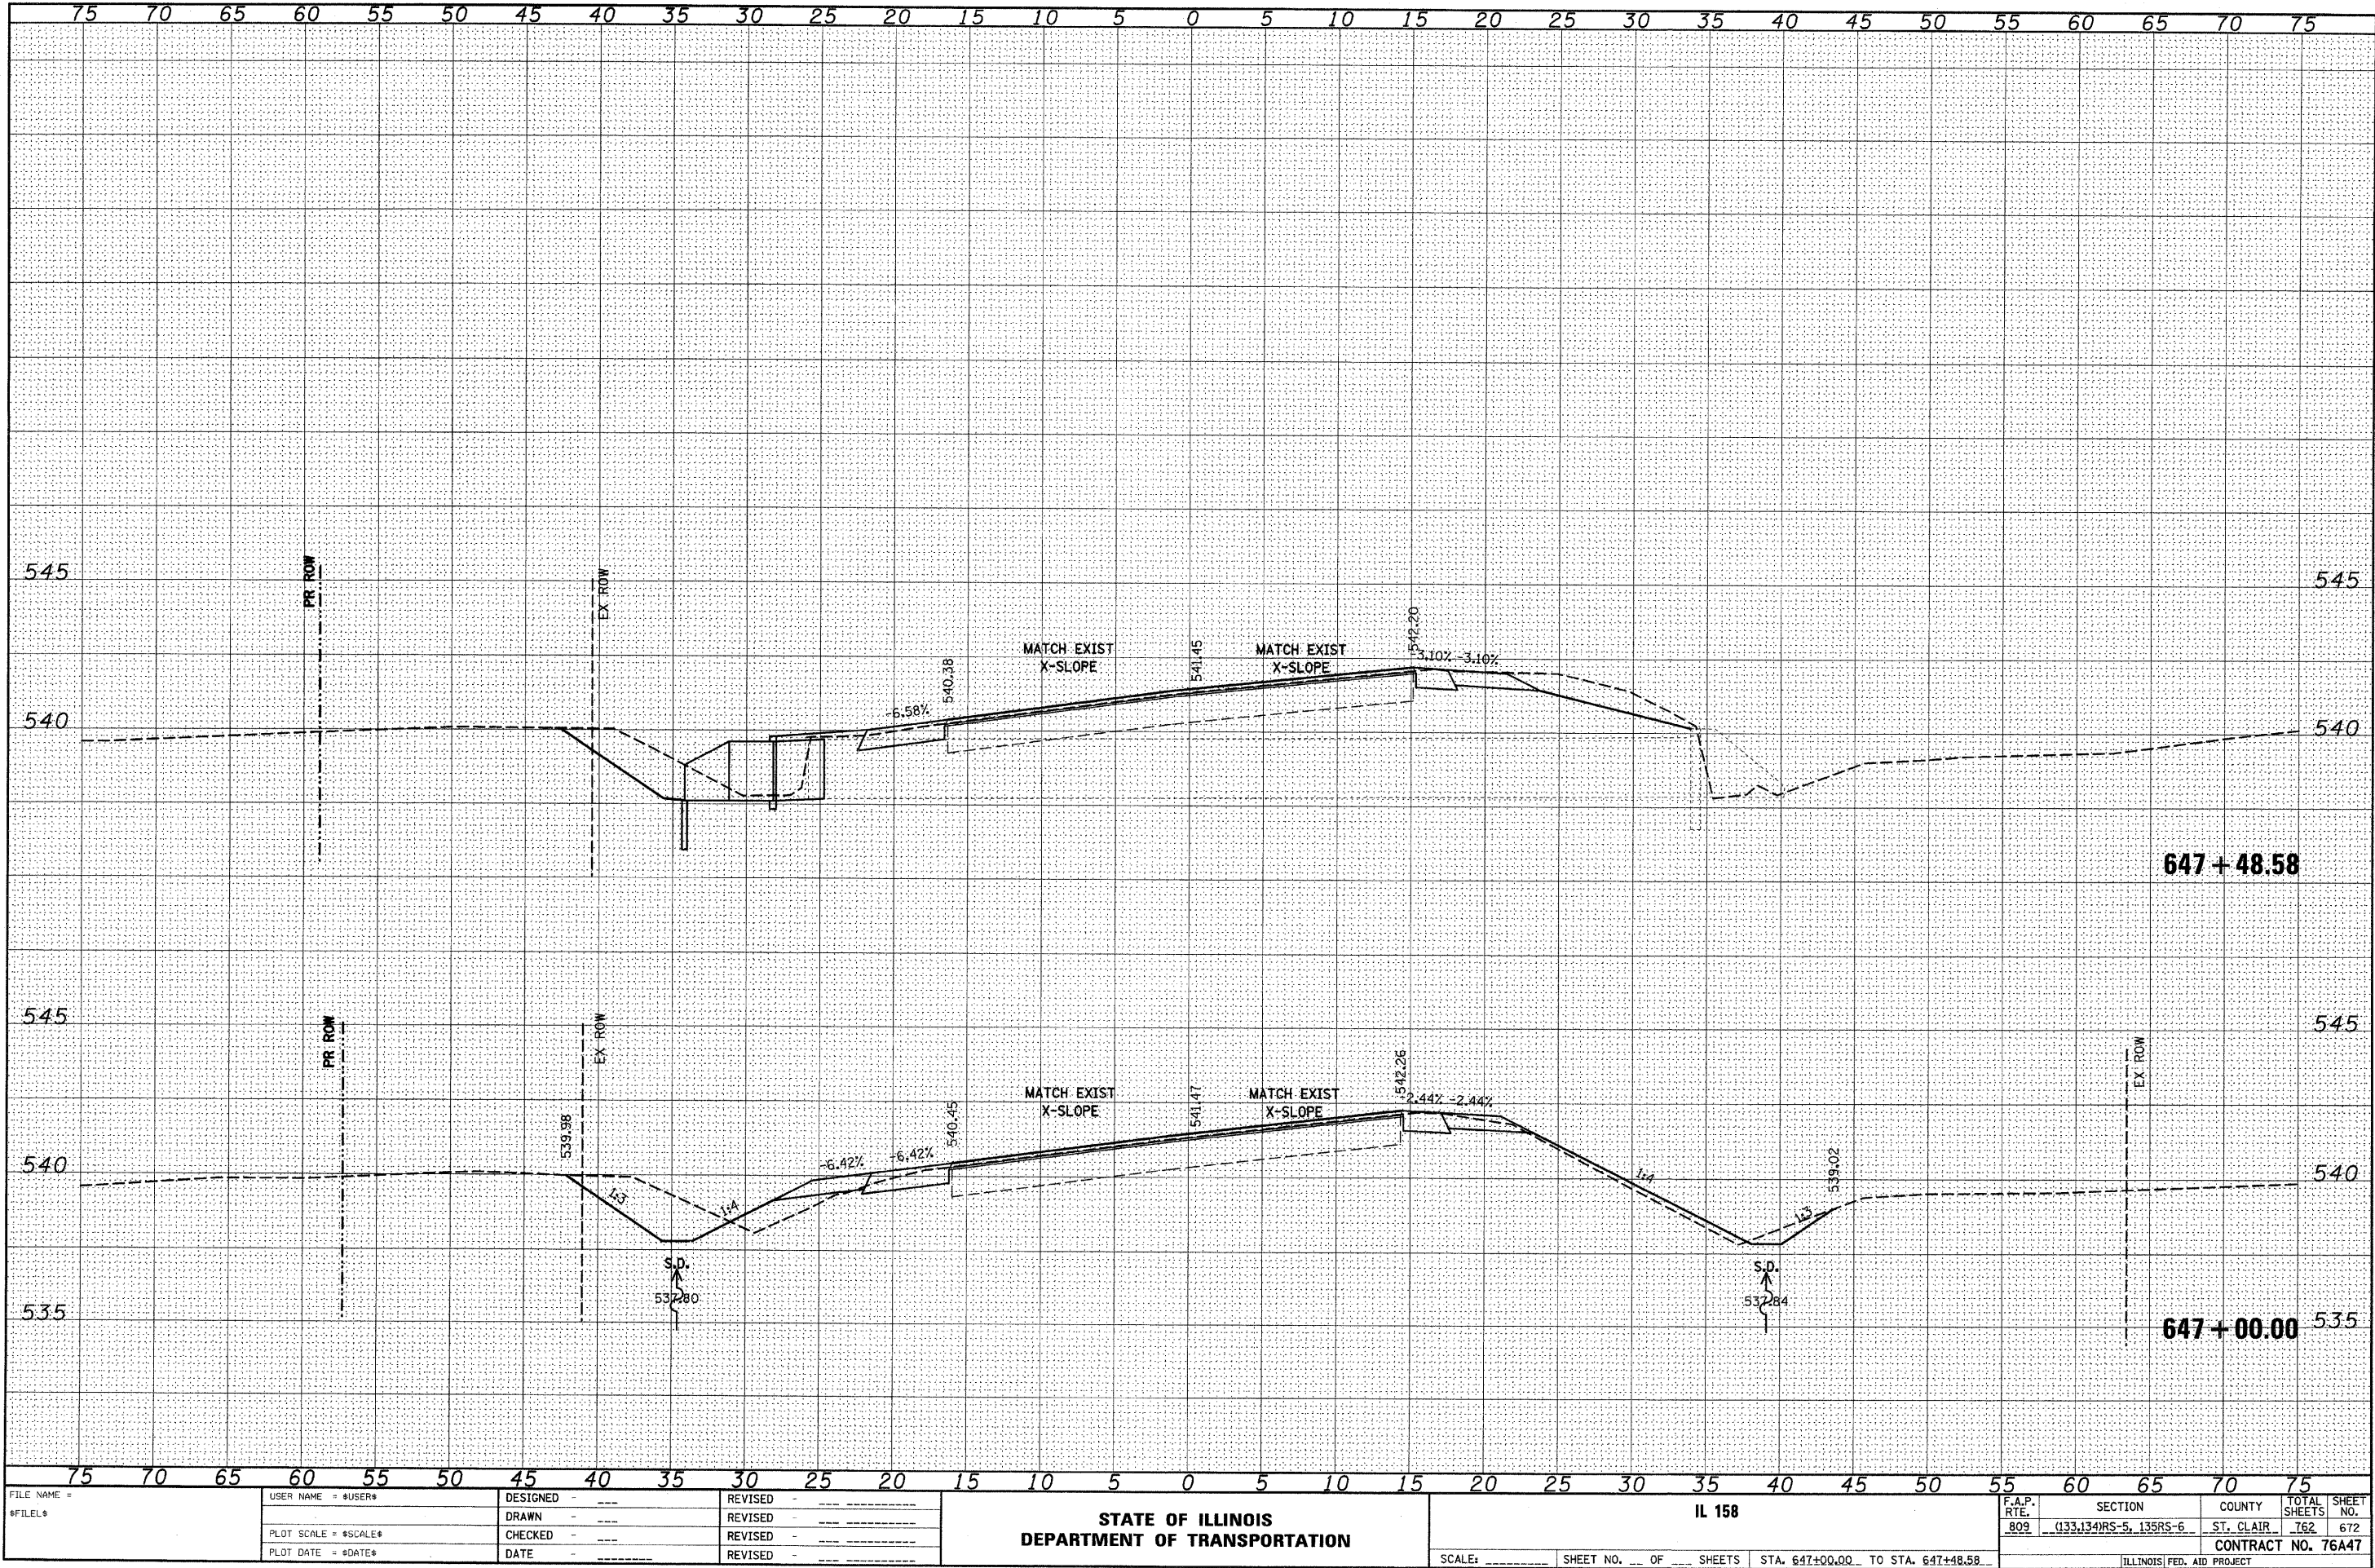

DATE	BY	SURVEYED	PLOTTED	NO.
		NO.	NO.	
		NO.	NO.	
		NO.	NO.	
		NO.	NO.	


DATE	BY	SURVEYED	PLOTTED	NO.
		NO.	NO.	
		NO.	NO.	
		NO.	NO.	
		NO.	NO.	

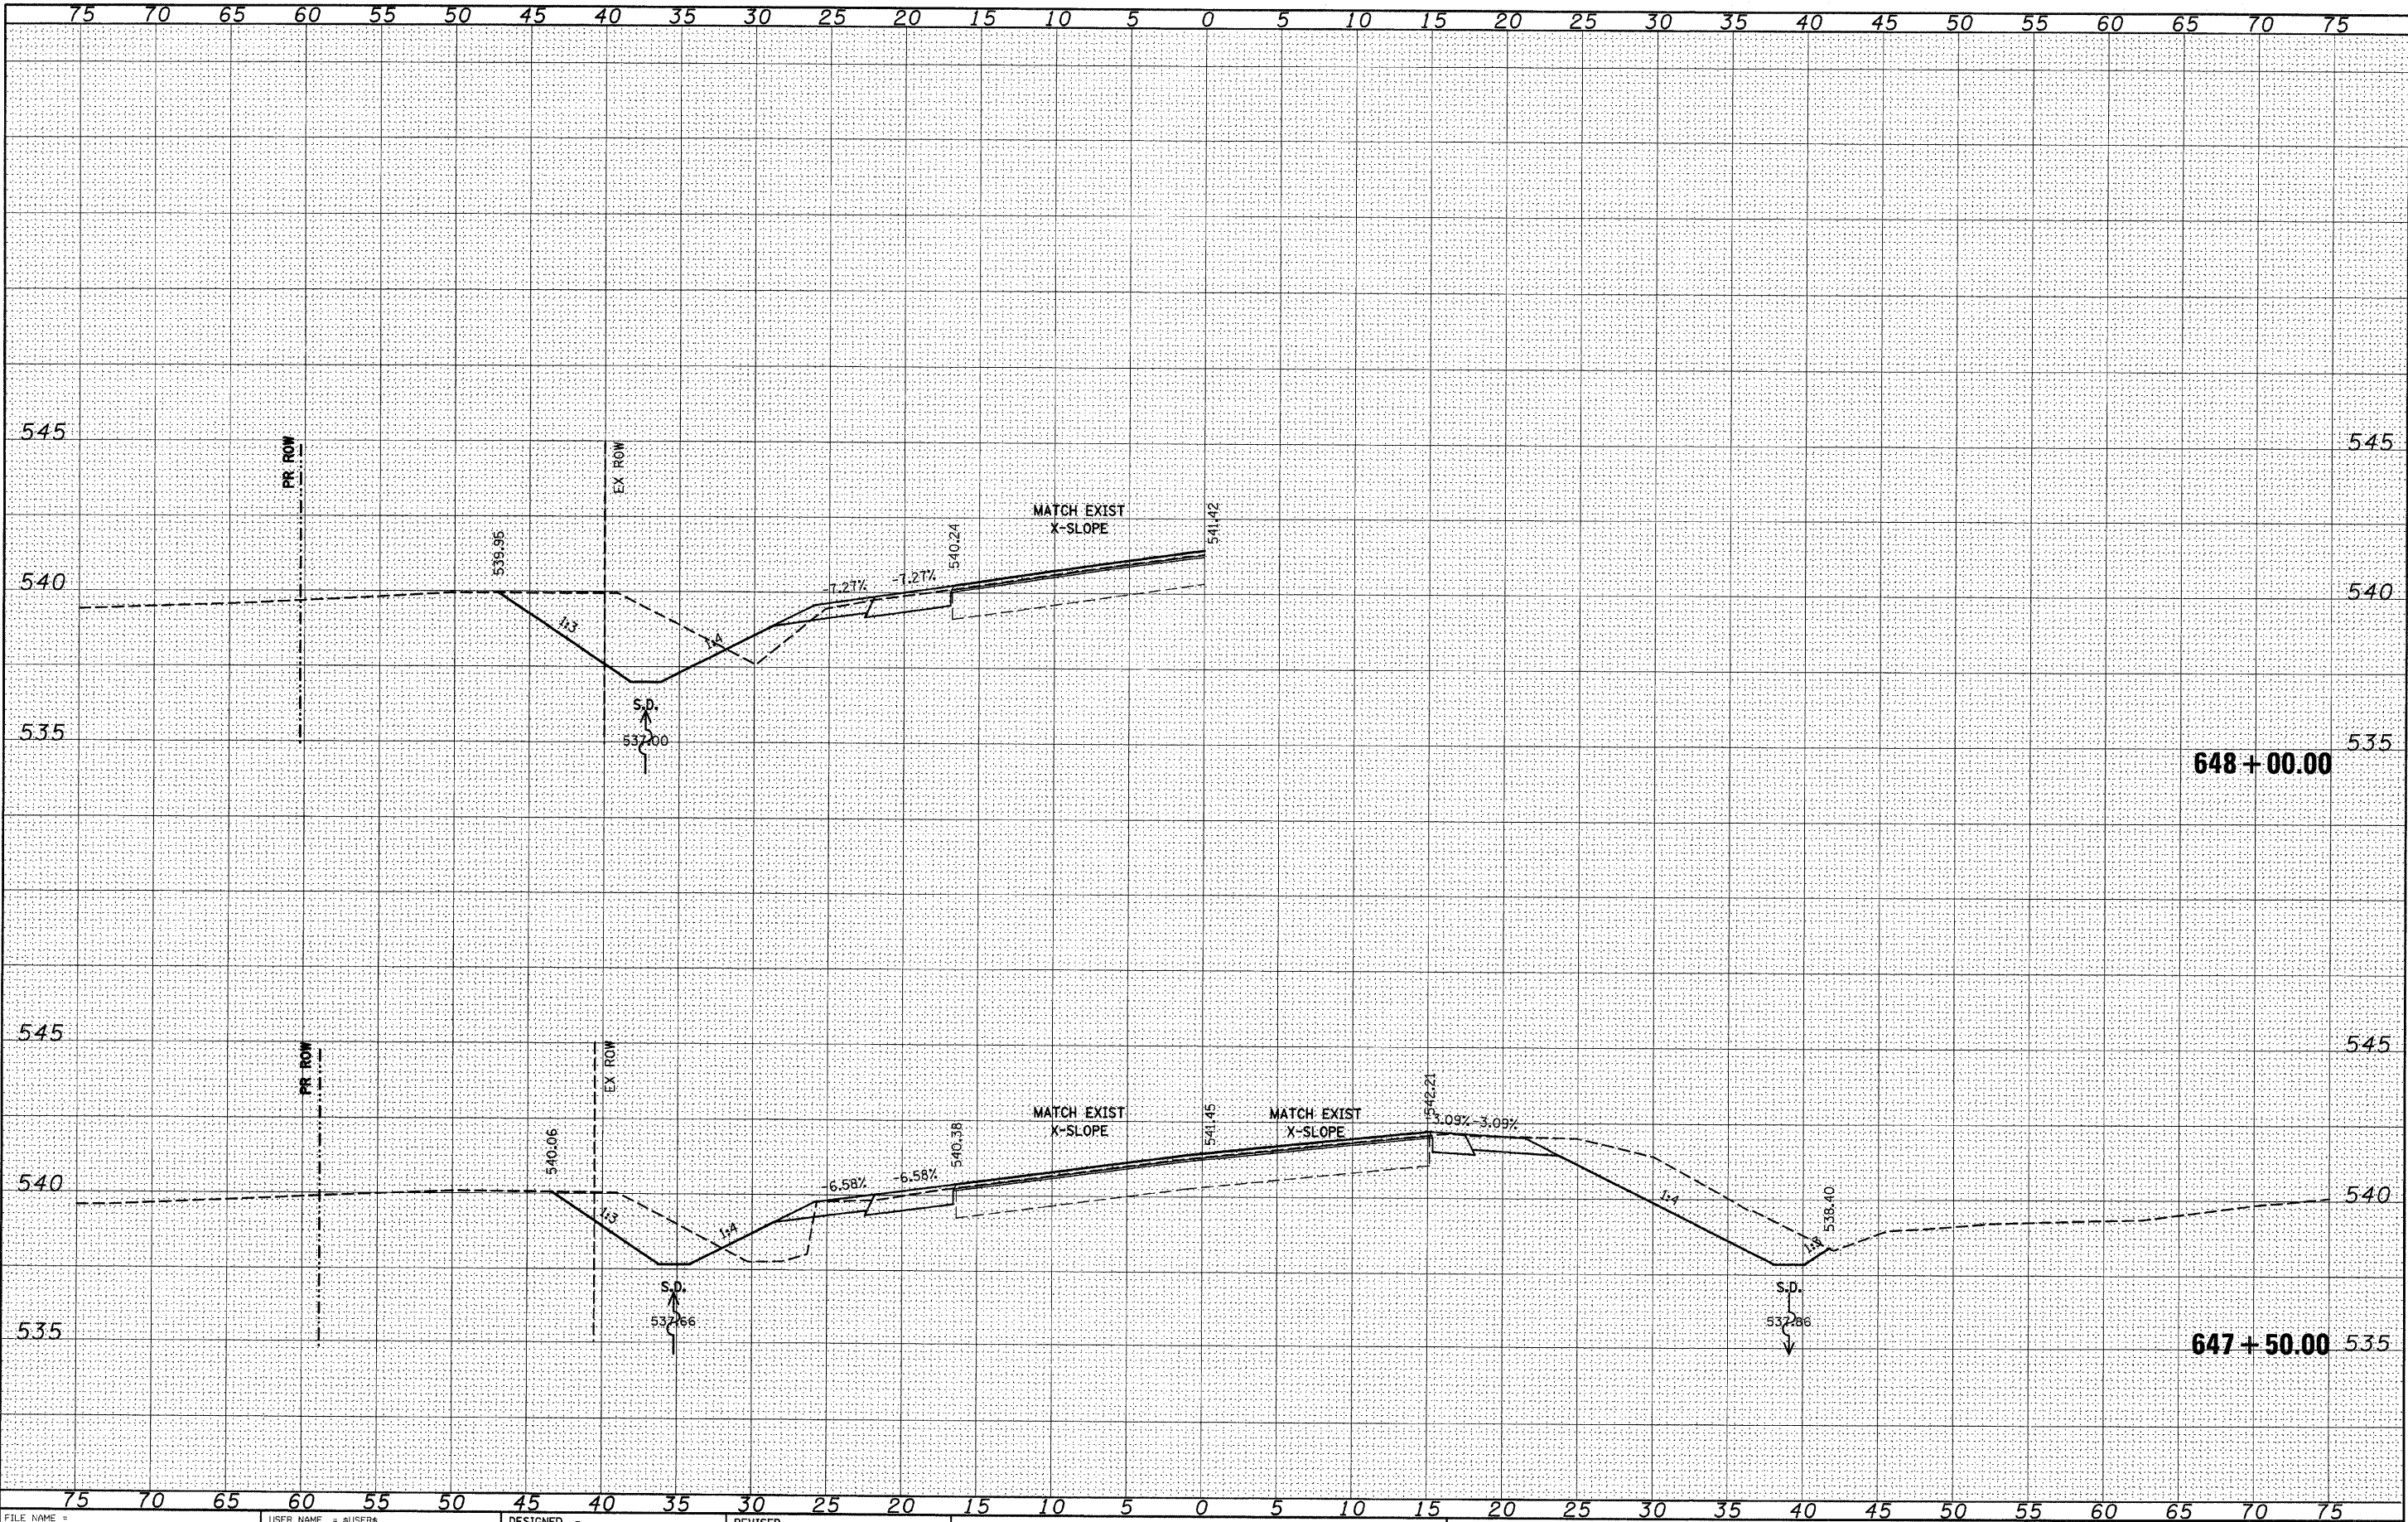

FILE NAME =	USER NAME = \$USER\$	DESIGNED -	REVISED -	STATE OF ILLINOIS DEPARTMENT OF TRANSPORTATION	IL 158	F.A.P. RTE. 809	SECTION (133,134)RS-5, 135RS-6	COUNTY ST. CLAIR	TOTAL SHEETS 762	SHEET NO. 673
\$FILEL\$		DRAWN -	REVISED -							
		CHECKED -	REVISED -							
		DATE -	REVISED -							
PLOT SCALE = \$SCALE\$				SCALE: _____		SHEET NO. ____ OF ____ SHEETS		STA. 647+50.00 TO STA. 648+00.00		CONTRACT NO. 76A47
PLOT DATE = \$DATE\$										ILLINOIS FED. AID PROJECT


FINAL	SURVEYED	BY	DATE
SURVEY	PLOTTED		
NOTE BOOK	TEMPLATE		
NO.	AREAS CHECKED		

ORIGINAL	SURVEYED	BY	DATE
SURVEY	PLOTTED		
NOTE BOOK	TEMPLATE		
NO.	AREAS CHECKED		

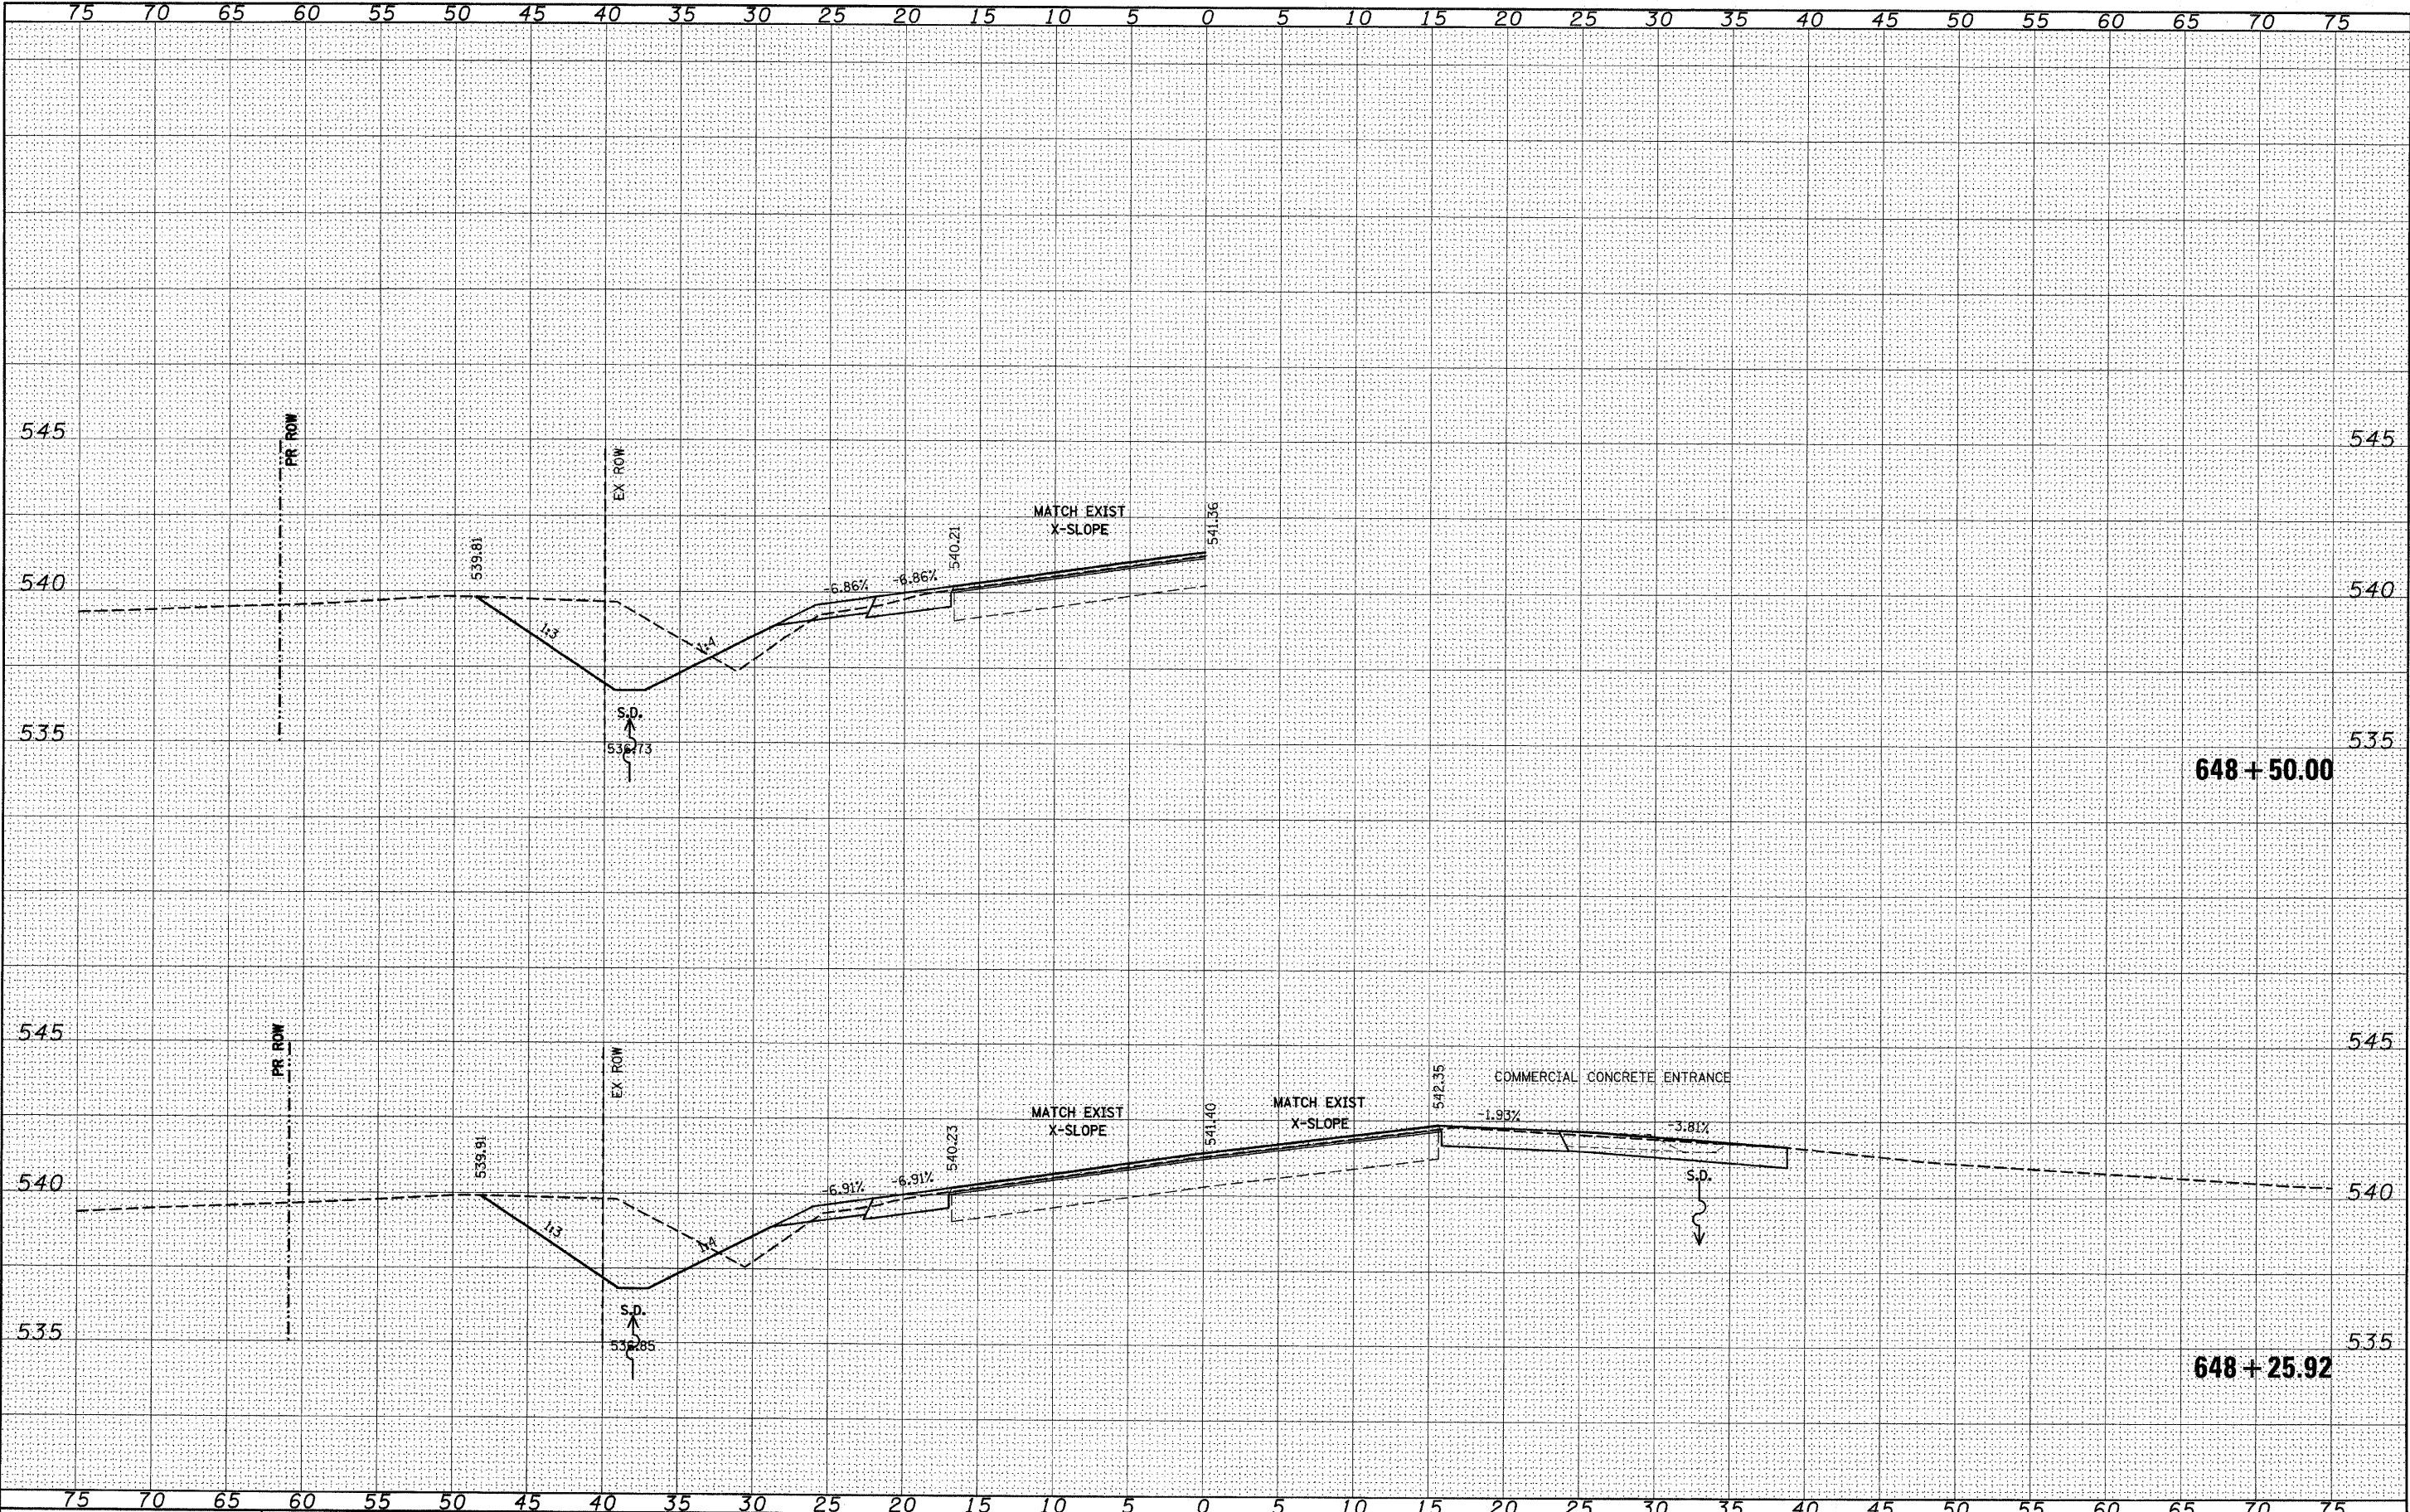


FILE NAME =	USER NAME = #USER#	DESIGNED -	REVISED -	STATE OF ILLINOIS DEPARTMENT OF TRANSPORTATION	IL 158	SCALE: _____ SHEET NO. ____ OF ____ SHEETS STA. 648+25.92 TO STA. 648+50.00	F.A.P. RTE. 809	SECTION (133,134)RS-5, 135RS-6	COUNTY ST. CLAIR	TOTAL SHEETS 762	SHEET NO. 674
#FILE#		DRAWN -	REVISED -								
		CHECKED -	REVISED -								
		DATE -	REVISED -								

ORIGINAL	SURVEYED _____ PLOTTED _____ TEMPLATE _____ AREAS _____ AREAS CHECKED _____	BY _____	DATE _____
NOTE BOOK			
NO. _____			

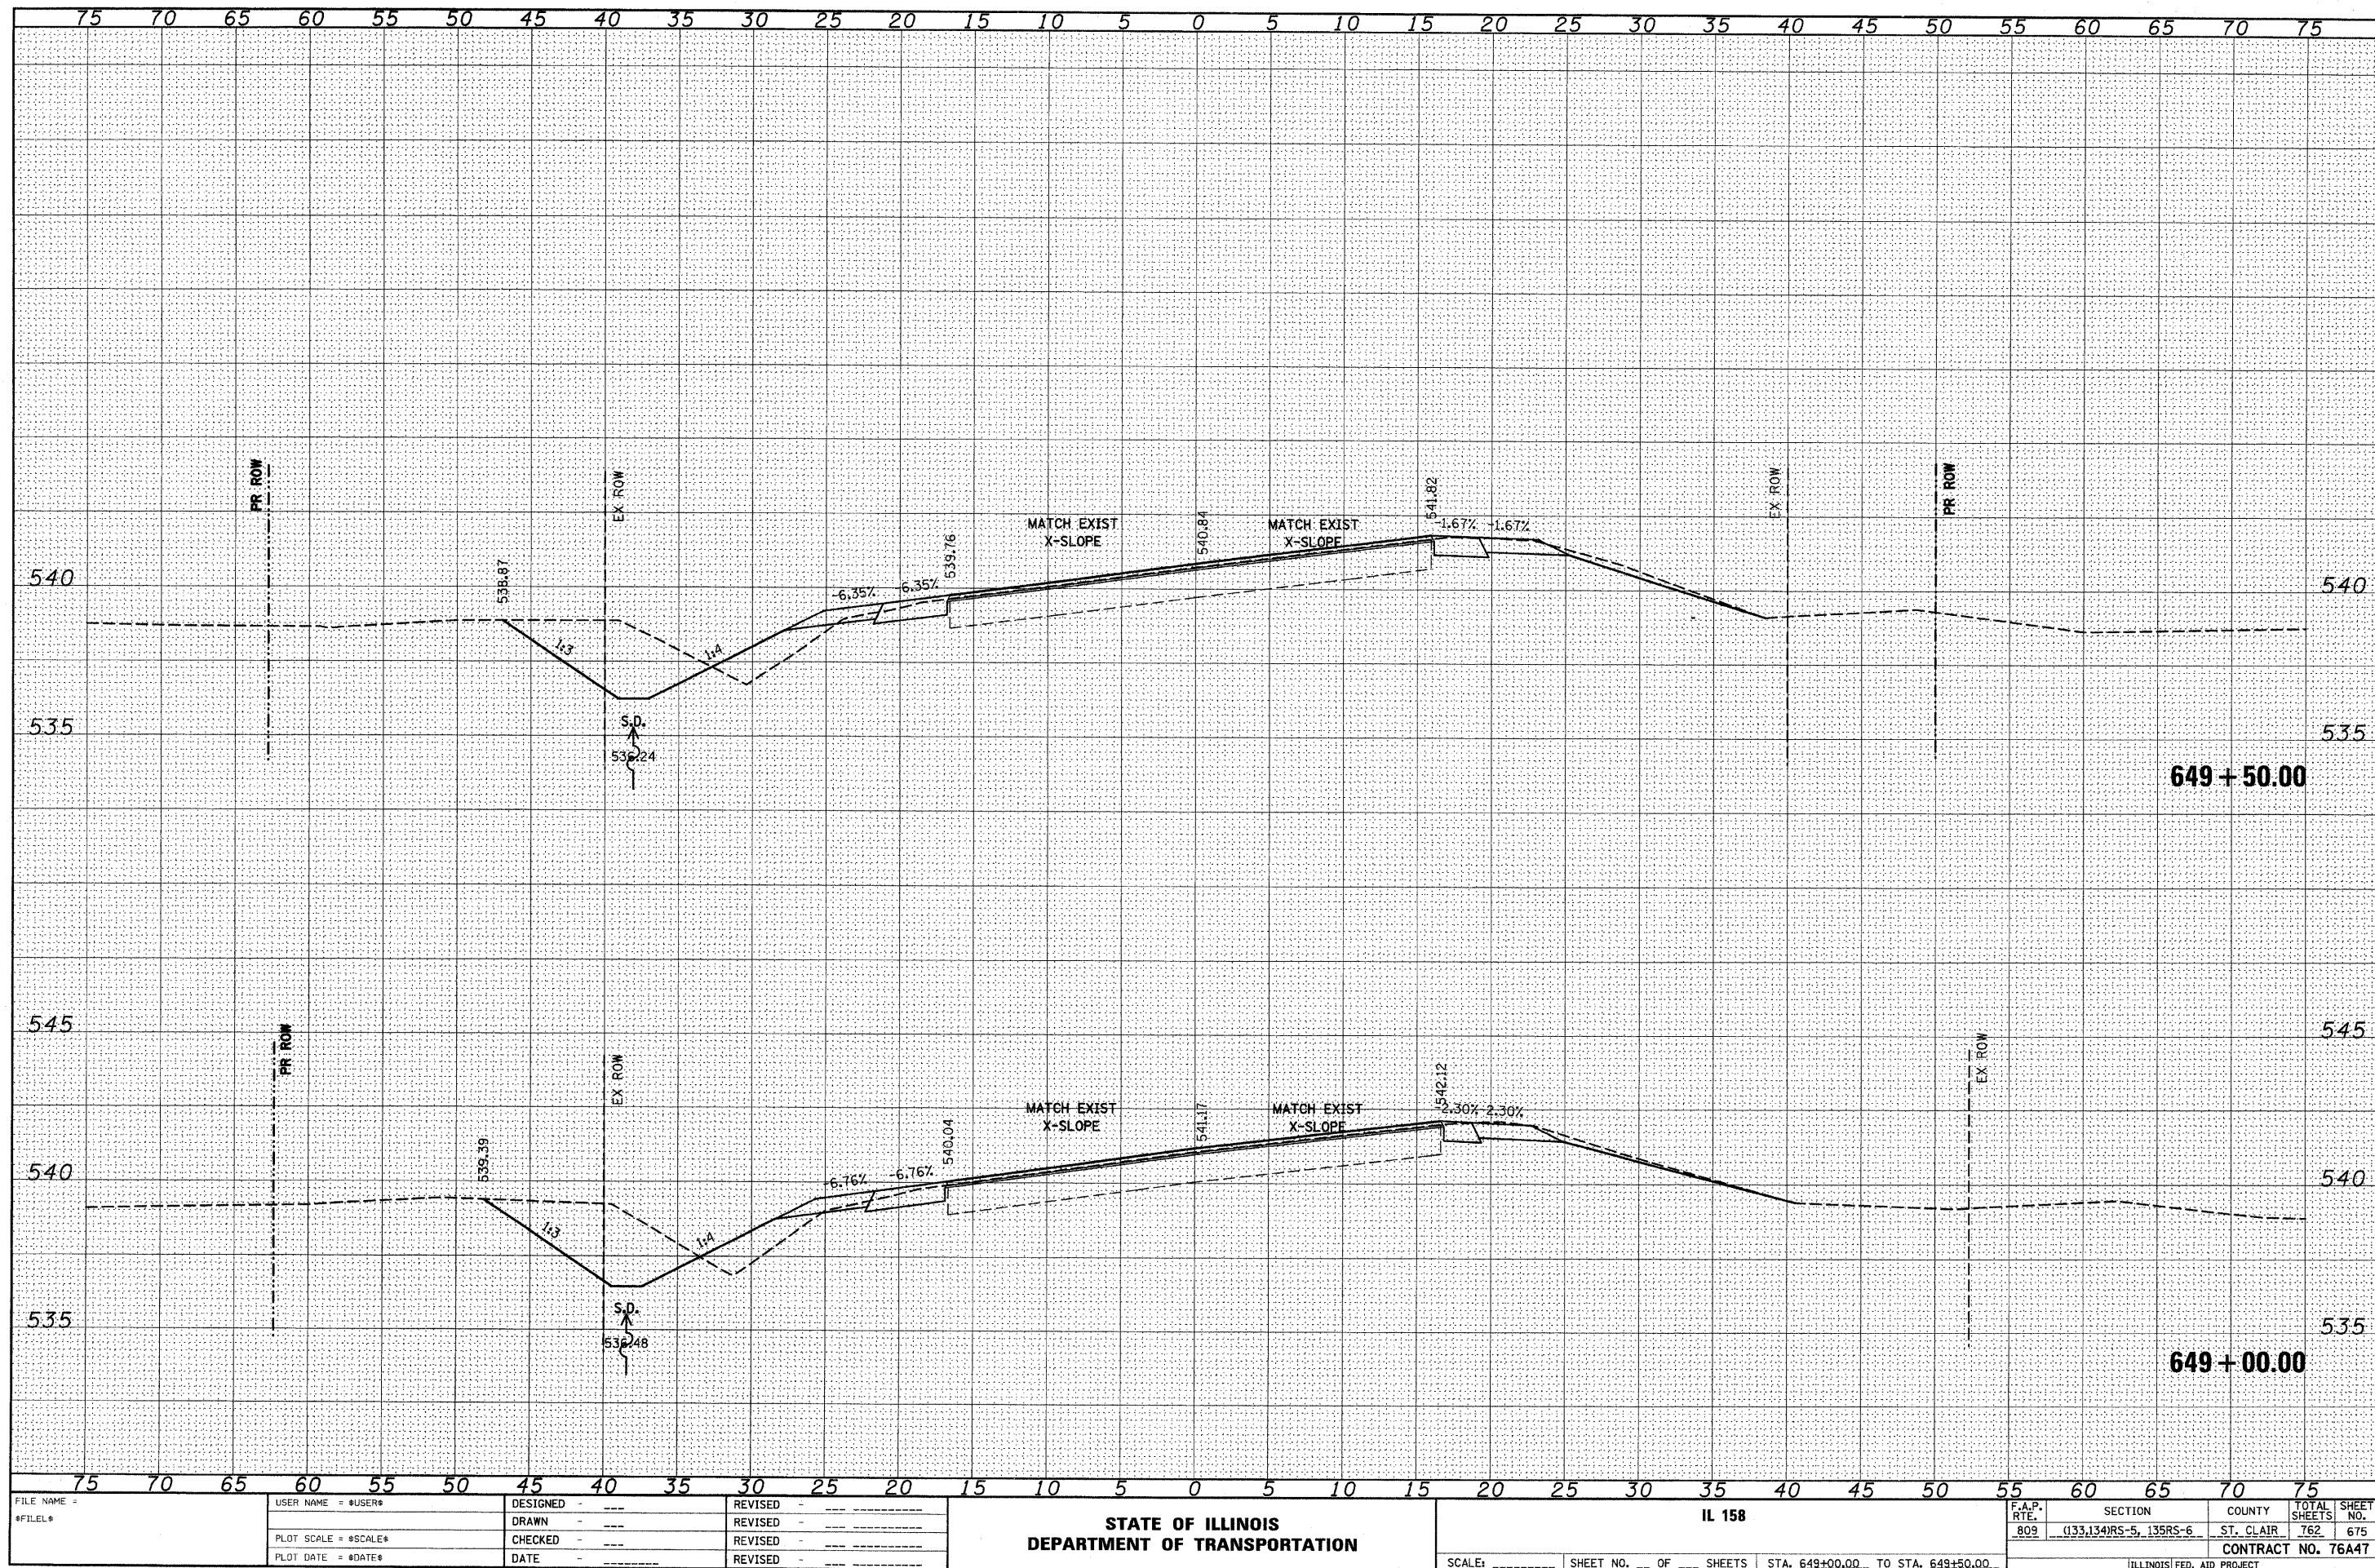


DATE	BY	SURVEYED	PLOTTED	NOTE BOOK	NO.

DATE	BY	SURVEYED	PLOTTED	NOTE BOOK	NO.

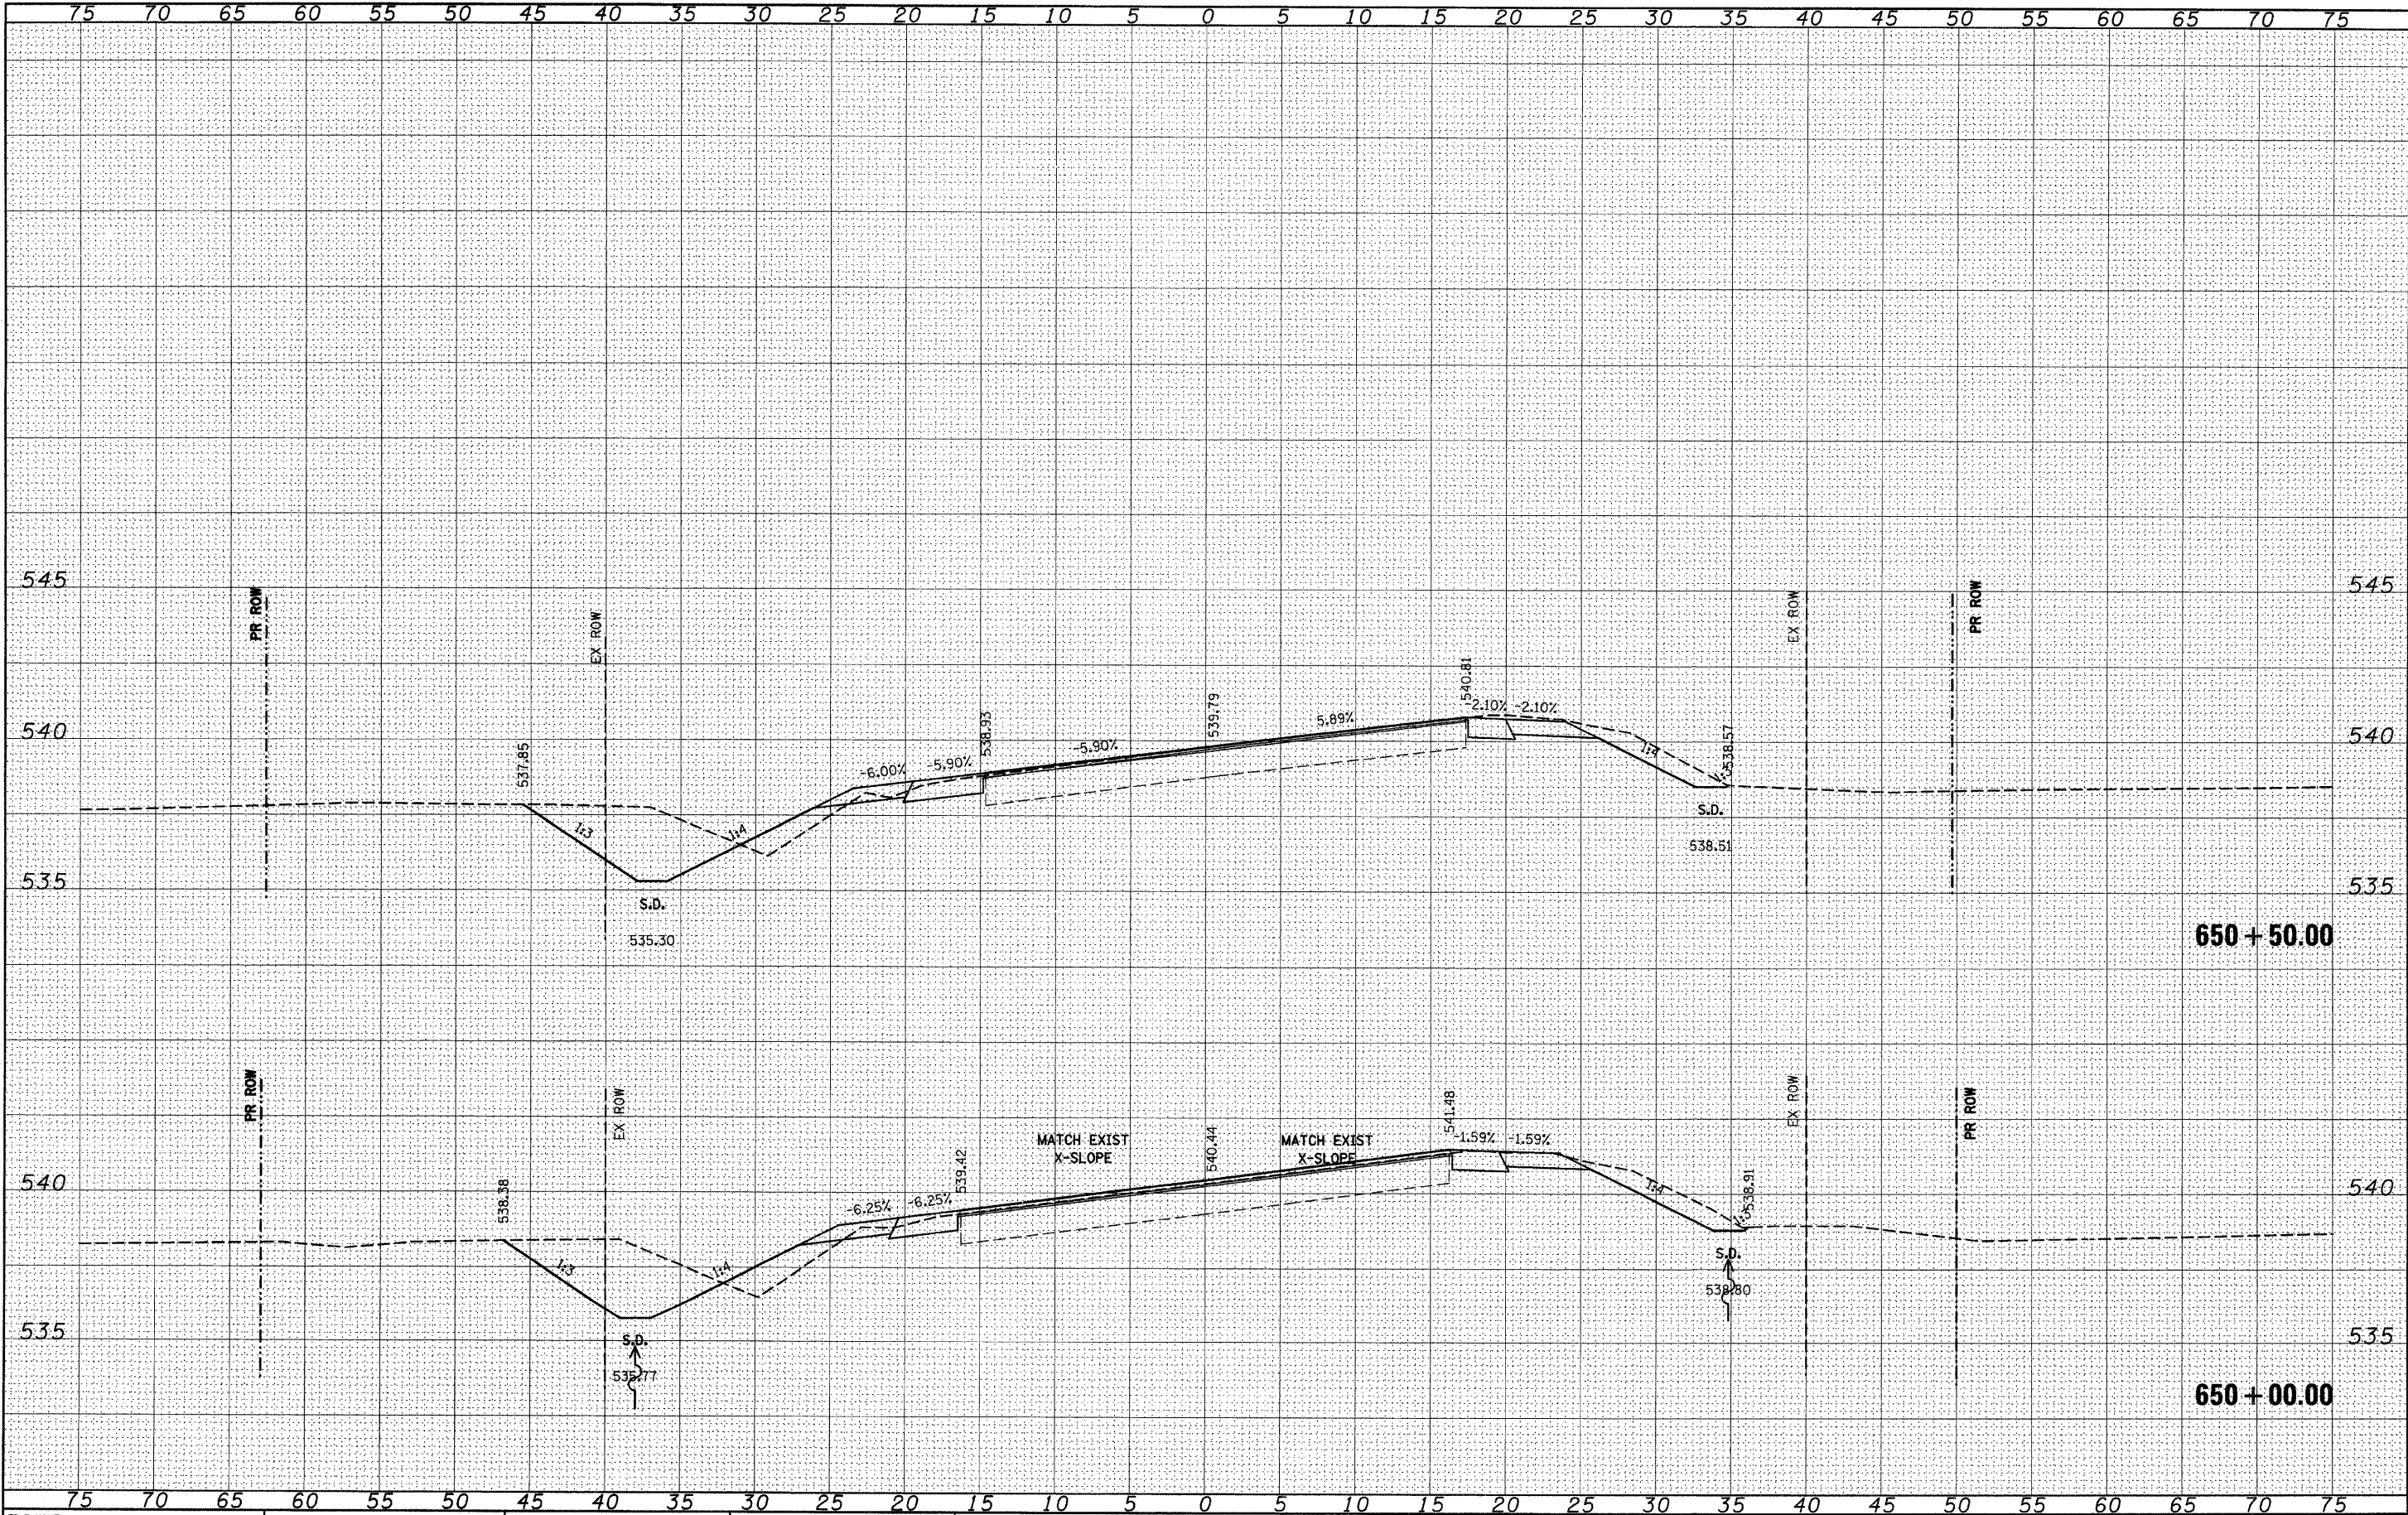


FILE NAME =	USER NAME = #USER#	DESIGNED -	REVISED -	STATE OF ILLINOIS DEPARTMENT OF TRANSPORTATION	IL 158	SCALE: _____ SHEET NO. ____ OF ____ SHEETS STA. 650+00.00 TO STA. 650+50.00	F.A.P. RTE. 809	SECTION (133,134)RS-5, 135RS-6	COUNTY ST. CLAIR	TOTAL SHEETS 762	SHEET NO. 676
#FILE#		DRAWN -	REVISED -								
		CHECKED -	REVISED -								
		DATE -	REVISED -								

ORIGINAL SURVEY	SURVEYED	BY	DATE
	PLOTTED TEMPLATE AREAS AREAS CHECKED		
NOTE BOOK			
NO. _____			

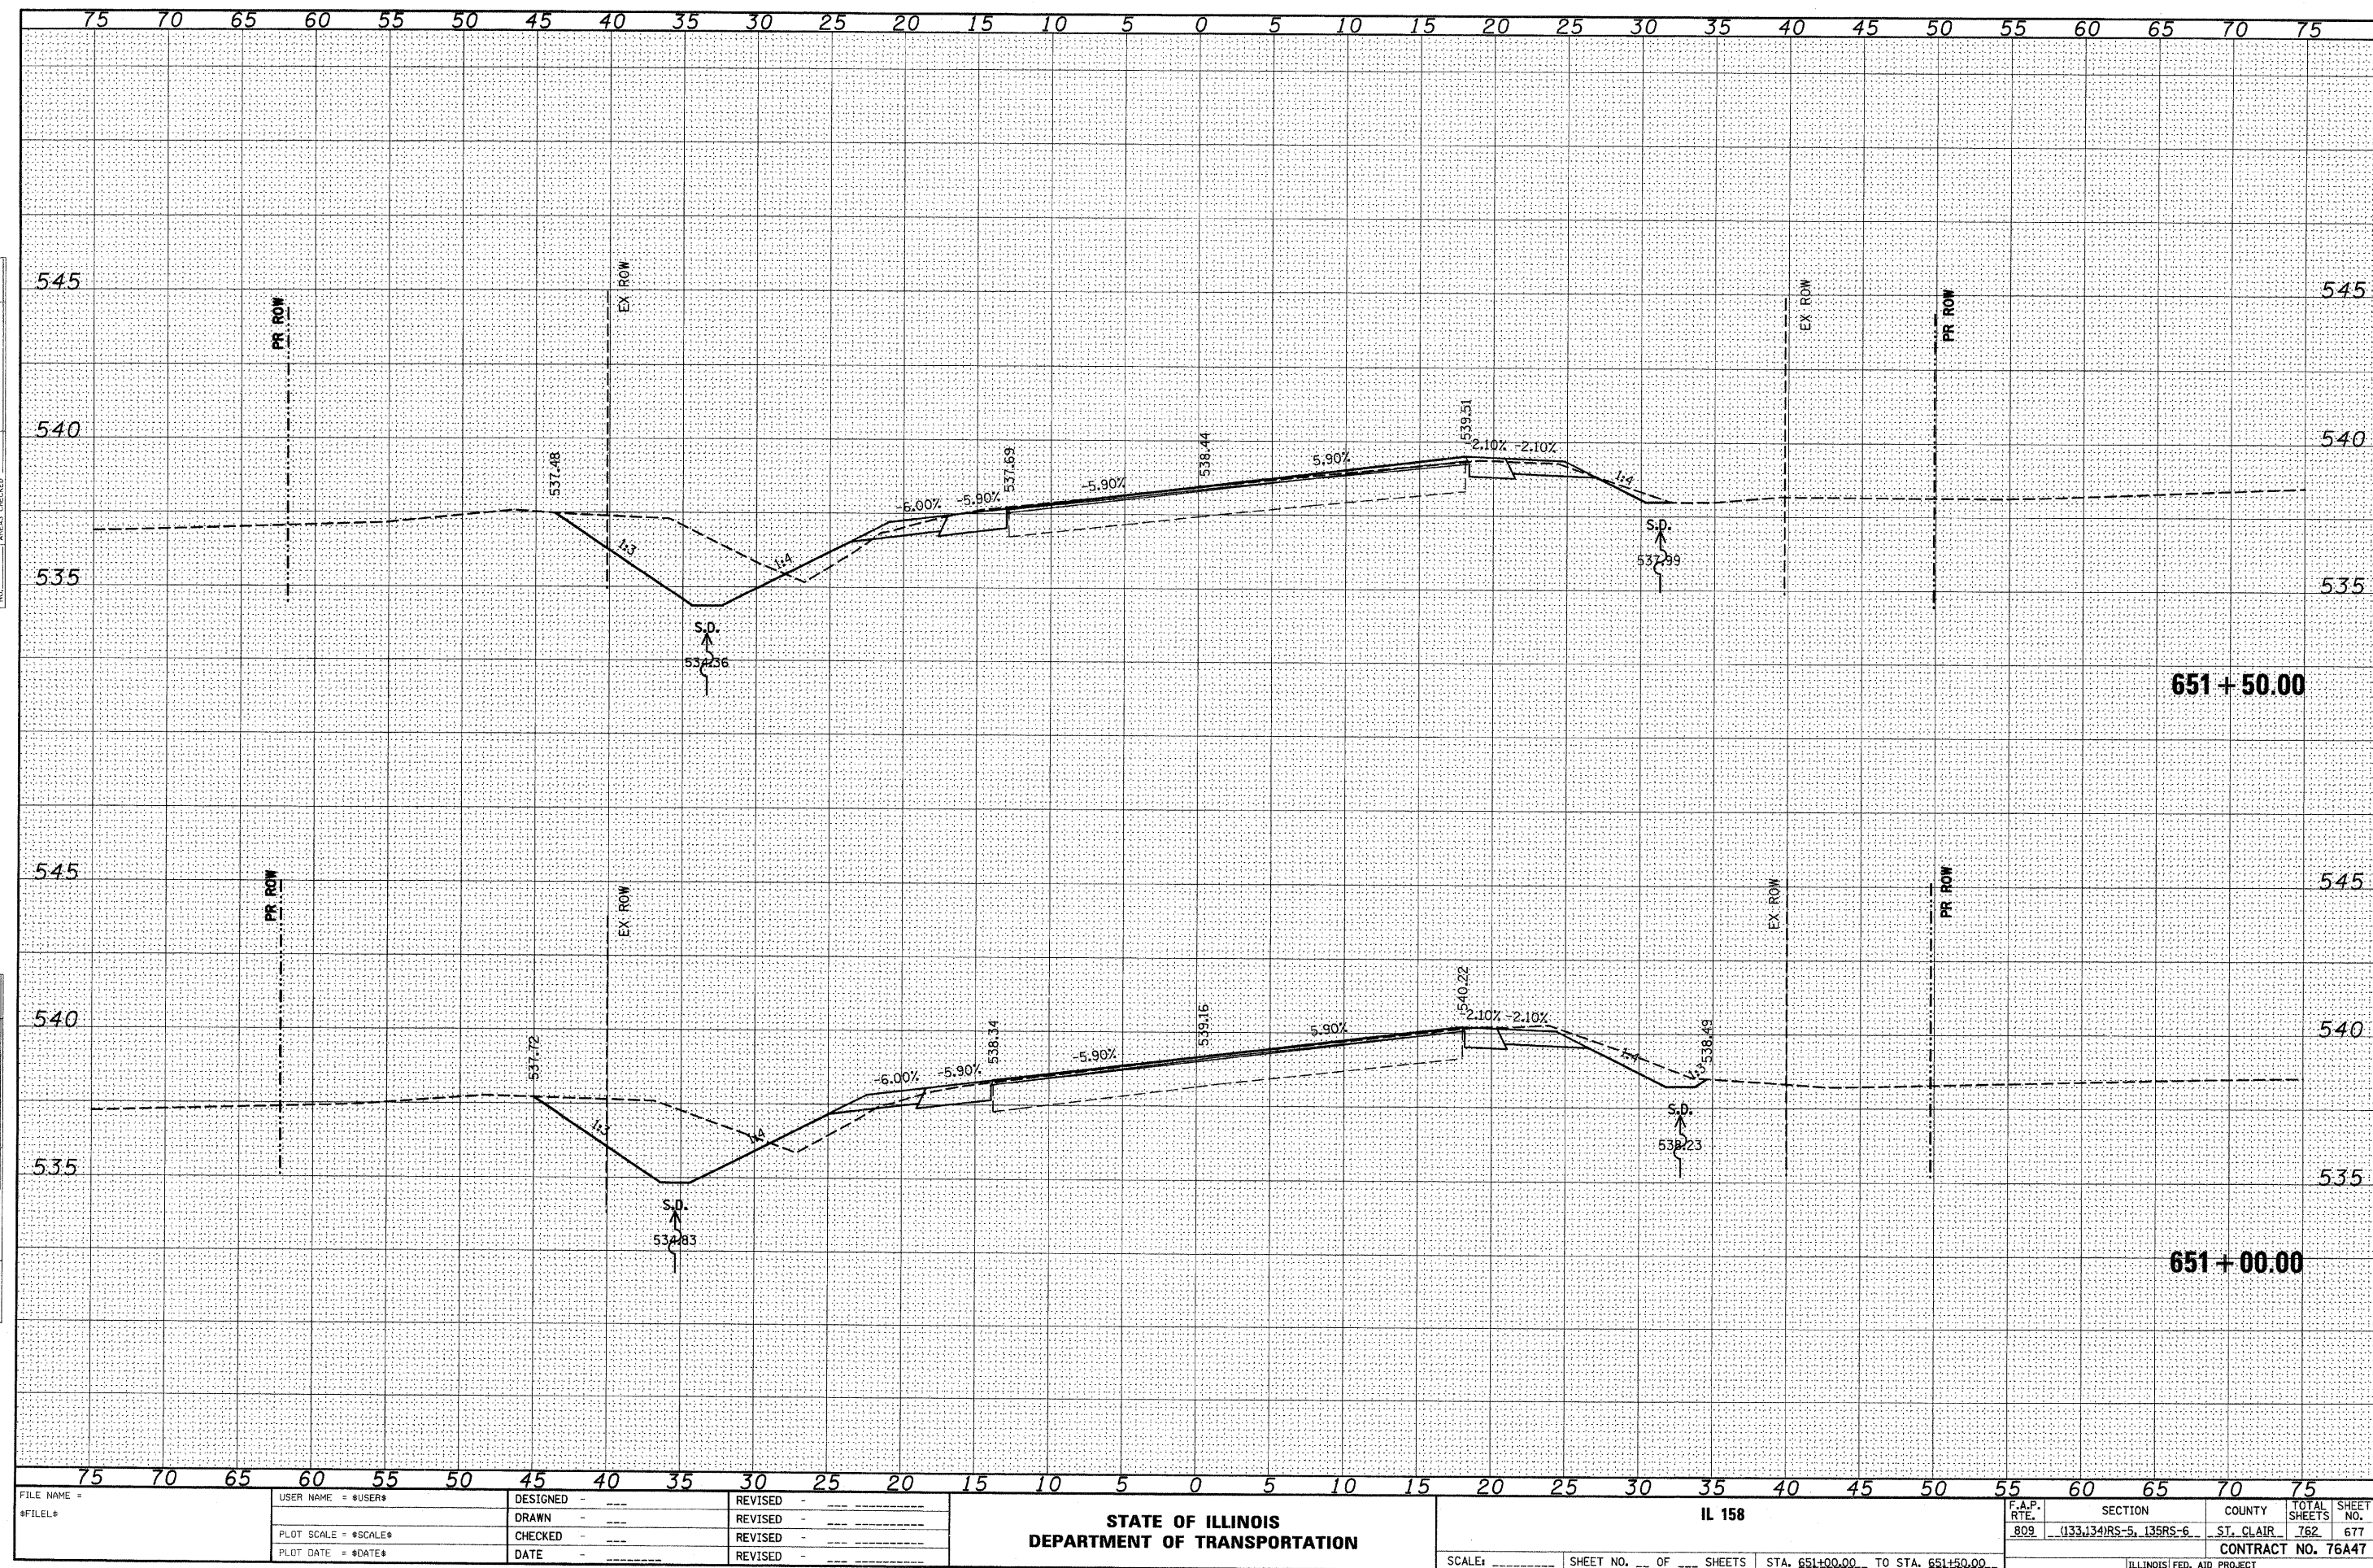


ORIGINAL			
SURVEY	SURVEYED	BY	DATE
NOTE BOOK	PLOTTED		
	TEMPLATE		
	AREAS		
NO.	AREAS CHECKED		

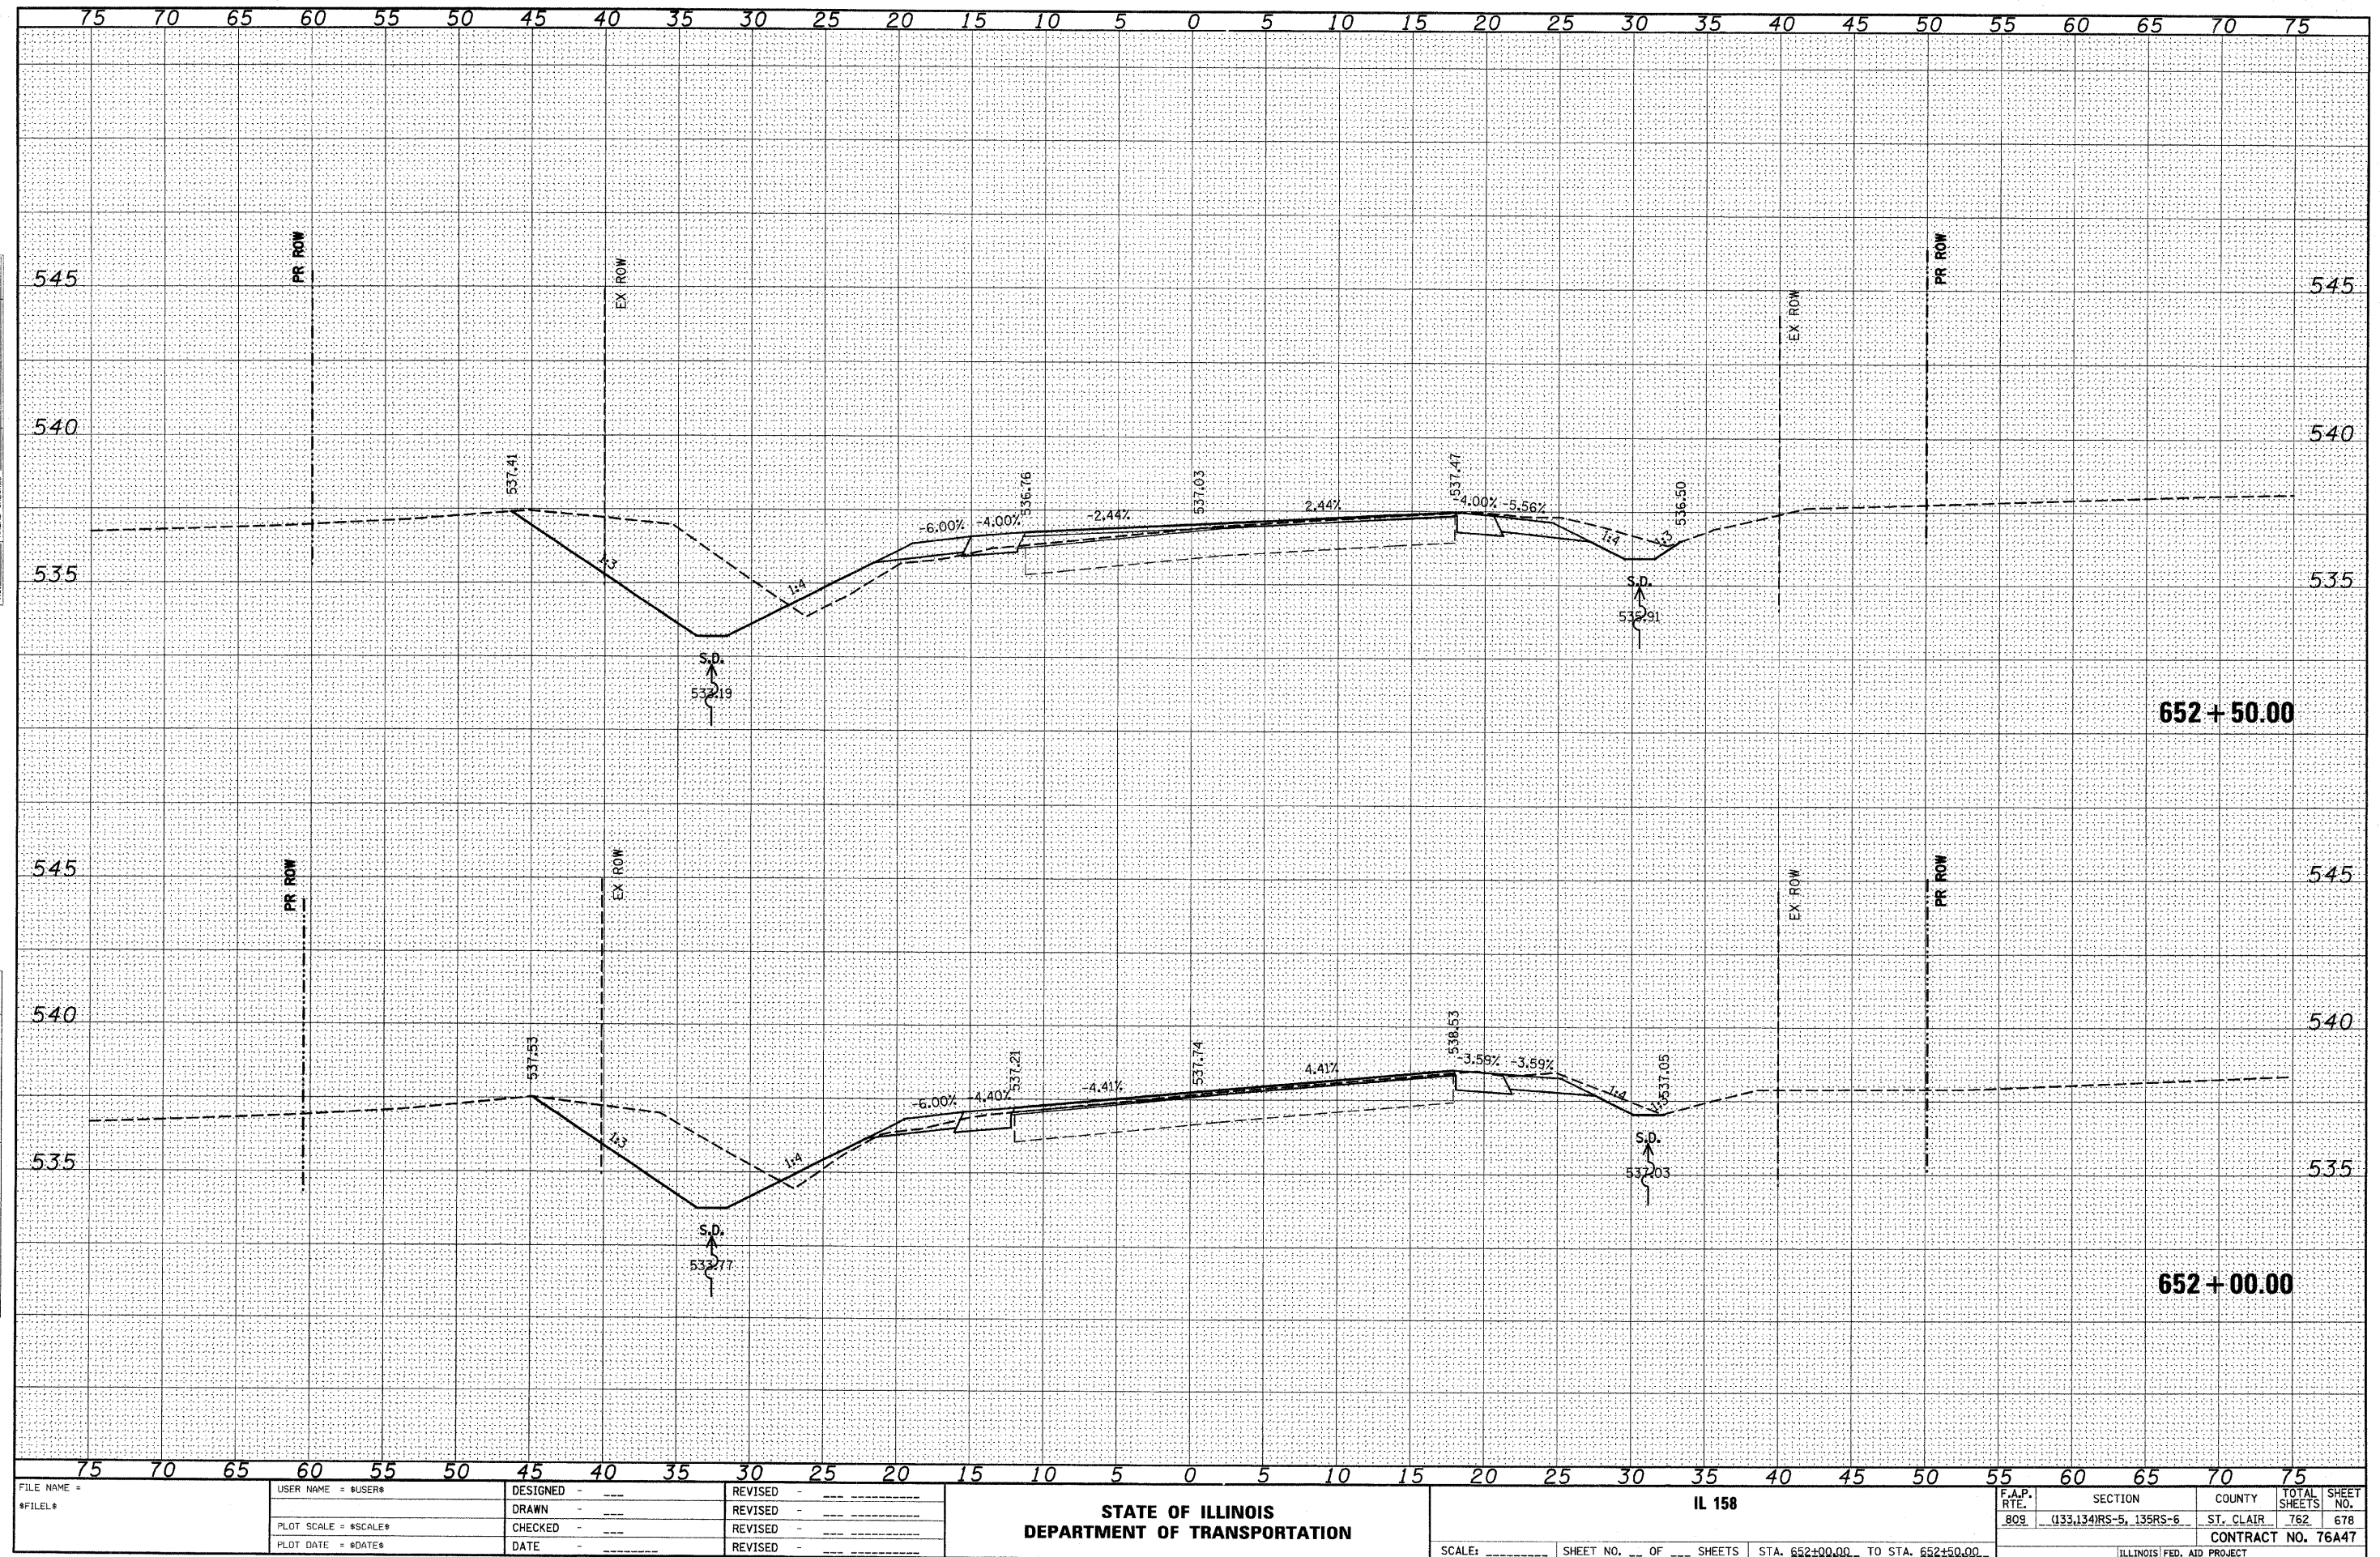

FINAL	SURVEYED	BY	DATE
SURVEY	PLOTTED		
NOTE BOOK	TEMPLATE		
NO.	AREAS CHECKED		

ORIGINAL	SURVEYED	BY	DATE
SURVEY	PLOTTED		
NOTE BOOK	TEMPLATE		
NO.	AREAS CHECKED		

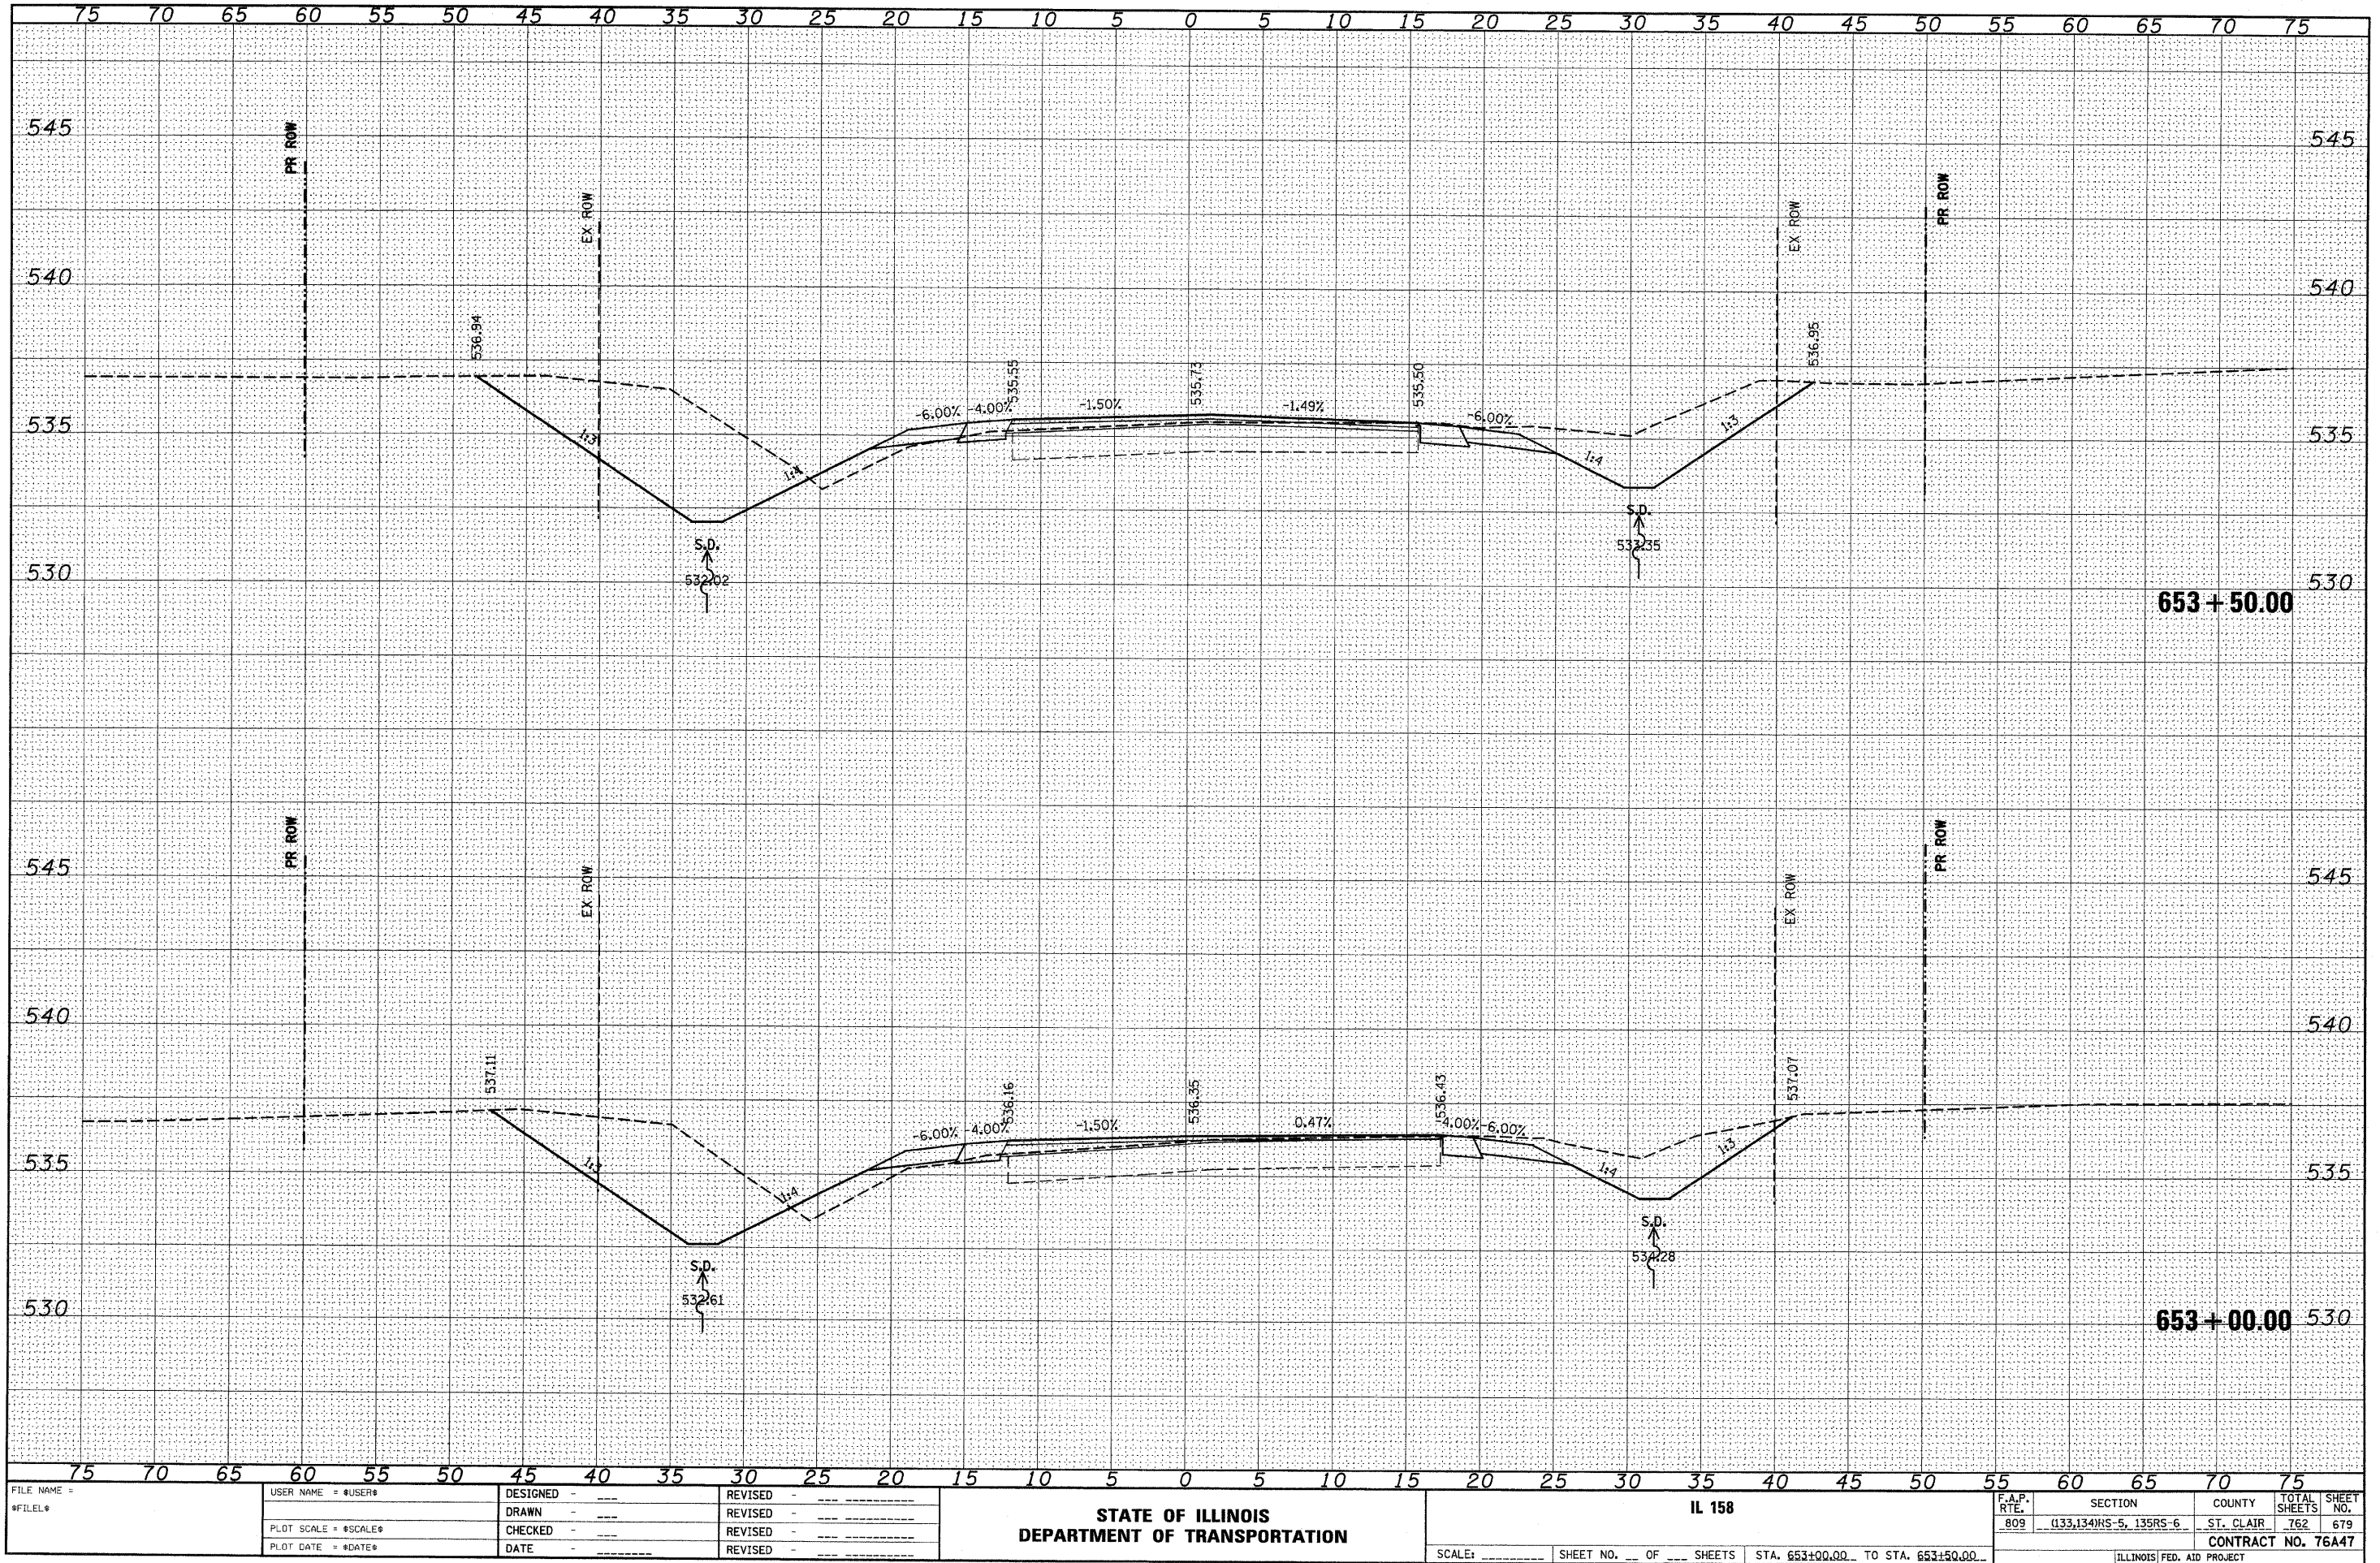

STATE OF ILLINOIS
DEPARTMENT OF TRANSPORTATION


IL 158

F.A.P. RTE.	SECTION	COUNTY	TOTAL SHEETS	SHEET NO.
809	(133,134)HS-5, 135RS-6	ST. CLAIR	762	679
CONTRACT NO. 76A47				

ILLINOIS FED. AID PROJECT


FINAL	DATE
SURVEY	BY
NOTED	
BOOK	
NO.	

ORIGINAL	DATE
SURVEY	BY
NOTED	
BOOK	
NO.	

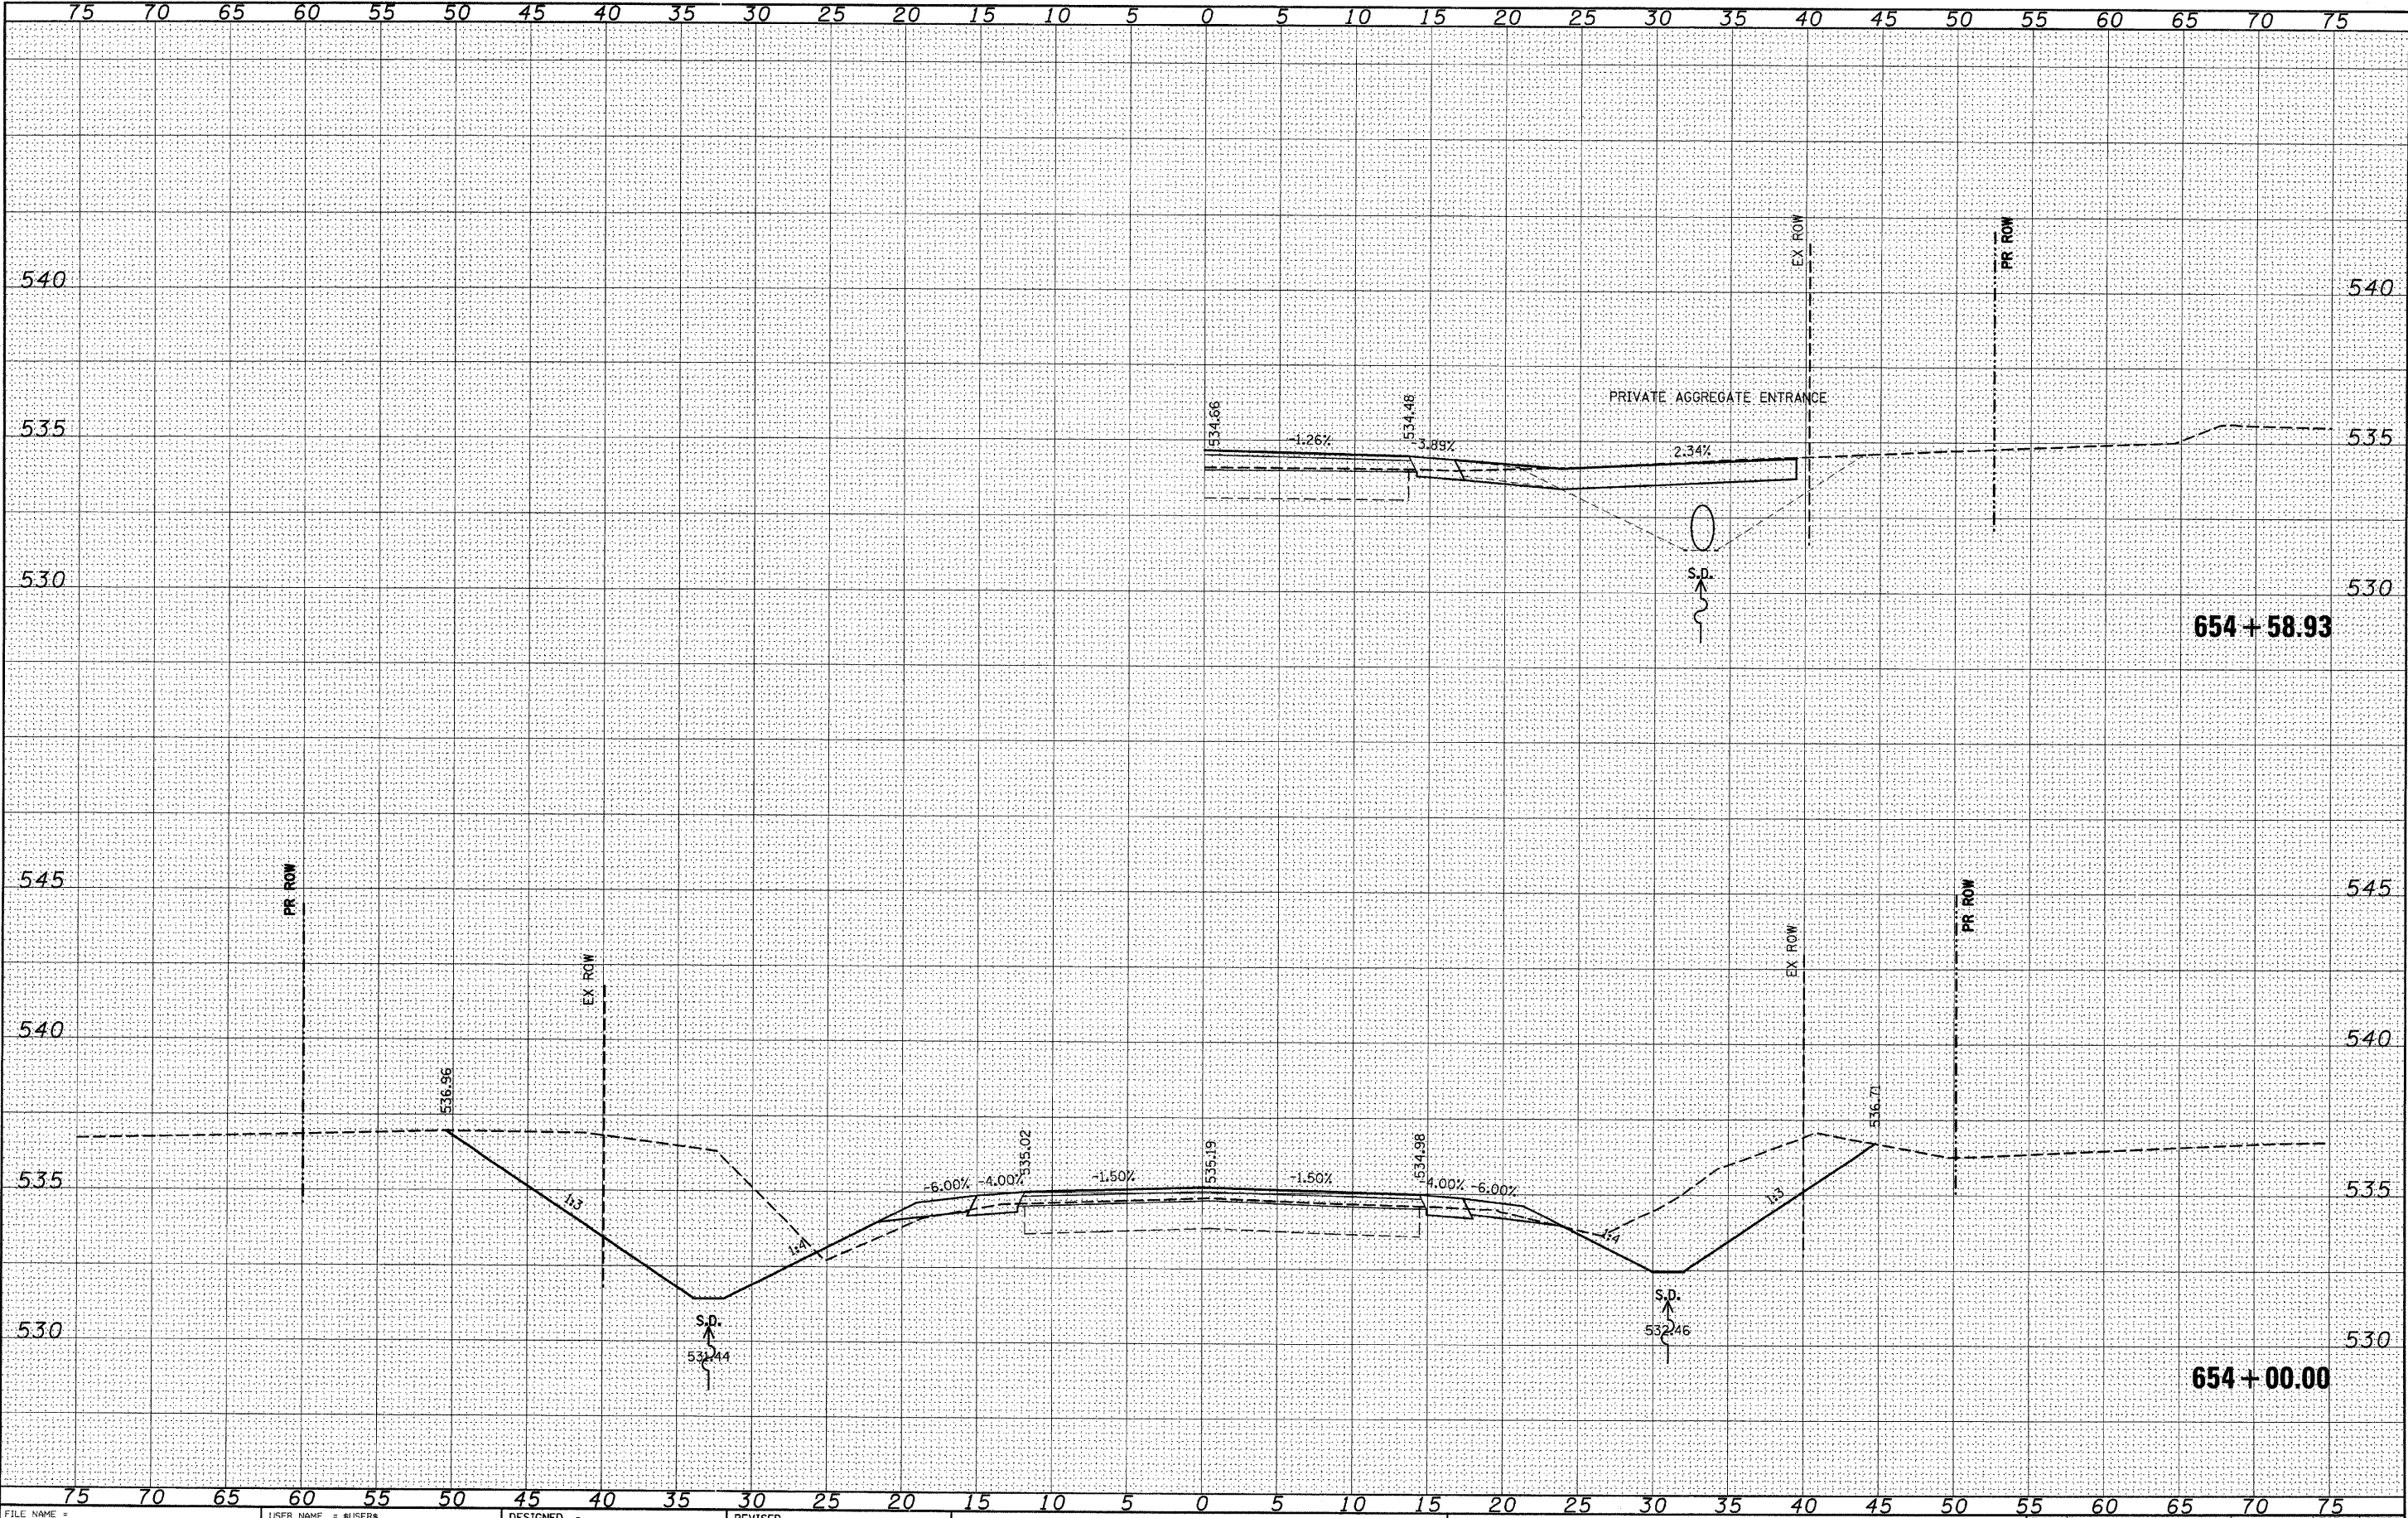


FILE NAME =	USER NAME = #USER#	DESIGNED -	REVISED -	STATE OF ILLINOIS DEPARTMENT OF TRANSPORTATION		IL 158		F.A.P. RTE. 809	SECTION 133,134RS-5, 135RS-6	COUNTY ST. CLAIR	TOTAL SHEETS 762	SHEET NO. 680	
#FILE#		DRAWN -	REVISED -					CONTRACT NO. 76A47		ILLINOIS FED. AID PROJECT			
PLOT SCALE = #SCALE#		CHECKED -	REVISED -					SCALE: _____		SHEET NO. ____ OF ____ SHEETS		STA. 654+00.00 TO STA. 654+58.93	
PLOT DATE = #DATE#		DATE -	REVISED -										

ORIGINAL					
SURVEY	SURVEYED	BY	DATE		
NOTE BOOK	PLOTTED				
	TEMPLATE				
	AREAS				
NO. _____	AREAS CHECKED				

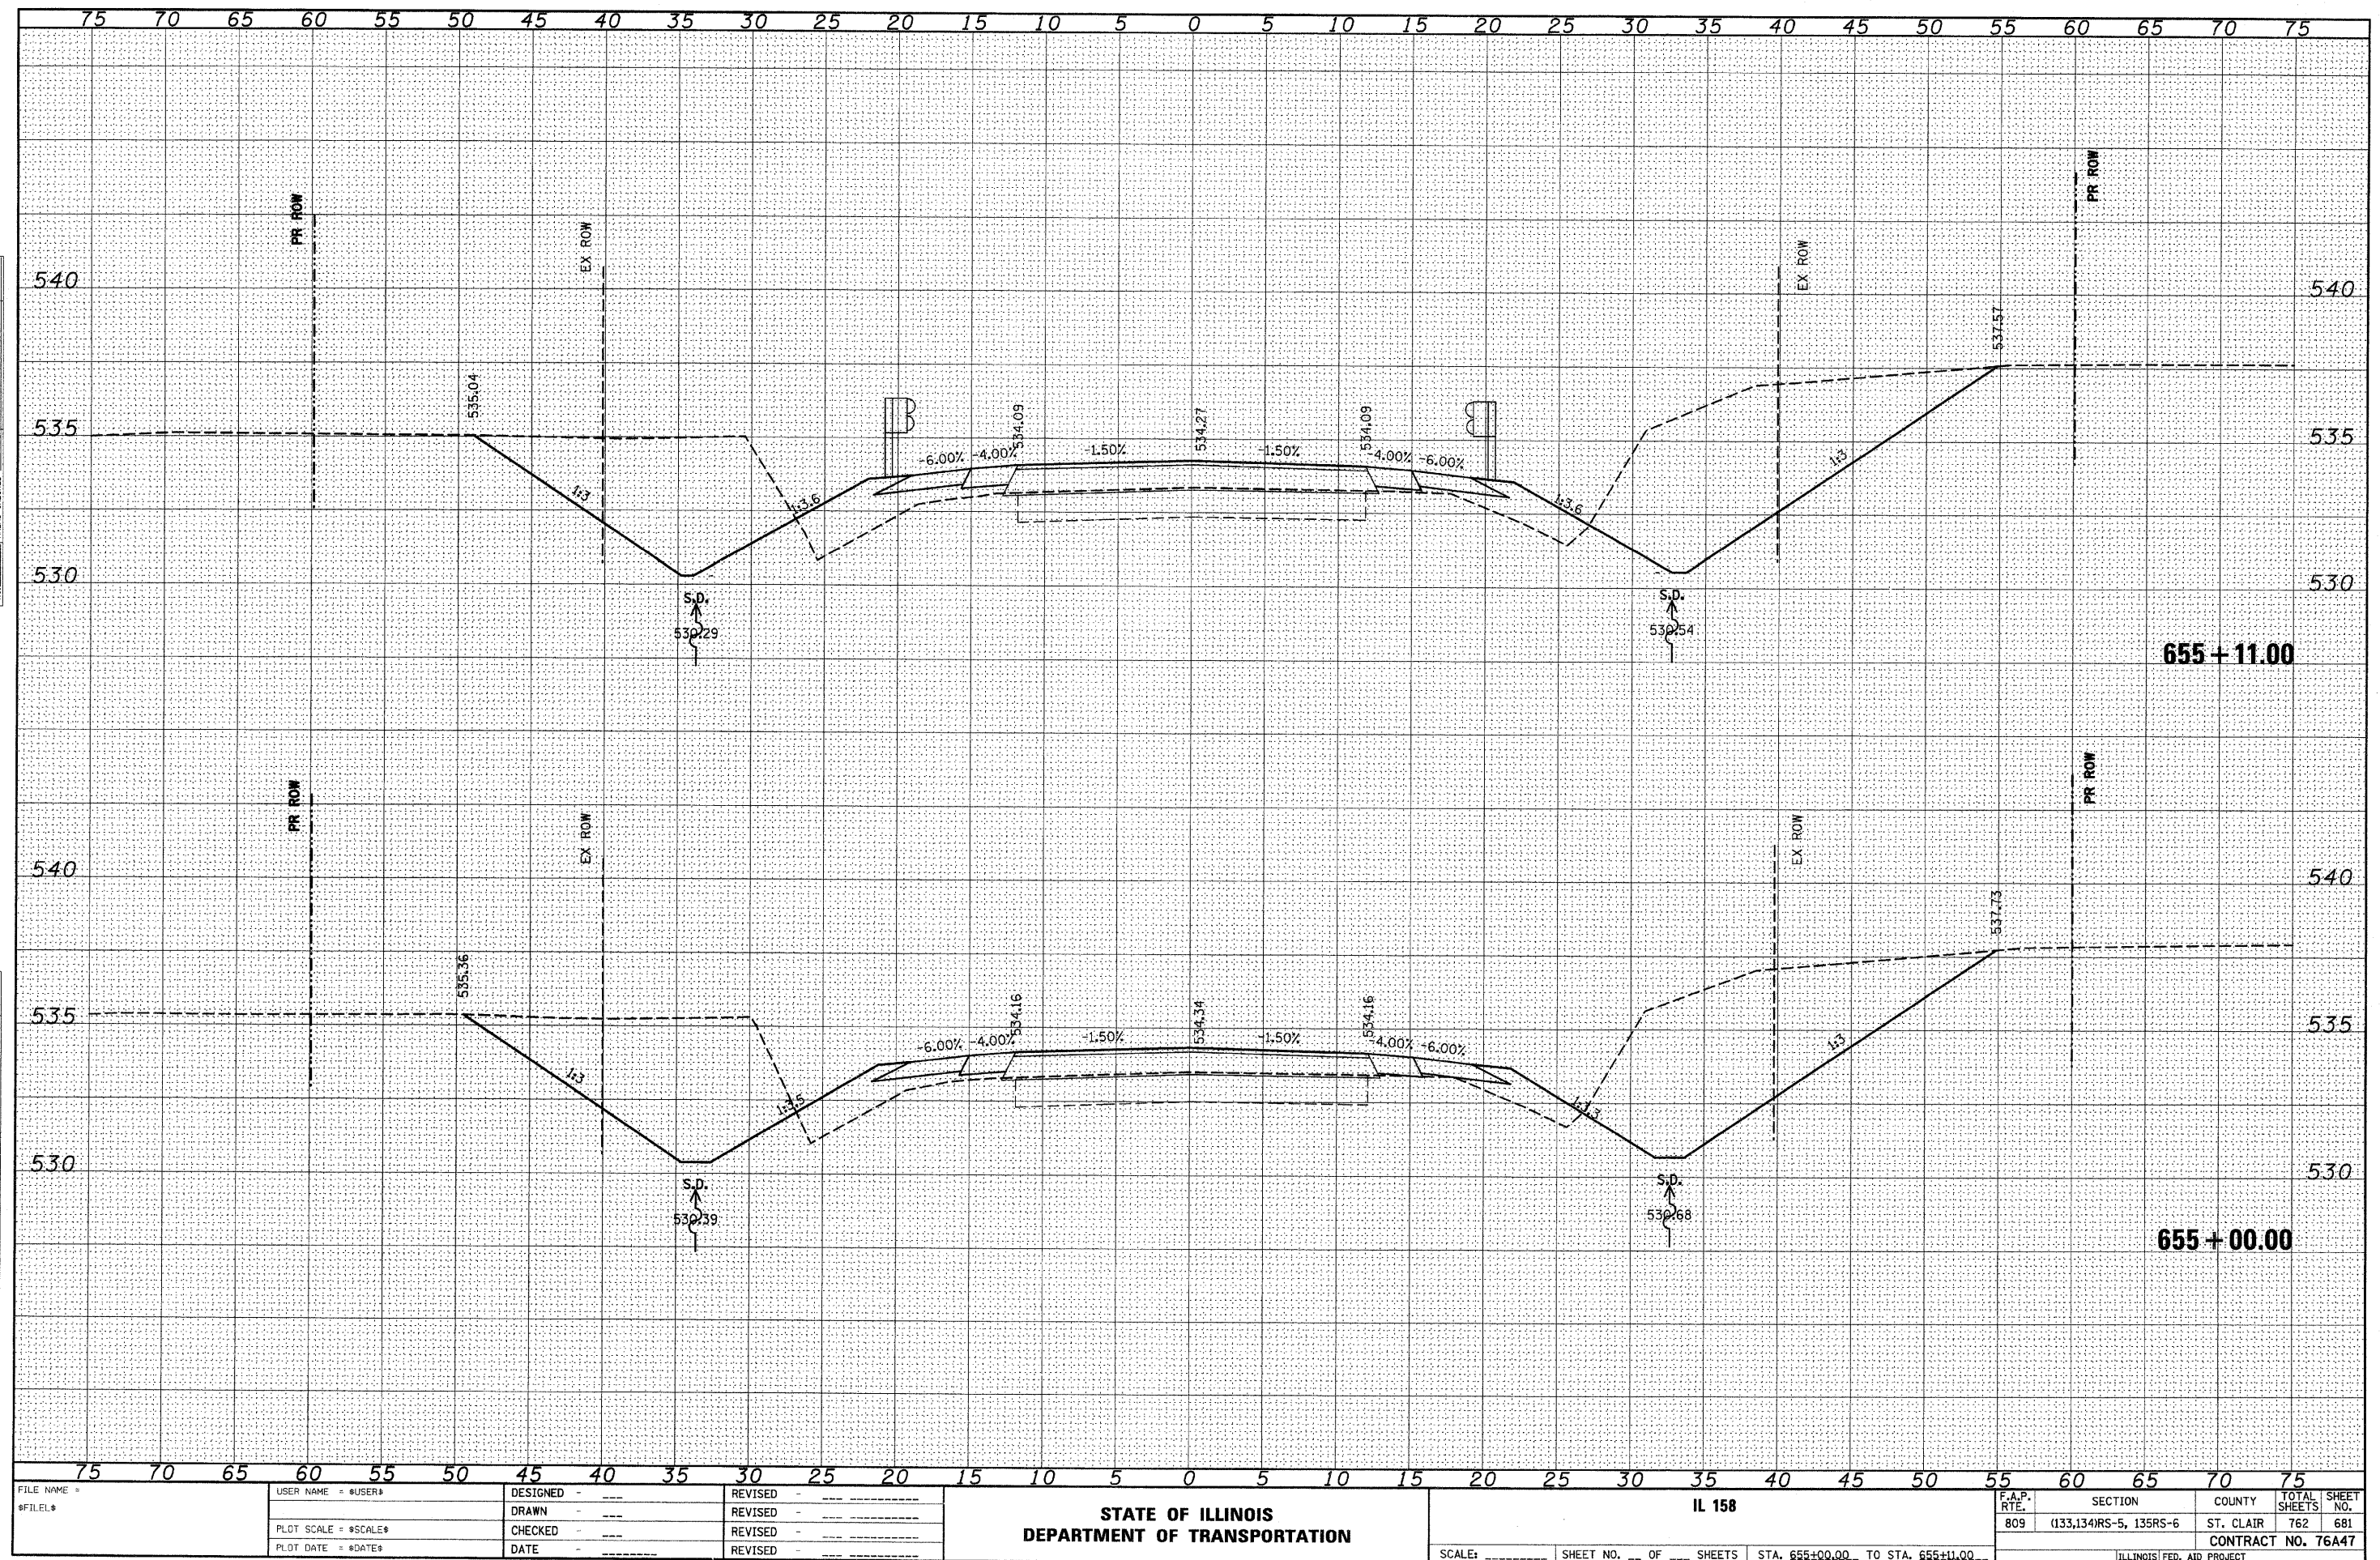


FINAL	SURVEYED	BY	DATE
SURVEY	PLOTTED		
NOTE BOOK	TEMPLATE		
NO.	AREAS CHECKED		

ORIGINAL	SURVEYED	BY	DATE
SURVEY	PLOTTED		
NOTE BOOK	TEMPLATE		
NO.	AREAS CHECKED		

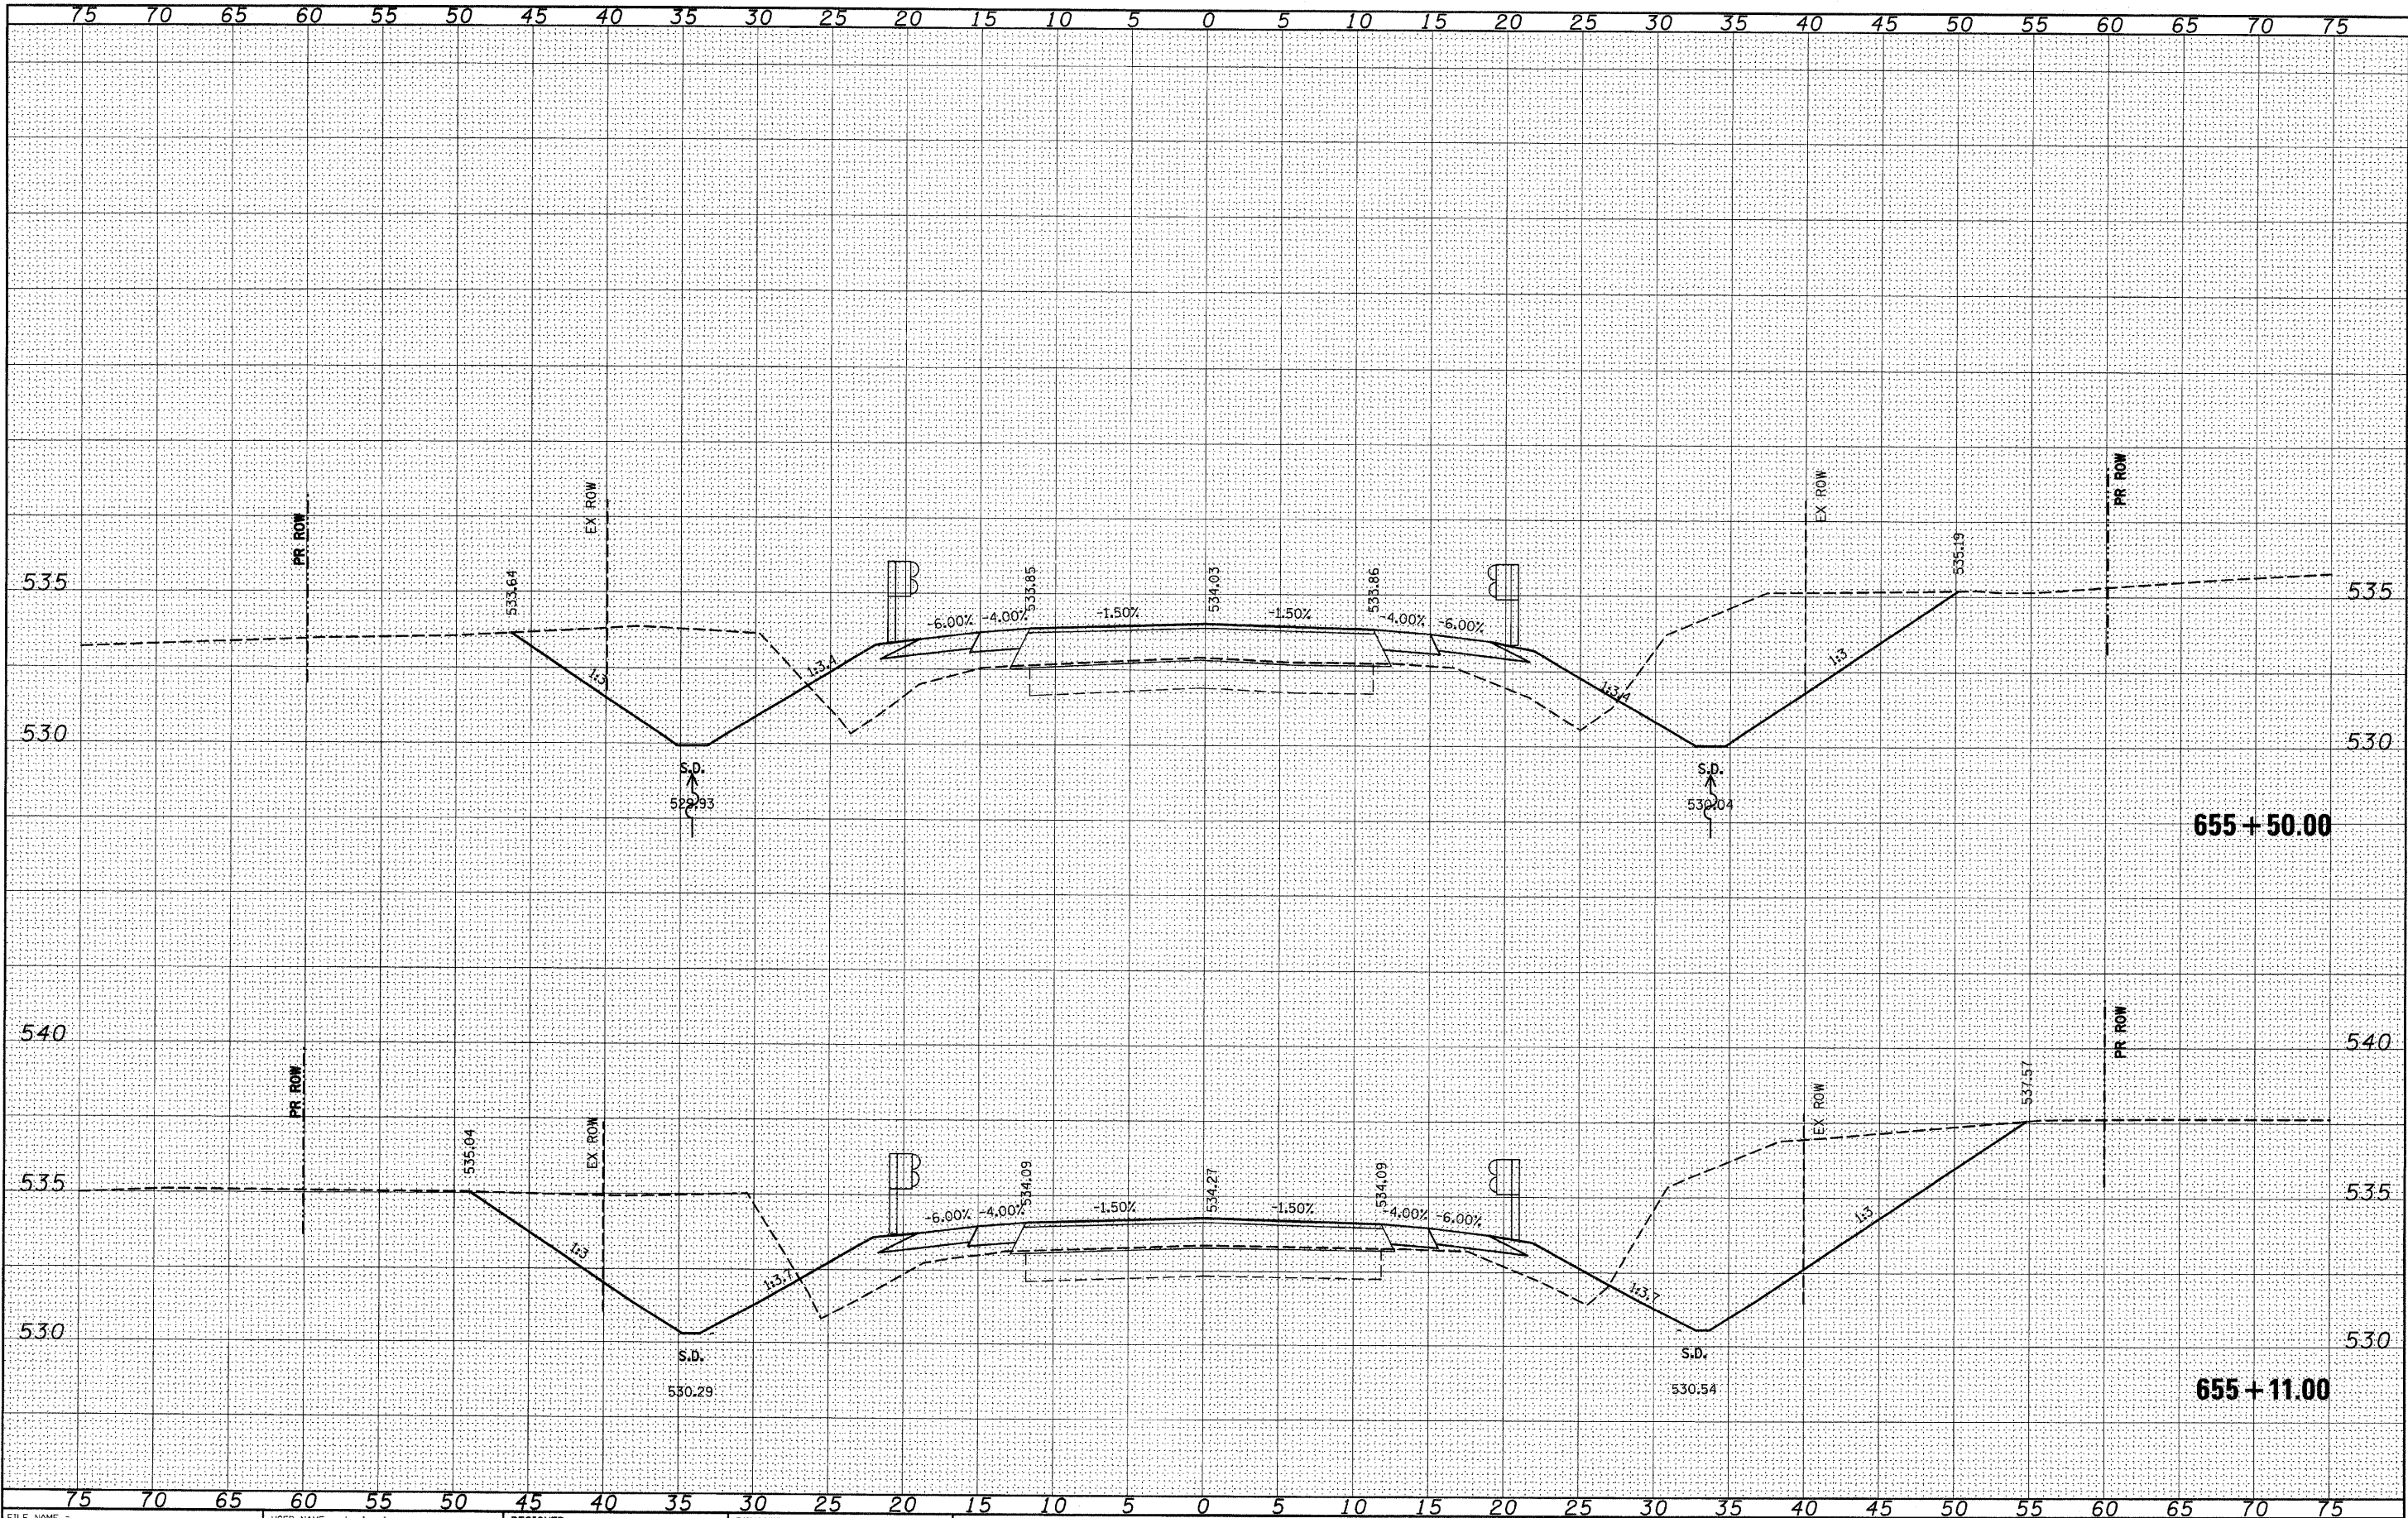


ORIGINAL SURVEY			SURVIVED _____	BY _____	DATE _____
NOTE BOOK			PLOTTED _____		
			TEMPLATE _____		
			AREAS _____		
NO.			AREAS CHECKED _____		

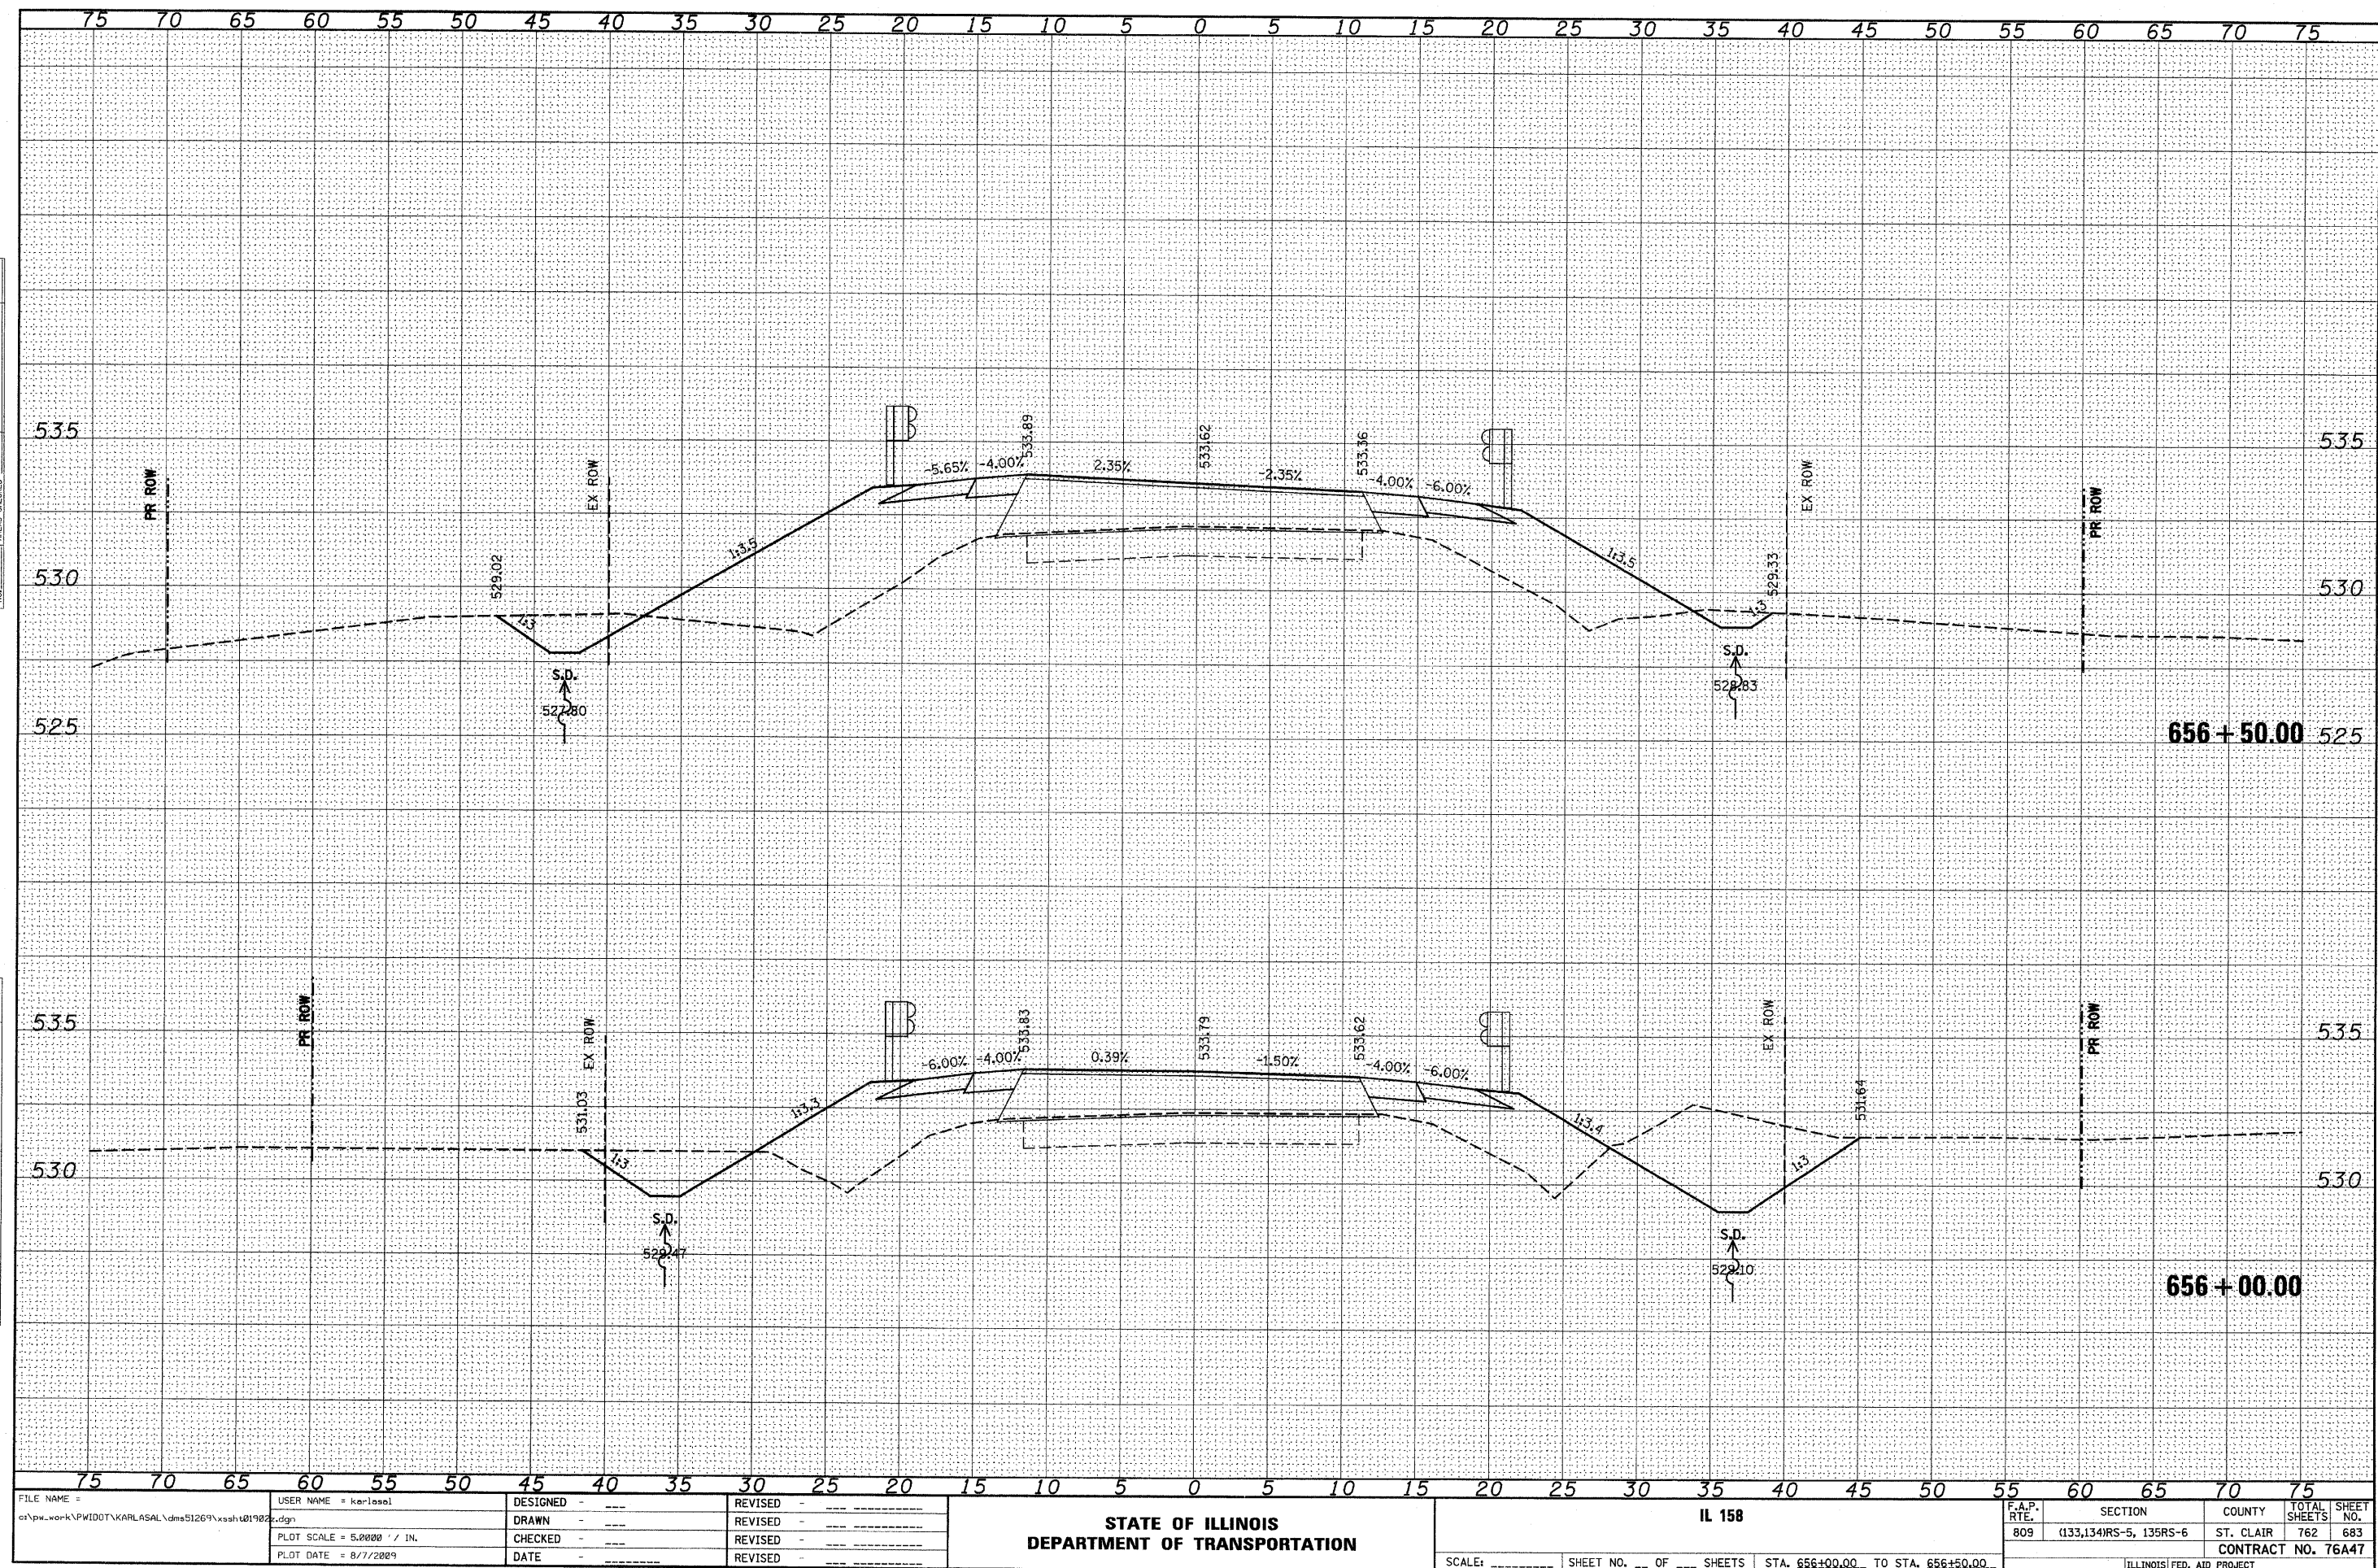


DATE	BY	DESIGNED	REVISIONS
		DATE	BY
NO.		DATE	BY

DATE	BY	DESIGNED	REVISIONS
		DATE	BY
NO.		DATE	BY

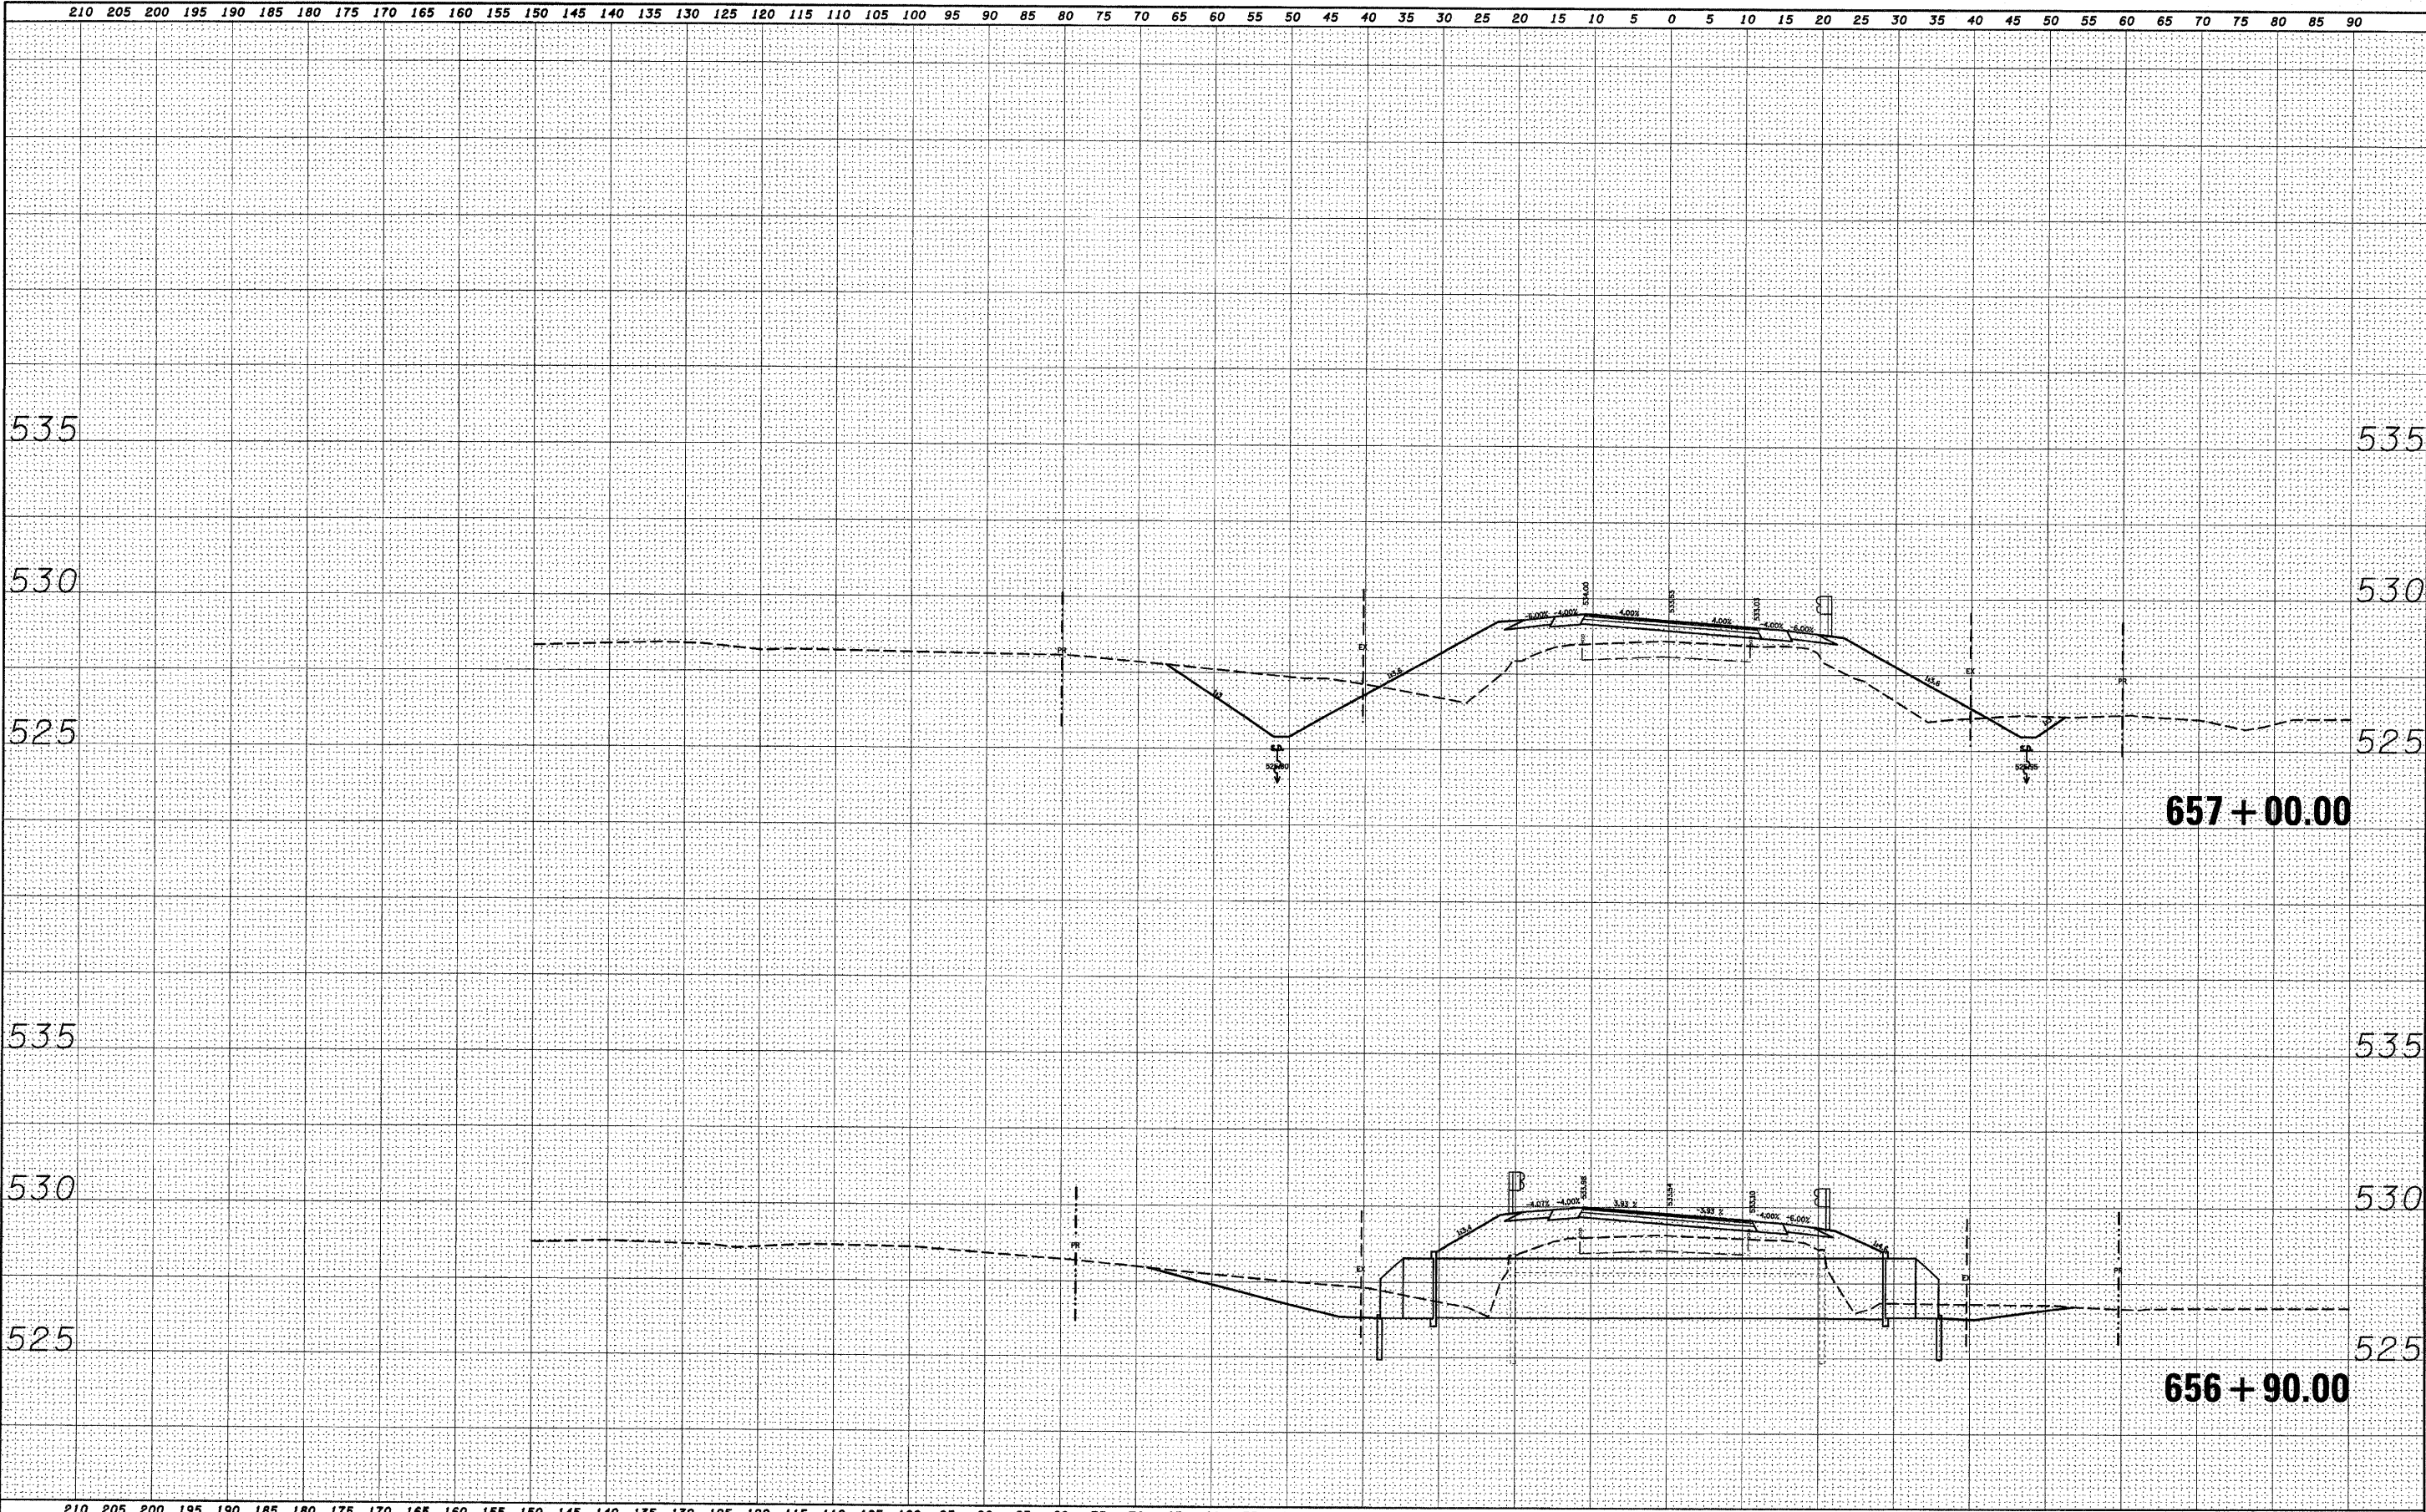


FILE NAME = \$FILEL\$	USER NAME = \$USER\$	DESIGNED -	REVISIONS -	STATE OF ILLINOIS DEPARTMENT OF TRANSPORTATION	158 CROSS SECTIONS	SCALE: SHEET NO. OF SHEETS STA. 656+00.00 TO STA. 657+00.00	F.A.P. RTE. 809	SECTION (133,134)RS-5,135RS-6	COUNTY ST. CLAIR	TOTAL SHEETS 762	SHEET NO. 684		
CONTRACT NO. 76A47													
ILLINOIS FED. AID PROJECT													

ORIGINAL SURVEY	SURVEYED	BY	DATE
NOTE BOOK	PLOTTED		
	TEMPLATE		
NO. _____	AREAS		
	CHECKED		

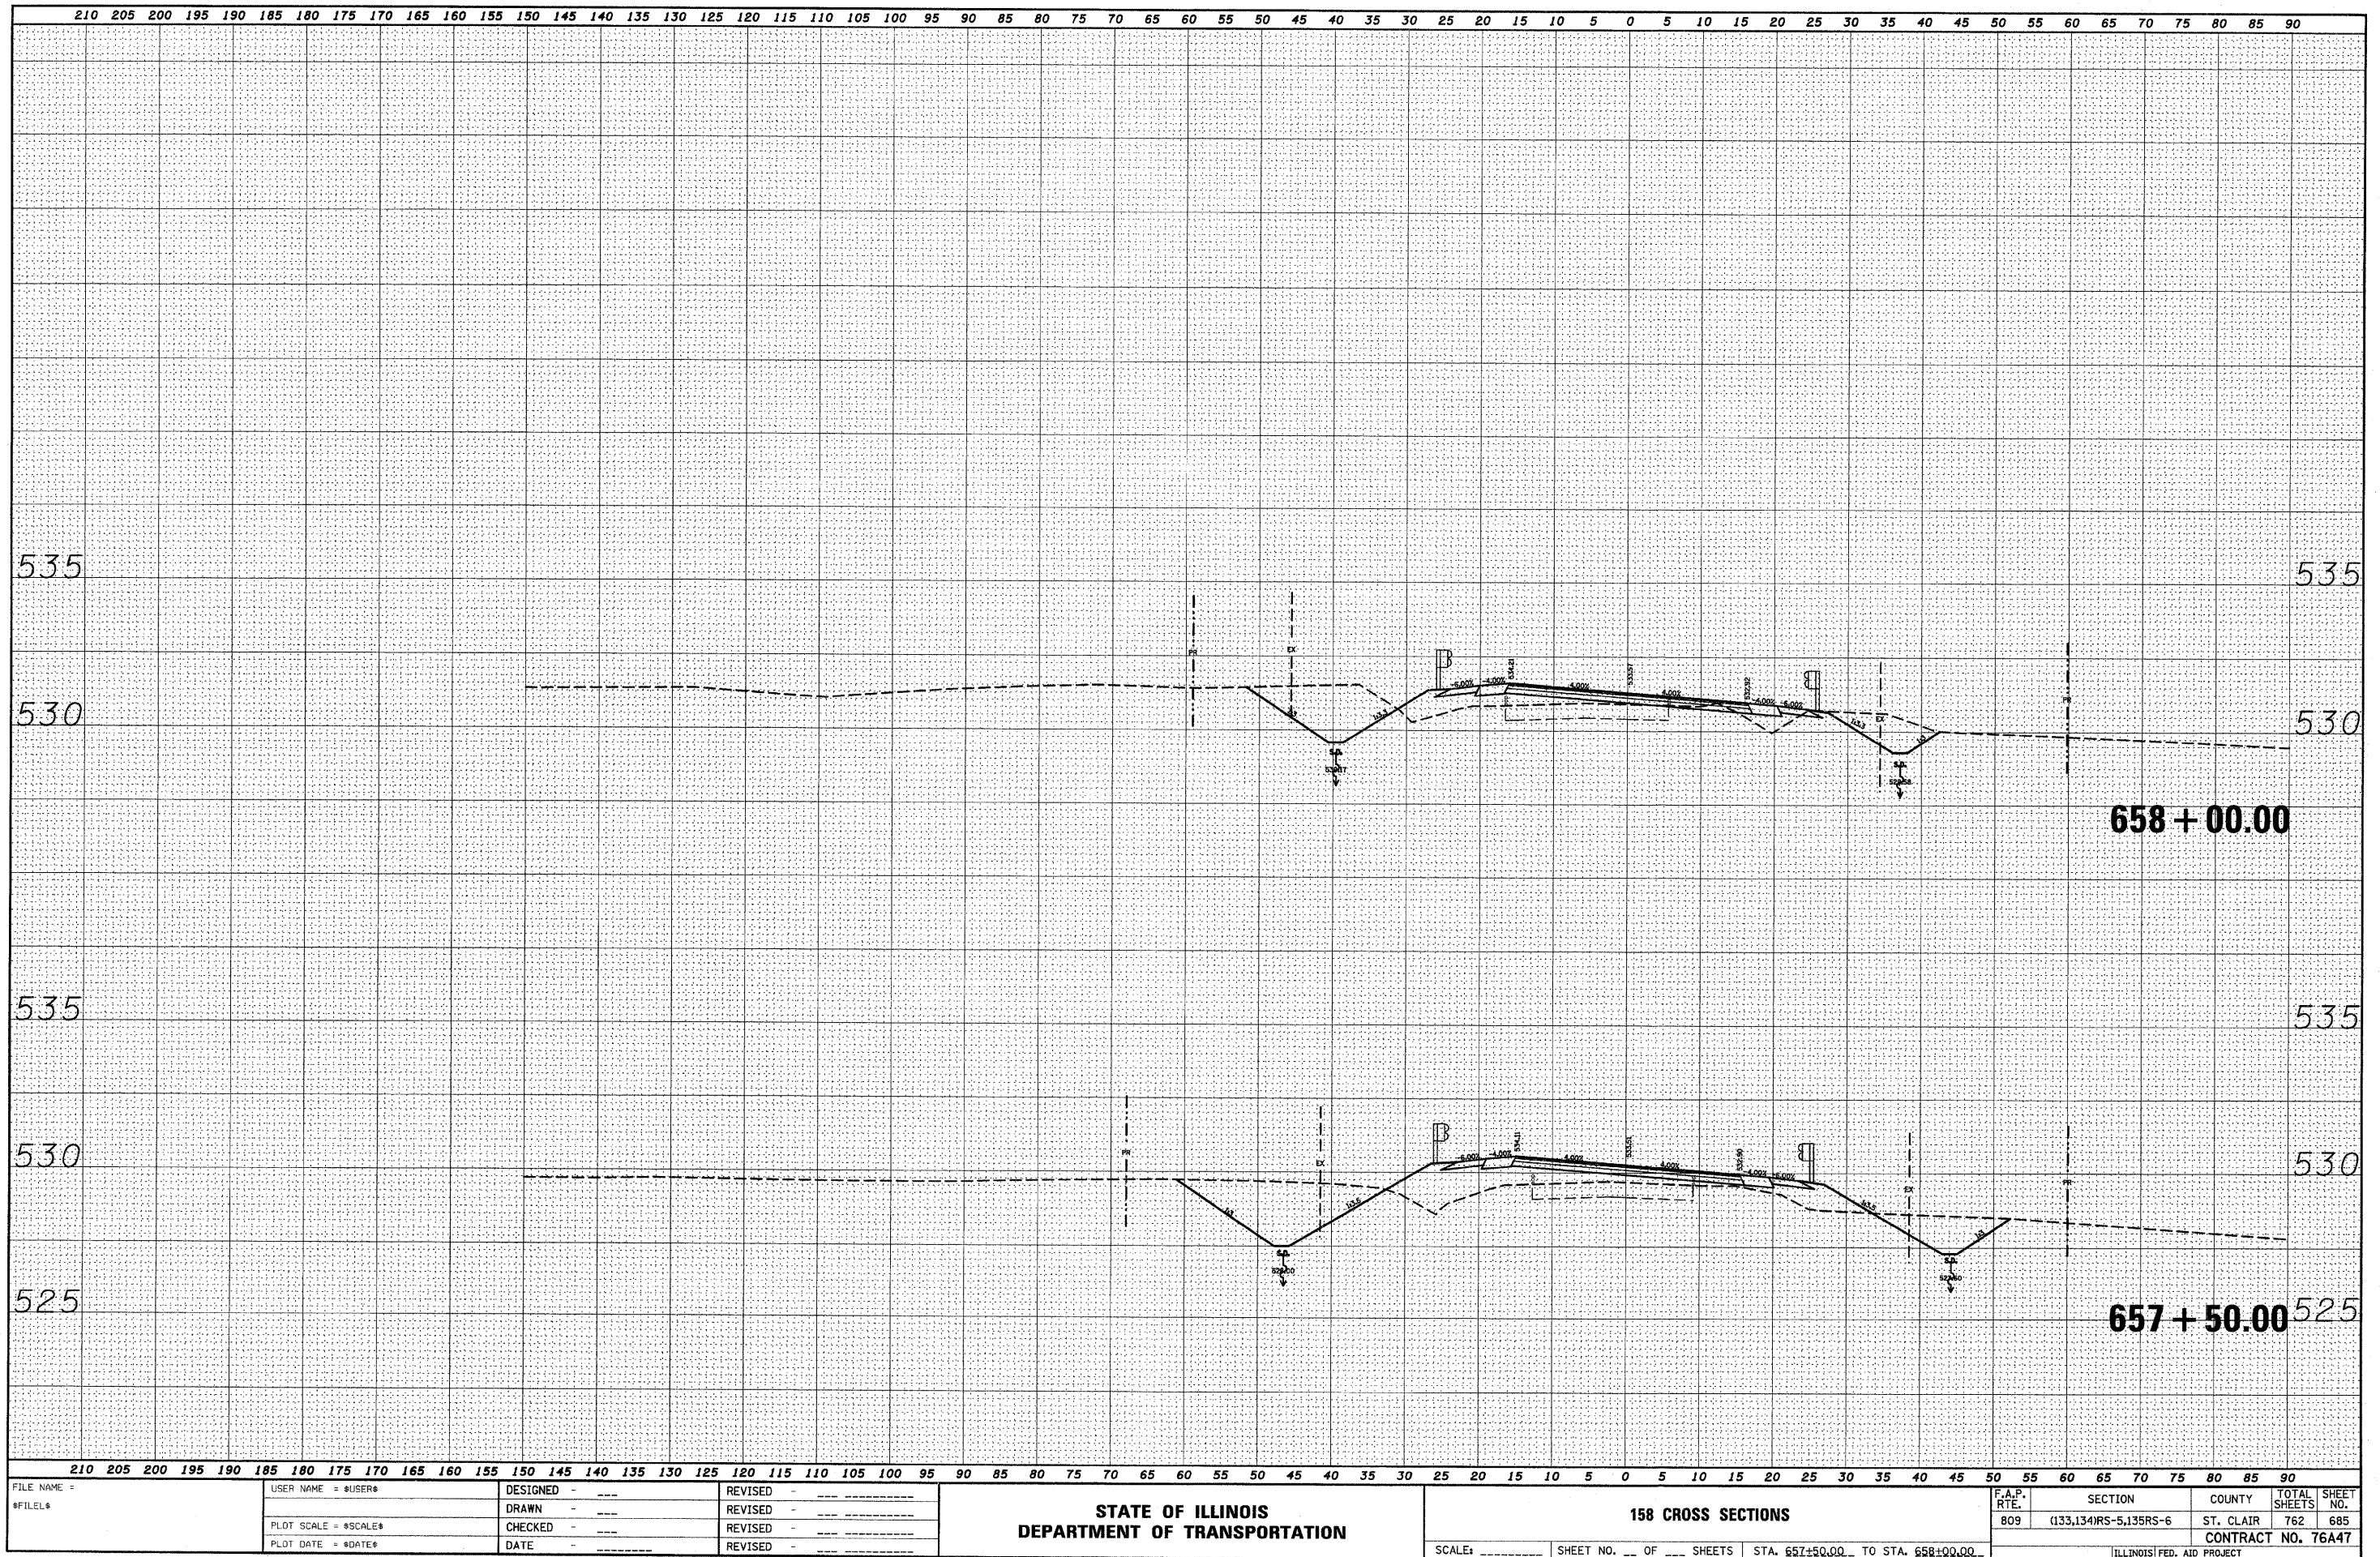

FINAL	SURVEYED	DATE
SURVEY	PLOTTED	BY
NOTE BOOK	TEMPLATE	
NO.	AREAS CHECKED	


ORIGINAL	SURVEYED	DATE
SURVEY	PLOTTED	BY
NOTE BOOK	TEMPLATE	
NO.	AREAS CHECKED	

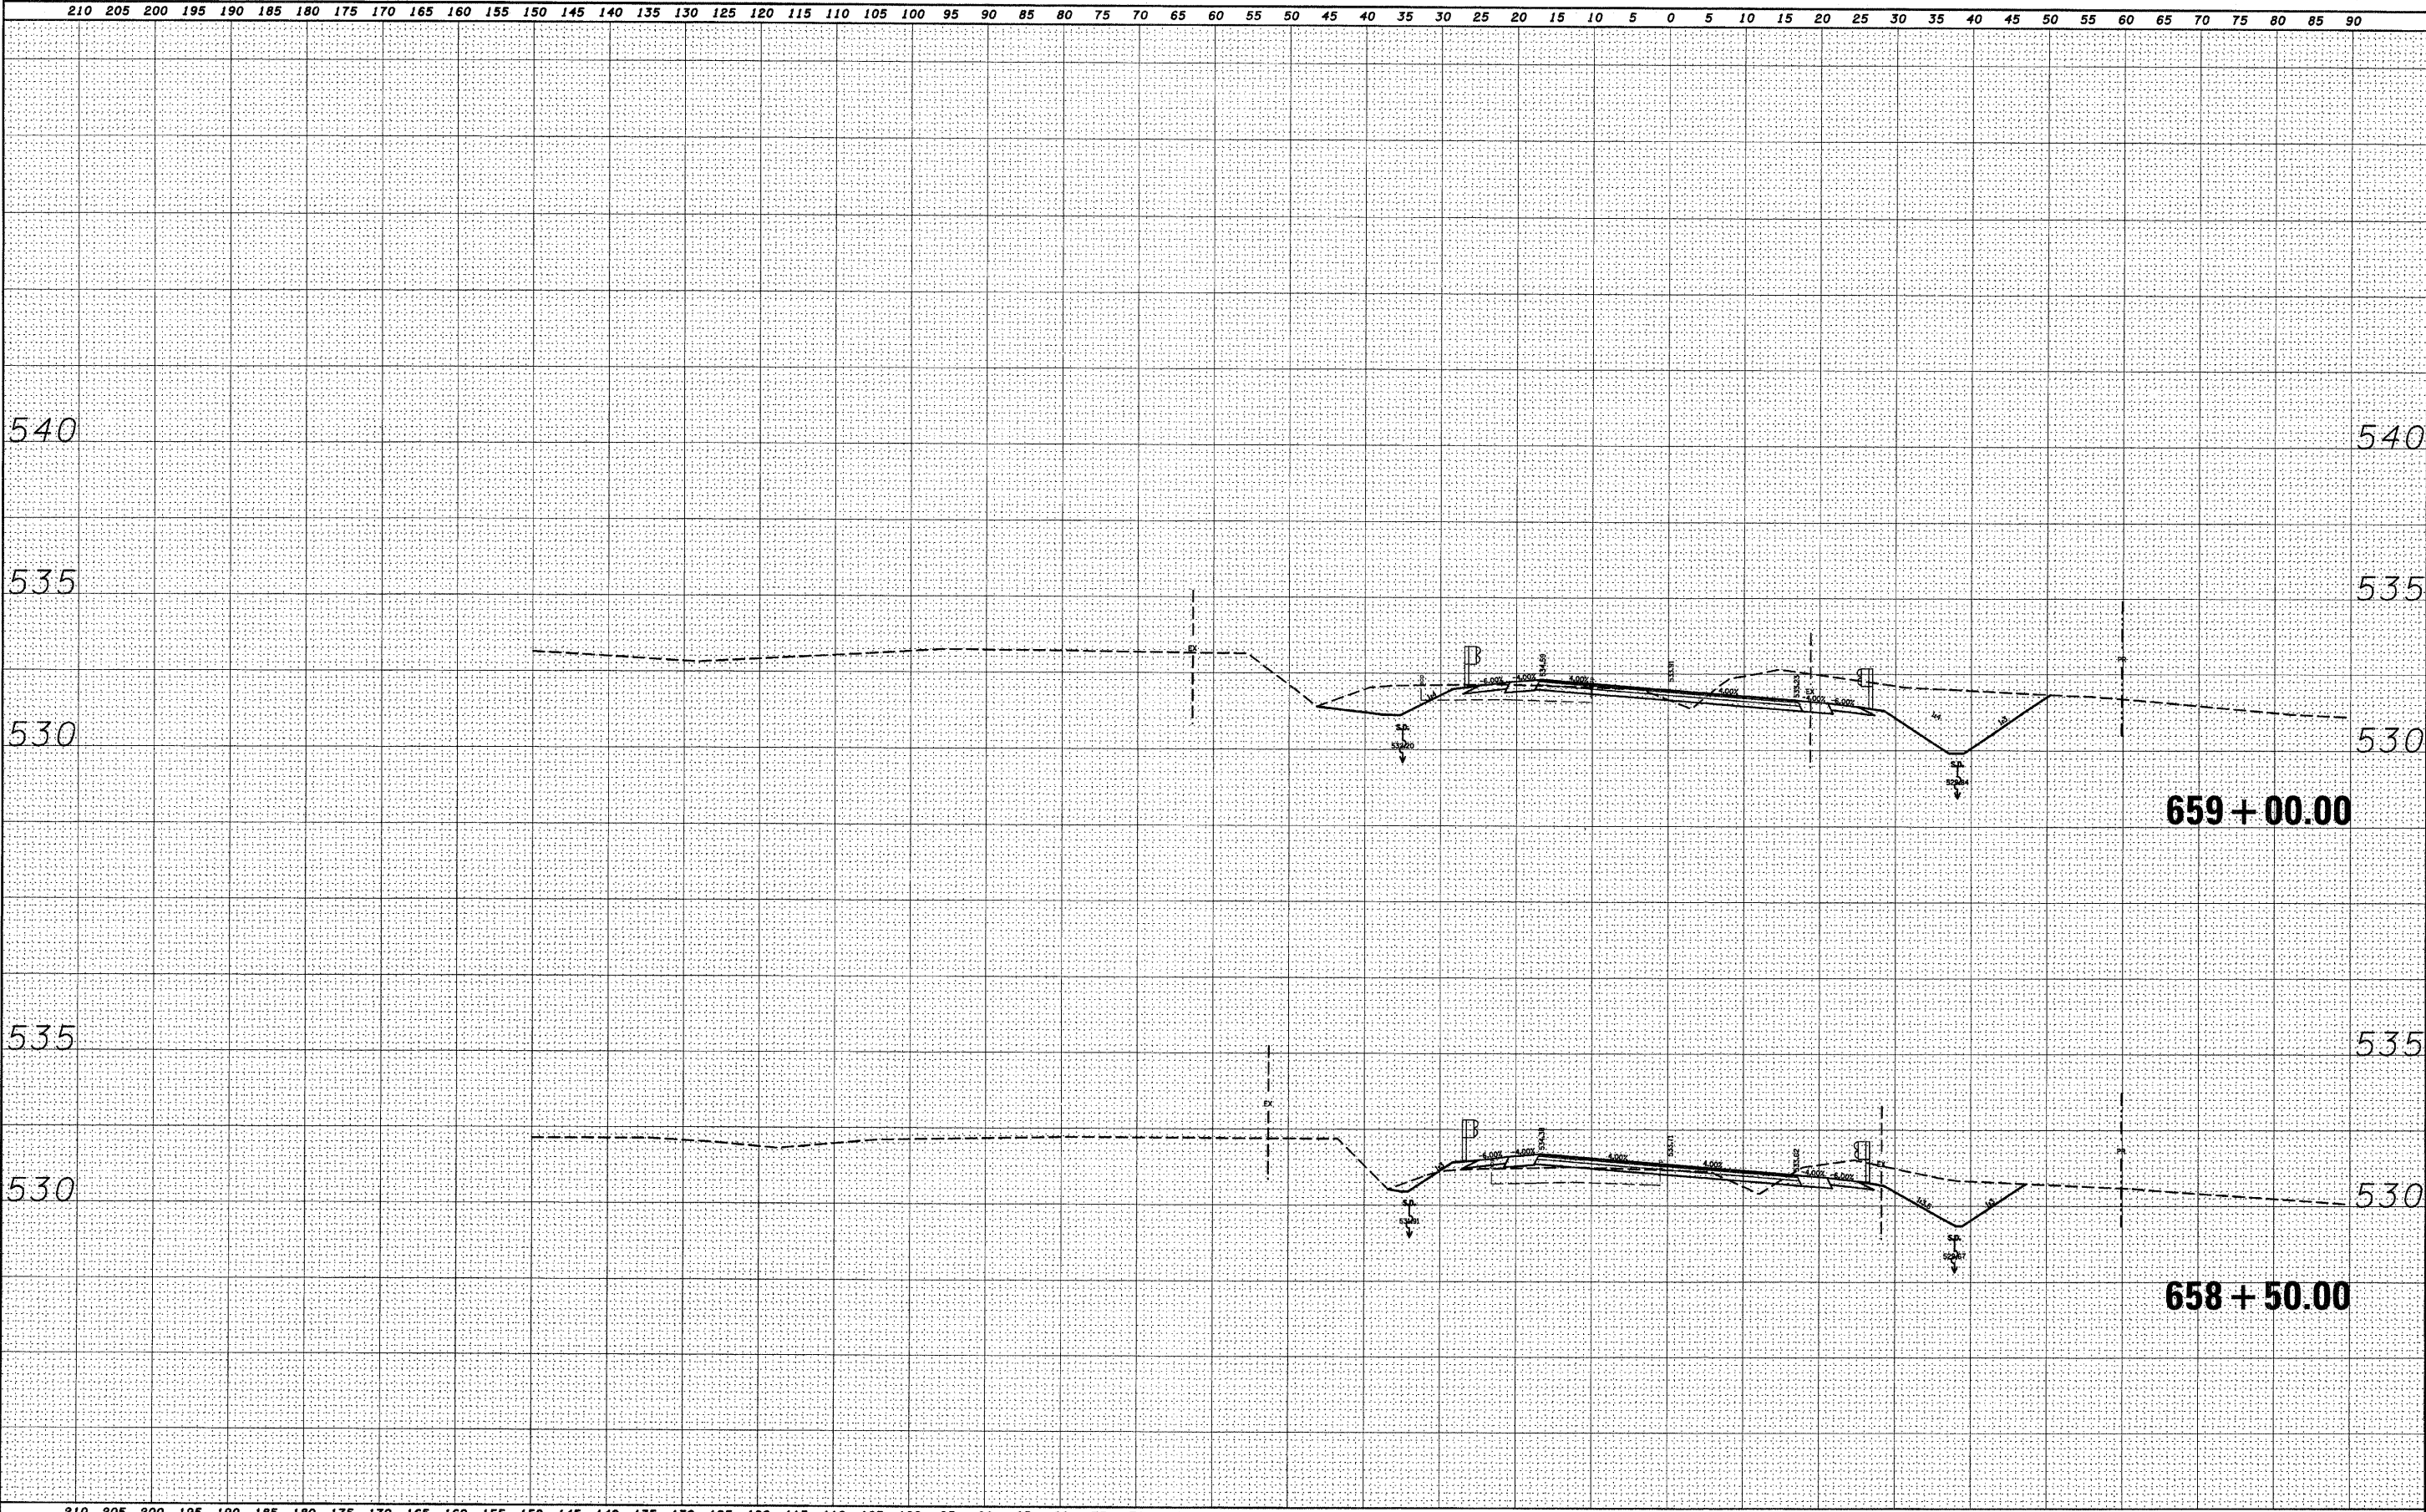

FILE NAME =	USER NAME = #USER#	DESIGNED -	REVISED -	STATE OF ILLINOIS DEPARTMENT OF TRANSPORTATION	158 CROSS SECTIONS	F.A.P. RTE.	SECTION	COUNTY	TOTAL SHEETS	SHEET NO.
#FILEL#		DRAWN -	REVISED -			809	(133,134)RS-5,135RS-6	ST. CLAIR	762	686
		CHECKED -	REVISED -			CONTRACT NO. 76A47				
		DATE -	REVISED -			ILLINOIS FED. AID PROJECT				
		PLOT SCALE = #SCALE#		SCALE: _____ SHEET NO. ____ OF ____ SHEETS		STA. 658+50.00 TO STA. 659+00.00				
		PLOT DATE = #DATE#								


FINAL	SURVEYED	DATE
SURVEY	PLOTTED	BY
NOTE BOOK	TEMPLATE	
NO.	NO.	AREAS CHECKED

ORIGINAL	SURVEYED	DATE
SURVEY	PLOTTED	BY
NOTE BOOK	TEMPLATE	
NO.	NO.	AREAS CHECKED

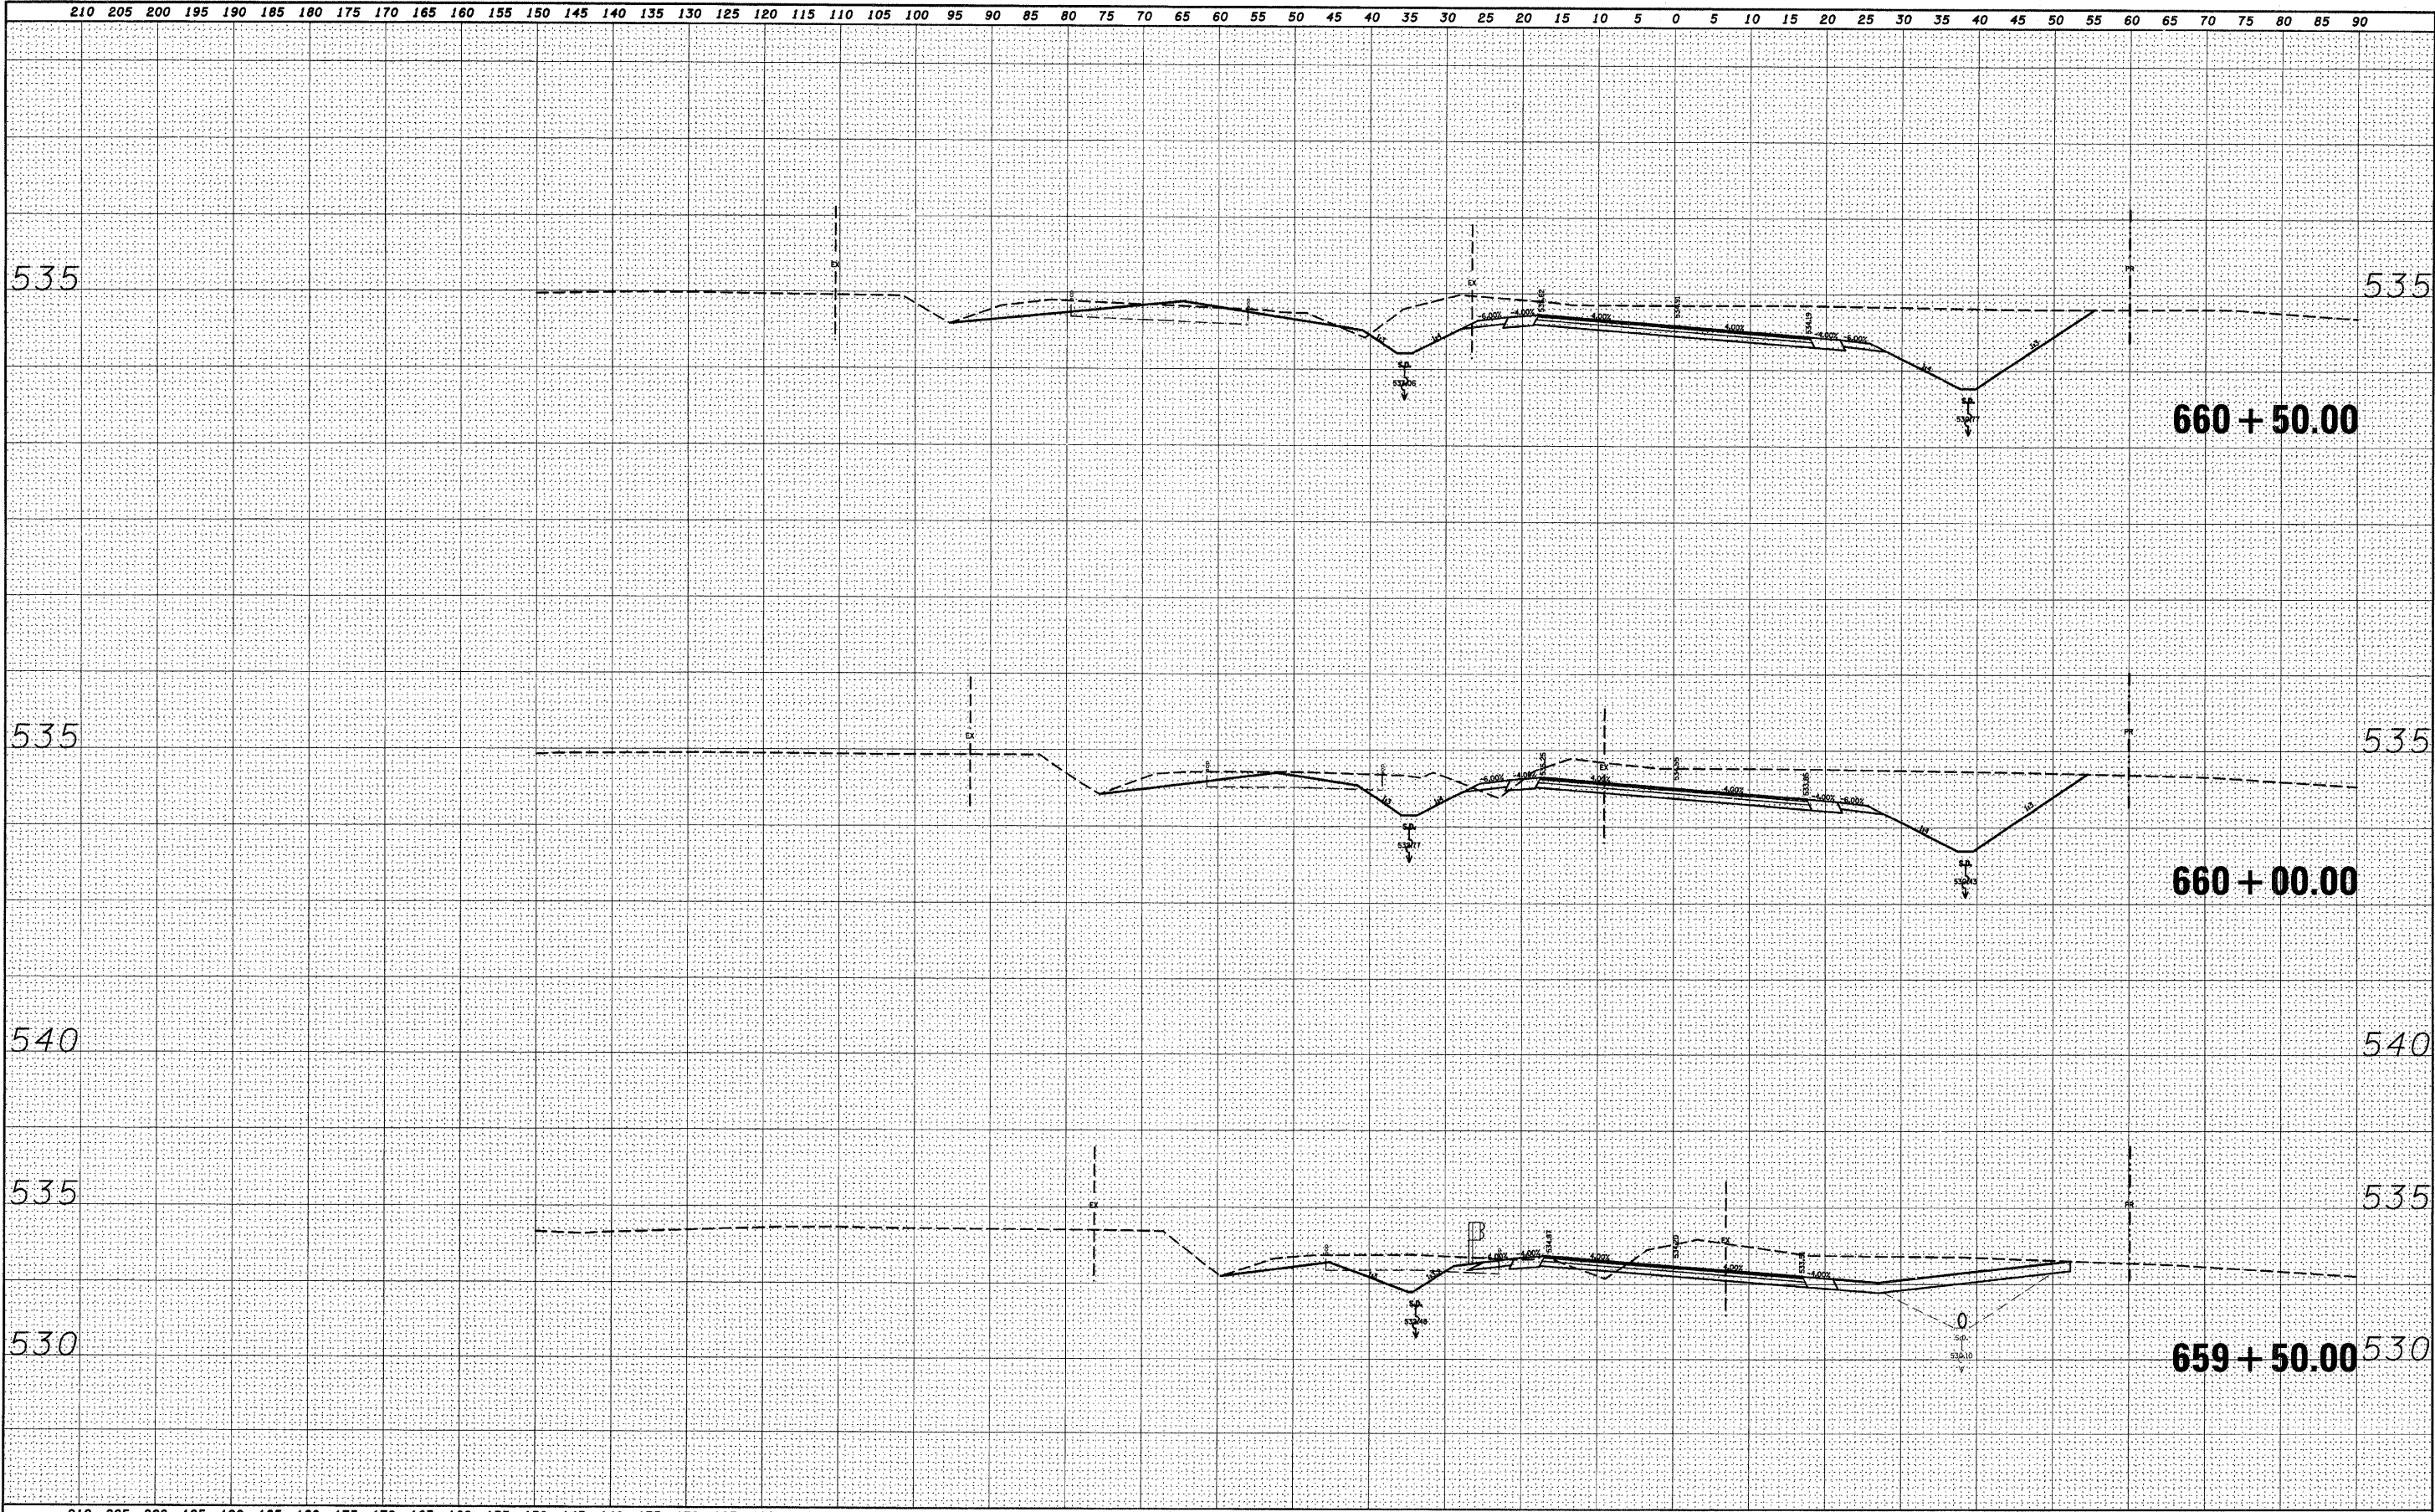


FILE NAME =	USER NAME = \$USER\$	DESIGNED -	REVISED -	STATE OF ILLINOIS DEPARTMENT OF TRANSPORTATION	158 CROSS SECTIONS	SCALE: _____ SHEET NO. ____ OF ____ SHEETS STA. 659+50.00 TO STA. 660+50.00	F.A.P. RTE. 809	SECTION (133,134)RS-5,135RS-6	COUNTY ST. CLAIR	TOTAL SHEETS 762	SHEET NO. 687
\$FILEL\$		DRAWN -	REVISED -								
		CHECKED -	REVISED -								
		DATE -	REVISED -								

ORIGINAL SURVEY	SURVEYED	BY	DATE
NOTE BOOK	PLOTTED		
	TEMPLATE		
	AREAS		
NO.	AREAS CHECKED		

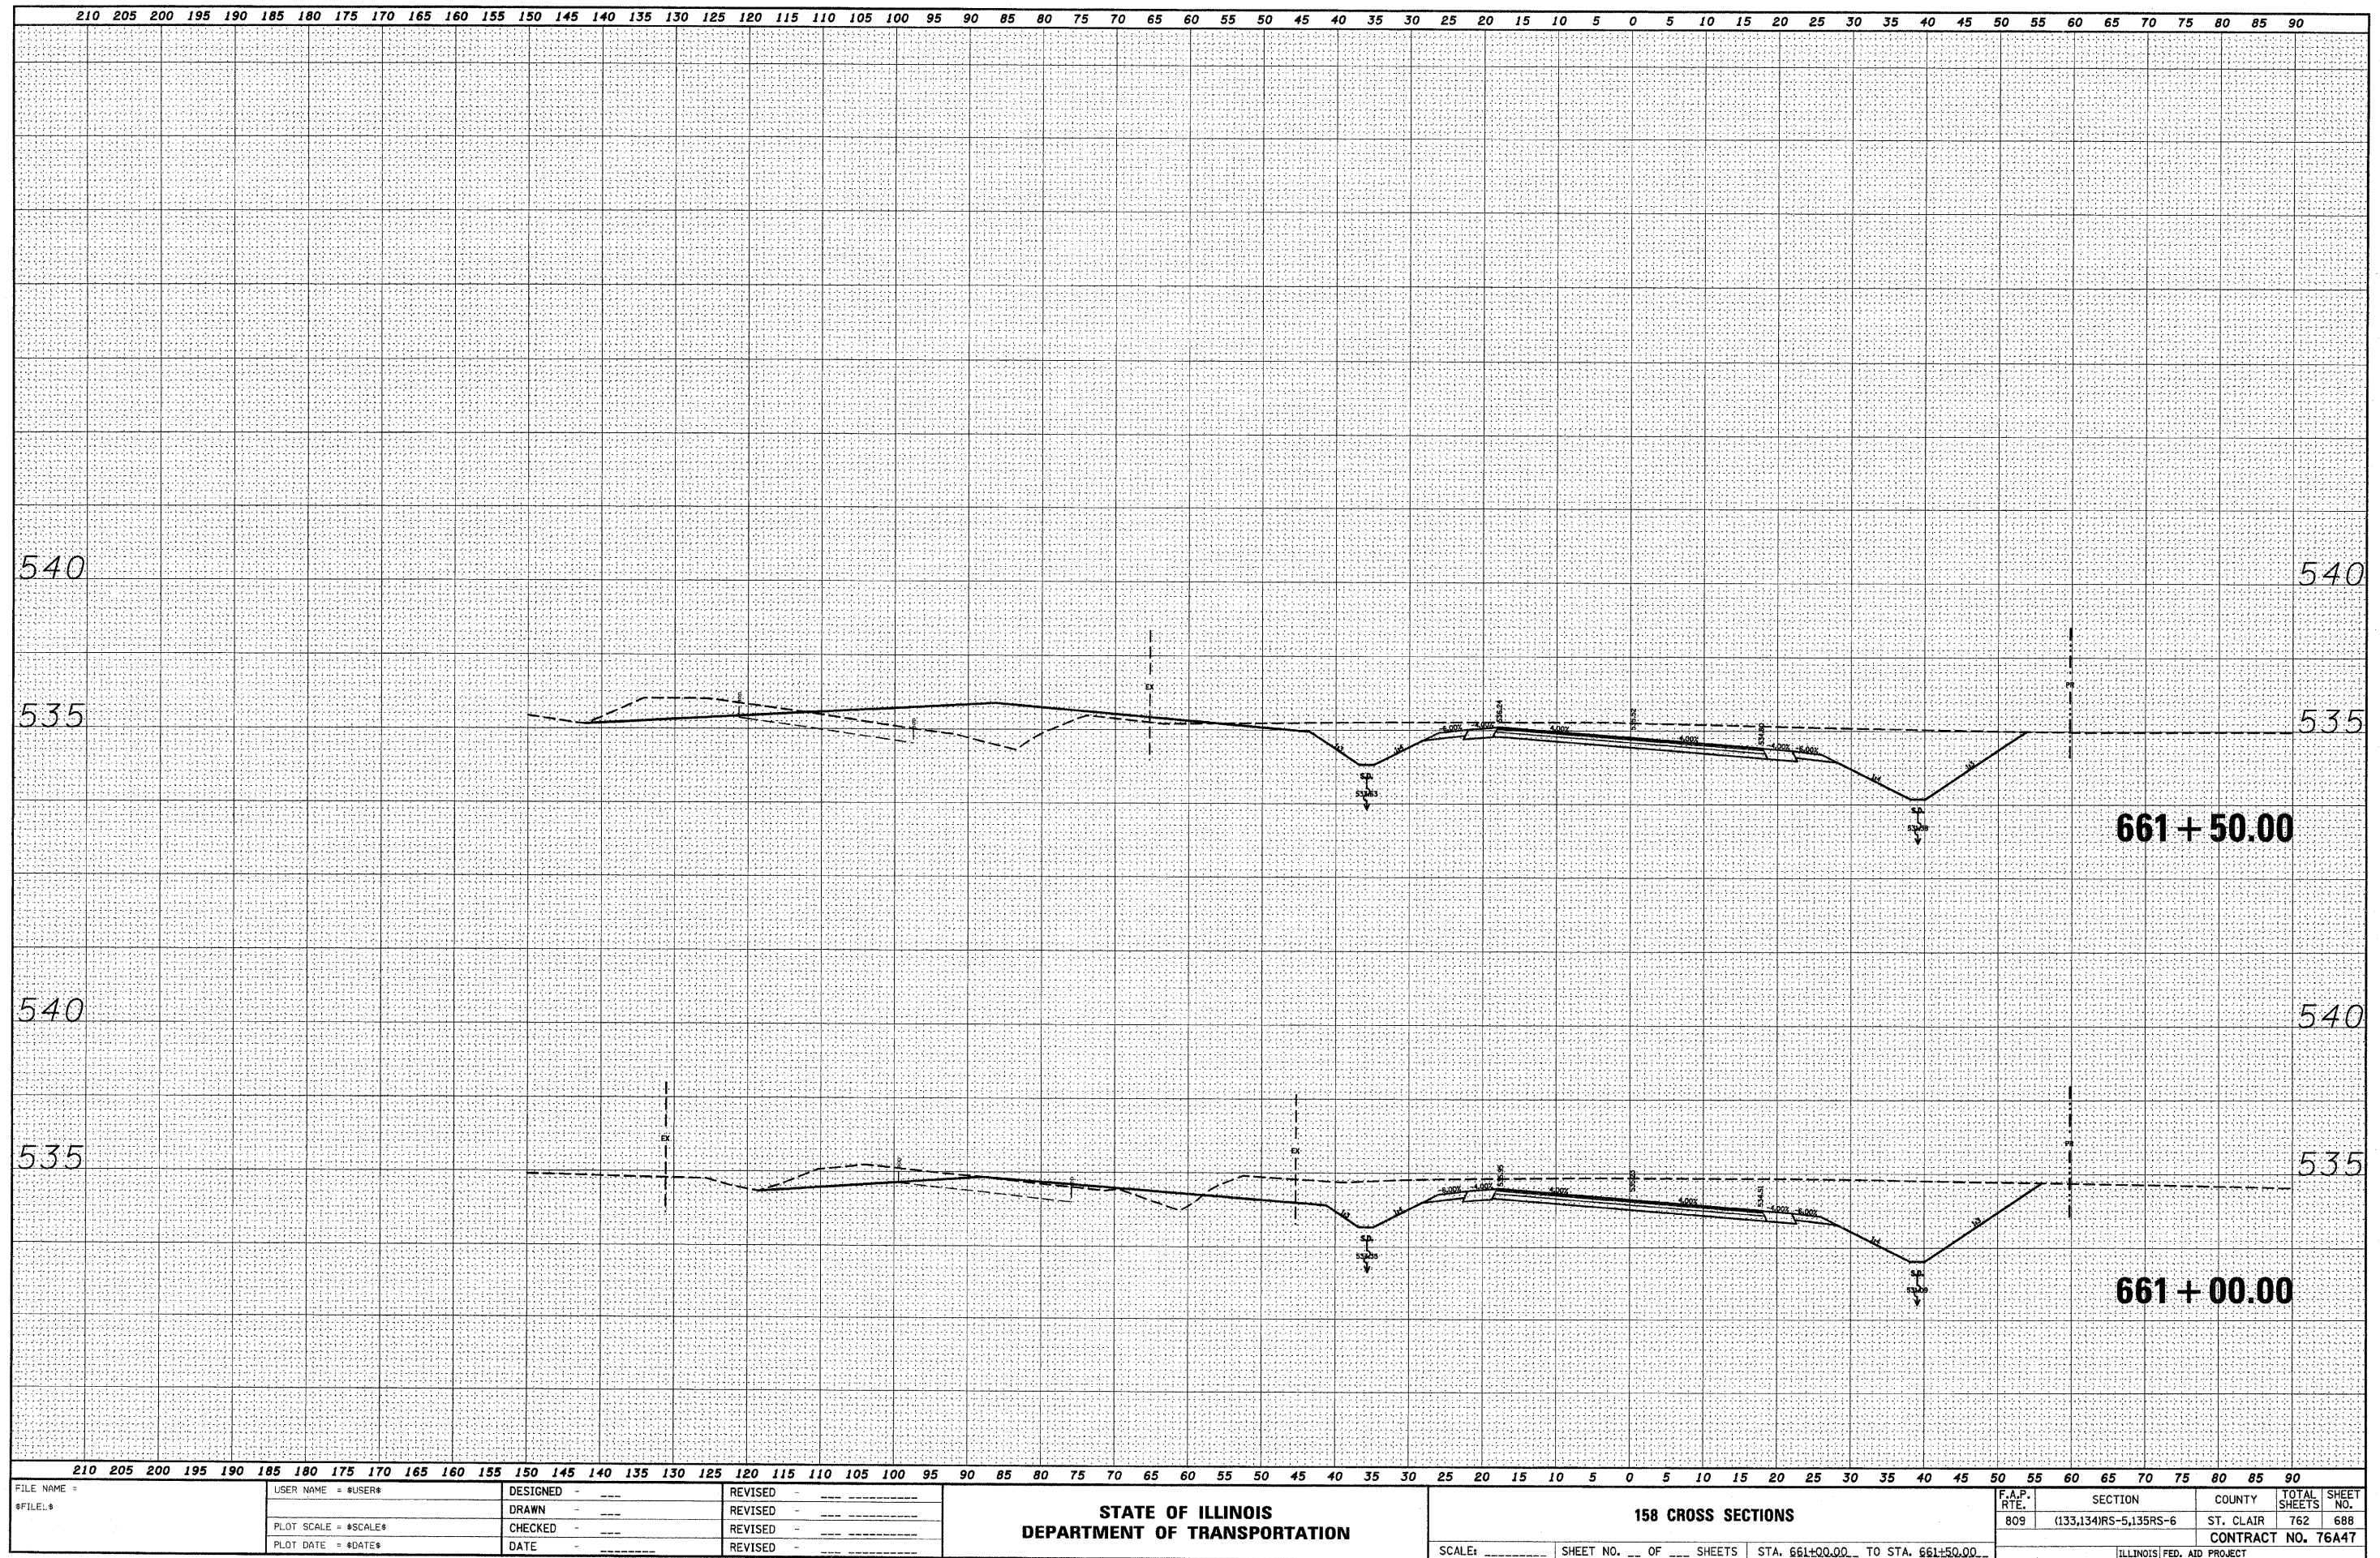

FINAL	SURVEYED	BY	DATE
SURVEY	PLOTTED		
NOTE BOOK	TEMPLATE		
NO.	AREAS CHECKED		


ORIGINAL	SURVEYED	BY	DATE
SURVEY	PLOTTED		
NOTE BOOK	TEMPLATE		
NO.	AREAS CHECKED		

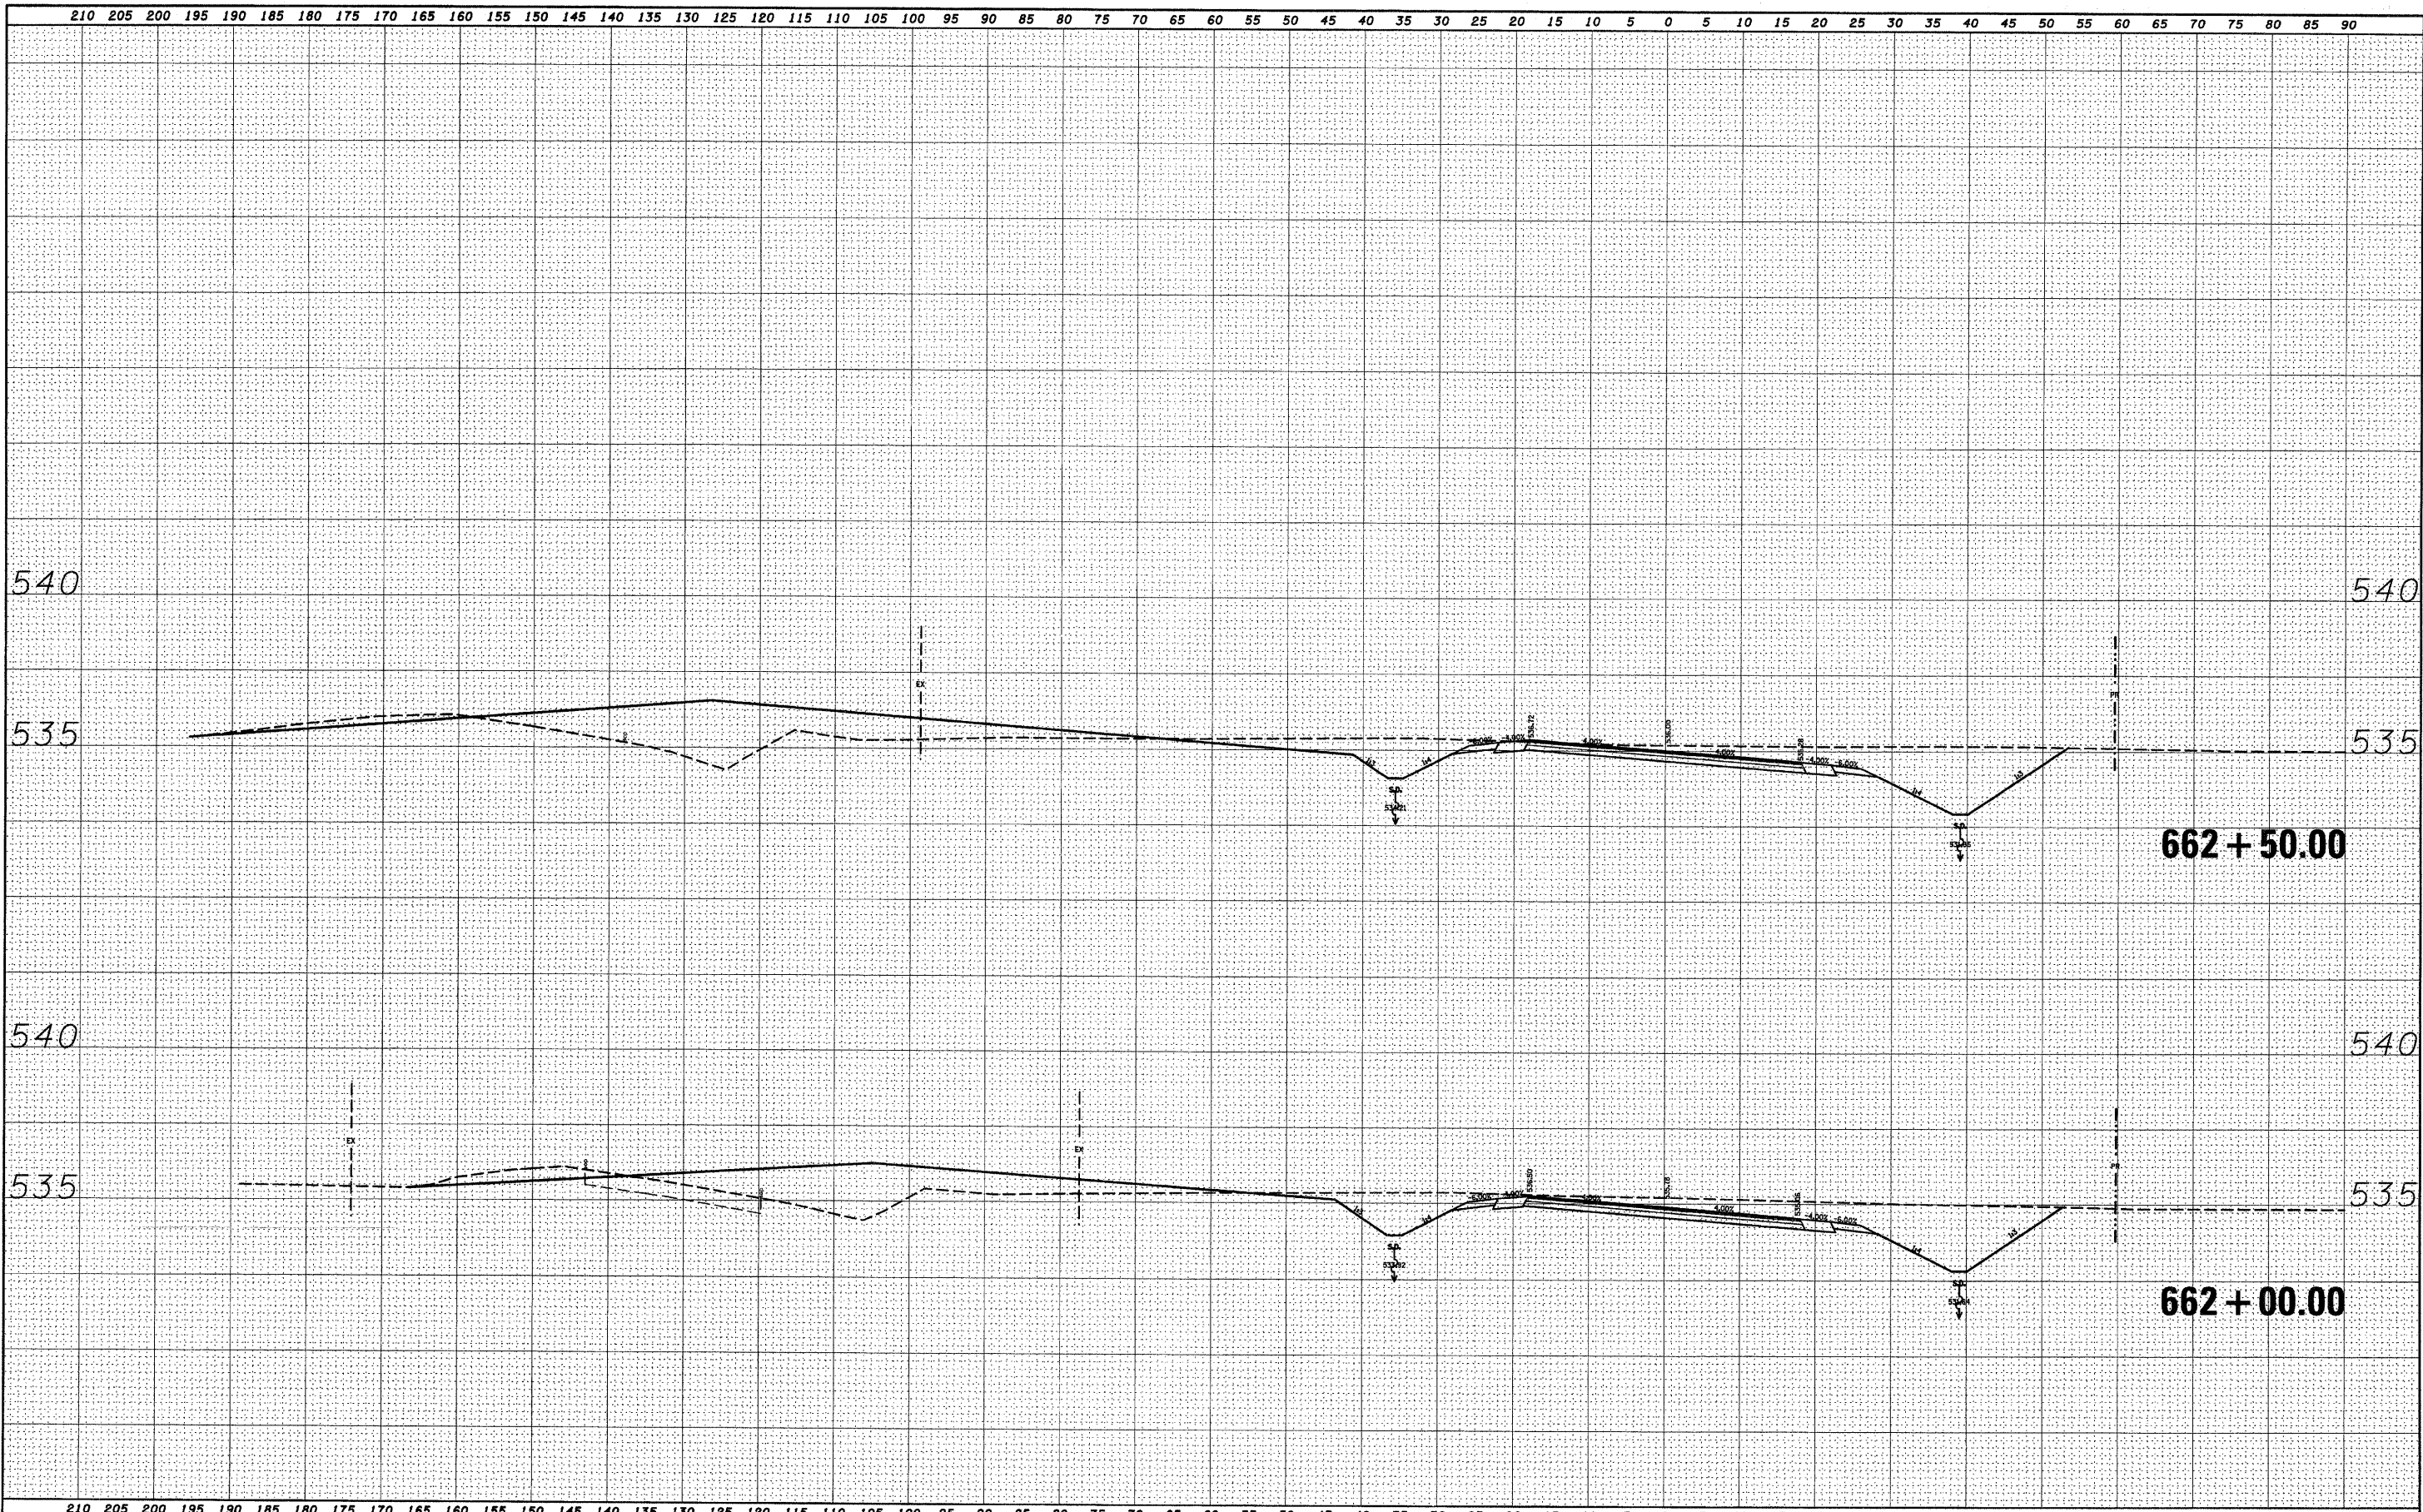

FILE NAME =	USER NAME = #USER#	DESIGNED -	REVISED -	STATE OF ILLINOIS DEPARTMENT OF TRANSPORTATION	158 CROSS SECTIONS	F.A.P. RTE. 809	SECTION (133,134)RS-5,135RS-6	COUNTY ST. CLAIR	TOTAL SHEETS 762	SHEET NO. 689
#FILE#		DRAWN -	REVISED -							
		CHECKED -	REVISED -							
		DATE -	REVISED -							
					SCALE: _____	SHEET NO. ____ OF ____ SHEETS	STA. 662+00.00 TO STA. 662+50.00		ILLINOIS FED. AID PROJECT	

DATE	BY
FINL SURVEY	SURVEYED
NOTE BOOK	PLOTTED
NO.	TEMPLATE
	AREAS CHECKED


DATE	BY
ORIGINAL SURVEY	SURVEYED
NOTE BOOK	PLOTTED
NO.	TEMPLATE
	AREAS CHECKED

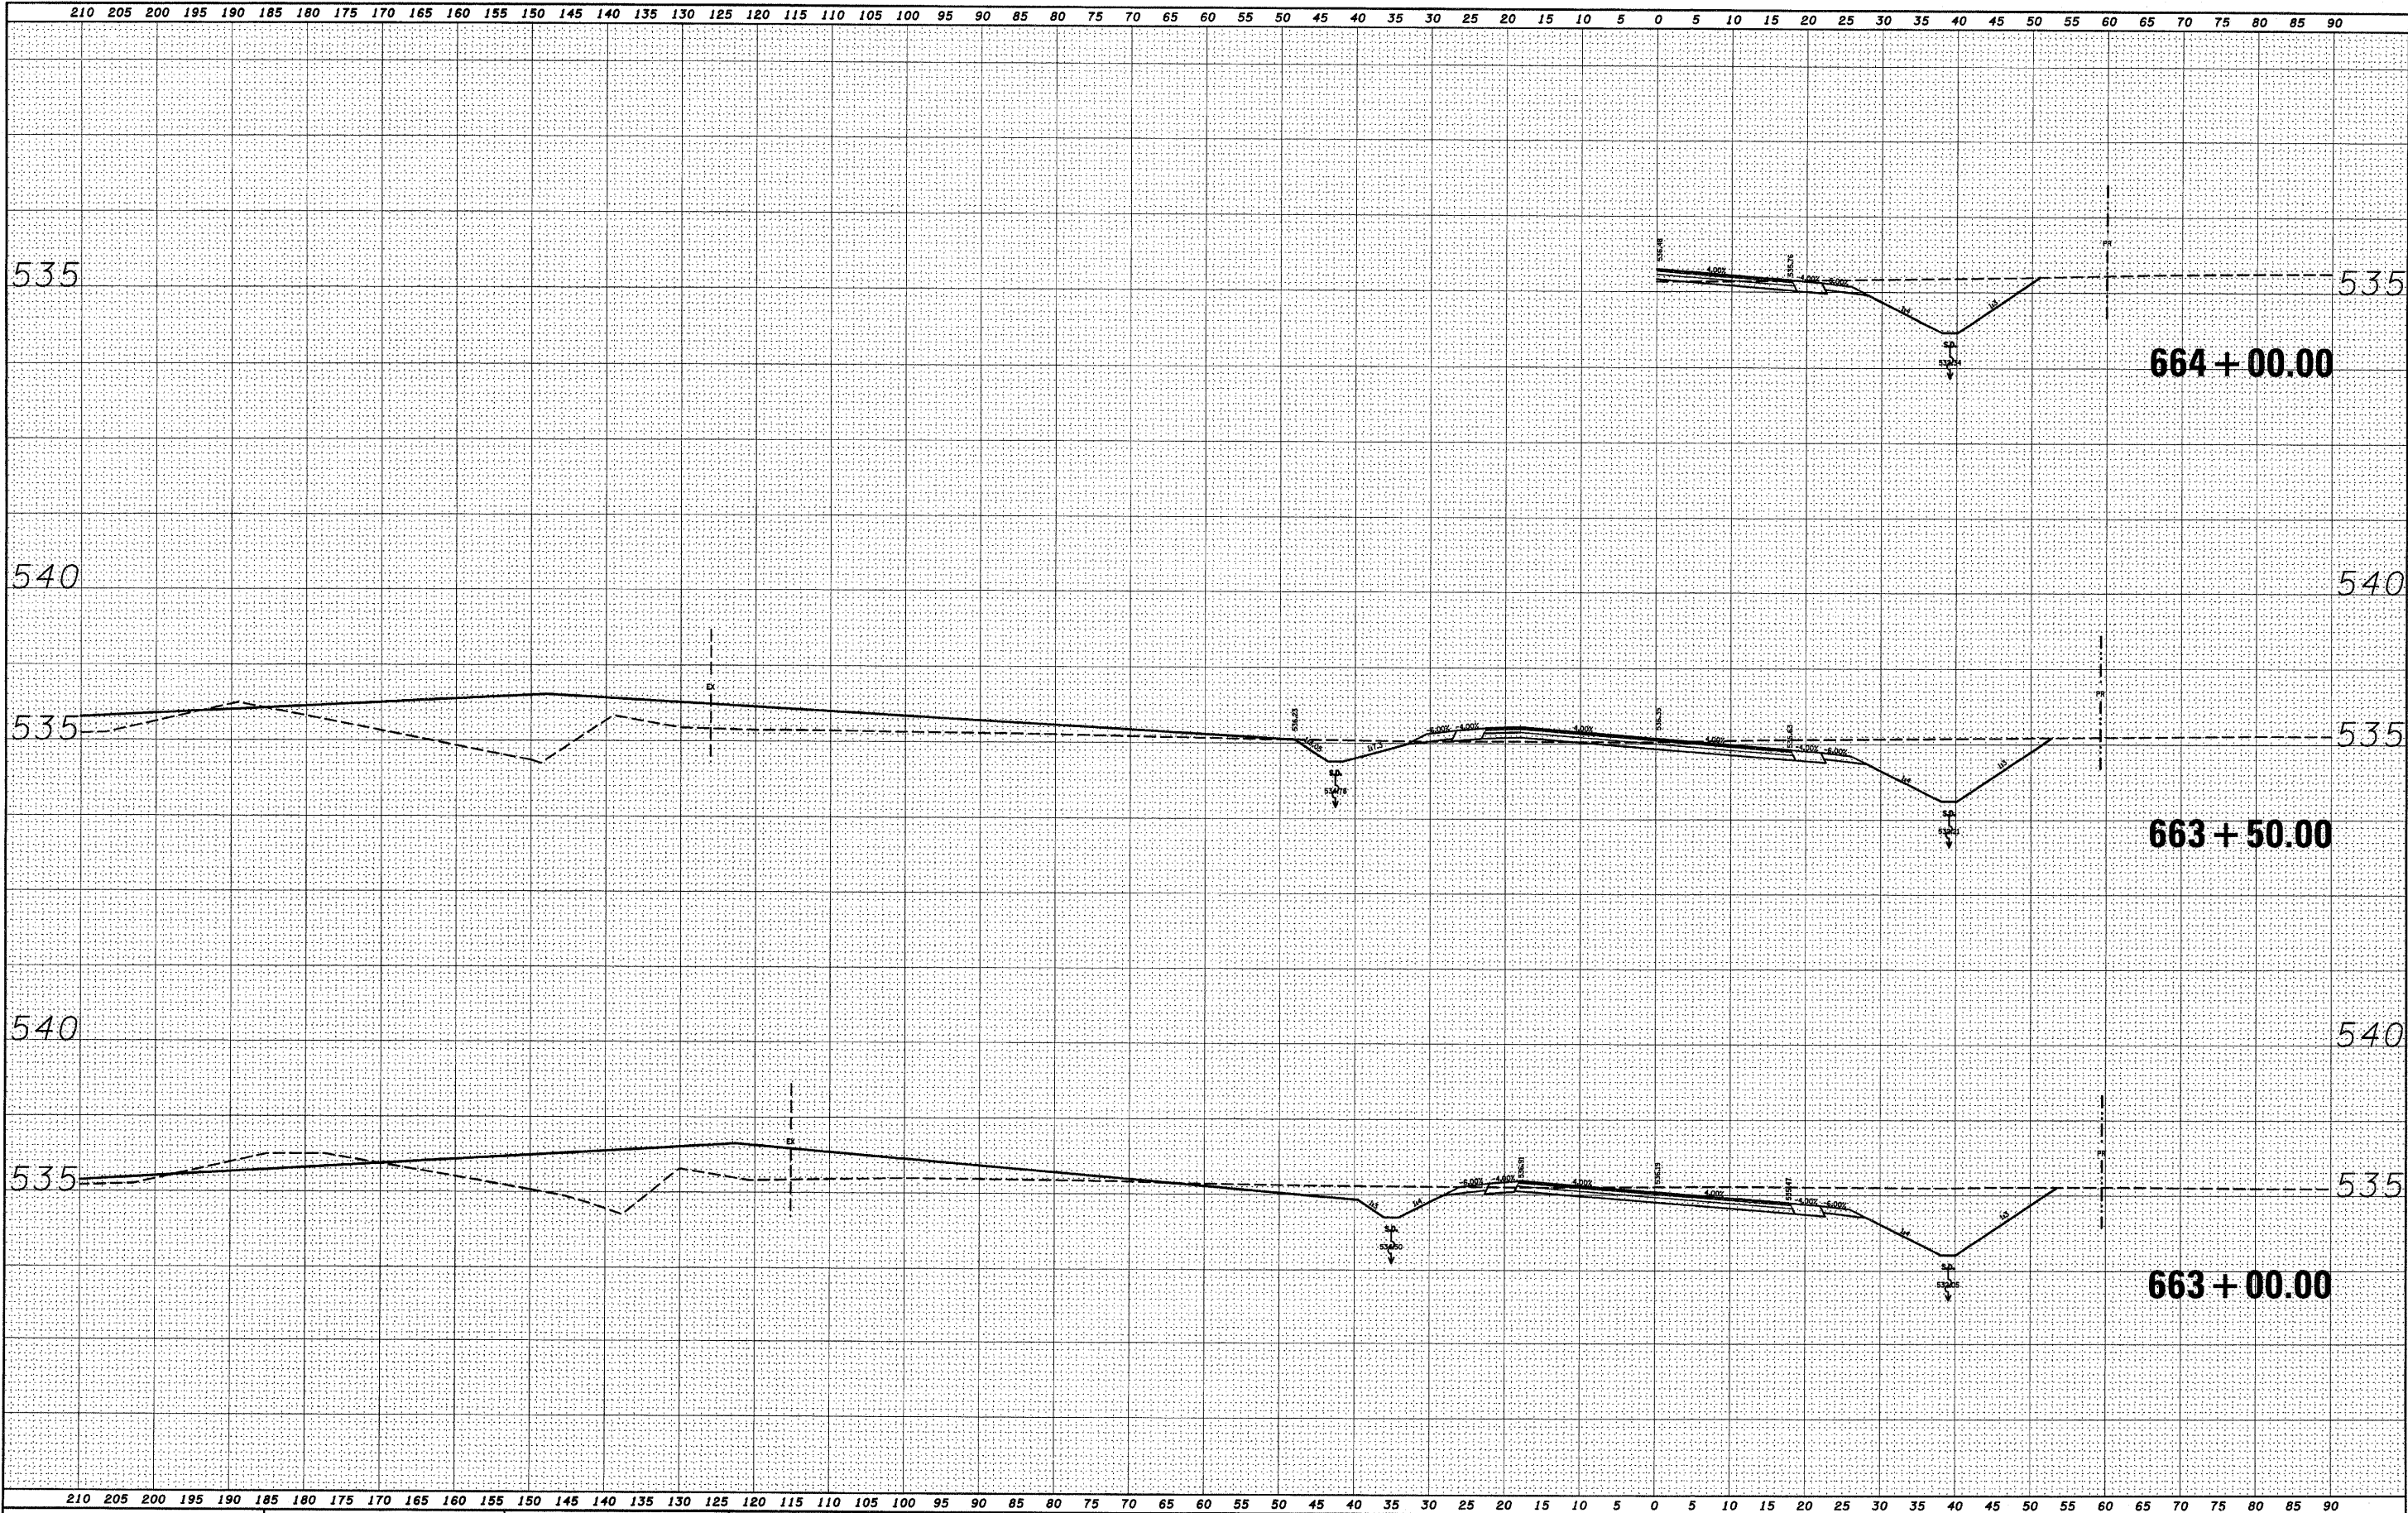

FILE NAME =	USER NAME = #USER#	DESIGNED -	REVISED -	STATE OF ILLINOIS DEPARTMENT OF TRANSPORTATION	158 CROSS SECTIONS	SCALE: _____ SHEET NO. ____ OF ____ SHEETS STA. 663+00.00 TO STA. 664+00.00	F.A.P. RTE. 809	SECTION (133,134)RS-5,135RS-6	COUNTY ST. CLAIR	TOTAL SHEETS 762	SHEET NO. 690
#FILE#		DRAWN -	REVISED -								
		CHECKED -	REVISED -								
		DATE -	REVISED -								

FINAL	SURVEYED	DATE
SURVEY	PLOTTED	BY
NOTE BOOK	TEMPLATE	
NO.	AREAS CHECKED	


ORIGINAL	SURVEYED	DATE
SURVEY	PLOTTED	BY
NOTE BOOK	TEMPLATE	
NO.	AREAS CHECKED	

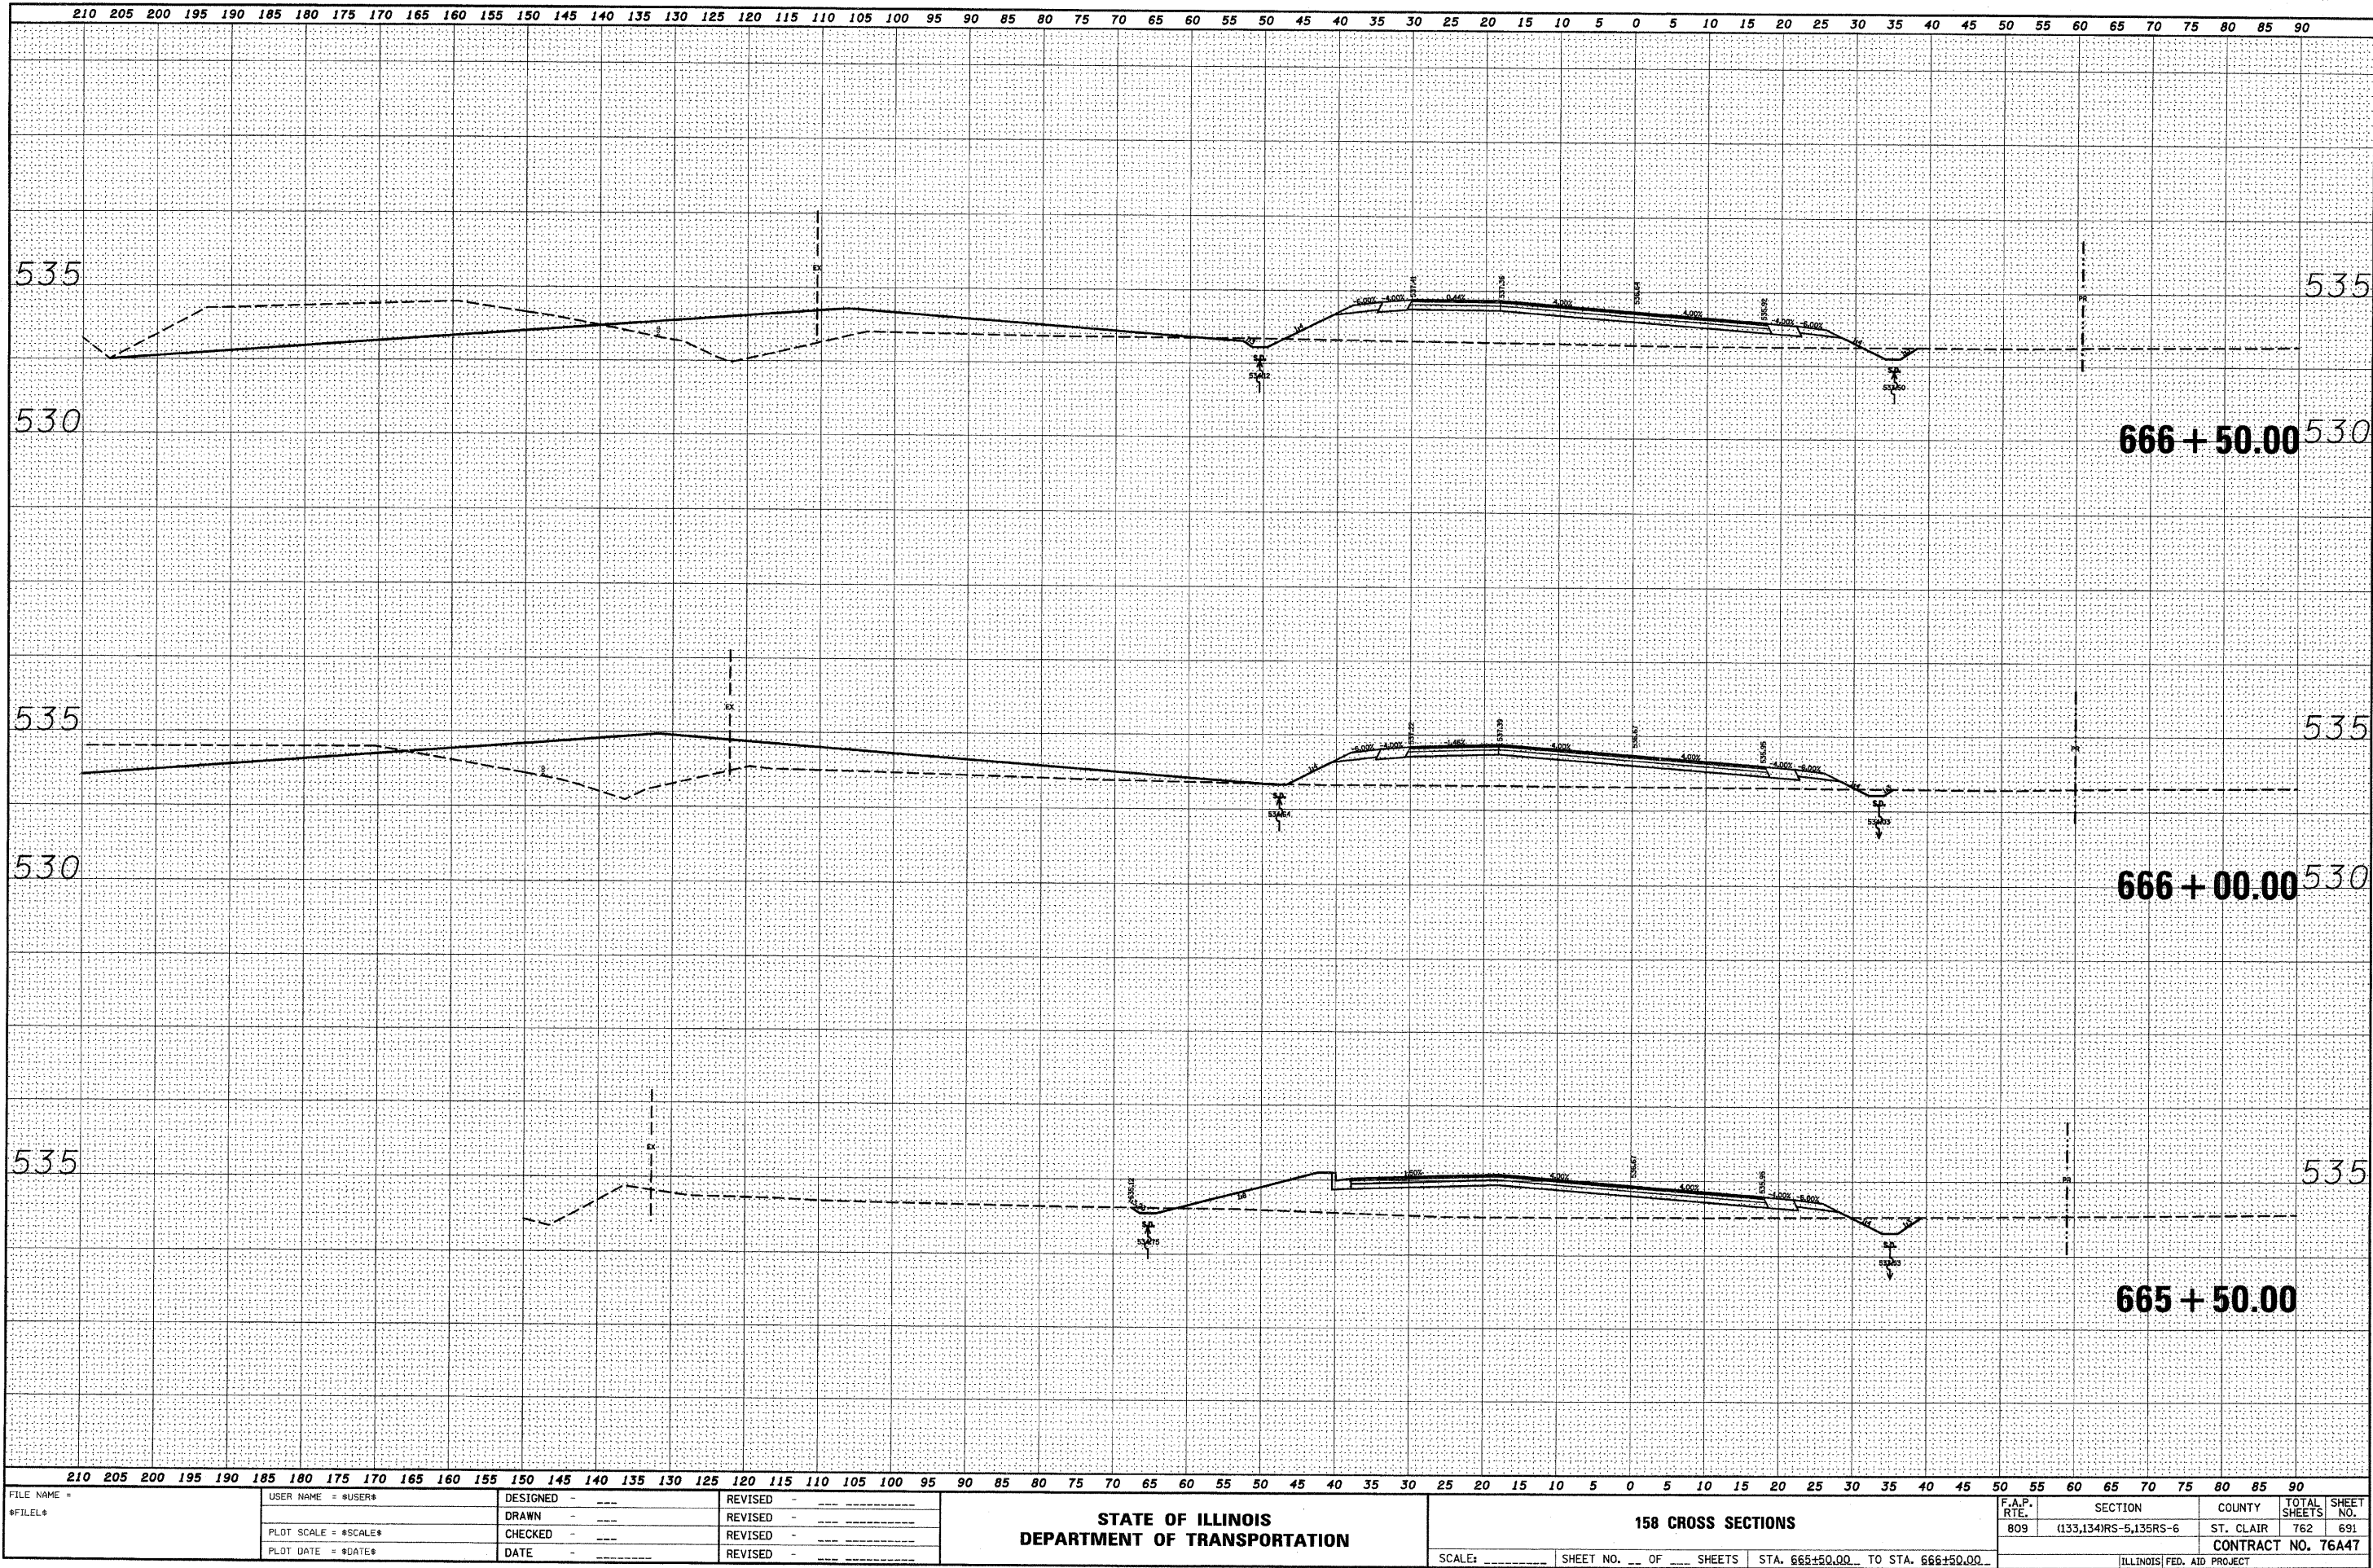

FILE NAME =	USER NAME = \$USER\$	DESIGNED -	REVISED -	STATE OF ILLINOIS DEPARTMENT OF TRANSPORTATION	158 CROSS SECTIONS	F.A.P. RTE. 809	SECTION (133,134)RS-5,135RS-6	COUNTY ST. CLAIR	TOTAL SHEETS 762	SHEET NO. 691
\$FILEL\$		DRAWN -	REVISED -							
		CHECKED -	REVISED -							
		DATE -	REVISED -							
SCALE: _____					SHEET NO. ____ OF ____ SHEETS		STA. 665+50.00 TO STA. 666+50.00		ILLINOIS FED. AID PROJECT	

FINAL	SURVEYED	BY	DATE
SURVEY	PLOTTED		
NOTE BOOK	TEMPLATE		
NO.	AREAS CHECKED		


ORIGINAL	SURVEYED	BY	DATE
SURVEY	PLOTTED		
NOTE BOOK	TEMPLATE		
NO.	AREAS CHECKED		

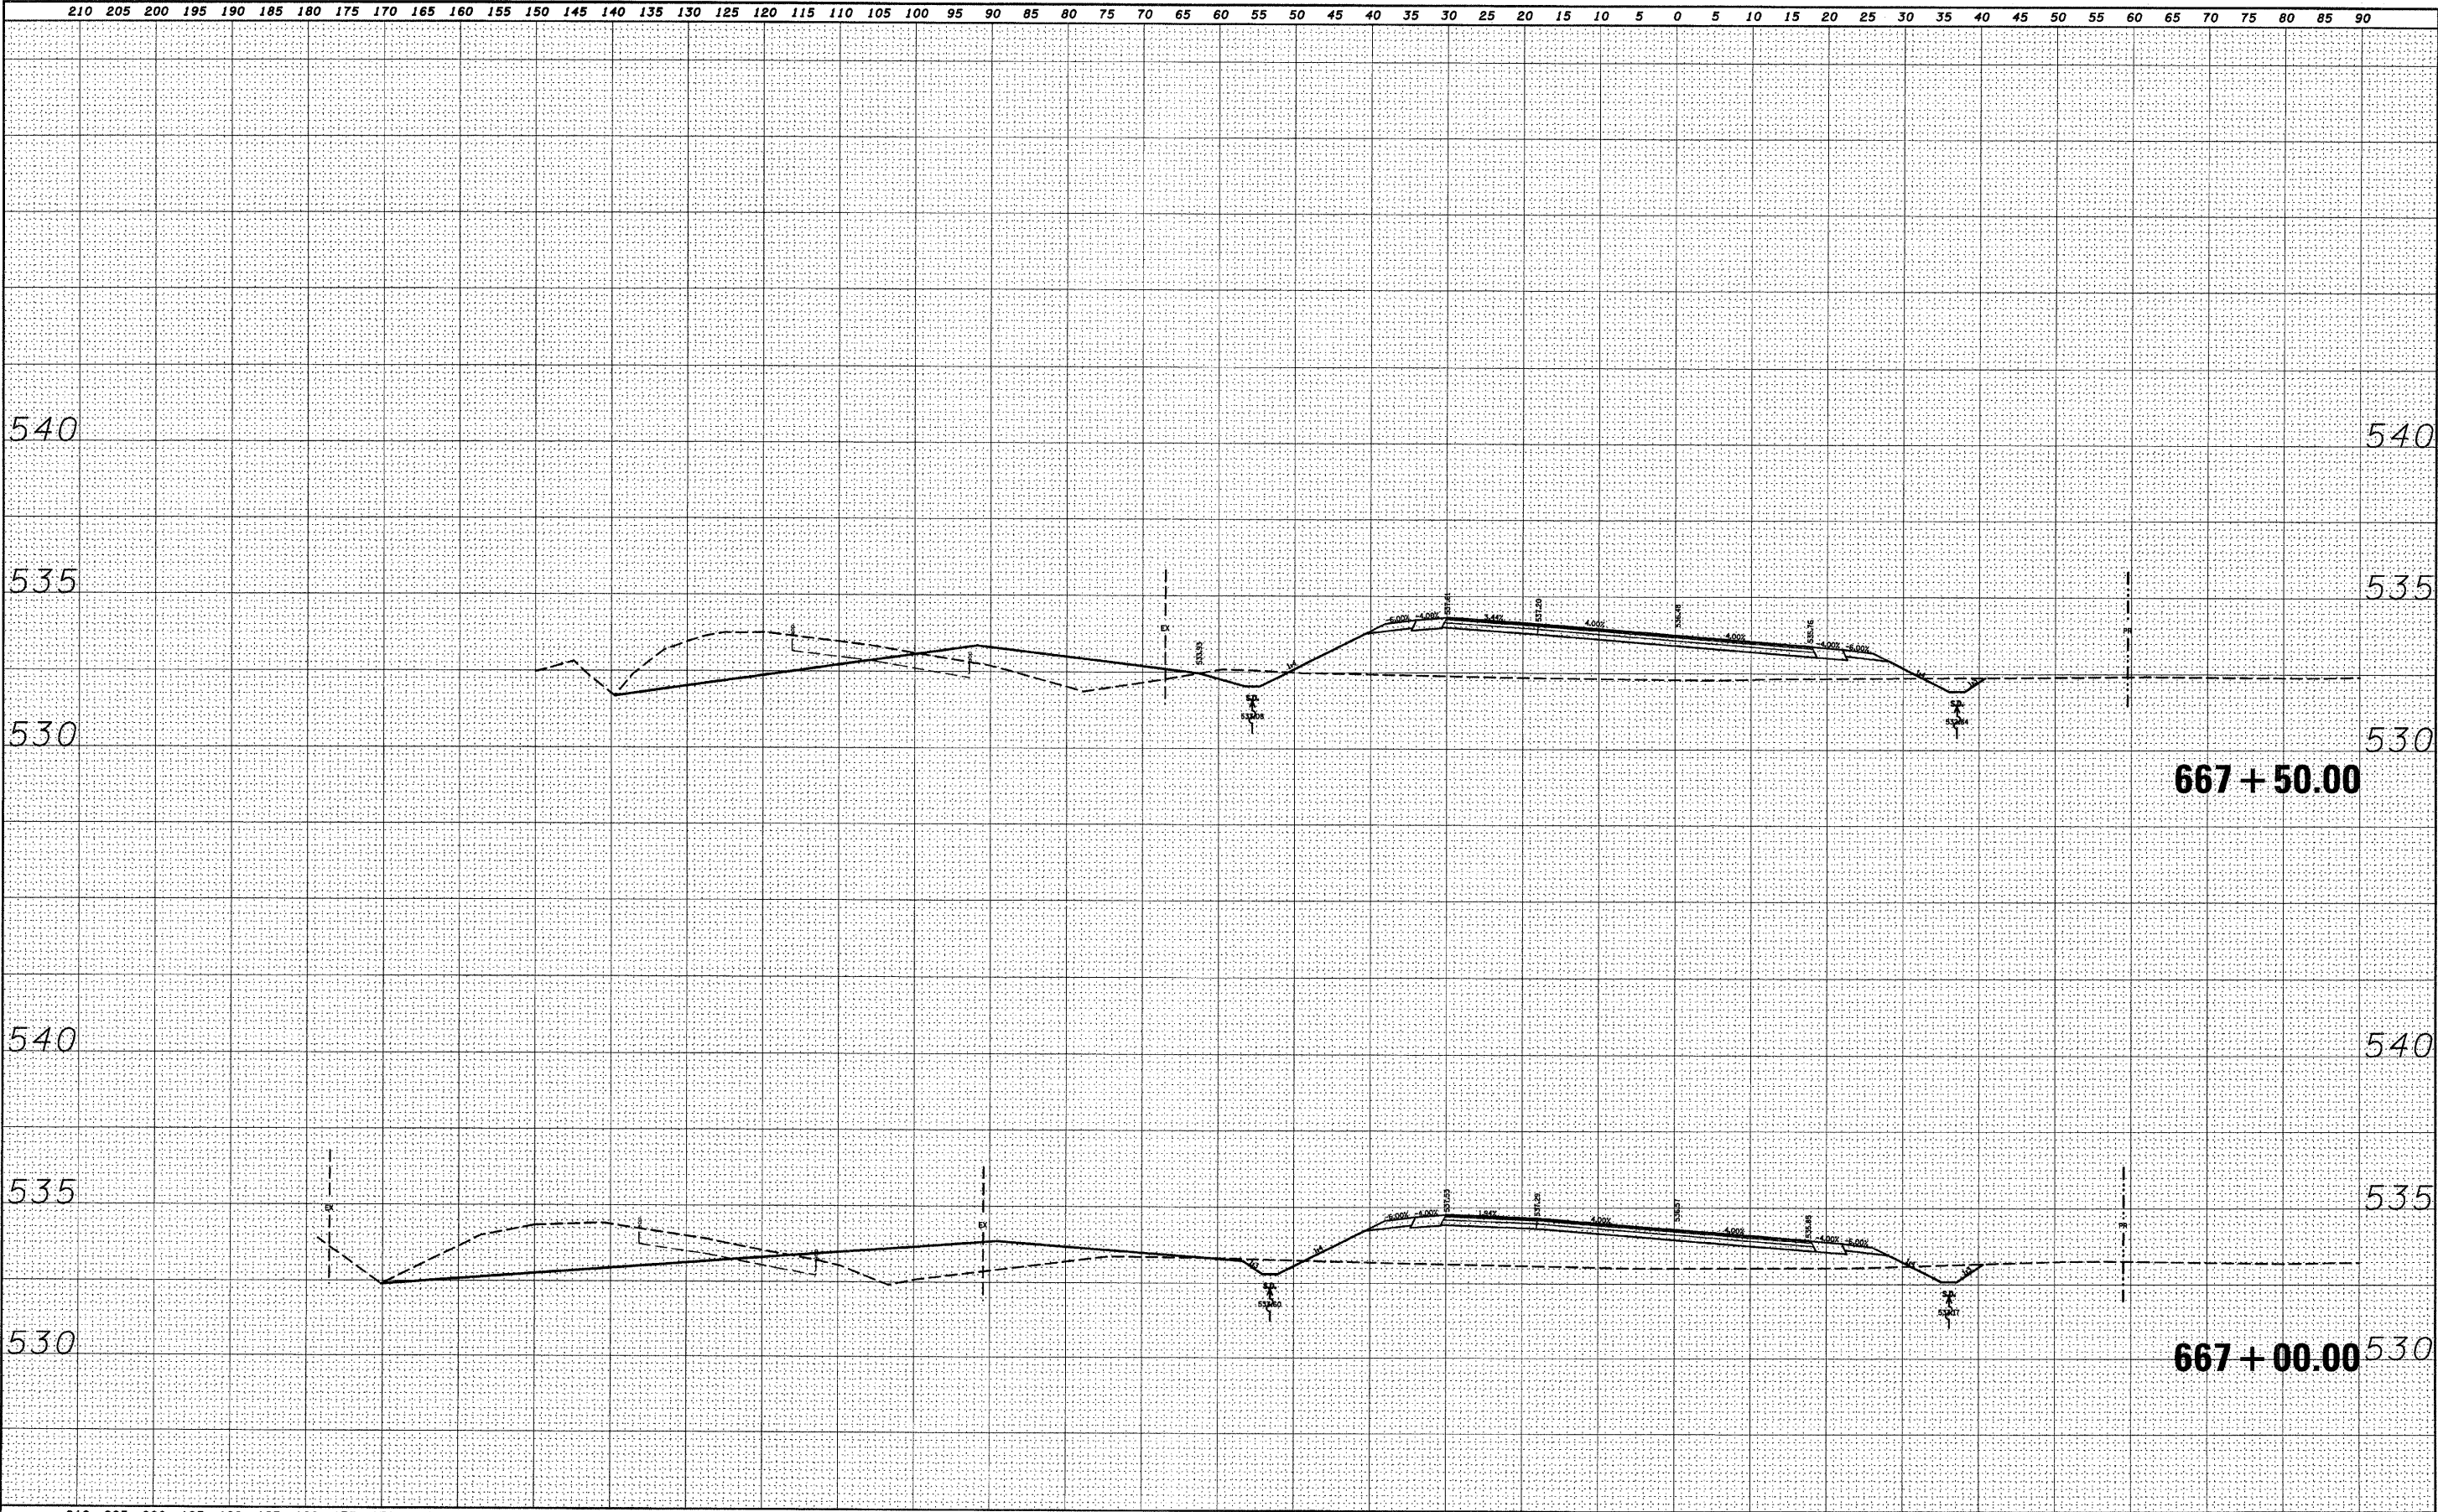

FILE NAME =	USER NAME = \$USER\$	DESIGNED -	REVISED -	STATE OF ILLINOIS DEPARTMENT OF TRANSPORTATION	158 CROSS SECTIONS	F.A.P. RTE. 809	SECTION (133,134)RS-5,135RS-6	COUNTY ST. CLAIR	TOTAL SHEETS 762	SHEET NO. 692
\$FILEL\$		DRAWN -	REVISED -							
		CHECKED -	REVISED -							
		DATE -	REVISED -							
PLOT SCALE = \$SCALE\$				SCALE: _____ SHEET NO. ___ OF ___ SHEETS		STA. 667+00.00 TO STA. 667+50.00		ILLINOIS FED. AID PROJECT		
PLOT DATE = \$DATE\$										

FINAL	SURVEYED	BY	DATE
SURVEY	PLOTTED		
NOTE BOOK	TEMPLATE		
NO.	AREAS CHECKED		

ORIGINAL	SURVEYED	BY	DATE
SURVEY	PLOTTED		
NOTE BOOK	TEMPLATE		
NO.	AREAS CHECKED		

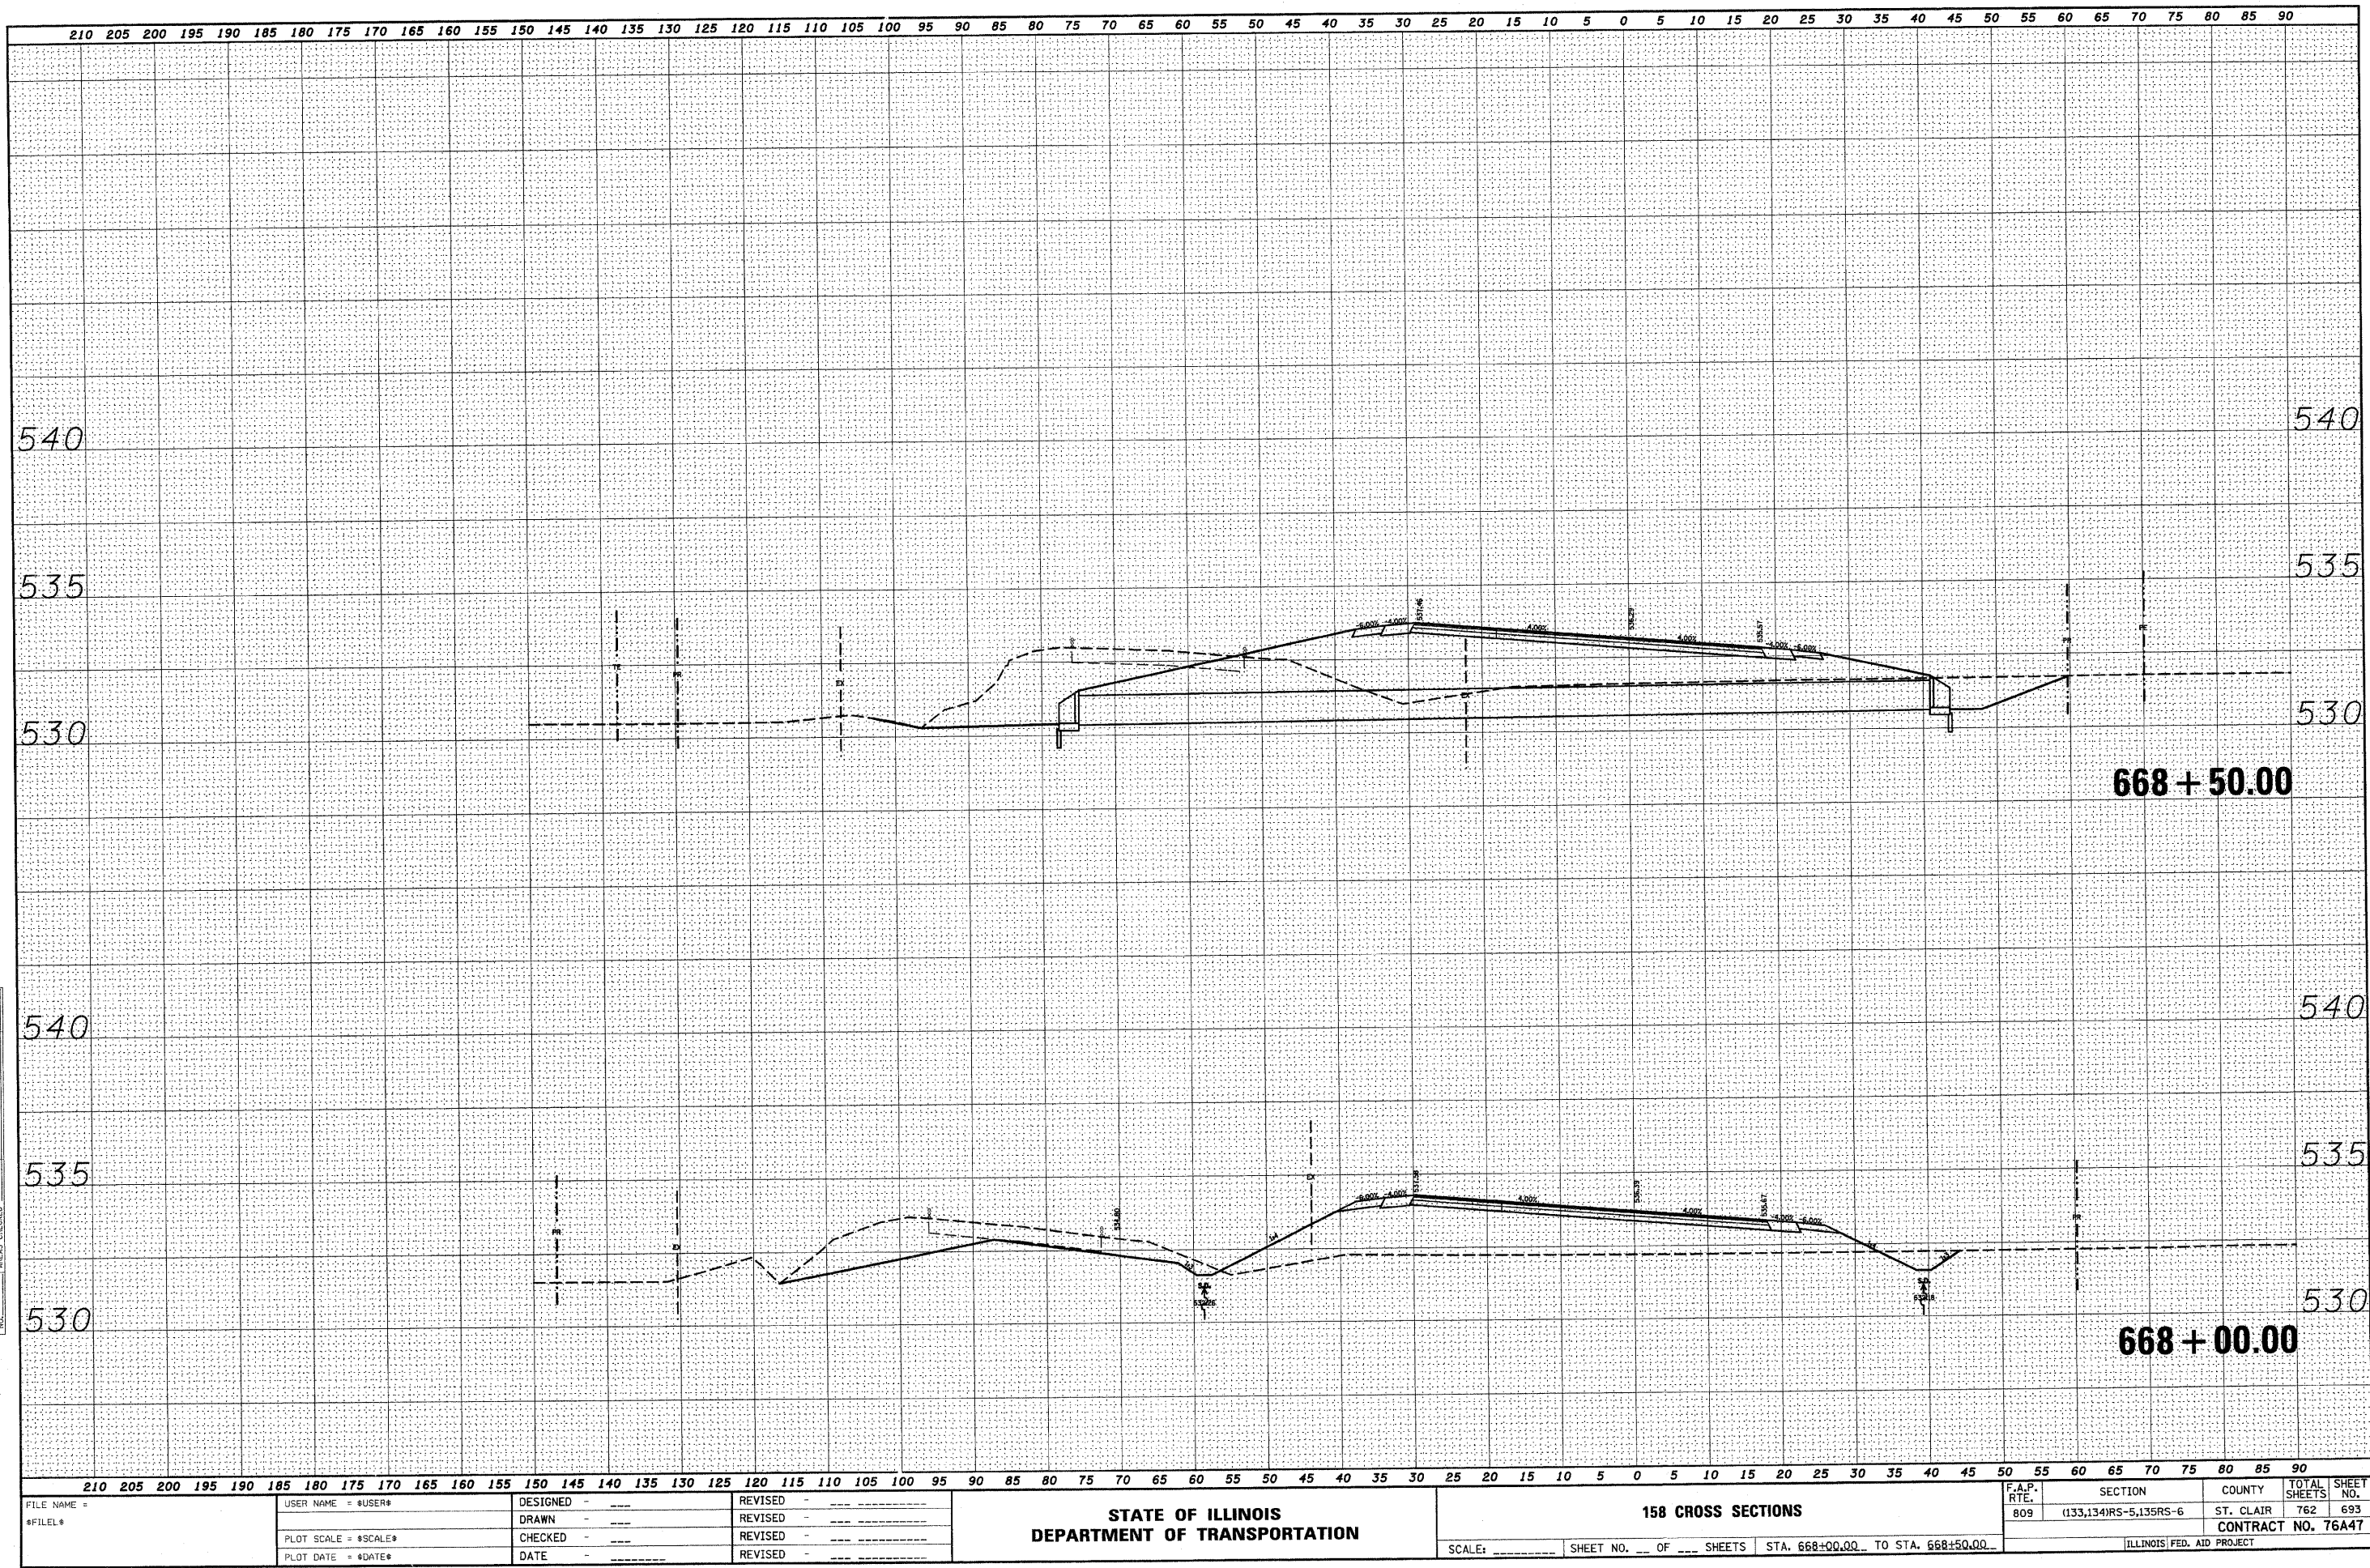

FILE NAME =	USER NAME = \$USER\$	DESIGNED -	REVISED -
\$FILEL\$		DRAWN -	REVISED -
		CHECKED -	REVISED -
		DATE -	REVISED -

STATE OF ILLINOIS
DEPARTMENT OF TRANSPORTATION


158 CROSS SECTIONS

SCALE: SHEET NO. OF SHEETS STA. 668+00.00 TO STA. 668+50.00

F.A.P. RTE.	SECTION	COUNTY	TOTAL SHEETS	SHEET NO.
809	(133,134)RS-5,135RS-6	ST. CLAIR	762	693
CONTRACT NO. 76A47				
ILLINOIS FED. AID PROJECT				

FINAL SURVEY	SURVEYED	BY	DATE
NOTE BOOK	PLOTTED		
NO.	TEMPLATE		
	AREAS CHECKED		


ORIGINAL SURVEY	SURVEYED	BY	DATE
NOTE BOOK	PLOTTED		
NO.	TEMPLATE		
	AREAS CHECKED		

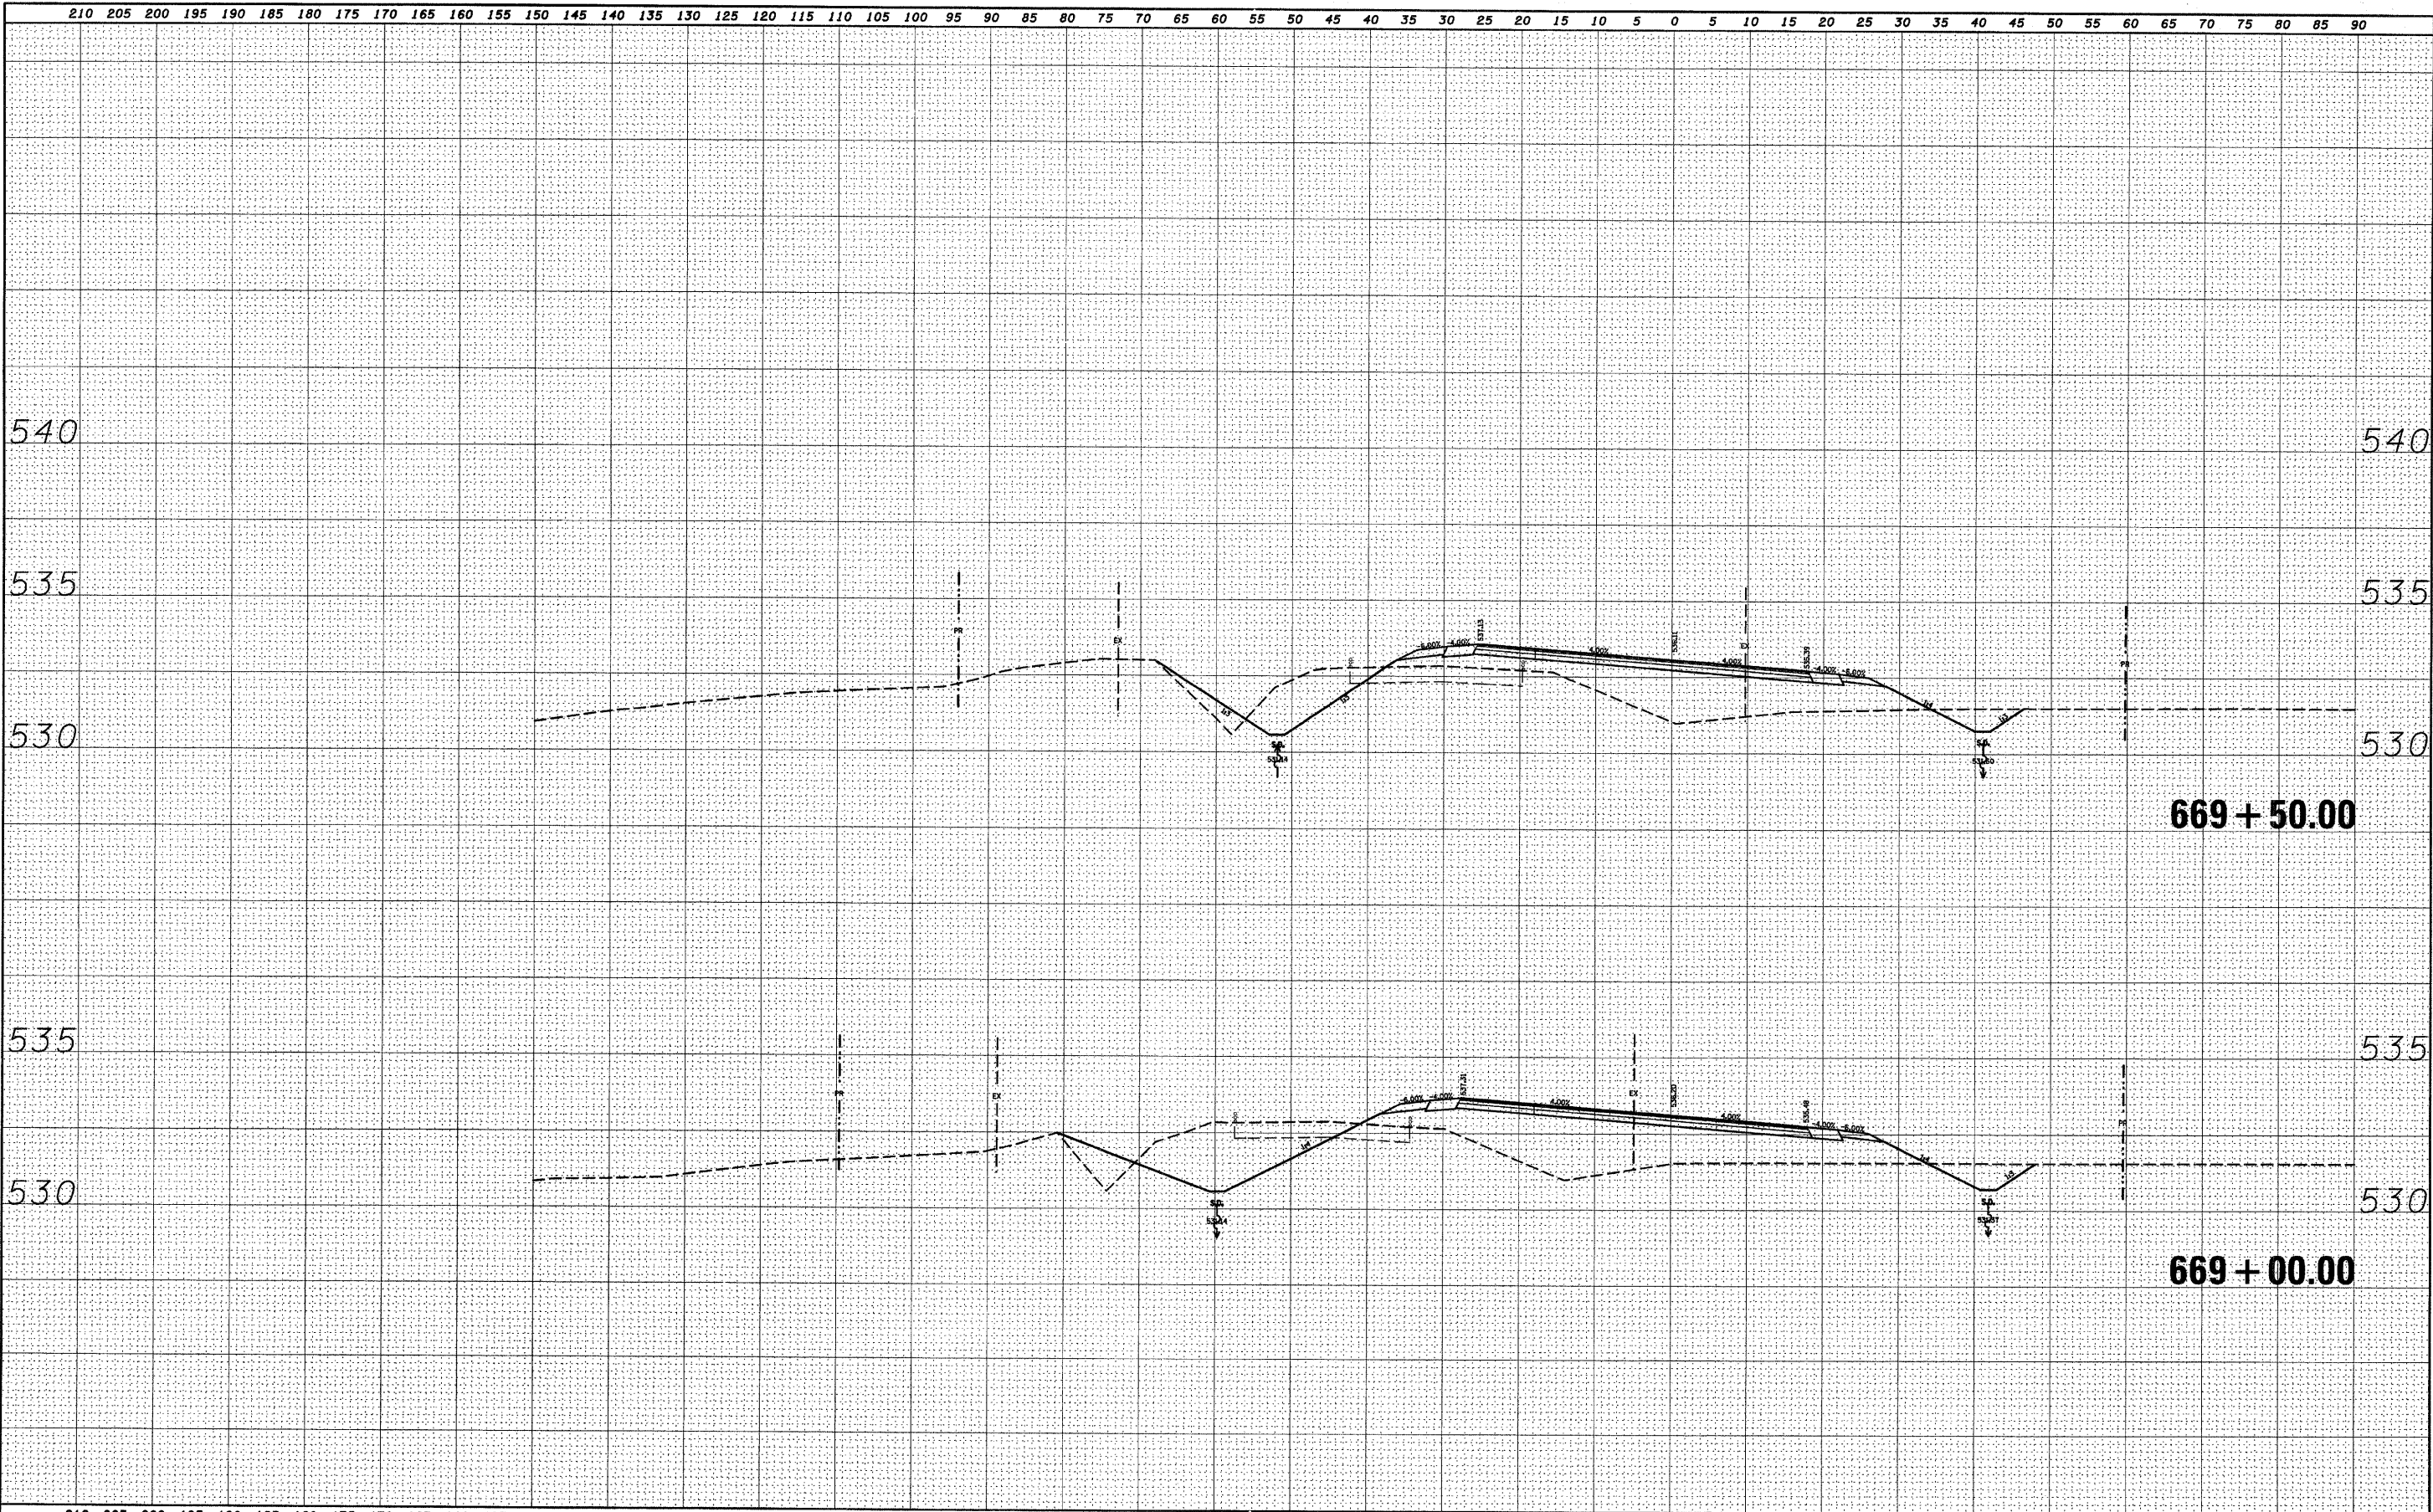

FILE NAME =	USER NAME = \$USER\$	DESIGNED -	REVISED -	STATE OF ILLINOIS DEPARTMENT OF TRANSPORTATION	158 CROSS SECTIONS	F.A.P. RTE. 809	SECTION (133,134)RS-5,135RS-6	COUNTY ST. CLAIR	TOTAL SHEETS 762	SHEET NO. 694
\$FILEL\$	PLOT SCALE = \$SCALE\$	DRAWN -	REVISED -							
	PLOT DATE = \$DATE\$	CHECKED -	REVISED -							
		DATE -	REVISED -							
SCALE: _____					SHEET NO. ____ OF ____ SHEETS		STA. 669+00.00 TO STA. 669+50.00		ILLINOIS FED. AID PROJECT	

FINAL	SURVEYED	BY	DATE
SURVEY	PLOTTED		
NOTE BOOK	TEMPLATE		
NO.	AREAS CHECKED		


ORIGINAL	SURVEYED	BY	DATE
SURVEY	PLOTTED		
NOTE BOOK	TEMPLATE		
NO.	AREAS CHECKED		

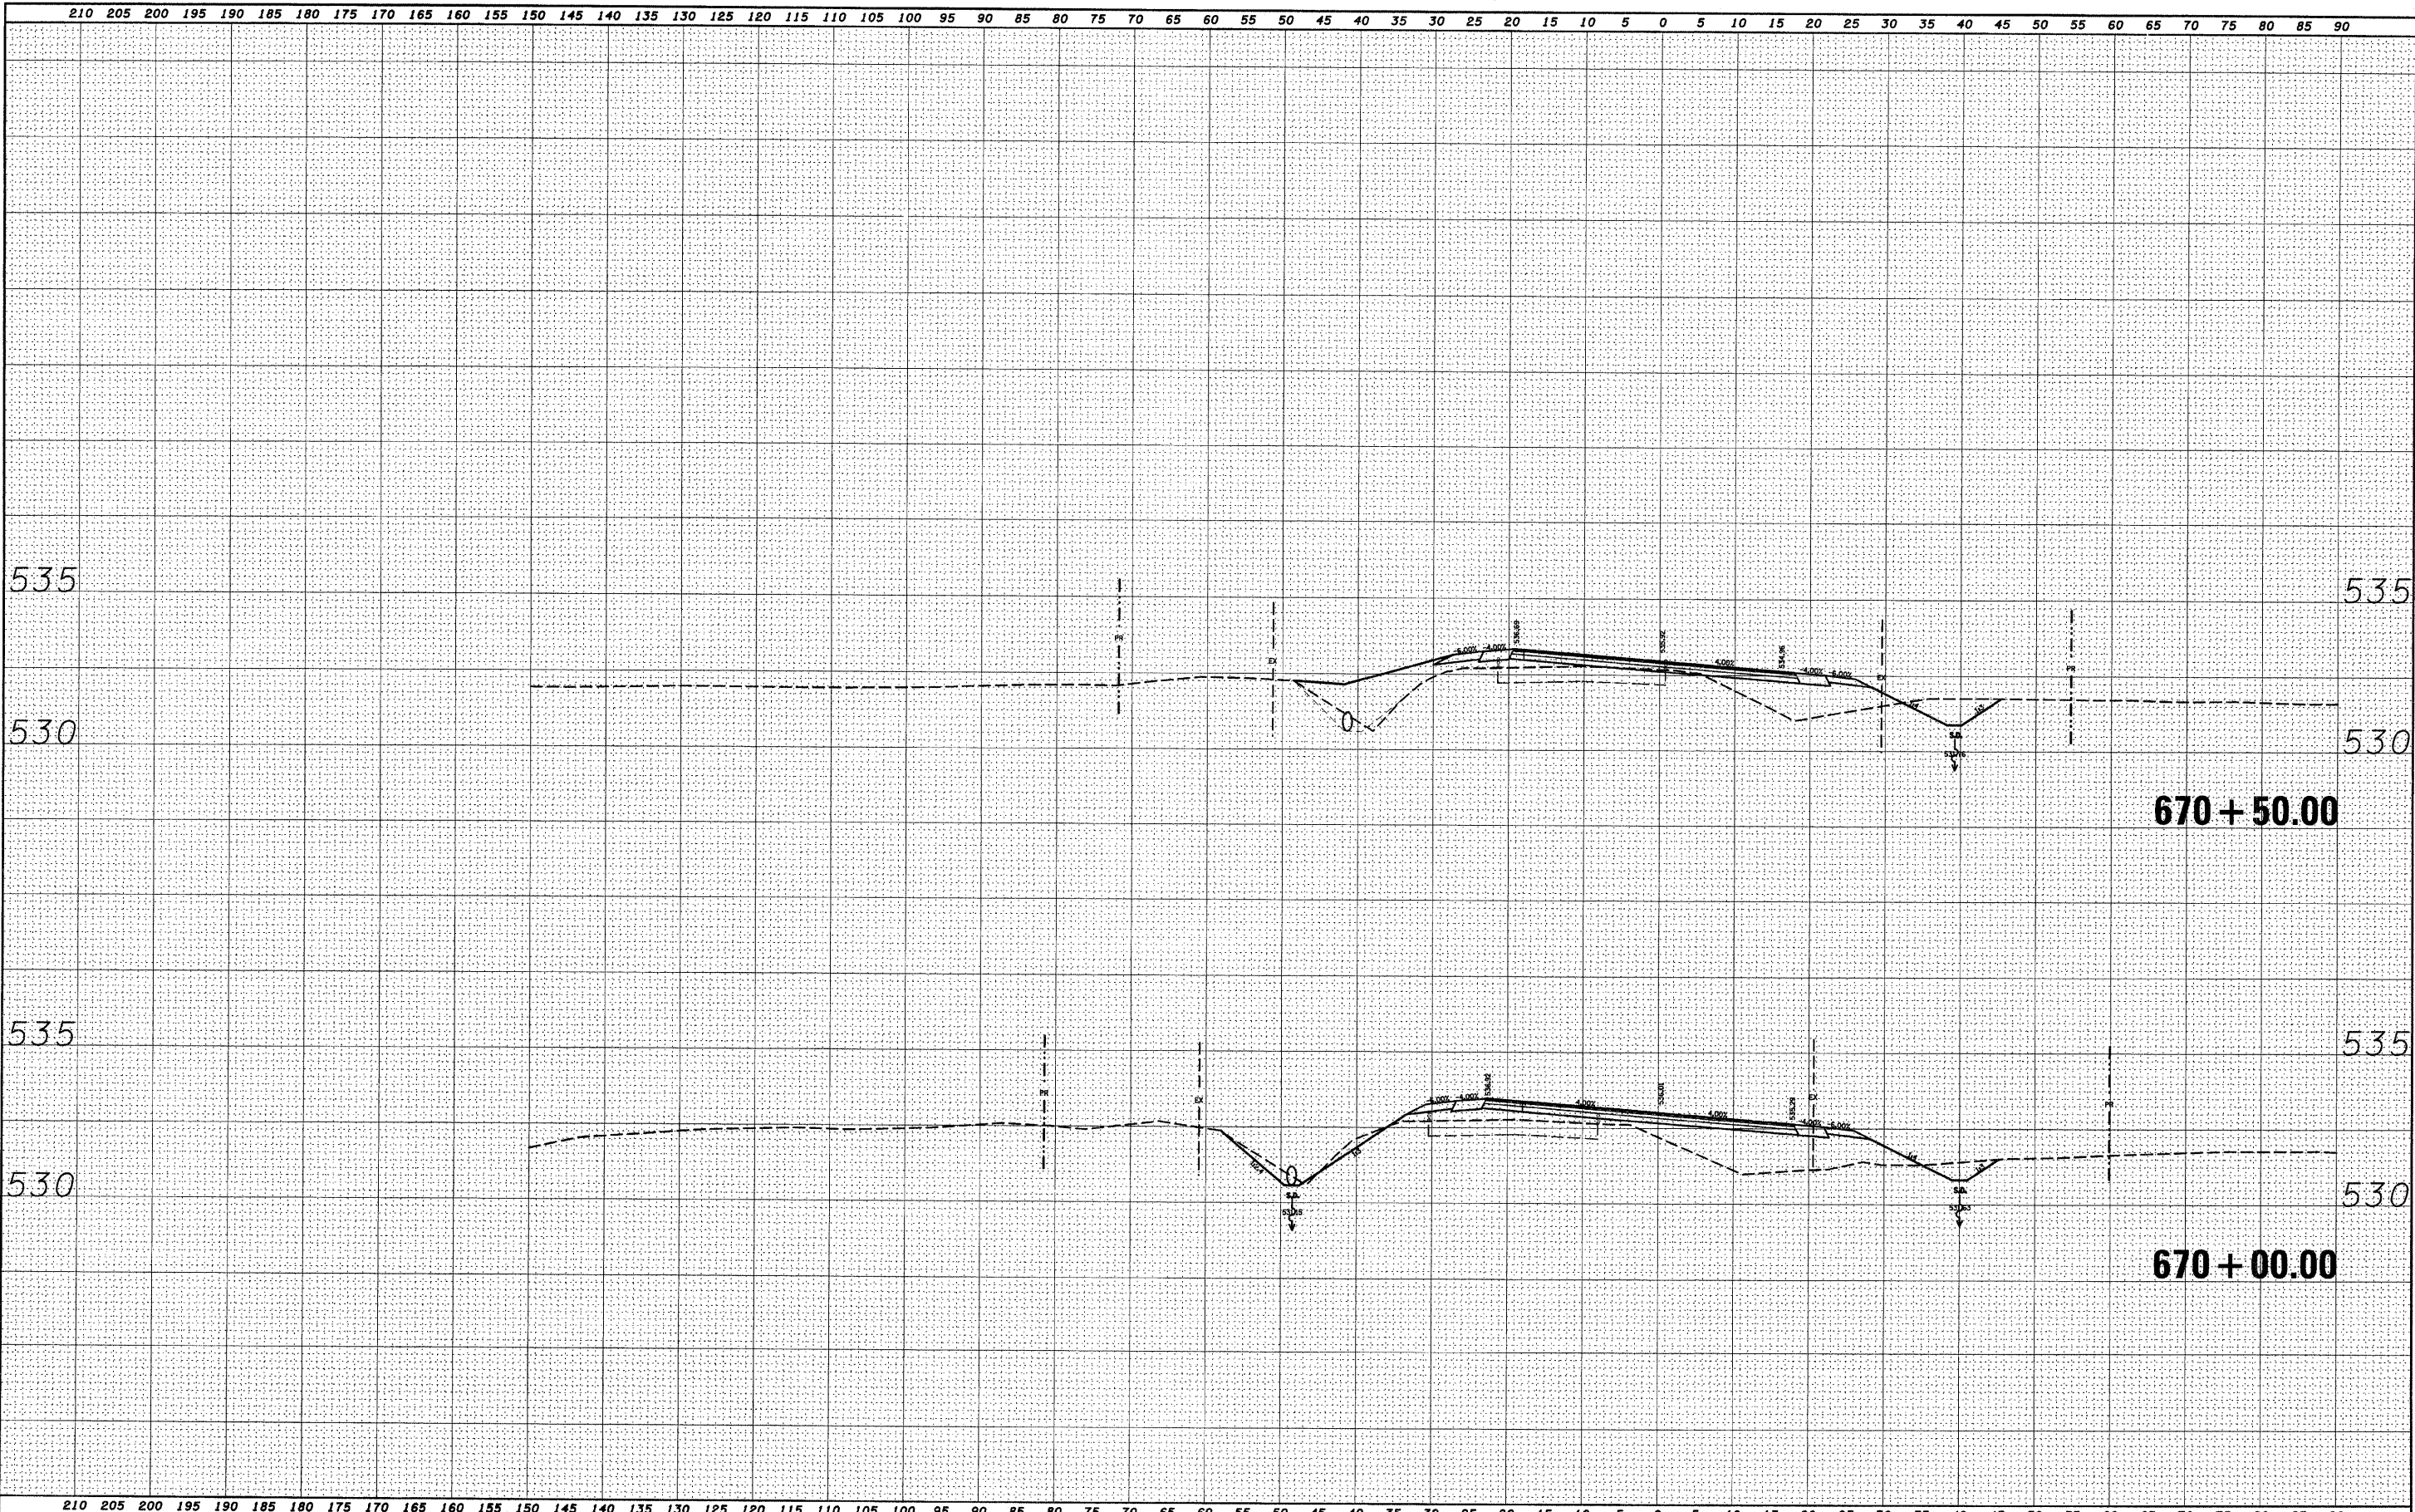

FILE NAME =	USER NAME = \$USER\$	DESIGNED -	REVISED -	STATE OF ILLINOIS DEPARTMENT OF TRANSPORTATION	158 CROSS SECTIONS	F.A.P. RTE. 809	SECTION (133,134)RS-5,135RS-6	COUNTY ST. CLAIR	TOTAL SHEETS 762	SHEET NO. 695	
\$FILEL\$		DRAWN -	REVISED -								
		CHECKED -	REVISED -								
		DATE -	REVISED -								
					SCALE: _____	SHEET NO. ____ OF ____ SHEETS		STA. 670+00.00 TO STA. 670+50.00			ILLINOIS FED. AID PROJECT

FINAL SURVEY	SURVEYED	BY	DATE
NOTE BOOK	PLOTTED		
NO.	TEMPLATE		
	AREAS CHECKED		


ORIGINAL SURVEY	SURVEYED	BY	DATE
NOTE BOOK	PLOTTED		
NO.	TEMPLATE		
	AREAS CHECKED		

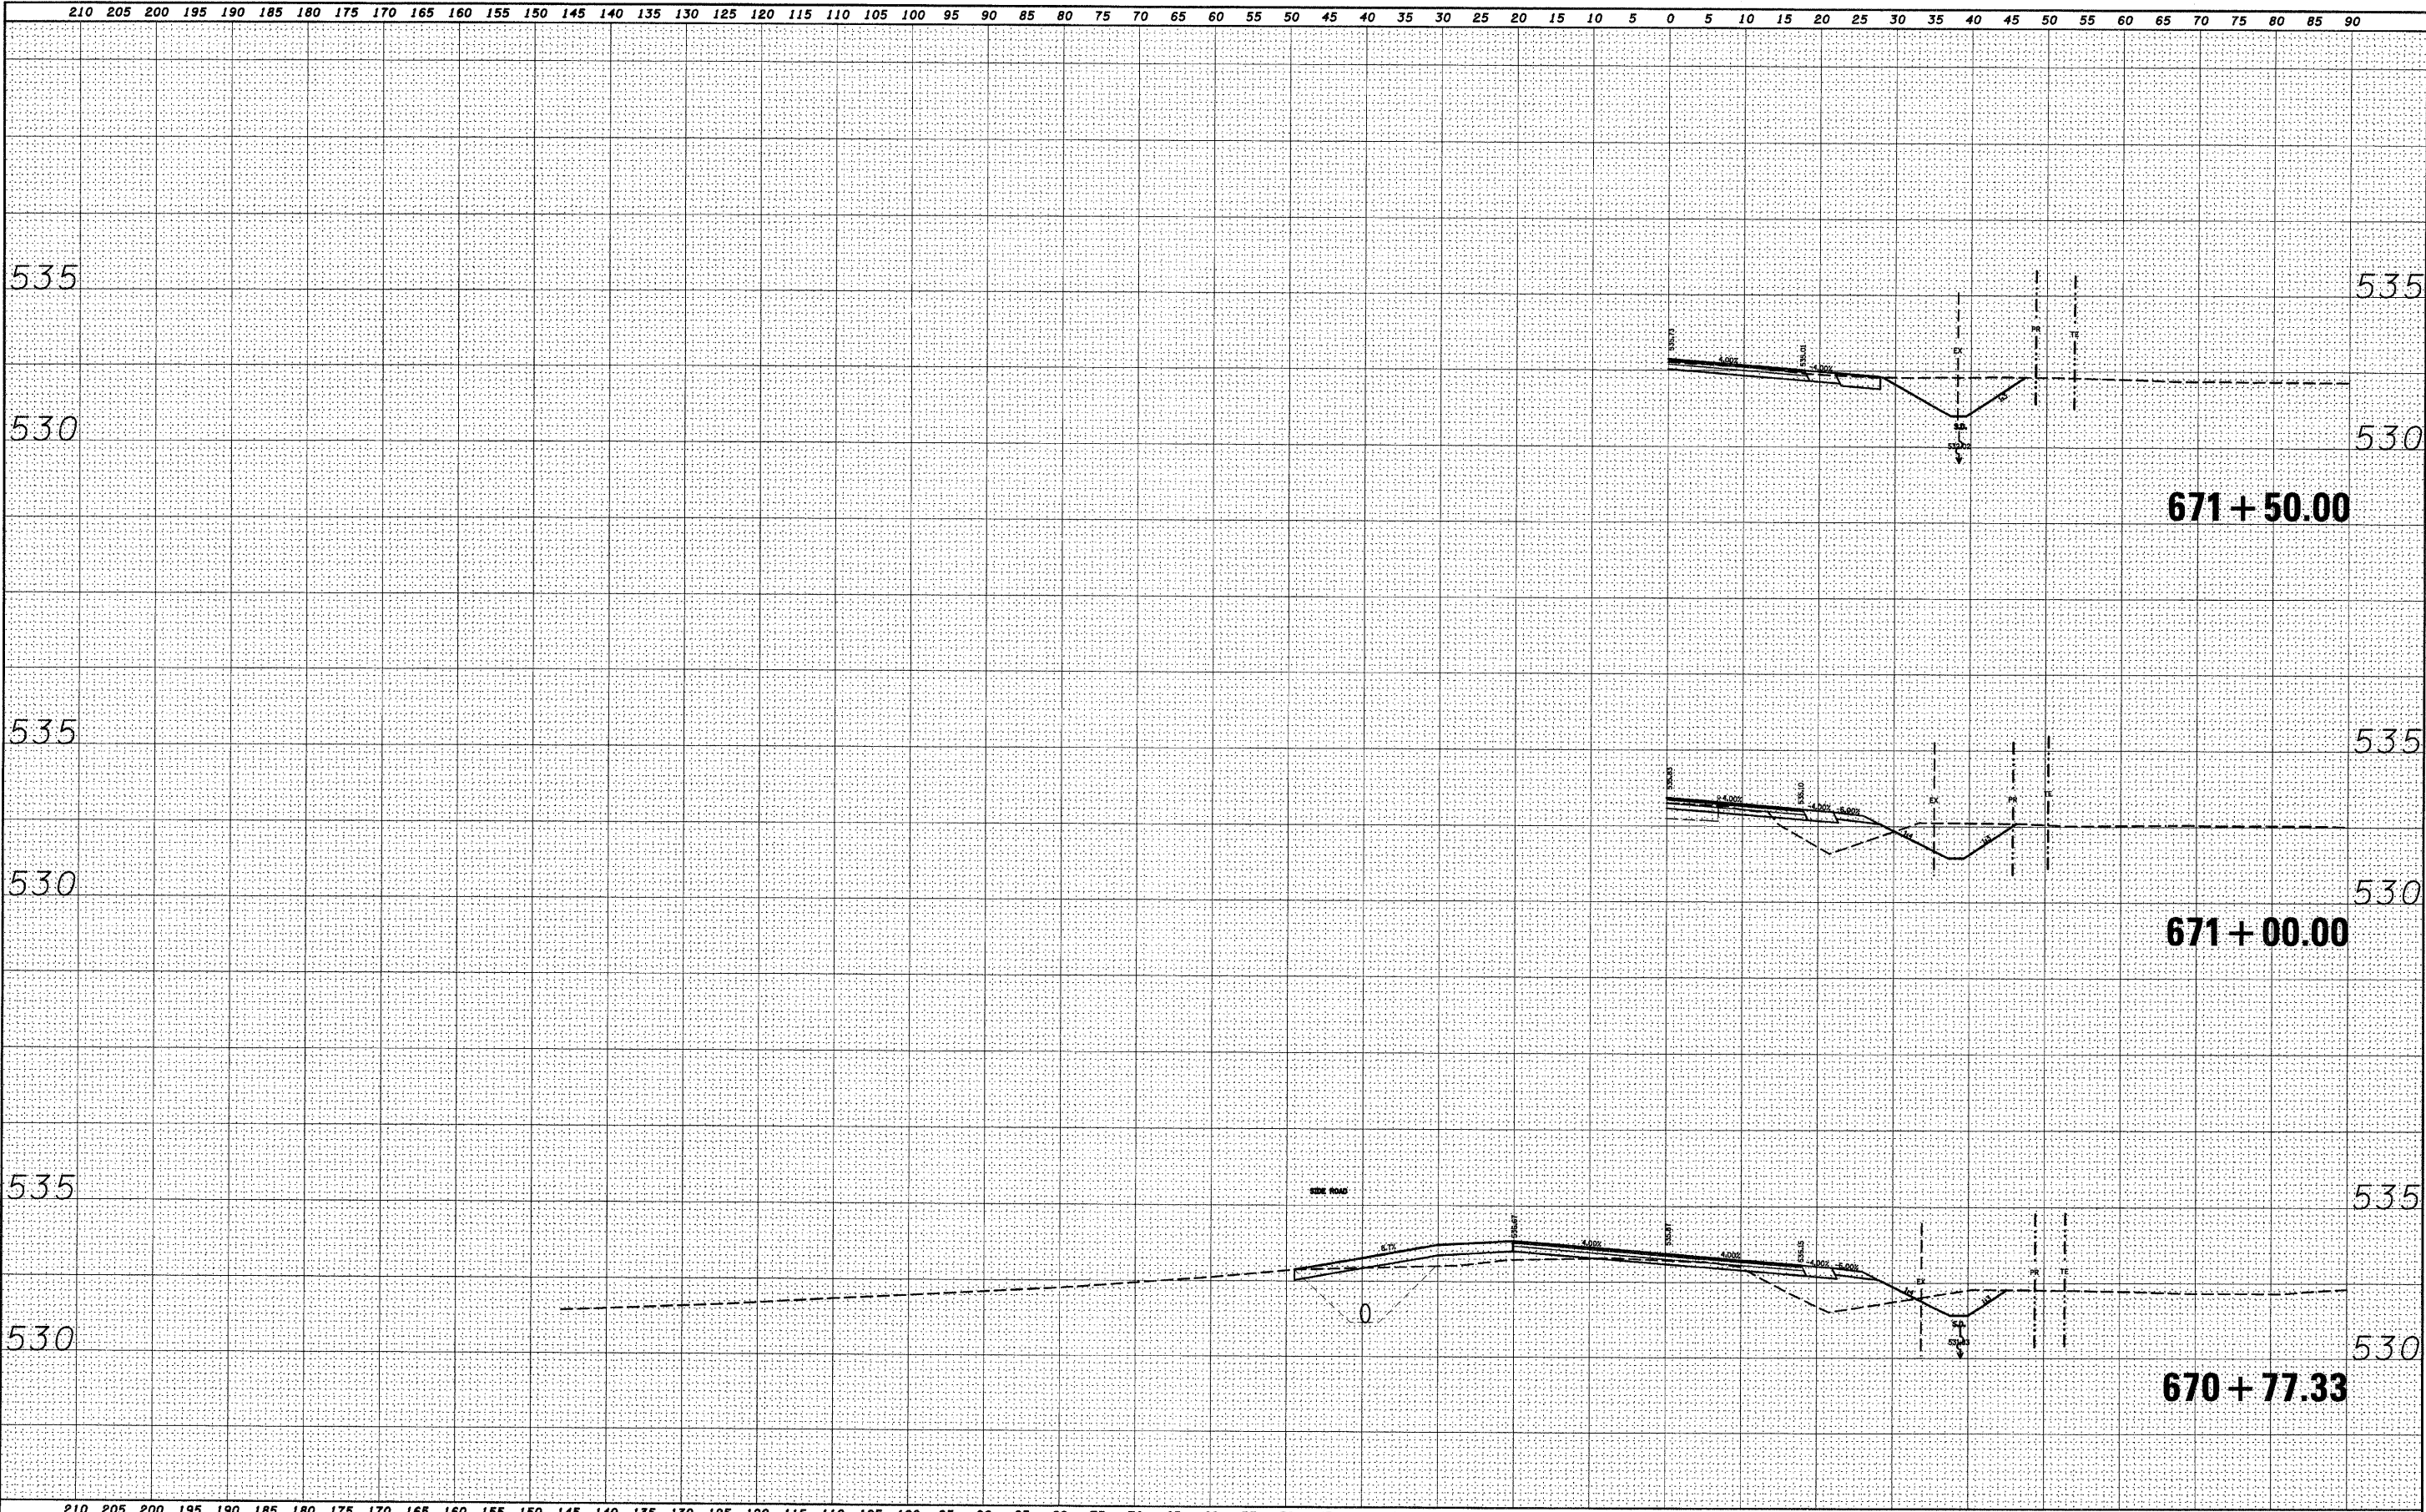

FILE NAME =	USER NAME = \$USER\$	DESIGNED -	REVISED -	STATE OF ILLINOIS DEPARTMENT OF TRANSPORTATION	158 CROSS SECTIONS		F.A.P. RTE.	SECTION	COUNTY	TOTAL SHEETS	SHEET NO.	
\$FILEL\$		DRAWN -	REVISED -		SCALE: _____	SHEET NO. ____ OF ____ SHEETS	809	(133,134)RS-5,135RS-6	ST. CLAIR	762	696	
		CHECKED -	REVISED -									
		DATE -	REVISED -									
					STA. 670+77.33 TO STA. 671+50.00		ILLINOIS FED. AID PROJECT					CONTRACT NO. 76A47

FINAL SURVEY	SURVEYED	BY	DATE
NOTE BOOK	PLOTTED		
NO.	TEMPLATE		
	AREAS		
	CHECKED		


ORIGINAL SURVEY	SURVEYED	BY	DATE
NOTE BOOK	PLOTTED		
NO.	TEMPLATE		
	AREAS		
	CHECKED		

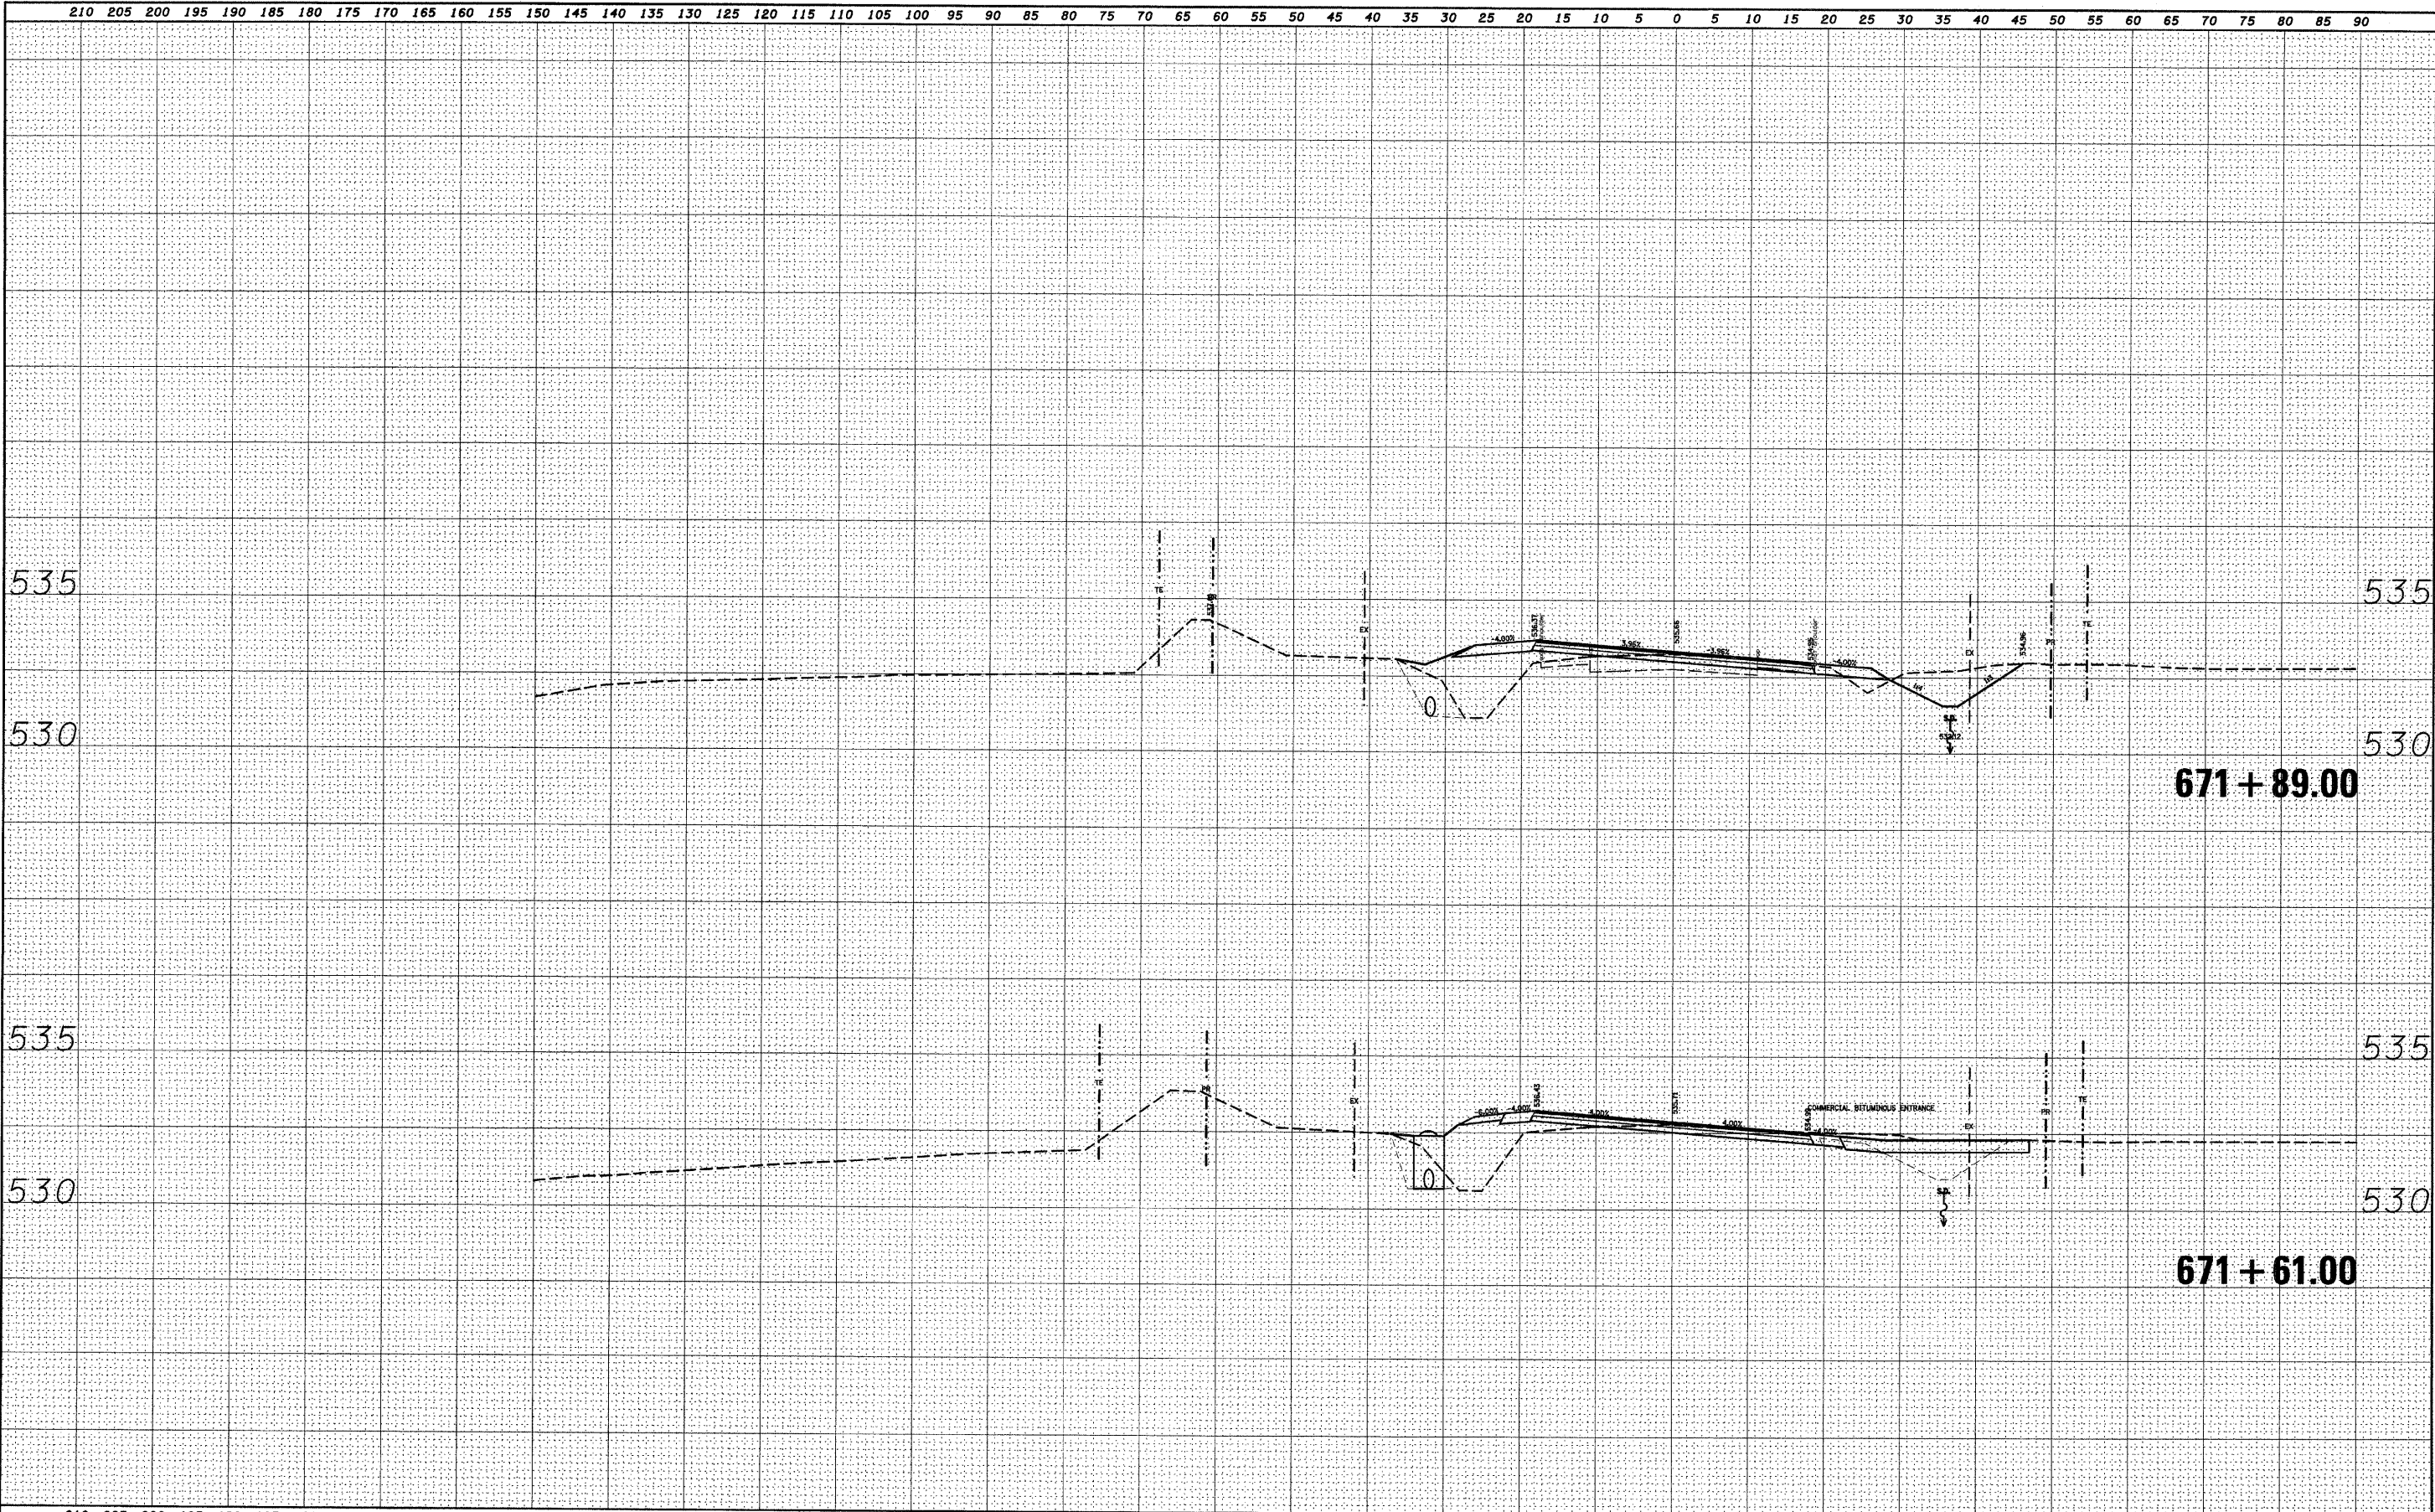

FILE NAME =	USER NAME = #USER#	DESIGNED -	REVISED -	STATE OF ILLINOIS DEPARTMENT OF TRANSPORTATION	158 CROSS SECTIONS	F.A.P. RTE. 809	SECTION (133,134)RS-5,135RS-6	COUNTY ST. CLAIR	TOTAL SHEETS 762	SHEET NO. 697
#FILE#		DRAWN -	REVISED -							
		CHECKED -	REVISED -							
		DATE -	REVISED -							
SCALE: _____					SHEET NO. ____ OF ____ SHEETS		STA. 671+61.00 TO STA. 671+89.00		ILLINOIS FED. AID PROJECT	


FINAL	SURVEYED	BY	DATE
SURVEY	PLOTTED		
NOTE BOOK	TEMPLATE		
NO.	AREAS	CHECKED	

ORIGINAL	SURVEYED	BY	DATE
SURVEY	PLOTTED		
NOTE BOOK	TEMPLATE		
NO.	AREAS	CHECKED	

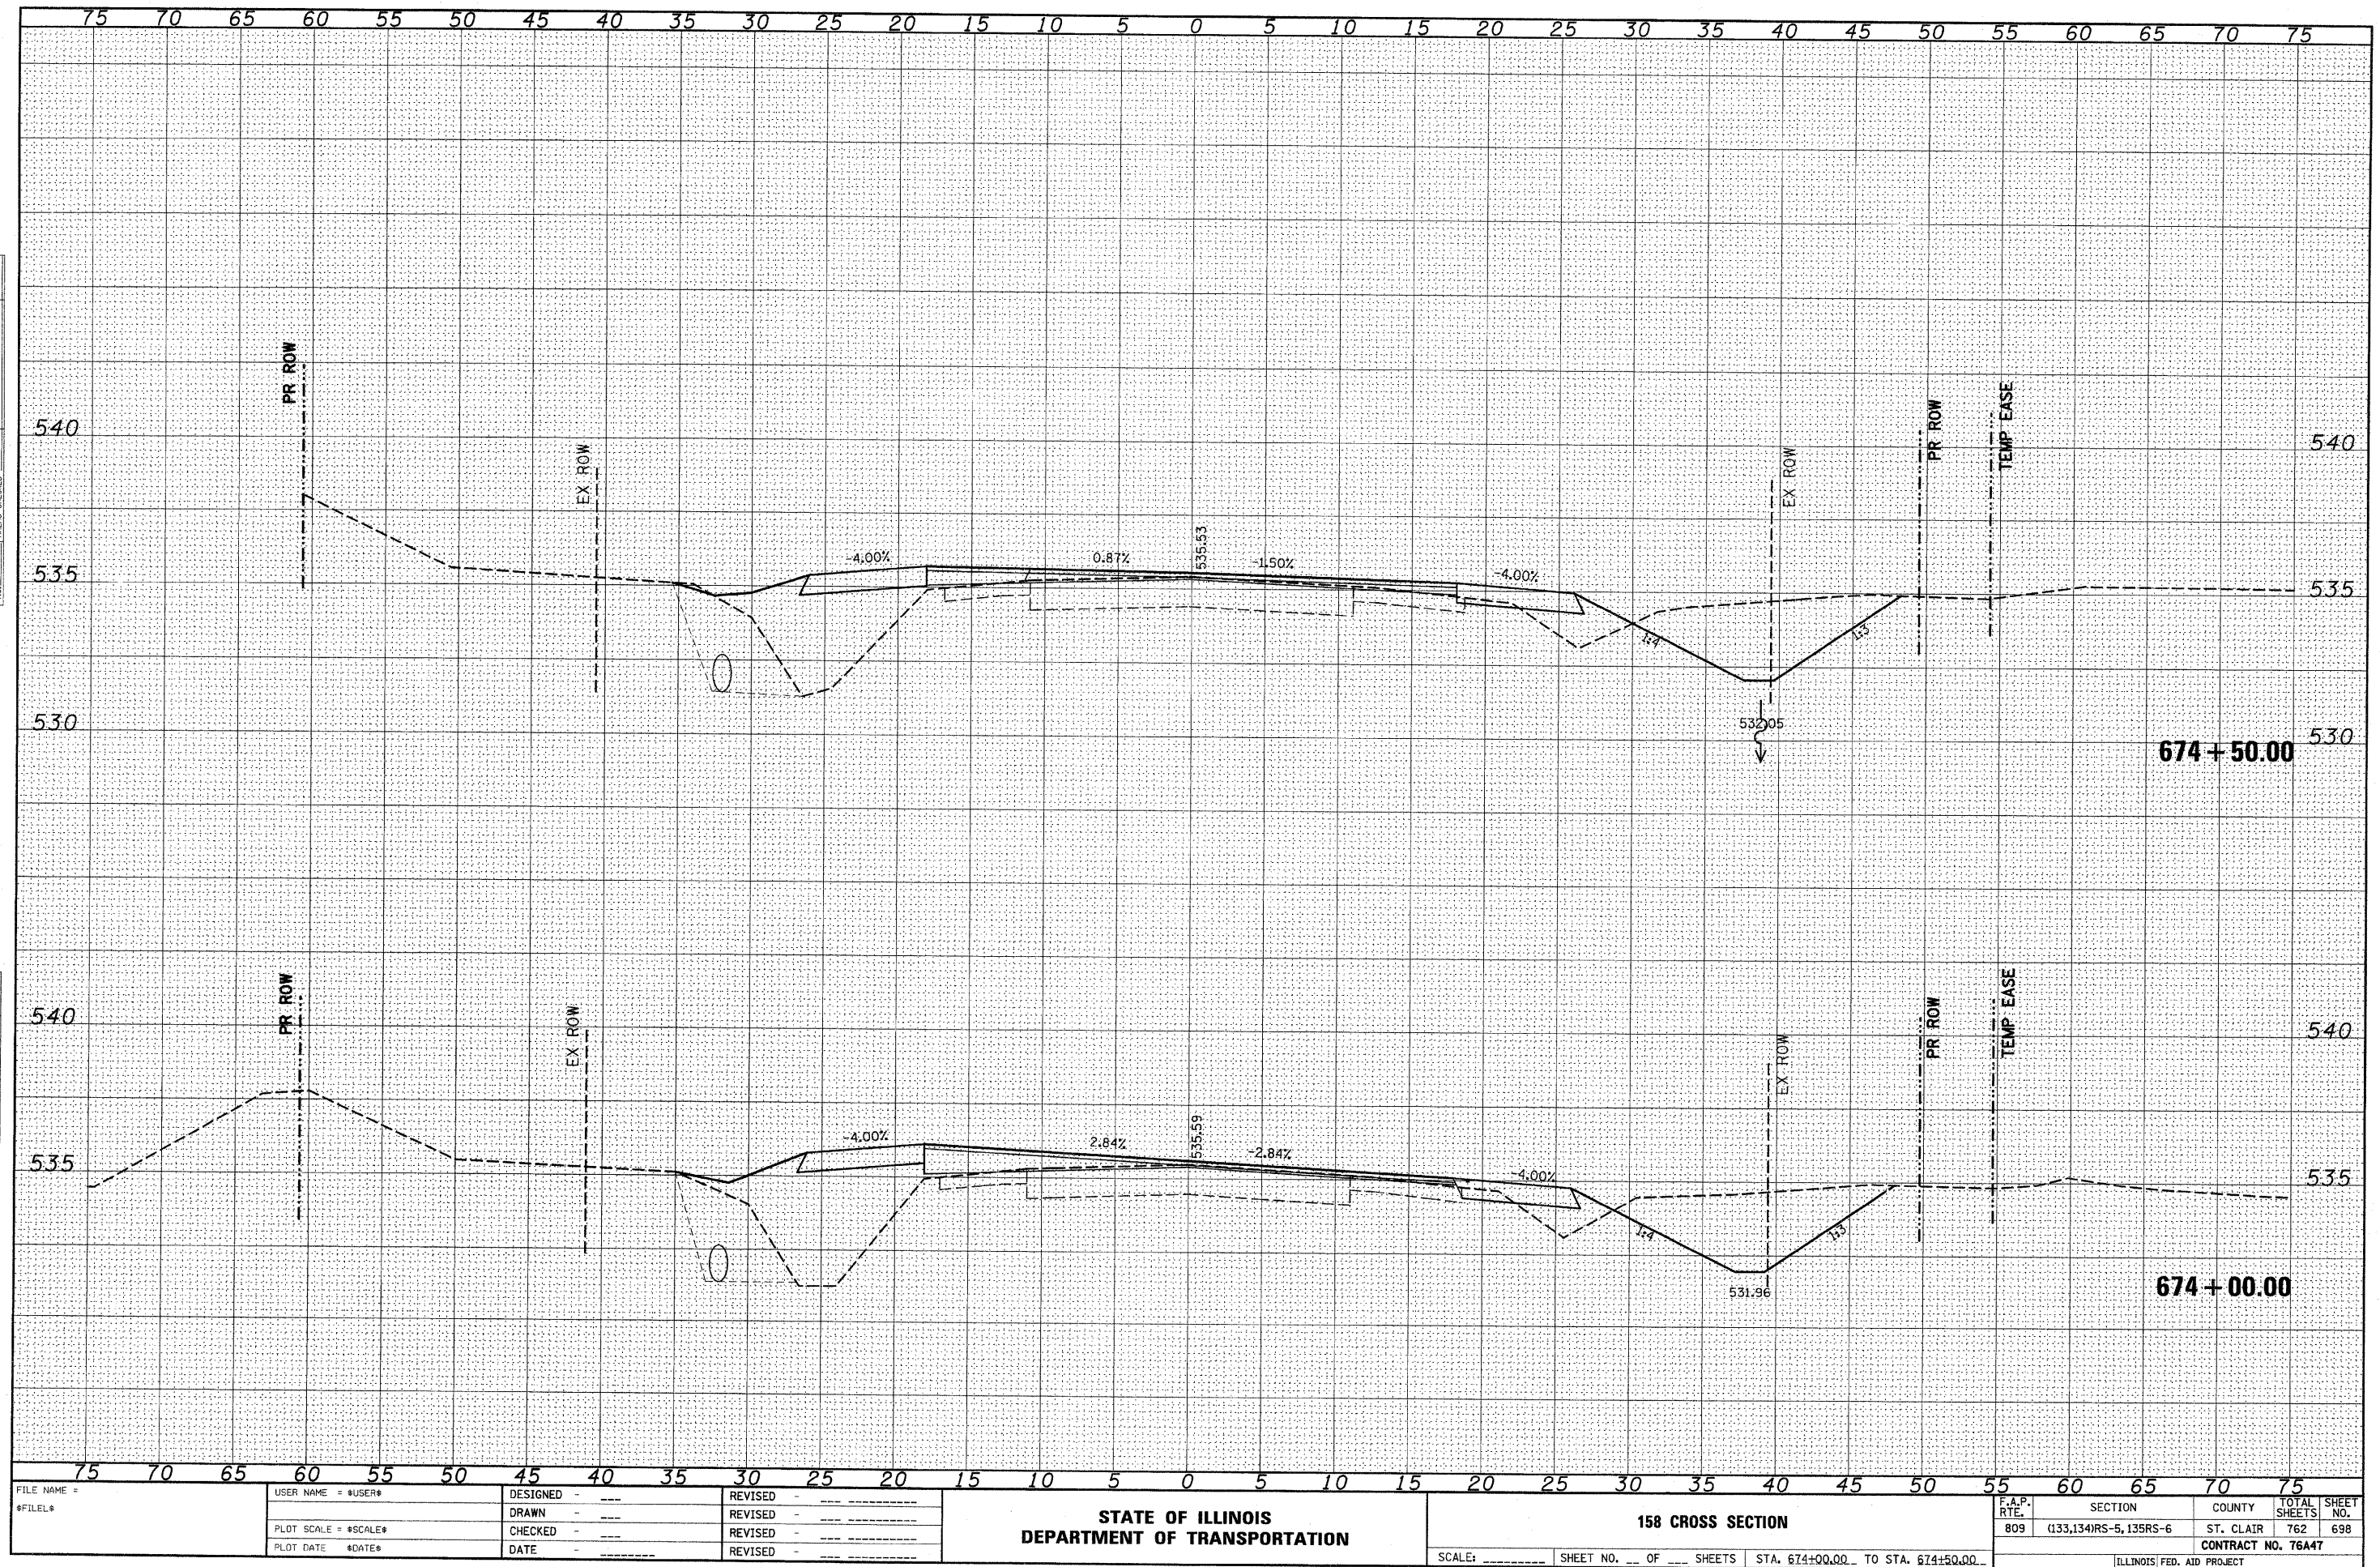

FINAL	SURVEYED	BY	DATE
SURVEY	PLOTTED		
NOTE BOOK	TEMPLATE		
NO.	AREAS CHECKED		


ORIGINAL	SURVEYED	BY	DATE
SURVEY	PLOTTED		
NOTE BOOK	TEMPLATE		
NO.	AREAS CHECKED		

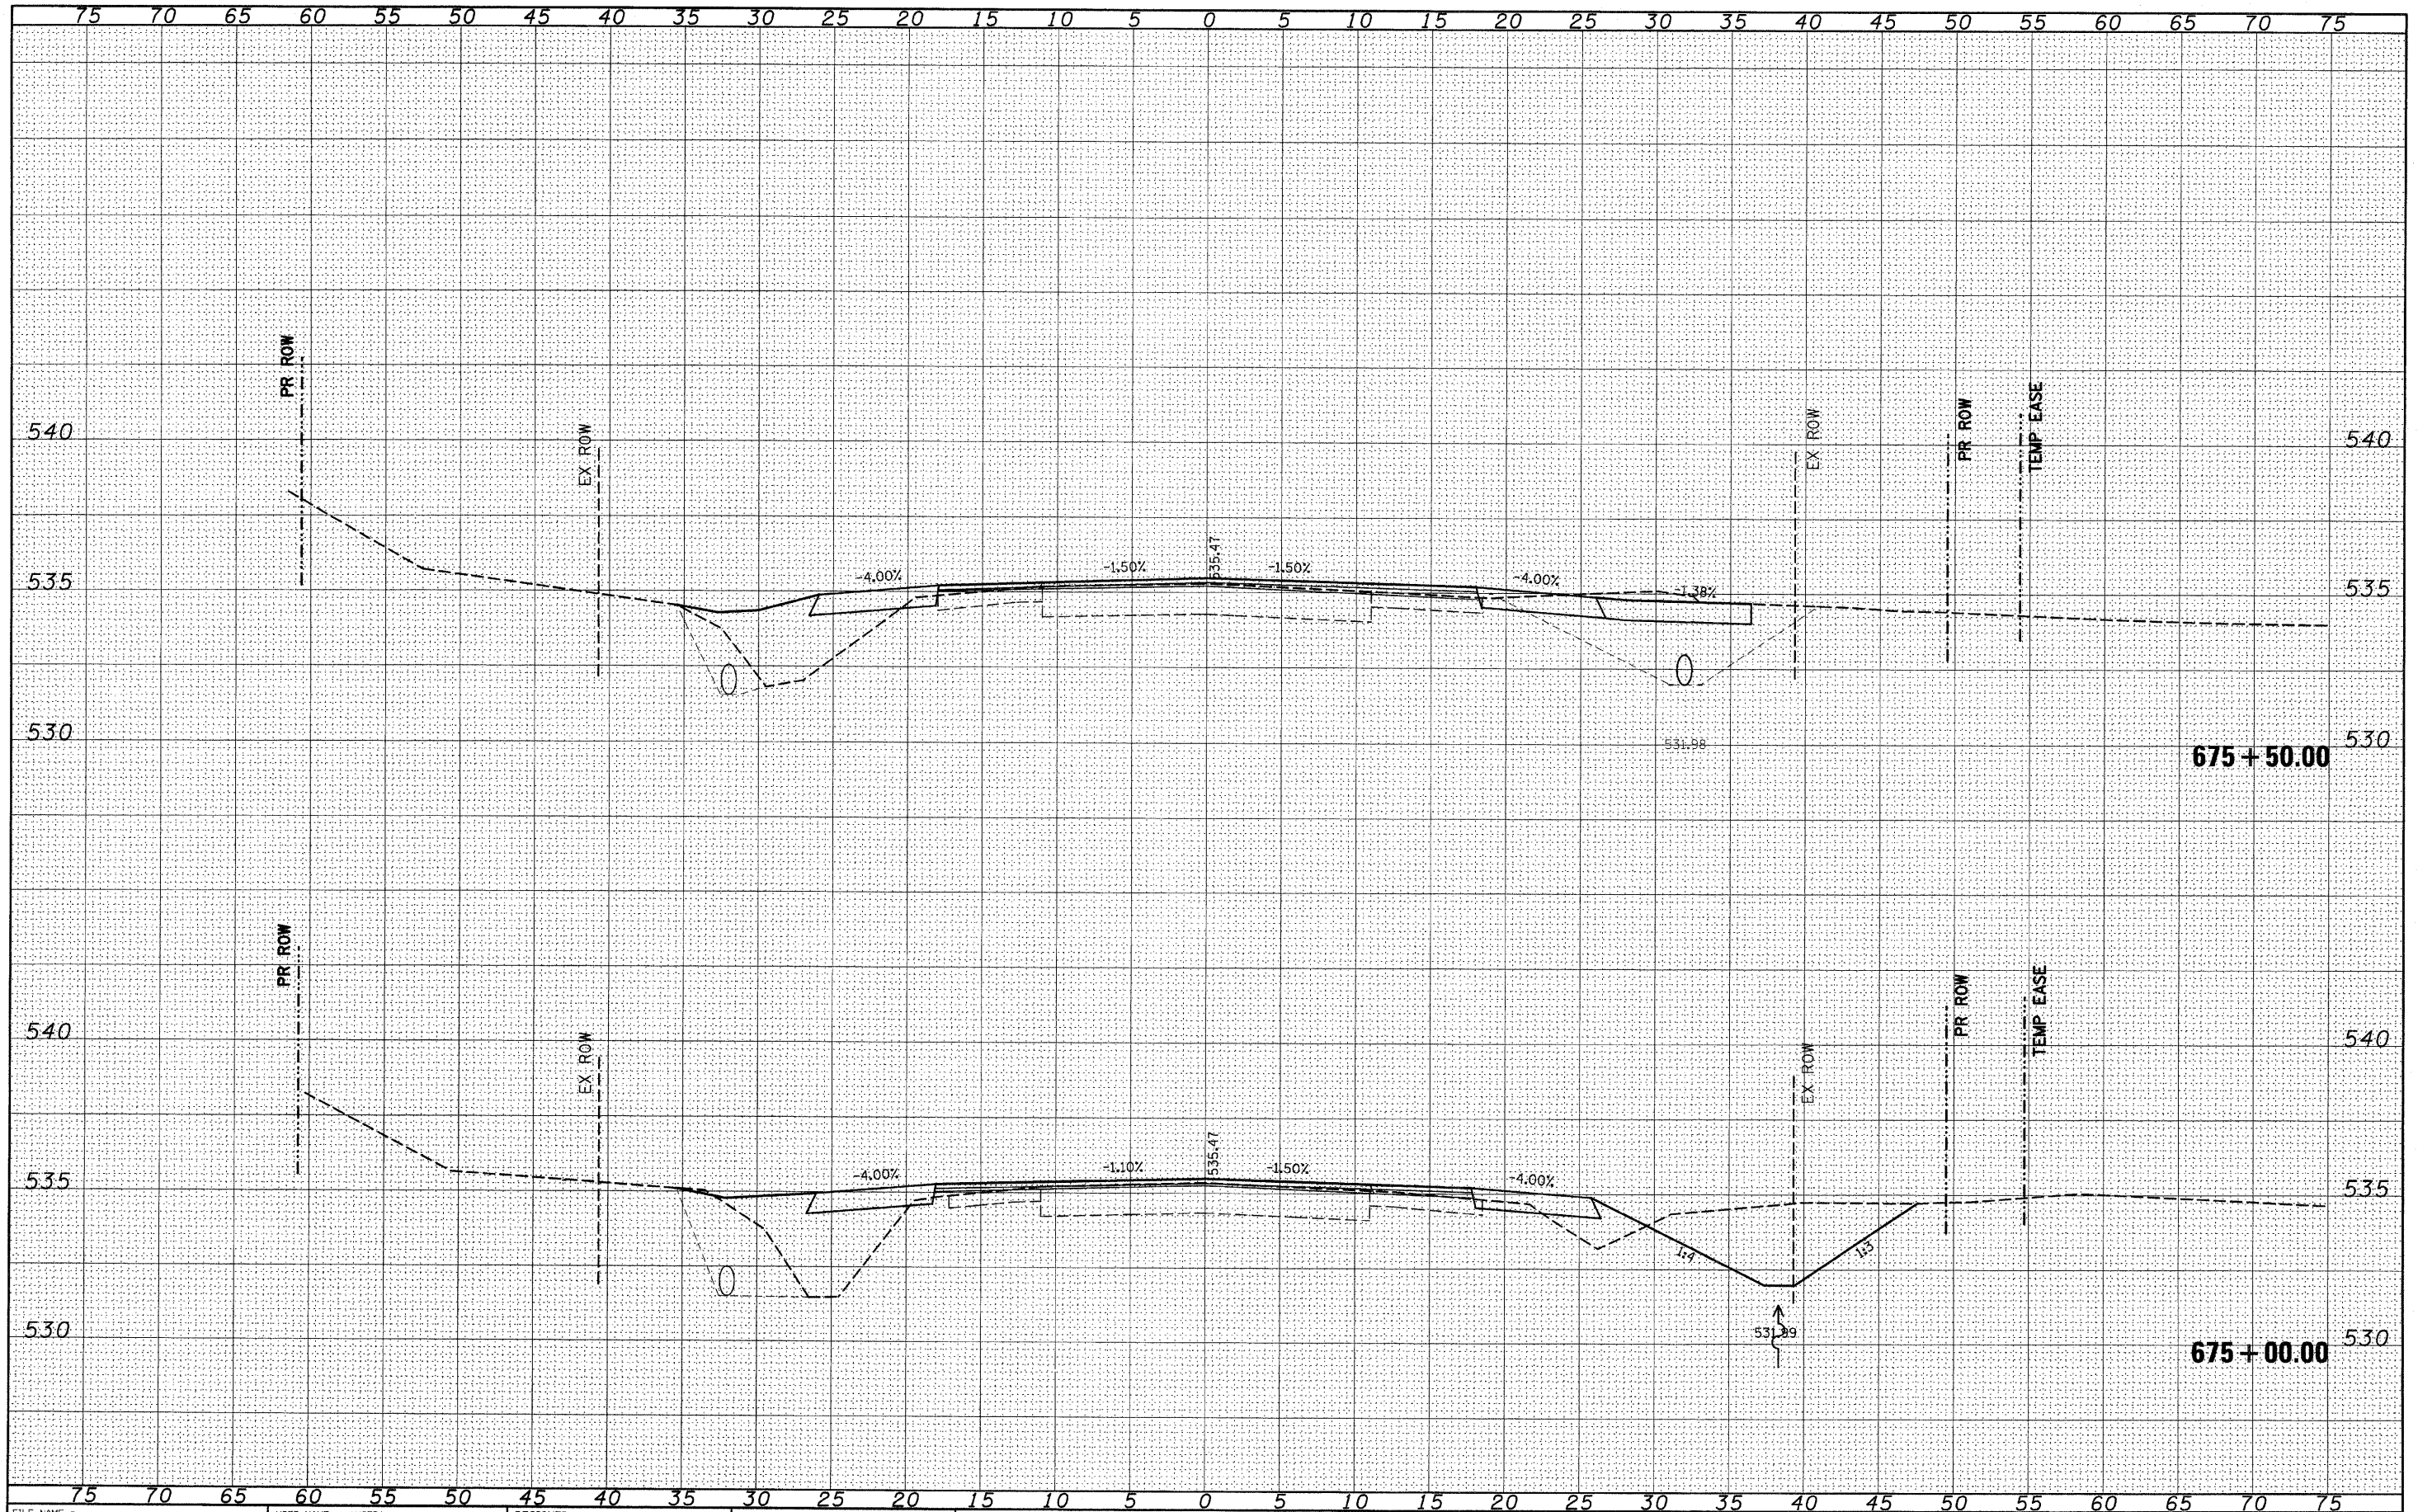

FILE NAME =	USER NAME = \$USER\$	DESIGNED -	REVISED -	STATE OF ILLINOIS DEPARTMENT OF TRANSPORTATION		158 CROSS SECTION		F.A.P. RTE.	SECTION	COUNTY	TOTAL SHEETS	SHEET NO.
#FILEL*		DRAWN -	REVISED -					809	(133,134)RS-5, 135RS-6	ST. CLAIR	762	699
		CHECKED -	REVISED -					CONTRACT NO. 76A47				
		DATE -	REVISED -			SCALE: _____ SHEET NO. ____ OF ____ SHEETS STA. 675+00.00 TO STA. 675+50.00		ILLINOIS FED. AID PROJECT				

FINAL SURVEY NO.	SURVEYED PLOTTED	BY	DATE
NOTE BOOK	TEMPLATE		
	AREAS CHECKED		

ORIGINAL SURVEY NO.	SURVEYED PLOTTED	BY	DATE
NOTE BOOK	TEMPLATE		
	AREAS CHECKED		

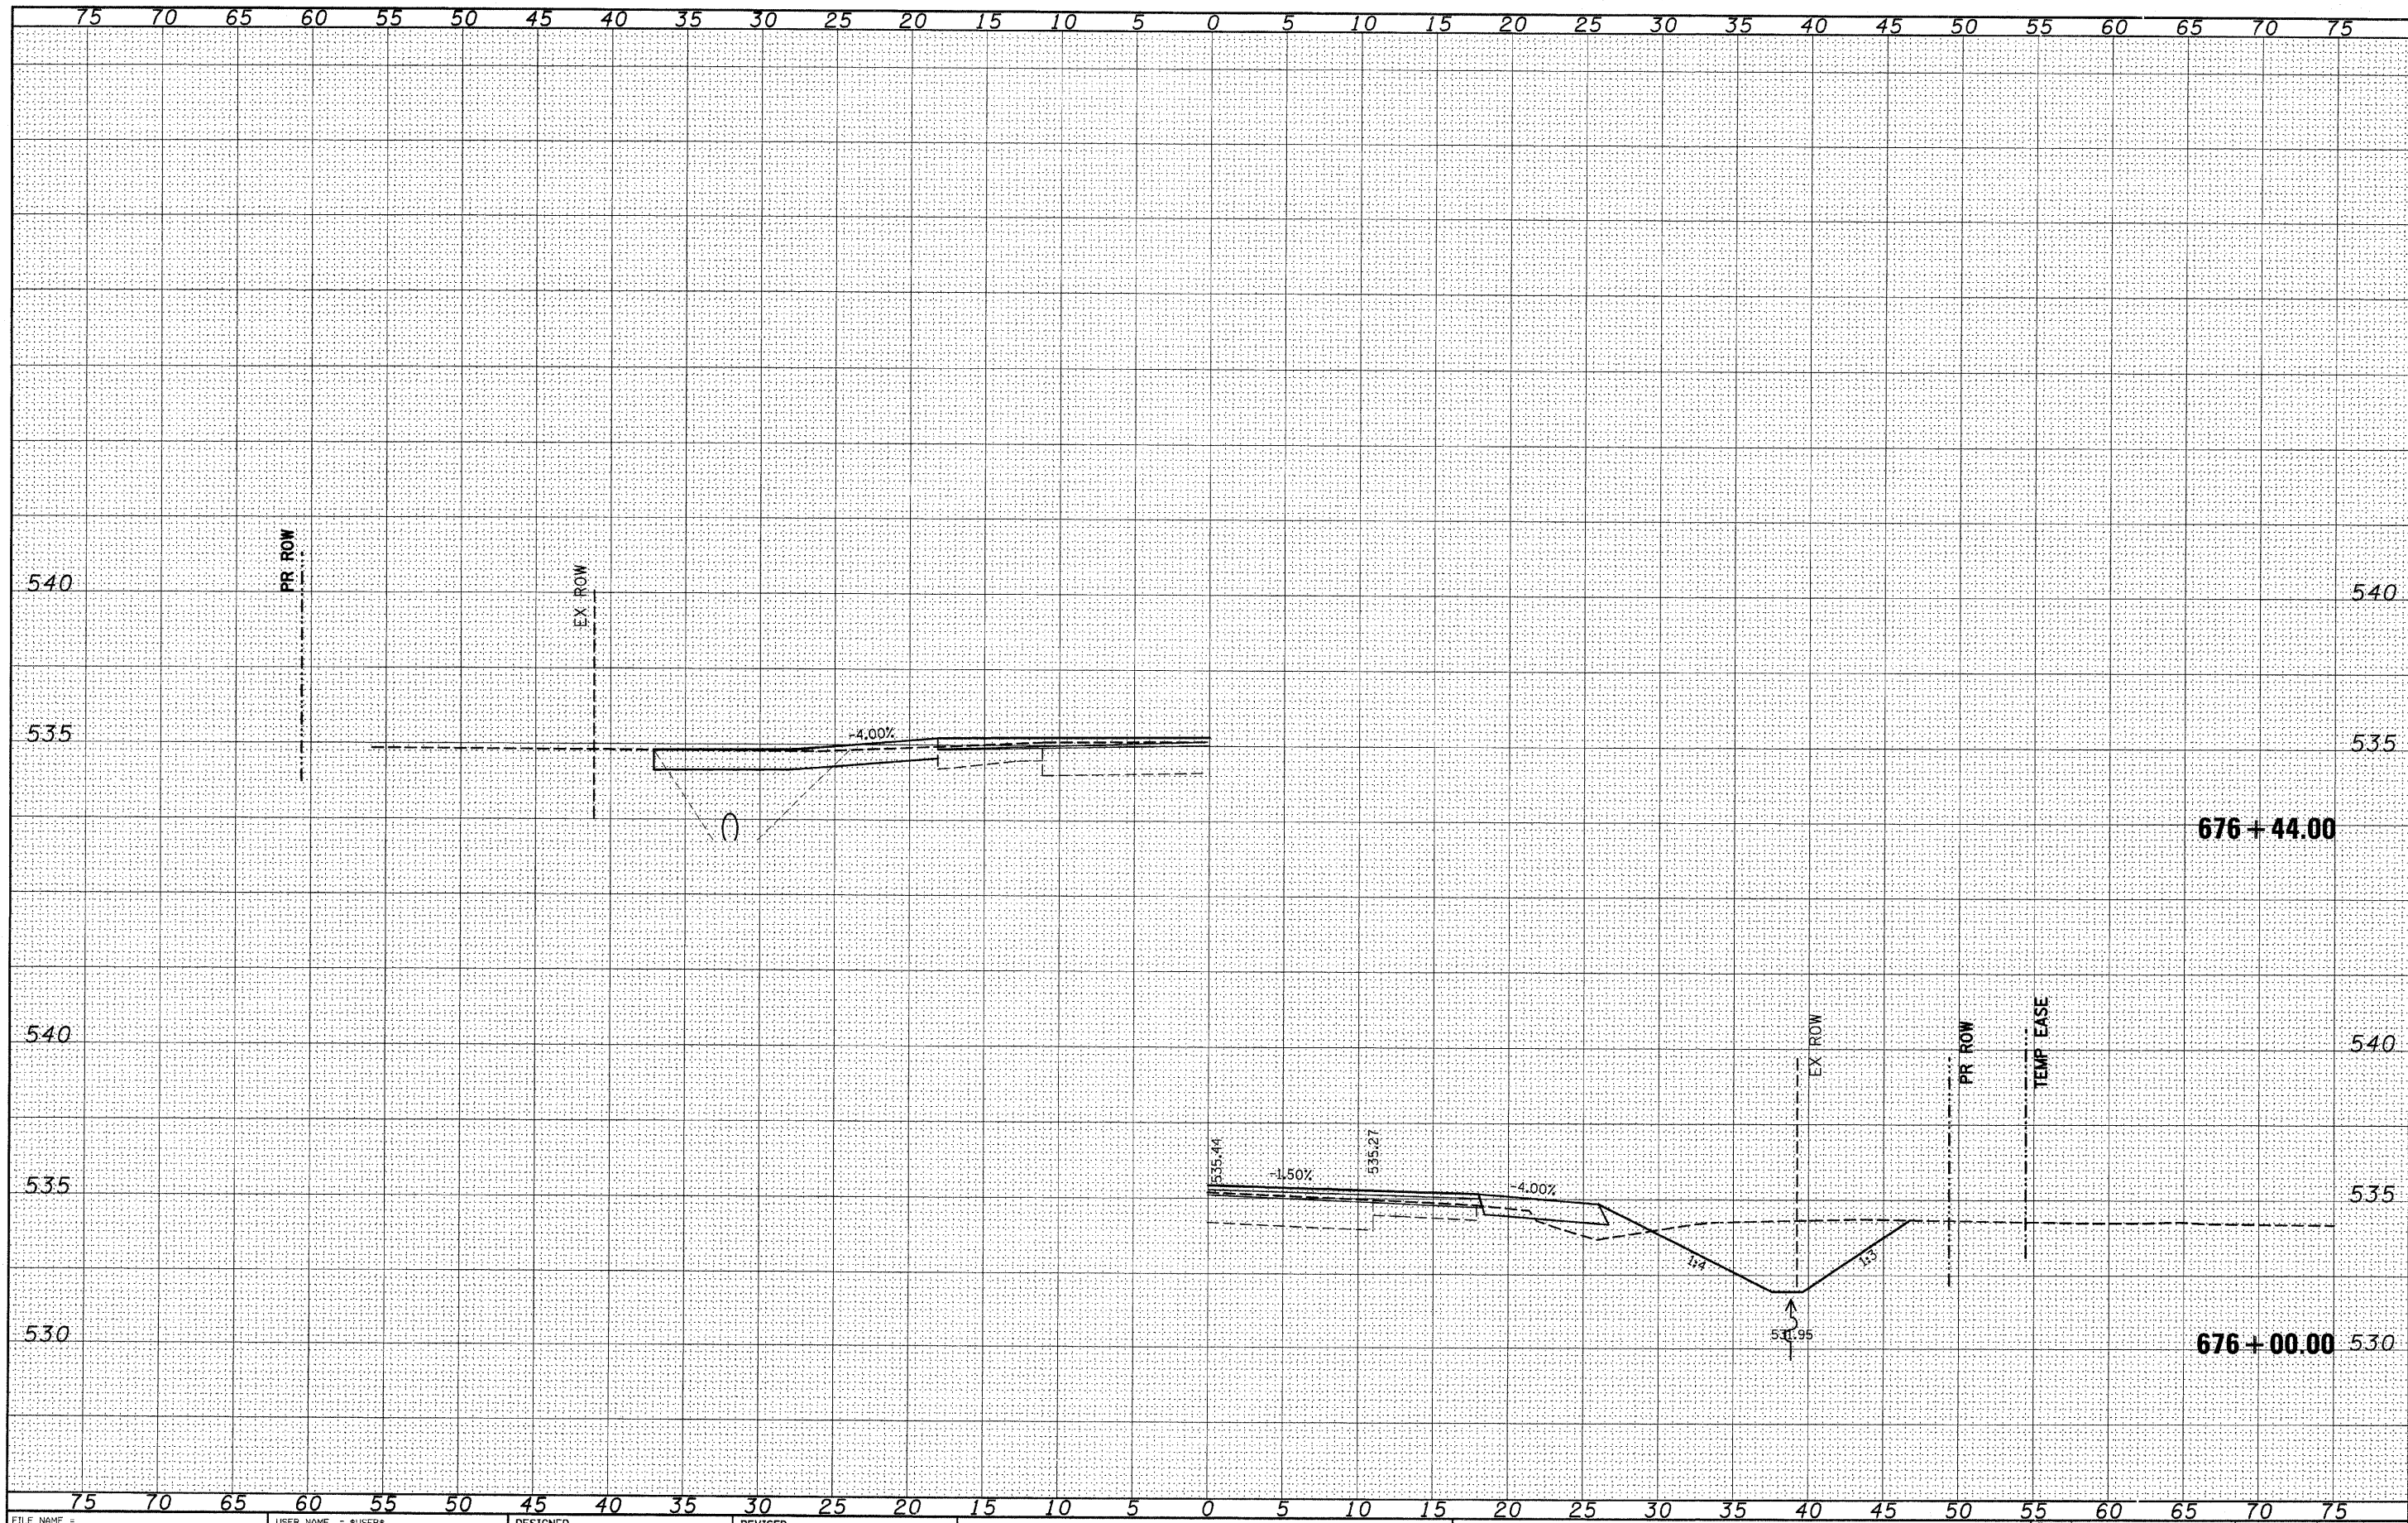

FILE NAME =	USER NAME = \$USER\$	DESIGNED -	REVISED -	STATE OF ILLINOIS DEPARTMENT OF TRANSPORTATION	158 CROSS SECTION		F.A.P. RTE.	SECTION	COUNTY	TOTAL SHEETS	SHEET NO.	
\$FILEL\$		DRAWN -	REVISED -		SCALE: _____	SHEET NO. ___ OF ___ SHEETS	STA. 676+00.00 TO STA. 676+44.00	809	(133,134)RS-5,135RS-6	ST. CLAIR	762	700
		CHECKED -	REVISED -									
		DATE -	REVISED -									
PLOT SCALE = \$SCALE\$		PLOT DATE = \$DATE\$						CONTRACT NO. 76A47		ILLINOIS FED. AID PROJECT		