LEGEND

CLEARING, SPECIAL

O EXXX — DEBRIS REMOVAL
SEE SPECIAL PROVISIONS FOR
LIST OF DEBRIS REMOVAL ITEMS.

NOTE:
DEBRIS ITEMS E1-E46, E51-E70, E101-129 AND E166-E179 ARE LOCATED IN THE FORMER RENAISSANCE CHEMICAL COMPANY BUILDING. ID NUMBERS E47-E50 AND E71-E100 WERE NOT USED IN THE DEBRIS IDENTIFICATION.

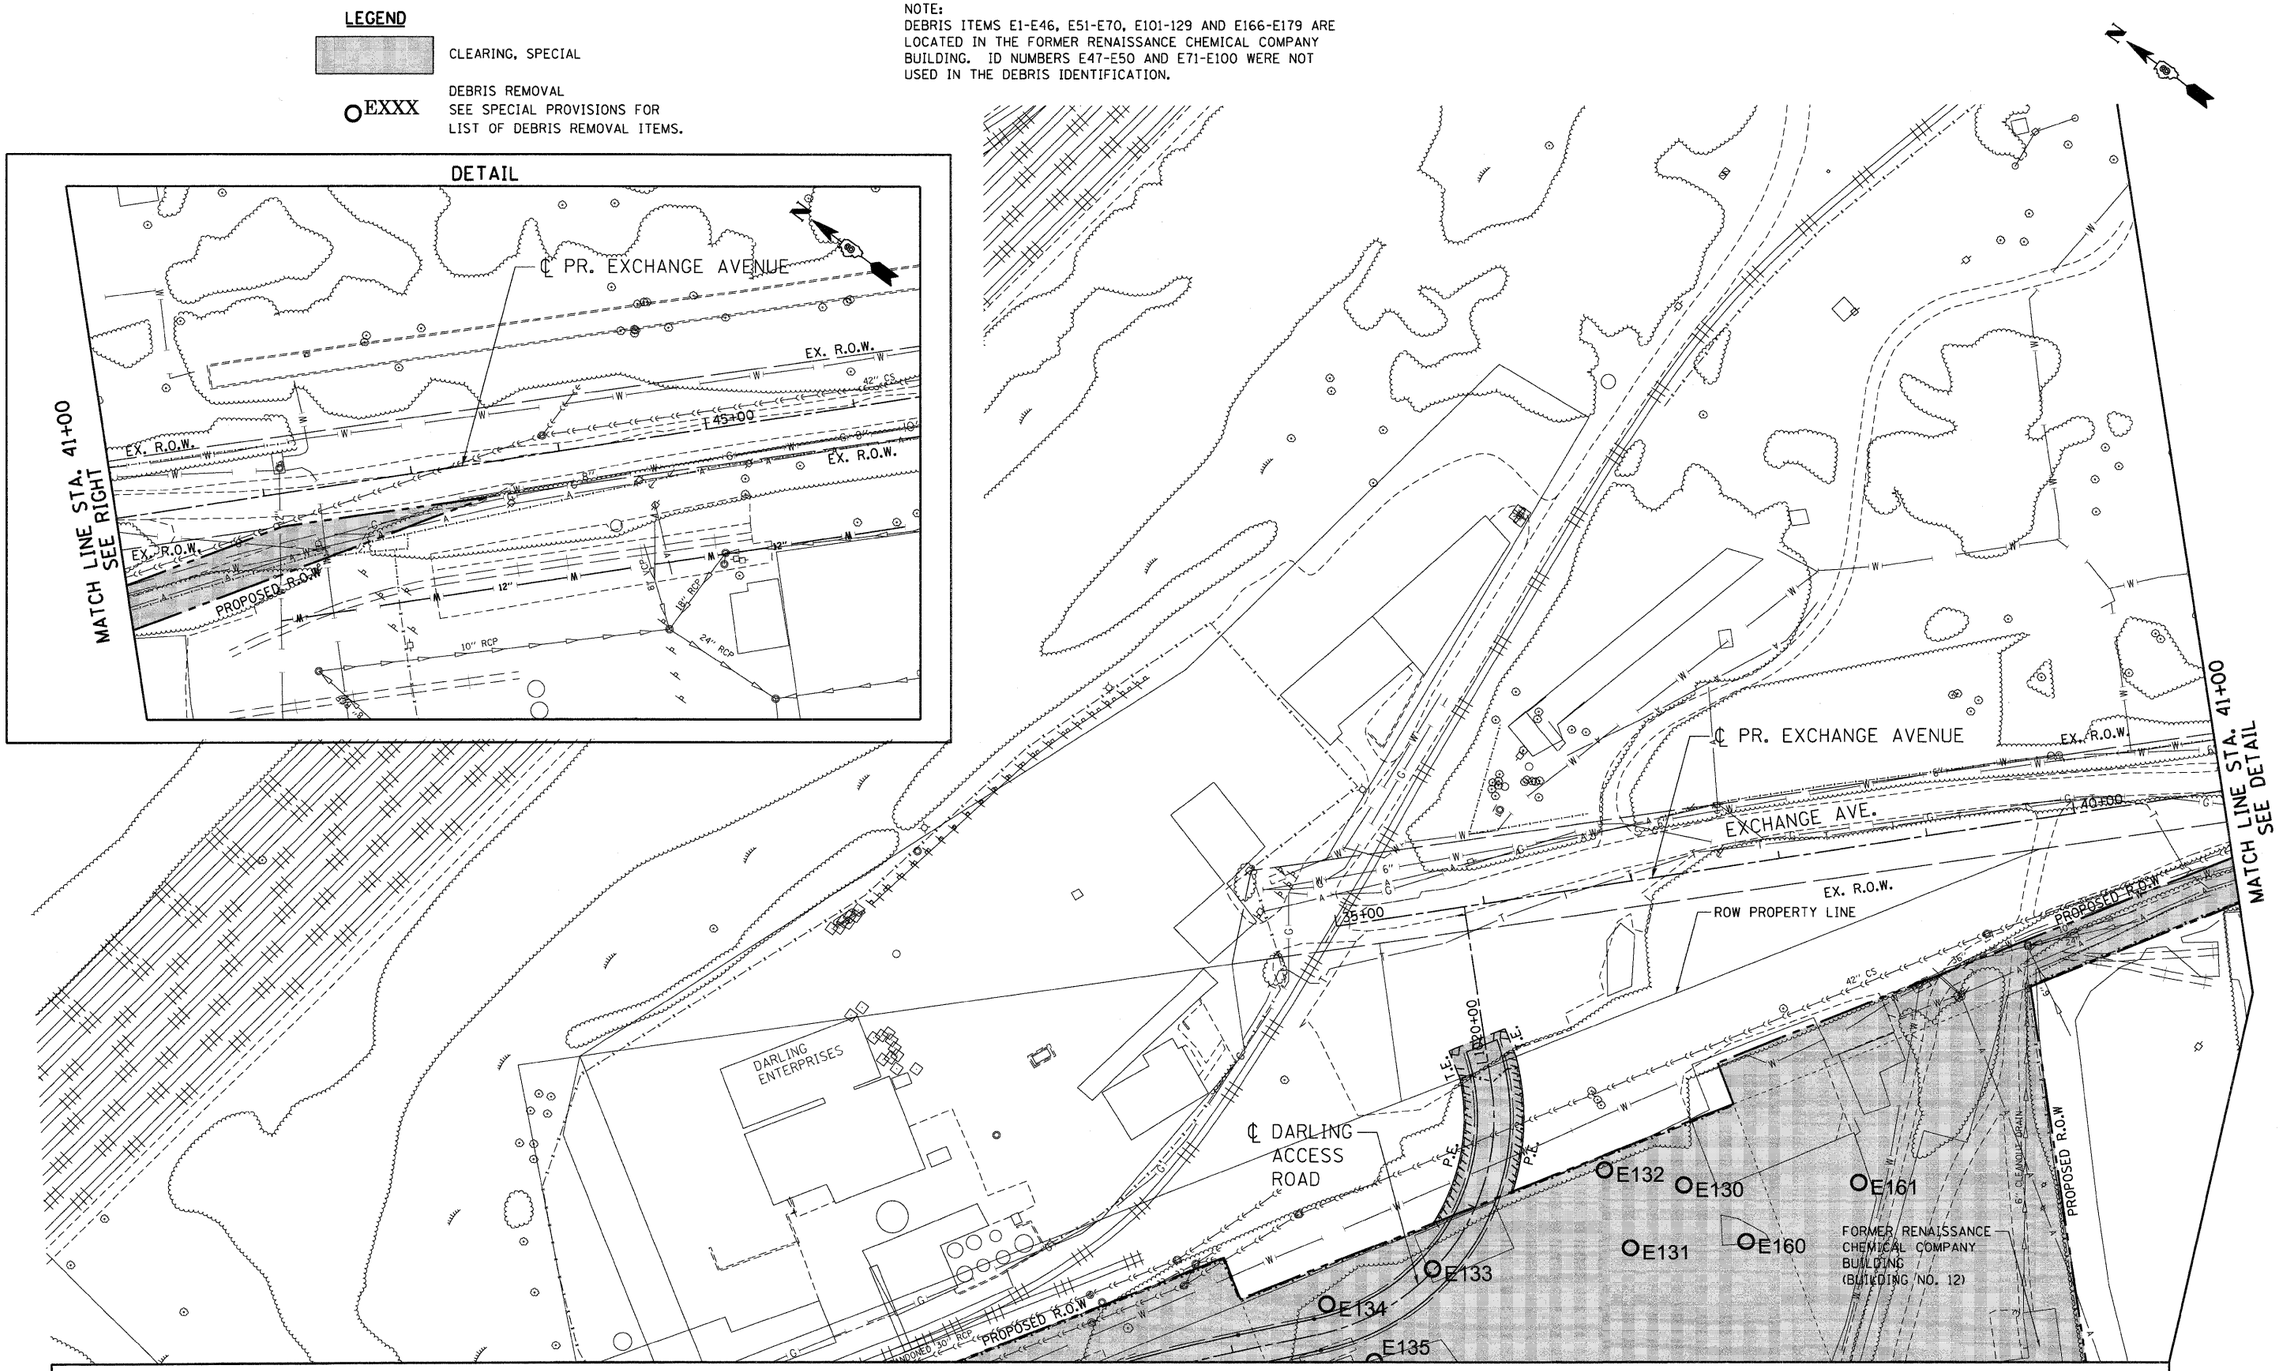

FILE NAME = $FILEL$	USER NAME = $USER$	DESIGNED - JB	REVISED -	STATE OF ILLINOIS DEPARTMENT OF TRANSPORTATION I-70 CONNECTION	PRELIMINARY SITE INVESTIGATION DEBRIS REMOVAL AND CLEARING PLANS STA. 35+00 TO STA. 41+00	F.A.P. RTE.	SECTION	COUNTY	TOTAL SHEETS	SHEET NO.
		DRAWN - JB	REVISED -			998	82-2-1HVB	ST. CLAIR	285	31
TENG & ASSOCIATES, INC. ENGINEERS/ARCHITECTS/PLANNERS CHICAGO, ILLINOIS	PLOT SCALE = $SCALE$	CHECKED - ACL	REVISED -					CONTRACT NO. 76C44		
	PLOT DATE = $DATE$	DATE - 06/04/10	REVISED -		SCALE: 1"=50' SHEET NO. OF SHEETS STA. TO STA.	FED. ROAD DIST. NO.	ILLINOIS	FED. AID PROJECT		

..\DBCONN-99-MOTIF.DGN,..\DBCONN-05-BORDER.DGN,..\DBCONN-05-MOTIF.DGN,..\DBCONN-99-MOTIF.DGN,..\DBCONN-05-HA2MAIT.DGN,..\DBCONN-05-MOTIF.DGN,..\DBCONN-05-SHT-HA2MAIT-SMB.DGN
6-03-2010,14:45:14 BONDHUJD \\FS-0044\GM\VAULT\D-TRANS.07\2202\28988-001\CIVIL\CAD\99 ALL CONTRACTS\CONNSHEETS CONTRACT 05\DBCONN-05-SHT-HA2MAIT.DGN