| F.A.I. RTE. | SECTION | COUNTY | TOTAL SHEETS | SHEET NO. |
|---|---|---|---|---|
| 90/94 | * | COOK | 45 | 28 |
| STA. - | | TO STA. - | | |
| FED. ROAD DIST. NO. 1 | ILLINOIS | FED. AID PROJECT | | |

*(1818, 1919, 1919.15) I-11 62983

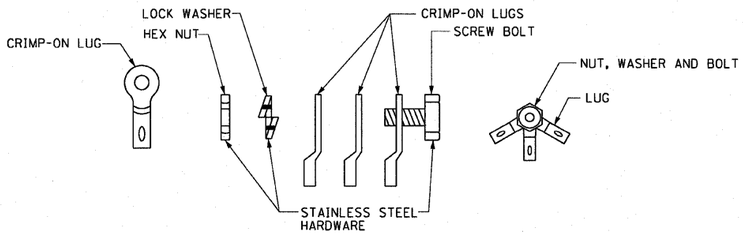


JOINT ASSEMBLY DETAILS
NOT TO SCALE

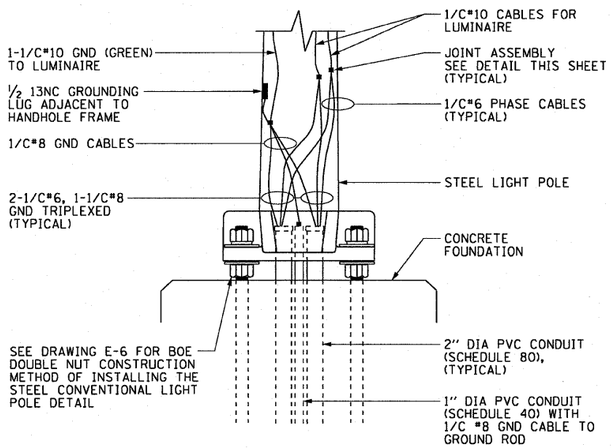


WALL MOUNTED POLE BASE WIRING DETAIL
NOT TO SCALE

## NOTES:

1. SEE DRAWINGS E-1 AND E-2 FOR CDOT ELECTRICAL GENERAL NOTES, SYMBOLS AND ABBREVIATIONS.
2. SEE PLAN DRAWING E-3 FOR THE PROPOSED CONDUIT ROUTING.

E-5

| REVISIONS | |
|---|---|
| NAME | DATE |
| | |
| | |
| | |
| | |
| | |
| | |
| | |
| | |
| | |
| | |

ILLINOIS DEPARTMENT OF TRANSPORTATION
F.A.I. 90/94 (DAN RYAN EXPRESSWAY)
71ST ST TO 63RD ST (NORTHBOUND KNEE WALLS)

MISCELLANEOUS ELECTRICAL DETAILS

SCALE: AS SHOWN DRAWN BY: HAR
DATE: JANUARY 14, 2009 CHECKED BY: JPC

AECOM

\\uschgl\p207\p40468\p40468\electrl\ccr\knee wall contract\knee wall contract 27\a2\7a0052a.sht
1/13/2009 11:54:41 AM