ROUTE NO.	SECTION	COUNTY	TOTAL SHEETS	SHEET NO.
FAP 347	06-000071-00-SW	COOK	17	12
ILLINOIS PROJECT - TE-00D1(773)				
VILLAGE SECTION				

CONTRACT NO. 63183

LEGEND OF SYMBOLS

	PROPOSED 100 WATT HIGH PRESSURE SODIUM PEDESTRIAN POST TOP LUMINAIRE @ 16' HEIGHT (VILLAGE)
	PROPOSED 310 WATT HIGH PRESSURE SODIUM, 240V, LUMINAIRE @ 40' MAST HEIGHT AND 8' MAST ARM (IDOT)
	PROPOSED GROUND ROD
	EXISTING 310 WATT HIGH PRESSURE SODIUM, 240V, LUMINAIRE @ 40' MAST HEIGHT AND 8' MAST ARM (IDOT)
	EXISTING 250 WATT HIGH PRESSURE SODIUM, 240V, LUMINAIRE @ 30' MAST HEIGHT AND 8' MAST ARM (VILLAGE)
	PROPOSED UNIT DUCT WITH 2-1/C No. 6 & 1-1/C No. 8 GROUND, 600V (XLP-(TYPE USE), 1" DIAMETER, BORED & PULLED (VILLAGE)
	UNIT DUCT WITH 3-1/C No. 4 & 1-1/C No. 6 GROUND, 1 1/4" DIAMETER, BORED & PULLED (IDOT)
	PROPOSED 2" DIAMETER RIGID GALVANIZED STEEL CONDUIT, PUSHED (VILLAGE)

A1-1 — CONTROLLER IDENTIFICATION (TYP.)
CIRCUIT NUMBER (TYP.)
POLE NUMBER (TYP.)
20+80,43 — SET BACK FROM FROM EDGE OF CURB/PAVEMENT TO CENTER OF POLE (TYP.)
STATION NUMBER (TYP.)

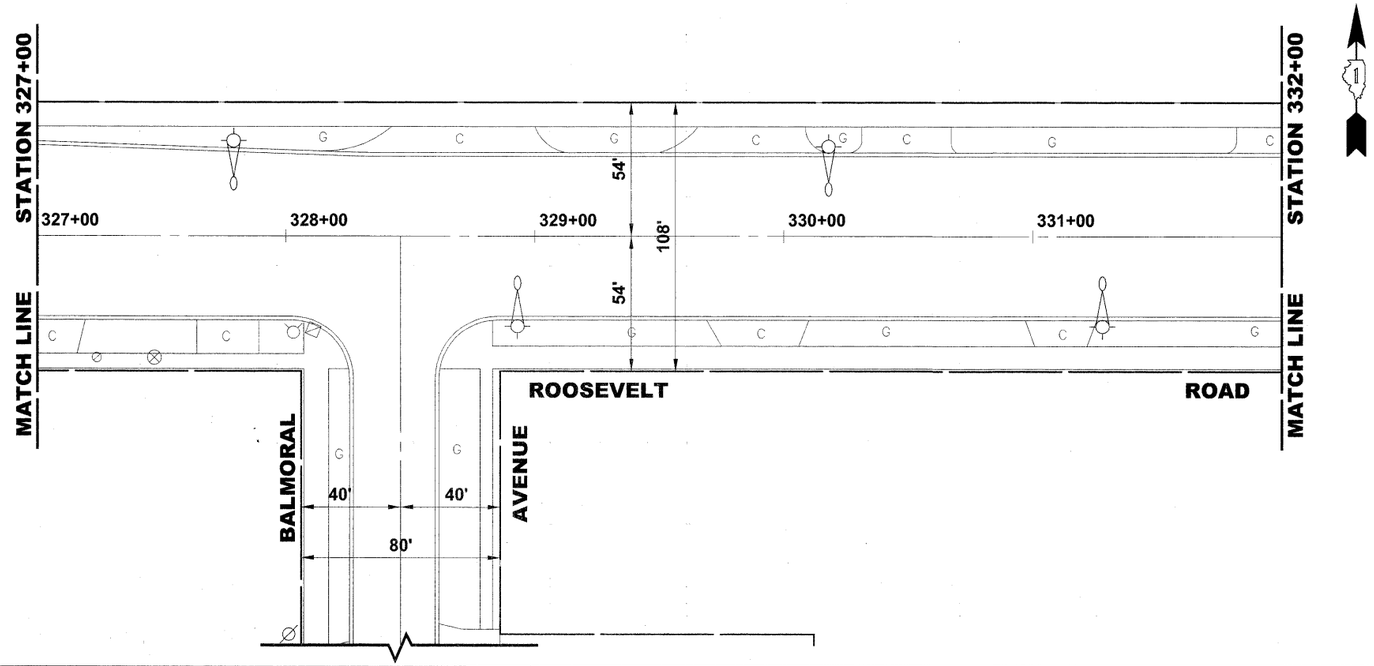

EXISTING TOPOGRAPHY

LIGHTING GENERAL NOTES

1. ALL LIGHTING UNITS SHALL BE LABELED AS DIRECTED BY THE ENGINEER. LIGHTING UNIT NUMBERING SHALL BE AS SHOWN ON THE PLANS OR AS DIRECTED BY THE ENGINEER.
2. CONTRACTOR SHALL BE RESPONSIBLE TO COORDINATE ELECTRICAL WORK WITH OTHER TRADES.
3. AFTER UNIT DUCT IS INSTALLED, FOUNDATION RACEWAYS SHALL BE FILLED WITH FINE AGGREGATE ACCORDING TO ARTICLE 836.03. A STAINLESS STEEL SCREEN SHALL BE INSTALLED TO SEAL THE OPENING BELOW THE POLE BASE FROM RODENT ENTRY.
4. ALL THREADS OF BOLTS SHALL BE COATED WITH A NON-LEAD BASED ANTI-SIEZE COMPOUND PRIOR TO ASSEMBLY.
5. THE CONTRACTOR SHALL BE RESPONSIBLE FOR PROTECTING UTILITY PROPERTY FROM CONSTRUCTION OPERATIONS AS OUTLINED IN ARTICLE 107.31 OF THE STANDARD SPECIFICATIONS. THE JULIE NUMBER IS 811. A MINIMUM OF FORTY- EIGHT (48) HOURS ADVANCE NOTICE ID REQUIRED.

   MEMBERS OF JULIE KNOWN TO BE WITHIN THE LIMITS OF IMPROVEMENT:
   ROOSEVELT ROAD (FAP 347) FROM MANNHEIM ROAD TO WESTCHESTER BOULEVARD

   - COMMONWEALTH EDISON
   - NICOR
   - VILLAGE OF WESTCHESTER
   - AMERITECH
   - ILLINOIS DEPARTMENT OF TRANSPORTATION

0 30' 60'
SCALE: 1" = 30'

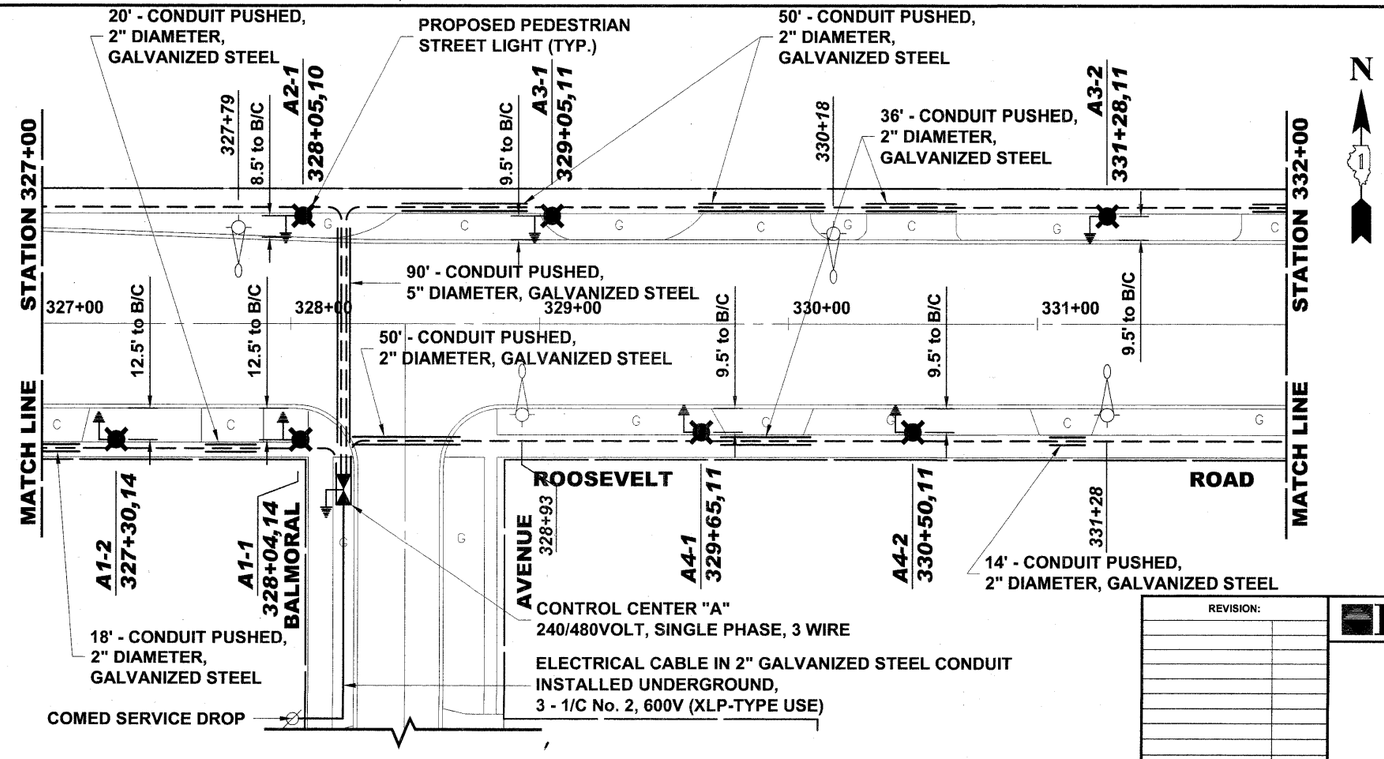

PROPOSED IMPROVEMENTS

REVISION:

HANCOCK ENGINEERING
◆ Civil Engineers
◆ Municipal Consultants
◆ Established 1911
9933 Roosevelt Road
Westchester, Illinois 60154-2780
Phone: 708/865-0380
Fax: 708/865-7213

VILLAGE OF WESTCHESTER
ROOSEVELT ROAD (FAP 347)
BEAUTIFICATION PROJECT
LIGHTING PLAN

DRAWN BY: MK
CHECKED BY: JCG
DATE: 04/15/09
SCALE: 1"=30'

E.H.E. PROJECT NO. : 838-06-26320

Drawing File: W:\Projects\83806263 - Roosevelt Rd ITEP\Roosevelt_Rd_ITEP.dwg May 28, 2009 - 1:36pm