SECTION 17, T15N, R5W, 3rd PM

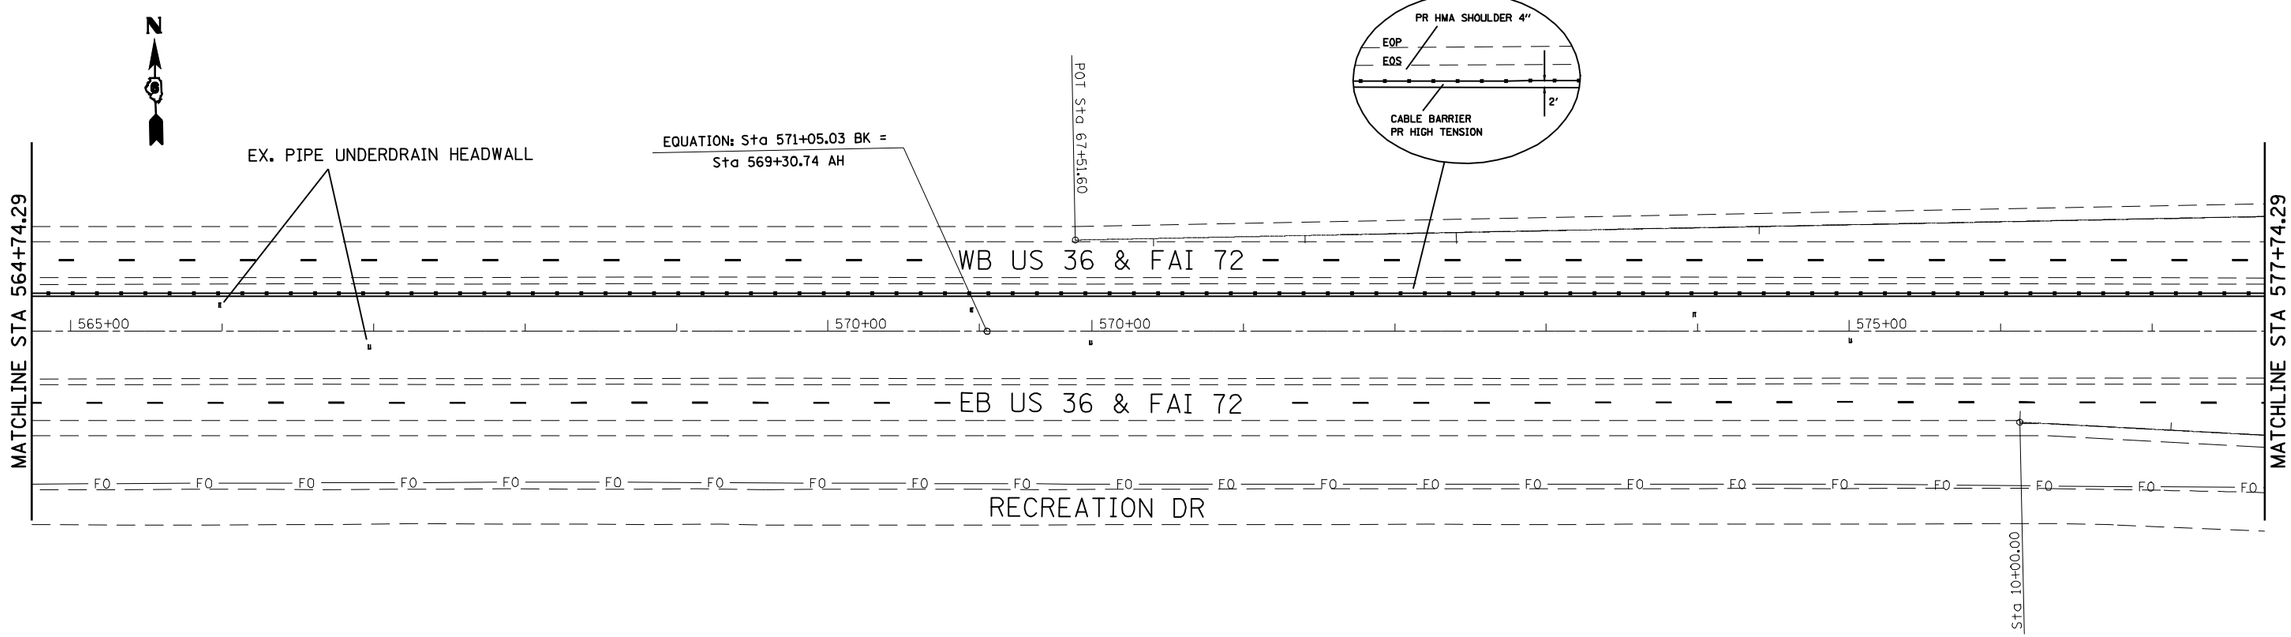


SECTION 17, T15N, R5W, 3rd PM

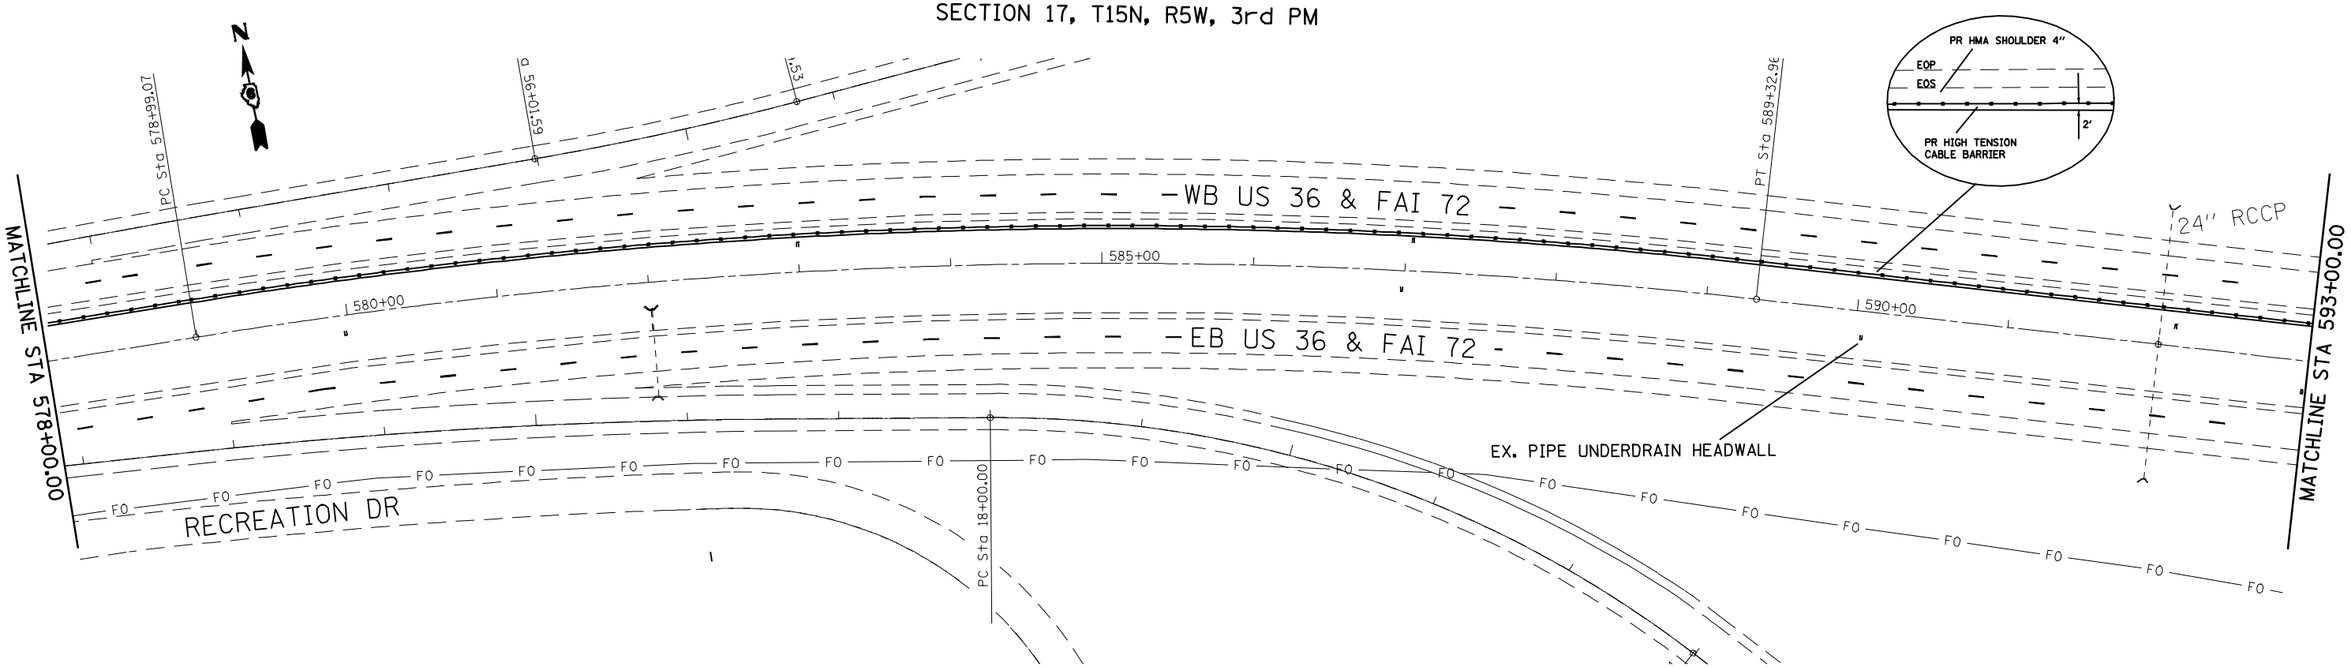


| | | | | | | | | | |
|---|---|---|---|---|---|---|---|---|---|
| FILE NAME = c:\pw_work\PWIDOT\LAUGHLINRL\d0128581\D672C77-sht-DBLPLN1.dgn | USER NAME = laughlinrl | DESIGNED - BKL | REVISED - | STATE OF ILLINOIS DEPARTMENT OF TRANSPORTATION | PLAN SHEET | F.A.I. RTE. | SECTION | COUNTY | TOTAL SHEETS / SHEET NO. |
| | | DRAWN - BKL | REVISED - | | | 72 | * | SANGAMON | 100 / 13 |
| | PLOT SCALE = 100.0000 ' / IN. | CHECKED - JPM | REVISED - | | | | | CONTRACT NO. 72C77 | |
| | PLOT DATE = May-07-2009 08:13:22AM | DATE - 04/10/09 | REVISED - | | SCALE: 1" = 50' / SHEET NO. OF SHEETS / STA. TO STA. | | ILLINOIS FED. AID PROJECT | | |

* D6 CABLE/GUARDRAIL 2010