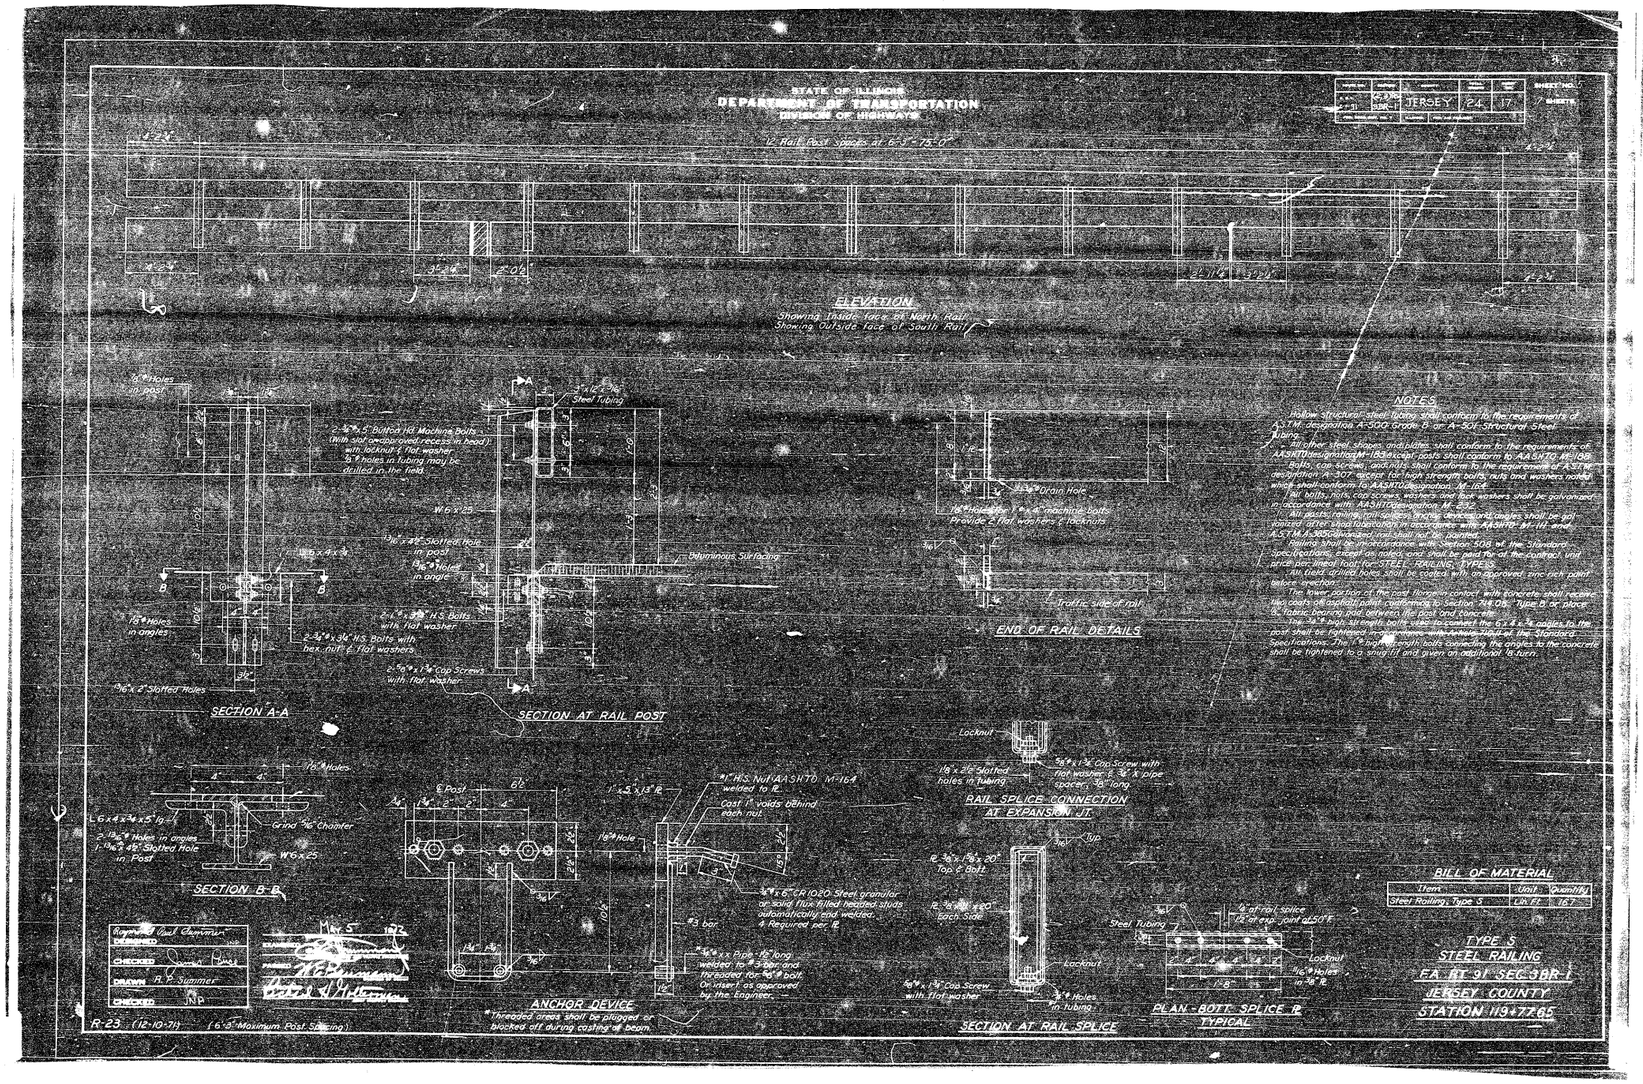

FILE NAME = c:\pw_work\pwidot\muenstermanngk\cms51995\ero02006a.dgn	USER NAME = muenstermanngk	DESIGNED -	REVISED -
		DRAWN -	REVISED -
	PLOT SCALE = 20.0000 ' / IN.	CHECKED -	REVISED -
	PLOT DATE = 12/10/2008	DATE -	REVISED -

STATE OF ILLINOIS
DEPARTMENT OF TRANSPORTATION

EXISTING STRUCTURE PLANS

SCALE: | SHEET NO. OF SHEETS | STA. TO STA.

F.A.P RTE.	SECTION	COUNTY	TOTAL SHEETS	SHEET NO.
325	3BR-2	JERSEY	90	67

CONTRACT NO. 76B01

FED. ROAD DIST. NO. | ILLINOIS | FED. AID PROJECT