UNLESS ELEVATIONS ARE SHOWN:
ALL UTILITY LOCATIONS ON THE CROSS SECTIONS ARE BASED ON THE APPROXIMATE DEPTH SUPPLIED BY THE UTILITY COMPANY.

1:50 1m .5m 0m

0m 1m 2m 3m 4m 5m
1:100

RTE NO.	SECTION	COUNTY	TOTAL	SHEET #
FA 646	125W-1, RS-2	PEORIA	256	248
CEDAR HILLS STATION 2+410 TO STATION 2+425				

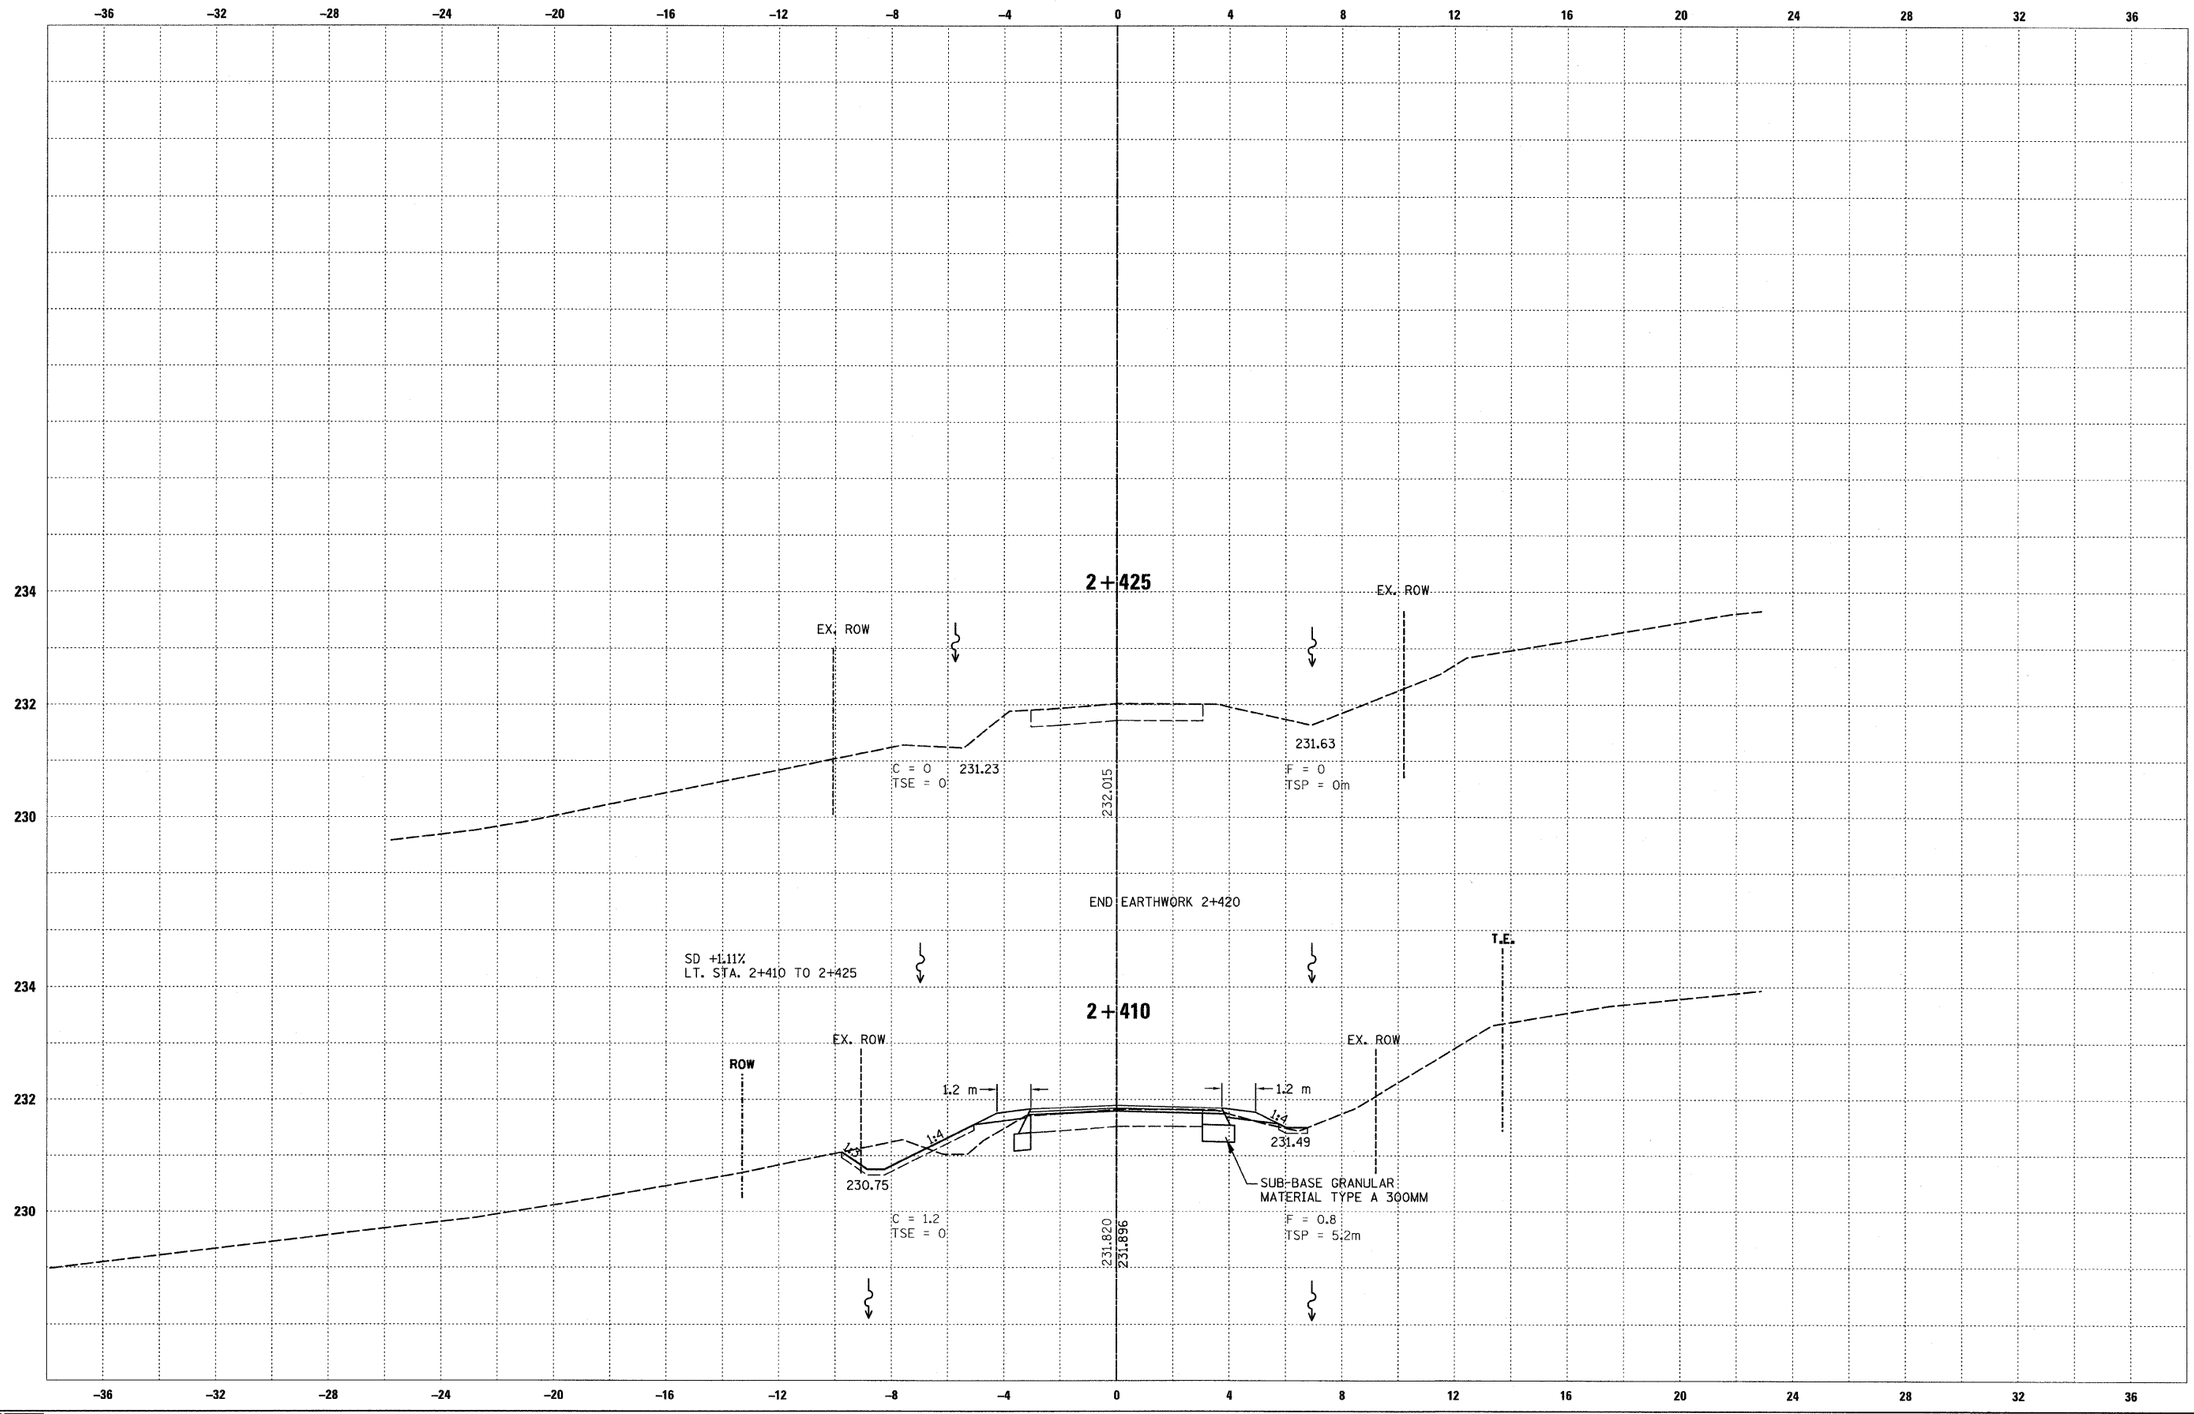

X-CDR-75