US ROUTE 30 — STAGE 3 X-SECS
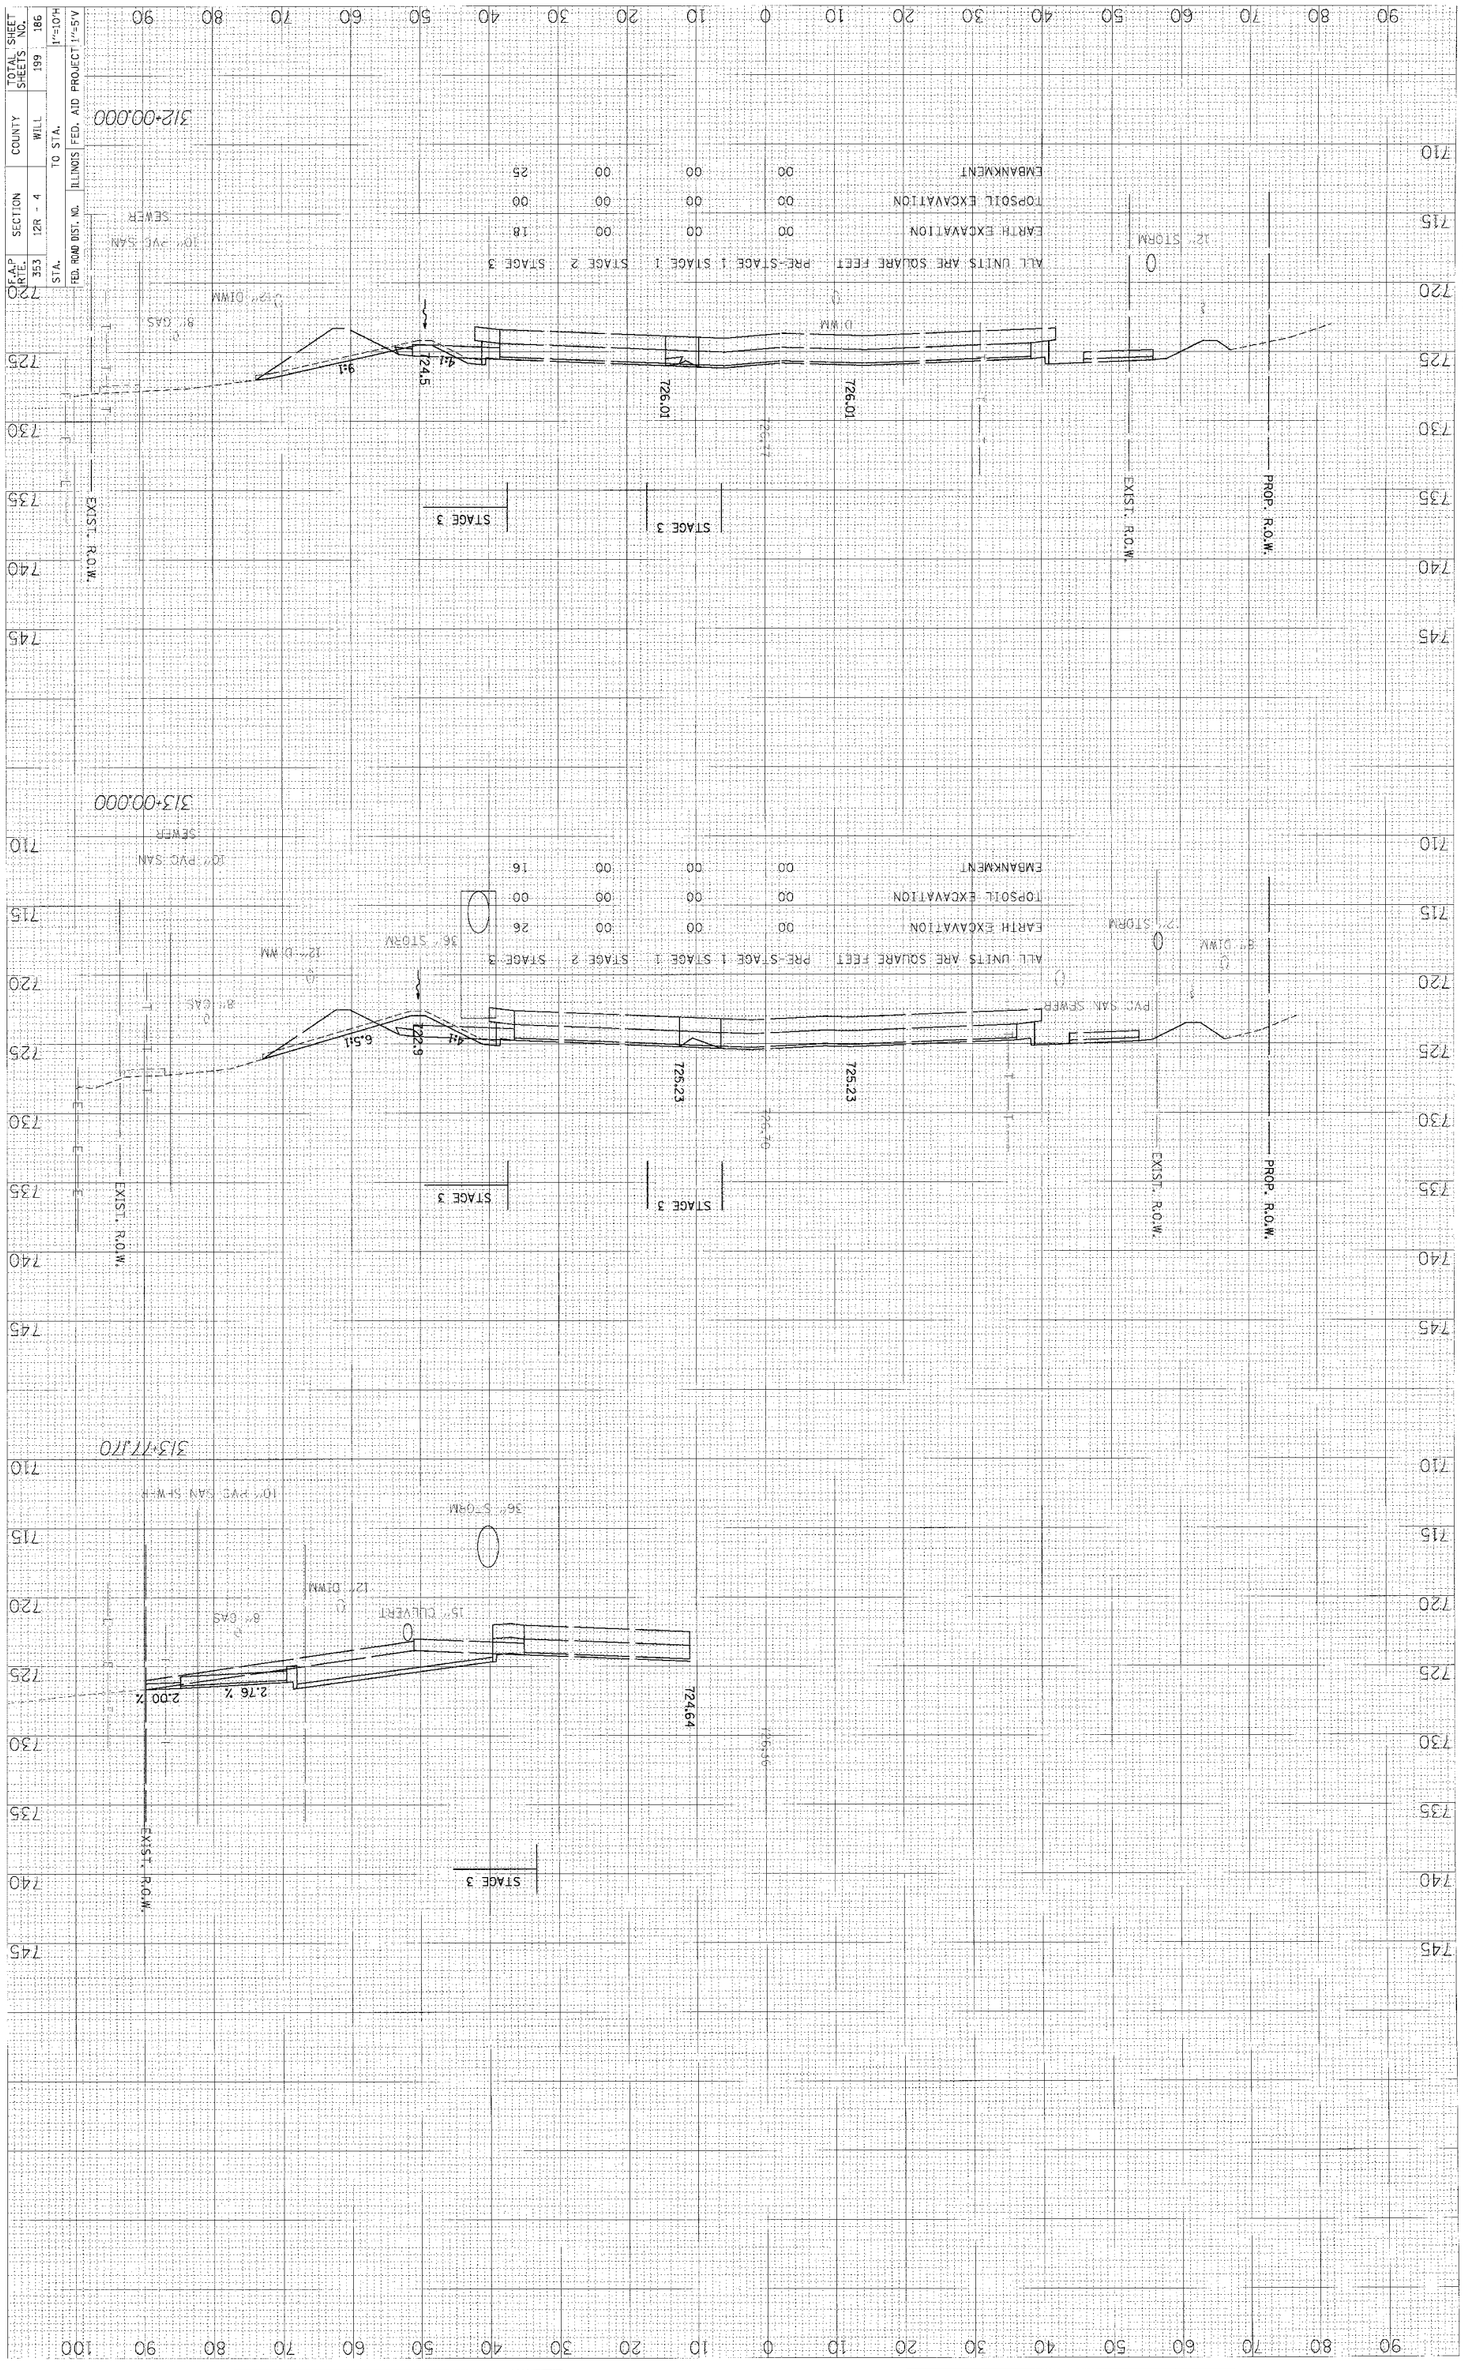
F.A.P. RTE.	SECTION	COUNTY	TOTAL SHEET NO.
353	12R - 4	WILL	186
STA.			199
	TO STA.		
FED. ROAD DIST. NO.	ILLINOIS	FED. AID PROJECT	1"=5'V
			1"=10'H