ORIGINAL SURVEY		BY	DATE
	SURVEYED		
NOTE BOOK	PLOTTED		
	TEMPLATE		
NO.	AREAS		
	AREAS CHECKED		

FINAL SURVEY		BY	DATE
	SURVEYED		
NOTE BOOK	PLOTTED		
	TEMPLATE		
NO.	AREAS		
	AREAS CHECKED		

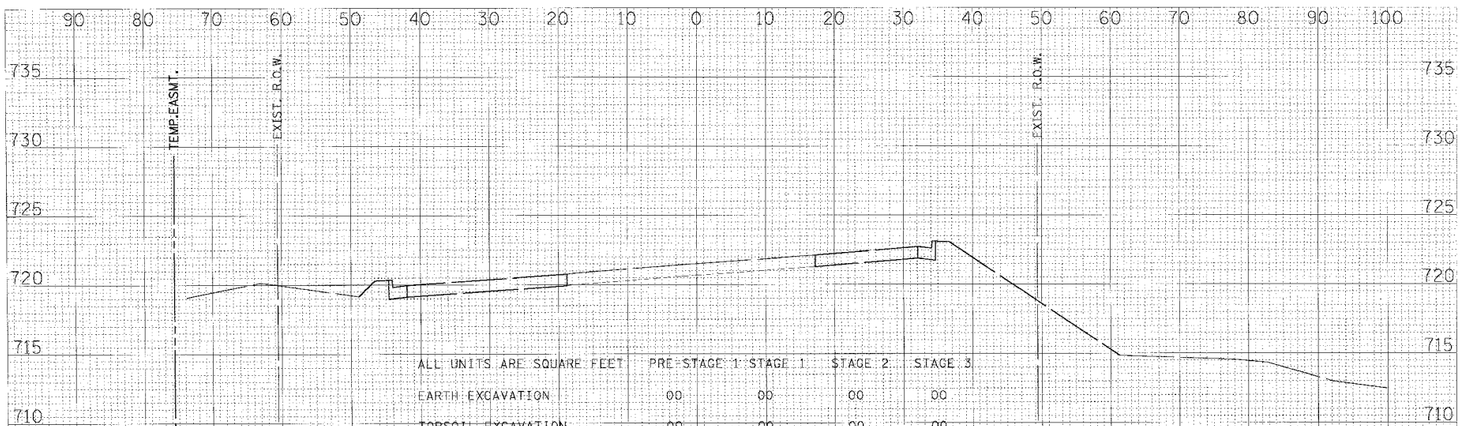

ALL UNITS ARE SQUARE FEET	PRE-STAGE 1	STAGE 1	STAGE 2	STAGE 3
EARTH EXCAVATION	00	00	00	00
TOPSOIL EXCAVATION	00	00	00	00
EMBANKMENT	00	00	00	00

303+00.000

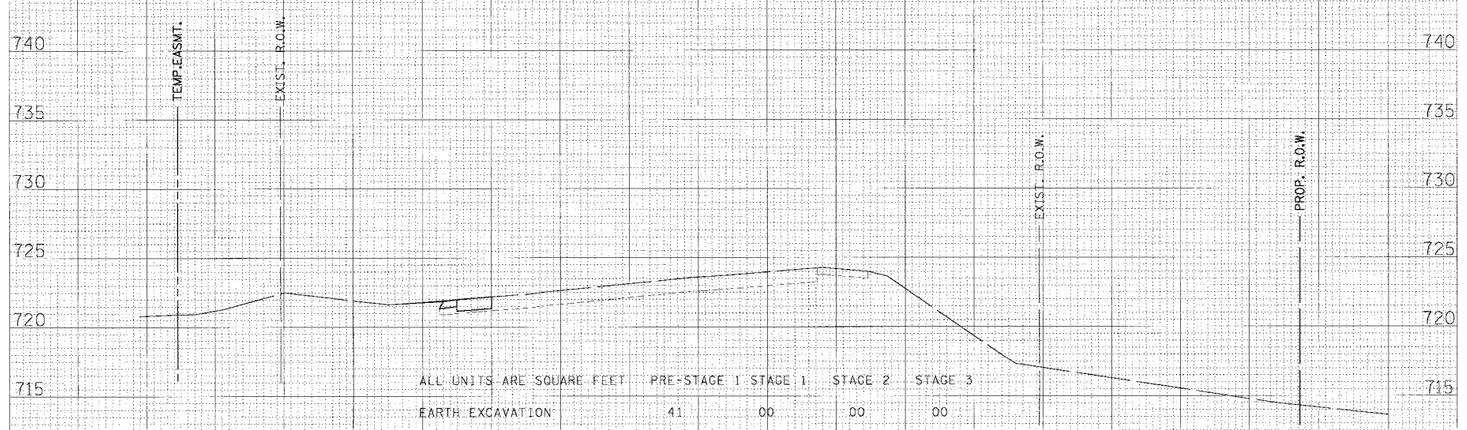

ALL UNITS ARE SQUARE FEET	PRE-STAGE 1	STAGE 1	STAGE 2	STAGE 3
EARTH EXCAVATION	41	00	00	00
TOPSOIL EXCAVATION	00	00	00	07
EMBANKMENT	02	00	00	00

302+00.000

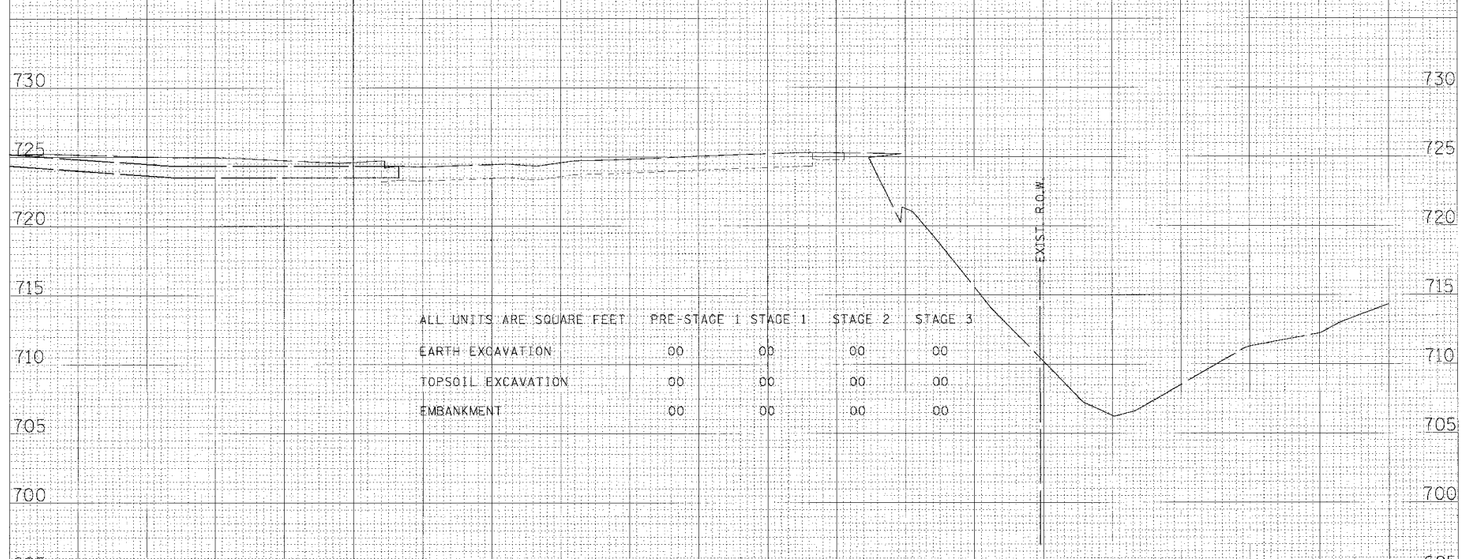

ALL UNITS ARE SQUARE FEET	PRE-STAGE 1	STAGE 1	STAGE 2	STAGE 3
EARTH EXCAVATION	00	00	00	00
TOPSOIL EXCAVATION	00	00	00	00
EMBANKMENT	00	00	00	00

301+00.000

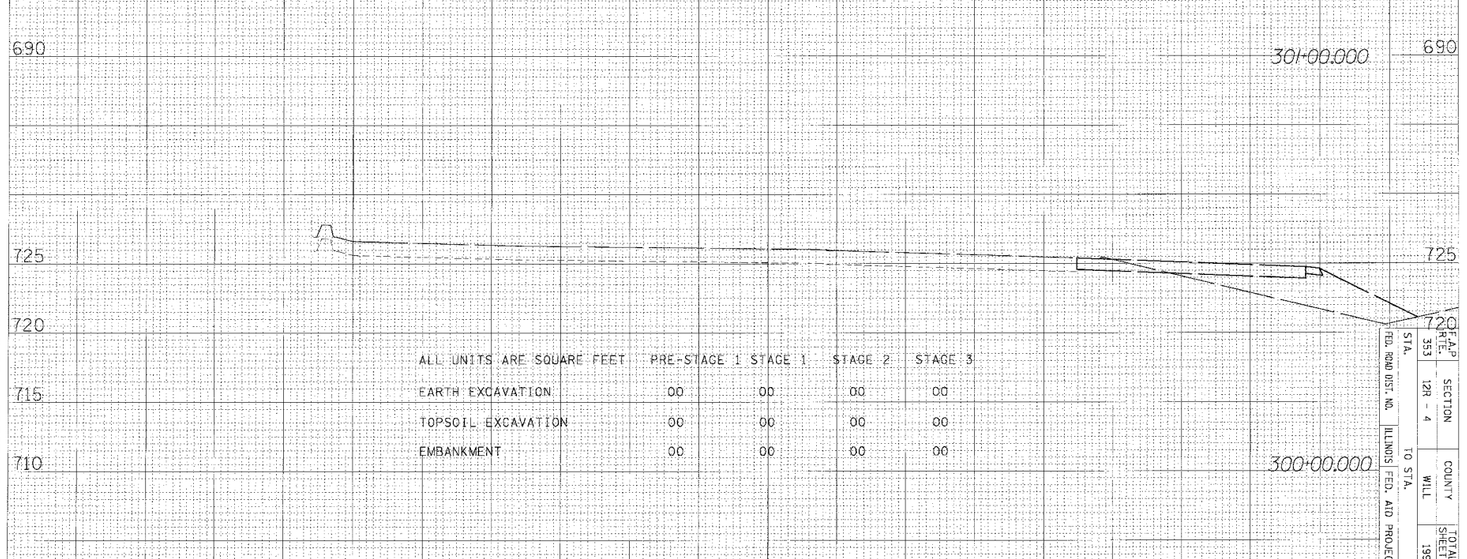

ALL UNITS ARE SQUARE FEET	PRE-STAGE 1	STAGE 1	STAGE 2	STAGE 3
EARTH EXCAVATION	00	00	00	00
TOPSOIL EXCAVATION	00	00	00	00
EMBANKMENT	00	00	00	00

300+00.000

F.A.P. RTE. 353	SECTION 12R - 4	COUNTY WILL	TOTAL SHEETS 199	SHEET NO. 193
STA.				
FED. ROAD DIST. NO.	ILLINOIS FED. AID PROJECT			
TO STA.				1"=10'H 1"=5'V

WOLF RD - PRESTAGE 1 X-SECS