RTE	SECTION	COUNTY	TOTAL SHEETS	SHEET NO.
338	114R-1	WILL	355	93
STA. 87+00 TO STA. 112+00 (THEODORE ST.) STA. 3134+00 TO STA. 3138+50 (IL-59)				
FED. ROAD DIST. NO. 7	ILLINOIS	FED. AID PROJECT		

PLAN: SURVEYED, PLOTTED, GRADES CHECKED, ALIGNMENT CHECKED, NEW MONUMENTS SET, CADD FILE NAME, NOTE BOOK, NO.

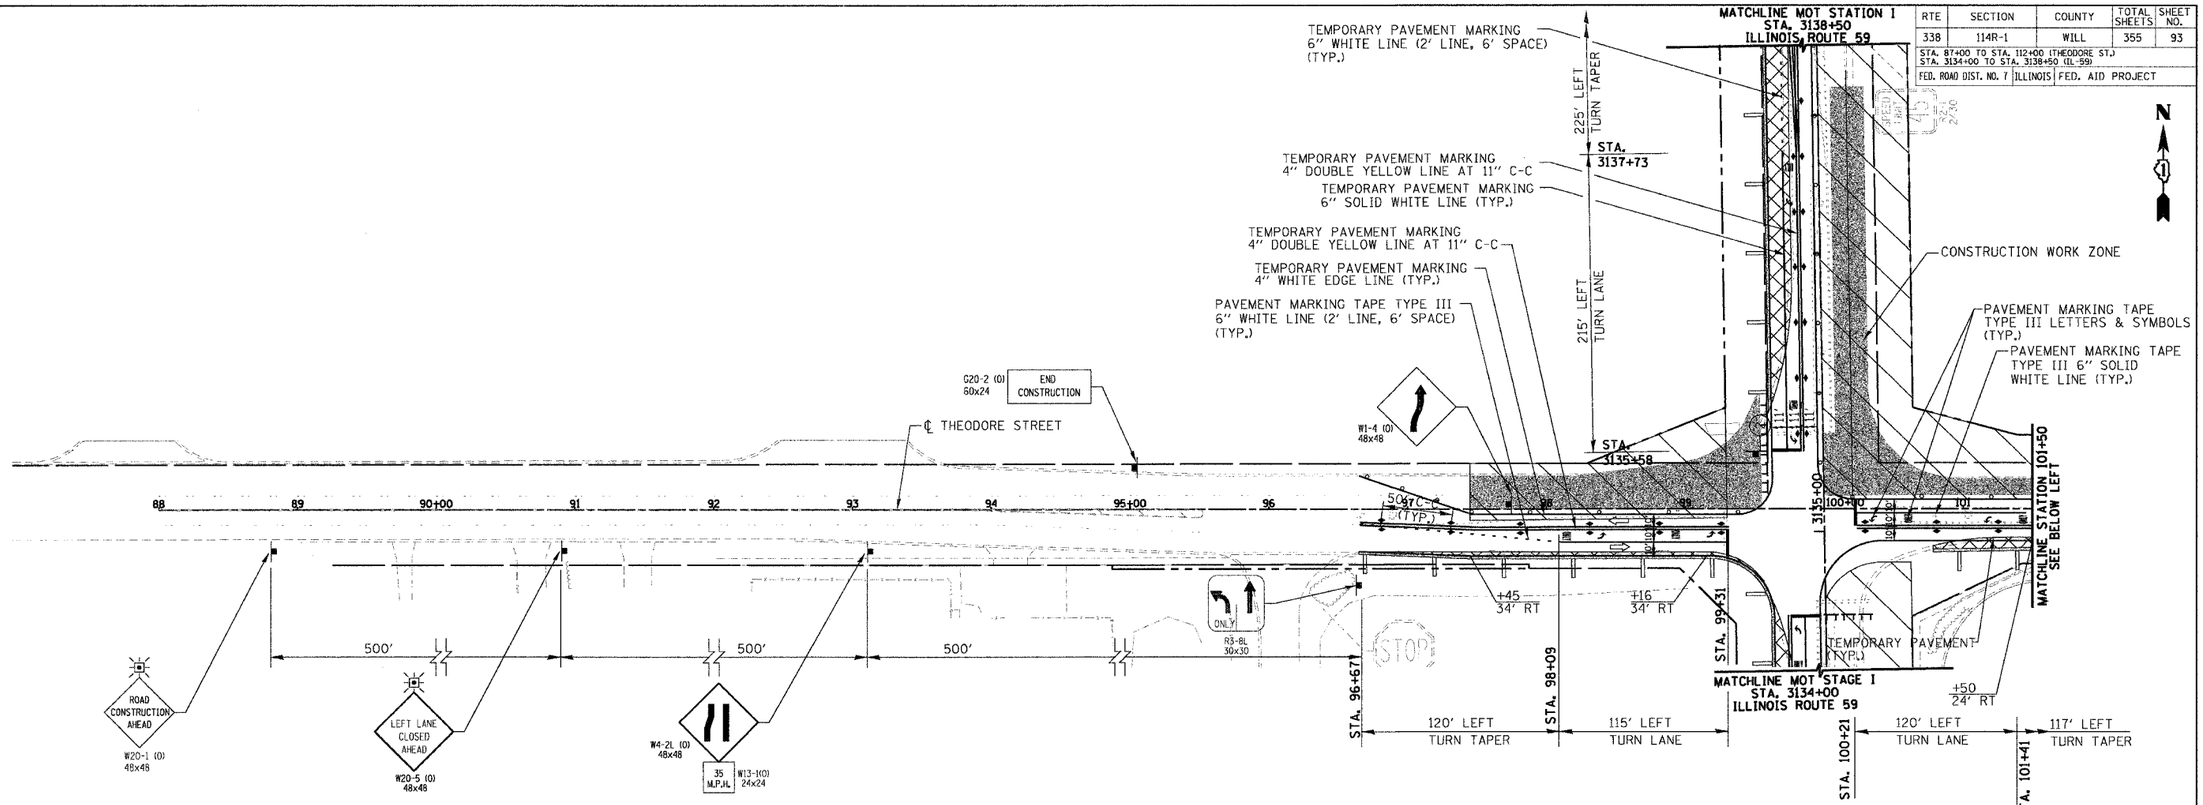

SUBSTAGE I-B CONSTRUCTION
TRAFFIC CONTROL AND PROTECTION

PROFILE: SURVEYED, PLOTTED, GRADES CHECKED, ALIGNMENT CHECKED, NOTE BOOK, NO., STRUCTURE NO(S)/ENG. CHKD, BY, DATE

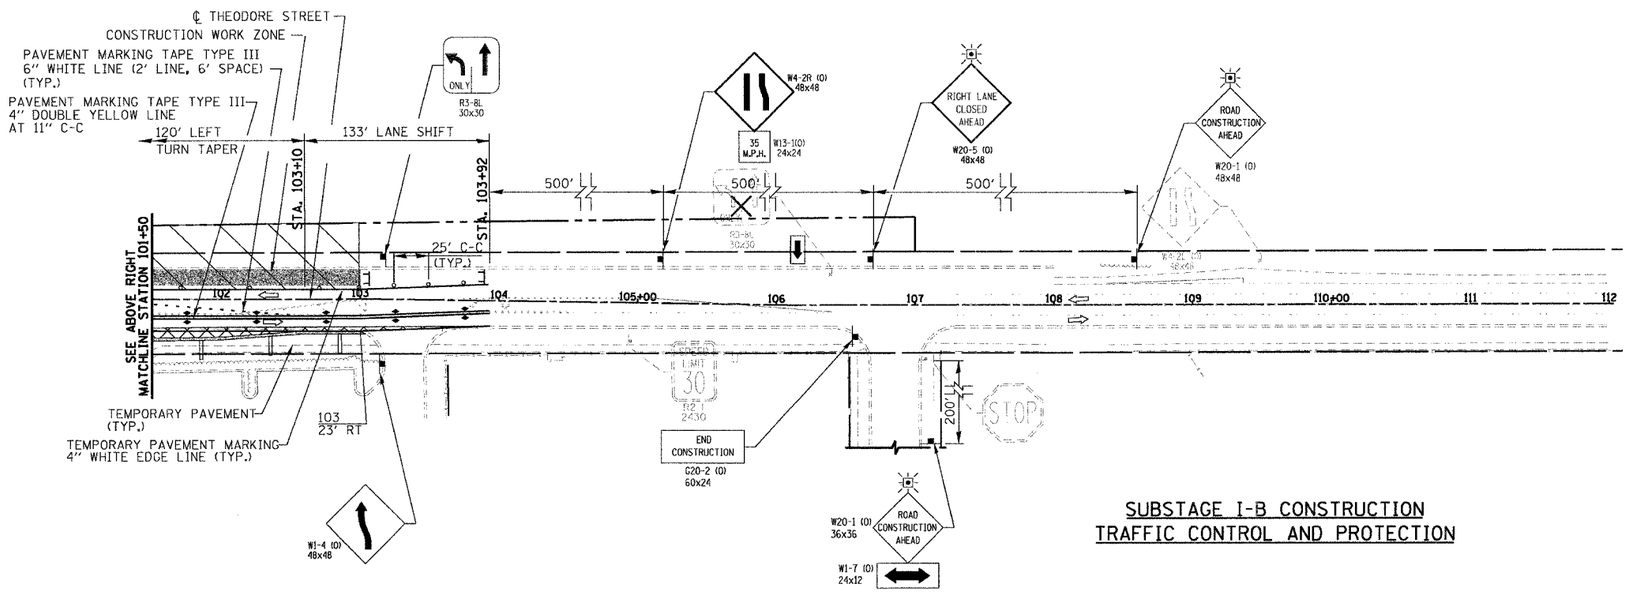

SUBSTAGE I-B CONSTRUCTION
TRAFFIC CONTROL AND PROTECTION

N

NOTE

1. ON TEMPORARY PAVEMENT, TEMPORARY PAVEMENT MARKING SHOULD BE USED. ALL OTHER PLACES USE PAVEMENT MARKING TAPE TYPE II
2. TEMPORARY PAVEMENT OF MOT SUBSTAGE 1B WILL BE UTILIZED ON MOT SUBSTAGE 2C

FOR LEGEND SEE SHEET NO. 81

REVISIONS NAME	DATE

ILLINOIS DEPARTMENT OF TRANSPORTATION

SUGGESTED CONSTRUCTION PROCEDURE AND MAINTENANCE OF TRAFFIC STAGE I

THEODORE STREET SUBSTAGE I-B

50 0 50
SCALE IN FEET

DATE 3/18/08
DRAWN BY: NM, RM
CHECKED BY: AS