RTE	SECTION	COUNTY	TOTAL SHEETS	SHEET NO.
338	114R-1	WILL	355	107
STA. 2+00 TO STA. 27+50 (BLACK ROAD) STA. 3077+00 TO STA. 3084+00 (IL-59)				
FED. ROAD DIST. NO. 7	ILLINOIS	FED. AID PROJECT		

PLAN — SURVEYED / DRAWN / ALIGNMENT CHECKED / PLAN APPROVED / CADD FILE NAME / NOTE BOOK / NO. / BY / DATE

PROFILE — SURVEYED / DRAWN / GRADES CHECKED / PLAN APPROVED / STRUCTURE NO(S).PINS OR RD / NOTE BOOK / NO. / BY / DATE

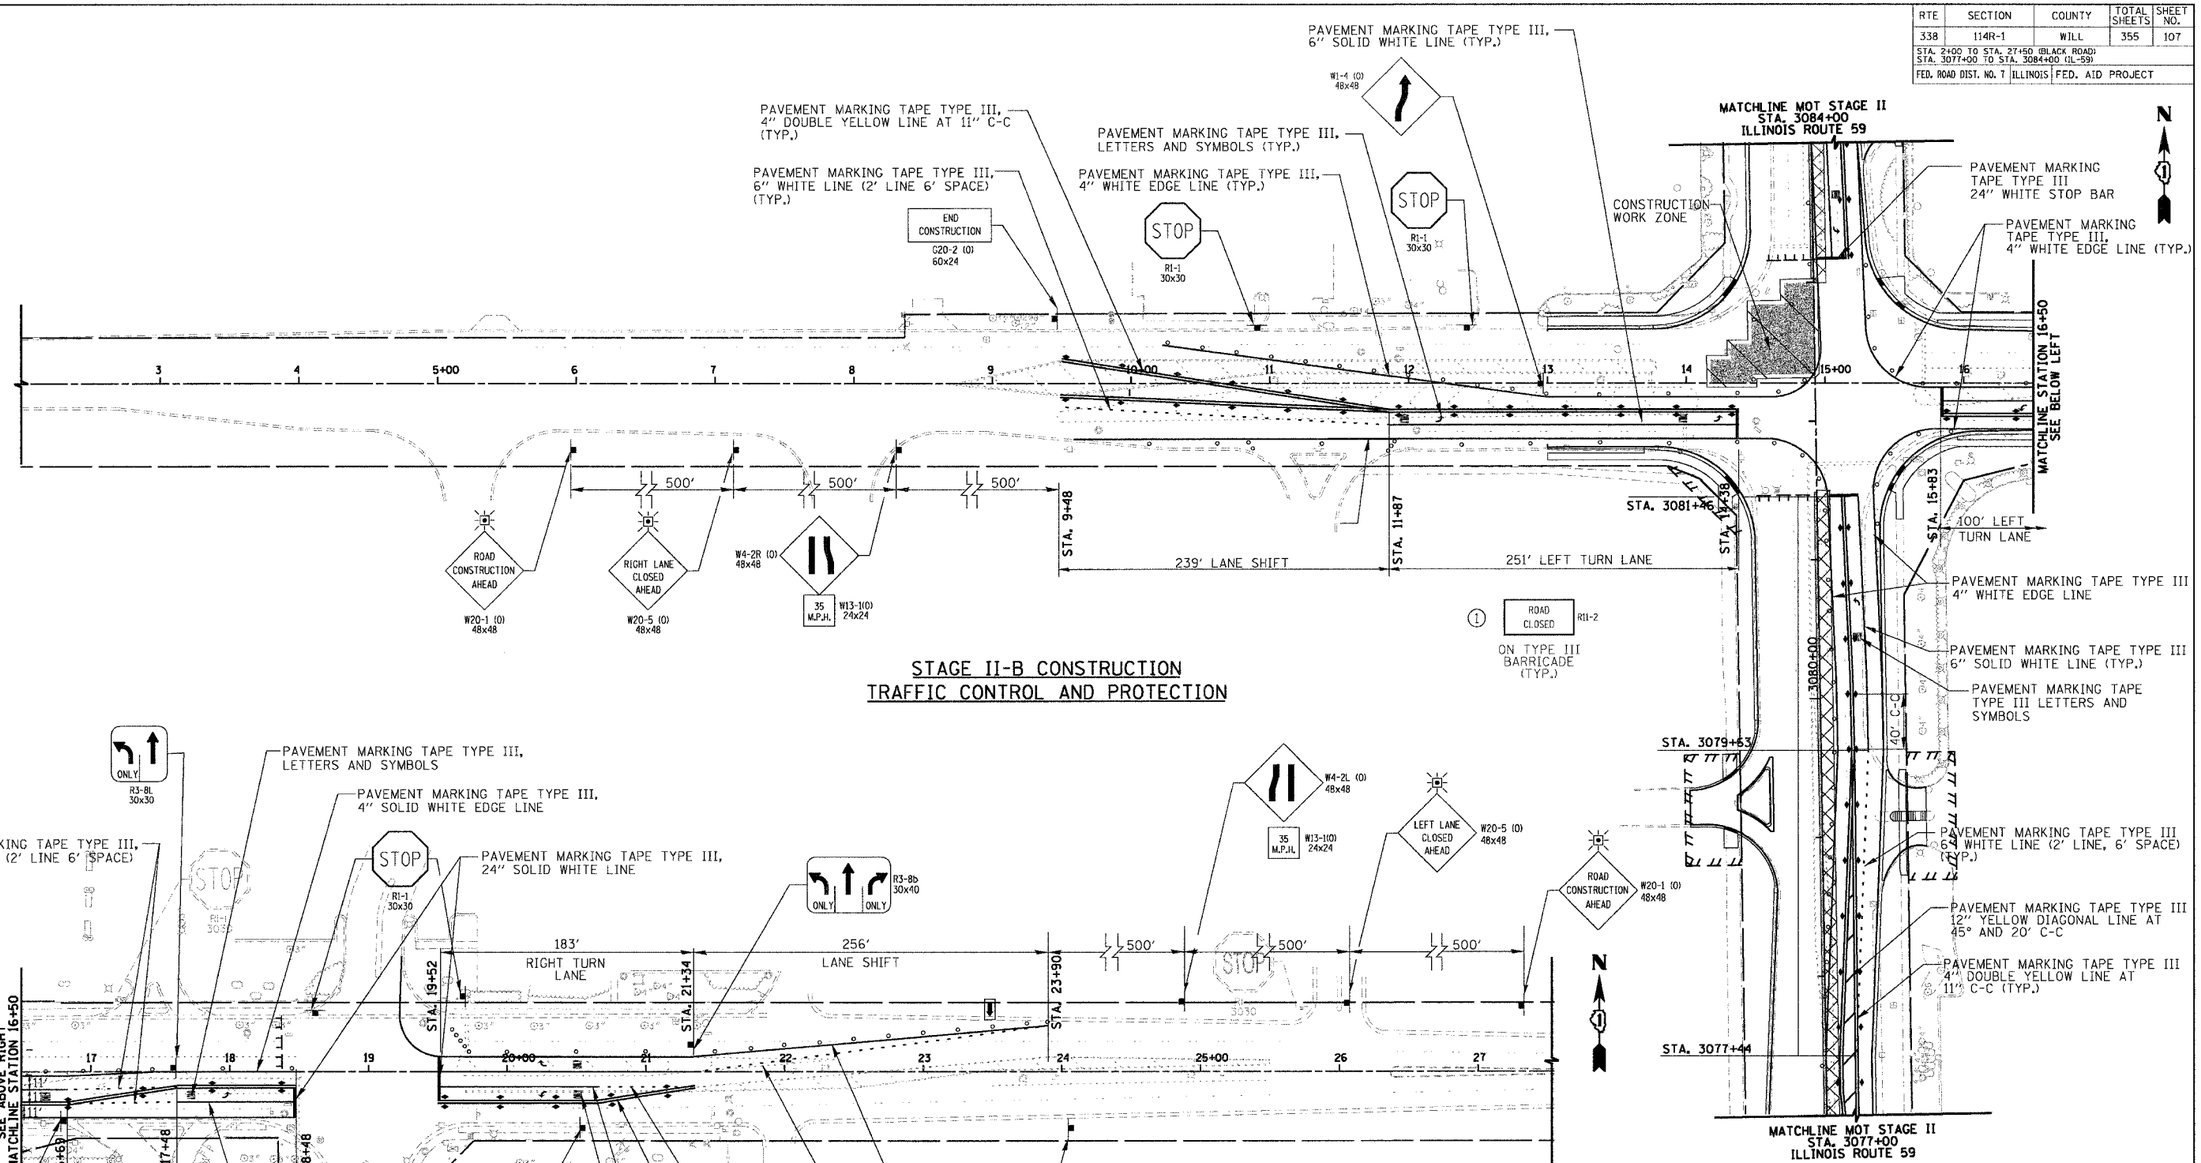

STAGE II-B CONSTRUCTION TRAFFIC CONTROL AND PROTECTION

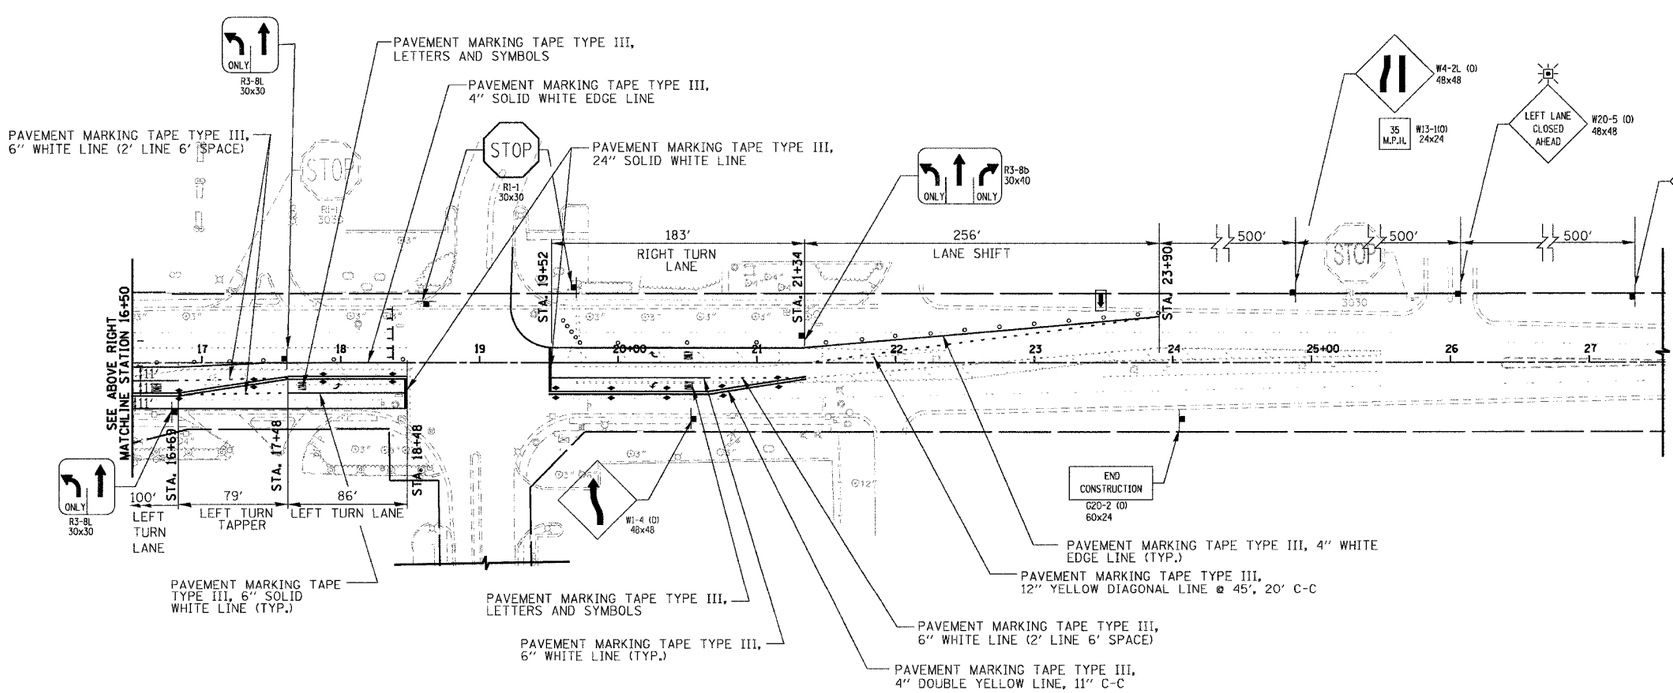

STAGE II-B CONSTRUCTION TRAFFIC CONTROL AND PROTECTION

FOR LEGEND SEE SHEET NO. 81

REVISIONS NAME	DATE

ILLINOIS DEPARTMENT OF TRANSPORTATION

SUGGESTED CONSTRUCTION PROCEDURE AND MAINTENANCE OF TRAFFIC STAGE II

BLACK ROAD SUBSTAGE II-B

50 0 50
SCALE IN FEET

DATE 3/18/08
DRAWN BY: NM, RM
CHECKED BY: AS