F.A.P. RTE.	SECTION	COUNTY	TOTAL SHEETS	SHEET NO.
338	114R-1	WILL	355	157
STA. 97+457 TO STA. 98+50 STA. 101+50 TO STA. 103+00				
FED. ROAD DIST. NO. 1 ILLINOIS	FED. AID PROJECT			

THE CONTRACTOR AND RESIDENT ENGINEER SHALL COORDINATE ACTIVITIES WITH IDOT PERMIT 1-T-07-0529 WHICH PERMITS IMPROVEMENTS AT THE NORTHWEST QUADRANT OF THEODORE STREET AND ILLINOIS ROUTE 59

FOR DRAINAGE LEGEND SEE SHEET NO. 132

SEE SHEET NO. 146 ILLINOIS ROUTE 59

SS REM, 12" - 9 LF

SS REM, 36" - 77 LF

12" WM

SS REM, 12" - 51 LF

MATCHLINE STATION 98+50 SEE SHEET NO. 146

ILLINOIS ROUTE 59 SEE SHEET NO. 146

SS TO BE CLEANED - 48 LF

SS TO BE CLEANED - 30 LF

ADJ/REL BY OTHERS

ADJ BY OTHERS

SS TO BE CLEANED - 6 LF

REL BY OTHERS

ADJ/REL BY OTHERS

ADJ/REL BY OTHERS

REL BY OTHERS

FH TO BE ADJUSTED BY OTHERS

SS TO BE CLEANED - 112 LF

MATCHLINE STATION 101+50 SEE SHEET NO. 146

EXISTING VIEW

PROJECT LIMITS STATION 97+45

SEE SHEET NO. 146 ILLINOIS ROUTE 59

MATCHLINE STATION 98+50 SEE SHEET NO. 146

ILLINOIS ROUTE 59 SEE SHEET NO. 146

PROJECT LIMITS STATION 103+00

12" SS CL A TY 2 0.7 @ 3.76% CYTBF= 0.0

26-1

MATCHLINE STATION 101+50 SEE SHEET NO. 146

PROPOSED VIEW

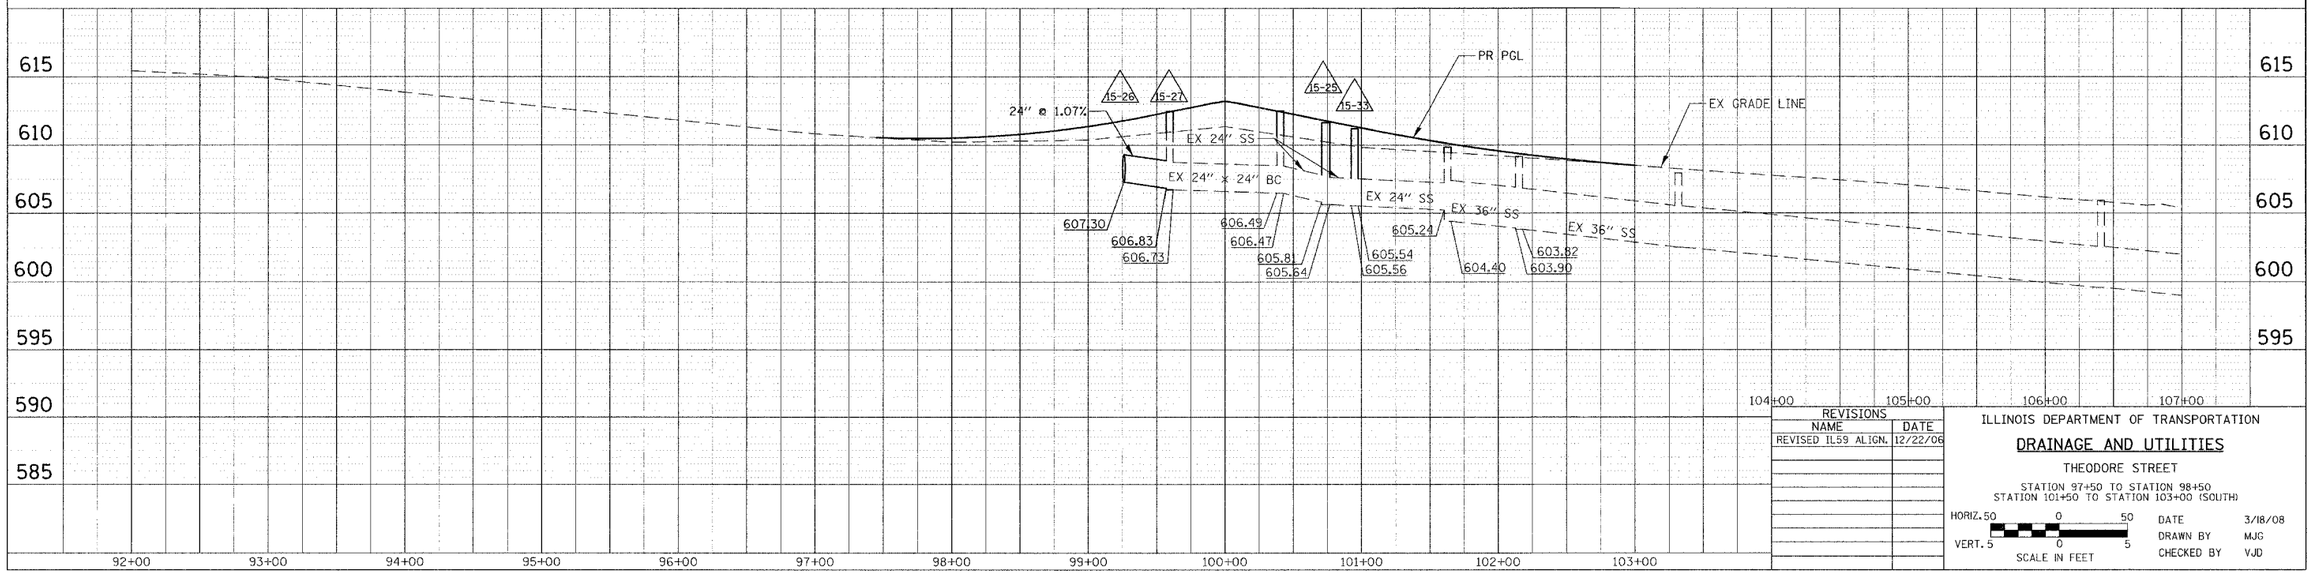

REVISIONS	
NAME	DATE
REVISED IL59 ALIGN.	12/22/06

ILLINOIS DEPARTMENT OF TRANSPORTATION

DRAINAGE AND UTILITIES

THEODORE STREET

STATION 97+50 TO STATION 98+50
STATION 101+50 TO STATION 103+00 (SOUTH)

HORIZ. 50 0 50
VERT. 5 0 5
SCALE IN FEET

DATE 3/18/08
DRAWN BY MJG
CHECKED BY VJD

PLAN — SURVEYED ... DATE; DESIGNED ... BY; ALIGNMENT ... CHECKED; ELEV. DATUM ... CHECKED; NOTE BOOK ... BY; NO. ...

PROFILE — SURVEYED ... DATE; DESIGNED ... BY; GRADES ... CHECKED; ELEV. DATUM ... CHECKED; NOTE BOOK ... BY; NO. ...