F.A.P. RTE.	SECTION	COUNTY	TOTAL SHEETS	SHEET NO.
338	114R-1	WILL	355	158
STA. 97+45 TO STA. 98+50 STA. 101+50 TO STA. 103+00				
FED. ROAD DIST. NO. 1	ILLINOIS	FED. AID PROJECT		

THE CONTRACTOR AND RESIDENT ENGINEER SHALL COORDINATE ACTIVITIES WITH IDOT PERMIT 1-7-07-0529 WHICH PERMITS IMPROVEMENTS AT THE NORTHWEST QUADRANT OF THEODORE STREET AND ILLINOIS ROUTE 59

SEE SHEET NO. 157 FOR REMOVALS AND ADJUSTMENTS

FOR DRAINAGE LEGEND SEE SHEET NO. 132

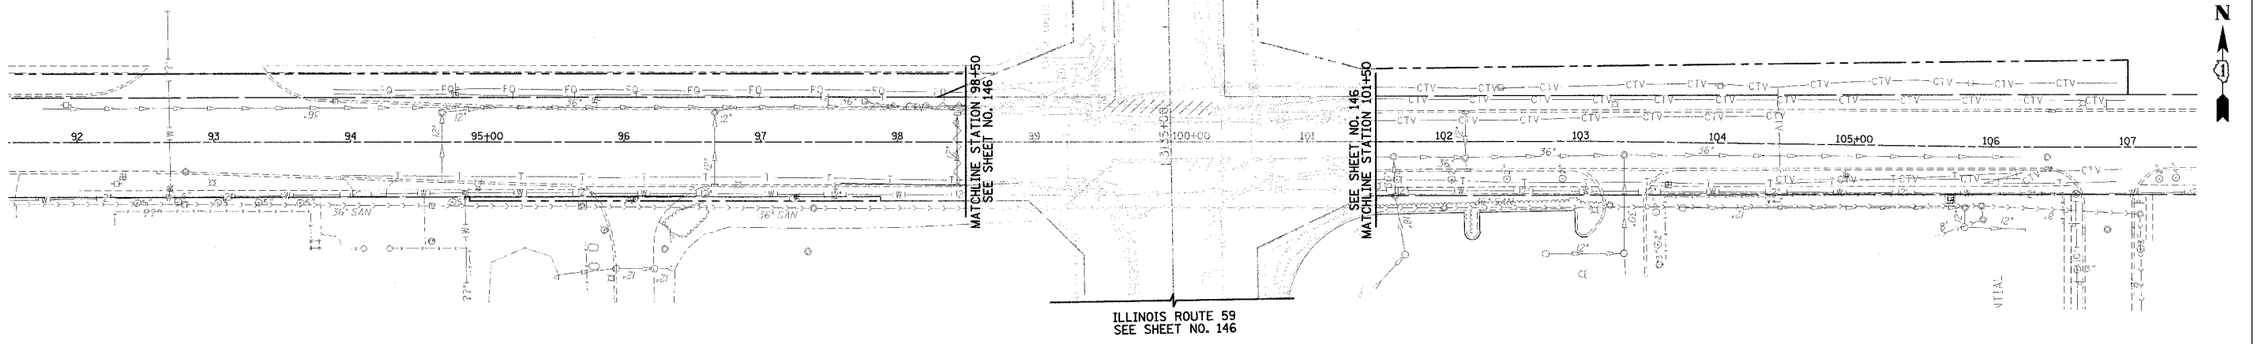

EXISTING VIEW

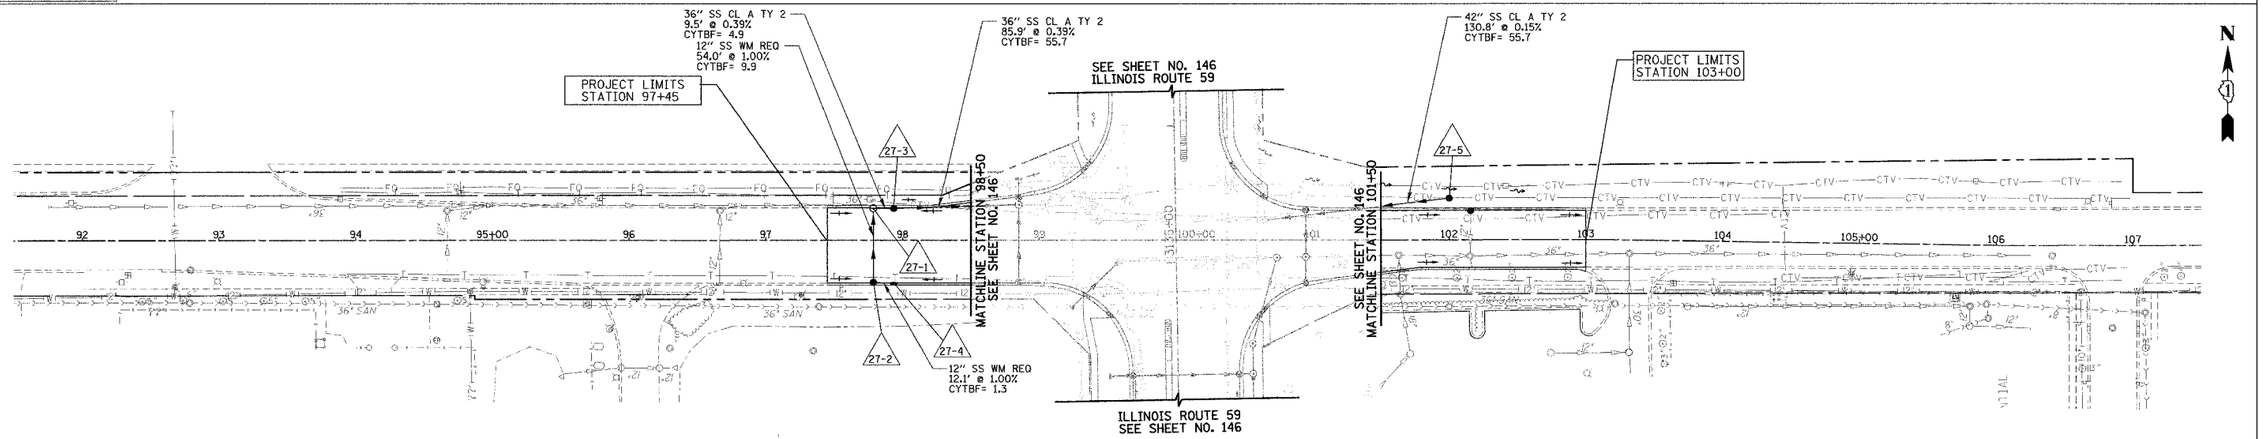

PROPOSED VIEW

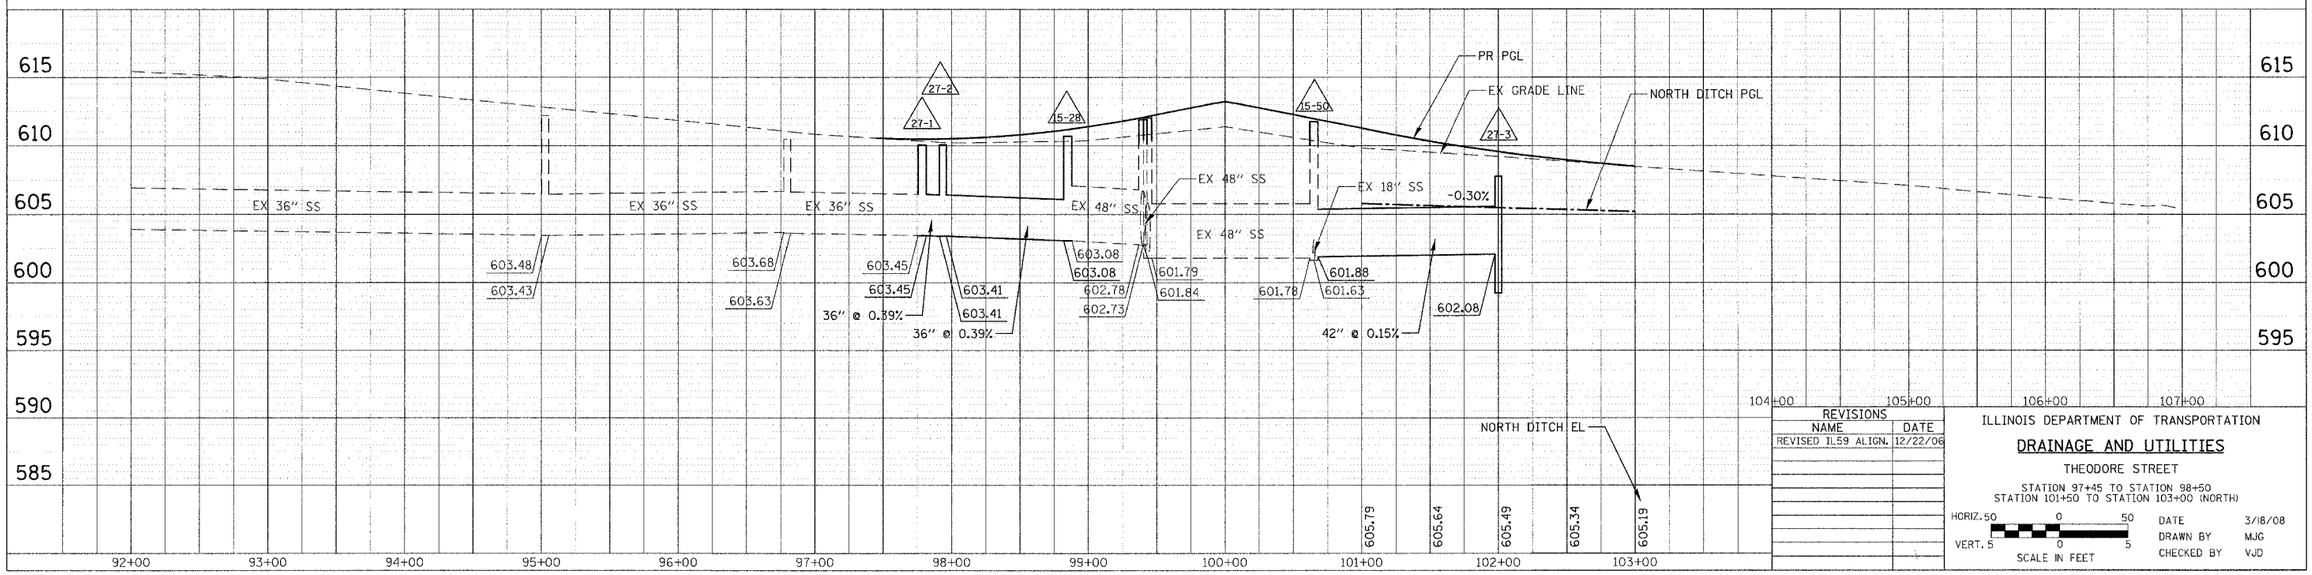

REVISIONS	
NAME	DATE
REVISED IL59 ALIGN.	12/22/06

ILLINOIS DEPARTMENT OF TRANSPORTATION

DRAINAGE AND UTILITIES

THEODORE STREET

STATION 97+45 TO STATION 98+50
STATION 101+50 TO STATION 103+00 (NORTH)

HORIZ. 50 0 50
VERT. 5 0 5
SCALE IN FEET

DATE 3/18/08
DRAWN BY MJG
CHECKED BY VJD

PLAN — SURVEYED — DRAWN — CHECKED — QUANTITIES CHECKED — NOTE BOOK — ALIGNMENT — STA. TO STA. — ELEV. — NO. OF PLAN SHEETS — DATE — BY

PROFILE — SURVEYED — DRAWN — CHECKED — QUANTITIES CHECKED — NOTE BOOK — STA. TO STA. — ELEV. — NO. OF PROFILE SHEETS — DATE — BY