RTE	SECTION	COUNTY	TOTAL SHEETS	SHEET NO.
338	114R-1	WILL	355	204
STA. 3098+00	TO STA. 3127+00			
FED. ROAD DIST. NO. 7	ILLINOIS	FED. AID PROJECT		

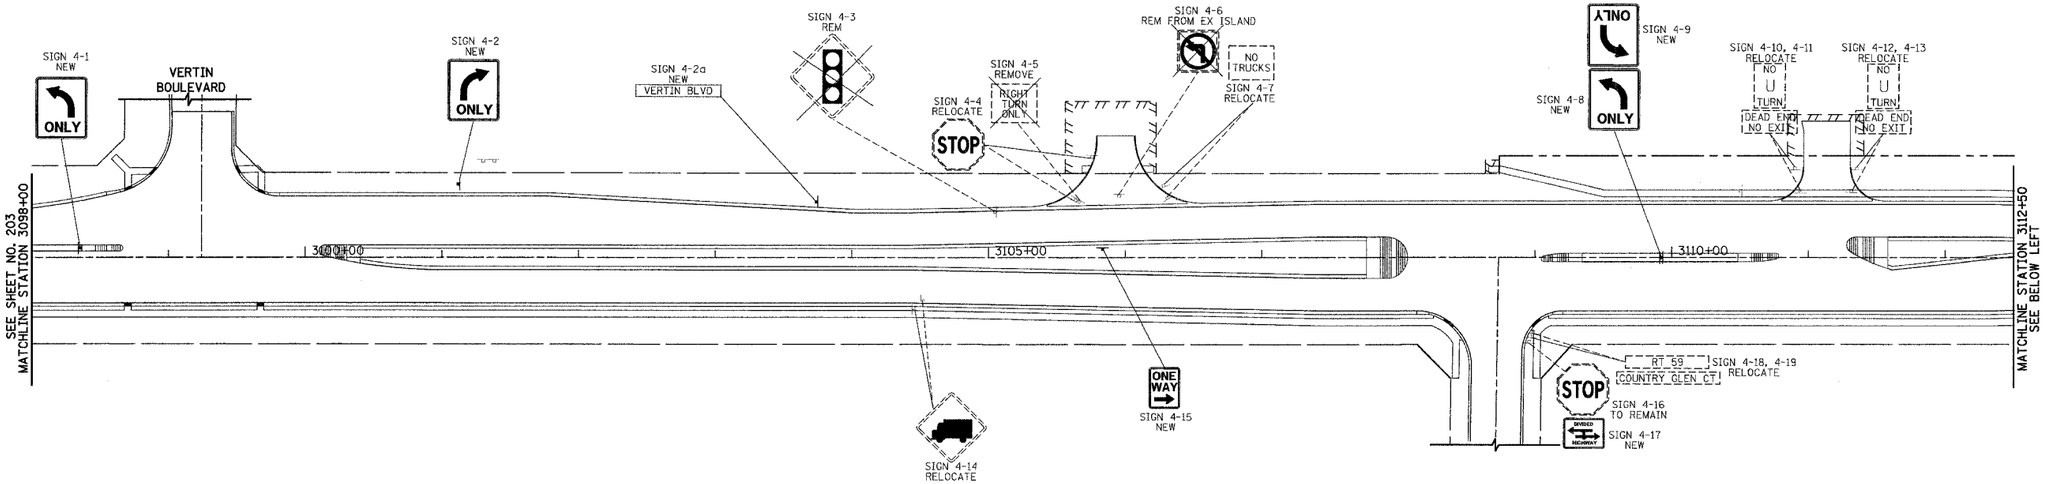

FOR LEGEND AND NOTES
SEE SHEET NO. 201

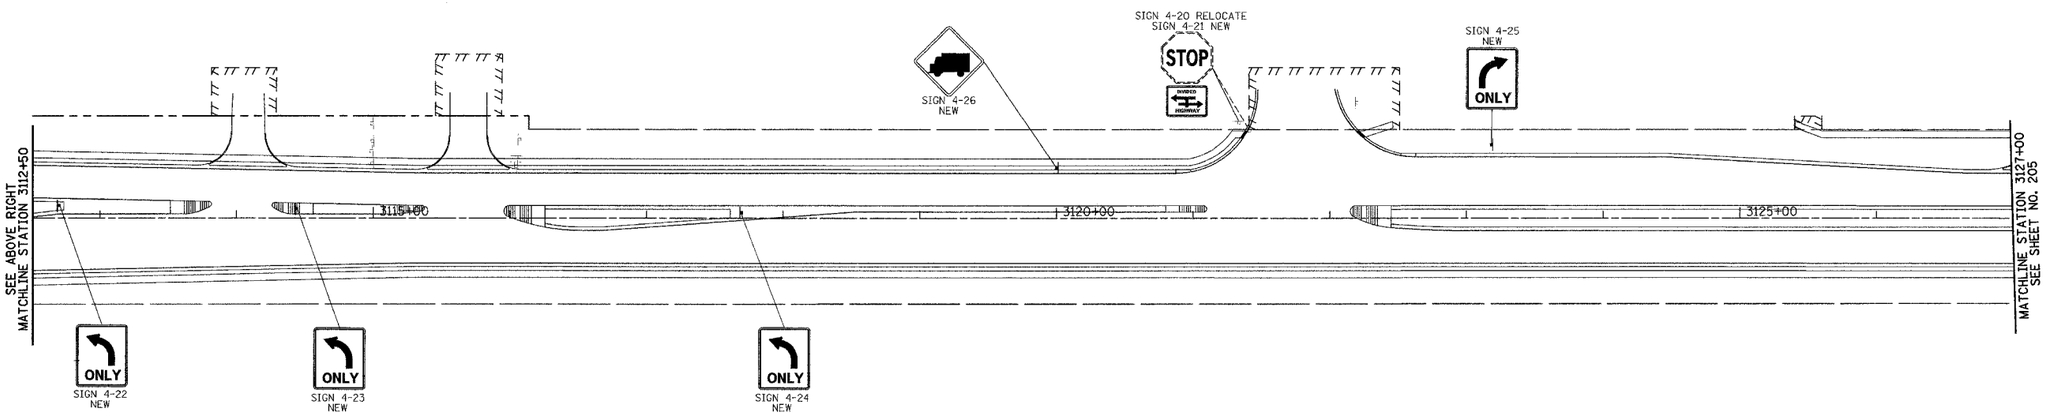

REVISIONS	
NAME	DATE

ILLINOIS DEPARTMENT OF TRANSPORTATION

SIGNING PLAN

ILLINOIS ROUTE 59

STATION 3098+00 TO STATION 3127+00

50 0 50

SCALE IN FEET

DATE 3/18/08
DRAWN BY KB
CHECKED BY VJD