RTE	SECTION	COUNTY	TOTAL SHEETS	SHEET NO.
338	114R-1	WILL	355	206
STA. 3153+00		TO STA. 3182+00		
FED. ROAD DIST. NO. 7	ILLINOIS	FED. AID PROJECT		

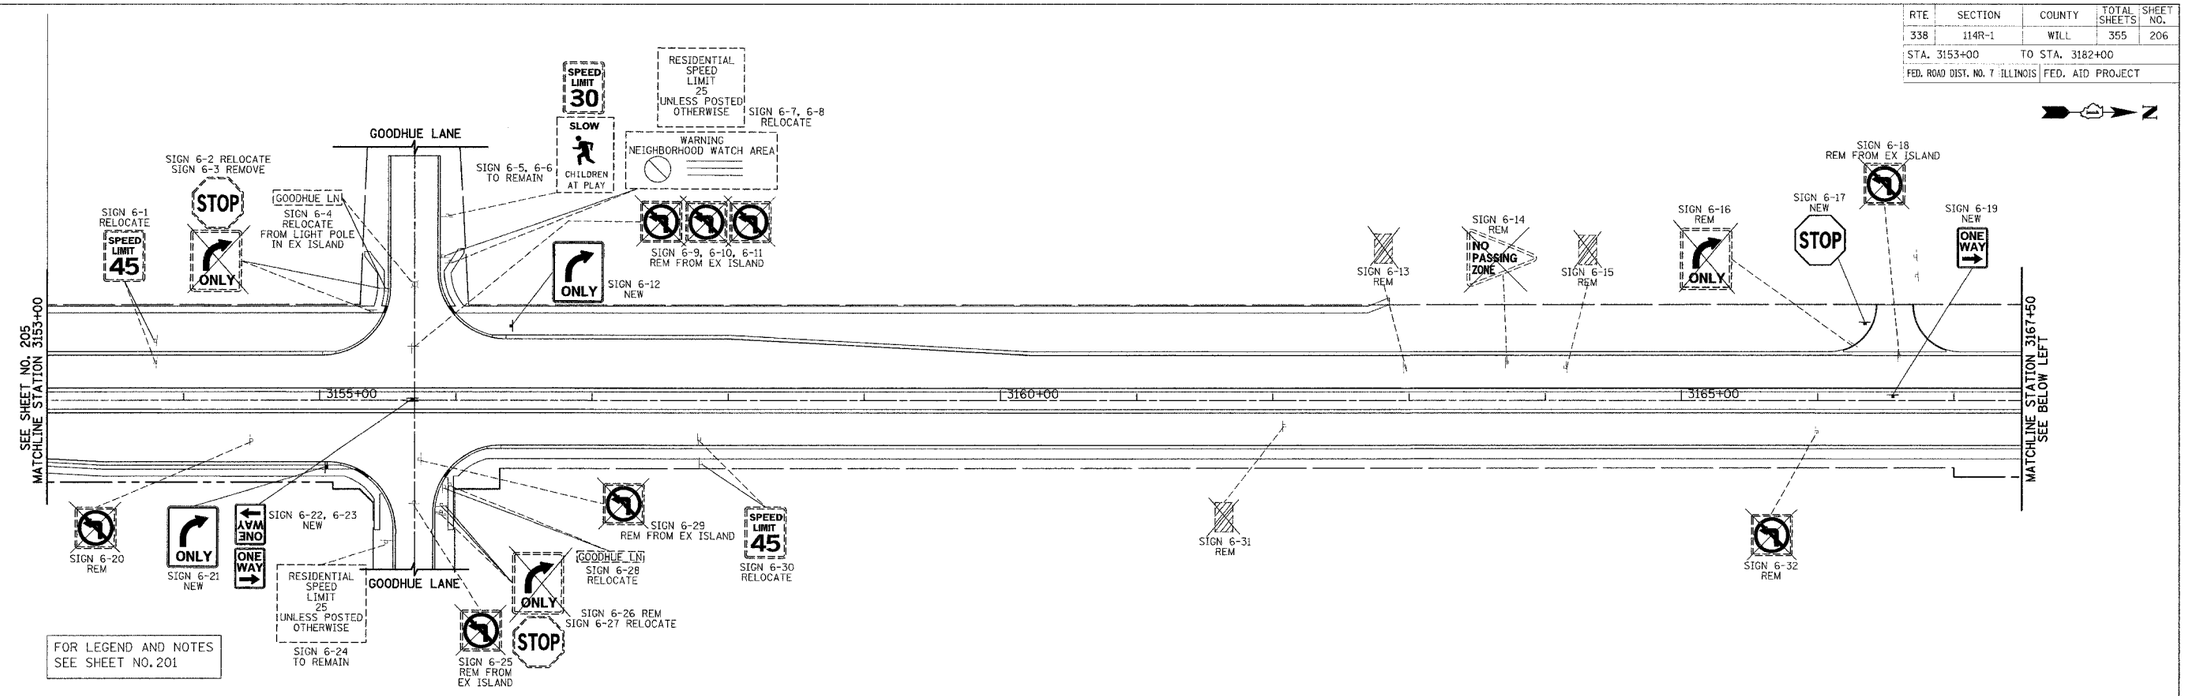

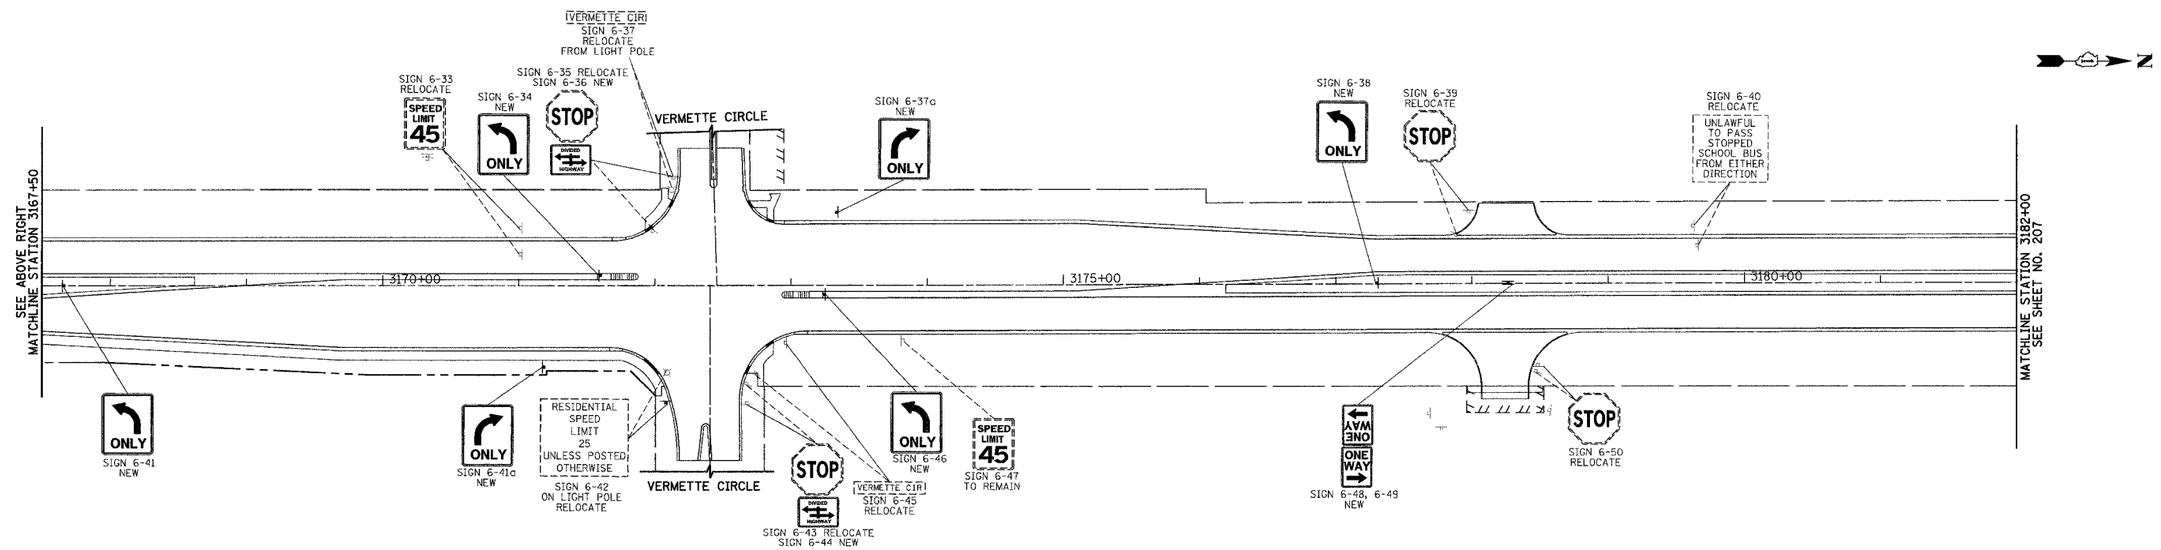

REVISIONS	
NAME	DATE

ILLINOIS DEPARTMENT OF TRANSPORTATION

SIGNING PLAN

ILLINOIS ROUTE 59

STATION 3153+00 TO STATION 3182+00

50 0 50

SCALE IN FEET

DATE 3/18/08

DRAWN BY KB

CHECKED BY VJD