CONTRACT NO. 66720

F.A.P RTE.	SECTION	COUNTY	TOTAL SHEETS	SHEET NO.
326	(111CS)W&RS-21	GRUNDY	85	21
STA. 26+00.00	TO STA. 31+10.00			
FED. ROAD DIST. NO. _	ILLINOIS	FED. AID PROJECT		

SCALE: 1" = 20'
0' 10' 20' 40' 60'

MATCHLINE STA. 26+00 (EXISTING)

BRICK PAVERS ALONG BACK OF CURB SOUTH SIDE OF W. BENTON

STA. 9+20.00 16.18' RT
STA. 9+25.39 19.08' RT
STA. 27+61.32 (IL 47) = STA. 10+00 (BENTON ST.)
STA. 27+03.90 47.35' LT
APPARENT EX. ROW
7' (TYP.)
5'
R=50.0'
16.18'
35.22'
STA. 9+20.00 35.22' LT
STA. 28+07.47 73.04' LT
STA. 28+07.45 57.27' LT
R=30.0'
CONSTRUCTION LIMIT
GRASS
PROPOSED 5' SIDEWALK WITH 2' BUFFER
R=120.0'
16.0'
4.0'
19.28'
45°
2.0'
21.28'
STA. 28+83.62 30.00' LT
136.5' TAPER (35:1)
STA. 30+93.73
ELECT BOX ATTACHED TO STRUCTURE
CONC. SW
STA. 29+73.50 30.00' LT
STA. 31+10.00 26.00' LT
PROJECT ENDS STA. 31+10.00
STA. 28+87.28 26.18' LT
PROP. CONC. CURB & GUTTER, TY. B-6.24
STA. 26+95.09 30.00' LT
STA. 26+92.93 26.31' LT
PR. INCIDENTAL HMA SURFACING
8" W(OL-D)
90° 01' 42"
30'
℄ IL. RTE.47
26+00
27+00
28+00
29+00
30+00
31+00
10+00
STA. 28+87.40 25.85' RT
STA. 28+84.87 30.00' RT
STA. 29+10.00 30.00' RT
PROP. 5' SIDEWALK WITH 2' BUFFER (TYP.)
STA. 31+10.00 26.00' RT
STA. 26+92.03 25.87' RT
STA. 26+97.37 30.00' RT
2"26(OL-C)
90° 33' 58"
21.43'
4.0'
23.22'
45°
13.0'
2.0'
STA. 28+07.26 57.01' RT
R=40.0'
R=125.0'
200' TAPER (50:1)
STA. 30+93.70
LIMIT OF 8" SIDEWALK STA. 28+84.87
8" SIDEWALK
CONSTRUCTION LIMIT
HOUSE
STA. 27+34.31 54.66' RT
R=200.0'
R=30.0'
STA. 10+95.67 37.72' LT
LIMIT OF 8" SIDEWALK STA. 10+90.83 46.04' LT
APPARENT EX. ROW
8"
STA. 10+72.51 26.35' RT
BENTON ST.
11
STA. 11+29.39 13.00' RT
STA. 11+34.10 13.00' RT
STA. 11+34.10 13.00' LT
13.0' 13.0'
℄ ARMSTRONG (E.)

PORTLAND CEMENT CONCRETE SIDEWALK 8"
1/4 "/FT
#6 BARS AT 24" CENTERS
30" BAR
22"
8"
#6 BARS

REINFORCEMENT SHALL NOT BE PAID FOR SEPARATELY BUT WILL BE INCLUDED IN THE CONTRACT UNIT PRICE FOR PORTLAND CEMENT CONCRETE SIDEWALK 8".

SECTION A-A

PLAN — SURVEYED | DRAWN | ALIGNMENT CHECKED | R.T. OF WAY CHECKED | QUAD FILE NAME | NOTE BOOK | NO. | BY | DATE

PROFILE — SURVEYED | DRAWN | GRADES CHECKED | BM. NOTES | STRUCTURE NO(S). | NOTE BOOK | NO. | BY | DATE

PLOT DATE = Feb 08, 2008 - 10:34:15 AM
FILE NAME = c:\projects\ep85882\consult\phase 2\planSheet.dgn
PLOT SCALE = 20.0000 ' / IN.
USER NAME = schmerberg

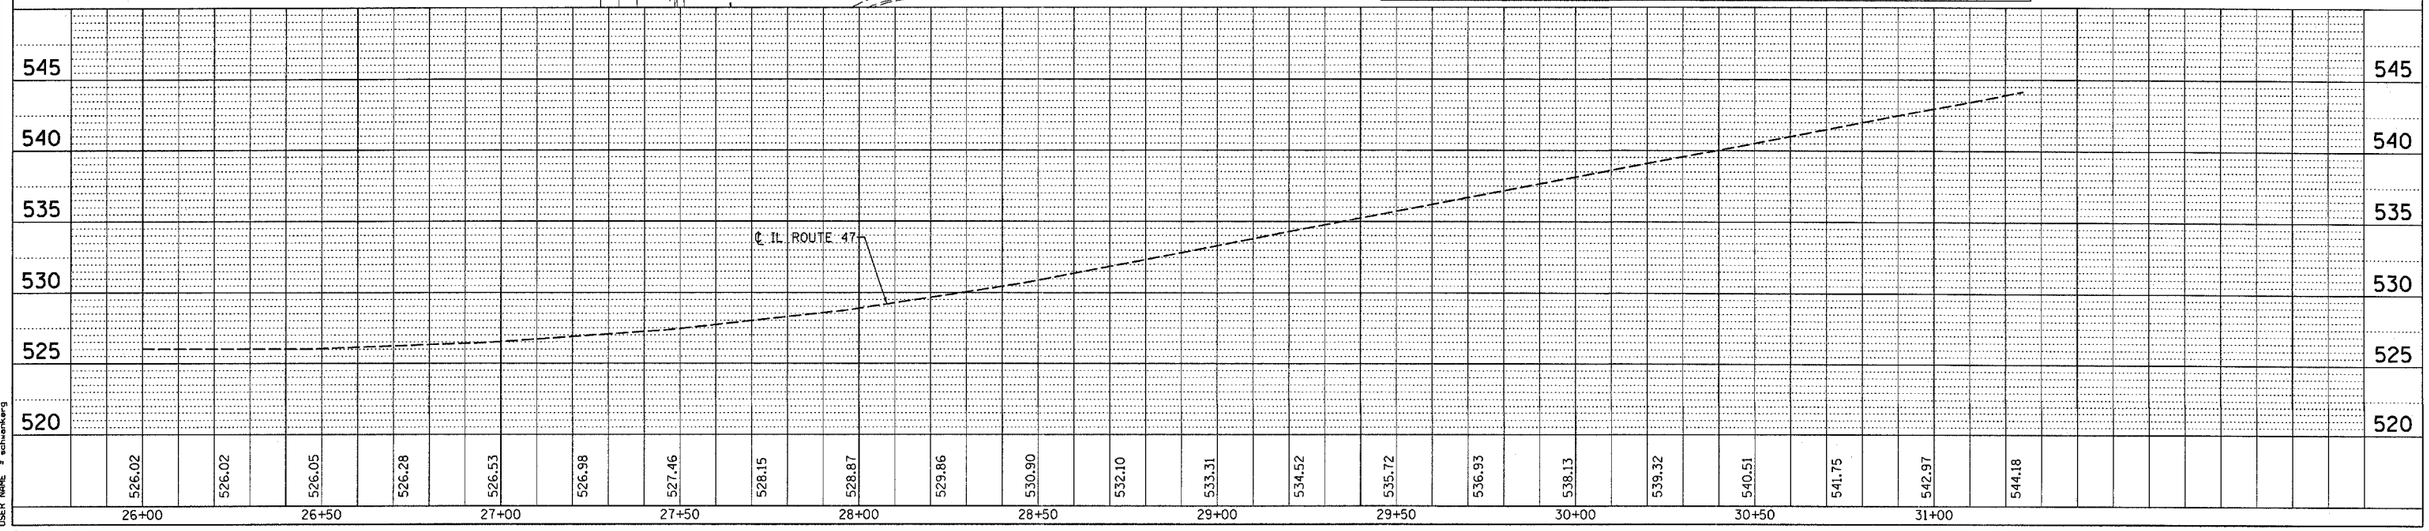

IL ROUTE 47 - PLAN & PROFILE SHEETS