PLAN | SURVEYED | PLOTTED | ALIGNMENT CHECKED | PLAN ADDED | CADD FILE NAME | NOTE BOOK | NO. | BY | DATE

PROFILE | SURVEYED | PLOTTED | GRADES CHECKED | MATL ADDED | STRUCTURE NOTATNS CHKD | NOTE BOOK | NO. | BY | DATE

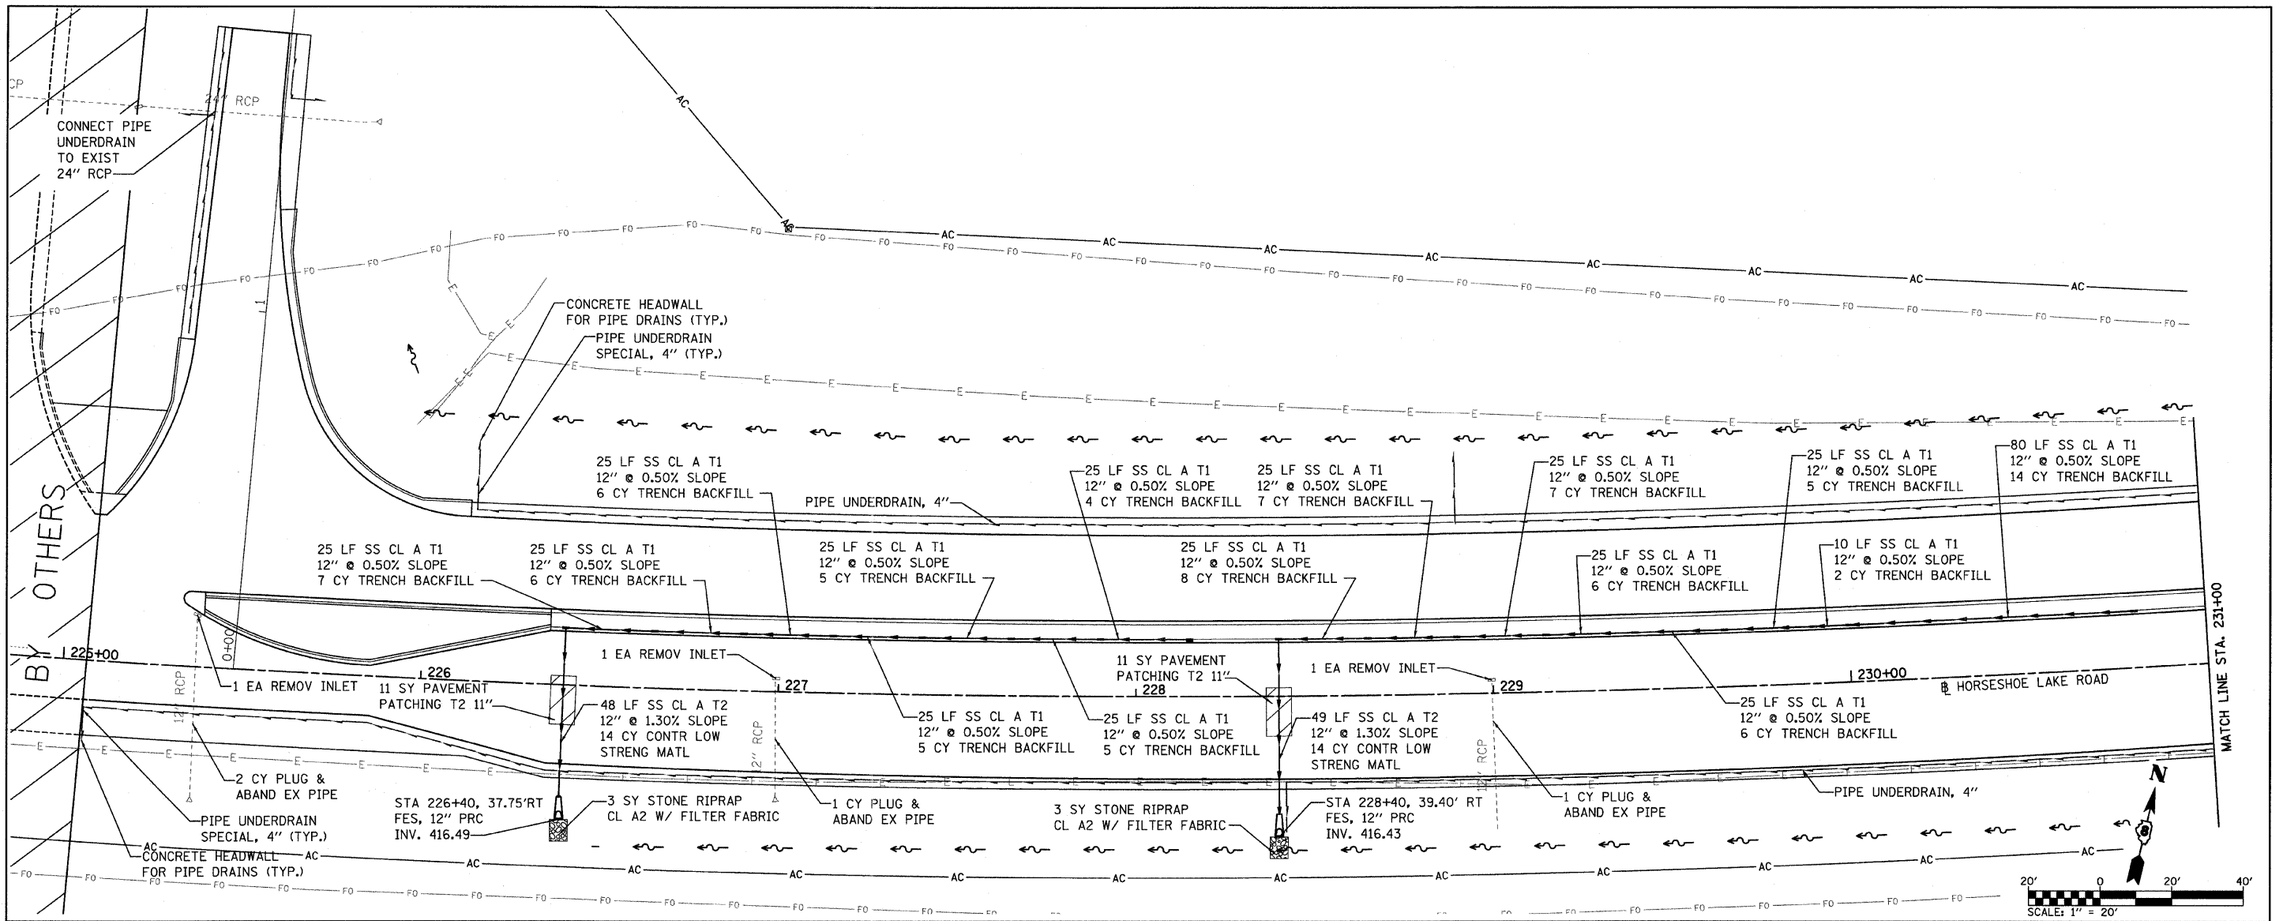

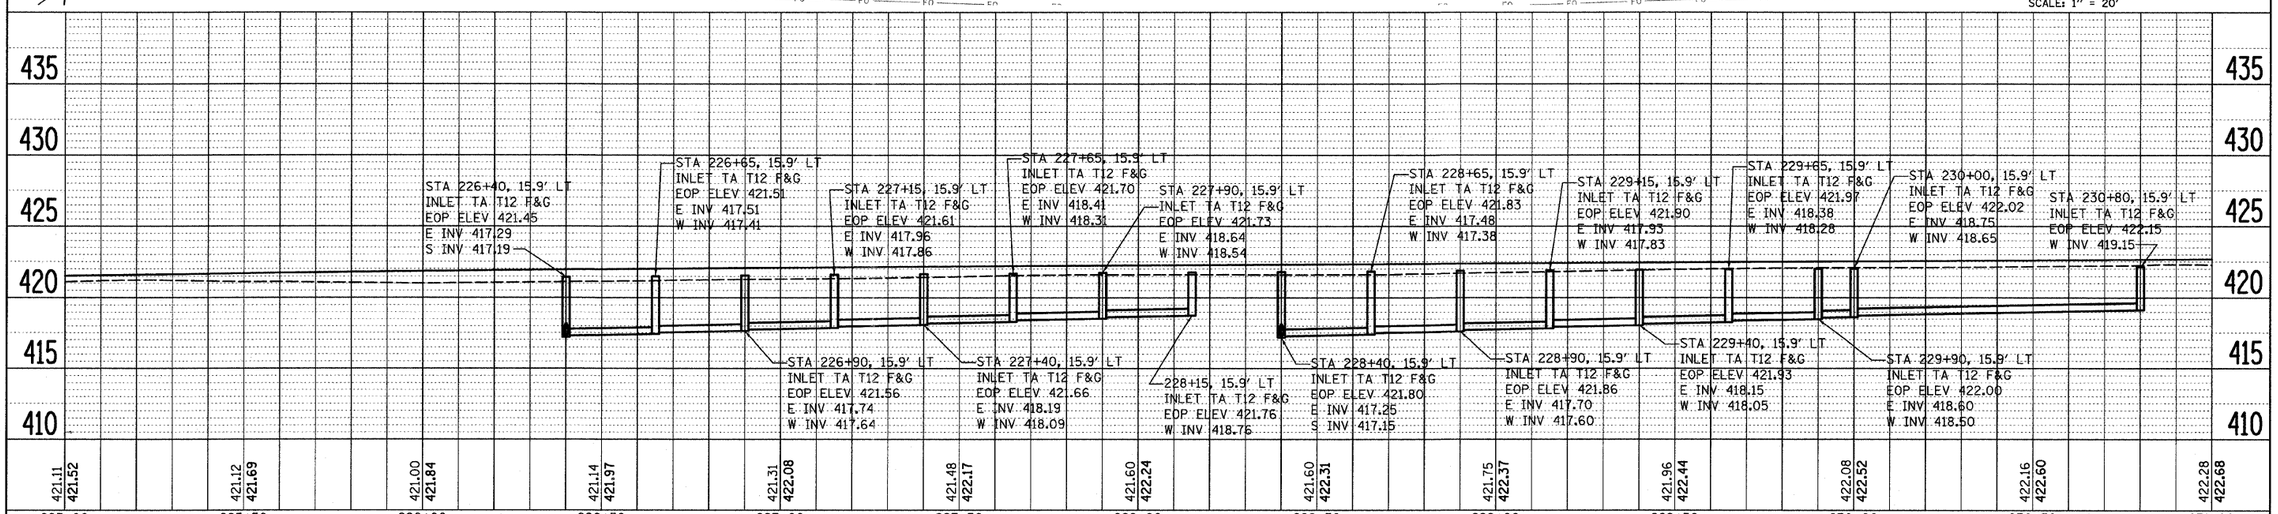

FILE NAME = H:\P\25004\Technical Production\Civil\W017-Microstation\Drnoa2a.dgn	USER NAME = $USER$	DESIGNED -	REVISED -
		DRAWN -	REVISED -
	PLOT SCALE = 20.0000 ' / IN.	CHECKED -	REVISED -
	PLOT DATE = 3/14/2008	DATE -	REVISED -

STATE OF ILLINOIS
DEPARTMENT OF TRANSPORTATION

HORSESHOE LAKE ROAD
DRAINAGE PLAN SHEETS

SCALE: 1" = 20' | SHEET NO. 1 OF 3 SHEETS | STA. 225+00.00 TO STA. 231+00.00

F.A.U. RTE.	SECTION	COUNTY	TOTAL SHEETS	SHEET NO.
9111	73-15TS	MADISON	64	26
		CONTRACT NO. 76B22		
FED. ROAD DIST. NO.	ILLINOIS	FED. AID PROJECT		