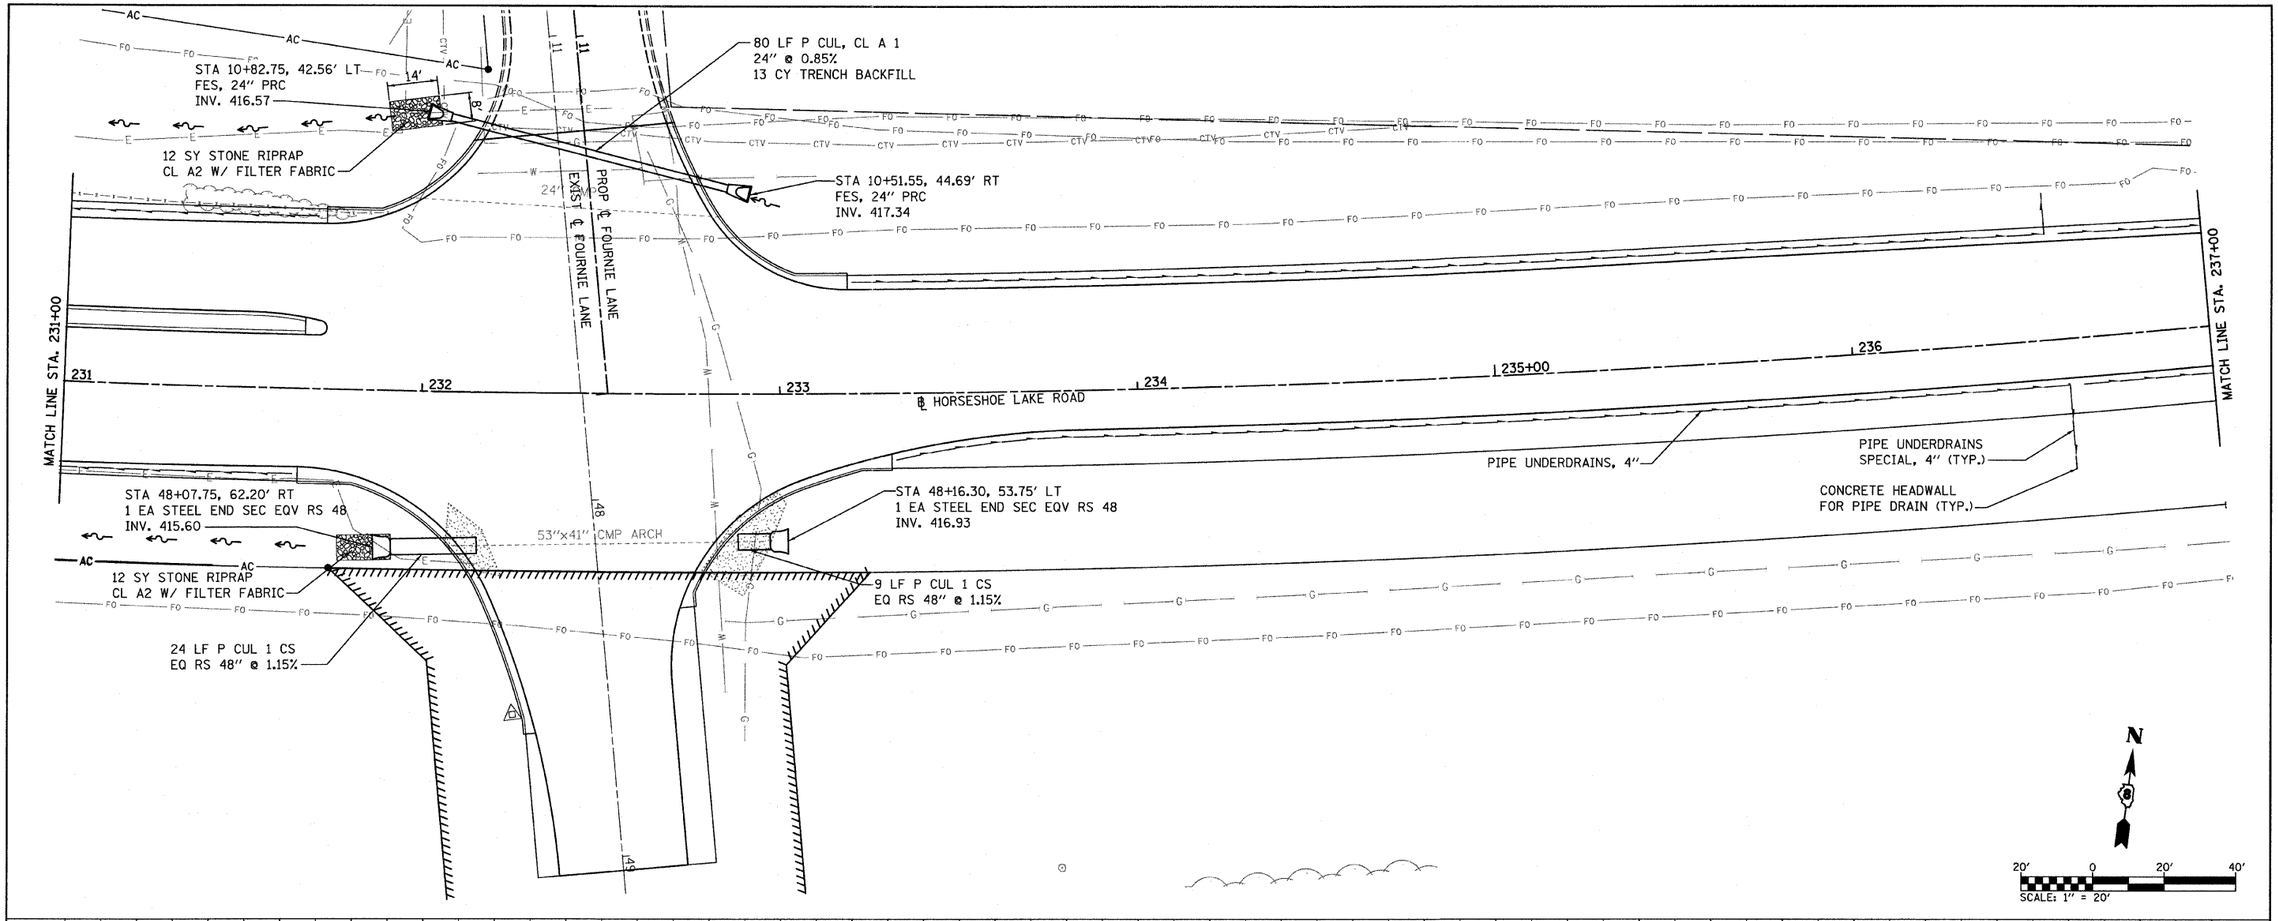

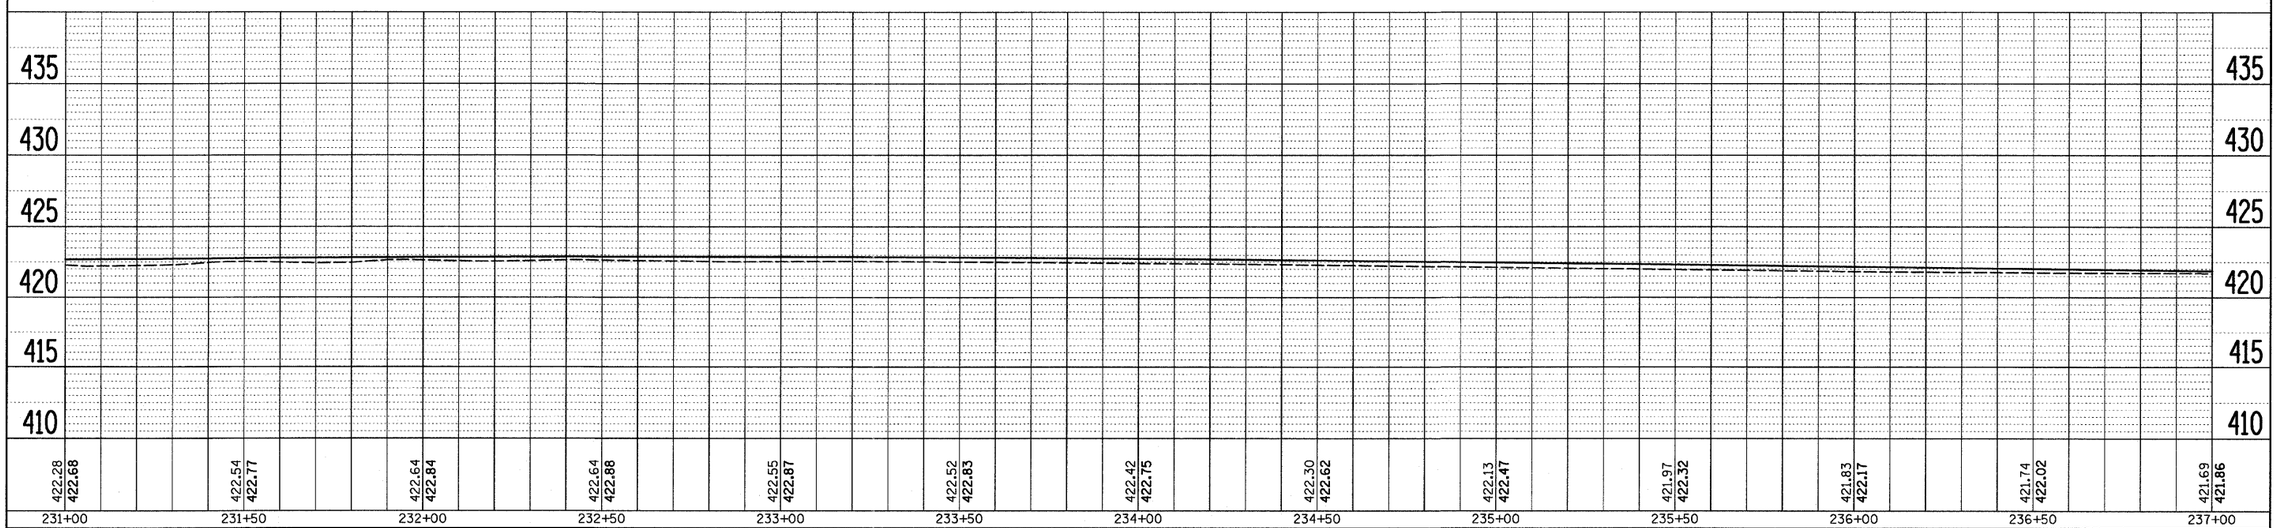

PLAN — NOTE BOOK NO. — SURVEYED / PLOTTED / ALIGNMENT CHECKED / RT. OF WAY CHECKED / CADD FILE NAME — BY — DATE

PROFILE — NOTE BOOK NO. — SURVEYED / PLOTTED / GRADES CHECKED / B.M. NOTED / STRUCTURE NOTAT'NS CH'KD — BY — DATE

FILE NAME = H:\P\25004\Technical Production\Civil\W017\	USER NAME = $USER$	DESIGNED -	REVISED -
	Microstation\Drnoa2a.dgn	DRAWN -	REVISED -
	PLOT SCALE = 20.0000 ' / IN.	CHECKED -	REVISED -
	PLOT DATE = 3/14/2008	DATE -	REVISED -

STATE OF ILLINOIS
DEPARTMENT OF TRANSPORTATION

HORSESHOE LAKE ROAD
DRAINAGE PLAN SHEETS

SCALE: 1" = 20' | SHEET NO. 2 OF 3 SHEETS | STA. 231+00.00 TO STA. 237+00.00

F.A.U. RTE.	SECTION	COUNTY	TOTAL SHEETS	SHEET NO.
9111	73-15TS	MADISON	64	27

CONTRACT NO. 76B22

FED. ROAD DIST. NO. | ILLINOIS | FED. AID PROJECT