PLAN	SURVEYED	BY	DATE
	PLOTTED		
	ALIGNMENT CHECKED		
NOTE BOOK	BENCH MARK SET		
NO.	CADD FILE NAME		

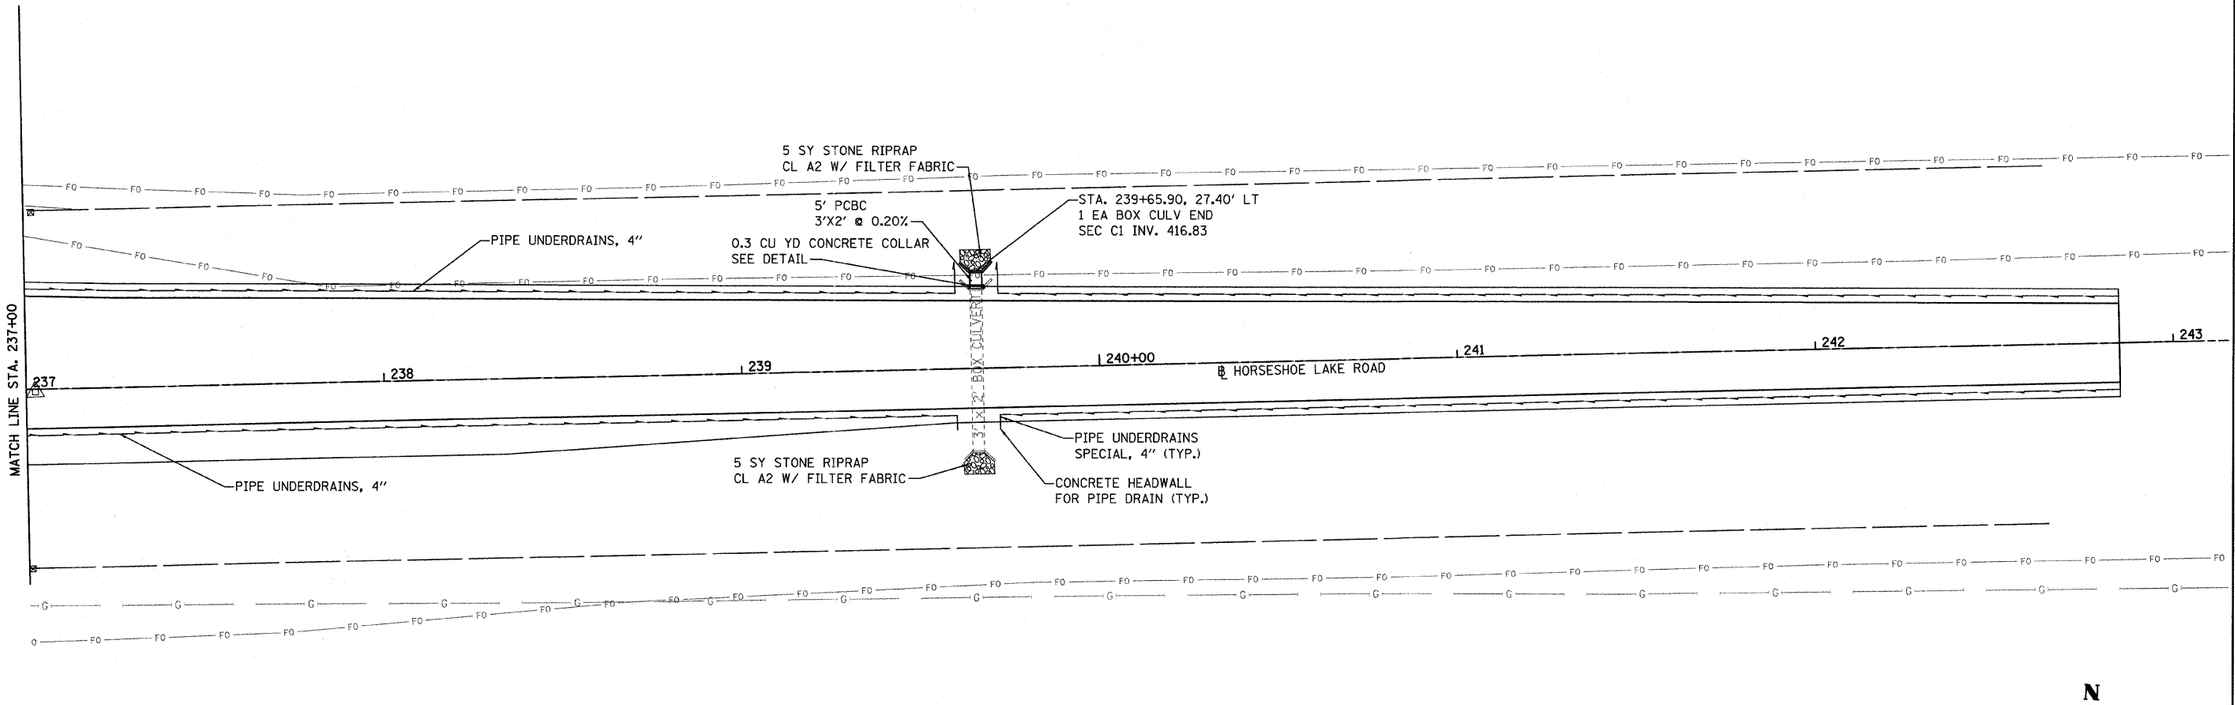

PROFILE	SURVEYED	BY	DATE
	PLOTTED		
	GRADES CHECKED		
NOTE BOOK	AS BUILT REVISED		
NO.	STRUCTURE NO(S)/PINS CHKD		

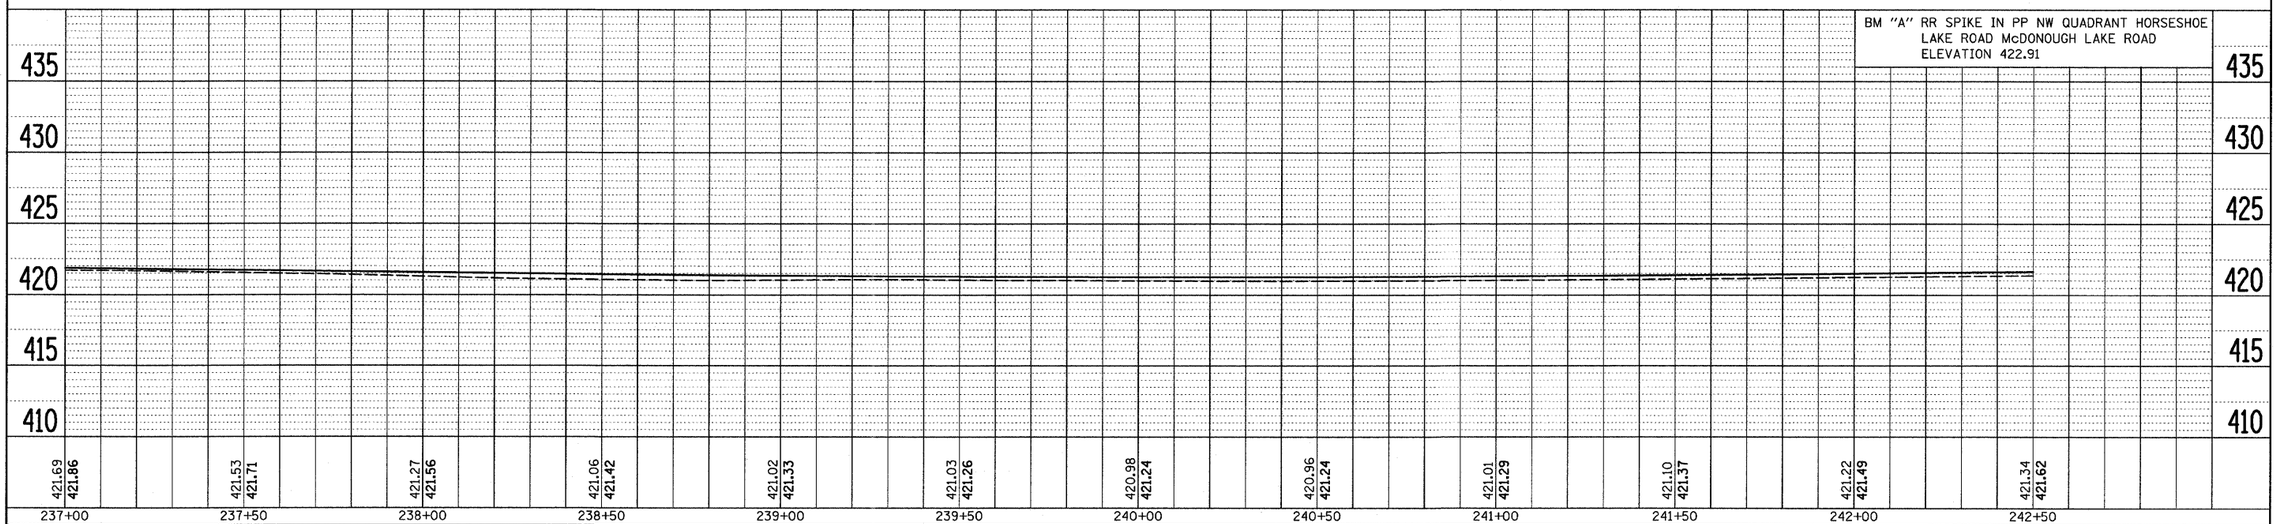

FILE NAME = H:\P\25004\Technical Production\Civil\W017-Microstation\Drnge2a.dgn	USER NAME = $USER$	DESIGNED -	REVISED -
		DRAWN -	REVISED -
	PLOT SCALE = 20.2000 ' / IN.	CHECKED -	REVISED -
	PLOT DATE = 3/14/2008	DATE -	REVISED -

STATE OF ILLINOIS
DEPARTMENT OF TRANSPORTATION

HORSESHOE LAKE ROAD
DRAINAGE PLAN SHEETS

SCALE: 1" = 20' | SHEET NO. 3 OF 3 SHEETS | STA. 237+00.00 TO STA. 243+00.00

F.A.U. RTE.	SECTION	COUNTY	TOTAL SHEETS	SHEET NO.
9111	73-15TS	MADISON	64	28
		CONTRACT NO. 76B22		
FED. ROAD DIST. NO.	ILLINOIS	FED. AID PROJECT		