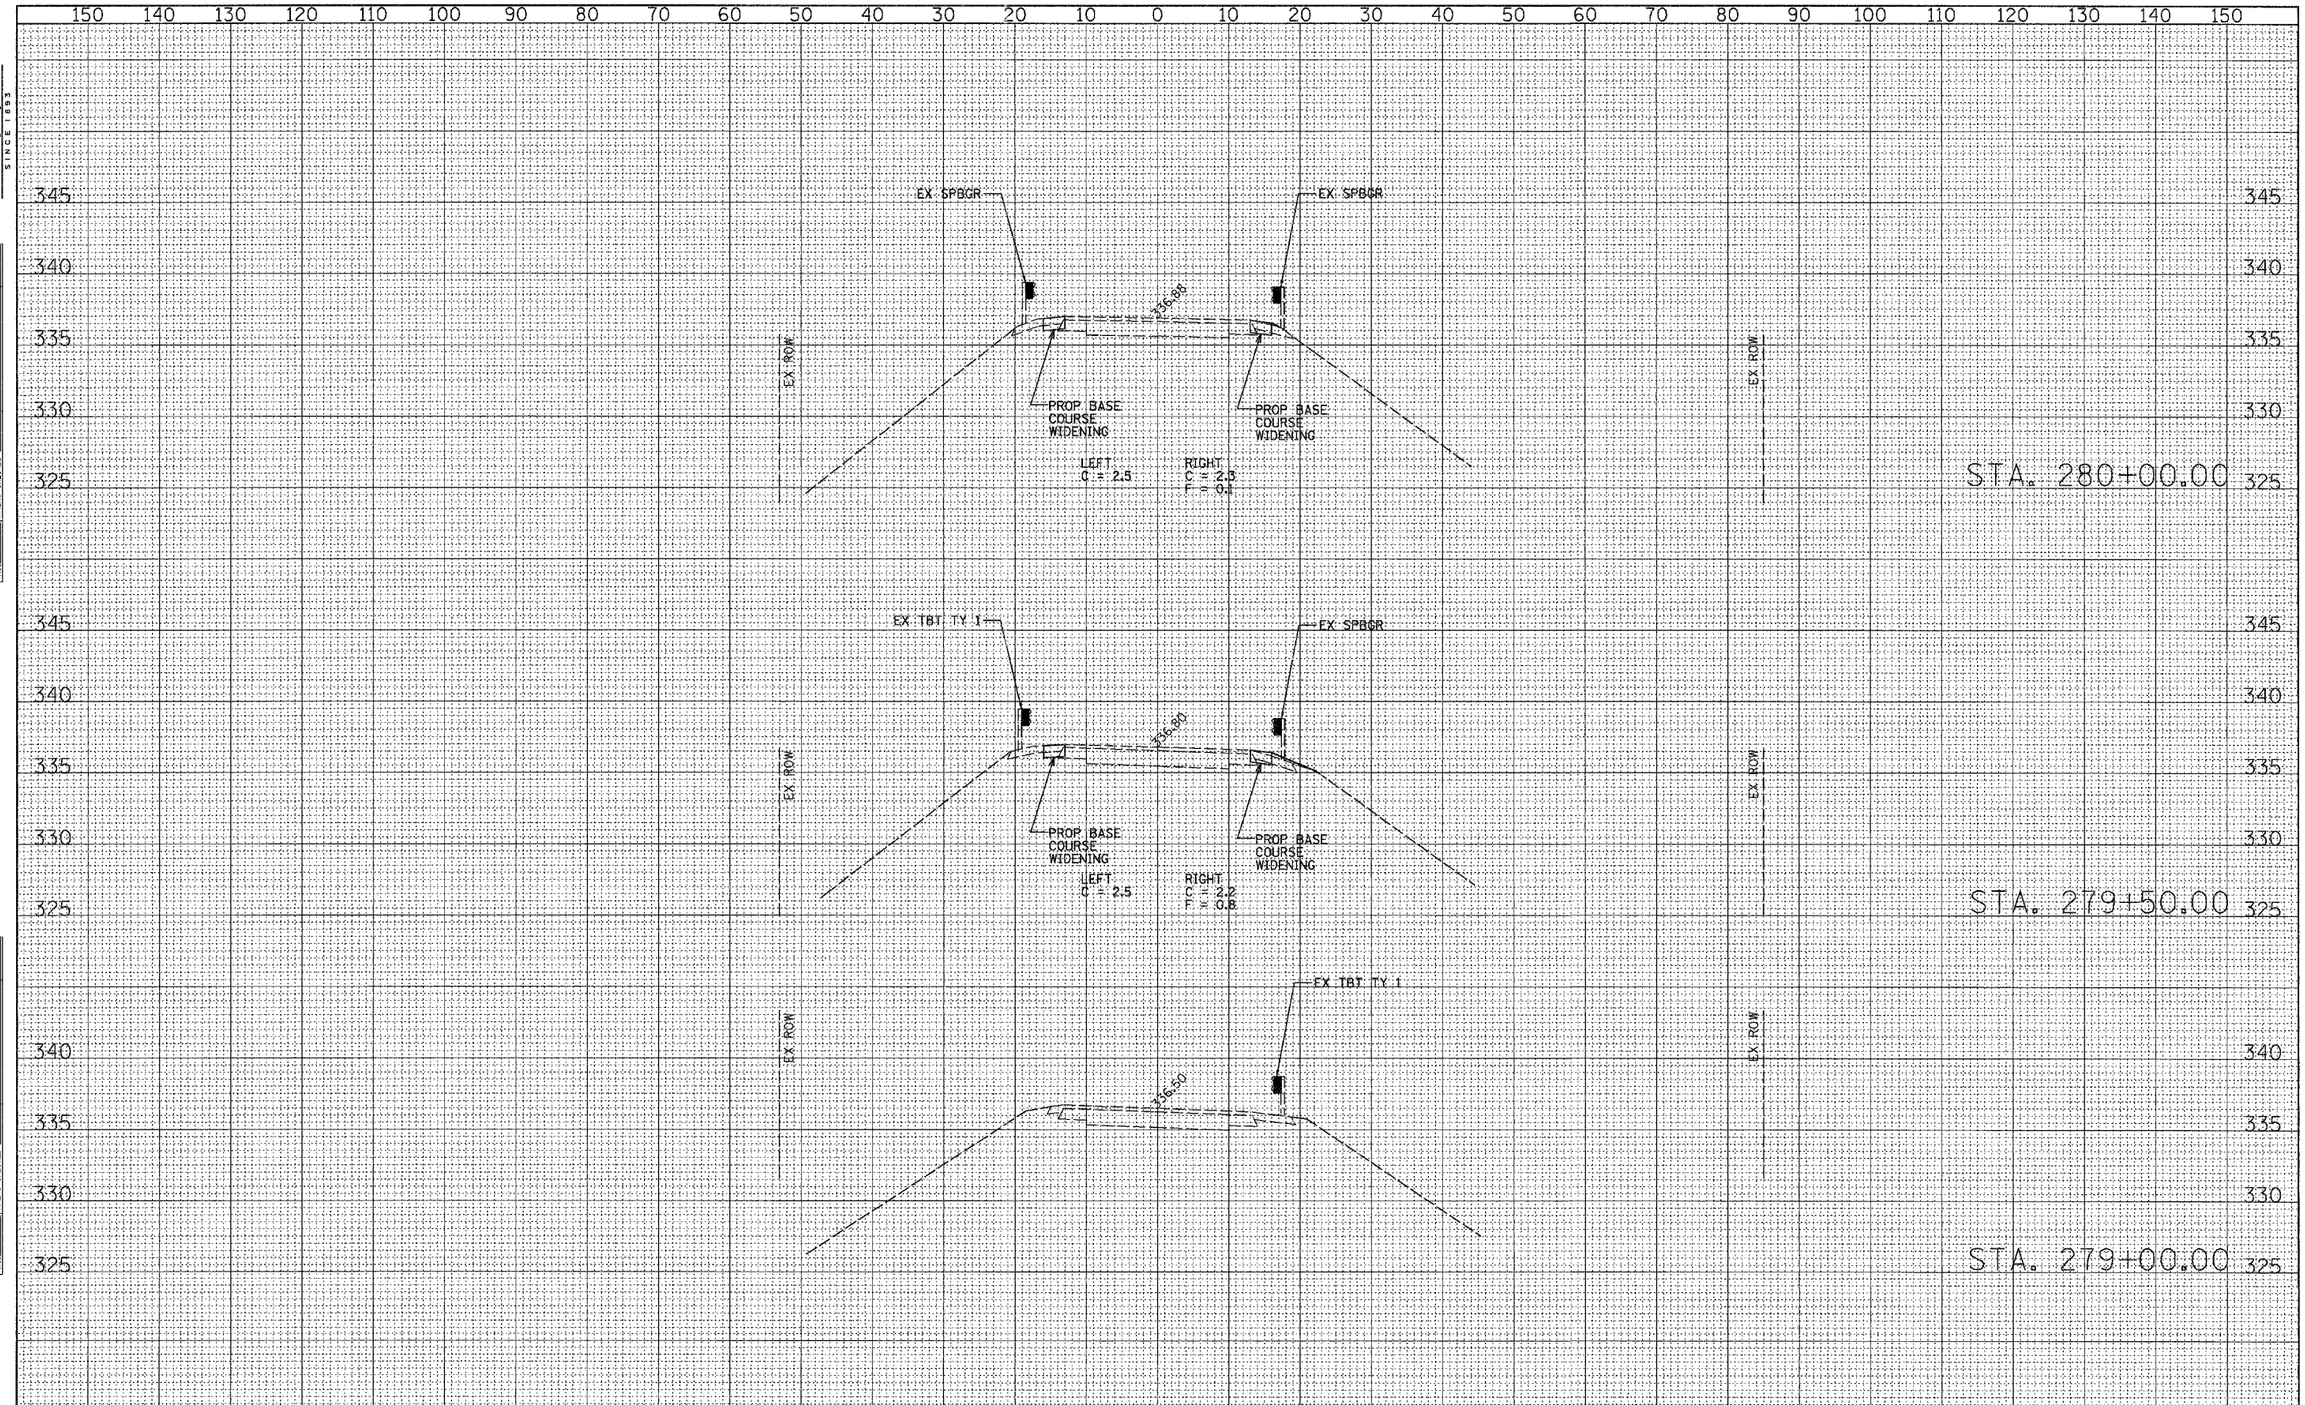

MODJESKI and MASTERS Consulting Engineers SINCE 1893

FINAL SURVEY		BY	DATE
NOTE BOOK	SURVEYED		
	PLOTTED		
	TEMPLATE		
	AREAS		
NO.	AREAS CHECKED		

ORIGINAL SURVEY		BY	DATE
NOTE BOOK	SURVEYED		
	PLOTTED		
	TEMPLATE		
	AREAS		
NO.	AREAS CHECKED		

FILE NAME = $FILEL$	USER NAME = $USER$	DESIGNED - JMH	REVISED -
		DRAWN - AEC	REVISED -
	PLOT SCALE = $SCALE$	CHECKED - JMH	REVISED -
	PLOT DATE = $DATE$	DATE - 03/04/08	REVISED -

STATE OF ILLINOIS
DEPARTMENT OF TRANSPORTATION

FAS ROUTE 1907 (IL 127) CROSS SECTIONS

SCALE: | SHEET NO. 1 OF 6 SHEETS | STA. 279+00.00 TO STA. 280+00.00

F.A.S. RTE.	SECTION	COUNTY	TOTAL SHEETS	SHEET NO.
1907	21BR-1	ALEXANDER	82	40
		CONTRACT NO. 78032		

FED. ROAD DIST. NO. 7 | ILLINOIS | FED. AID PROJECT