MODJESKI and MASTERS
Consulting Engineers
SINCE 1893

FINAL SURVEY	BY	DATE
SURVEYED		
PLOTTED		
TEMPLATE		
AREAS		
AREAS CHECKED		
NOTE BOOK NO.		

ORIGINAL SURVEY	BY	DATE
SURVEYED		
PLOTTED		
TEMPLATE		
AREAS		
AREAS CHECKED		
NOTE BOOK NO.		

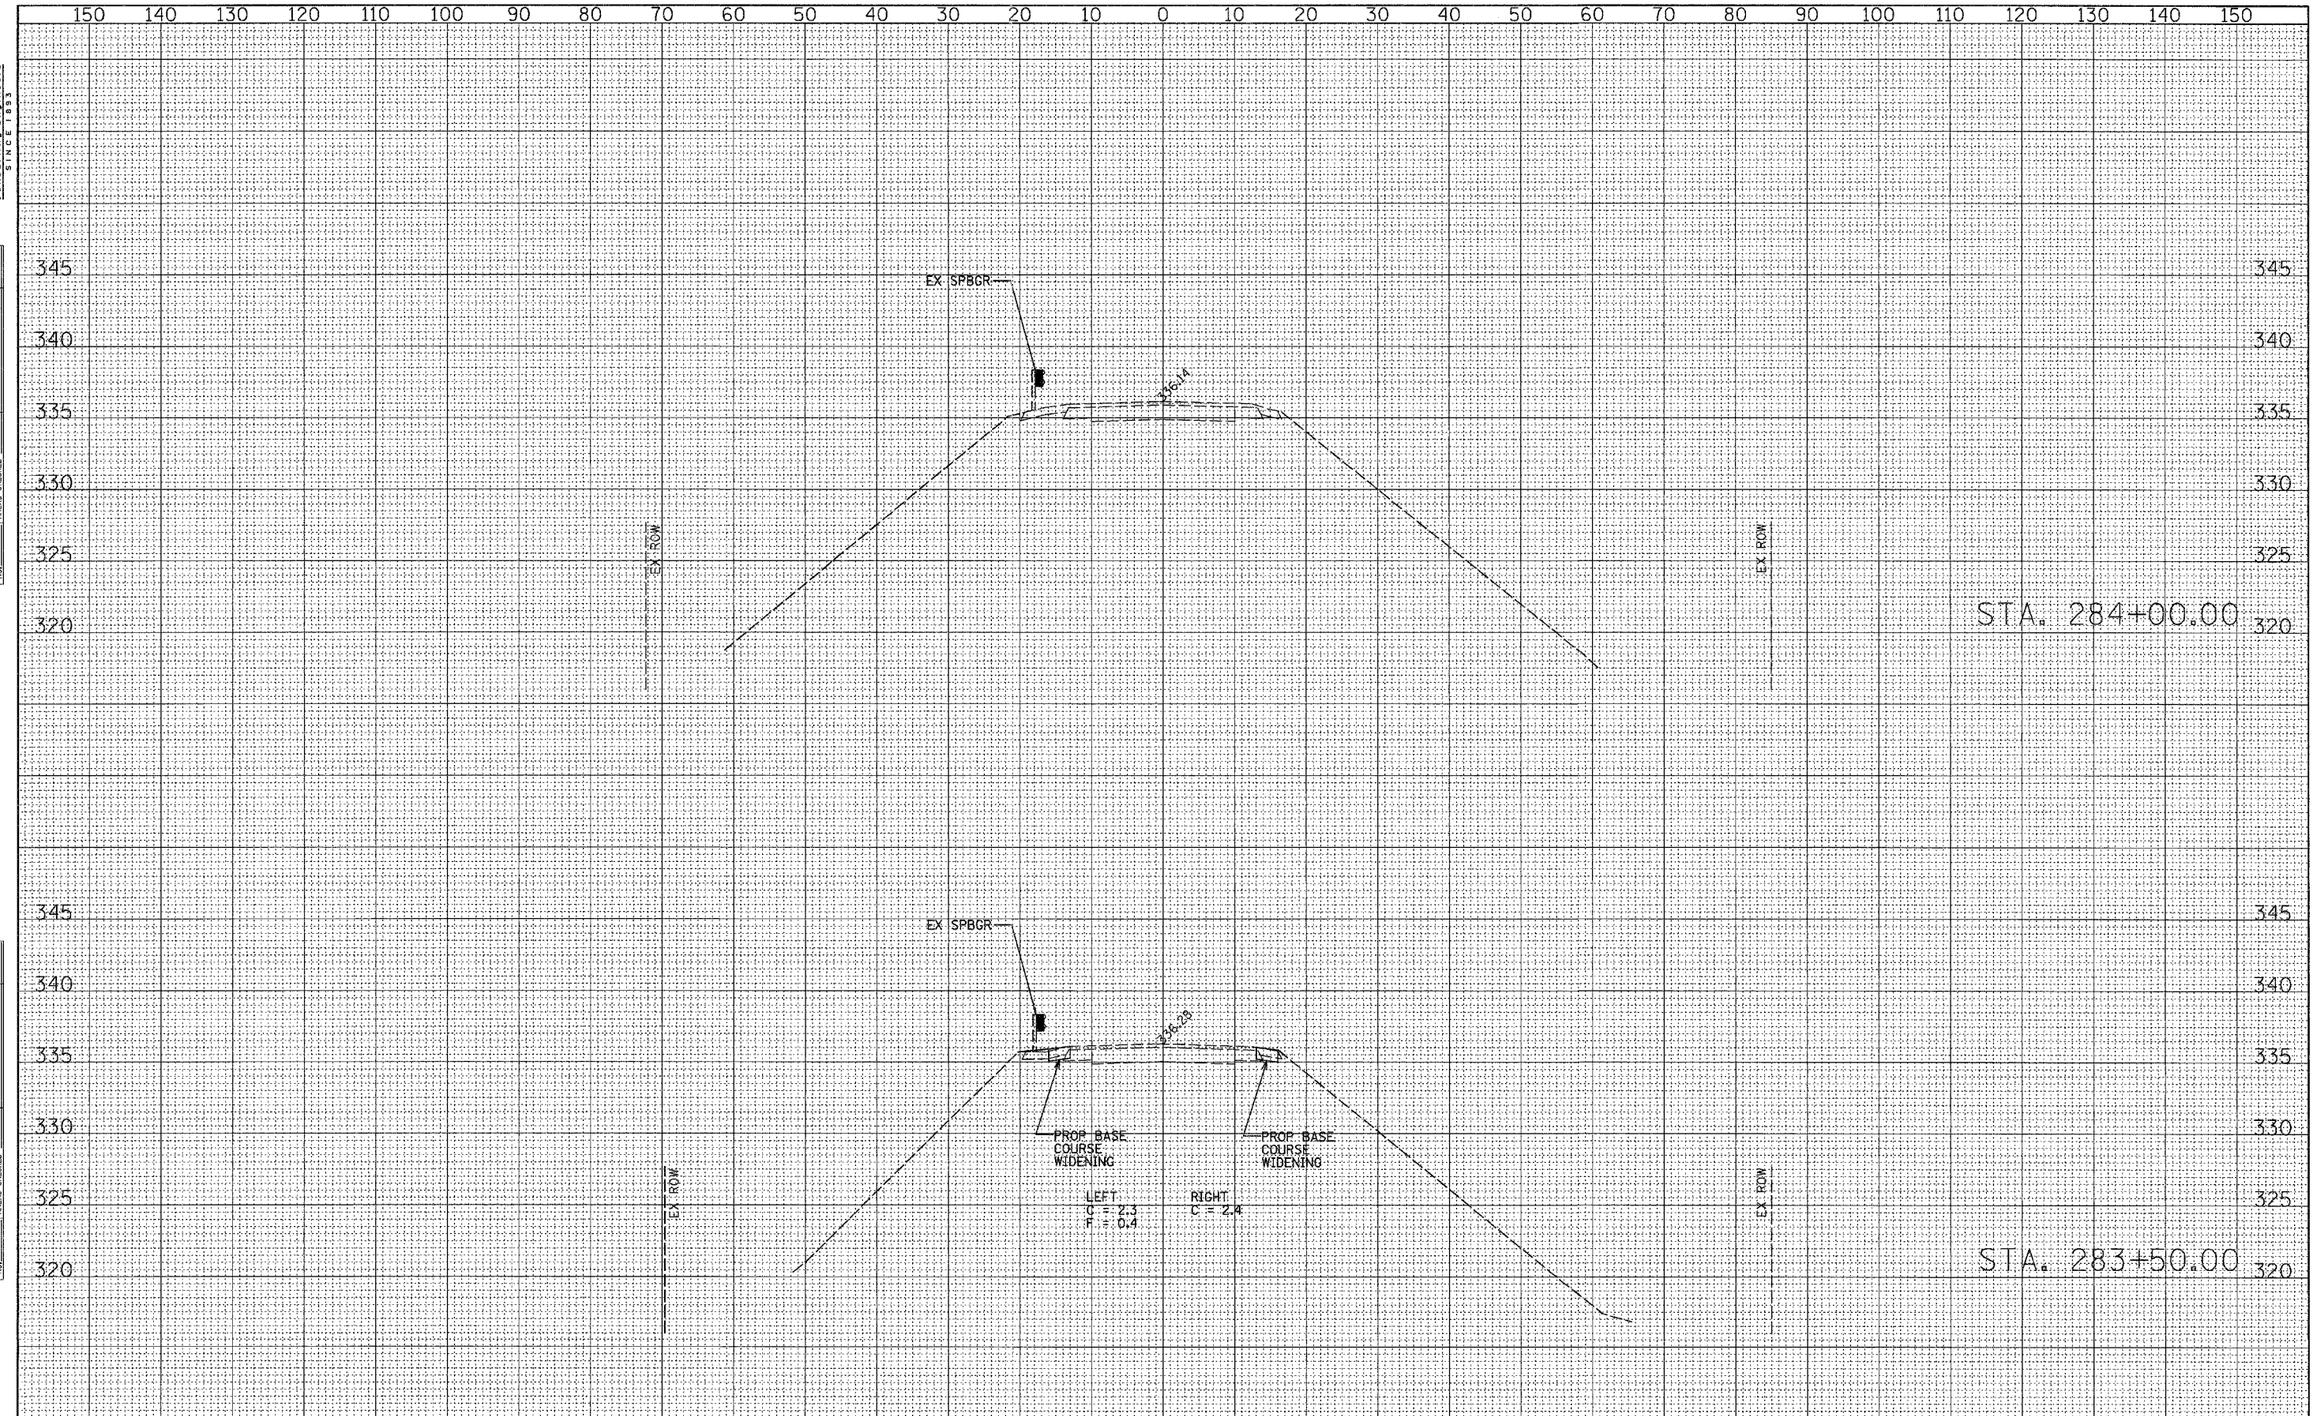

FILE NAME = $FILEL$	USER NAME = $USER$	DESIGNED - JMH	REVISED -
		DRAWN - AEC	REVISED -
	PLOT SCALE = $SCALE$	CHECKED - JMH	REVISED -
	PLOT DATE = $DATE$	DATE - 03/04/08	REVISED -

STATE OF ILLINOIS
DEPARTMENT OF TRANSPORTATION

FAS ROUTE 1907 (IL 127) CROSS SECTIONS

SCALE: | SHEET NO. 5 OF 6 SHEETS | STA. 283+50.00 TO STA. 284+00.00

F.A.S. RTE.	SECTION	COUNTY	TOTAL SHEETS	SHEET NO.
1907	21BR-1	ALEXANDER	82	44

CONTRACT NO. 78032

FED. ROAD DIST. NO. 7 | ILLINOIS | FED. AID PROJECT