ROUTE NO.	SECTION	COUNTY	TOTAL SHEETS	SHEET NO.
F.A.U. 6755	*	TAZEWELL	39	5
FED. ROAD INVT. NO. 7	SJ.ROUTE	PROJECT	M-5003-112	

*04-00114-00-PV
CONTRACT NO. 89351

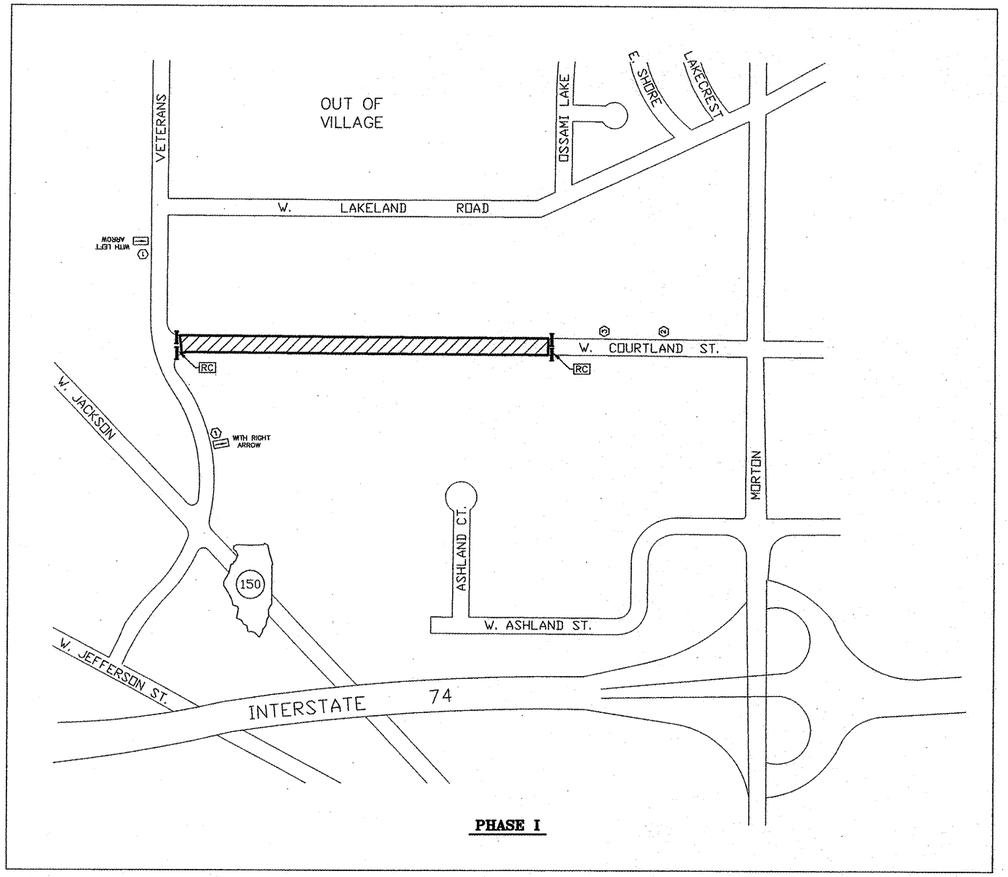

PHASE I

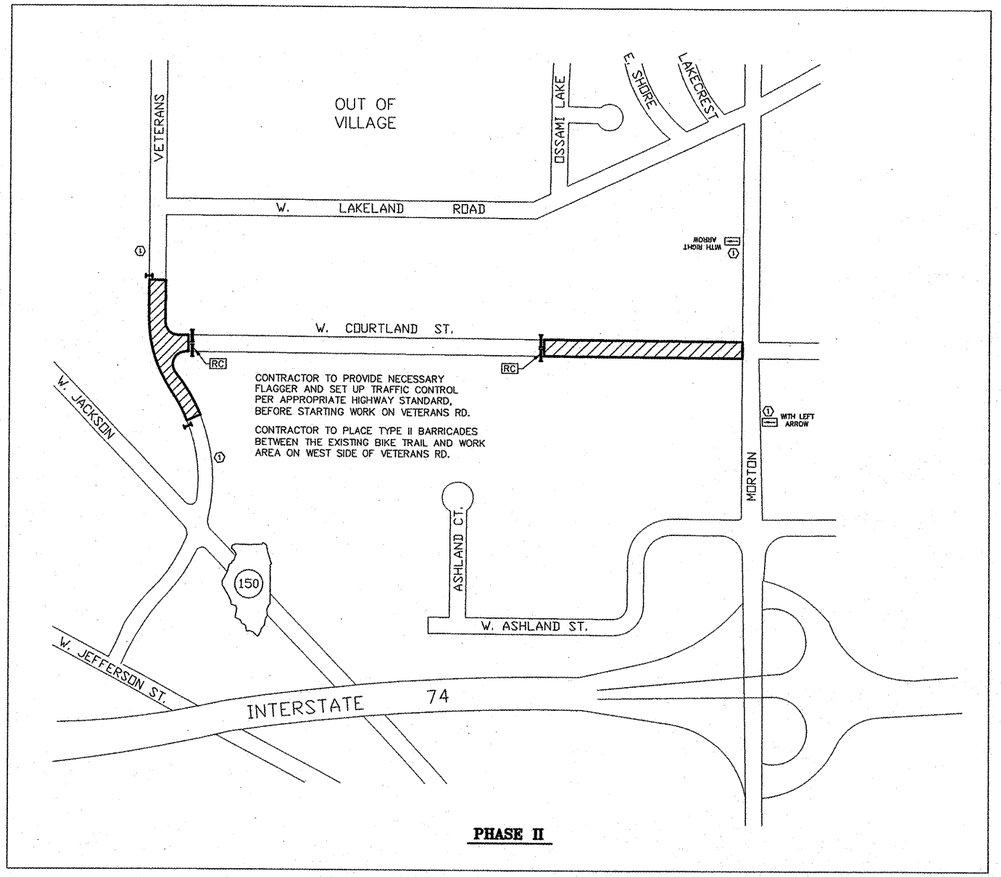

PHASE II

LEGEND

- WORK AREA
- (1) ROAD CONSTRUCTION AHEAD
- (2) ROAD CLOSED AHEAD
- (3) ROAD CLOSED 500 FEET
- RC ROAD CLOSED SIGN ON BARRICADES
- RCTT ROAD CLOSED TO THROUGH TRAFFIC
- TYPE II BARRICADES
- TYPE III BARRICADES

NOTES

1. TYPE III BARRICADES SHALL BE PLACED TO FORM AN UNBROKEN LINE FROM EDGE OF PAVEMENT TO EDGE OF PAVEMENT.
2. FLASHING LIGHTS SHALL BE USED ON EACH APPROACH IN ADVANCE OF THE WORK AREA DURING HOURS OF DARKNESS AND PLACED ON EACH PERMANENT SIGN.
3. WHEN CONSTRUCTION REQUIRES THE CLOSURE OF ANY LANES, THE CONTRACTOR SHALL INSTALL APPROPRIATE SIGNS AND SHALL PROVIDE ALL NECESSARY FLAGGER. TWO WAY, TWO LANE TRAFFIC SHALL BE PROVIDED ON EXISTING W. COURTLAND ST. AND VETERANS RD. AT ALL TIMES.
4. ALL LANE CLOSURES SHALL BE DONE IN ACCORDANCE WITH APPROPRIATE HIGHWAY STANDARDS AND AS DIRECTED BY THE ENGINEER.

CONSTRUCTION PHASING AND TRAFFIC CONTROL

FOR: VILLAGE OF MORTON, IL.

DATE 3/21/08 | SCALE N.T.S. | BOOK | REVISED | REVISED | REVISED | REVISED | PROJECT NUMBER | SHEET NO. 5 OF 39

AUSTIN ENGINEERING CO., INC.
CIVIL ENGINEERS
PEORIA LICENSE No. 184-001143 ILLINOIS