ROUTE NO.	SECTION	COUNTY	TOTAL SHEETS	SHEET NO.
CH 2	*	BROWN	21	18
STA. 19+00.00 TO STA. 19+25.00				
FED. ROAD DIST. NO. 7	ILLINOIS	PROJECT BRS-1582(106)		
*05-00064-00-BR		CONTRACT * 93		

FINAL SURVEY NOTE BOOK — SURVEYED — PLOTTED — TEMPLATE — AREAS — AREAS CHECKED — BY — DATE — NO.
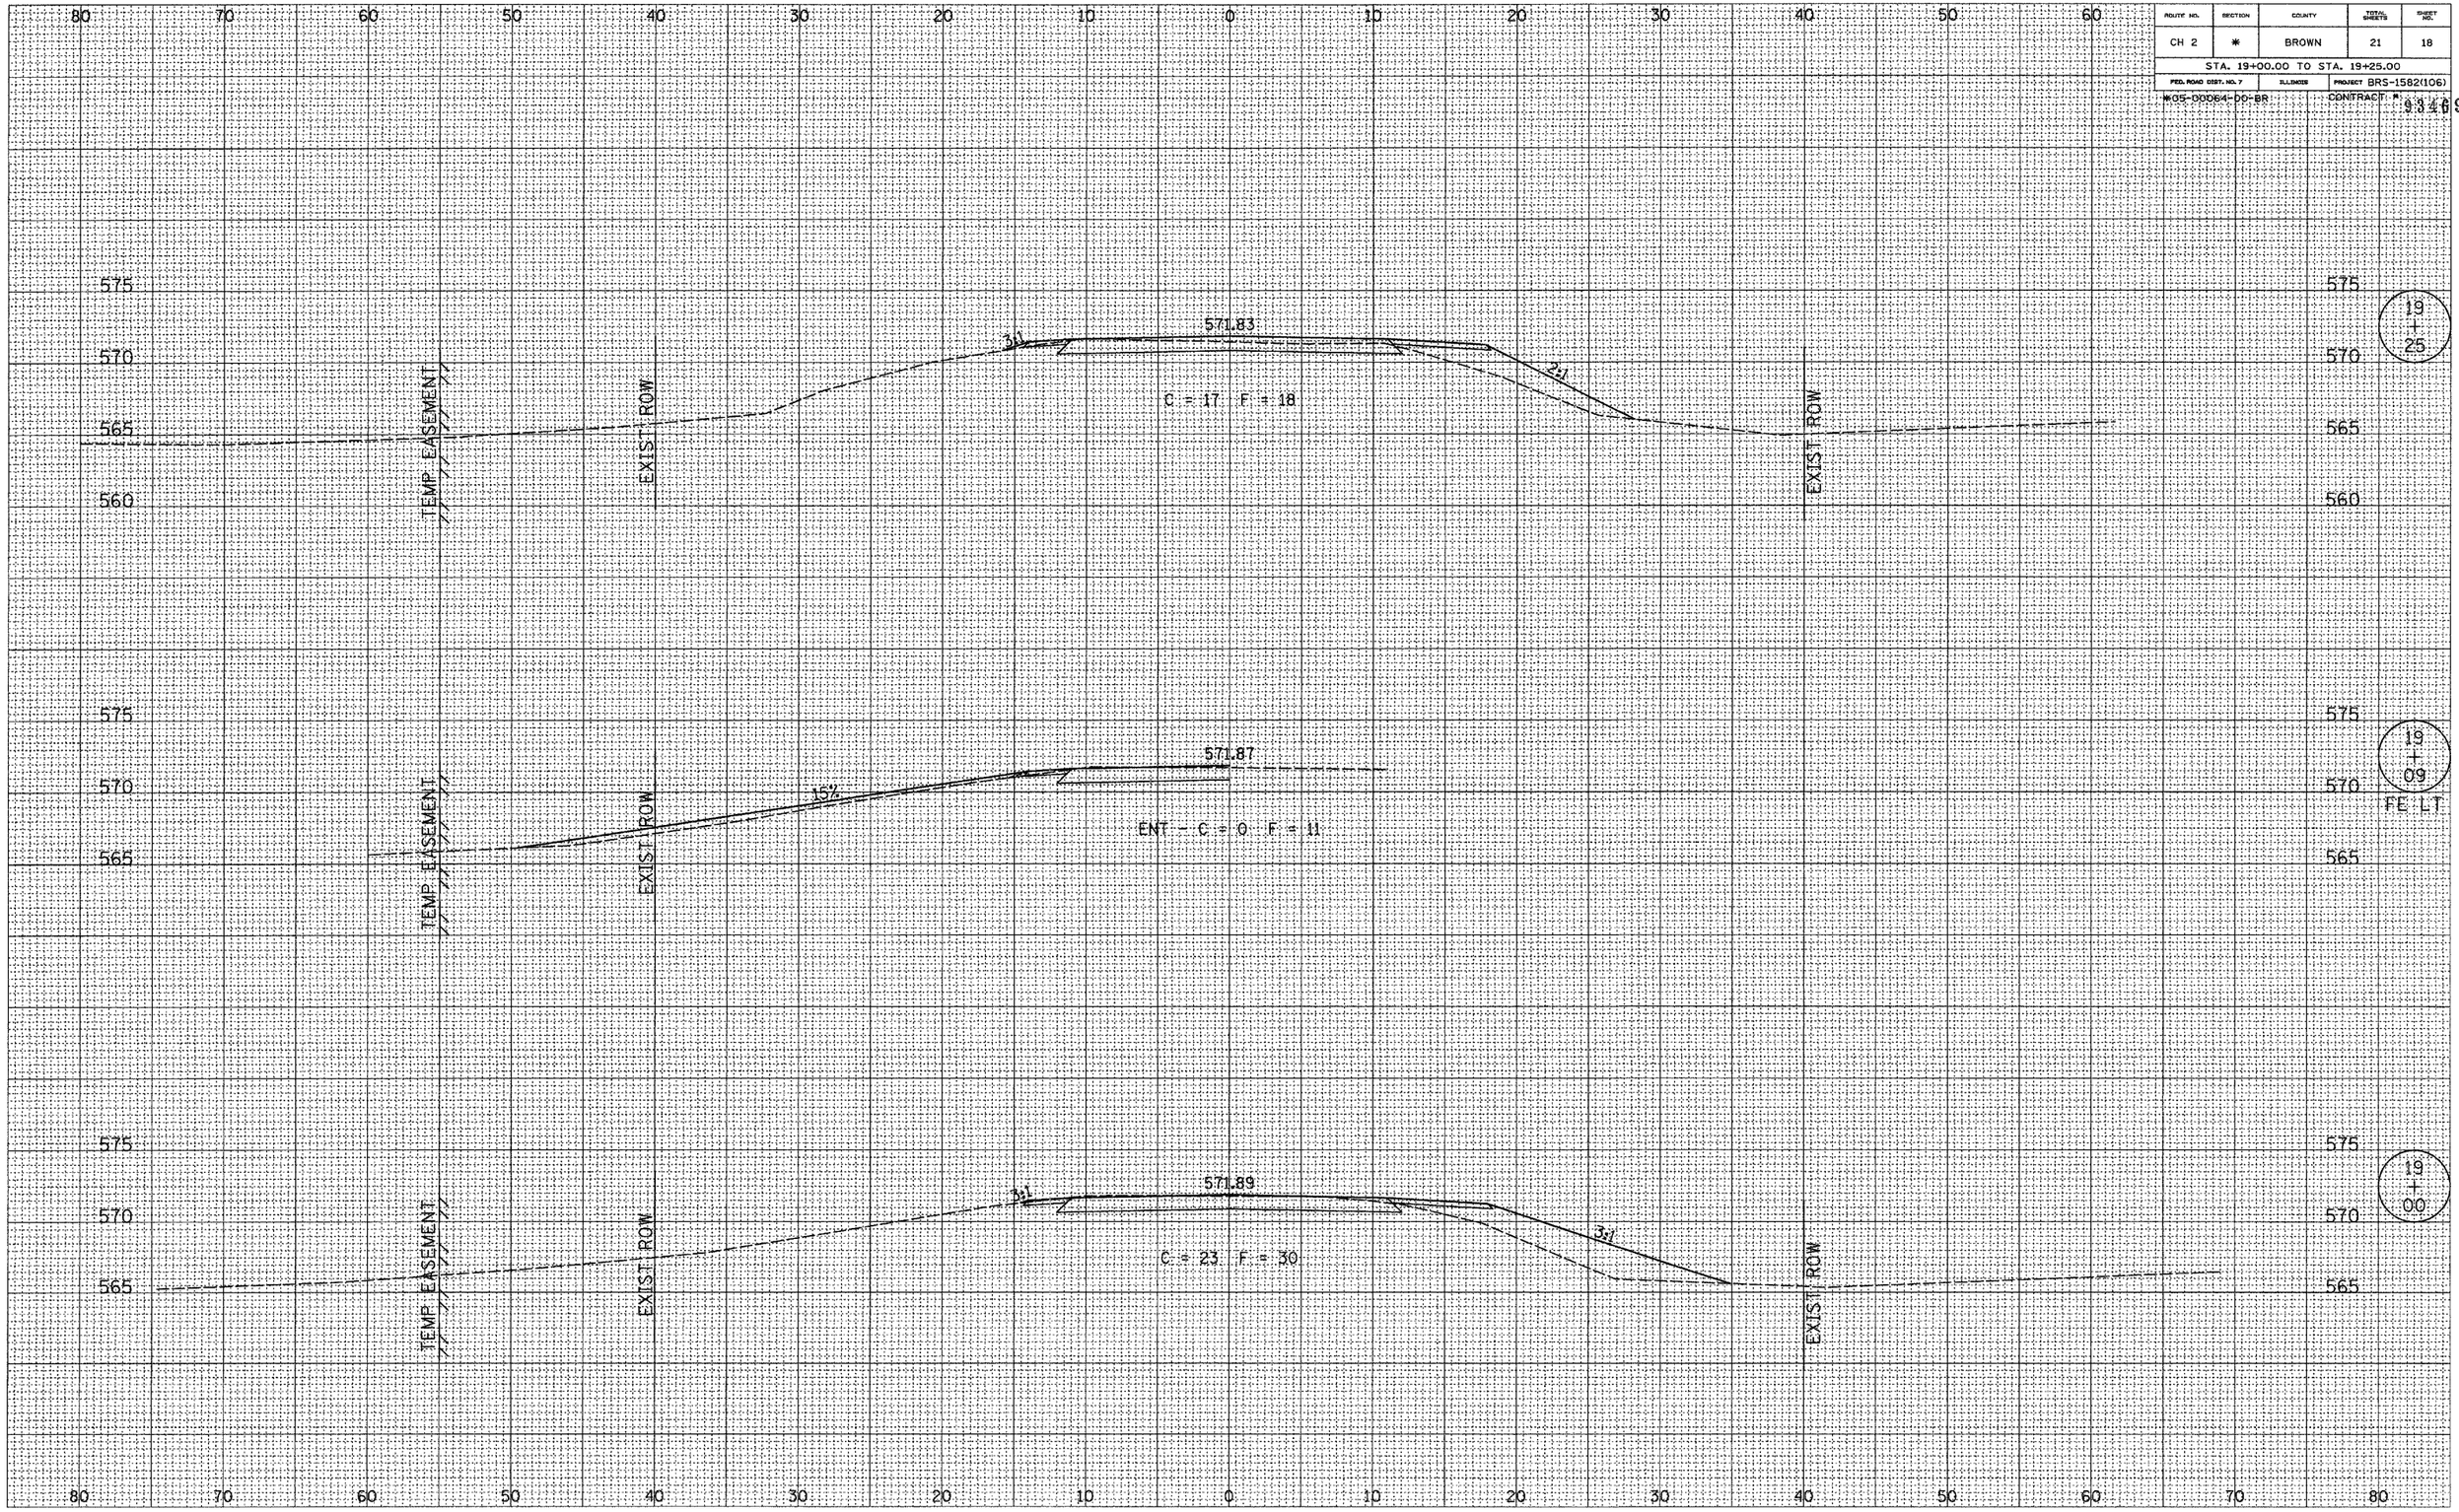
ORIGINAL SURVEY NOTE BOOK — SURVEYED — PLOTTED — TEMPLATE — AREAS — AREAS CHECKED — BY — DATE — NO.