


FINAL SURVEY	SURVEYED _____		BY _____	DATE _____
	PLOTTED _____			
	TEMPLATE _____			
	AREAS _____			
NO. _____	AREAS CHECKED _____			

ORIGINAL SURVEY	SURVEYED _____		BY _____	DATE _____	
	PLOTTED _____				
	TEMPLATE _____				
	AREAS _____				
NO.	NOTE BOOK _____		AREAS CHECKED _____		
Sheet! _____					

MODEL: I-39 Mainline Stage 3 - XS - 2728+50.00 (Sheet)
FILE NAME: c:\pwworking\benesch\projects\project60173608\0264C24\4-I-39-Stage-3-XS.dgn

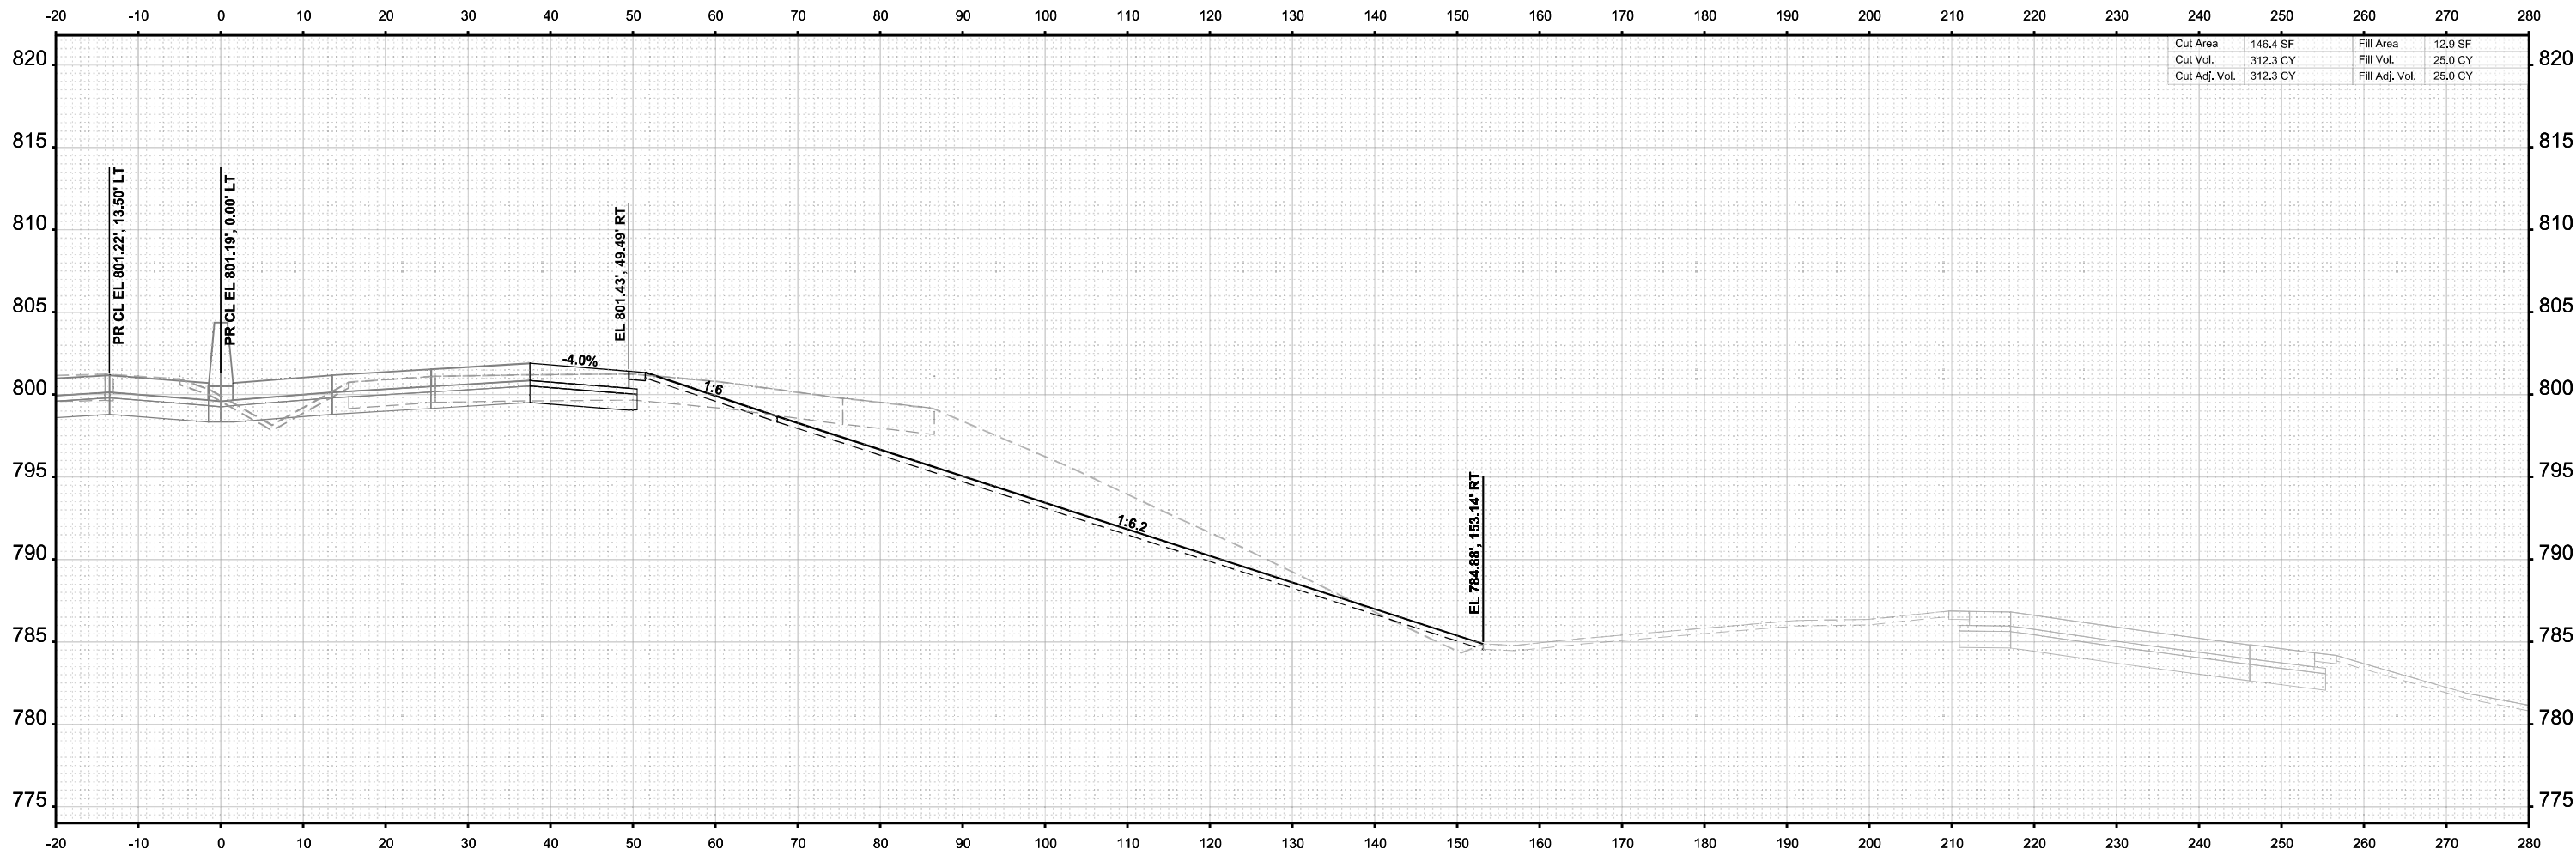

STA 2728+50.00



USER NAME = agibson	DESIGNED -	T. VOGLER	REVISED -	
	DRAWN -	T. VOGLER	REVISED -	
PLOT SCALE = \$SCALE\$	CHECKED -	J.TARDY	REVISED -	
PLOT DATE = 2/7/2025	DATE -	02/14/2025	REVISED -	

STATE OF ILLINOIS
DEPARTMENT OF TRANSPORTATION

CROSS SECTIONS - I-39 NB
STAGE 3

SCALE: 1"=10'	SHEET	OF 200 SHEETS	STA. 2728+50.00	TO STA. 2728+50.00
---------------	-------	---------------	-----------------	--------------------


F.A.I RTE.	SECTION	COUNTY	TOTAL SHEETS	SHEET NO.
*	(201-3)R & (4-1.5)R	WINNEBAGO	1685	1601
CONTRACT NO. 64C24				
		ILLINOIS	FED. AID PROJECT	

* FAI ROUTE 39 (I-39) & FAP 301 (US 20)

FINAL SURVEY	NO.	SURVEYED PLOTTED TEMPLATE AREAS CHECKED	BY	DATE

ORIGINAL SURVEY	NOTE BOOK	SURVEYED PLOTTED AREAS CHECKED	BY	DATE

MODEL: I-39 Mainline Stage 3 - XS - 2729+00.00 (Benech)
FILE NAME: c:\pwworking\benesch\projects\project60173608\0264C24\4-L-39-Stage-3-XS.dgn

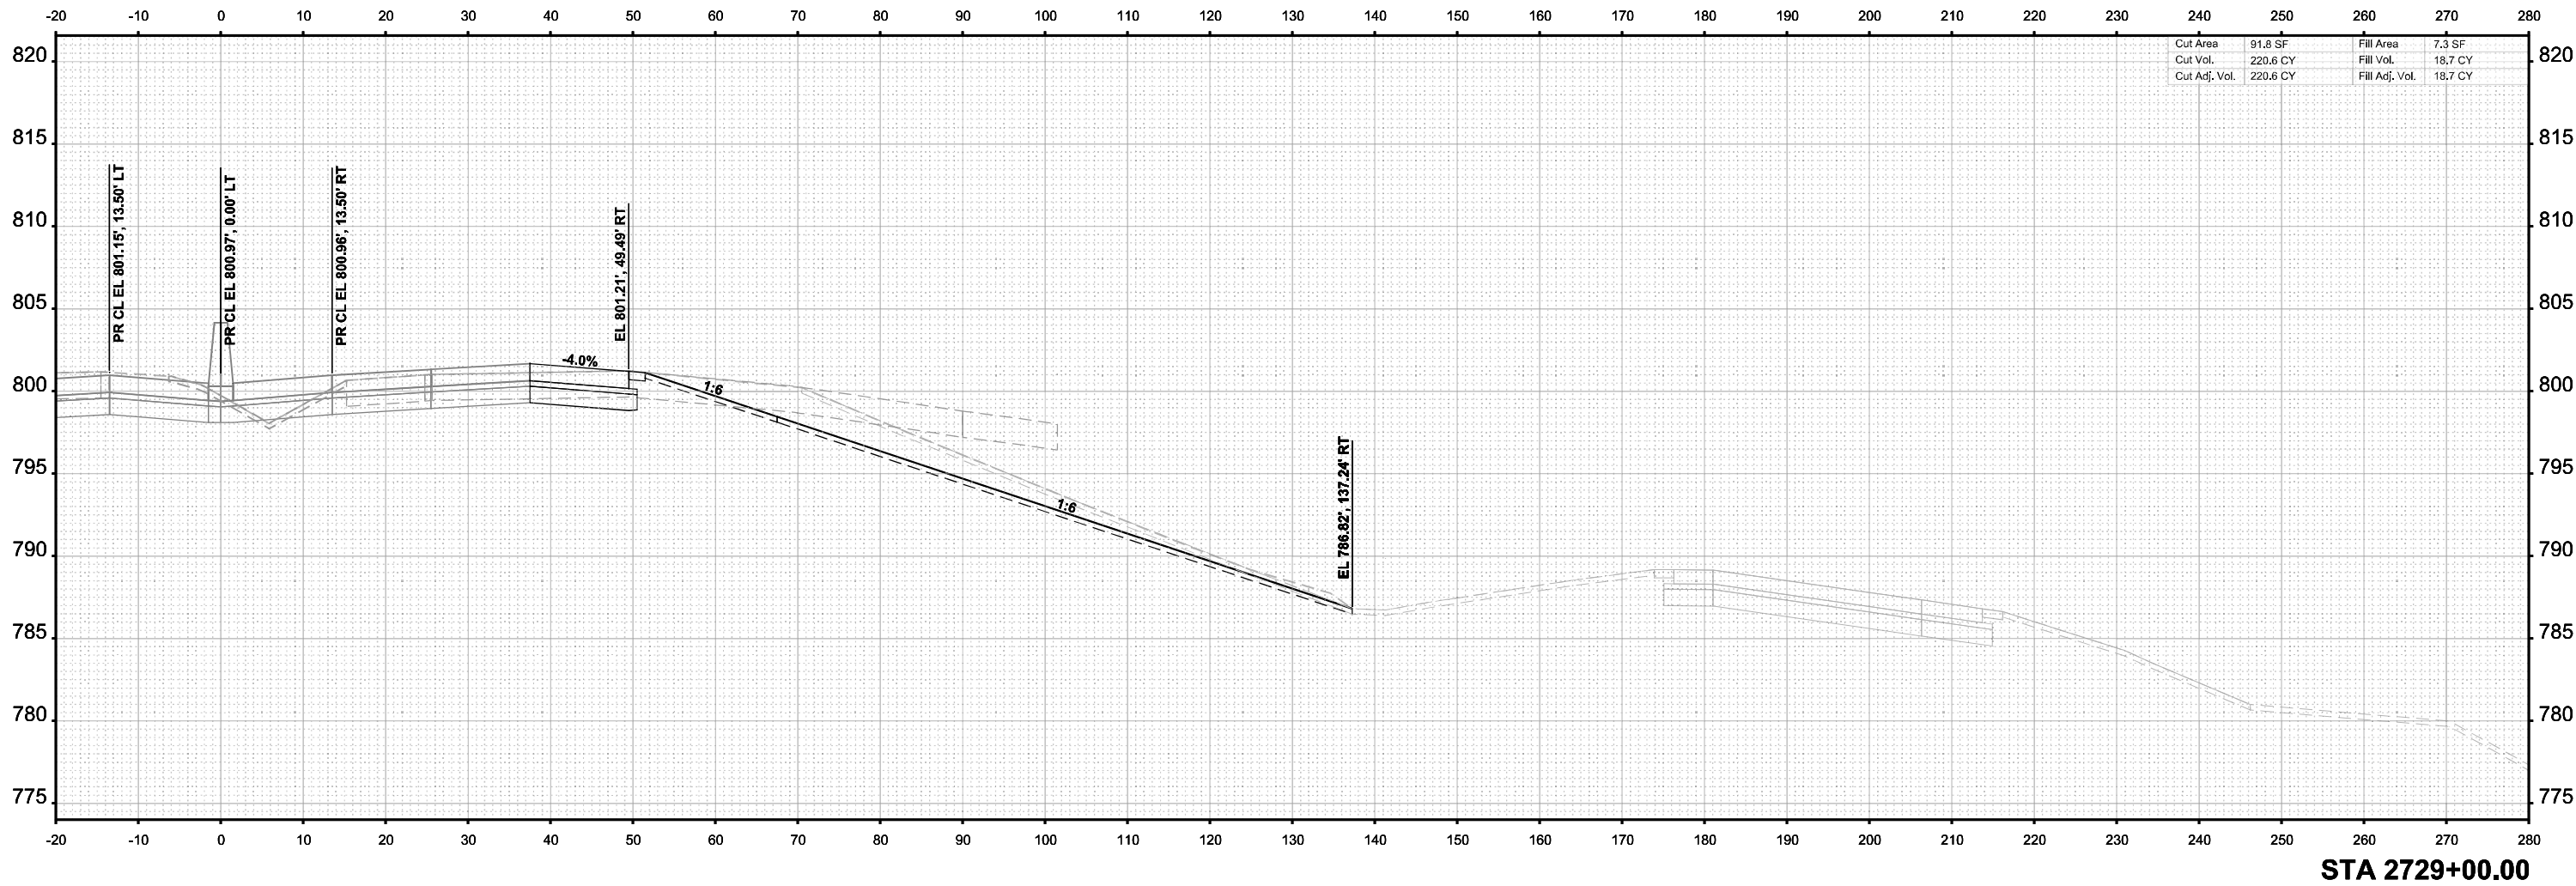

USER NAME =	agibson	DESIGNED -	T. VOGLER	REVISED -	
		DRAWN -	T. VOGLER	REVISED -	
PLOT SCALE =	SSCALE\$	CHECKED -	J.TARDY	REVISED -	
PLOT DATE =	2/7/2025	DATE -	02/14/2025	REVISED -	

STATE OF ILLINOIS
DEPARTMENT OF TRANSPORTATION

CROSS SECTIONS - I-39 NB
STAGE 3

SCALE: 1"=10'	SHEET	OF 200 SHEETS	STA. 2729+00.00	TO STA. 2729+00.00
---------------	-------	---------------	-----------------	--------------------


F.A.I RTE.	SECTION	COUNTY	TOTAL SHEETS	SHEET NO.
*	(201-3)R & (4-1.5)R	WINNEBAGO	1685	1602
CONTRACT NO. 64C24				
		ILLINOIS	FED. AID PROJECT	

* FAI ROUTE 39 (I-39) & FAP 301 (US 20)

FINAL SURVEY	SURVEYED _____		BY _____	DATE _____
	PLOTTED _____			
	TEMPLATE _____			
	AREAS _____			
NO. _____	AREAS CHECKED _____			

ORIGINAL SURVEY	SURVEYED _____		BY _____	DATE _____	
	PLOTTED _____				
	TEMPLATE _____				
	AREAS _____				
NO.	NOTE BOOK _____		AREAS CHECKED _____		
	_____		_____		
Sheet! _____					

MODEL: I-39 Mainline Stage 3 - XS - 2729+50.00 (Benech)
FILE NAME: c:\paword\benesch\projects\project60173608\0264\0244\I-39-Stage-3-XS.dgn

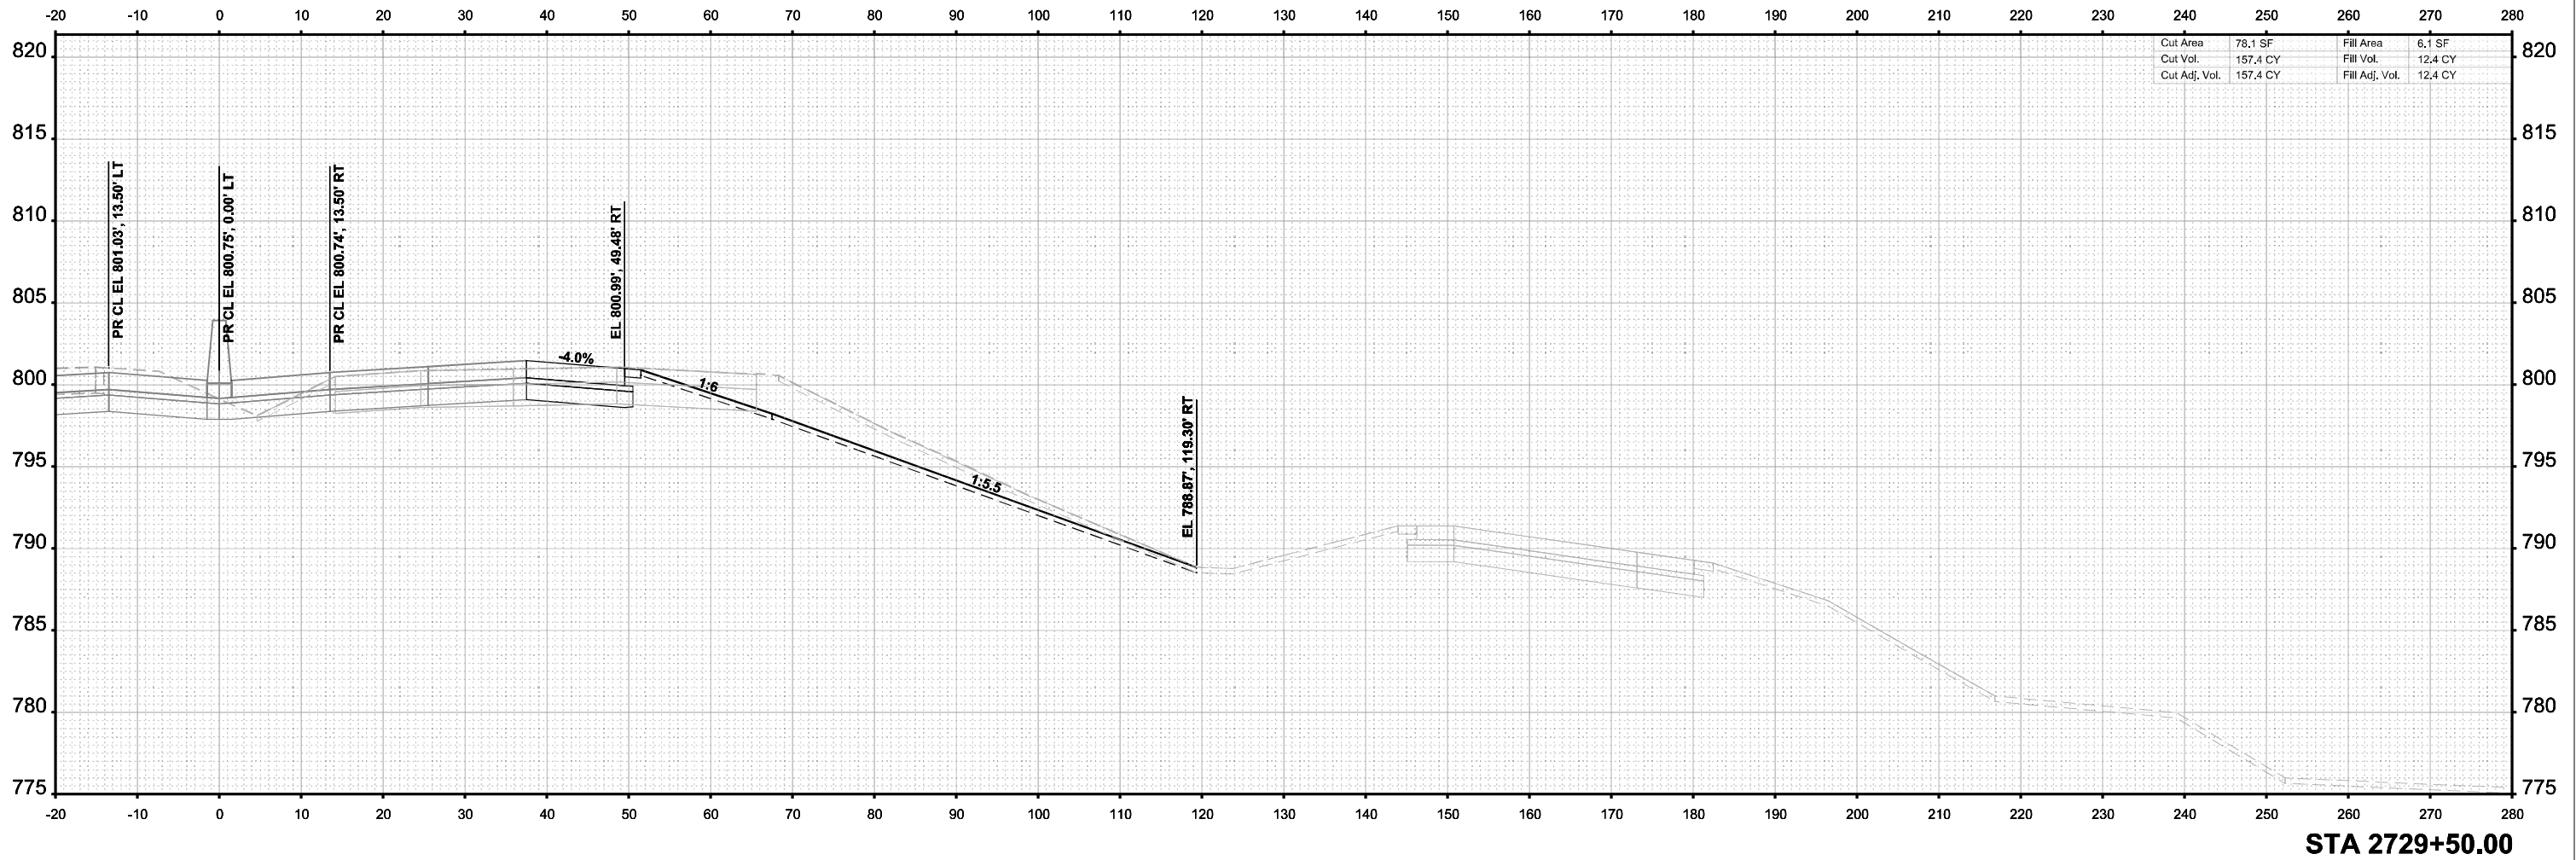

USER NAME =	agibson	DESIGNED -	T. VOGLER	REVISED -	
		DRAWN -	T. VOGLER	REVISED -	
PLOT SCALE =	SSCALE\$	CHECKED -	J.TARDY	REVISED -	
PLOT DATE =	2/7/2025	DATE -	02/14/2025	REVISED -	

STATE OF ILLINOIS
DEPARTMENT OF TRANSPORTATION

CROSS SECTIONS - I-39 NB
STAGE 3

SCALE: 1"=10'	SHEET	OF 200 SHEETS	STA. 2729+50.00	TO STA. 2729+50.00
---------------	-------	---------------	-----------------	--------------------



F.A.I RTE.	SECTION	COUNTY	TOTAL SHEETS	SHEET NO.
*	(201-3)R & (4-1.5)R	WINNEBAGO	1685	1603
CONTRACT NO. 64C24				
		ILLINOIS	FED. AID PROJECT	

* FAI ROUTE 39 (I-39) & FAP 301 (US 20)

FINAL SURVEY	SURVEYED PLOTTED TEMPLATE AREAS CHECKED	BY	DATE
NO.	NOTE BOOK		

ORIGINAL SURVEY	SURVEYED PLOTTED TEMPLATE AREAS CHECKED	BY	DATE
NO.	NOTE BOOK		

MODEL: I-39 Mainline Stage 3 - XS - 2730+00.00
FILE NAME: c:\pwworking\benesch\projects\00173608\I264\24\I-39-Stage-3-XS.dgn

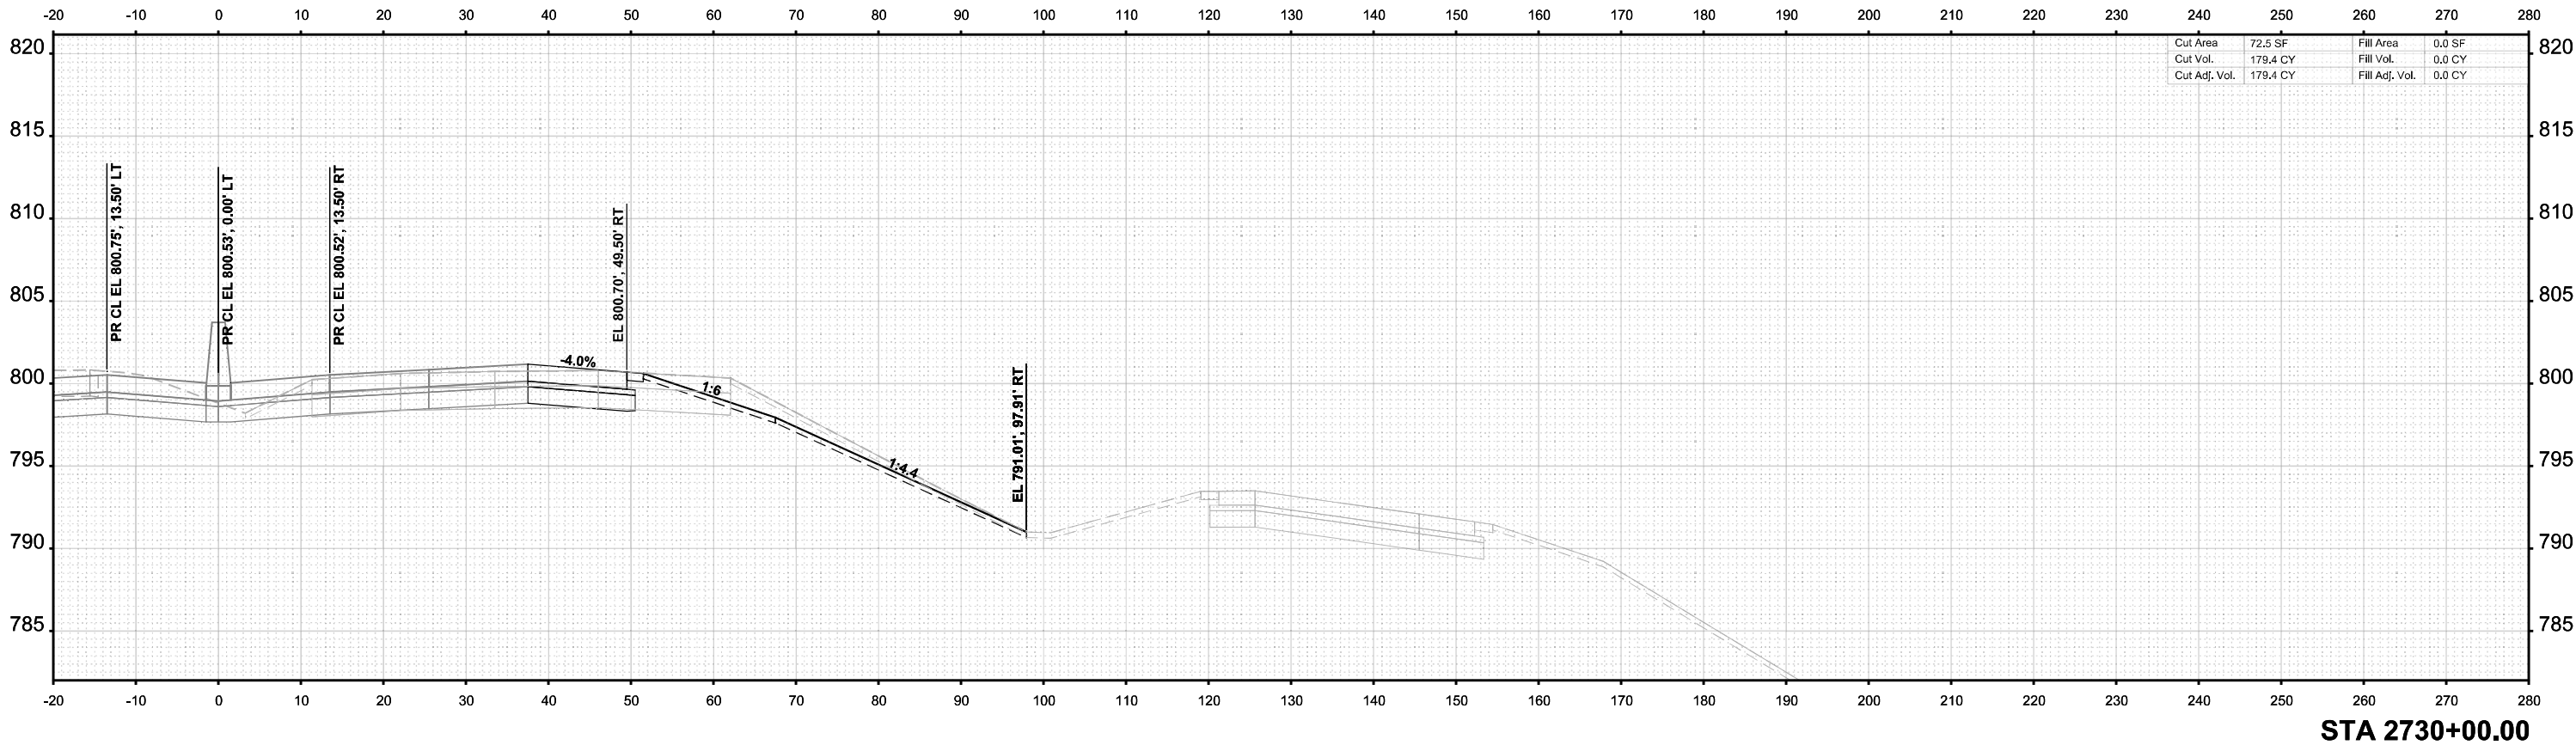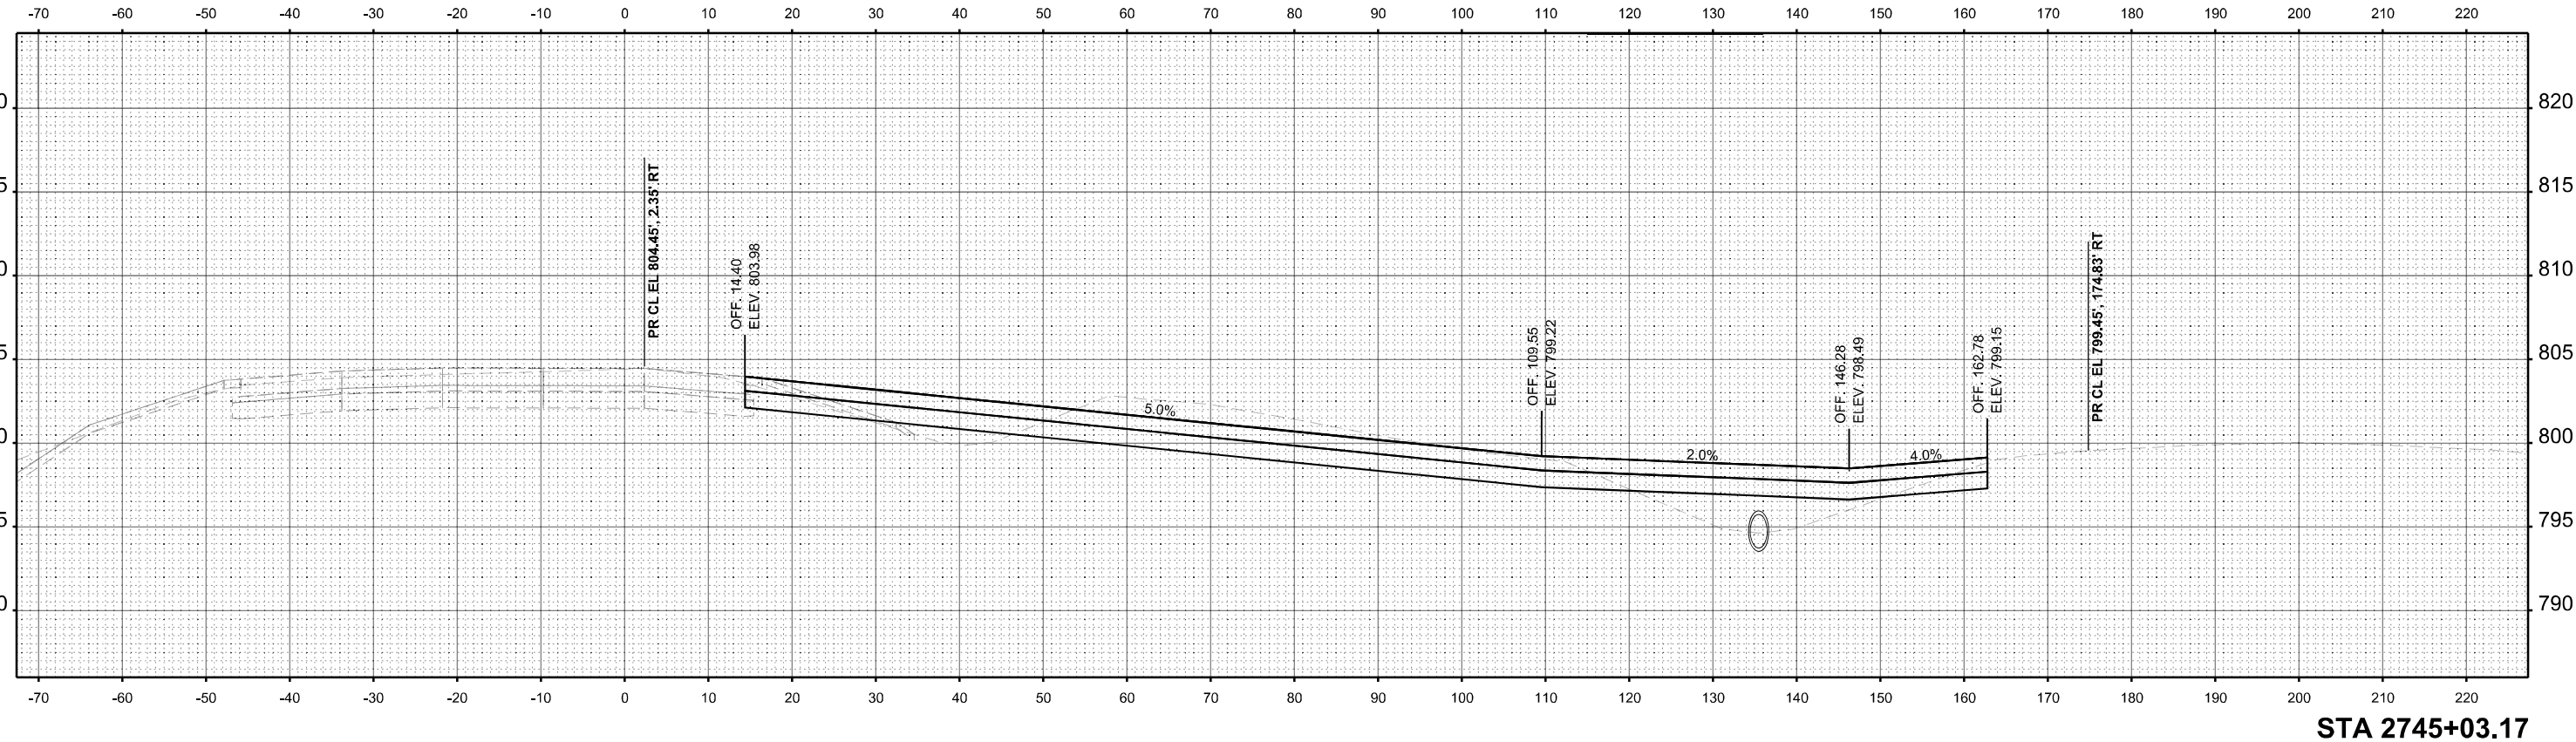

USER NAME	= agibson	DESIGNED	- T. VOGLER	REVISED	-
		DRAWN	- T. VOGLER	REVISED	-
PLOT SCALE	= \$SCALE\$	CHECKED	- J.TARDY	REVISED	-
PLOT DATE	= 2/7/2025	DATE	- 02/14/2025	REVISED	-

STATE OF ILLINOIS
DEPARTMENT OF TRANSPORTATION

CROSS SECTIONS - I-39 NB
STAGE 3

SCALE: 1"=10' SHEET OF 200 SHEETS STA. 2730+00.00 TO STA. 2730+00.00


F.A.I RTE.	SECTION	COUNTY	TOTAL SHEETS	SHEET NO.
*	(201-3)R & (4-1.5)R	WINNEBAGO	1685	1604
CONTRACT NO. 64C24				
ILLINOIS FED. AID PROJECT				

* FAI ROUTE 39 (I-39) & FAP 301 (US 20)

FINAL	SURVEYED	BY	DATE
SURVEY	PLOTTED		
NOTE BOOK	TEMPLATE		
NO.	AREAS		
	CHECKED		

ORIGINAL	SURVEYED	BY	DATE
SURVEY	PLOTTED		
NOTE BOOK	TEMPLATE		
	AREAS		
	CHECKED		

MODEL: I-39 Mainline Stage 3 - NB Align - XS - 4+50.00.dgn
FILE NAME: c:\paword\benesch\projects\project\60173608\I264\I244\I-39-Stage-3-XS.dgn

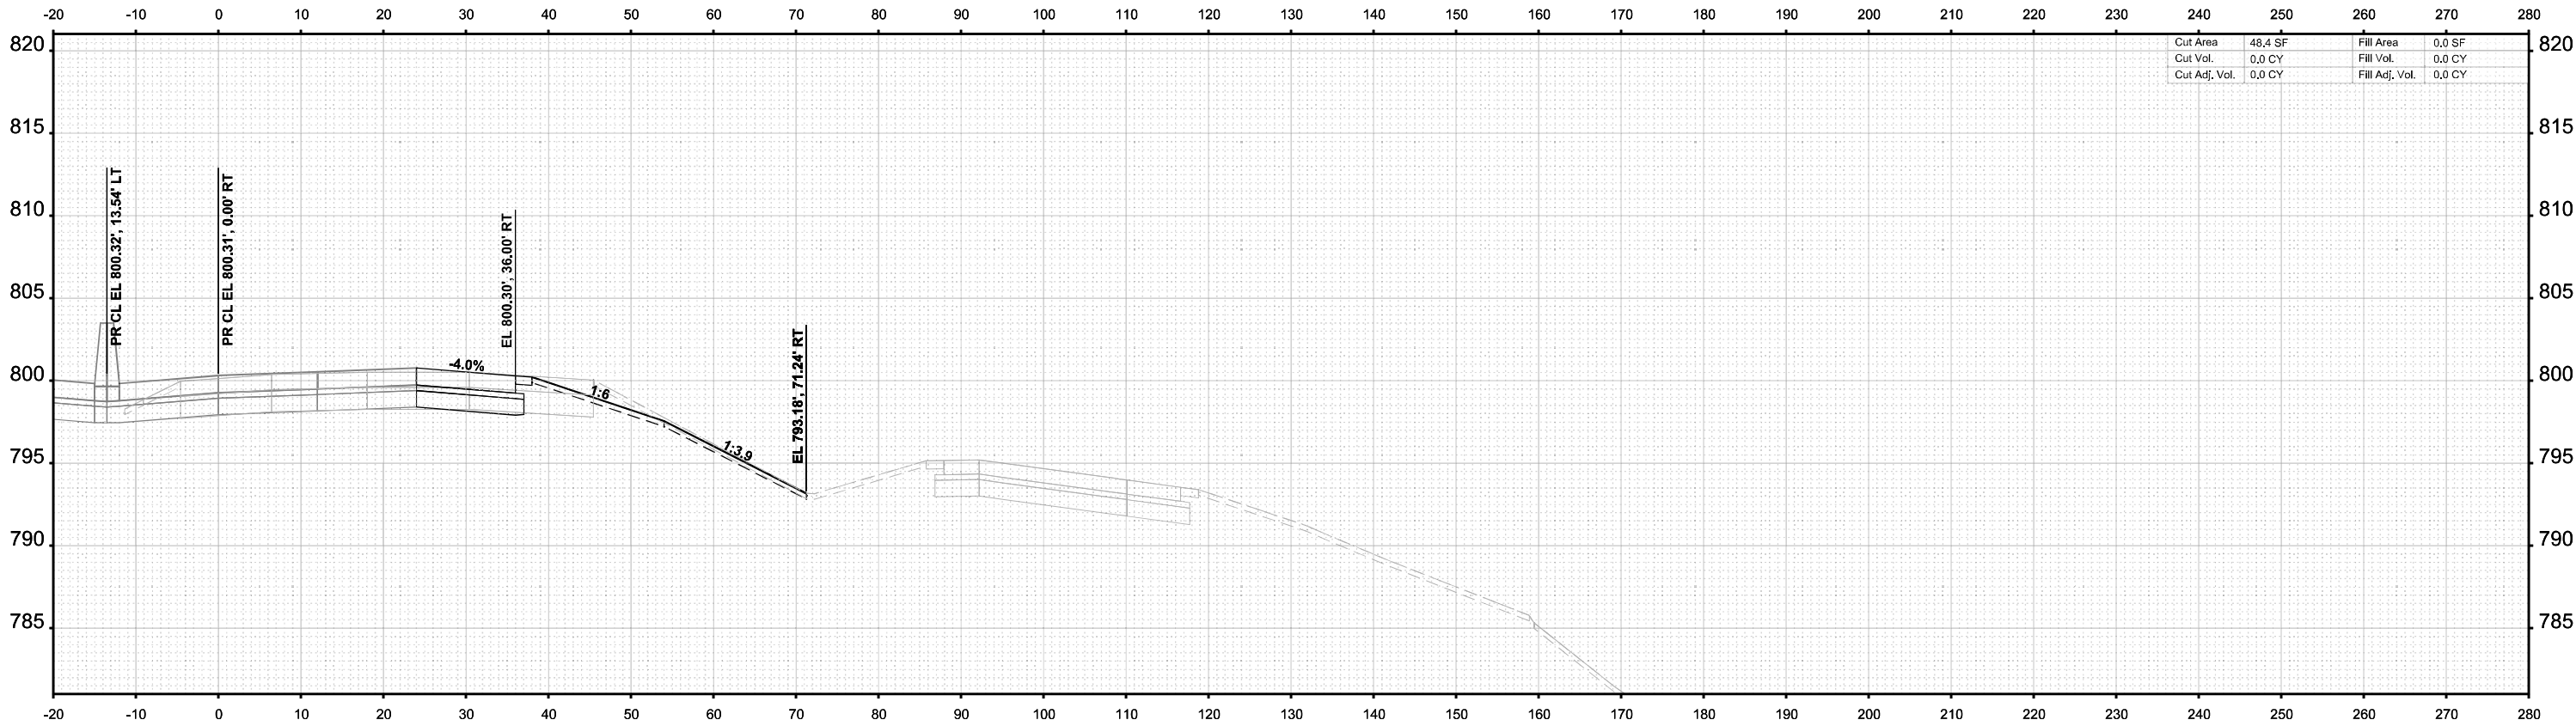

STA 8+50.00



USER NAME	= agibson	DESIGNED	- T. VOGLER	REVISED	-
		DRAWN	- T. VOGLER	REVISED	-
PLOT SCALE	= \$SCALE\$	CHECKED	- J.TARDY	REVISED	-
PLOT DATE	= 2/7/2025	DATE	- 02/14/2025	REVISED	-

STATE OF ILLINOIS
DEPARTMENT OF TRANSPORTATION

CROSS SECTIONS - I-39 NB
STAGE 3

SCALE: 1"=10'	SHEET	OF 200 SHEETS	STA. 8+50.00	TO STA. 8+50.00
---------------	-------	---------------	--------------	-----------------


F.A.I RTE.	SECTION	COUNTY	TOTAL SHEETS	SHEET NO.
*	(201-3)R & (4-1.5)R	WINNEBAGO	1685	1605
CONTRACT NO. 64C24				
		ILLINOIS	FED. AID PROJECT	

* FAI ROUTE 39 (I-39) & FAP 301 (US 20)

FINAL SURVEY	NO.	SURVEYED PLOTTED TEMPLATE AREAS CHECKED	BY	DATE

ORIGINAL SURVEY	NOTE BOOK	SURVEYED PLOTTED TEMPLATE AREAS CHECKED	BY	DATE

MODEL: I-39 Mainline Stage 3 - NB Align - XS - 4+00.00 US Highway
FILE NAME: c:\paword\benesch\projects\project60\73608\I264\I244\I-39-Stage-3-XS.dgn

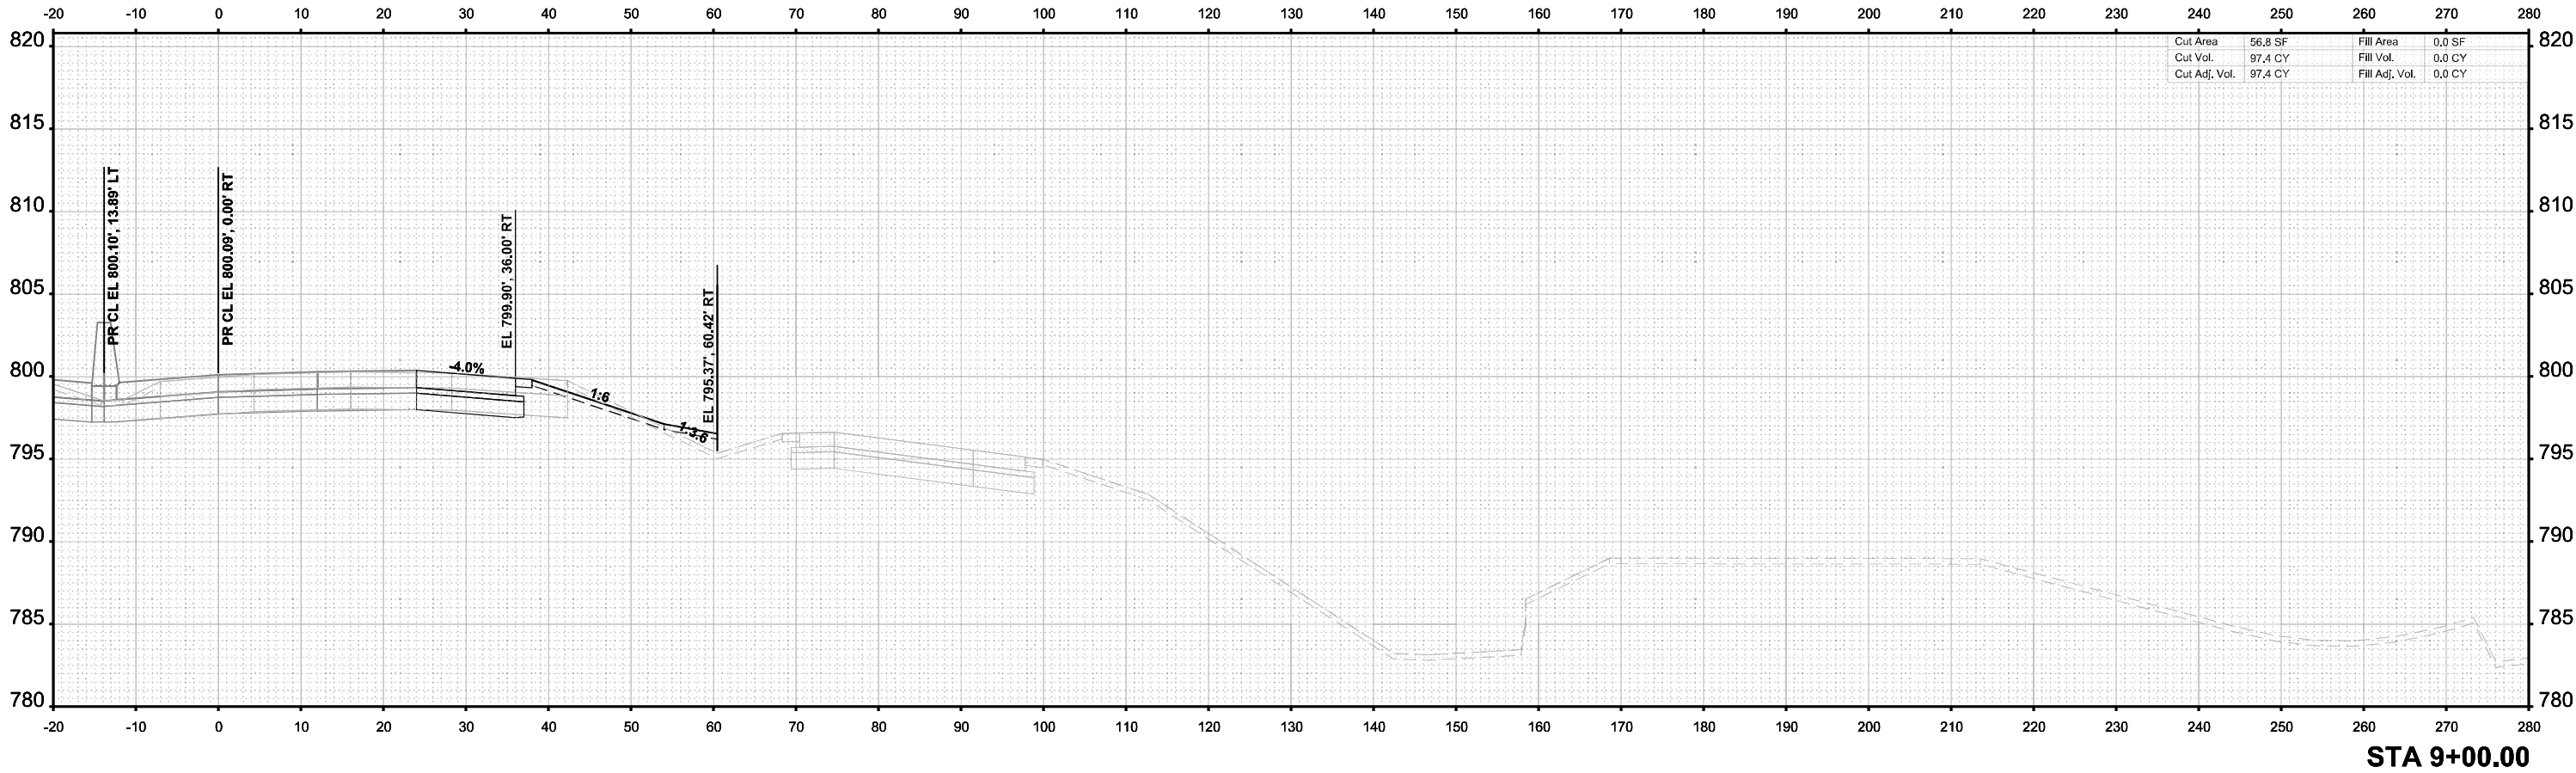

USER NAME	= agibson	DESIGNED	- T. VOGLER	REVISED	-
		DRAWN	- T. VOGLER	REVISED	-
PLOT SCALE	= \$SCALE\$	CHECKED	- J.TARDY	REVISED	-
PLOT DATE	= 2/7/2025	DATE	- 02/14/2025	REVISED	-

STATE OF ILLINOIS
DEPARTMENT OF TRANSPORTATION

CROSS SECTIONS - I-39 NB
STAGE 3

SCALE: 1"=10' SHEET OF 200 SHEETS STA. 9+00.00 TO STA. 9+00.00


F.A.I RTE.	SECTION	COUNTY	TOTAL SHEETS	SHEET NO.
*	(201-3)R & (4-1.5)R	WINNEBAGO	1685	1606
CONTRACT NO. 64C24				
		ILLINOIS	FED. AID PROJECT	

* FAI ROUTE 39 (I-39) & FAP 301 (US 20)

FINAL SURVEY	NO.	SURVEYED PLOTTED TEMPLATE AREAS CHECKED	BY	DATE

ORIGINAL SURVEY	NOTE BOOK	SURVEYED PLOTTED TEMPLATE AREAS CHECKED	BY	DATE

MODEL: I-39 Mainline Stage 3 - NB Align - XS - 4+50.00.dgn
FILE NAME: c:\paword\benesch\projects\project60173608\I264C24\I-39-Stage-3-XS.dgn

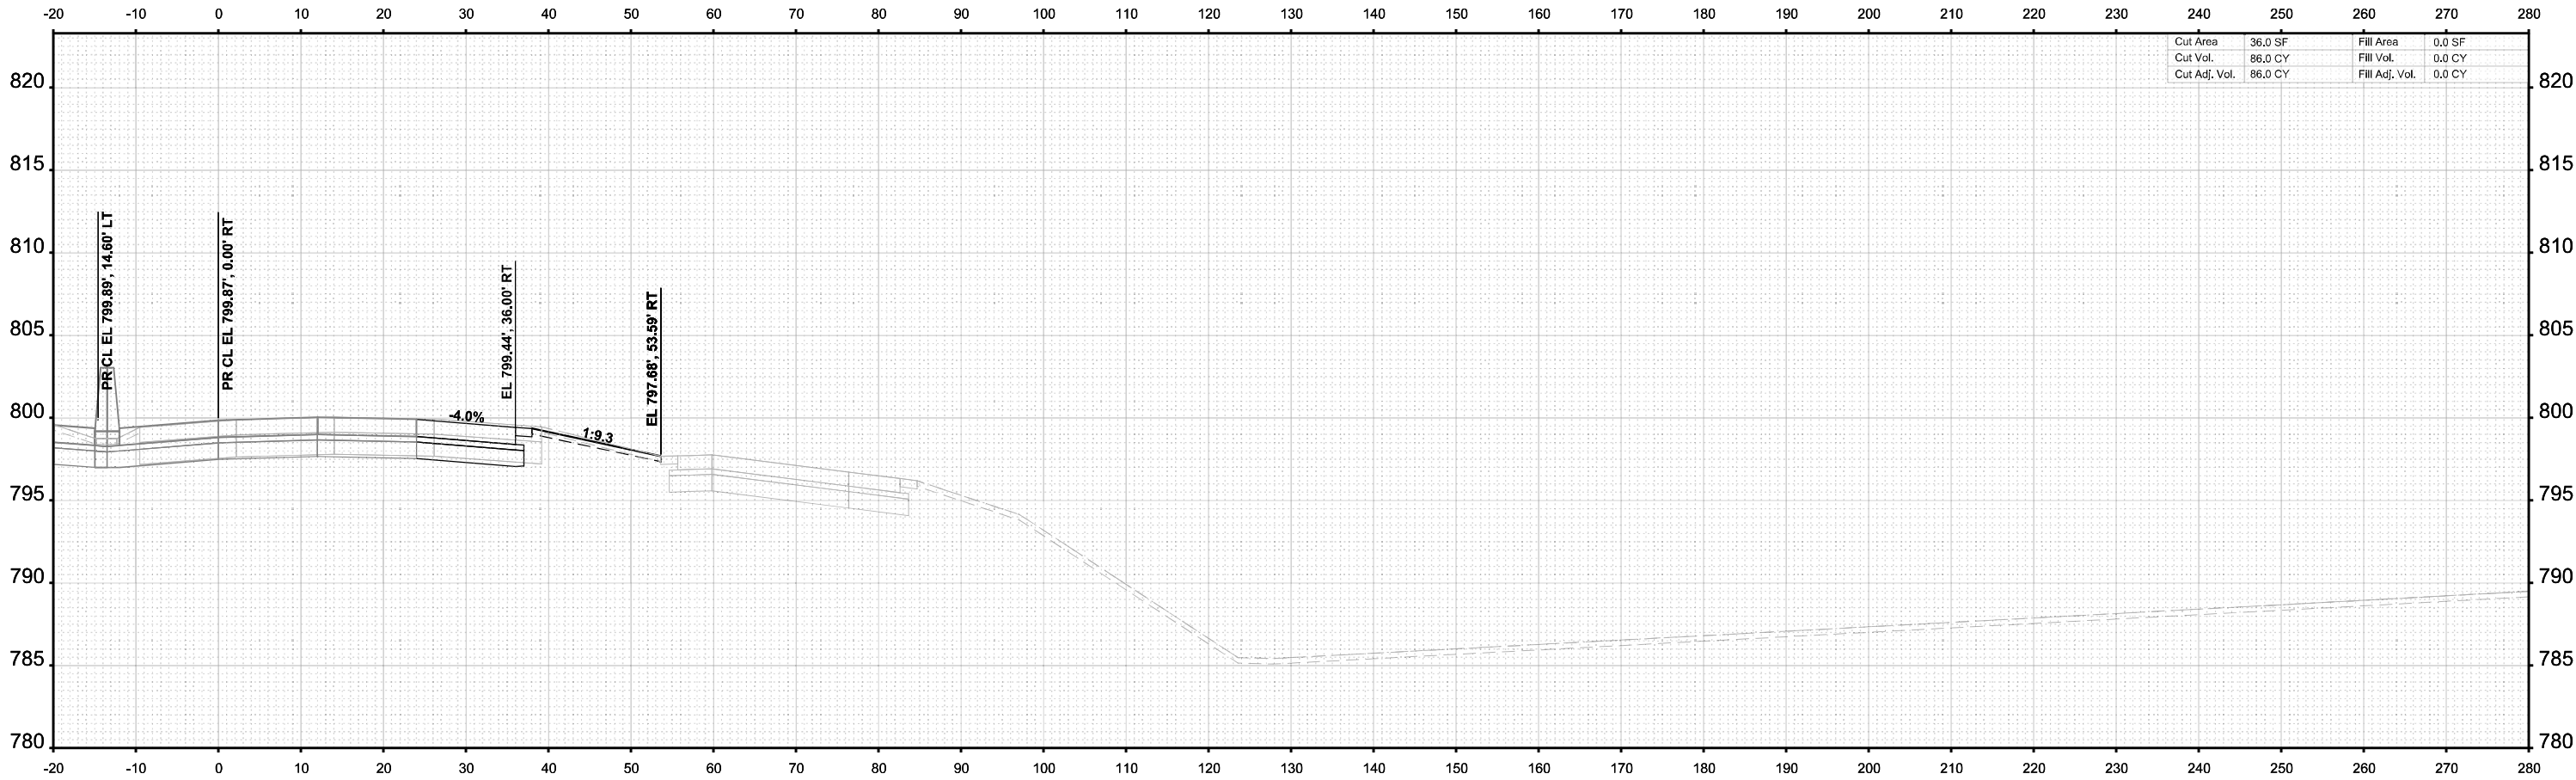

STA 9+50.00



USER NAME =	agibson	DESIGNED -	T. VOGLER	REVISED -	
		DRAWN -	T. VOGLER	REVISED -	
PLOT SCALE =	SSCALE\$	CHECKED -	J.TARDY	REVISED -	
PLOT DATE =	2/7/2025	DATE -	02/14/2025	REVISED -	

STATE OF ILLINOIS
DEPARTMENT OF TRANSPORTATION

CROSS SECTIONS - I-39 NB
STAGE 3

SCALE: 1"=10'	SHEET	OF 200 SHEETS	STA. 9+50.00	TO STA. 9+50.00
---------------	-------	---------------	--------------	-----------------


F.A.I RTE.	SECTION	COUNTY	TOTAL SHEETS	SHEET NO.
*	(201-3)R & (4-1.5)R	WINNEBAGO	1685	1607
CONTRACT NO. 64C24				
		ILLINOIS	FED. AID PROJECT	

* FAI ROUTE 39 (I-39) & FAP 301 (US 20)

FINAL SURVEY	BY		DATE
	SURVEYED		
	PLOTTED		
	TEMPLATE		
NO.	NOTE BOOK		
	AREAS		
	AREAS CHECKED		

ORIGINAL SURVEY	BY		DATE
	SURVEYED		
	PLOTTED		
	TEMPLATE		
NO.	NOTE BOOK		
	AREAS		
	AREAS CHECKED		

MODEL: I-39 Mainline Stage 3 - NB Align - XS - 06060001.dgn
FILE NAME: c:\paword\benesch\projects\60173608\0264C24\4-L-39-Stage-3-XS.dgn

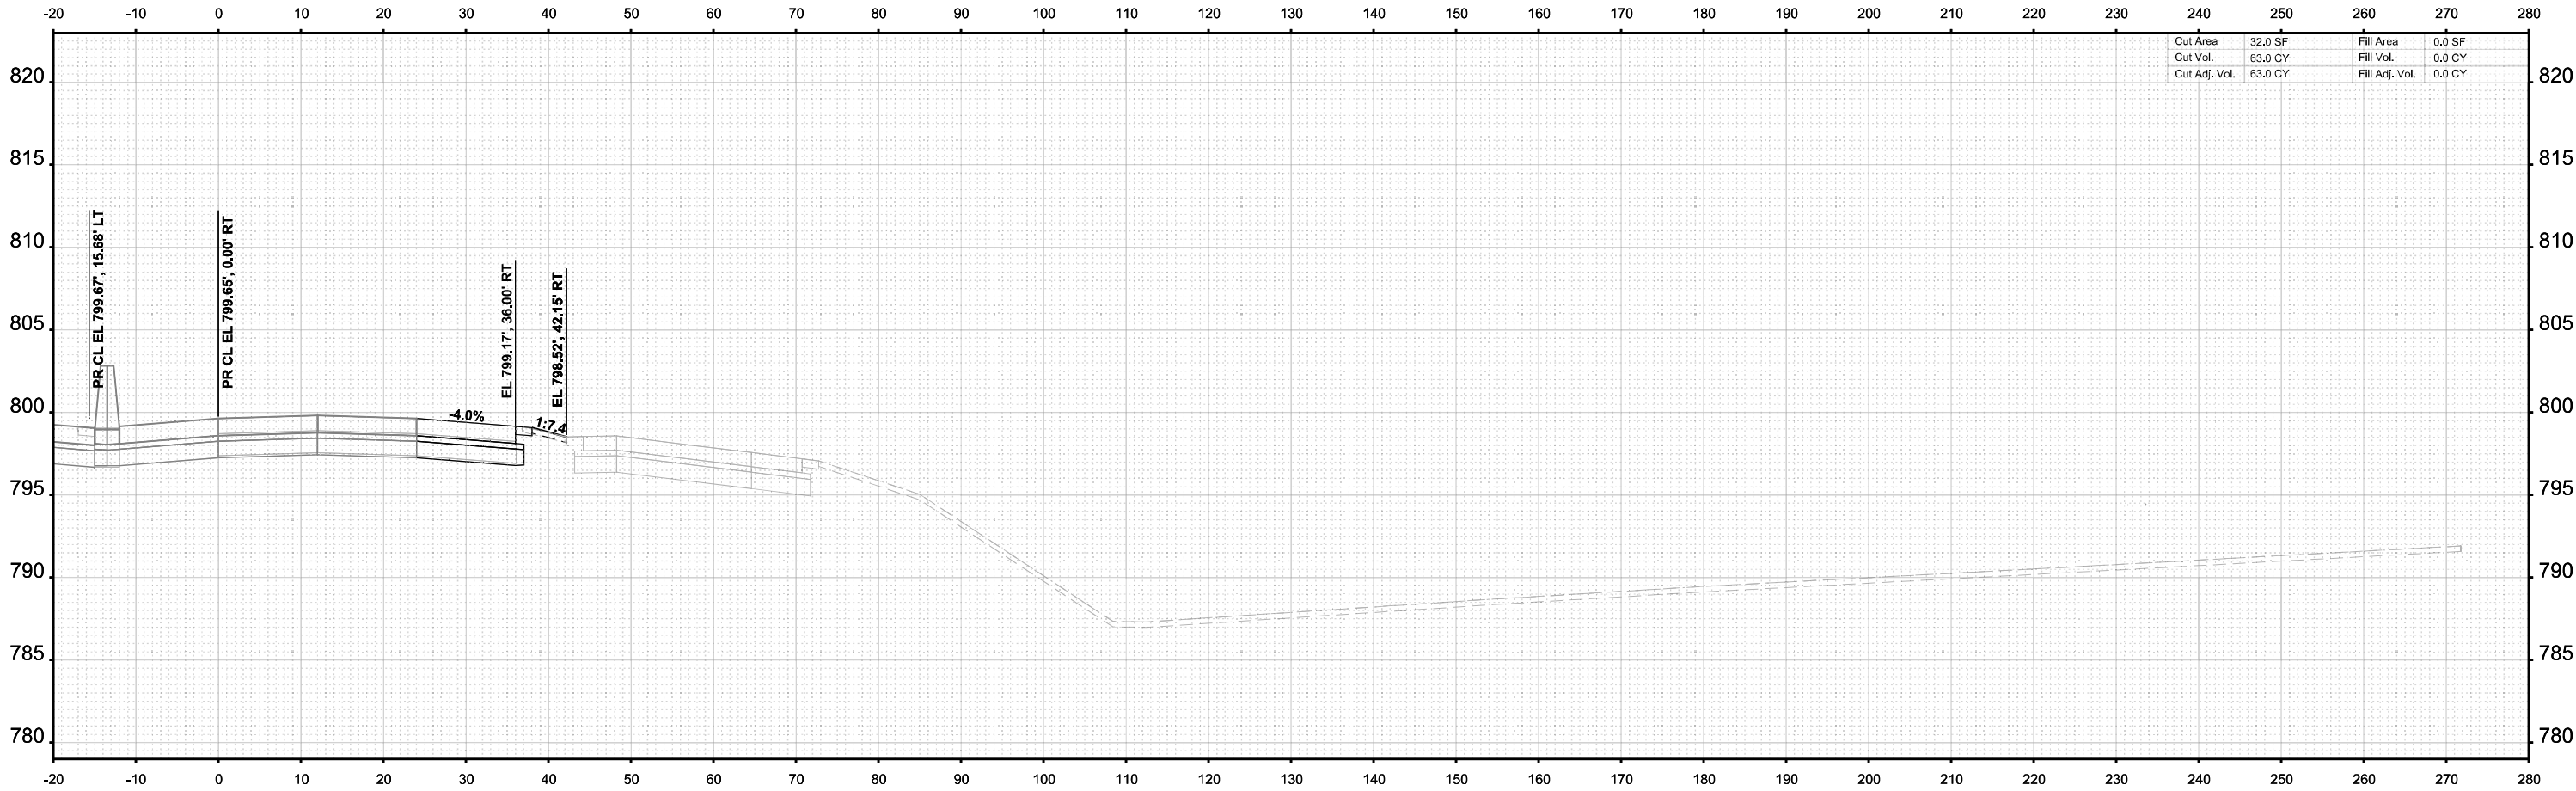

STA 10+00.00



USER NAME	= agibson	DESIGNED	- T. VOGLER	REVISED	-
		DRAWN	- T. VOGLER	REVISED	-
PLOT SCALE	= \$SCALE\$	CHECKED	- J.TARDY	REVISED	-
PLOT DATE	= 2/7/2025	DATE	- 02/14/2025	REVISED	-

STATE OF ILLINOIS
DEPARTMENT OF TRANSPORTATION

CROSS SECTIONS - I-39 NB
STAGE 3

SCALE: 1"=10'	SHEET	OF 200 SHEETS	STA. 10+00.00	TO STA. 10+00.00
---------------	-------	---------------	---------------	------------------

F.A.I RTE.	SECTION	COUNTY	TOTAL SHEETS	SHEET NO.
*	(201-3)R & (4-1.5)R	WINNEBAGO	1685	1608
CONTRACT NO. 64C24				
ILLINOIS		FED. AID PROJECT		


* FAI ROUTE 39 (I-39) & FAP 301 (US 20)

FINAL SURVEY	NO.	SURVEYED PLOTTED TEMPLATE AREAS CHECKED	BY	DATE

ORIGINAL SURVEY	NO.	SURVEYED PLOTTED TEMPLATE AREAS CHECKED	BY	DATE

MODEL: PrRampB_BI - 210+00.00 [Sheet]

FILE NAME: c:\pwworkspace\benesch\projects\60173608\0264\024\41\41-Ramp B XS.dgn

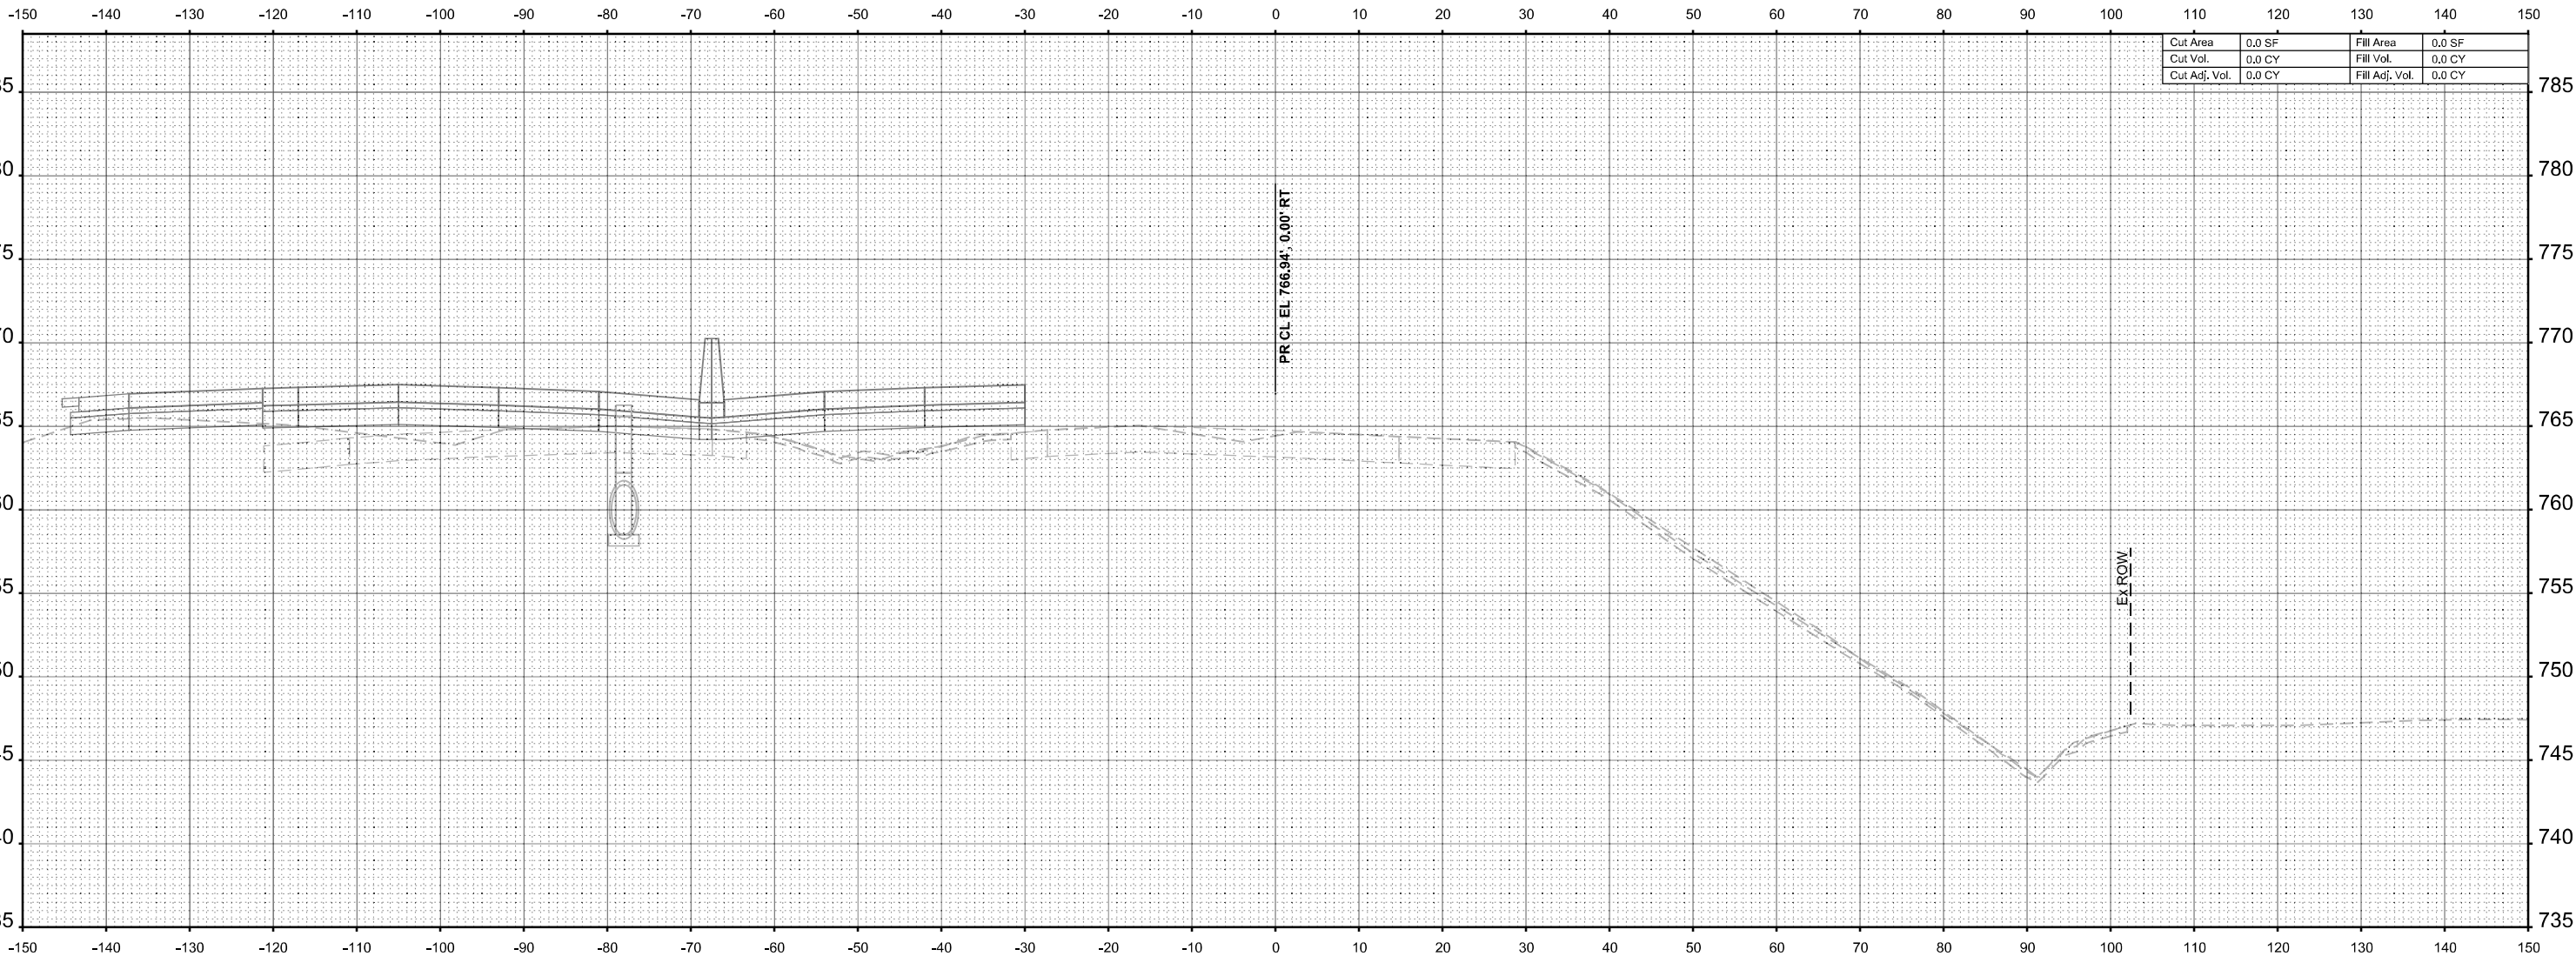

Cut Area	0.0 SF	Fill Area	0.0 SF
Cut Vol.	0.0 CY	Fill Vol.	0.0 CY
Cut Adj. Vol.	0.0 CY	Fill Adj. Vol.	0.0 CY

STA 210+00.00



USER NAME = agibson	DESIGNED -	T.VOGLER	REVISED -	
	DRAWN -	T.VOGLER	REVISED -	
PLOT SCALE = \$SCALE\$	CHECKED -	J. TARDY	REVISED -	
	DATE -	02/14/2025	REVISED -	
PLOT DATE = 2/7/2025				

STATE OF ILLINOIS
DEPARTMENT OF TRANSPORTATION

CROSS SECTIONS - RAMP B
STAGE 3

SCALE: 1"=10'	SHEET	OF 20	SHEETS	STA. 210+00.00	TO STA. 210+00.00
---------------	-------	-------	--------	----------------	-------------------

F.A.I RTE.	SECTION	COUNTY	TOTAL SHEETS	SHEET NO.
*	(201-3)R & (4-1.5)R	WINNEBAGO	1685	1609
CONTRACT NO. 64C24				
		ILLINOIS	FED. AID PROJECT	


* FAI ROUTE 39 (I-39) & FAP 301 (US 20)

FINAL SURVEY	SURVEYED	BY	DATE
NO.	AREAS CHECKED		
	PLOTTED		
	TEMPLATE		
	NOTE BOOK		

ORIGINAL SURVEY	SURVEYED	BY	DATE
NO.	AREAS CHECKED		
	PLOTTED		
	TEMPLATE		
	NOTE BOOK		

MODEL: PrRampB_BI - 210+50.00 [Sheet]

FILE NAME: c:\pwworkspace\benesch\projects\60173808\0264C24-MU-Ramp B XS.dgn

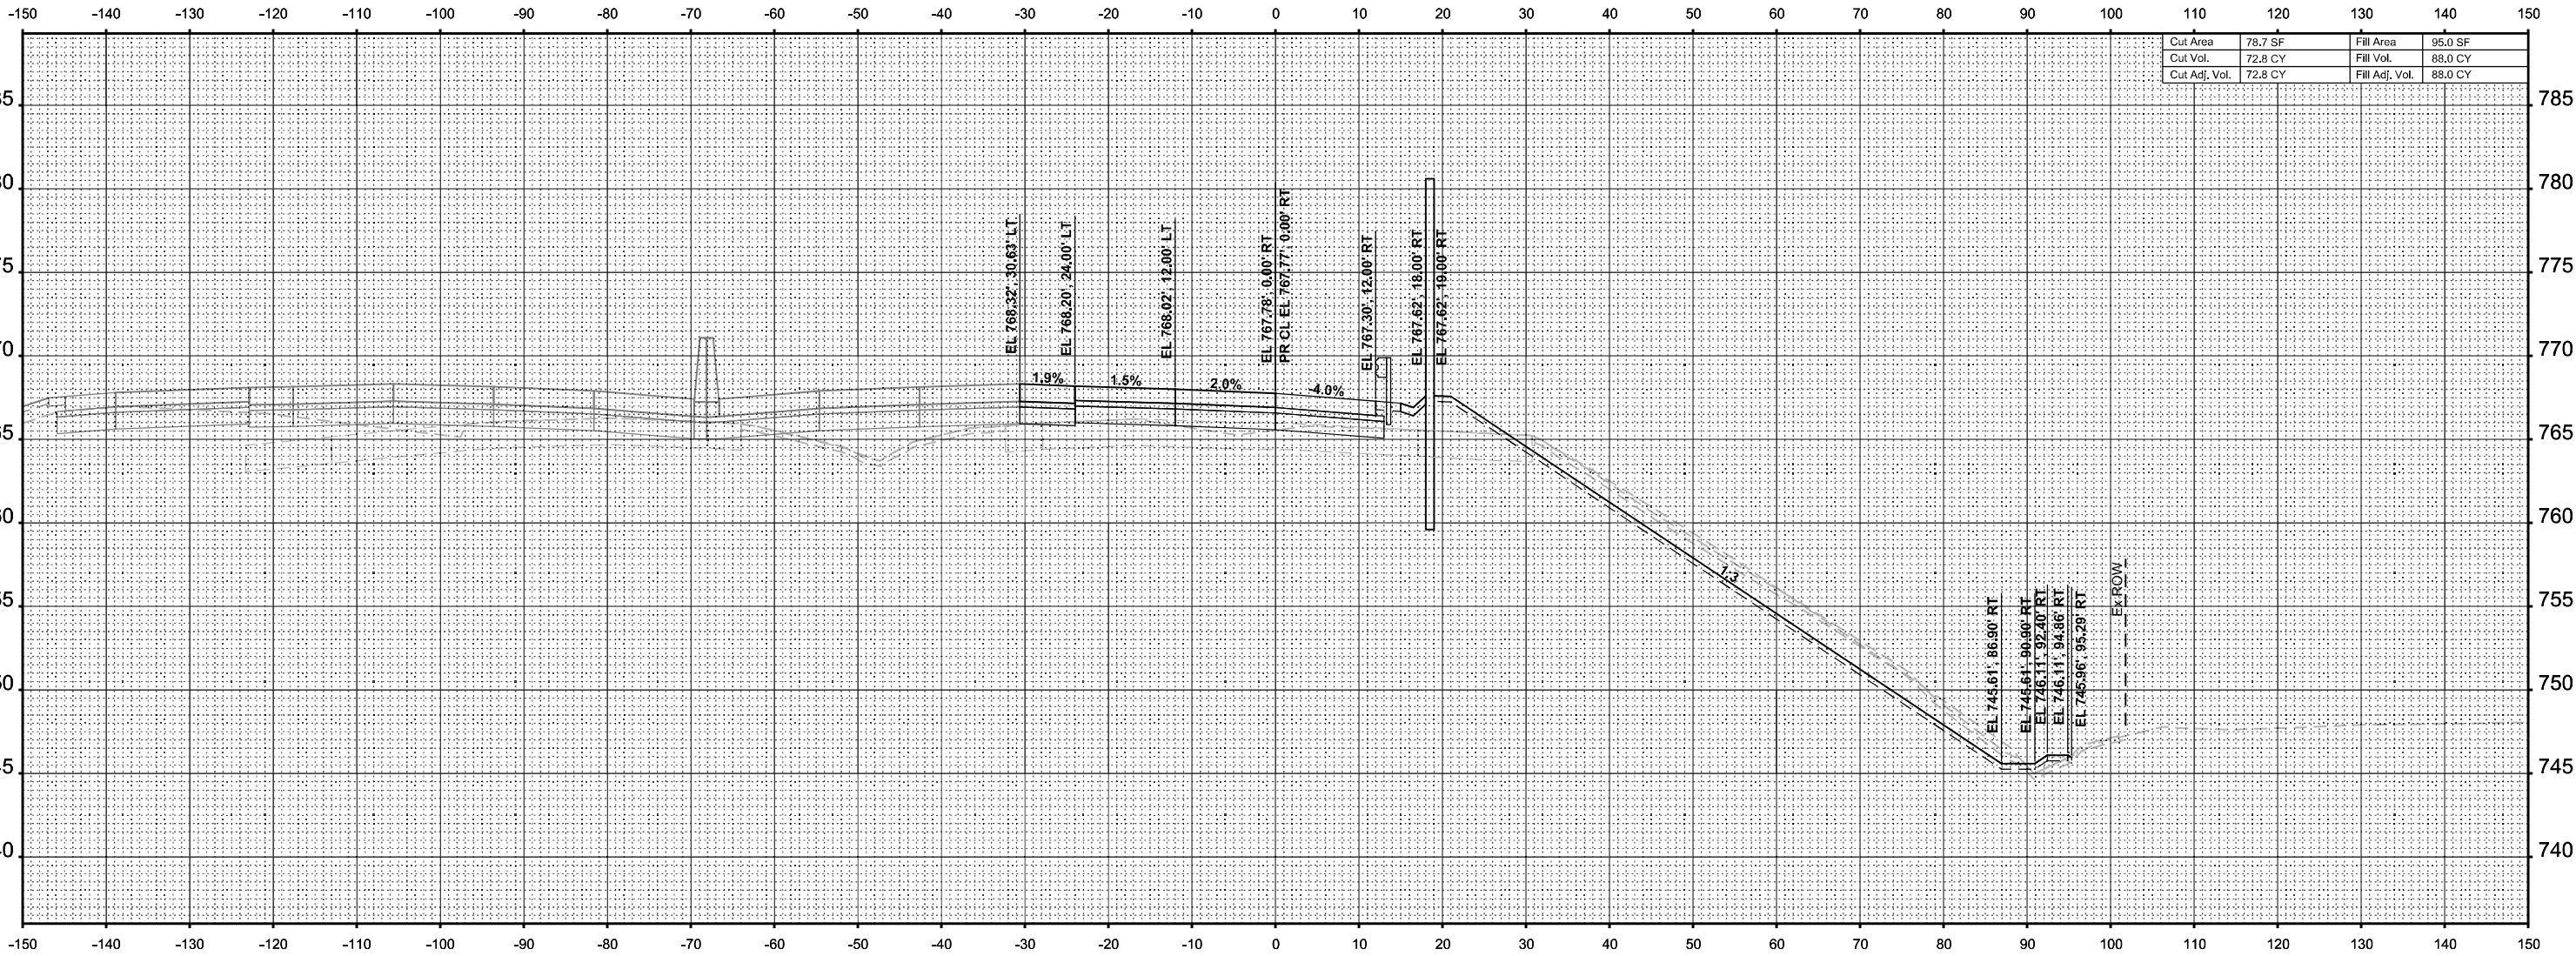

Cut Area	78.7 SF	Fill Area	95.0 SF
Cut Vol.	72.8 CY	Fill Vol.	88.0 CY
Cut Adj. Vol.	72.8 CY	Fill Adj. Vol.	88.0 CY

STA 210+50.00



USER NAME = agibson	DESIGNED - T.VOGLER	REVISED -
	DRAWN - T.VOGLER	REVISED -
PLOT SCALE = \$SCALE\$	CHECKED - J. TARDY	REVISED -
PLOT DATE = 2/7/2025	DATE - 02/14/2025	REVISED -

STATE OF ILLINOIS
DEPARTMENT OF TRANSPORTATION

CROSS SECTIONS - RAMP B
STAGE 3

SCALE: 1"=10'	SHEET OF 20 SHEETS	STA. 210+50.00 TO STA. 210+50.00
---------------	--------------------	----------------------------------

F.A.I RTE.	SECTION	COUNTY	TOTAL SHEETS	SHEET NO.
*	(201-3)R & (4-1.5)R	WINNEBAGO	1685	1610
				CONTRACT NO. 64C24
		ILLINOIS	FED. AID PROJECT	


* FAI ROUTE 39 (I-39) & FAP 301 (US 20)

FINAL SURVEY	NO.	SURVEYED PLOTTED TEMPLATE AREAS CHECKED	BY	DATE

ORIGINAL SURVEY	NO.	SURVEYED PLOTTED TEMPLATE AREAS CHECKED	BY	DATE

MODEL: PrRampB_BI_-211+50.00 [Sheet]

FILE NAME: c:\paword\benesch_projects\projects\60173608\B264C24\IL-Ramp B XS.dgn

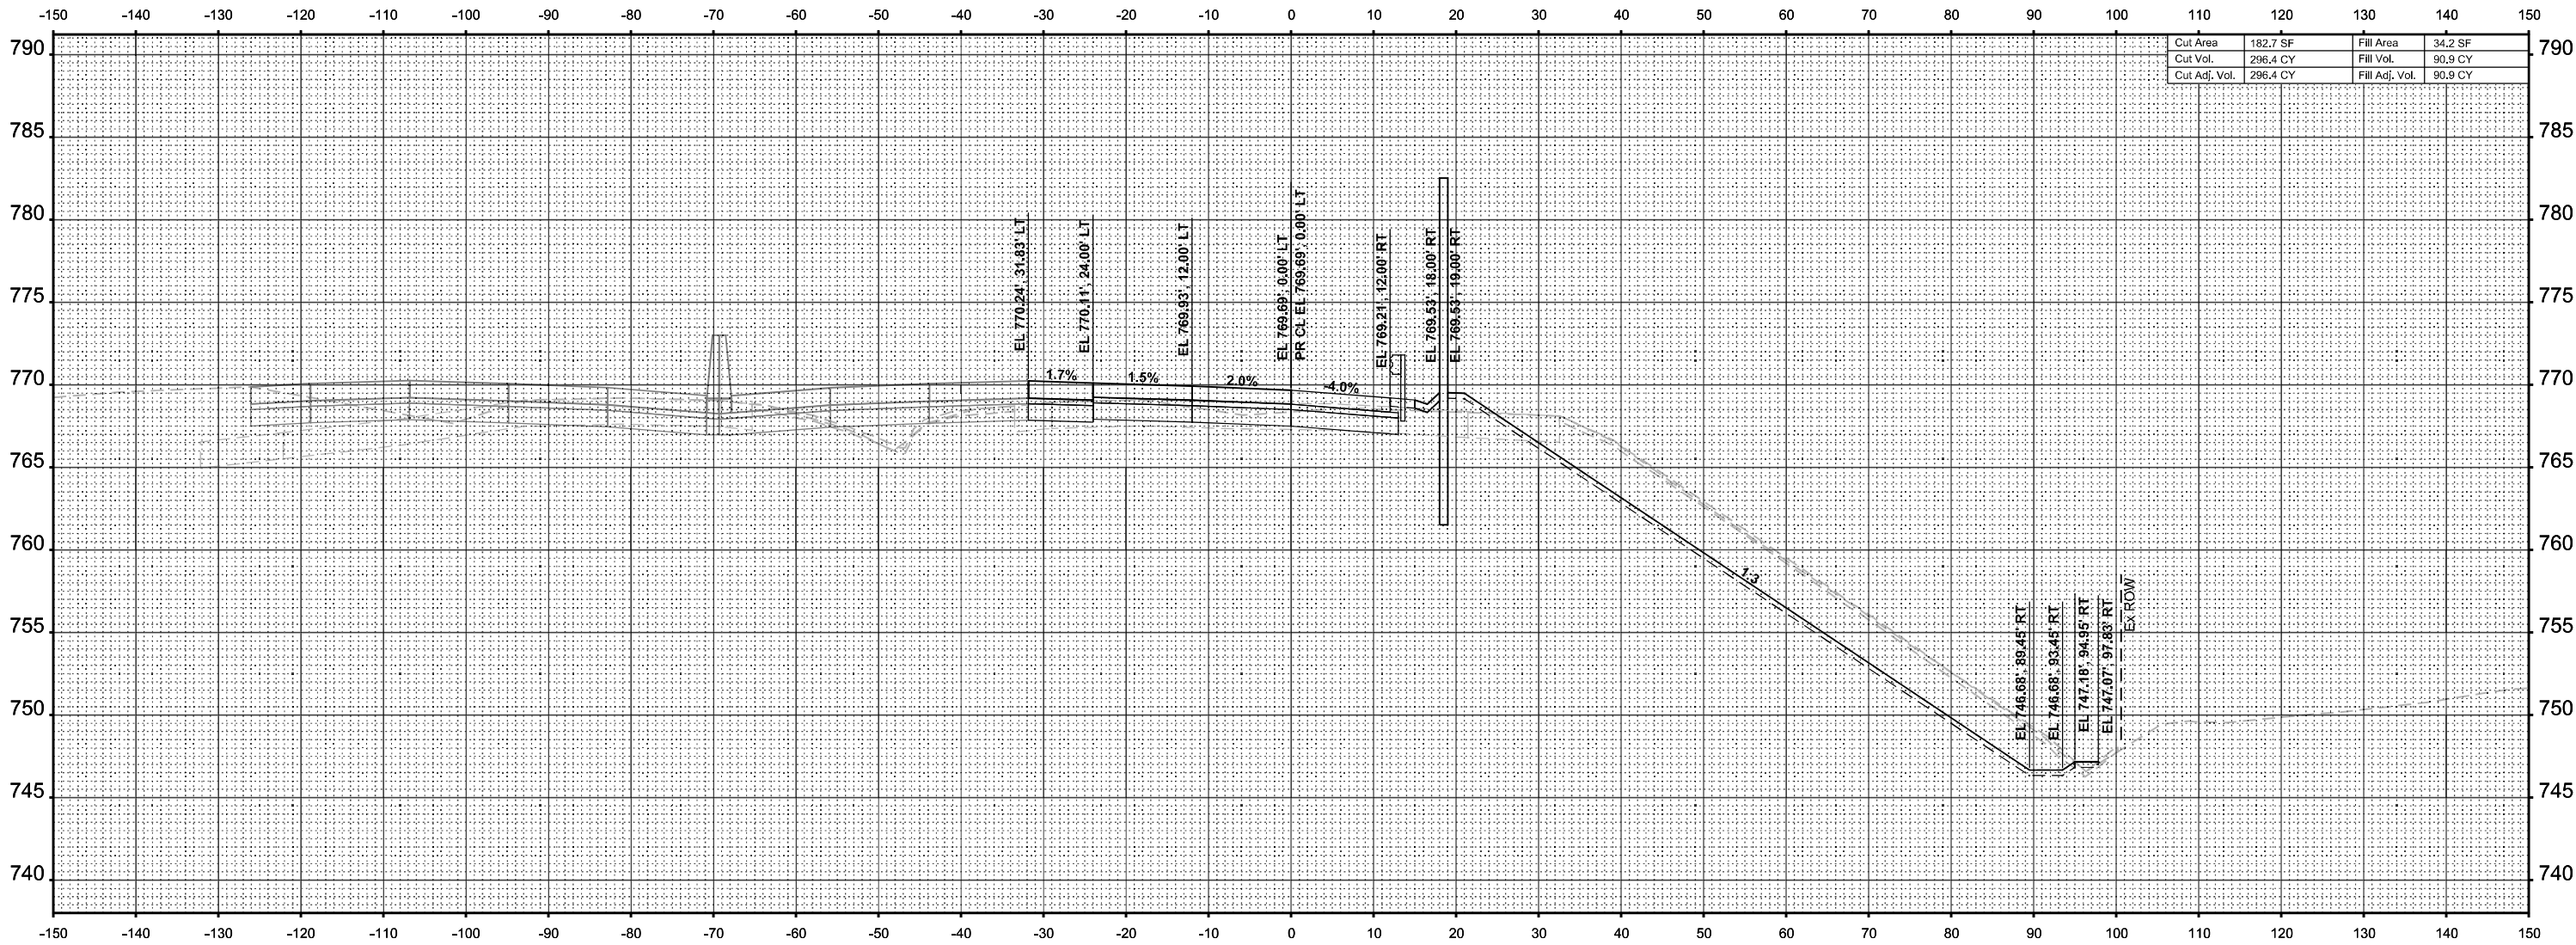

Cut Area	182.7 SF	Fill Area	34.2 SF
Cut Vol.	296.4 CY	Fill Vol.	90.9 CY
Cut Adj. Vol.	296.4 CY	Fill Adj. Vol.	90.9 CY



USER NAME =	agibson	DESIGNED -	T.VOGLER	REVISED -	
		DRAWN -	T.VOGLER	REVISED -	
PLOT SCALE =	SSCALE\$	CHECKED -	J. TARDY	REVISED -	
PLOT DATE =	2/7/2025	DATE -	02/14/2025	REVISED -	

STATE OF ILLINOIS
DEPARTMENT OF TRANSPORTATION

CROSS SECTIONS - RAMP B
STAGE 3

SCALE: 1"=10' SHEET OF 20 SHEETS STA. 211+50.00 TO STA. 211+50.00


F.A.I RTE.	SECTION	COUNTY	TOTAL SHEETS	SHEET NO.
*	(201-3)R & (4-1.5)R	WINNEBAGO	1685	1612
CONTRACT NO. 64C24				
ILLINOIS		FED. AID PROJECT		

* FAI ROUTE 39 (I-39) & FAP 301 (US 20)

ORIGINAL				BY	DATE
SURVEY					
NOTE BOOK					
NO.					

MODEL: PrRampB_BL - 212+00.00 [Sheet]
FILE NAME: c:\pwword\benesch projects\p

MODEL: PrRampB_BL - 212+00.00 [Sheet]

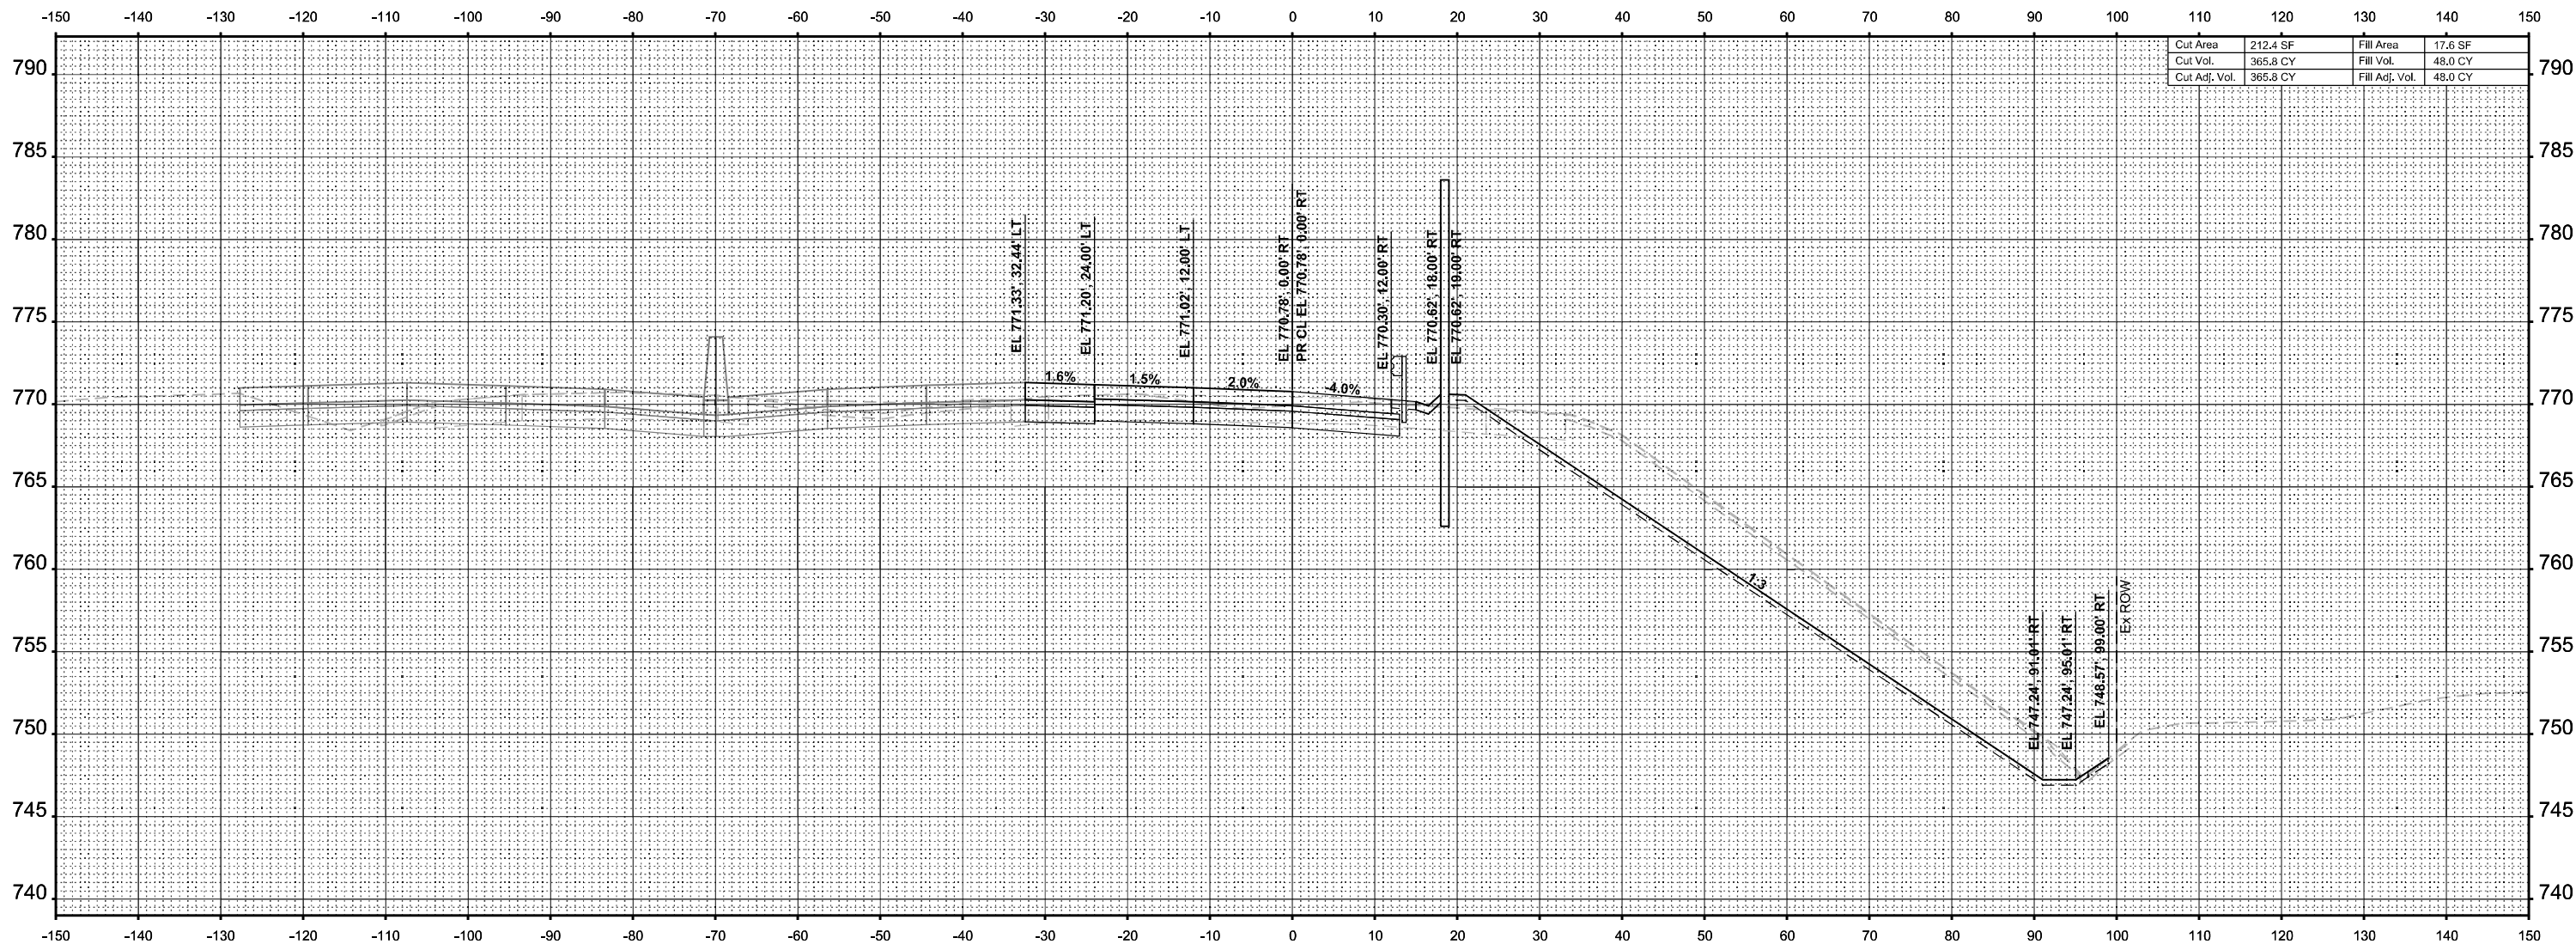

STA 212+00.00

 **benesch**
Alfred Benesch & Company
35 W Wacker Drive, Suite 3300
Chicago, Illinois 60601
312-565-0450 Job No. 10800.00

USER NAME = agibson	DESIGNED = T.VOGLER	REVISED =
	DRAWN = T.VOGLER	REVISED =
PLOT SCALE = \$SCALE\$	CHECKED = J. TARDY	REVISED =
PLOT DATE = 2/7/2025	DATE = 02/14/2025	REVISED =

STATE OF ILLINOIS
DEPARTMENT OF TRANSPORTATION

CROSS SECTIONS - RAMP B STAGE 3

SCALE: 1"=10'	SHEET	OF 20 SHEETS	STA. 212+00.00	TO STA. 212+00.00
---------------	-------	--------------	----------------	-------------------

F.A.I RTE.	SECTION	COUNTY	TOTAL SHEETS	SHEET NO.
*	(201-3)R & (4-1,5)R	WINNEBAGO	1685	1613
		CONTRACT NO. 64C24		
ILLINOIS		FED. AID PROJECT		


* FAI ROUTE 39 (I-39) & FAP 301 (US 20)

FINAL SURVEY	NO.	SURVEYED PLOTTED TEMPLATE AREAS CHECKED	BY	DATE

ORIGINAL SURVEY	NO.	SURVEYED PLOTTED TEMPLATE AREAS CHECKED	BY	DATE

MODEL: PrRampB_BI - 212+50.00 [Sheet]

FILE NAME: c:\pwworkspace\benesch_projects\project\60173608\B264C24\41-Ramp B XS.dgn

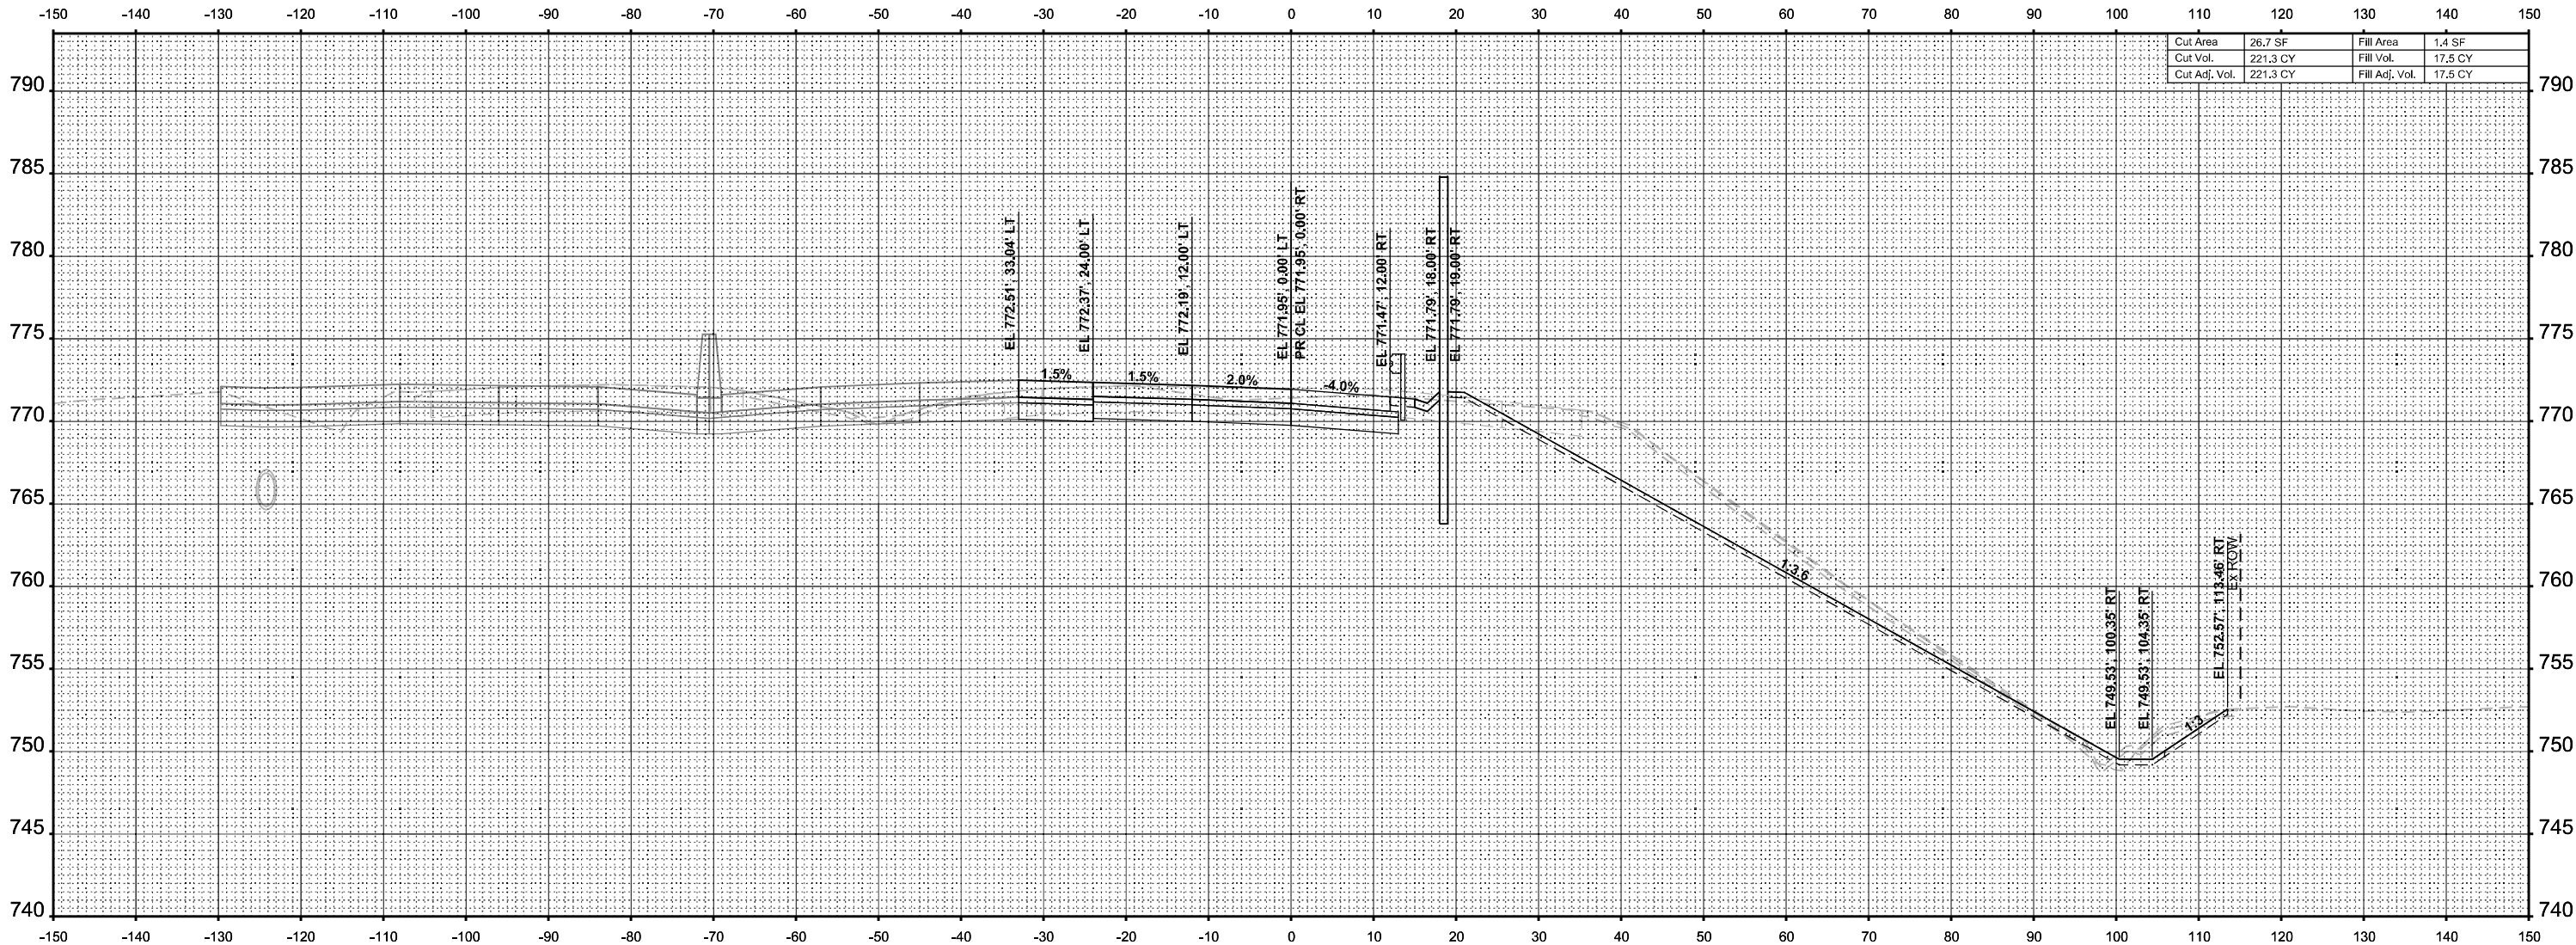

STA 212+50.00



USER NAME = agibson	DESIGNED - T.VOGLER	REVISED -
	DRAWN - T.VOGLER	REVISED -
PLOT SCALE = \$SCALE\$	CHECKED - J. TARDY	REVISED -
PLOT DATE = 2/7/2025	DATE - 02/14/2025	REVISED -

STATE OF ILLINOIS
DEPARTMENT OF TRANSPORTATION

CROSS SECTIONS - RAMP B
STAGE 3

SCALE: 1"=10' SHEET OF 20 SHEETS STA. 212+50.00 TO STA. 212+50.00

F.A.I RTE.	SECTION	COUNTY	TOTAL SHEETS	SHEET NO.
*	(201-3)R & (4-1.5)R	WINNEBAGO	1685	1614
CONTRACT NO. 64C24				
ILLINOIS FED. AID PROJECT				


* FAI ROUTE 39 (I-39) & FAP 301 (US 20)

FINAL SURVEY	SURVEYED PLOTTED NOTE BOOK	BY	DATE
NO.	AREAS CHECKED		

ORIGINAL SURVEY	SURVEYED PLOTTED NOTE BOOK	BY	DATE
NO.	AREAS CHECKED		

MODEL: PrRampB_BI - 213+00.00 [Sheet]

FILE NAME: c:\paword\benesch_projects\projects\60173608\0264C24\41-Ramp B XS.dgn

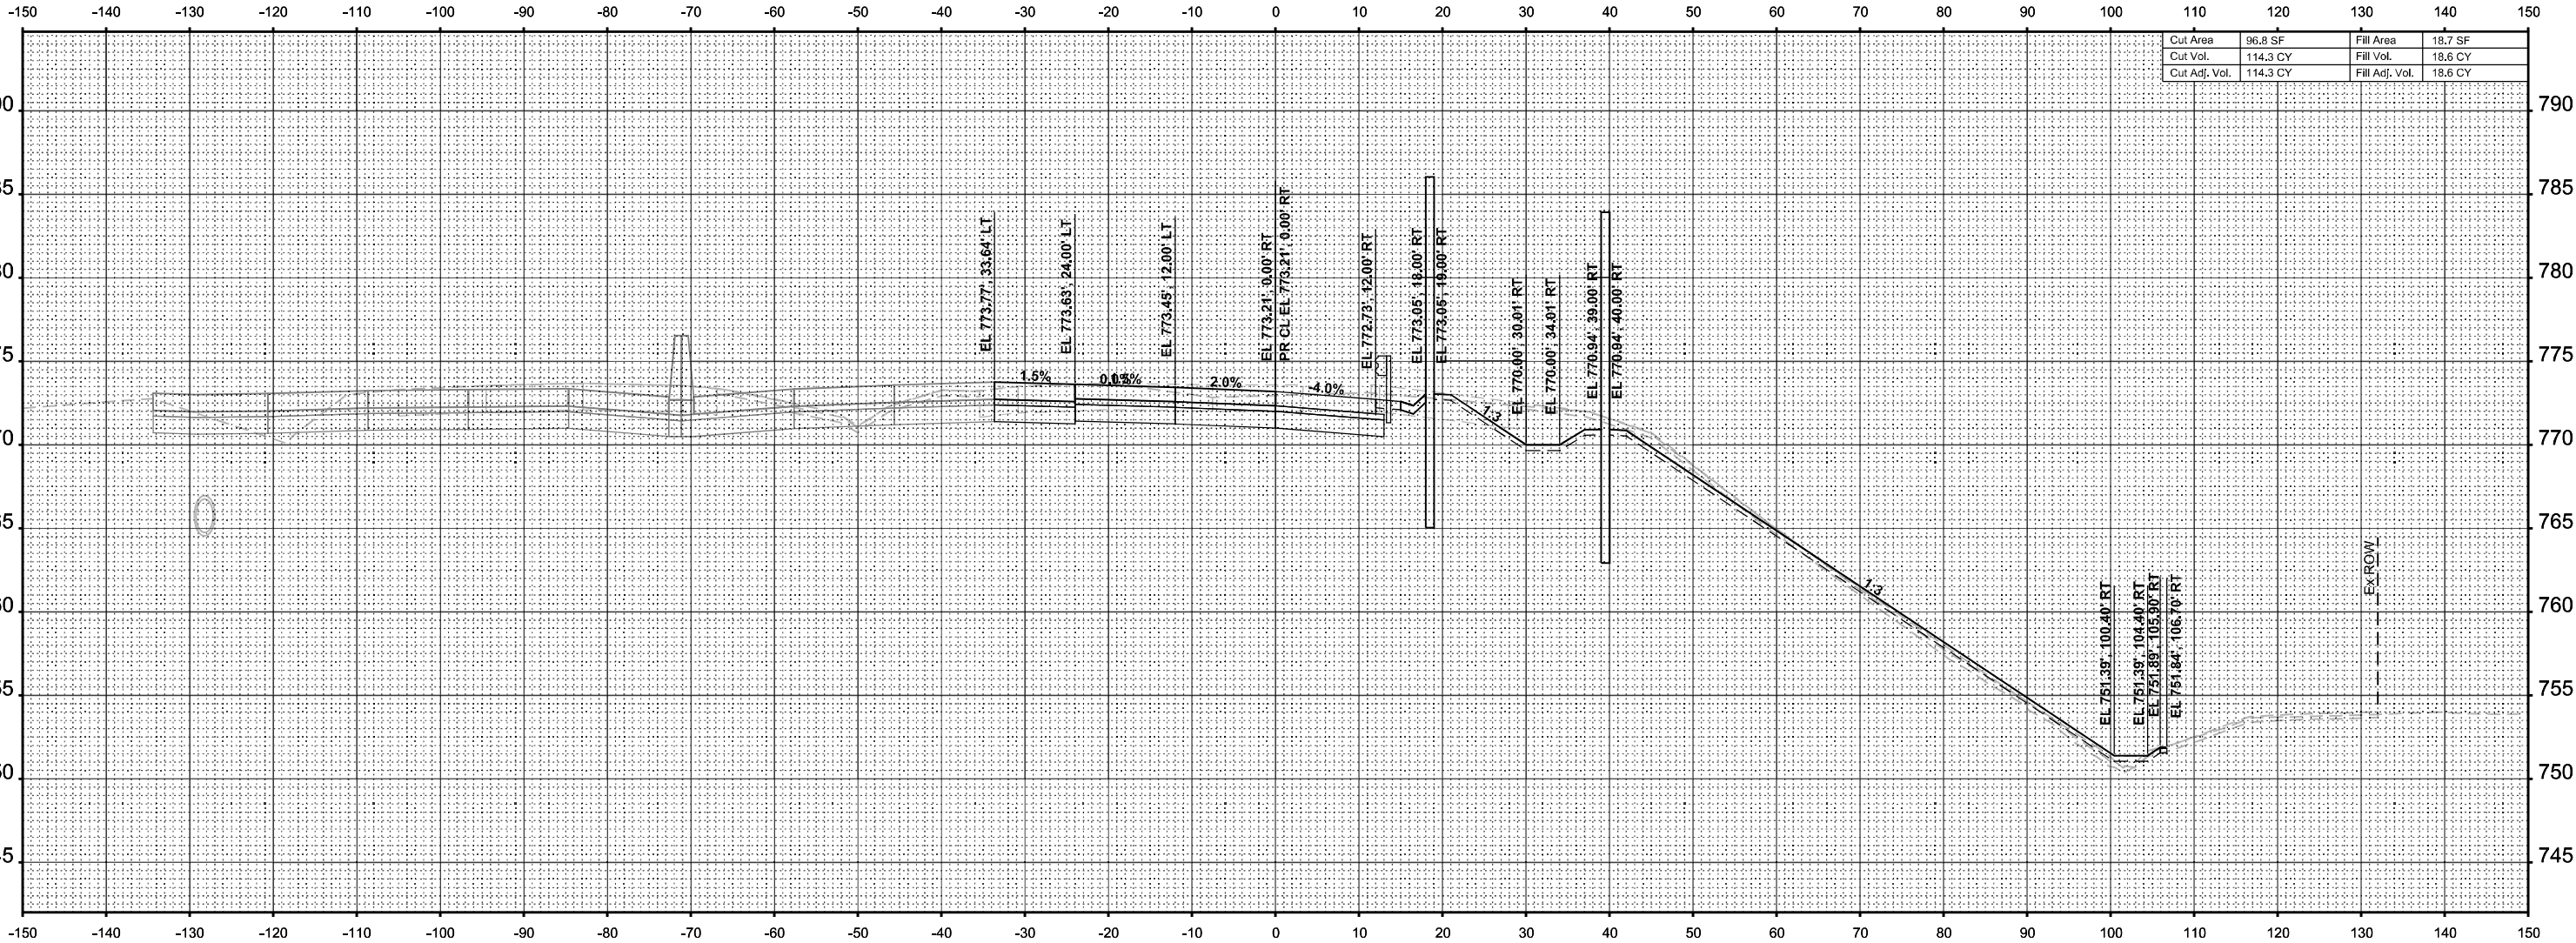

STA 213+00.00



USER NAME = agibson	DESIGNED - T.VOGLER	REVISED -
	DRAWN - T.VOGLER	REVISED -
PLOT SCALE = \$SCALE\$	CHECKED - J. TARDY	REVISED -
PLOT DATE = 2/7/2025	DATE - 02/14/2025	REVISED -

STATE OF ILLINOIS
DEPARTMENT OF TRANSPORTATION

CROSS SECTIONS - RAMP B
STAGE 3

SCALE: 1"=10' SHEET OF 20 SHEETS STA. 213+00.00 TO STA. 213+00.00

F.A.I RTE.	SECTION	COUNTY	TOTAL SHEETS	SHEET NO.
*	(201-3)R & (4-1.5)R	WINNEBAGO	1685	1615
CONTRACT NO. 64C24				
ILLINOIS FED. AID PROJECT				


* FAI ROUTE 39 (I-39) & FAP 301 (US 20)

FINAL SURVEY	NO.	SURVEYED PLOTTED TEMPLATE AREAS CHECKED	BY	DATE

ORIGINAL SURVEY	NO.	SURVEYED PLOTTED TEMPLATE AREAS CHECKED	BY	DATE

MODEL: PrRampB_BI - 213+50.00 [Sheet]

FILE NAME: c:\paword\benesch_projects\projects\60173608\0264C24\41-Ramp B XS.dgn

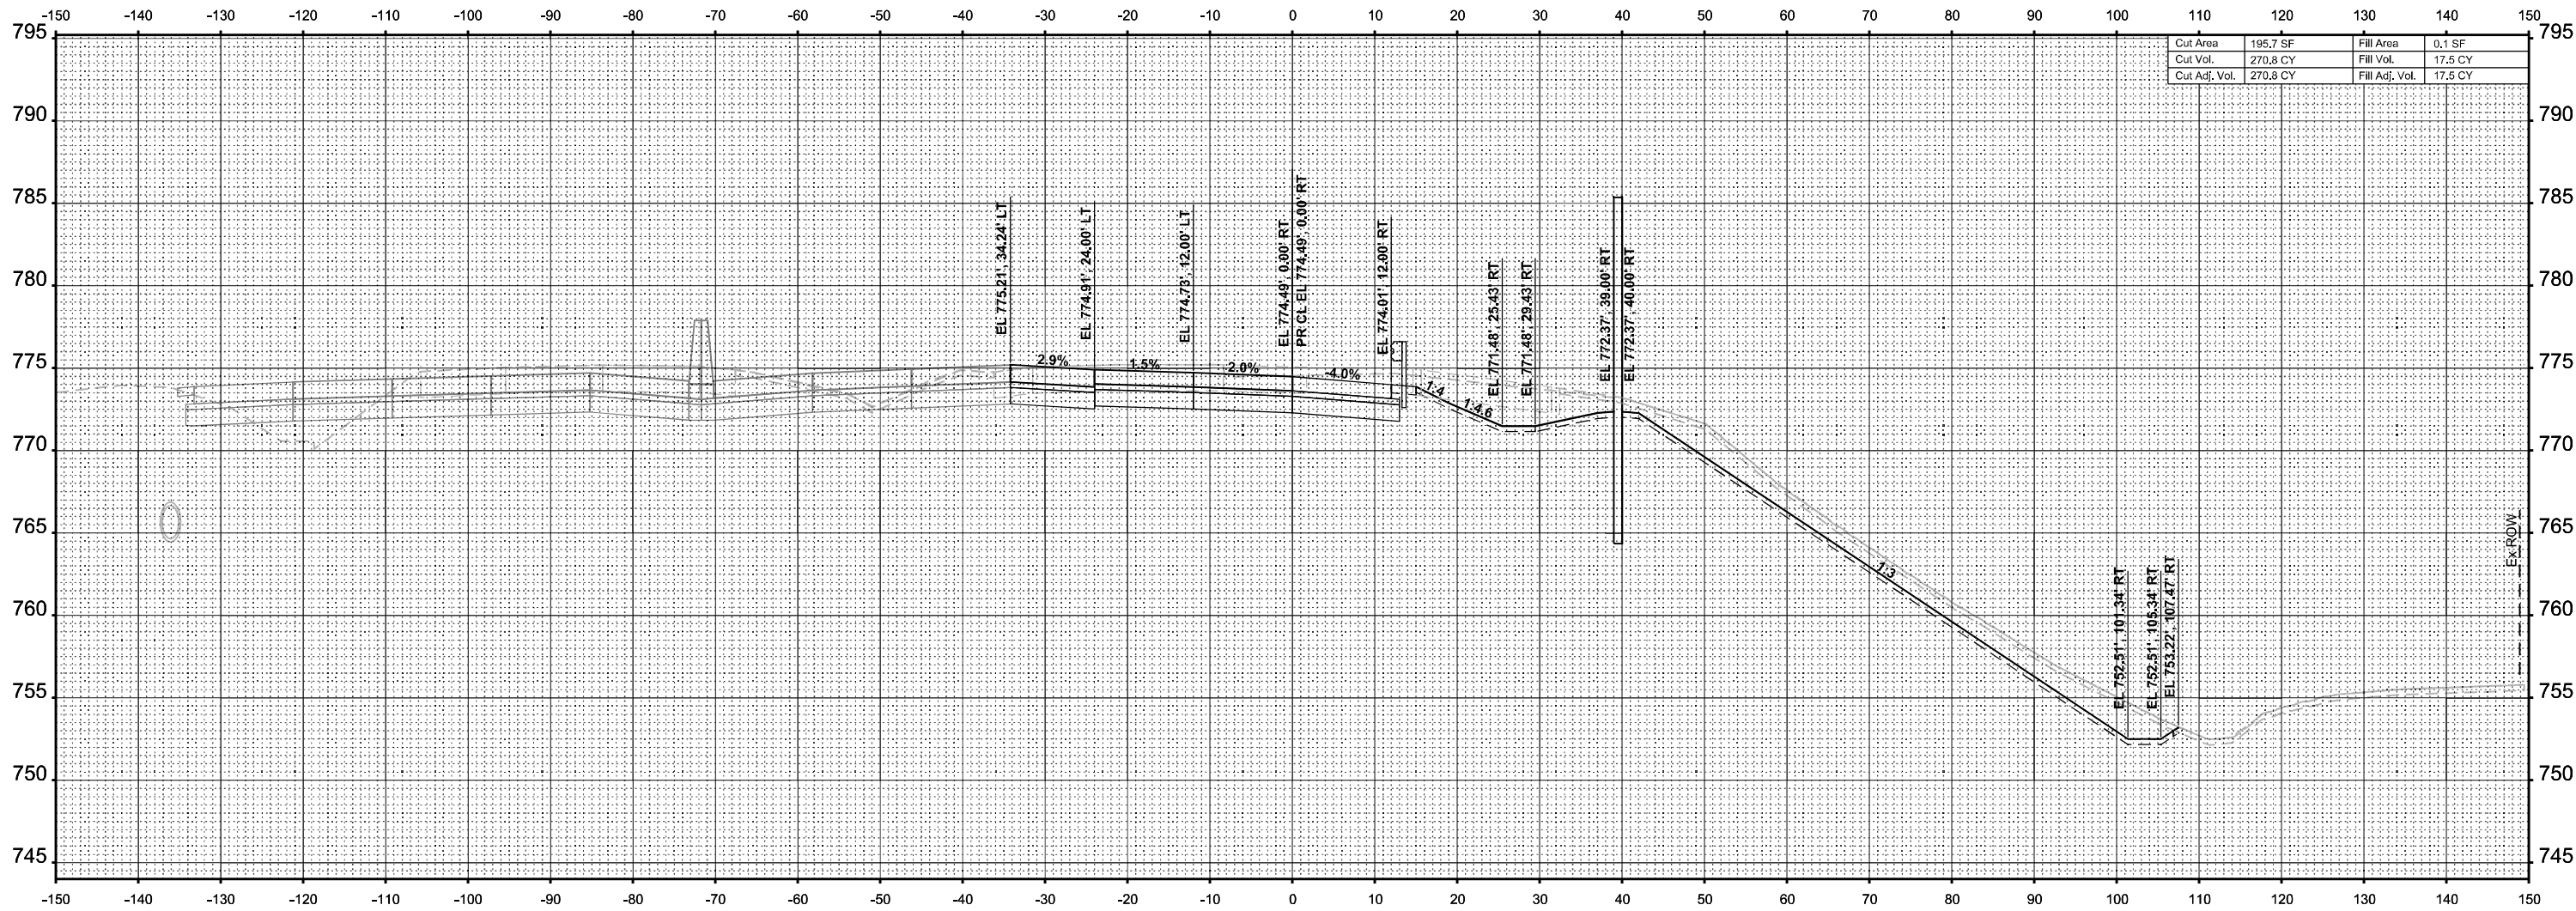

STA 213+50.00



USER NAME = agibson	DESIGNED - T.VOGLER	REVISED -
	DRAWN - T.VOGLER	REVISED -
PLOT SCALE = \$SCALE\$	CHECKED - J. TARDY	REVISED -
PLOT DATE = 2/7/2025	DATE - 02/14/2025	REVISED -

STATE OF ILLINOIS
DEPARTMENT OF TRANSPORTATION

CROSS SECTIONS - RAMP B
STAGE 3

SCALE: 1"=10' SHEET OF 20 SHEETS STA. 213+50.00 TO STA. 213+50.00

F.A.I RTE.	SECTION	COUNTY	TOTAL SHEETS	SHEET NO.
*	(201-3)R & (4-1.5)R	WINNEBAGO	1685	1616
CONTRACT NO. 64C24				
ILLINOIS		FED. AID PROJECT		


* FAI ROUTE 39 (I-39) & FAP 301 (US 20)

FINAL SURVEY	NO.	SURVEYED PLOTTED TEMPLATE AREAS CHECKED	BY	DATE

ORIGINAL SURVEY	NO.	SURVEYED PLOTTED TEMPLATE AREAS CHECKED	BY	DATE

MODEL: PrRampB_BI - 214+00.00 [Sheet]

FILE NAME: c:\paword\benesch_projects\projects\60173608\B264C24\4-L-Ramp B XS.dgn

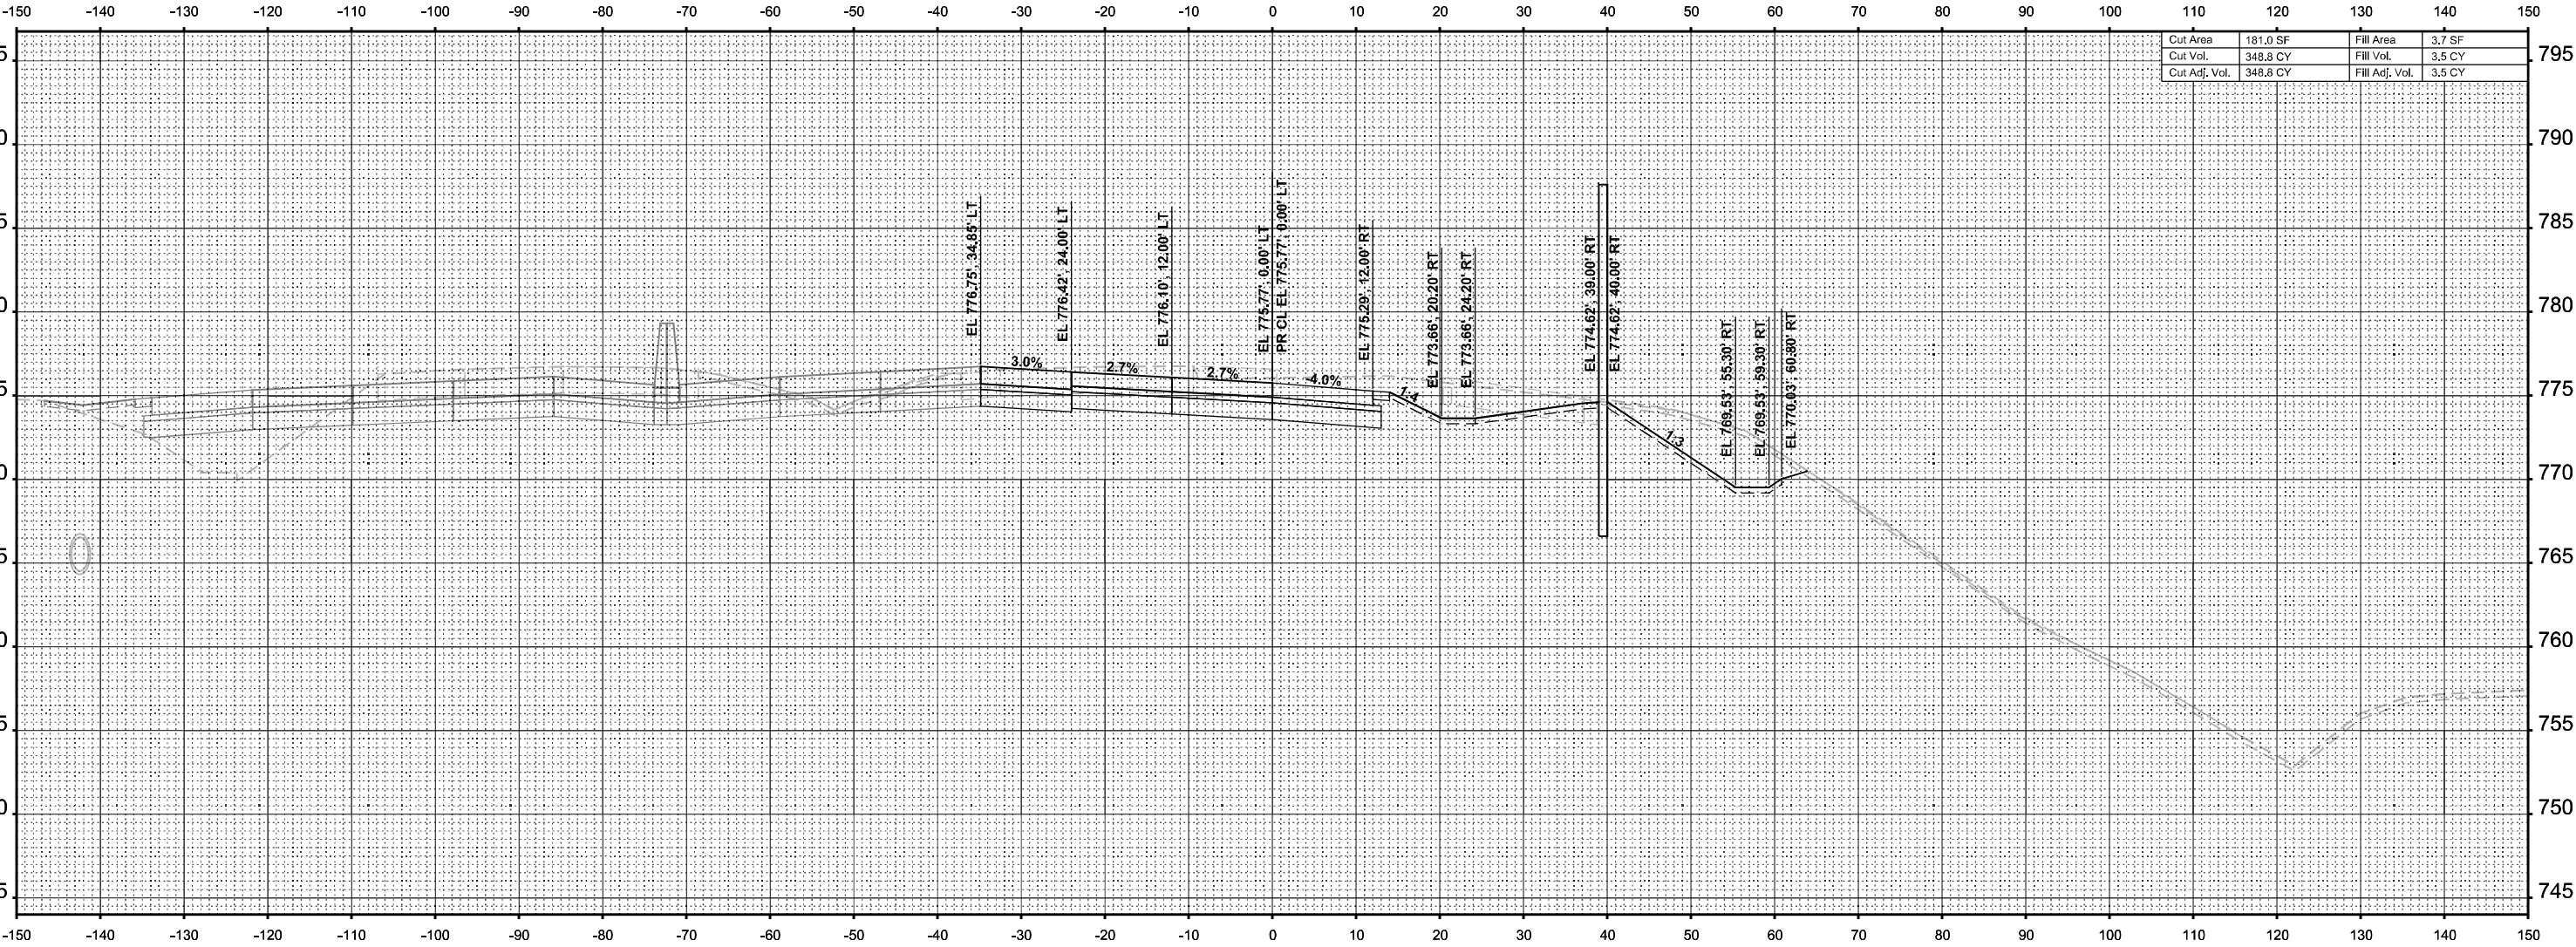

Cut Area	161.0 SF	Fill Area	3.7 SF
Cut Vol.	348.8 CY	Fill Vol.	3.5 CY
Cut Adj. Vol.	348.8 CY	Fill Adj. Vol.	3.5 CY

STA 214+00.00



USER NAME = agibson	DESIGNED - T.VOGLER	REVISED -
	DRAWN - T.VOGLER	REVISED -
PLOT SCALE = \$SCALE\$	CHECKED - J. TARDY	REVISED -
PLOT DATE = 2/7/2025	DATE - 02/14/2025	REVISED -

STATE OF ILLINOIS
DEPARTMENT OF TRANSPORTATION

CROSS SECTIONS - RAMP B
STAGE 3

SCALE: 1"=10'	SHEET OF 20 SHEETS	STA. 214+00.00 TO STA. 214+00.00
---------------	--------------------	----------------------------------

F.A.I RTE.	SECTION	COUNTY	TOTAL SHEETS	SHEET NO.
*	(201-3)R & (4-1.5)R	WINNEBAGO	1685	1617
CONTRACT NO. 64C24				
ILLINOIS		FED. AID PROJECT		


* FAI ROUTE 39 (I-39) & FAP 301 (US 20)

FINAL SURVEY	NO.	NOTED BOOK	NO.	BY	DATE
SURVEYED	PLOTTED	TEMPLATE	AREAS	CHECKED	DATE

ORIGINAL SURVEY	NO.	NOTED BOOK	NO.	BY	DATE
SURVEYED	PLOTTED	TEMPLATE	AREAS	CHECKED	DATE

MODEL: PrRampB_BI - 214+50.00 [Sheet]

FILE NAME: c:\paword\benesch_projects\projects\60173808\B264C24\IL-Ramp B XS.dgn

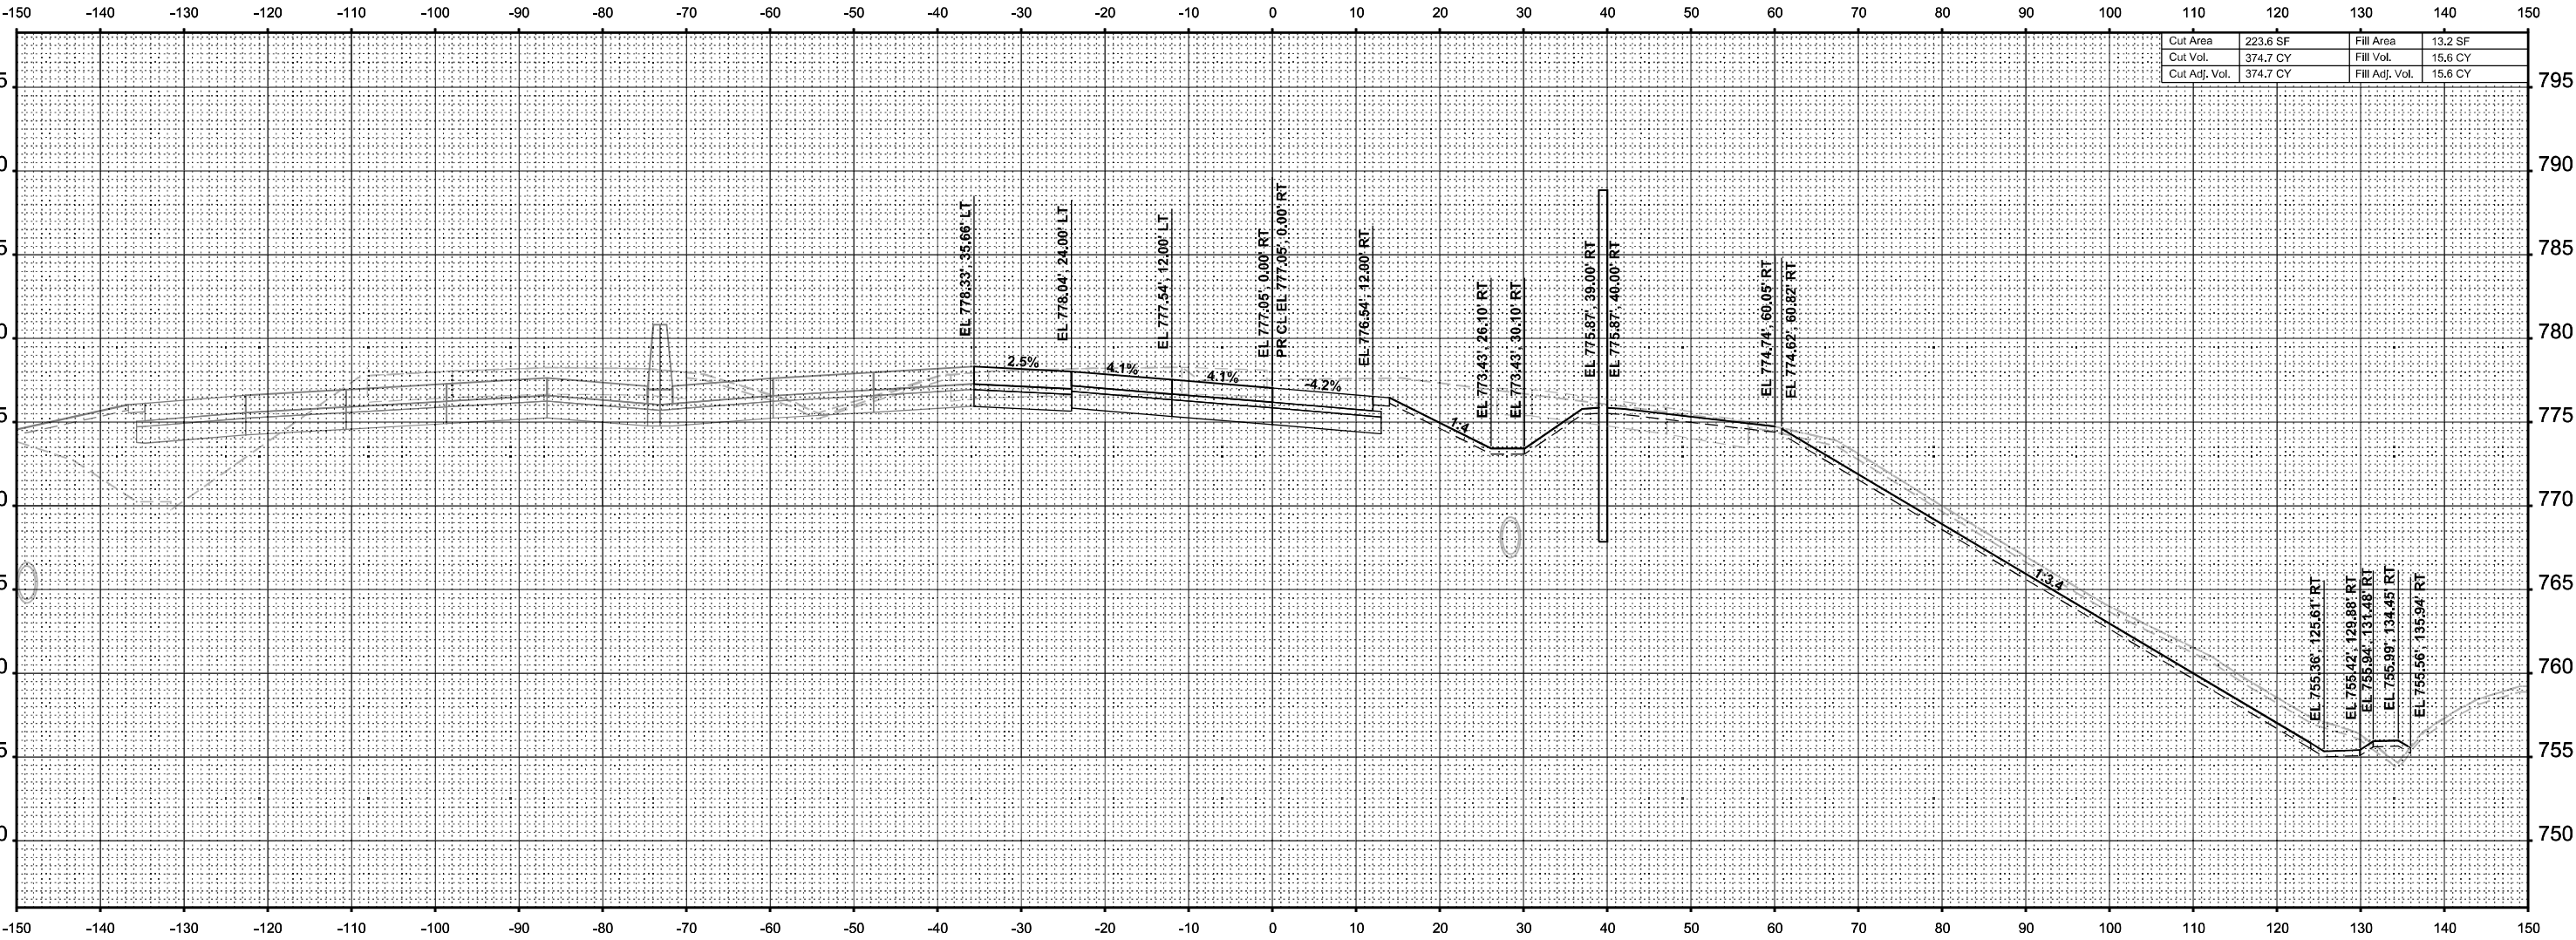

STA 214+50.00



USER NAME = agibson	DESIGNED - T.VOGLER	REVISED -
	DRAWN - T.VOGLER	REVISED -
PLOT SCALE = \$SCALE\$	CHECKED - J. TARDY	REVISED -
PLOT DATE = 2/7/2025	DATE - 02/14/2025	REVISED -

STATE OF ILLINOIS
DEPARTMENT OF TRANSPORTATION

CROSS SECTIONS - RAMP B
STAGE 3

SCALE: 1"=10' SHEET OF 20 SHEETS STA. 214+50.00 TO STA. 214+50.00

F.A.I RTE.	SECTION	COUNTY	TOTAL SHEETS	SHEET NO.
*	(201-3)R & (4-1.5)R	WINNEBAGO	1685	1618
CONTRACT NO. 64C24				
ILLINOIS FED. AID PROJECT				


* FAI ROUTE 39 (I-39) & FAP 301 (US 20)

FINAL SURVEY	NO.	NOTE BOOK	AREAS CHECKED	BY	DATE

ORIGINAL SURVEY	NO.	NOTE BOOK	AREAS CHECKED	BY	DATE

MODEL: PrRampB_BI - 215+00.00 [Sheet]

FILE NAME: c:\pwworkspace\benesch\projects\60173808\0264C24-4\I-Ramp B XS.dgn

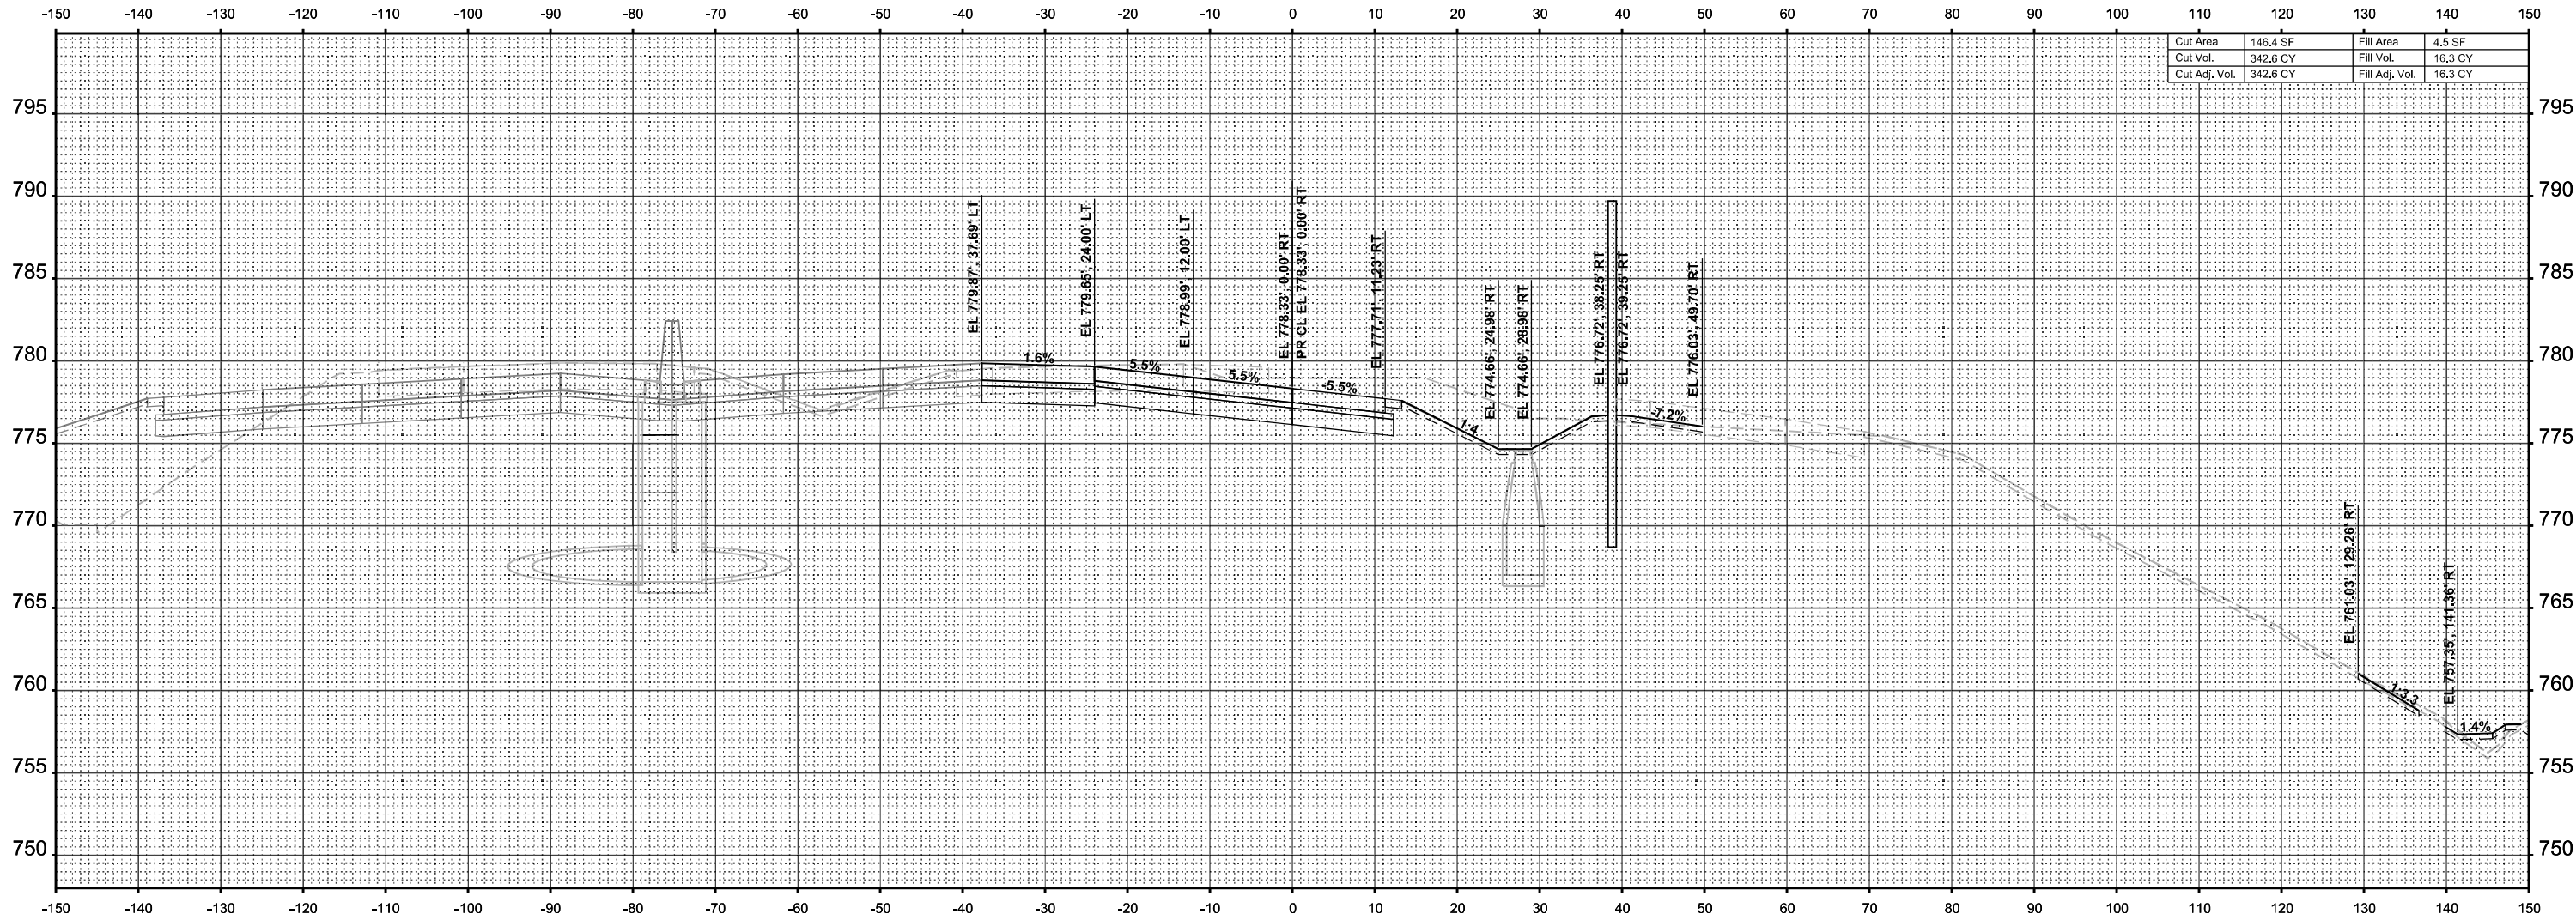

STA 215+00.00



USER NAME = agibson	DESIGNED - T.VOGLER	REVISED -
	DRAWN - T.VOGLER	REVISED -
PLOT SCALE = \$SCALE\$	CHECKED - J. TARDY	REVISED -
PLOT DATE = 2/7/2025	DATE - 02/14/2025	REVISED -

STATE OF ILLINOIS
DEPARTMENT OF TRANSPORTATION

CROSS SECTIONS - RAMP B
STAGE 3

SCALE: 1"=10' SHEET OF 20 SHEETS STA. 215+00.00 TO STA. 215+00.00

F.A.I RTE.	SECTION	COUNTY	TOTAL SHEETS	SHEET NO.
*	(201-3)R & (4-1.5)R	WINNEBAGO	1685	1619
CONTRACT NO. 64C24				
ILLINOIS		FED. AID PROJECT		


* FAI ROUTE 39 (I-39) & FAP 301 (US 20)

FINAL SURVEY	NO.	NOTE BOOK	AREAS	CHECKED	BY	DATE

ORIGINAL SURVEY	NO.	NOTE BOOK	AREAS	CHECKED	BY	DATE

MODEL: PrRampB_BI - 215+50.00 [Sheet]

FILE NAME: c:\paword\benesch\projects\60173608\0264\0244\UL-Ramp B XS.dgn

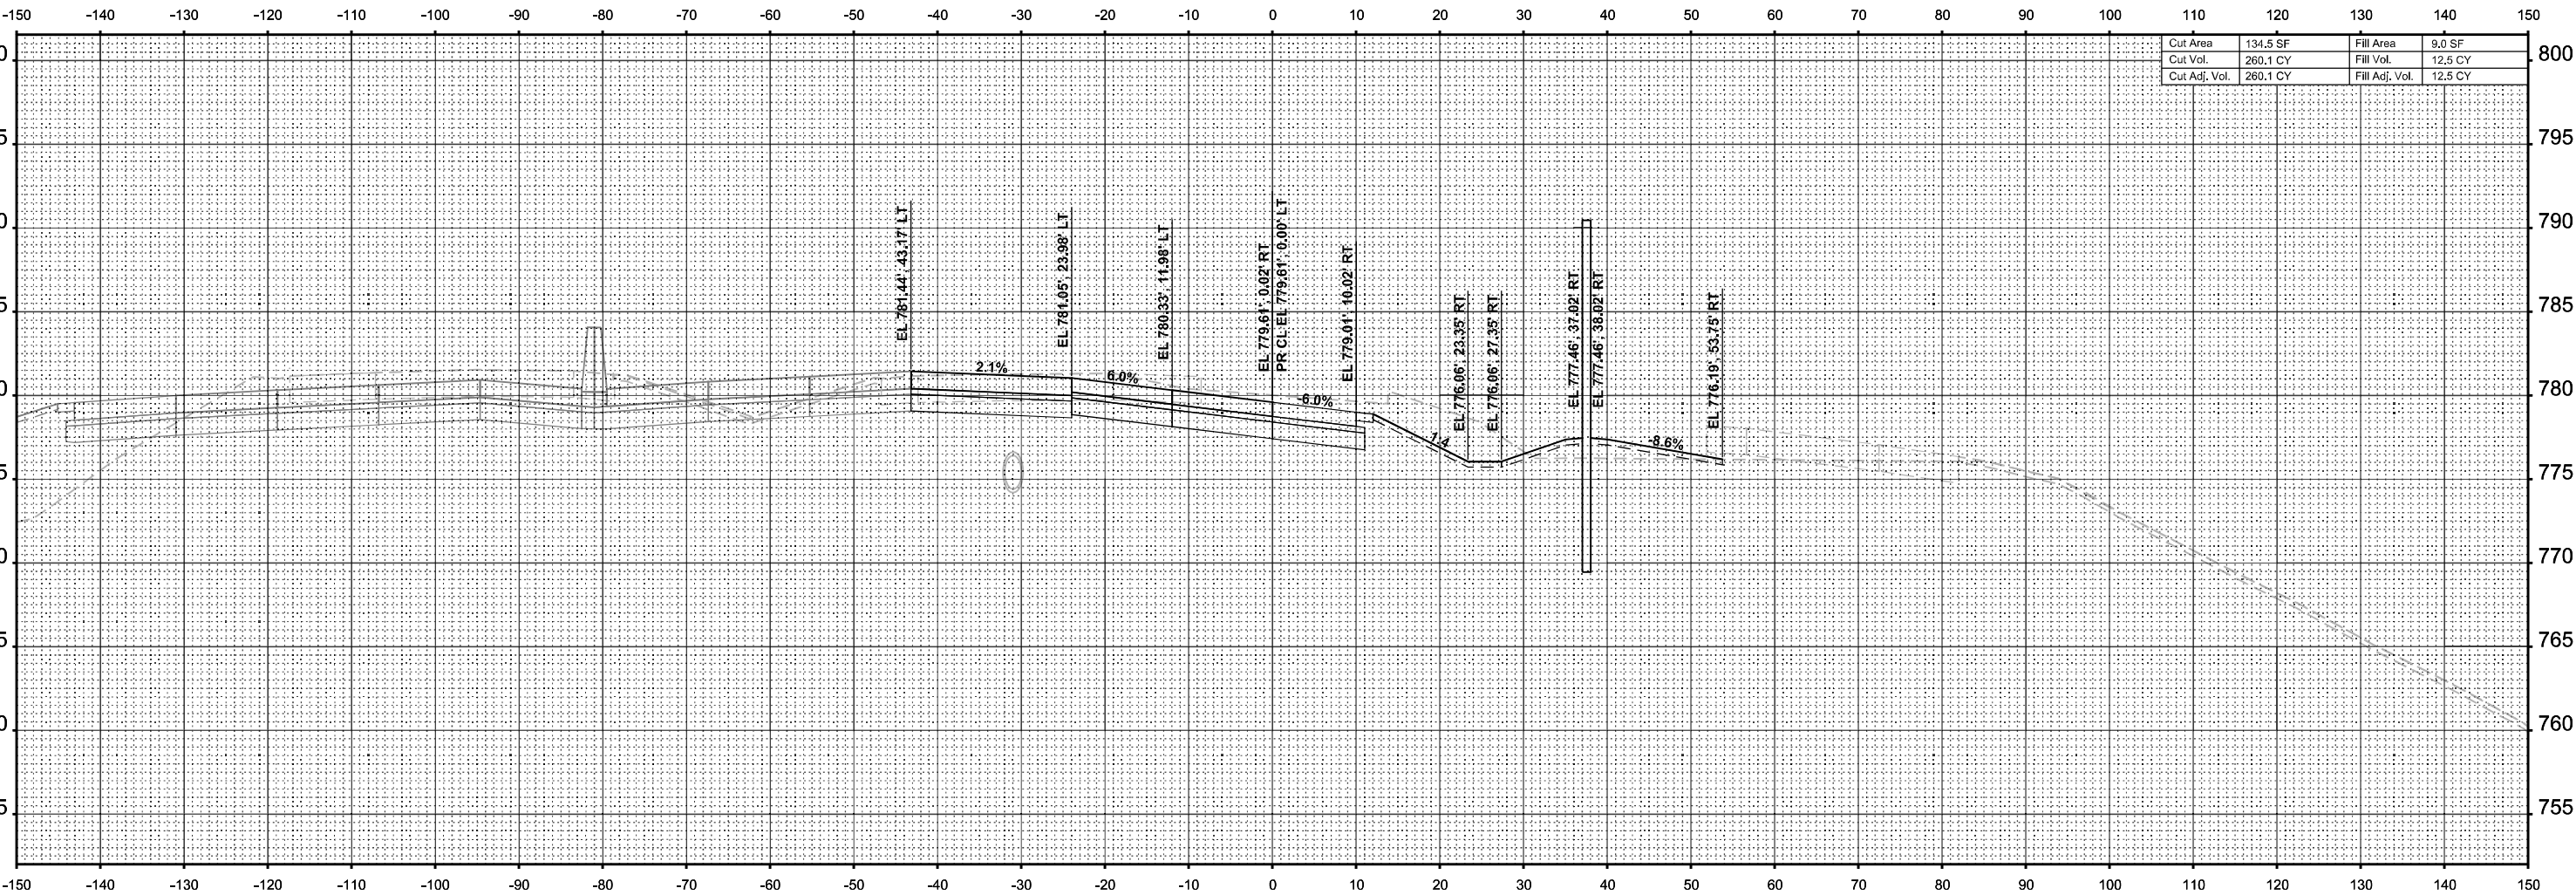

Cut Area	134.5 SF	Fill Area	9.0 SF
Cut Vol.	260.1 CY	Fill Vol.	12.5 CY
Cut Adj. Vol.	260.1 CY	Fill Adj. Vol.	12.5 CY

STA 215+50.00



USER NAME = agibson	DESIGNED - T.VOGLER	REVISED -
	DRAWN - T.VOGLER	REVISED -
PLOT SCALE = \$SCALE\$	CHECKED - J. TARDY	REVISED -
PLOT DATE = 2/7/2025	DATE - 02/14/2025	REVISED -

STATE OF ILLINOIS
DEPARTMENT OF TRANSPORTATION

CROSS SECTIONS - RAMP B
STAGE 3

SCALE: 1"=10'	SHEET OF 20 SHEETS	STA. 215+50.00 TO STA. 215+50.00
---------------	--------------------	----------------------------------

F.A.I RTE.	SECTION	COUNTY	TOTAL SHEETS	SHEET NO.
*	(201-3)R & (4-1.5)R	WINNEBAGO	1685	1620
CONTRACT NO. 64C24				
ILLINOIS		FED. AID PROJECT		


* FAI ROUTE 39 (I-39) & FAP 301 (US 20)

FINAL	SURVEYED	BY	DATE
SURVEY	PLOTTED		
NOTE BOOK	TEMPLATE		
NO.	AREAS		
	AREAS CHECKED		

ORIGINAL	SURVEYED	BY	DATE
SURVEY	PLOTTED		
NOTE BOOK	TEMPLATE		
NO.	AREAS		
	AREAS CHECKED		

MODEL: PrRampB_BI - 216+00.00 (Sheet)

FILE NAME: c:\paword\benesch_projects\projects\60173808\0264\024\41\41-Ramp B XS.dgn

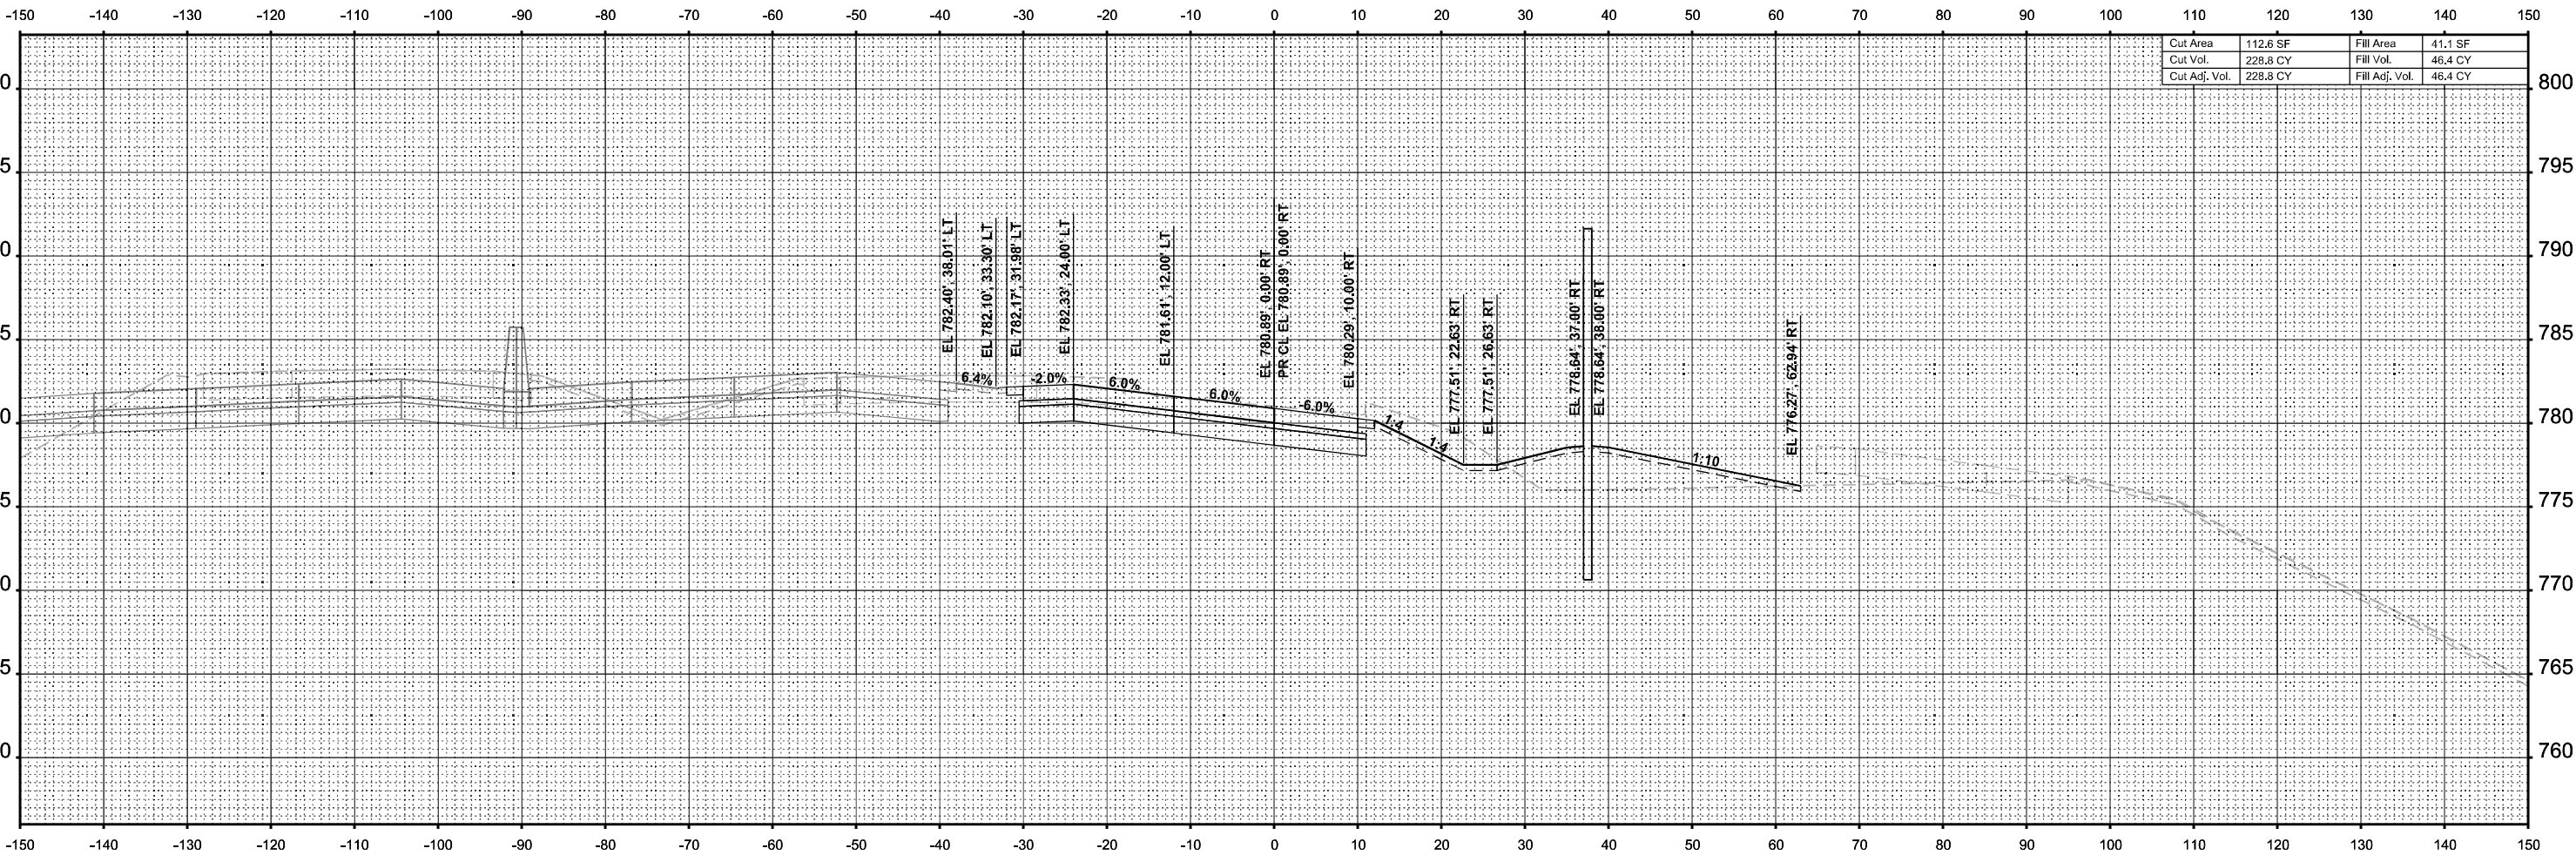

Cut Area	112.6 SF	Fill Area	41.1 SF
Cut Vol.	228.8 CY	Fill Vol.	46.4 CY
Cut Adj. Vol.	228.8 CY	Fill Adj. Vol.	46.4 CY

STA 216+00.00



USER NAME =	agibson	DESIGNED -	T.VOGLER	REVISED -	
		DRAWN -	T.VOGLER	REVISED -	
PLOT SCALE =	SSCALE\$	CHECKED -	J. TARDY	REVISED -	
PLOT DATE =	2/7/2025	DATE -	02/14/2025	REVISED -	

STATE OF ILLINOIS
DEPARTMENT OF TRANSPORTATION

CROSS SECTIONS - RAMP B
STAGE 3


SCALE: 1"=10'	SHEET	OF 20 SHEETS	STA. 216+00.00	TO STA. 216+00.00
---------------	-------	--------------	----------------	-------------------

F.A.I RTE.	SECTION	COUNTY	TOTAL SHEETS	SHEET NO.
*	(201-3)R & (4-1.5)R	WINNEBAGO	1685	1621
				CONTRACT NO. 64C24
		ILLINOIS	FED. AID PROJECT	

* FAI ROUTE 39 (I-39) & FAP 301 (US 20)

ORIGINAL SURVEY	SURVEYED _____	BY _____	DATE _____
	PLOTTED _____		
NOTE BOOK	TEMPLATE _____		
	AREAS _____		
NO. _____	AREAS CHECKED _____		

MODEL: PrRampB_BL - 216+50.00 [Sheet]
 NO. _____ AREAS CHECKED _____
 FILE NAME: c:\pwword\benesch projects\projects\0173808\ID264C24-ML-Ramp B XS.dan

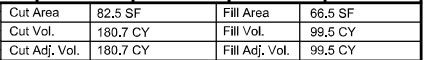

STA 216+50.00

USER NAME = aglibson	DESIGNED = T.VOGLER	REVISED =
	DRAWN = T.VOGLER	REVISED =
PLOT SCALE = \$SCALE\$	CHECKED = J. TARDY	REVISED =
PLOT DATE = 2/7/2025	DATE = 02/14/2025	REVISED =

**STATE OF ILLINOIS
DEPARTMENT OF TRANSPORTATION**

CROSS SECTIONS - RAMP B STAGE 3

SCALE: 1"=10'	SHEET	OF 20 SHEETS	STA. 216+50.00	TO STA. 216+50.00
---------------	-------	--------------	----------------	-------------------

F.A.I. RTE.	SECTION	COUNTY	TOTAL SHEETS	SHEET NO.
*	(201-3)R & (4-1.5)R	WINNEBAGO	1685	1622
		CONTRACT NO. 64C24		
ILLINOIS		FED. AID PROJECT		


* FAI ROUTE 39 (I-39) & FAP 301 (US 20)

FINAL SURVEY	NO.	SURVEYED PLOTTED TEMPLATE AREAS CHECKED	BY	DATE

ORIGINAL SURVEY	NO.	SURVEYED PLOTTED TEMPLATE AREAS CHECKED	BY	DATE

MODEL: PrRampB_BI - 217+00.00 [Sheet]

FILE NAME: c:\paword\benesch\projects\60173608\0264C24\41-Ramp B XS.dgn

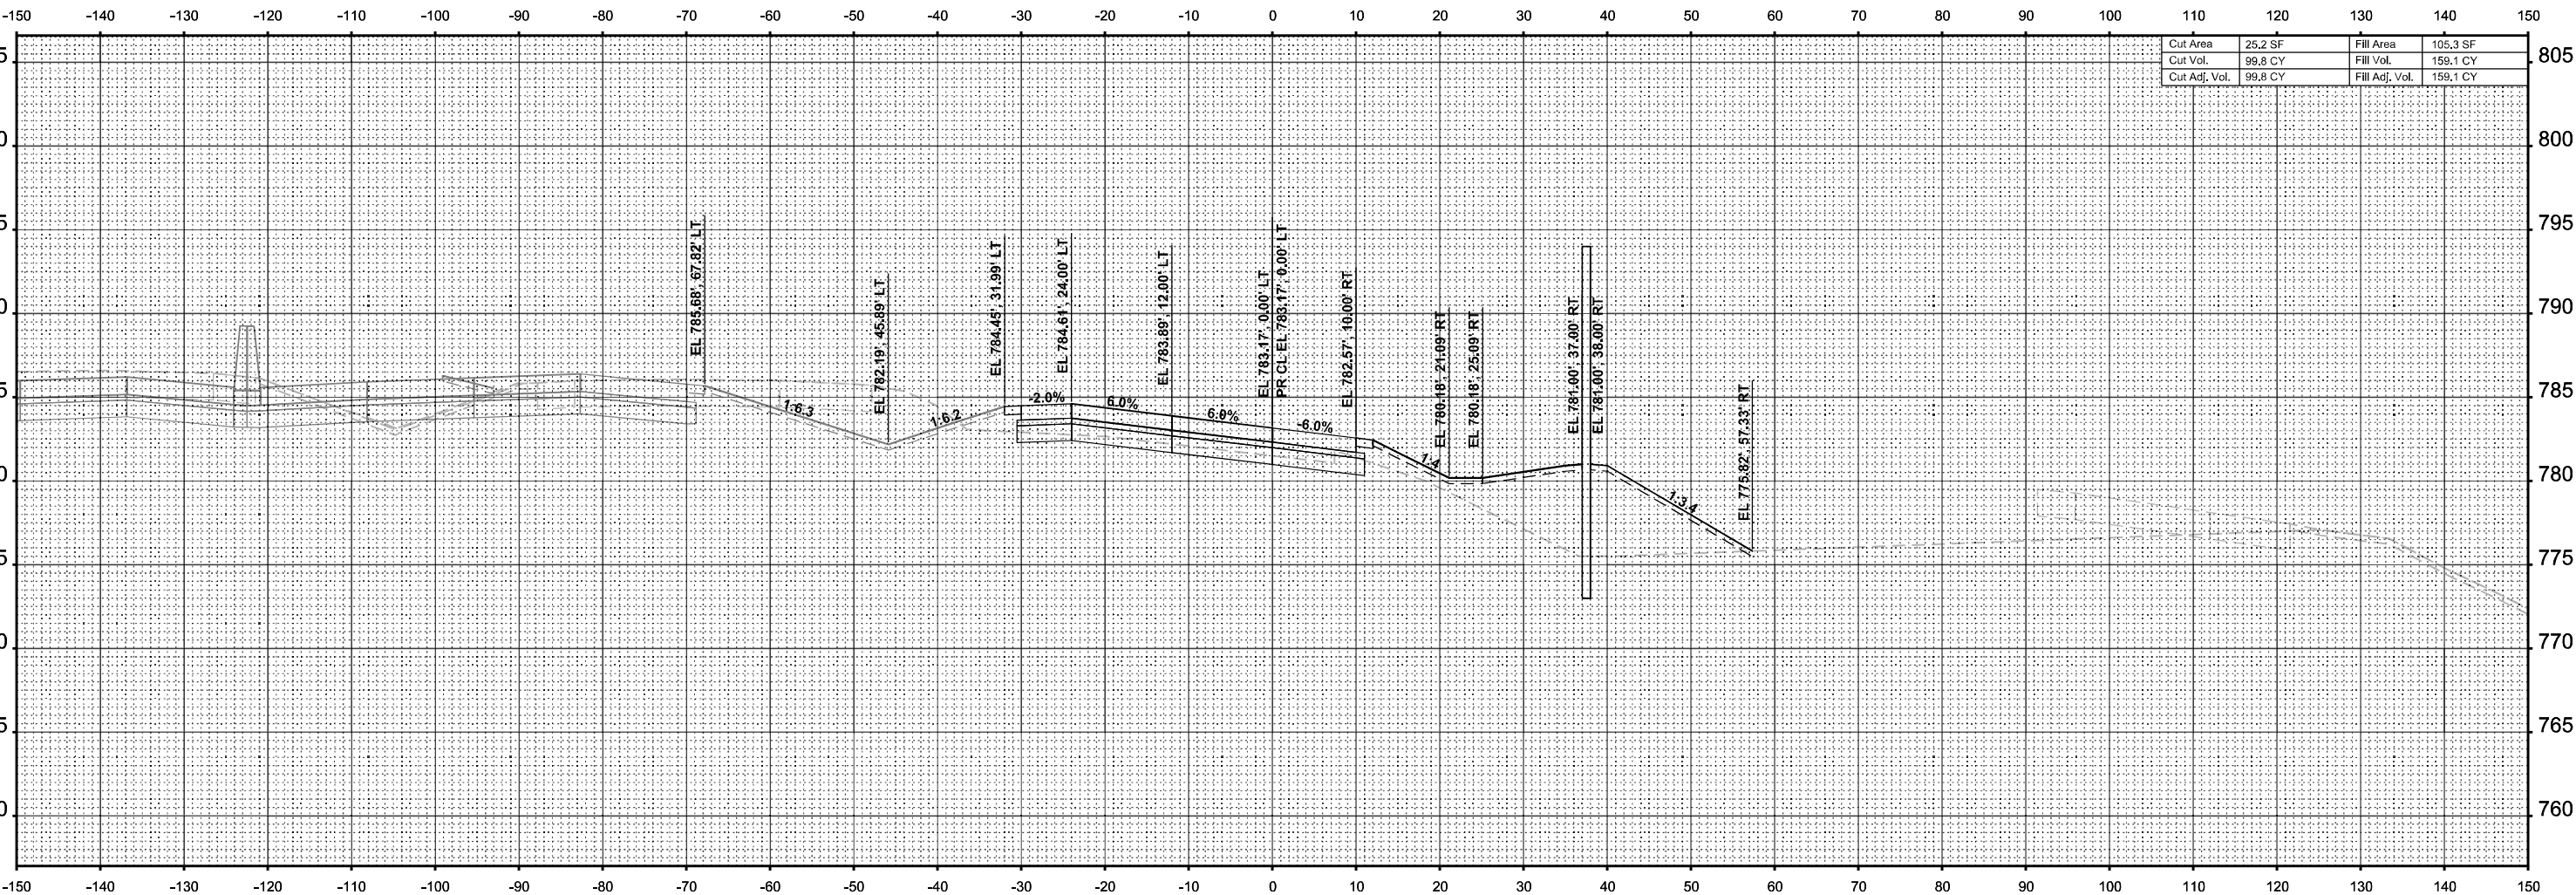

Cut Area	25.2 SF	Fill Area	105.3 SF
Cut Vol.	99.8 CY	Fill Vol.	159.1 CY
Cut Adj. Vol.	99.8 CY	Fill Adj. Vol.	159.1 CY

STA 217+00.00



USER NAME = agibson	DESIGNED - T.VOGLER	REVISED -
	DRAWN - T.VOGLER	REVISED -
PLOT SCALE = \$SCALE\$	CHECKED - J. TARDY	REVISED -
PLOT DATE = 2/7/2025	DATE - 02/14/2025	REVISED -

STATE OF ILLINOIS
DEPARTMENT OF TRANSPORTATION

CROSS SECTIONS - RAMP B
STAGE 3

SCALE: 1"=10' SHEET OF 20 SHEETS STA. 217+00.00 TO STA. 217+00.00

F.A.I RTE.	SECTION	COUNTY	TOTAL SHEETS	SHEET NO.
*	(201-3)R & (4-1.5)R	WINNEBAGO	1685	1623
CONTRACT NO. 64C24				
		ILLINOIS	FED. AID PROJECT	


* FAI ROUTE 39 (I-39) & FAP 301 (US 20)

FINAL SURVEY	NO.	SURVEYED PLOTTED TEMPLATE AREAS CHECKED	BY	DATE

ORIGINAL SURVEY	NO.	SURVEYED PLOTTED TEMPLATE AREAS CHECKED	BY	DATE

MODEL: PrRampB_BI - 217+13.88 [Sheet]

FILE NAME: c:\paword\benesch\projects\60173608\0264C24\41-Ramp B XS.dgn

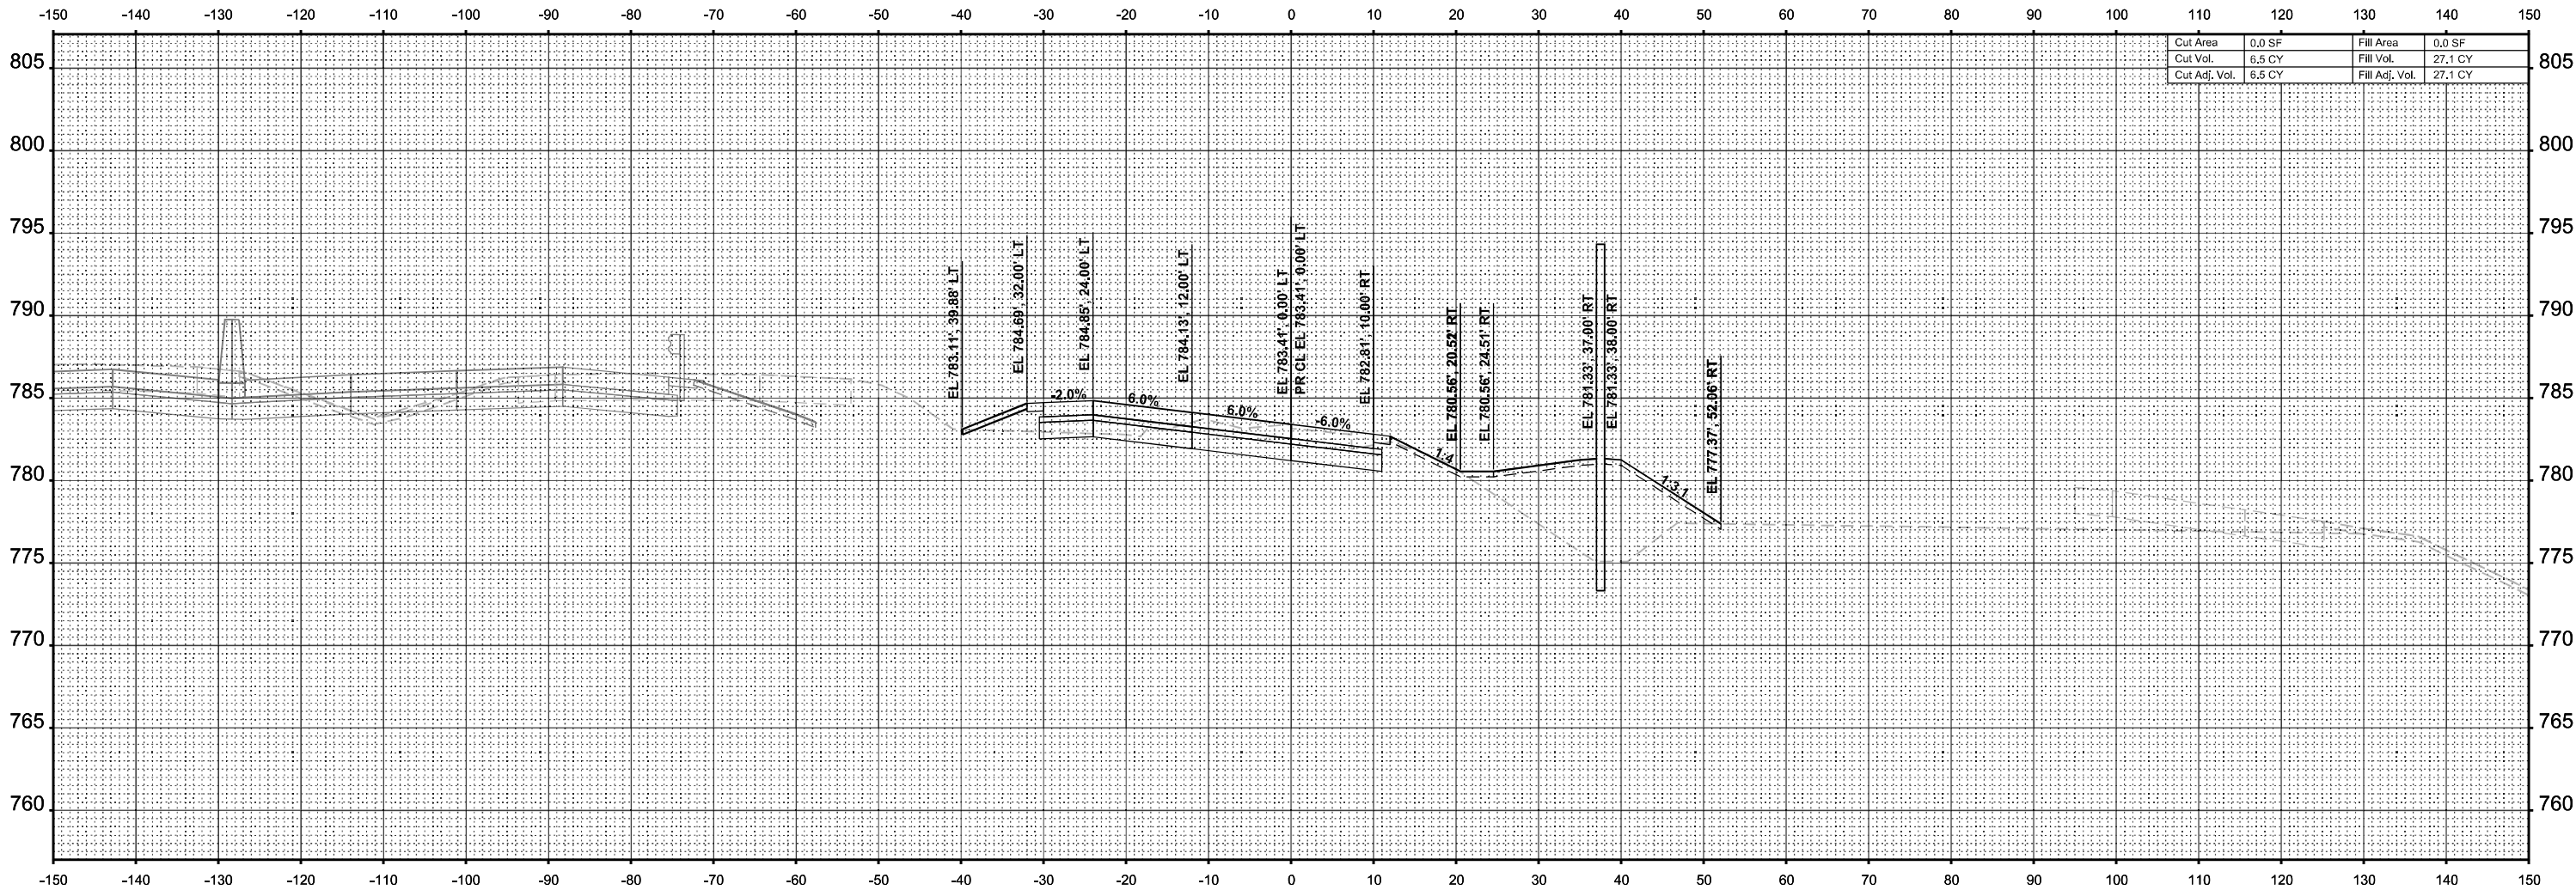

STA 217+13.88



USER NAME = agibson	DESIGNED - T.VOGLER	REVISED -
	DRAWN - T.VOGLER	REVISED -
PLOT SCALE = \$SCALE\$	CHECKED - J. TARDY	REVISED -
PLOT DATE = 2/7/2025	DATE - 02/14/2025	REVISED -

STATE OF ILLINOIS
DEPARTMENT OF TRANSPORTATION

CROSS SECTIONS - RAMP B
STAGE 3

SCALE: 1"=10' SHEET OF 20 SHEETS STA. 217+13.88 TO STA. 217+13.88

F.A.I RTE.	SECTION	COUNTY	TOTAL SHEETS	SHEET NO.
*	(201-3)R & (4-1.5)R	WINNEBAGO	1685	1624
CONTRACT NO. 64C24				
		ILLINOIS	FED. AID PROJECT	


* FAI ROUTE 39 (I-39) & FAP 301 (US 20)

FINAL	SURVEYED	BY	DATE
SURVEY	PLOTTED		
NOTE BOOK	TEMPLATE		
NO.	AREAS		
	AREAS CHECKED		

ORIGINAL	SURVEYED	BY	DATE
SURVEY	PLOTTED		
NOTE BOOK	TEMPLATE		
NO.	AREAS		
	AREAS CHECKED		

MODEL: PrRampB_BI - 217+50.00 [Sheet]

FILE NAME: c:\pwwork\benesch\projects\60173608\B264C24\41-Ramp B XS.dgn

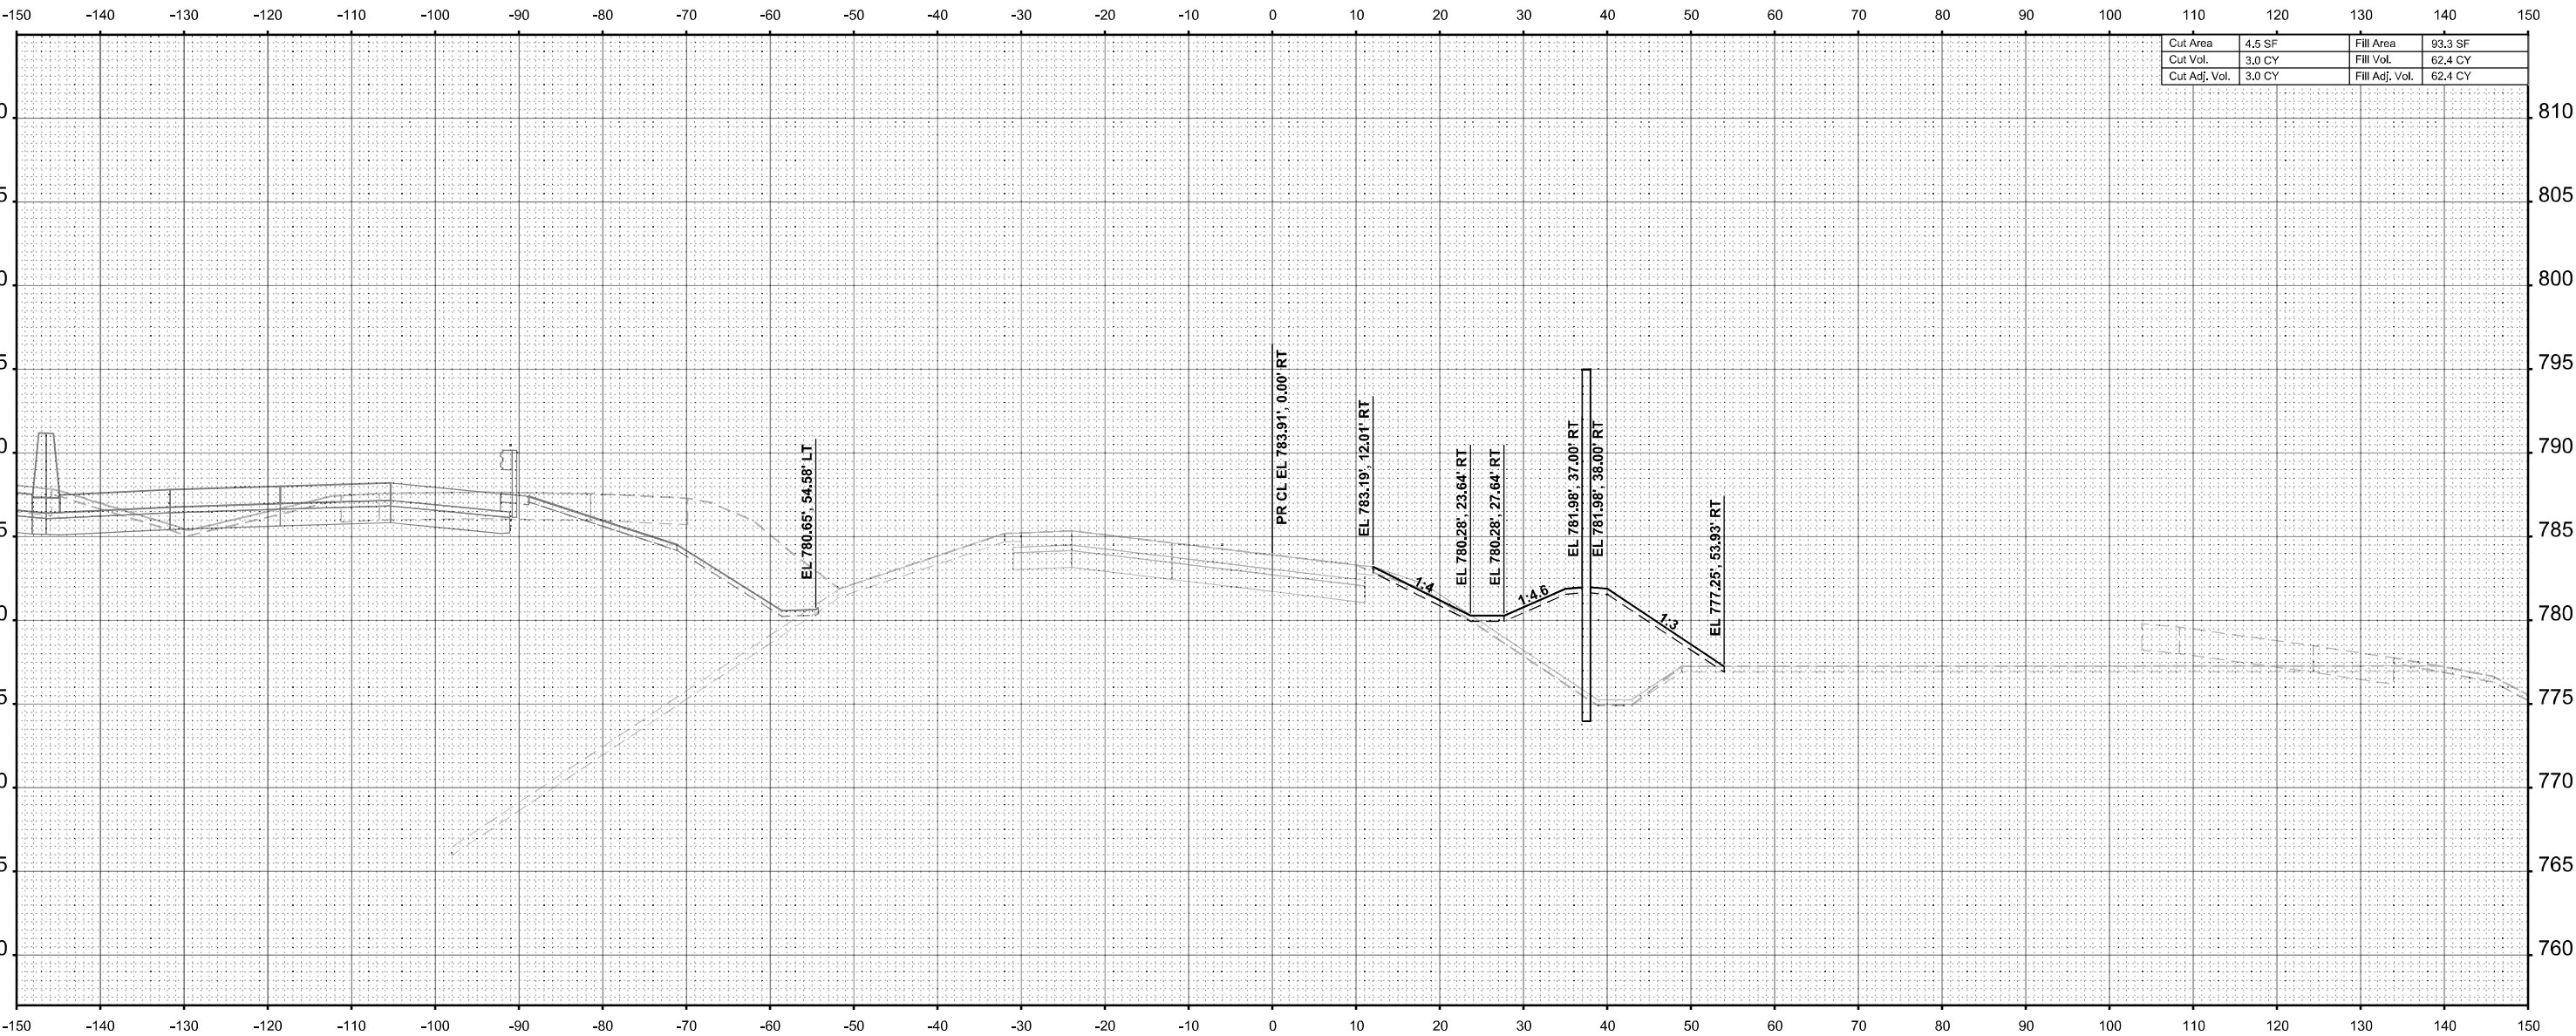

STA 217+50.00



USER NAME = agibson	DESIGNED -	REVISED -
	DRAWN -	REVISED -
PLOT SCALE = \$SCALE\$	CHECKED - J.TARDY	REVISED -
PLOT DATE = 2/7/2025	DATE - 02/14/2025	REVISED -

STATE OF ILLINOIS
DEPARTMENT OF TRANSPORTATION

CROSS SECTIONS - RAMP B
STAGE 3

SCALE: 1"=10' SHEET OF 20 SHEETS STA. 217+50.00 TO STA. 217+50.00

F.A.I RTE.	SECTION	COUNTY	TOTAL SHEETS	SHEET NO.
*	(201-3)R & (4-1.5)R	WINNEBAGO	1685	1625
CONTRACT NO. 64C24				
		ILLINOIS	FED. AID PROJECT	


* FAI ROUTE 39 (I-39) & FAP 301 (US 20)

FINAL	SURVEYED	BY	DATE
SURVEY	PLOTTED		
NOTE BOOK	TEMPLATE		
NO.	AREAS		
	CHECKED		

ORIGINAL	SURVEYED	BY	DATE
SURVEY	PLOTTED		
NOTE BOOK	TEMPLATE		
NO.	AREAS		
	CHECKED		

MODEL: PrRampB_BI - 217+86.02 [Sheet]

FILE NAME: c:\paword\benesch_projects\projects\60173808\0264C24\4-L-Ramp B XS.dgn

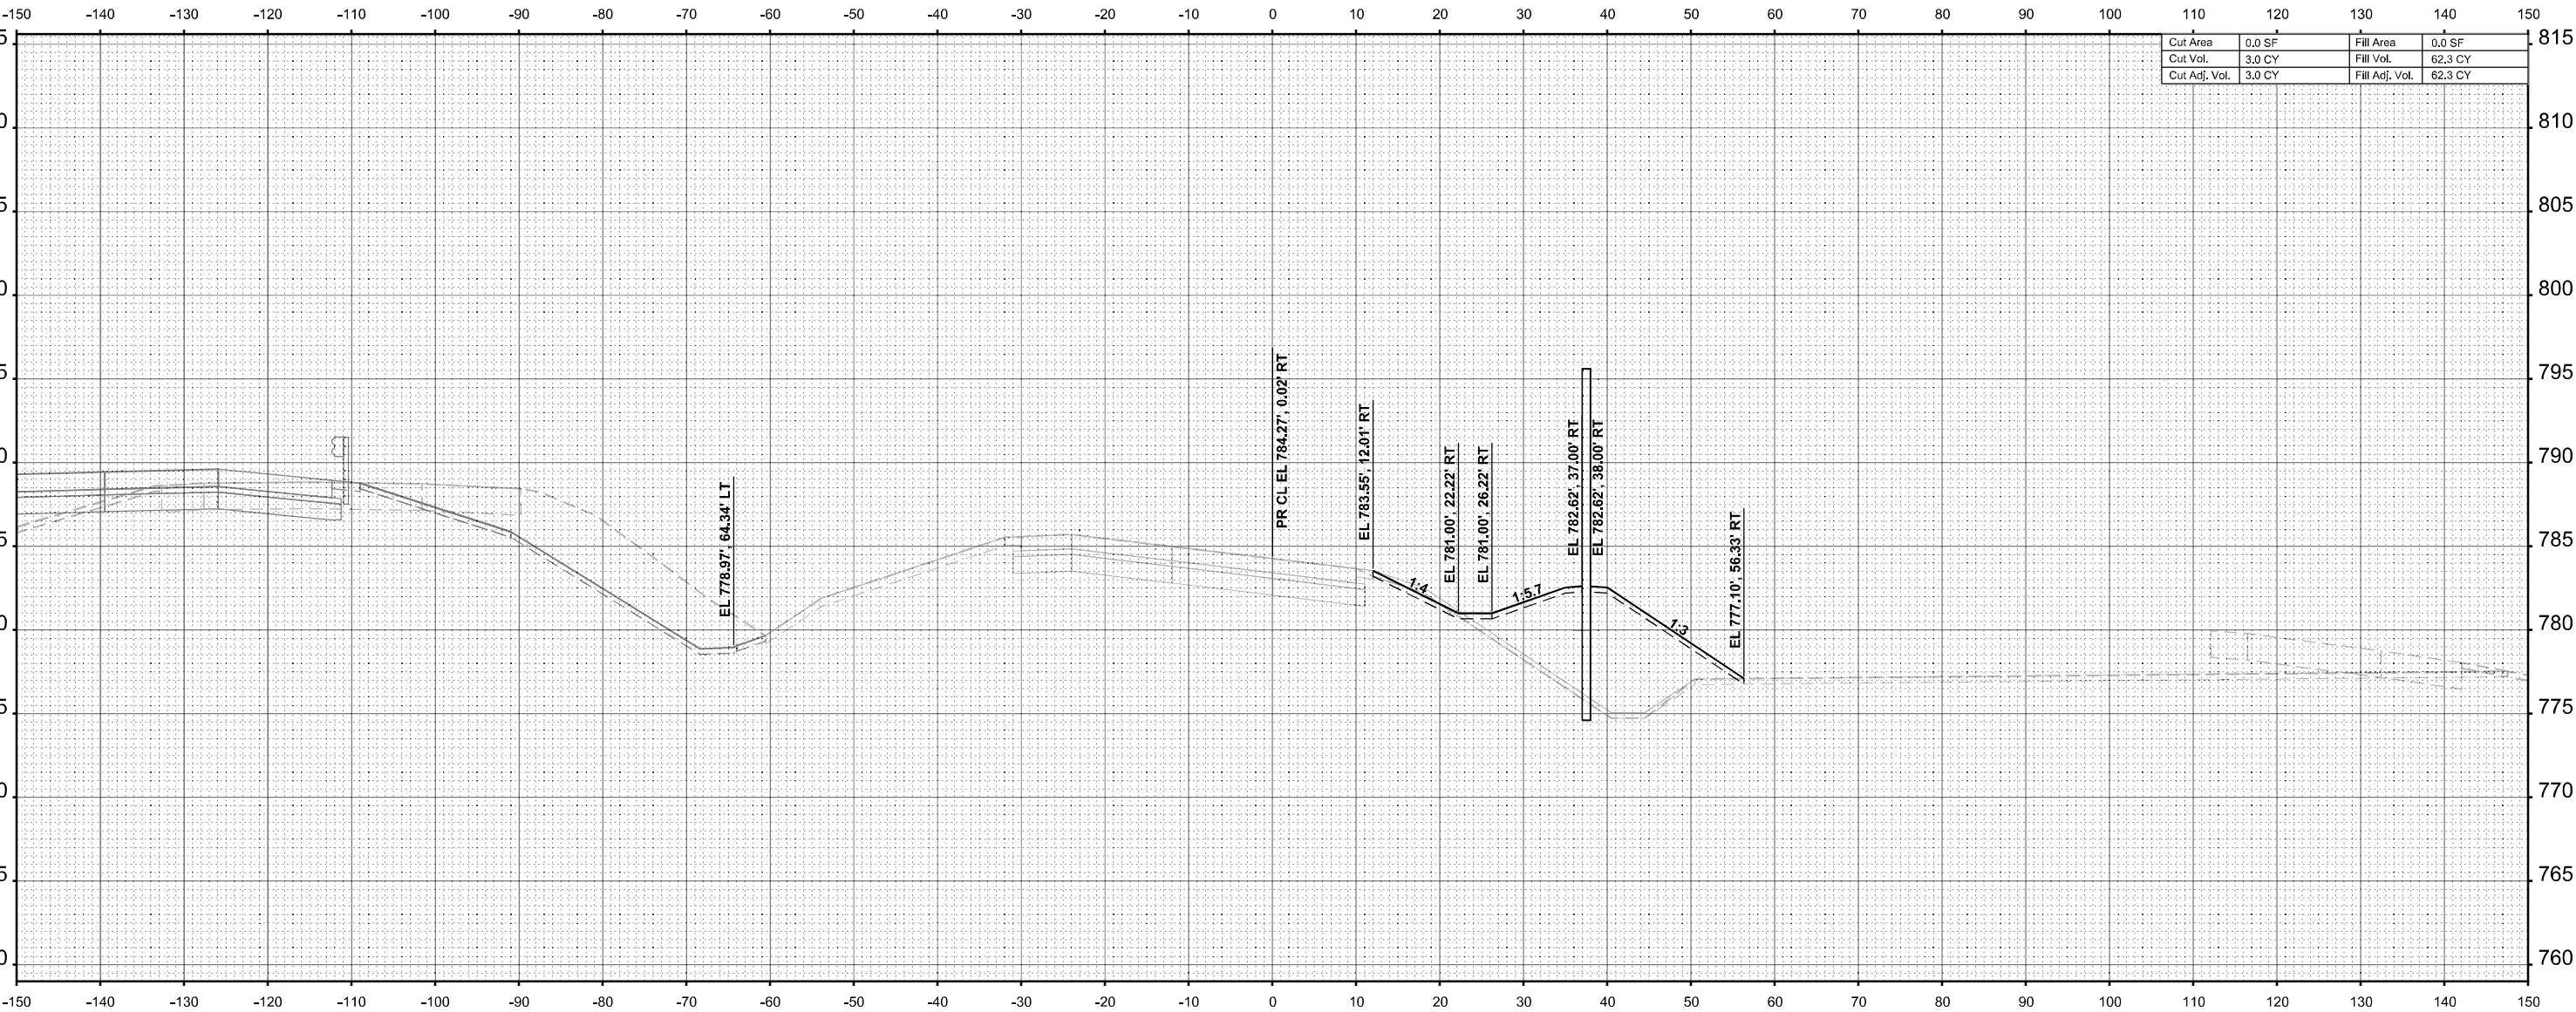

STA 217+86.02



USER NAME	= agibson	DESIGNED	-	REVISED	-
		DRAWN	-	REVISED	-
PLOT SCALE	= \$SCALE\$	CHECKED	- J.TARDY	REVISED	-
PLOT DATE	= 2/7/2025	DATE	- 02/14/2025	REVISED	-

STATE OF ILLINOIS
DEPARTMENT OF TRANSPORTATION

CROSS SECTIONS - RAMP B
STAGE 3

SCALE: 1"=10' SHEET OF 20 SHEETS STA. 217+86.02 TO STA. 217+86.02

F.A.I RTE.	SECTION	COUNTY	TOTAL SHEETS	SHEET NO.
*	(201-3)R & (4-1.5)R	WINNEBAGO	1685	1626
				CONTRACT NO. 64C24
		ILLINOIS	FED. AID PROJECT	


* FAI ROUTE 39 (I-39) & FAP 301 (US 20)

FINAL SURVEY	NO.	NOTE BOOK	AREAS CHECKED	BY	DATE

ORIGINAL SURVEY	NO.	NOTE BOOK	AREAS CHECKED	BY	DATE

MODEL: PrRampB_BI - 218+00.00 [Sheet]

FILE NAME: c:\paword\benesch_projects\projects\60173808\0264C24\41-Ramp B XS.dgn

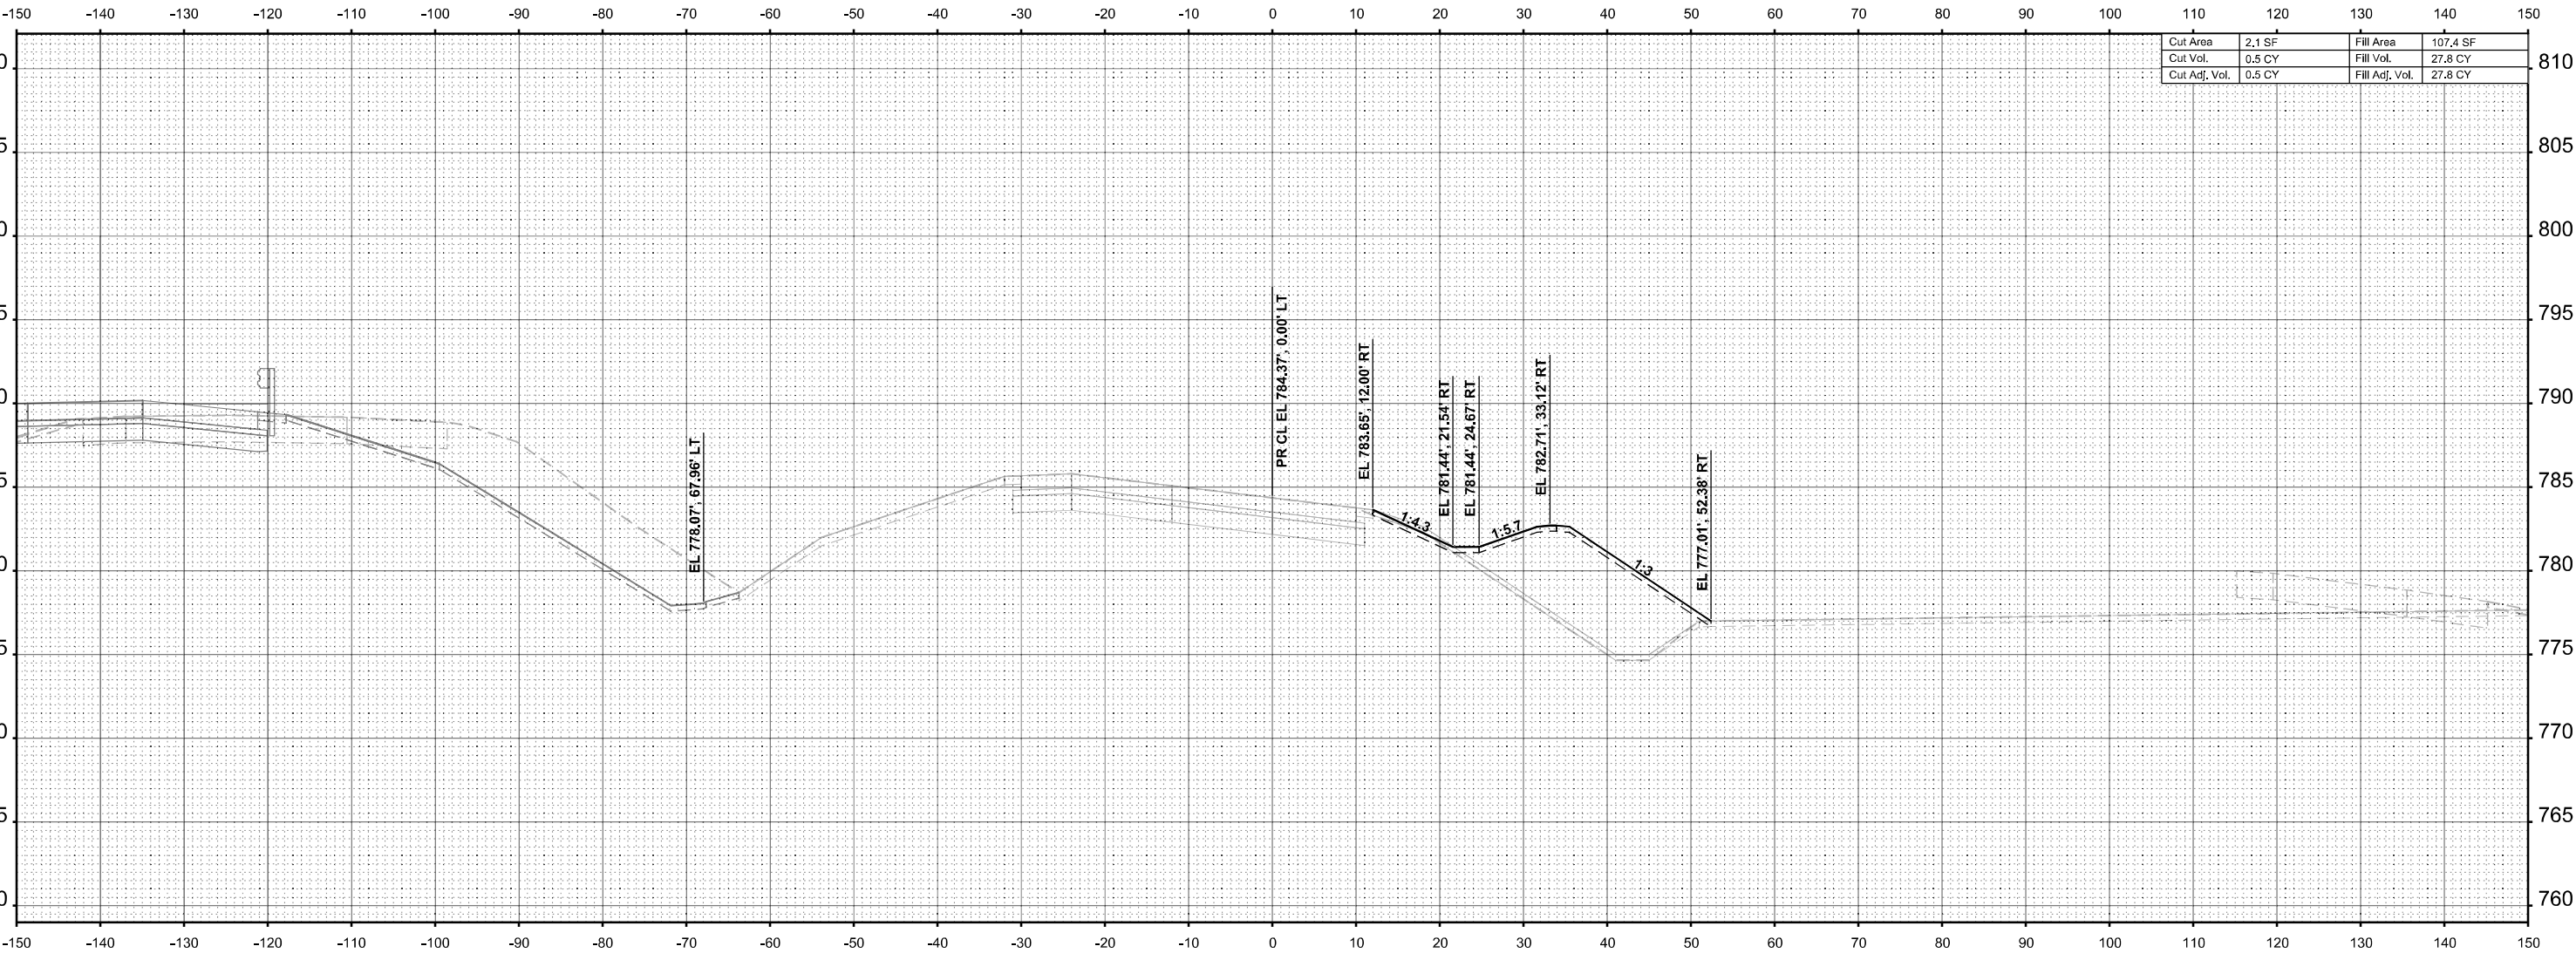

STA 218+00.00



USER NAME =	agibson	DESIGNED -	REVISED -
		DRAWN -	REVISED -
PLOT SCALE =	SSCALE\$	CHECKED -	J.TARDY
PLOT DATE =	2/7/2025	DATE -	02/14/2025

STATE OF ILLINOIS
DEPARTMENT OF TRANSPORTATION

CROSS SECTIONS - RAMP B
STAGE 3

SCALE: 1"=10'	SHEET	OF 20 SHEETS	STA. 218+00.00	TO STA. 218+00.00
---------------	-------	--------------	----------------	-------------------


F.A.I RTE.	SECTION	COUNTY	TOTAL SHEETS	SHEET NO.
*	(201-3)R & (4-1.5)R	WINNEBAGO	1685	1627
CONTRACT NO. 64C24				
ILLINOIS		FED. AID PROJECT		

* FAI ROUTE 39 (I-39) & FAP 301 (US 20)

FINAL SURVEY	NO.	SURVEYED PLOTTED TEMPLATE AREAS CHECKED	BY	DATE

ORIGINAL SURVEY	NO.	SURVEYED PLOTTED TEMPLATE AREAS CHECKED	BY	DATE

MODEL: PrRampB_BI - 218+50.00 [Sheet]
FILE NAME: c:\paword\benesch\projects\60173608\0264\024\41\41-Ramp B XS.dgn

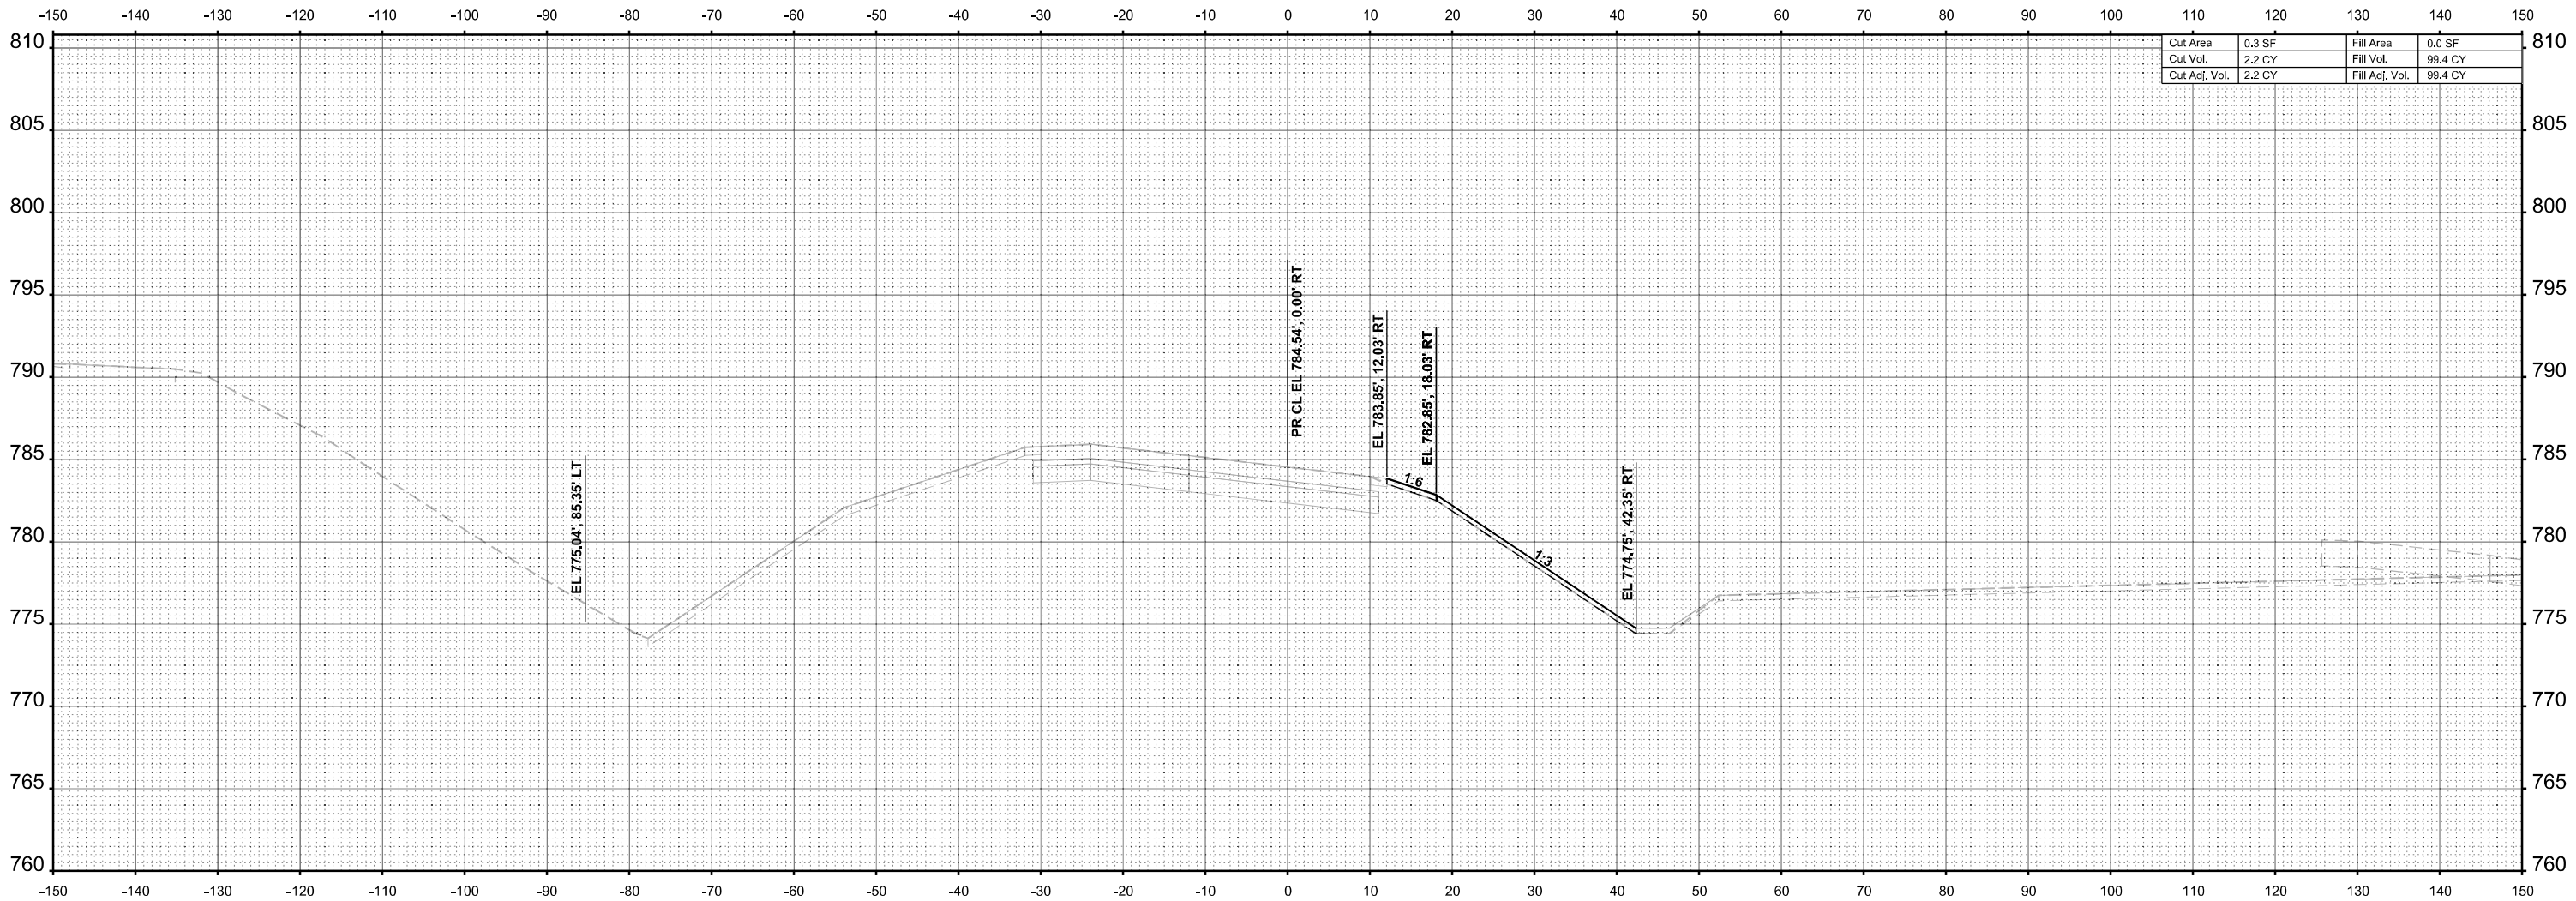

STA 218+50.00



USER NAME = Ifranceschina	DESIGNED -	REVISED -
	DRAWN -	REVISED -
PLOT SCALE = \$SCALE\$	CHECKED - J.TARDY	REVISED -
PLOT DATE = 8/12/2024	DATE - 02/14/2025	REVISED -

STATE OF ILLINOIS
DEPARTMENT OF TRANSPORTATION

CROSS SECTIONS - RAMP B
STAGE 3

SCALE: 1"=10' SHEET OF 20 SHEETS STA. 218+50.00 TO STA. 218+50.00


F.A.I RTE.	SECTION	COUNTY	TOTAL SHEETS	SHEET NO.
*	(201-3)R & (4-1.5)R	WINNEBAGO	1685	1628
CONTRACT NO. 64C24				
		ILLINOIS	FED. AID PROJECT	

* FAI ROUTE 39 (I-39) & FAP 301 (US 20)

FINAL SURVEY			BY	DATE
	SURVEYED _____			
	PLOTTED _____			
	TEMPLATE _____			
NOTE BOOK				
NO. _____			AREAS CHECKED _____	

ORIGINAL SURVEY	SURVEYED _____		BY _____	DATE _____
	PLOTTED _____			
	TEMPLATE _____			
	AREAS _____			
NOTE BOOK	AREAS CHECKED _____			
NO. _____				

MODEL: P:\BL Ramp D - 412+00.00 [Sheet]
FILE NAME: c:\paword\benesch\projects\60173808\0264\0244\BL-Ramp D XS.dgn

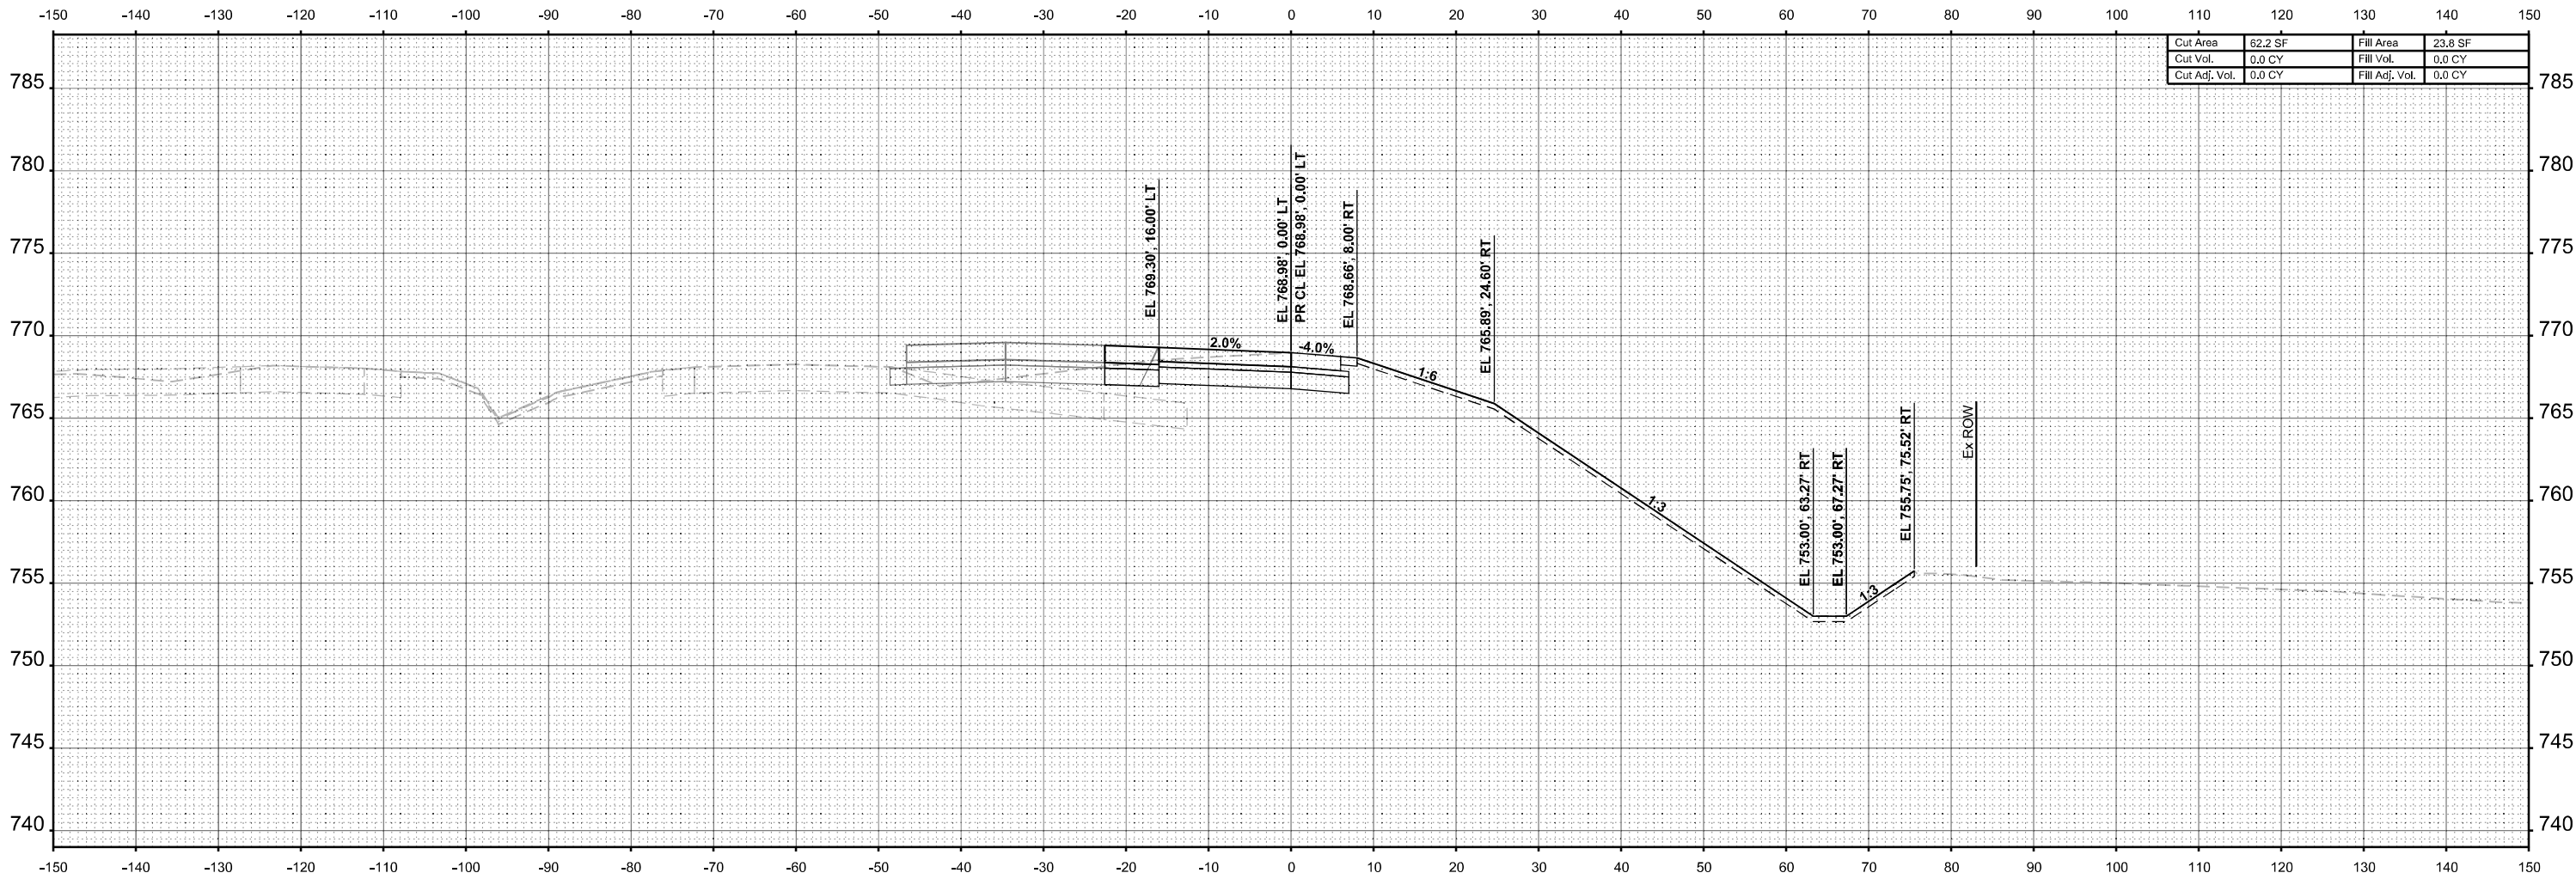

Cut Area	62.2 SF	Fill Area	23.8 SF
Cut Vol.	0.0 CY	Fill Vol.	0.0 CY
Cut Adj. Vol.	0.0 CY	Fill Adj. Vol.	0.0 CY

STA 412+00.00



USER NAME = agibson	DESIGNED - T.VOGLER	REVISED -
	DRAWN - T.VOGLER	REVISED -
PLOT SCALE = \$SCALE\$	CHECKED - J. TARDY	REVISED -
PLOT DATE = 2/7/2025	DATE - 02/14/2025	REVISED -

STATE OF ILLINOIS
DEPARTMENT OF TRANSPORTATION

CROSS SECTIONS - RAMP D
STAGE 1

SCALE: 1"=10'	SHEET 1	OF 5 SHEETS	STA. 412+00.00	TO STA. 412+00.00
---------------	---------	-------------	----------------	-------------------


F.A.I RTE.	SECTION	COUNTY	TOTAL SHEETS	SHEET NO.
*	(201-3)R & (4-1.5)R	WINNEBAGO	1685	1629
				CONTRACT NO. 64C24
		ILLINOIS	FED. AID PROJECT	

* FAI ROUTE 39 (I-39) & FAP 301 (US 20) *

FINAL SURVEY	NO.	SURVEYED PLOTTED TEMPLATE AREAS CHECKED	BY	DATE

ORIGINAL SURVEY	NO.	SURVEYED PLOTTED TEMPLATE AREAS CHECKED	BY	DATE

MODEL: P:\BL Ramp D - 412+50.00 [Sheet]
FILE NAME: c:\paword\benesch\projects\60173808\0264\0244\BL-Ramp D XS.dgn

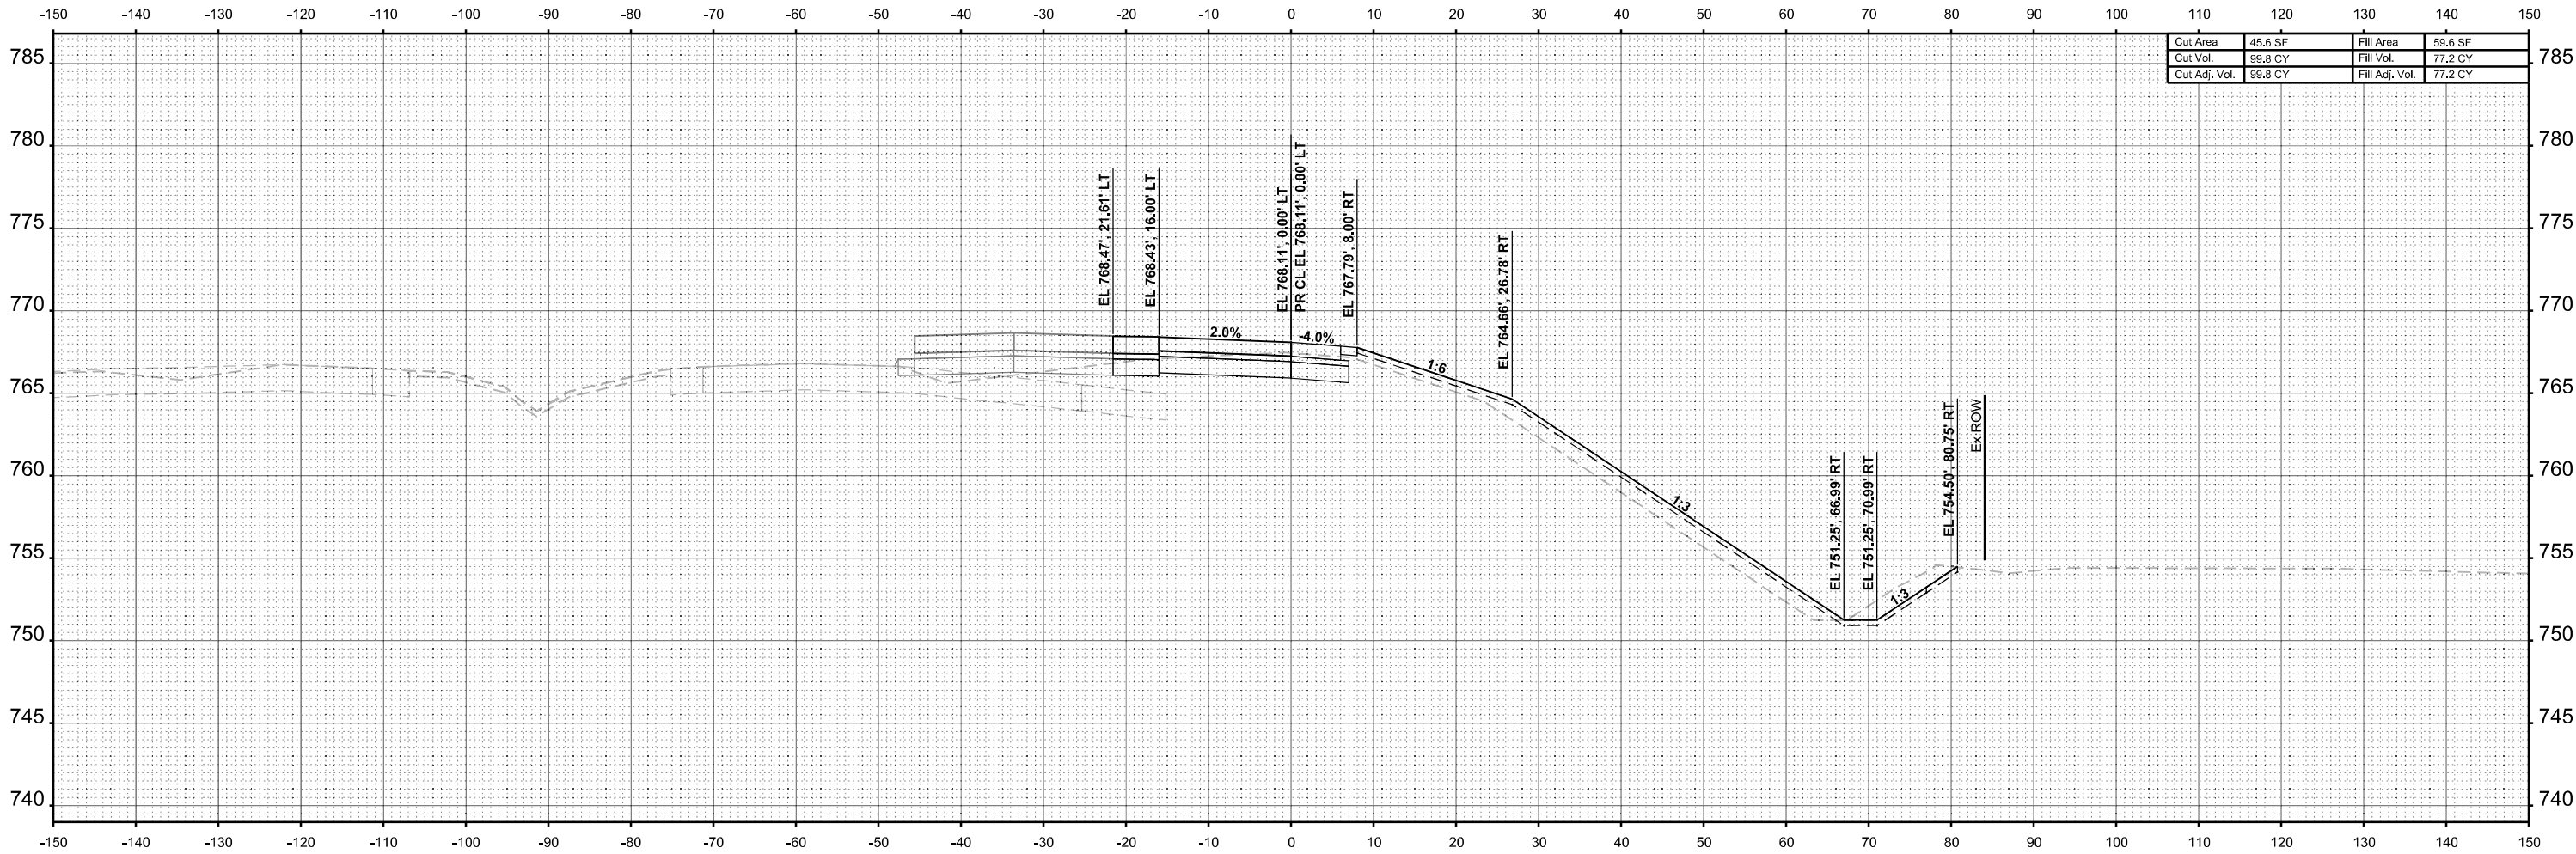

STA 412+50.00



USER NAME = Ifranceschina	DESIGNED - T.VOGLER	REVISED -
	DRAWN - T.VOGLER	REVISED -
PLOT SCALE = \$SCALE\$	CHECKED - J. TARDY	REVISED -
PLOT DATE = 8/12/2024	DATE - 02/14/2025	REVISED -

STATE OF ILLINOIS
DEPARTMENT OF TRANSPORTATION

CROSS SECTIONS - RAMP D
STAGE 1

SCALE: 1"=10'	SHEET 2	OF 5	SHEETS	STA. 412+50.00	TO STA. 412+50.00
---------------	---------	------	--------	----------------	-------------------


F.A.I RTE.	SECTION	COUNTY	TOTAL SHEETS	SHEET NO.
*	(201-3)R & (4-1.5)R	WINNEBAGO	1685	1630
CONTRACT NO. 64C24				
ILLINOIS FED. AID PROJECT				

* FAI ROUTE 39 (I-39) & FAP 301 (US 20) *

FINAL SURVEY	NO.	NOTE BOOK	SURVEYED	BY	DATE

ORIGINAL SURVEY	NO.	NOTE BOOK	SURVEYED	BY	DATE

MODEL: P:\BL Ramp D - 413+00.00 [Sheet]
FILE NAME: c:\paword\benesch\projects\60173808\0264\0244\U-Ramp D XS.dgn

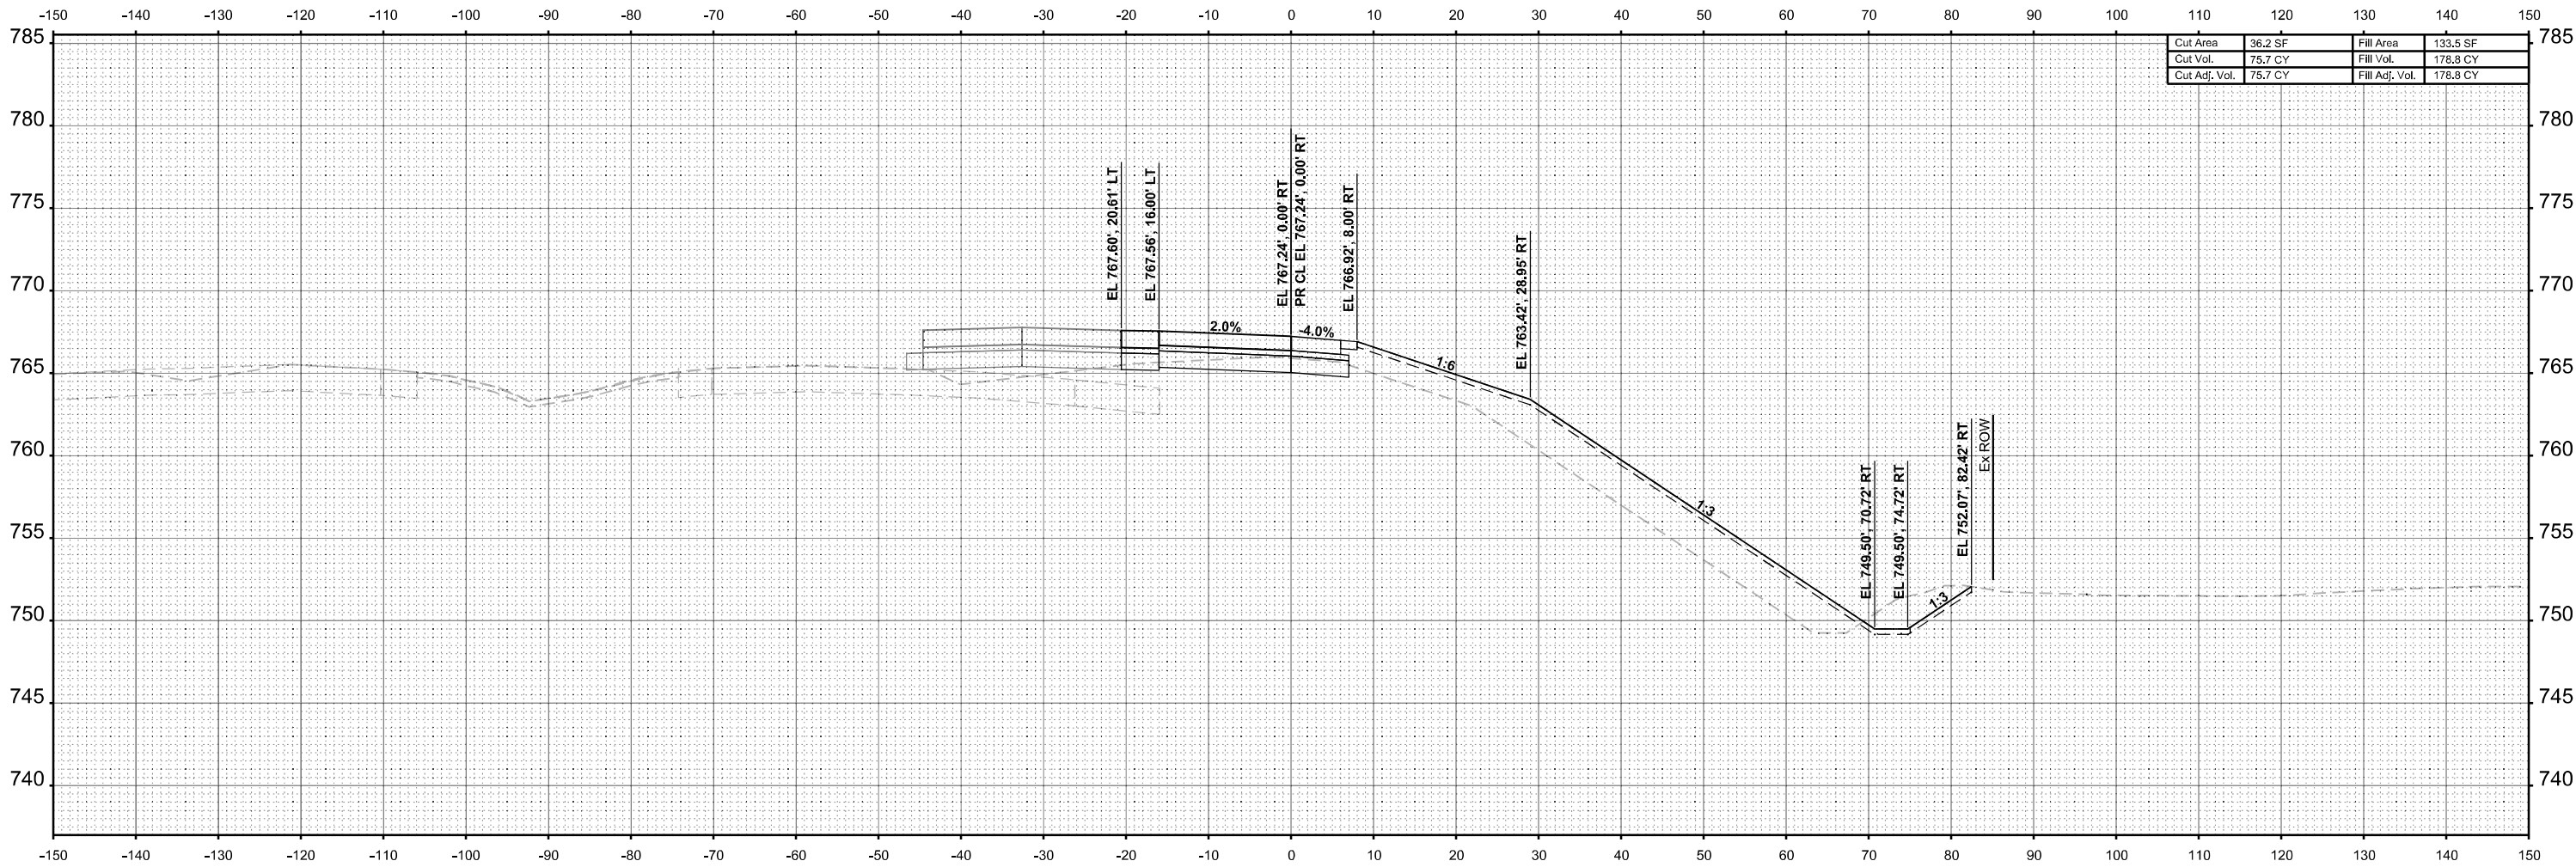

STA 413+00.00



USER NAME =	agibson	DESIGNED -	T.VOGLER	REVISED -	
DRAWN -	T.VOGLER	REVIS			
PLOT SCALE =	SSCALE\$	CHECKED -	J. TARDY	REVISED -	
PLOT DATE =	2/7/2025	DATE -	02/14/2025	REVISED -	

STATE OF ILLINOIS
DEPARTMENT OF TRANSPORTATION

CROSS SECTIONS - RAMP D
STAGE 1

SCALE: 1"=10'	SHEET 3	OF 5	SHEETS	STA. 413+00.00	TO STA. 413+00.00
---------------	---------	------	--------	----------------	-------------------


F.A.I RTE.	SECTION	COUNTY	TOTAL SHEETS	SHEET NO.
*	(201-3)R & (4-1.5)R	WINNEBAGO	1685	1631
CONTRACT NO. 64C24				
ILLINOIS FED. AID PROJECT				

* FAI ROUTE 39 (I-39) & FAP 301 (US 20) *

FINAL	SURVEYED	BY	DATE
SURVEY	PLOTTED		
NOTE BOOK	TEMPLATE		
NO.	AREAS		
	AREAS CHECKED		

ORIGINAL	SURVEYED	BY	DATE
SURVEY	PLOTTED		
NOTE BOOK	TEMPLATE		
NO.	AREAS		
	AREAS CHECKED		

MODEL: P:\B\ Ramp D - 413+50.00 [Sheet]
FILE NAME: c:\paword\benesch\projects\projects\60173808\B264C24\413-Ramp D XS.dgn

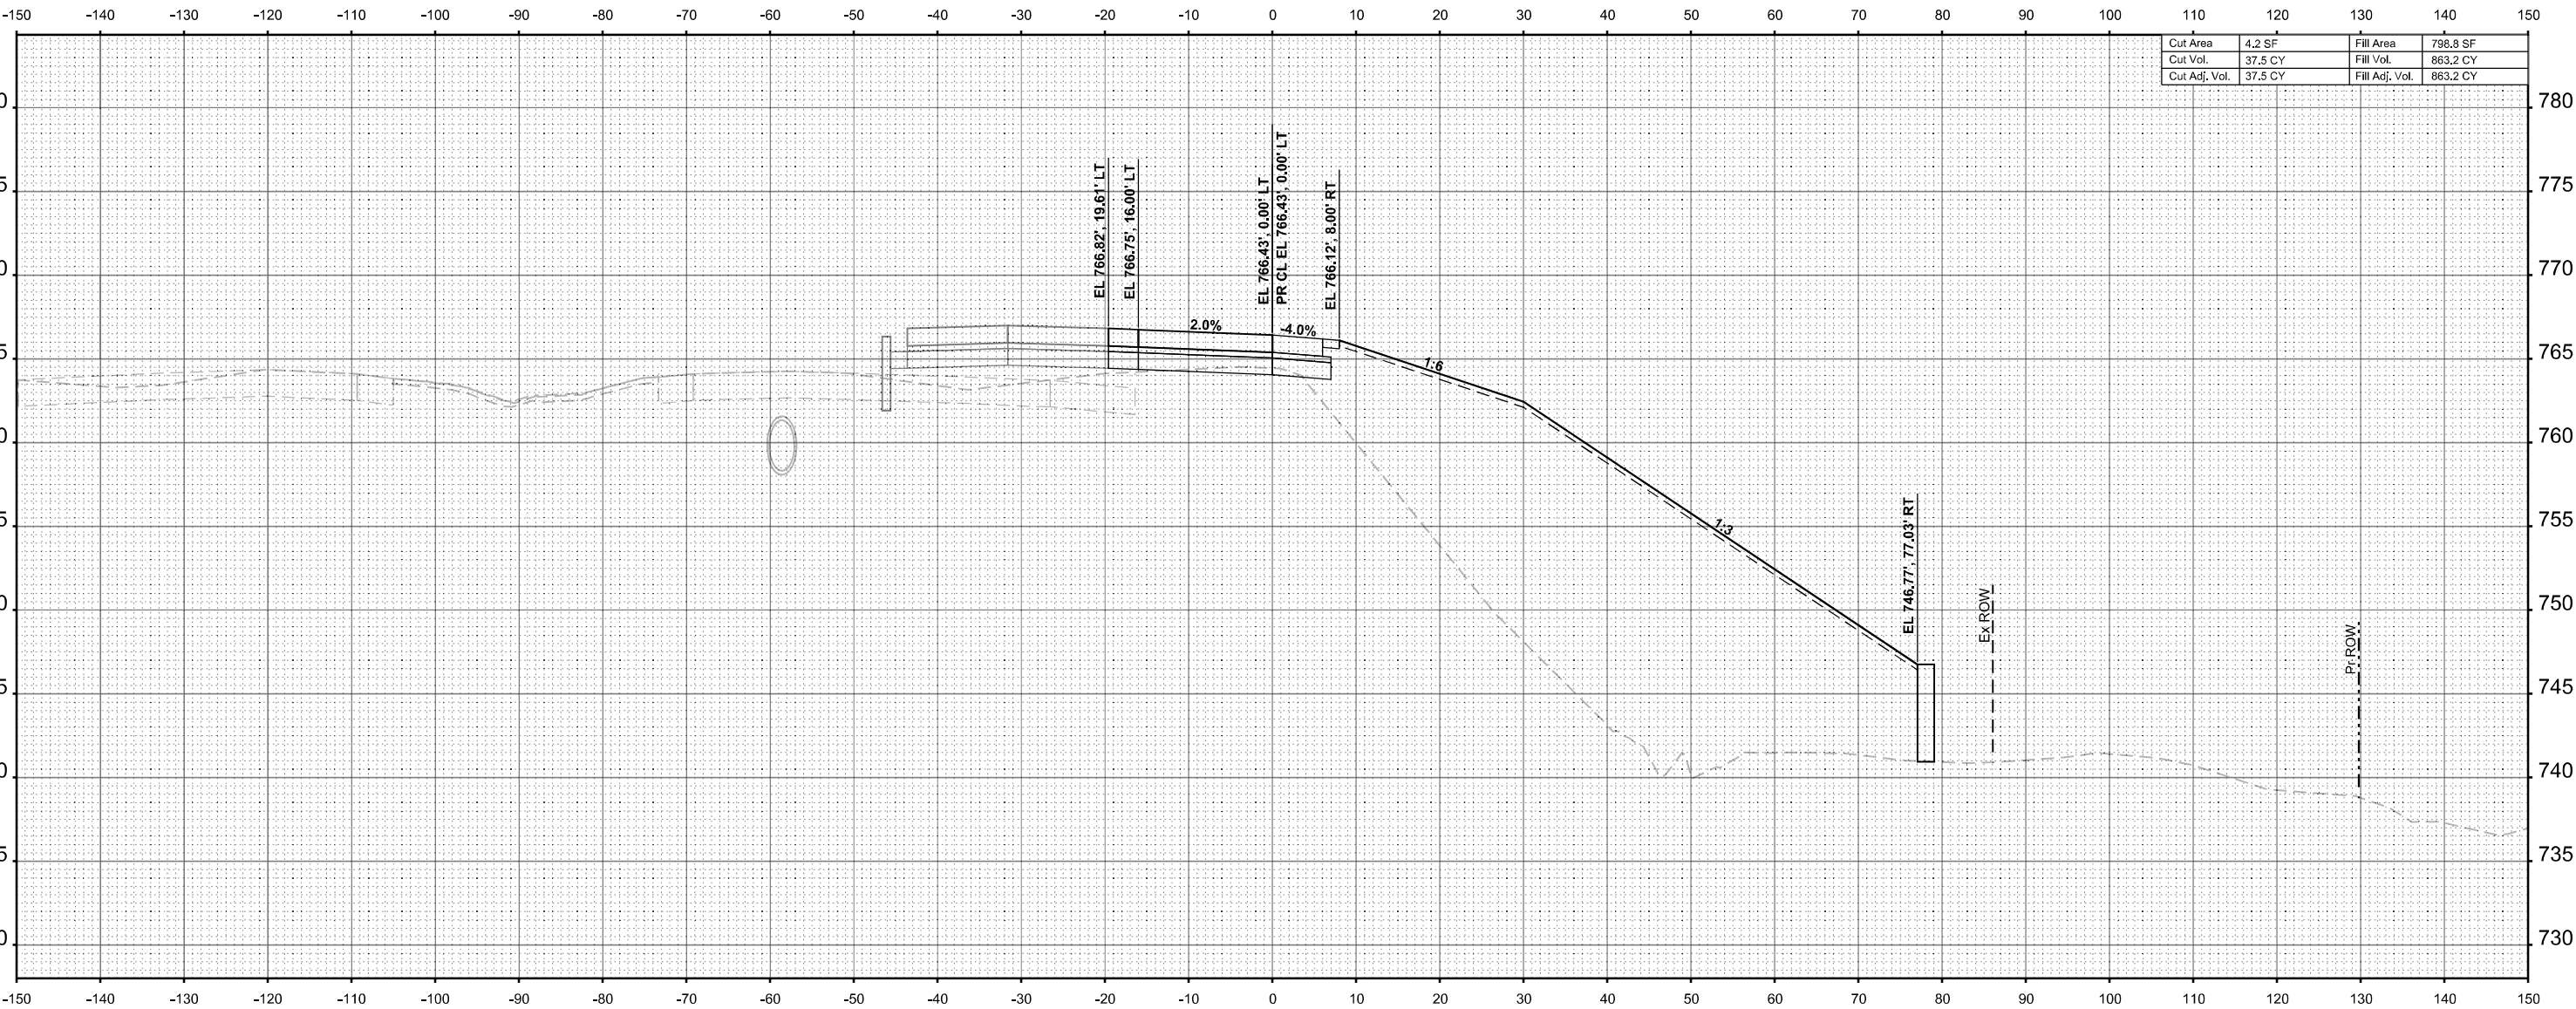

STA 413+50.00



USER NAME =	agibson	DESIGNED -	T.VOGLER	REVISED -	
		DRAWN -	T.VOGLER	REVISED -	
PLOT SCALE =	SSCALE\$	CHECKED -	J. TARDY	REVISED -	
PLOT DATE =	2/7/2025	DATE -	02/14/2025	REVISED -	

STATE OF ILLINOIS
DEPARTMENT OF TRANSPORTATION

CROSS SECTIONS - RAMP D
STAGE 1


SCALE: 1"=10' SHEET 4 OF 5 SHEETS STA. 413+50.00 TO STA. 413+50.00

F.A.I RTE.	SECTION	COUNTY	TOTAL SHEETS	SHEET NO.
*	(201-3)R & (4-1.5)R	WINNEBAGO	1685	1632
				CONTRACT NO. 64C24
		ILLINOIS	FED. AID PROJECT	

* FAI ROUTE 39 (I-39) & FAP 301 (US 20)

ORIGINAL SURVEY			BY	DATE
	SURVEYED			
	PLOTTED			
	TEMPLATE			
	AREAS			
	AREAS CHECKED			
NO.				

MODEL: PrBLRamp D - 4'14+00.00 [Sheet]
FILE NAME: c:\pwword\benesch projects\p

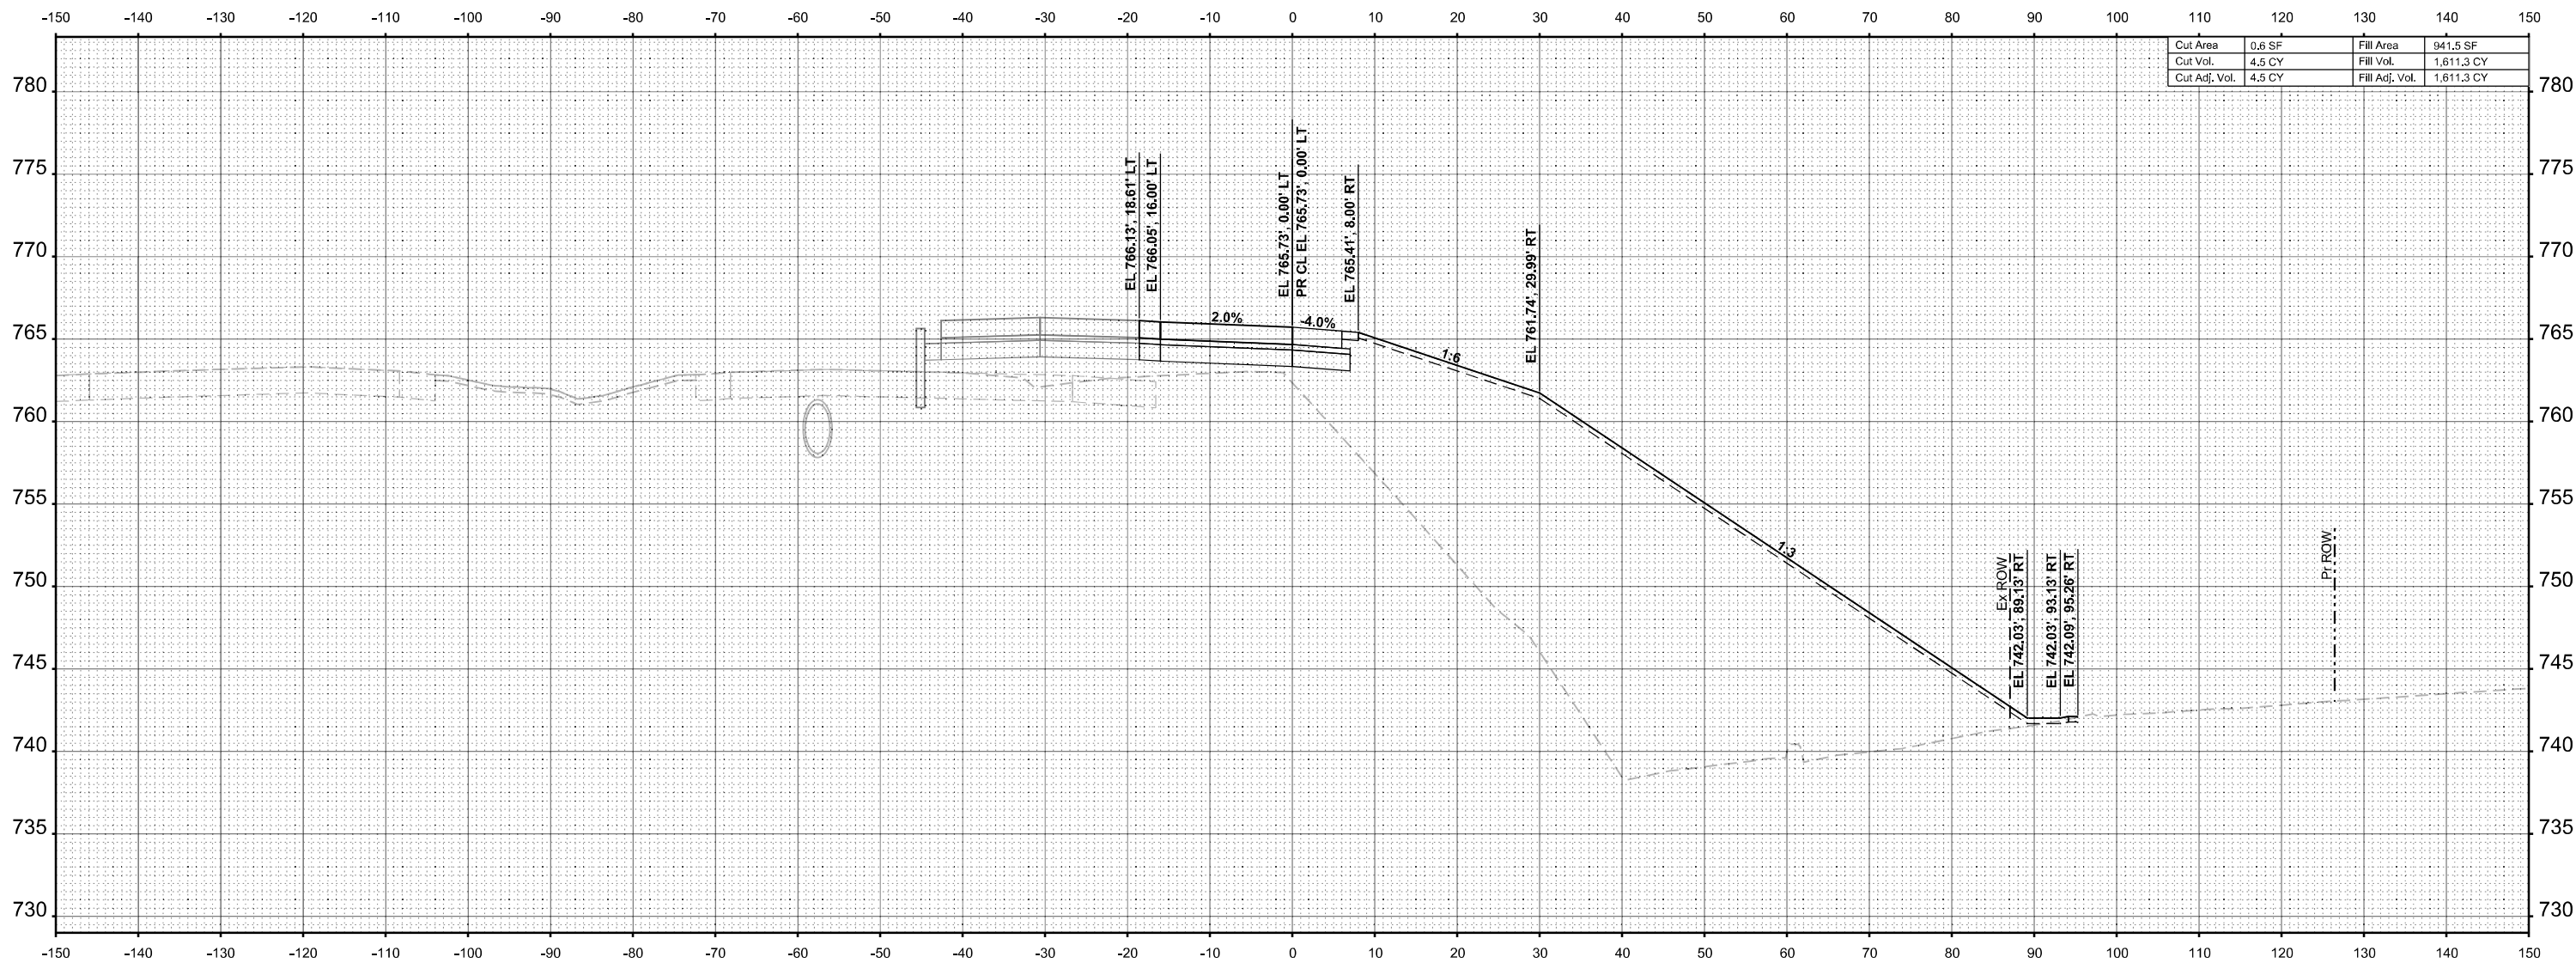

STA 414+00.00



benesch
 Alfred Benesch & Company
 35 W Wacker Drive, Suite 3300
 Chicago, Illinois 60601
 312-565-0450 Job No. 10800.00

STATE OF ILLINOIS
DEPARTMENT OF TRANSPORTATION

CROSS SECTIONS - RAMP D STAGE 1

SCALE: 1"=10'	SHEET 5	OF 5	SHEETS	STA. 414+00.00	TO STA. 414+00.00
---------------	---------	------	--------	----------------	-------------------


F.A.I RTE.	SECTION	COUNTY	TOTAL SHEETS	SHEET NO.
*	(201-3)R & (4-1,5)R	WINNEBAGO	1685	1633
		CONTRACT NO. 64C24		
ILLINOIS		FED. AID PROJECT		

* FAI ROUTE 39 (I-39) & FAP 301 (US 20)

FINAL SURVEY			BY	DATE
	SURVEYED _____			
	PLOTTED _____			
	TEMPLATE _____			
NOTE BOOK				
NO. _____	AREAS CHECKED _____			

ORIGINAL SURVEY	SURVEYED _____		BY _____	DATE _____
	PLOTTED _____			
	TEMPLATE _____			
	AREAS _____			
NOTE BOOK	AREAS CHECKED _____			
	NO. _____			

MODEL: PRAMPAD-XS - 69+11.44 [Sheet]
FILE NAME: c:\paword\benesch\projects\60173808\0264C24\4-L-Ramp AD XS.dgn

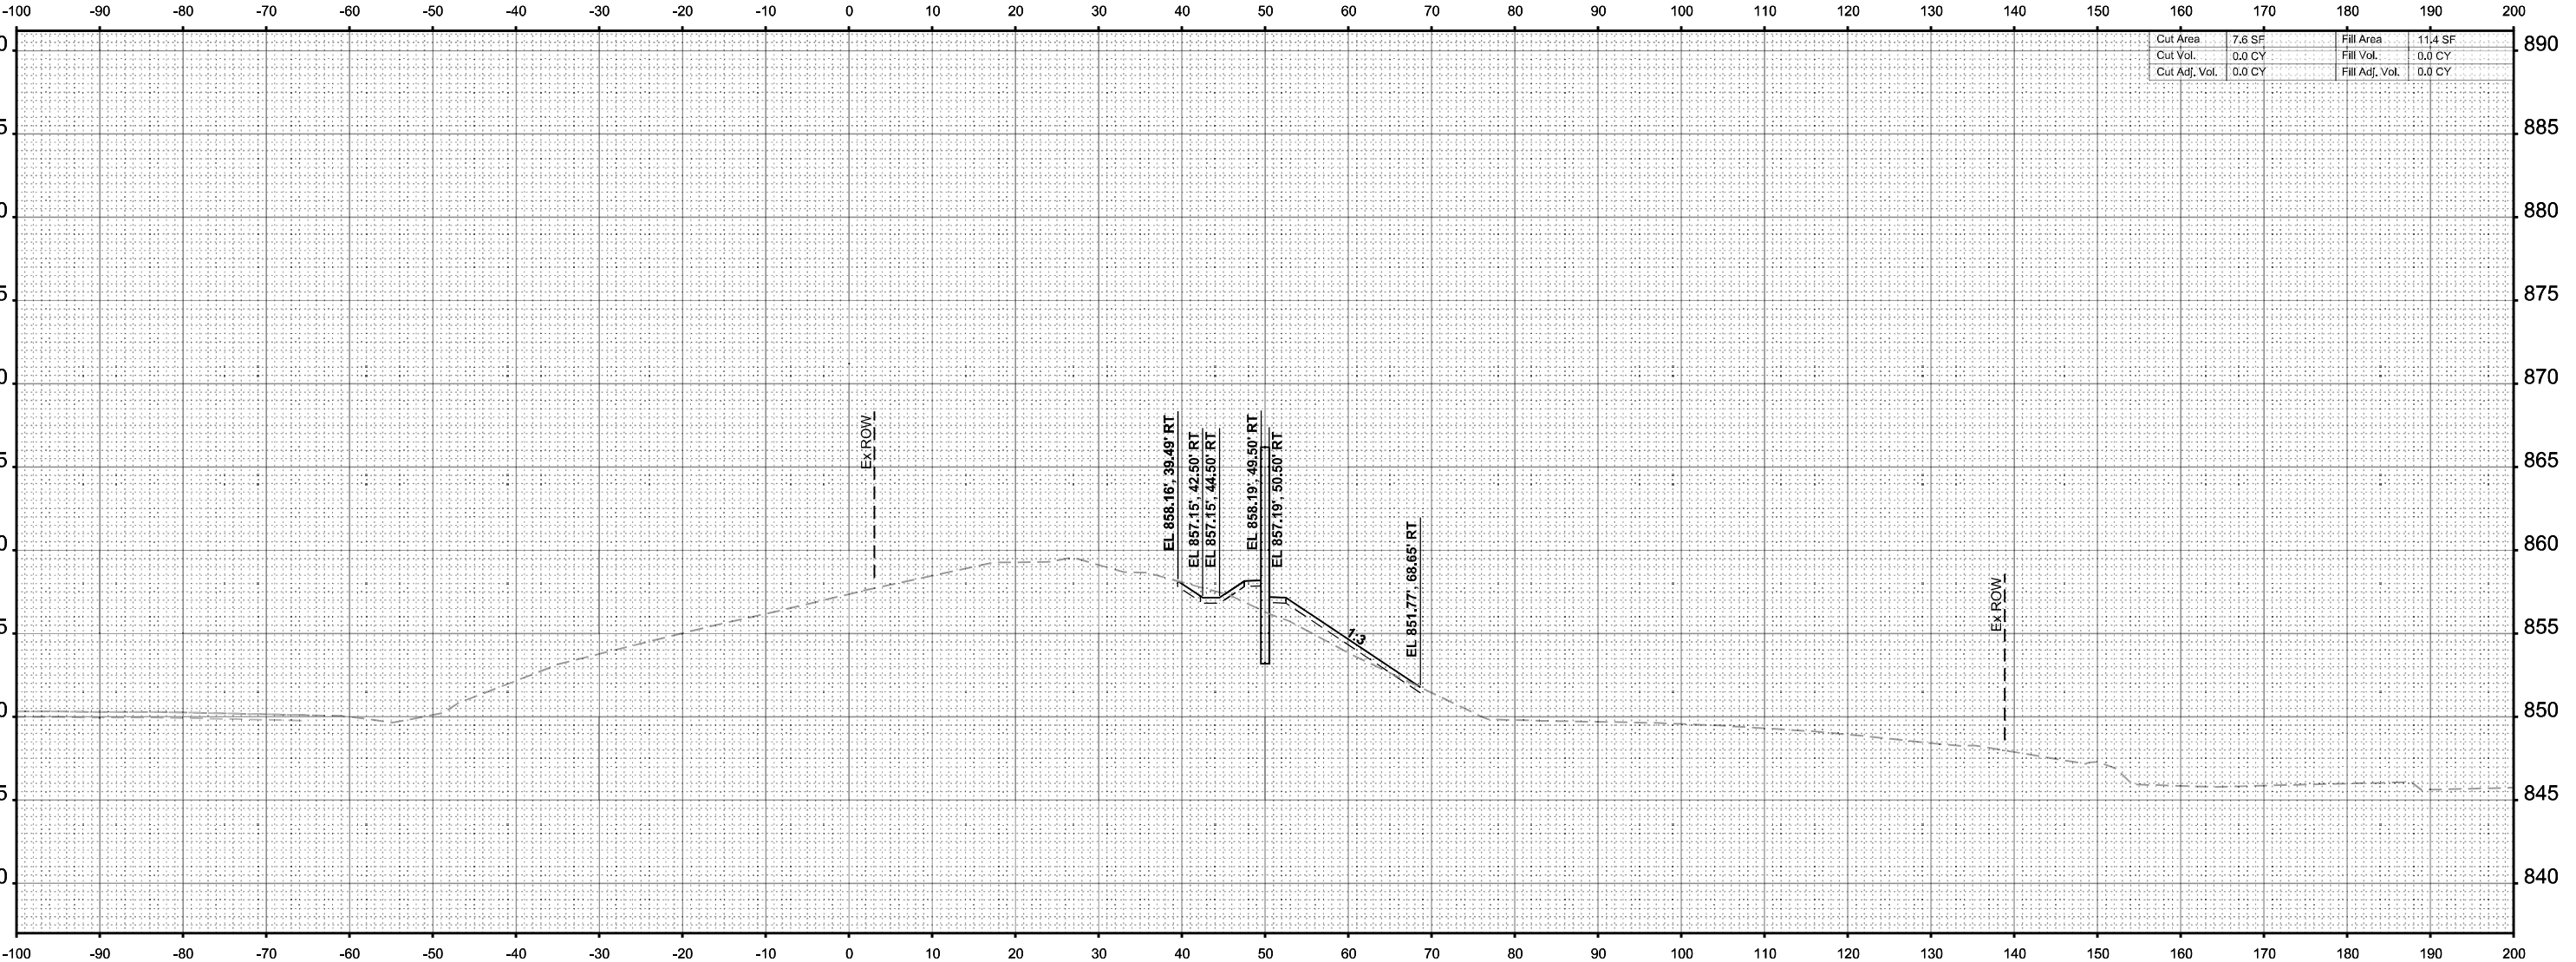

STA 69+11.44



USER NAME =	agibson	DESIGNED -	T.VOGLER	REVISED -	
		DRAWN -	T.VOGLER	REVISED -	
PLOT SCALE =	SSCALE\$	CHECKED -	J. TARDY	REVISED -	
PLOT DATE =	2/7/2025	DATE -	02/14/2025	REVISED -	

STATE OF ILLINOIS
DEPARTMENT OF TRANSPORTATION

CROSS SECTIONS - RAMP AD
STAGE 3

SCALE: 1"=10'	SHEET 1	OF 38	SHEETS	STA. 69+11.44	TO STA. 69+11.44
---------------	---------	-------	--------	---------------	------------------


F.A.I RTE.	SECTION	COUNTY	TOTAL SHEETS	SHEET NO.
*	(201-3)R & (4-1.5)R	WINNEBAGO	1685	1634
CONTRACT NO. 64C24				
ILLINOIS		FED. AID PROJECT		

* FAI ROUTE 39 (I-39) & FAP 301 (US 20)

FINAL	SURVEYED	BY	DATE
SURVEY	PLOTTED		
NOTE BOOK	TEMPLATE		
NO.	AREAS		
	CHECKED		

ORIGINAL	SURVEYED	BY	DATE
SURVEY	PLOTTED		
NOTE BOOK	TEMPLATE		
NO.	AREAS		
	CHECKED		

MODEL: PRAMPAD-XS - 69+50.00 [Sheet]
FILE NAME: c:\paword\benesch\projects\projects\60173808\0264C24\4-L-Ramp AD XS.dgn

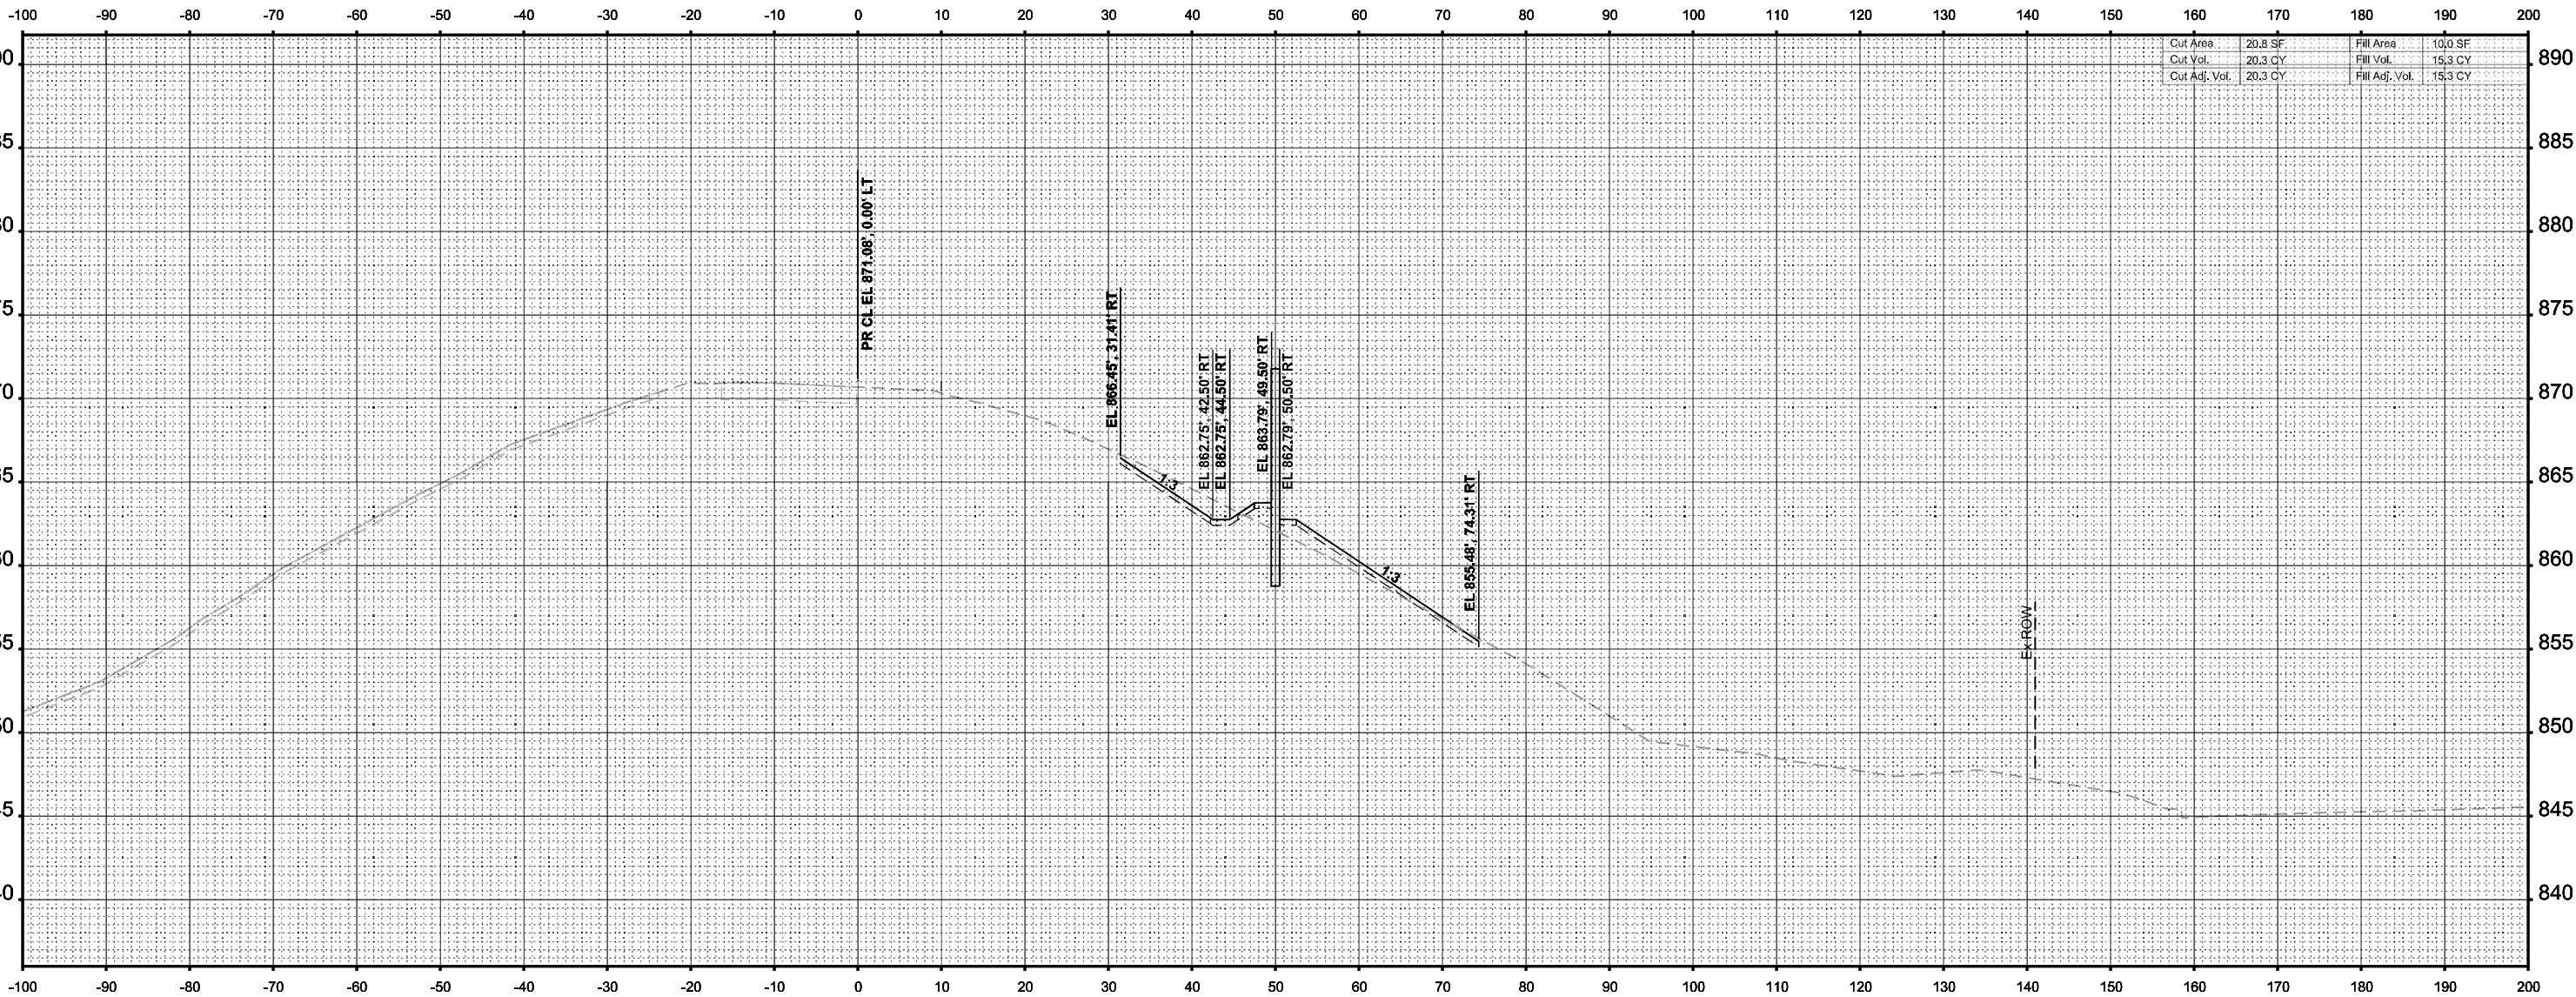

Cut Area	20.8 SF	Fill Area	10.0 SF
Cut Vol.	20.3 CY	Fill Vol.	15.3 CY
Cut Adj. Vol.	20.3 CY	Fill Adj. Vol.	15.3 CY

STA 69+50.00



USER NAME = agibson	DESIGNED - T.VOGLER	REVISED -
	DRAWN - T.VOGLER	REVISED -
PLOT SCALE = \$SCALE\$	CHECKED - J. TARDY	REVISED -
PLOT DATE = 2/7/2025	DATE - 02/14/2025	REVISED -

STATE OF ILLINOIS
DEPARTMENT OF TRANSPORTATION

CROSS SECTIONS - RAMP AD
STAGE 3


SCALE: 1"=10' SHEET 2 OF 38 SHEETS STA. 69+50.00 TO STA. 69+50.00

F.A.I RTE.	SECTION	COUNTY	TOTAL SHEETS	SHEET NO.
*	(201-3)R & (4-1.5)R	WINNEBAGO	1685	1635
CONTRACT NO. 64C24				
		ILLINOIS	FED. AID PROJECT	

* FAI ROUTE 39 (I-39) & FAP 301 (US 20)

ORIGINAL SURVEY			BY	DATE
	SURVEYED			
	PLOTTED			
	TEMPLATE			
	AREAS			
	AREAS CHECKED			
NO.				

MODEL: PRAMPAD-XS - 70+00.00 [Sheet]
FILE NAME: c:\pwword\benesch projects\p

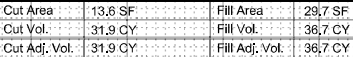

Alfred Benesch & Company
35 W Wacker Drive, Suite 3300
Chicago, Illinois 60601
312-565-0450 Job No. 10800,00

USER NAME = jMajcher	DESIGNED = T.VOGLER	REVISED =
	DRAWN = T.VOGLER	REVISED =
PLOT SCALE = \$SCALE\$	CHECKED = J. TARDY	REVISED =
PLOT DATE = 8/29/2024	DATE = 02/14/2025	REVISED =

**STATE OF ILLINOIS
DEPARTMENT OF TRANSPORTATION**

CROSS SECTIONS - RAMP AD STAGE 3

SCALE: 1"=10'	SHEET 3	OF 38	SHEETS	STA. 70+00.00	TO STA. 70+00.00
---------------	---------	-------	--------	---------------	------------------

F.A.I RTE.	SECTION	COUNTY	TOTAL SHEETS	SHEET NO.
*	(201-3)R & (4-1,5)R	WINNEBAGO	1685	1636
CONTRACT NO. 64C24				
ILLINOIS		FED. AID PROJECT		


* FAI ROUTE 39 (I-39) & FAP 301 (US 20)

FINAL SURVEY	NO.	SURVEYED PLOTTED TEMPLATE AREAS CHECKED	BY	DATE

ORIGINAL SURVEY	NO.	SURVEYED PLOTTED TEMPLATE AREAS CHECKED	BY	DATE

MODEL: PRAMPAD-XS - 70+50.00 [Sheet]

FILE NAME: c:\paword\benesch_projects\projects\60173808\0264C24\41-Ramp AD XS.dgn

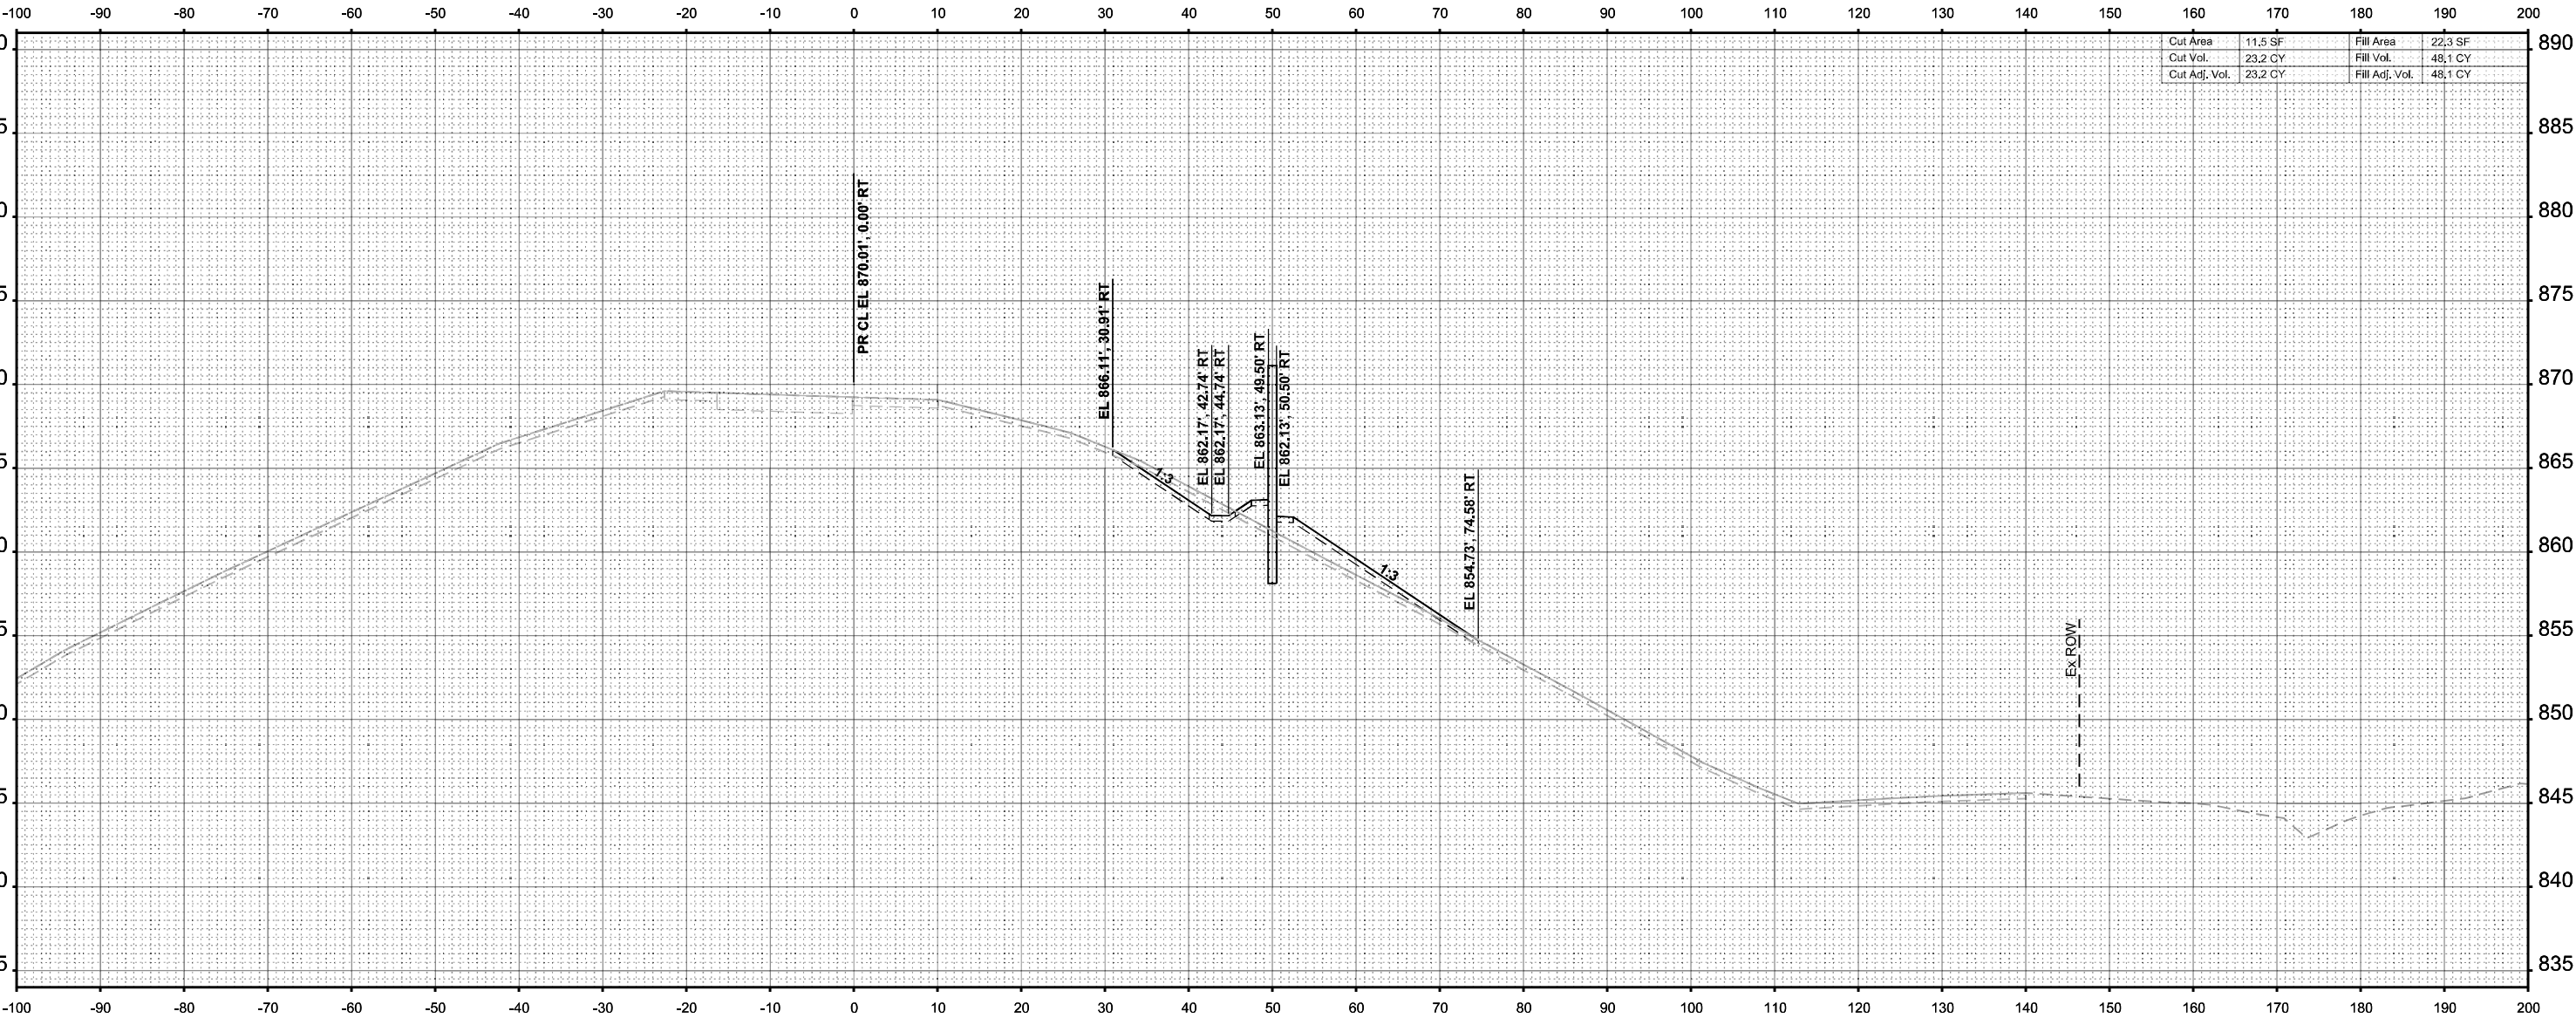

Cut Area	11.5 SF	Fill Area	22.3 SF
Cut Vol.	23.2 CY	Fill Vol.	48.1 CY
Cut Adj. Vol.	23.2 CY	Fill Adj. Vol.	48.1 CY

STA 70+50.00



USER NAME =	agibson	DESIGNED -	T.VOGLER	REVISED -	
		DRAWN -	T.VOGLER	REVISED -	
PLOT SCALE =	SSCALE\$	CHECKED -	J. TARDY	REVISED -	
PLOT DATE =	2/7/2025	DATE -	02/14/2025	REVISED -	

STATE OF ILLINOIS
DEPARTMENT OF TRANSPORTATION

CROSS SECTIONS - RAMP AD
STAGE 3

SCALE: 1"=10' SHEET 4 OF 38 SHEETS STA. 70+50.00 TO STA. 70+50.00


F.A.I RTE.	SECTION	COUNTY	TOTAL SHEETS	SHEET NO.
*	(201-3)R & (4-1.5)R	WINNEBAGO	1685	1637
CONTRACT NO. 64C24				
		ILLINOIS	FED. AID PROJECT	

* FAI ROUTE 39 (I-39) & FAP 301 (US 20)

FINAL SURVEY	NO.	SURVEYED PLOTTED TEMPLATE AREAS CHECKED	BY	DATE

ORIGINAL SURVEY	NO.	SURVEYED PLOTTED TEMPLATE AREAS CHECKED	BY	DATE

MODEL: PRAMPAD-XS - 71+00.00 [Sheet]
FILE NAME: c:\paword\benesch\projects\projects\60173608\B264C24\4-L-Ramp AD XS.dgn

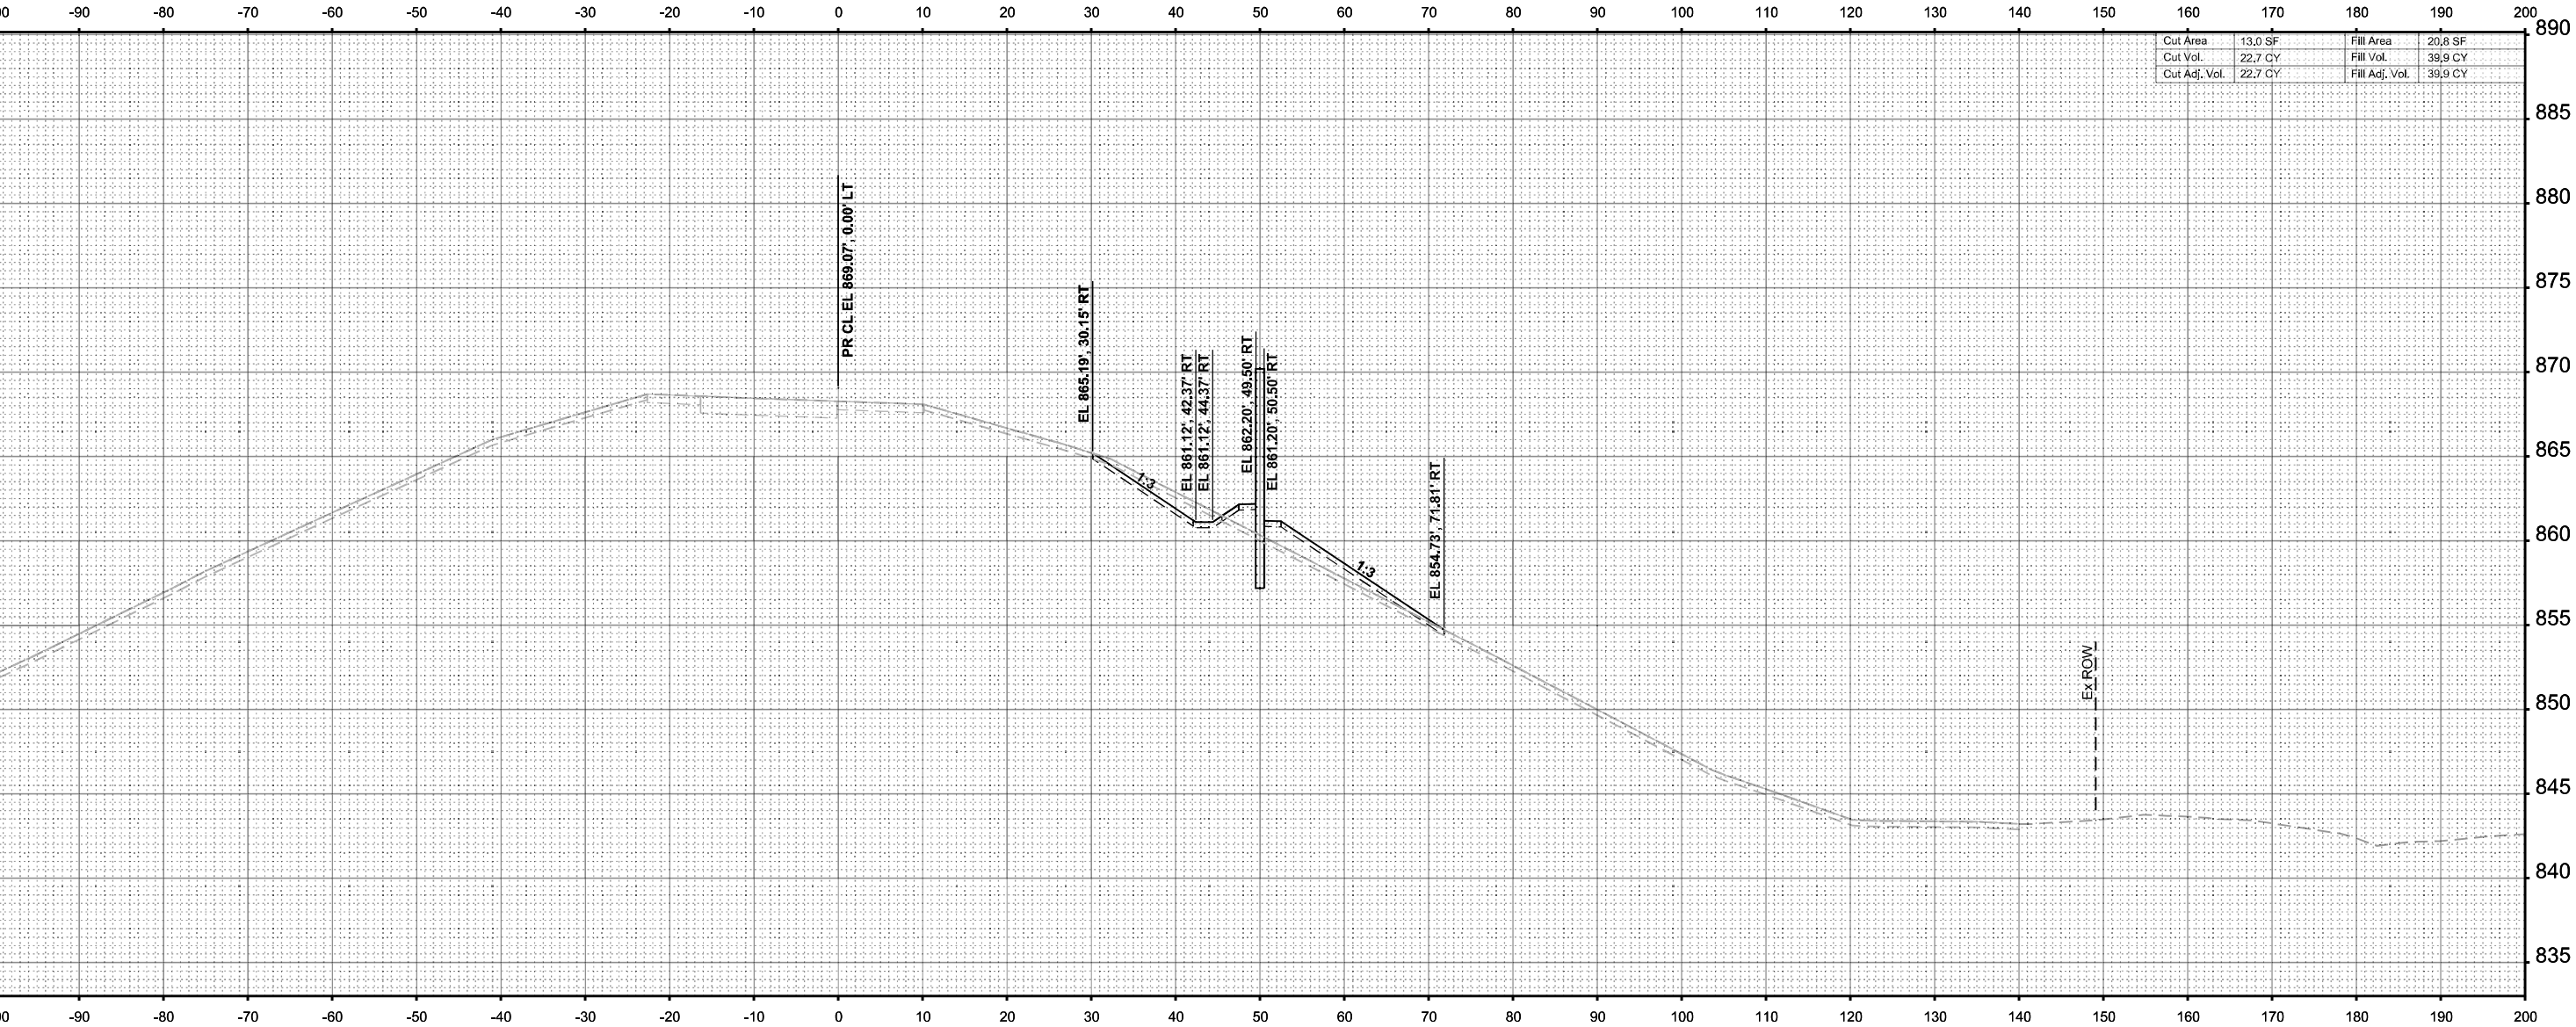

Cut Area	13.0 SF	Fill Area	20.8 SF
Cut Vol.	22.7 CY	Fill Vol.	39.9 CY
Cut Adj. Vol.	22.7 CY	Fill Adj. Vol.	39.9 CY



USER NAME =	agibson	DESIGNED -	T.VOGLER	REVISED -	
		DRAWN -	T.VOGLER	REVISED -	
PLOT SCALE =	SSCALE\$	CHECKED -	J. TARDY	REVISED -	
PLOT DATE =	2/7/2025	DATE -	02/14/2025	REVISED -	

STATE OF ILLINOIS
DEPARTMENT OF TRANSPORTATION

CROSS SECTIONS - RAMP AD
STAGE 3

SCALE: 1"=10'	SHEET 5	OF 38 SHEETS	STA. 71+00.00	TO STA. 71+00.00
---------------	---------	--------------	---------------	------------------


F.A.I RTE.	SECTION	COUNTY	TOTAL SHEETS	SHEET NO.
*	(201-3)R & (4-1.5)R	WINNEBAGO	1685	1638
CONTRACT NO. 64C24				
		ILLINOIS	FED. AID PROJECT	

* FAI ROUTE 39 (I-39) & FAP 301 (US 20)

FINAL SURVEY	SURVEYED PLOTTED TEMPLATE AREAS CHECKED	BY	DATE

ORIGINAL SURVEY	SURVEYED PLOTTED TEMPLATE AREAS CHECKED	BY	DATE

MODEL: PRAMPAD-XS - 71+50.00 [Sheet]
FILE NAME: c:\paword\benesch\projects\project60173608\0264\024\41\41-Ramp AD XS.dgn

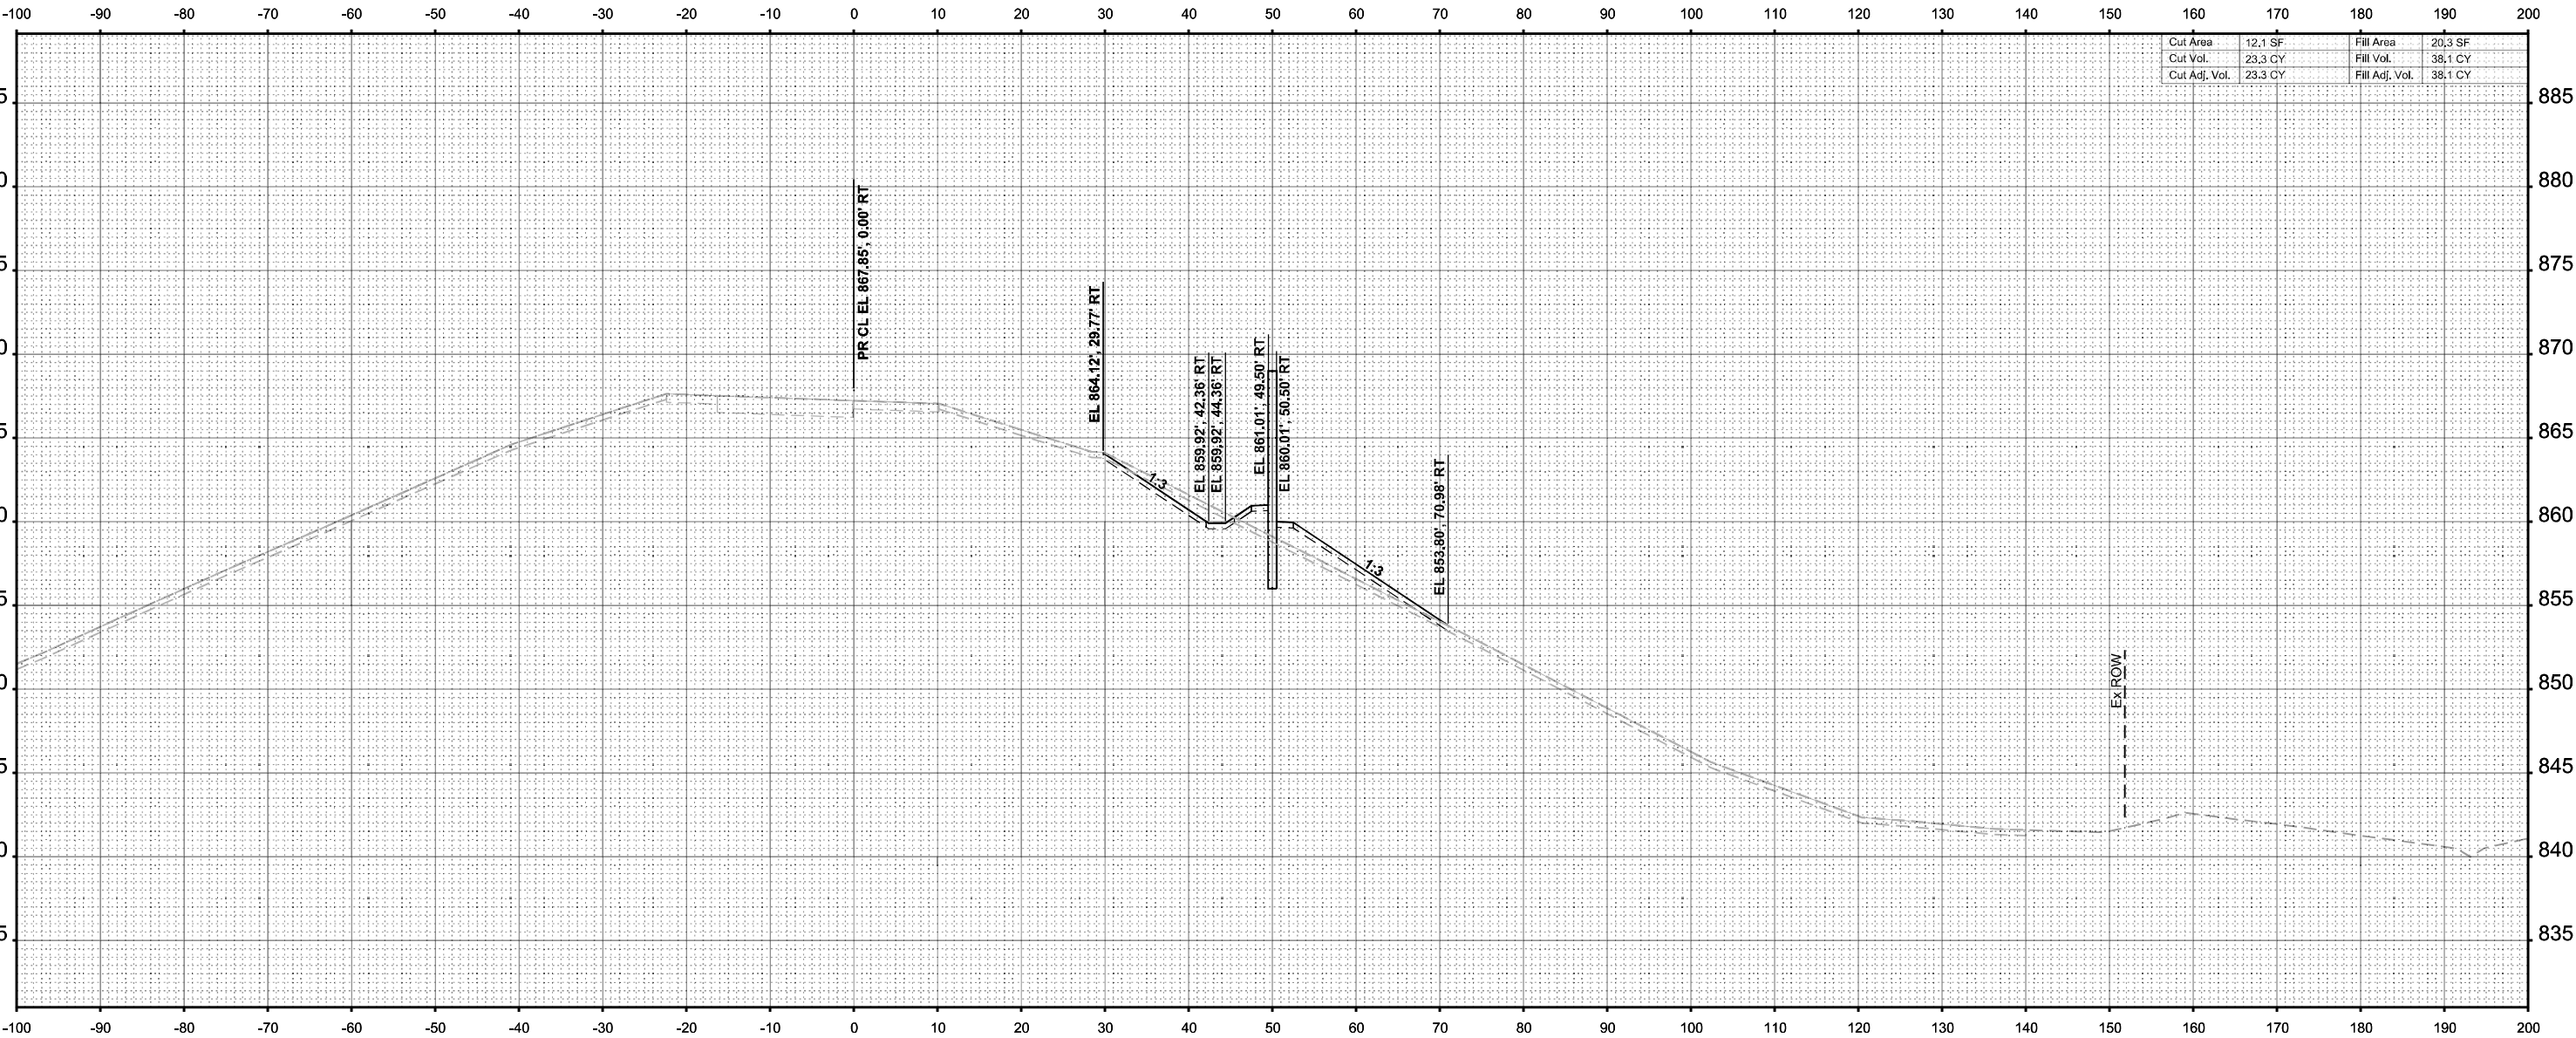

Cut Area	12.1 SF	Fill Area	20.3 SF
Cut Vol.	23.3 CY	Fill Vol.	38.1 CY
Cut Adj. Vol.	23.3 CY	Fill Adj. Vol.	38.1 CY

STA 71+50.00



USER NAME = agibson	DESIGNED - T.VOGLER	REVISED -
	DRAWN - T.VOGLER	REVISED -
PLOT SCALE = \$SCALE\$	CHECKED - J. TARDY	REVISED -
PLOT DATE = 2/7/2025	DATE - 02/14/2025	REVISED -

STATE OF ILLINOIS
DEPARTMENT OF TRANSPORTATION

CROSS SECTIONS - RAMP AD
STAGE 3

SCALE: 1"=10' SHEET 6 OF 38 SHEETS STA. 71+50.00 TO STA. 71+50.00


F.A.I RTE.	SECTION	COUNTY	TOTAL SHEETS	SHEET NO.
*	(201-3)R & (4-1.5)R	WINNEBAGO	1685	1639
CONTRACT NO. 64C24				
		ILLINOIS	FED. AID PROJECT	

* FAI ROUTE 39 (I-39) & FAP 301 (US 20)

FINAL	SURVEYED	BY	DATE
SURVEY	PLOTTED		
NOTE BOOK	TEMPLATE		
NO.	AREAS		
	CHECKED		

ORIGINAL	SURVEYED	BY	DATE
SURVEY	PLOTTED		
NOTE BOOK	TEMPLATE		
NO.	AREAS		
	CHECKED		

MODEL: PRAMPAD-XS-72+00.00 [Sheet]
FILE NAME: c:\paword\benesch\projects\projects\60173608\0264\024\4\4\4-Ramp AD XS.dgn

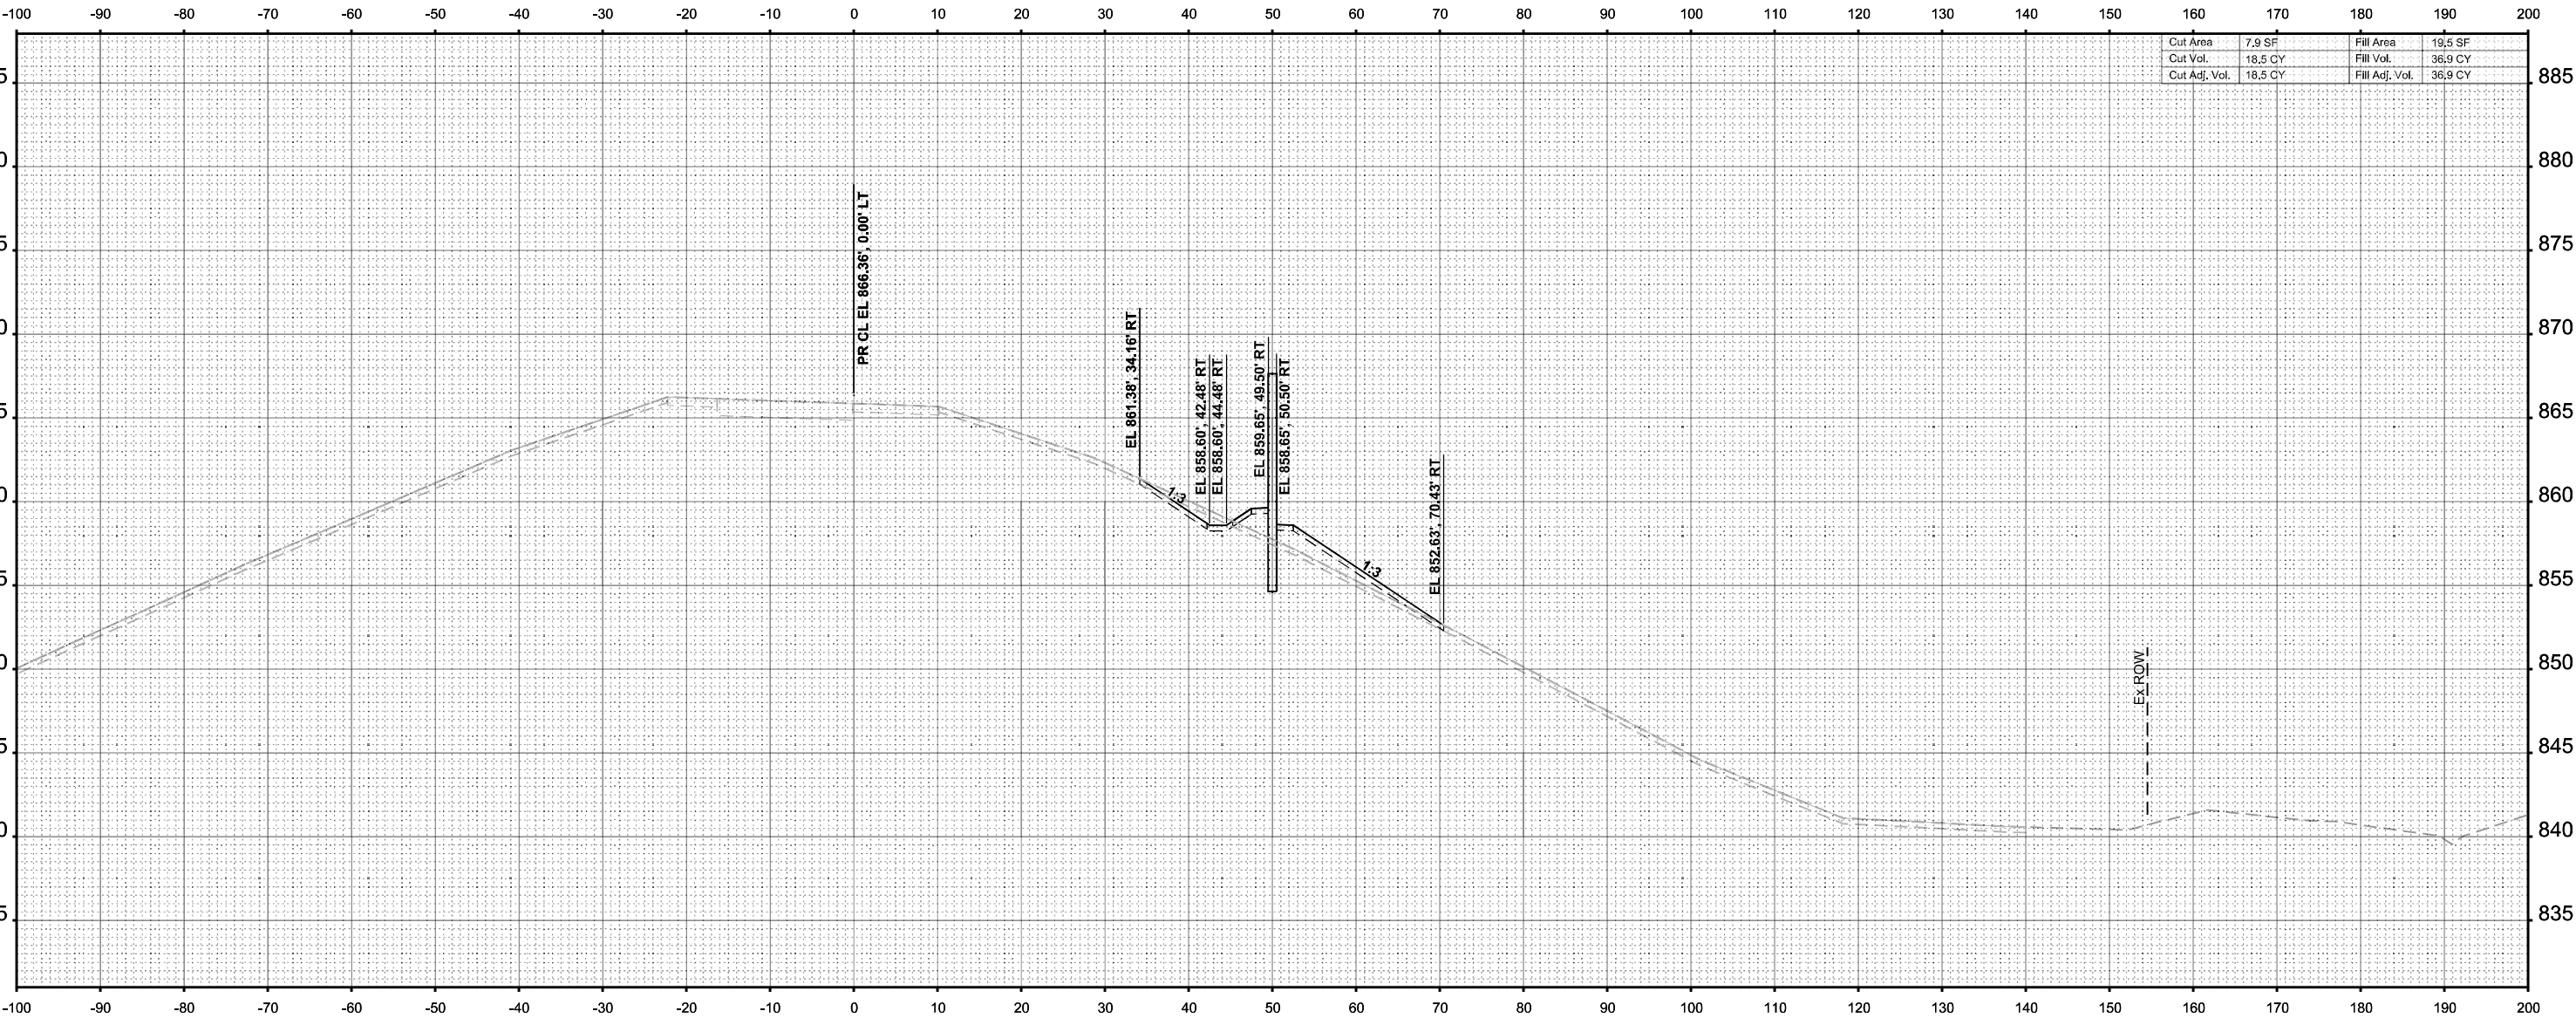

STA 72+00.00



USER NAME =	agibson	DESIGNED -	T.VOGLER	REVISED -	
		DRAWN -	T.VOGLER	REVISED -	
PLOT SCALE =	SSCALE\$	CHECKED -	J. TARDY	REVISED -	
PLOT DATE =	2/7/2025	DATE -	02/14/2025	REVISED -	

STATE OF ILLINOIS
DEPARTMENT OF TRANSPORTATION

CROSS SECTIONS - RAMP AD
STAGE 3

SCALE: 1"=10' SHEET 7 OF 38 SHEETS STA. 72+00.00 TO STA. 72+00.00


F.A.I RTE.	SECTION	COUNTY	TOTAL SHEETS	SHEET NO.
*	(201-3)R & (4-1.5)R	WINNEBAGO	1685	1640
CONTRACT NO. 64C24				
ILLINOIS FED. AID PROJECT				

* FAI ROUTE 39 (I-39) & FAP 301 (US 20)

FINAL SURVEY	SURVEYED	BY	DATE
NOTE BOOK	PLOTTED		
NO.	AREAS		
	CHECKED		
	AREAS CHECKED		

ORIGINAL SURVEY	SURVEYED	BY	DATE
NOTE BOOK	PLOTTED		
NO.	AREAS		
	CHECKED		
	AREAS CHECKED		

MODEL: PRAMPAD-XS - 72+50.00 [Sheet]
FILE NAME: c:\paword\benesch\projects\project60173808\0264C24\4-L-Ramp AD XS.dgn

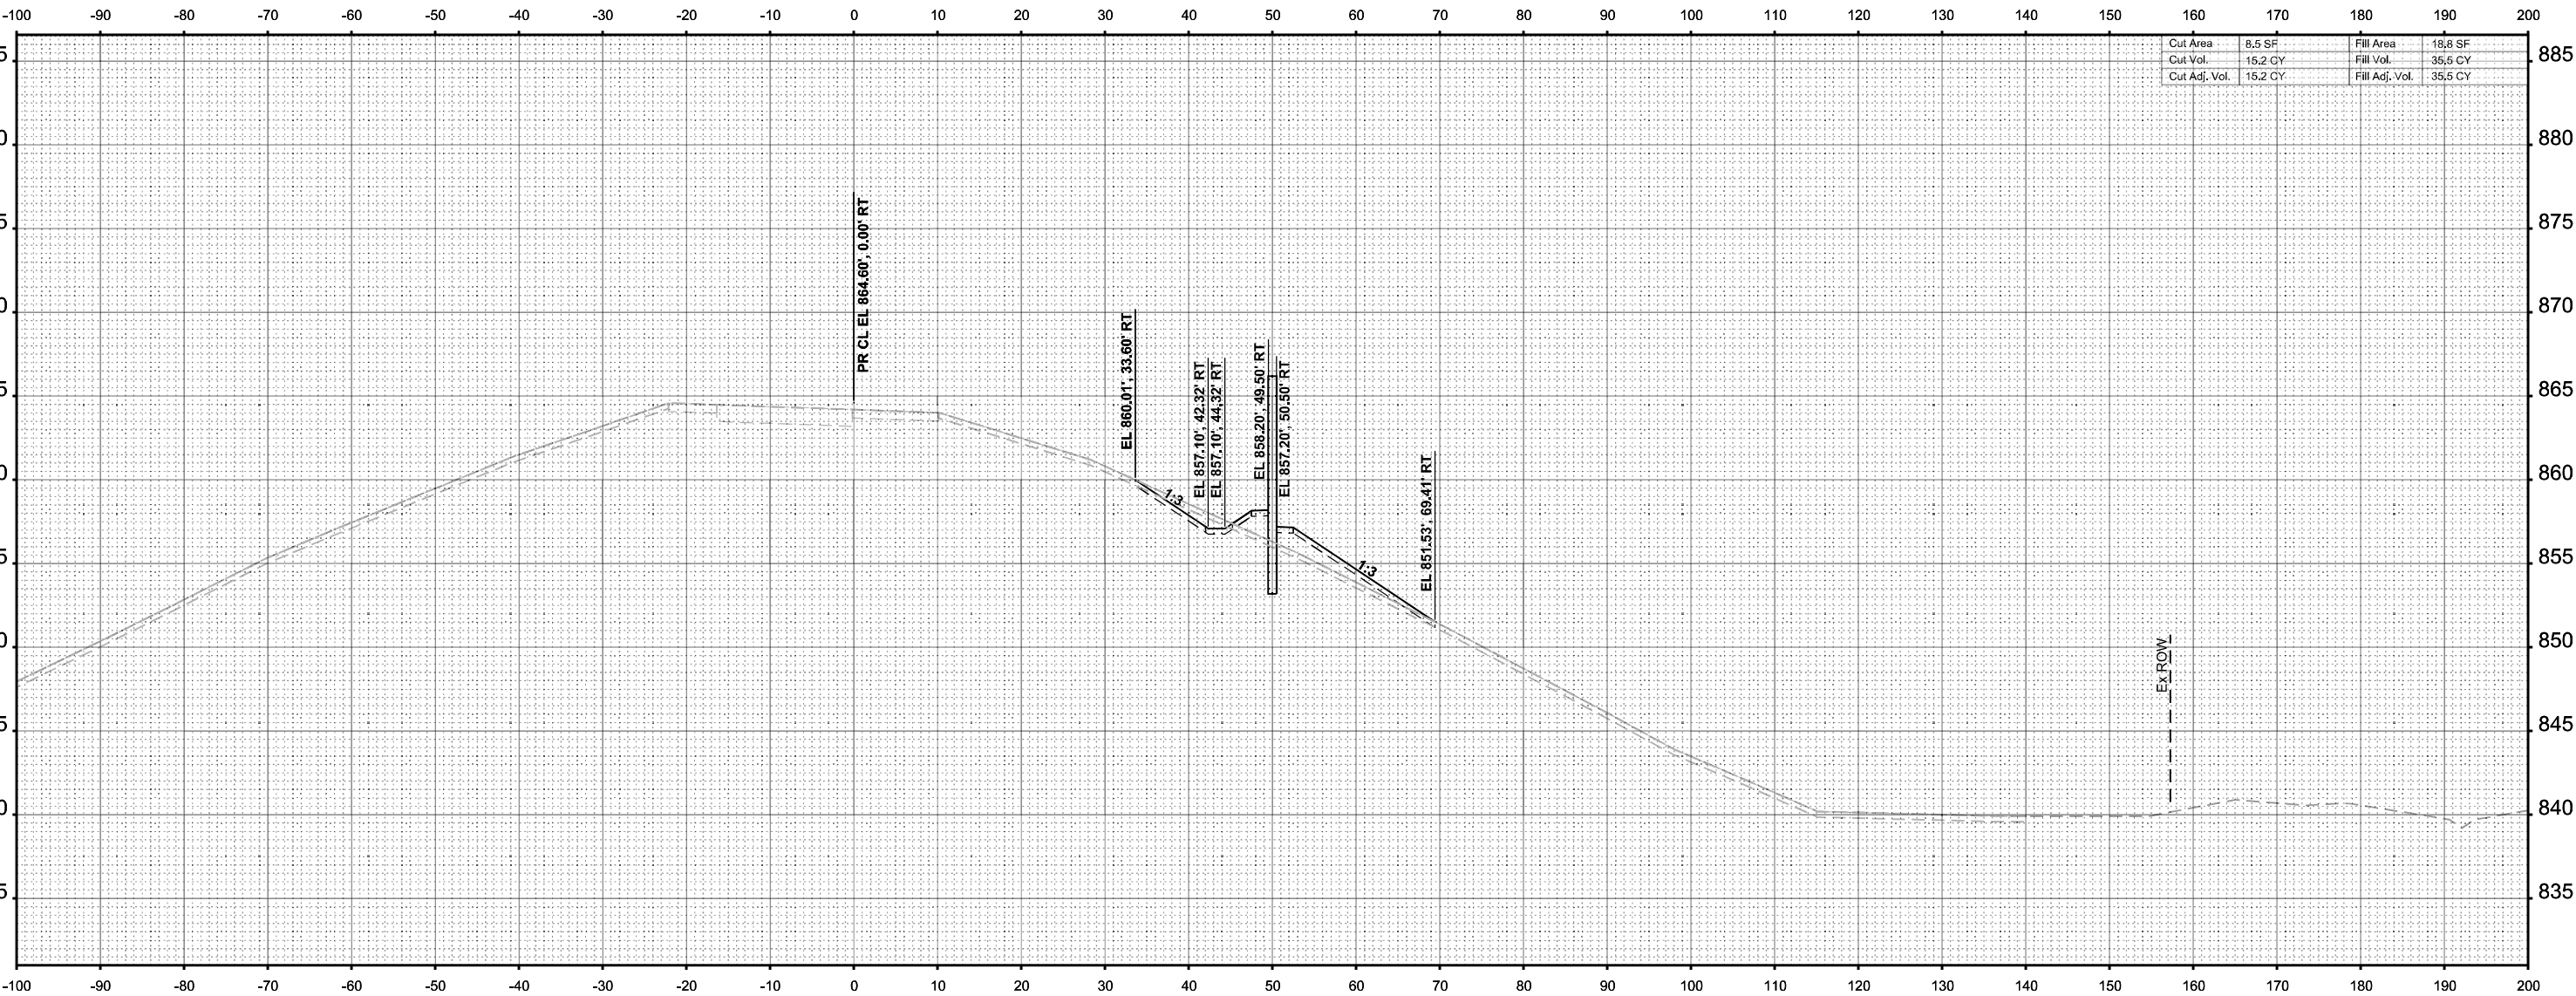

Cut Area	8.5 SF	Fill Area	18.8 SF
Cut Vol.	15.2 CY	Fill Vol.	35.5 CY
Cut Adj. Vol.	15.2 CY	Fill Adj. Vol.	35.5 CY

STA 72+50.00


 Affiliated Research & Company 35 W. Wacker Drive, Suite 300 Chicago, Illinois 60601 312-565-4150 Job No. 10900.00	USER NAME = agibson	DESIGNED - T.VOGLER	REVISED -	STATE OF ILLINOIS DEPARTMENT OF TRANSPORTATION	CROSS SECTIONS - RAMP AD STAGE 3	SCALE: 1"=10'	SHEET 8 OF 38 SHEETS	STA. 72+50.00 TO STA. 72+50.00	F.A.I RTE.	SECTION	COUNTY	TOTAL SHEETS	SHEET NO.
		DRAWN - T.VOGLER	REVISED -						*	(201-3)R & (4-1.5)R	WINNEBAGO	1685	1641
	PLOT SCALE = \$SCALE\$	CHECKED - J. TARDY	REVISED -										CONTRACT NO. 64C24
	PLOT DATE = 2/7/2025	DATE - 02/14/2025	REVISED -										

* FAI ROUTE 39 (I-39) & FAP 301 (US 20)

FINAL SURVEY	SURVEYED	BY	DATE
	PLOTTED		
	TEMPLATE		
	AREAS		
NO.	NOTE BOOK		
	AREAS CHECKED		

ORIGINAL SURVEY	SURVEYED	BY	DATE
	PLOTTED		
	TEMPLATE		
	AREAS		
NO.	NOTE BOOK		
	CHECKED		

MODEL: PRAMPAD-XS - 73+00.00 [Sheet]
FILE NAME: c:\paword\benesch\projects\projects\60173608\0264\0244\UL-Ramp AD XS.dgn

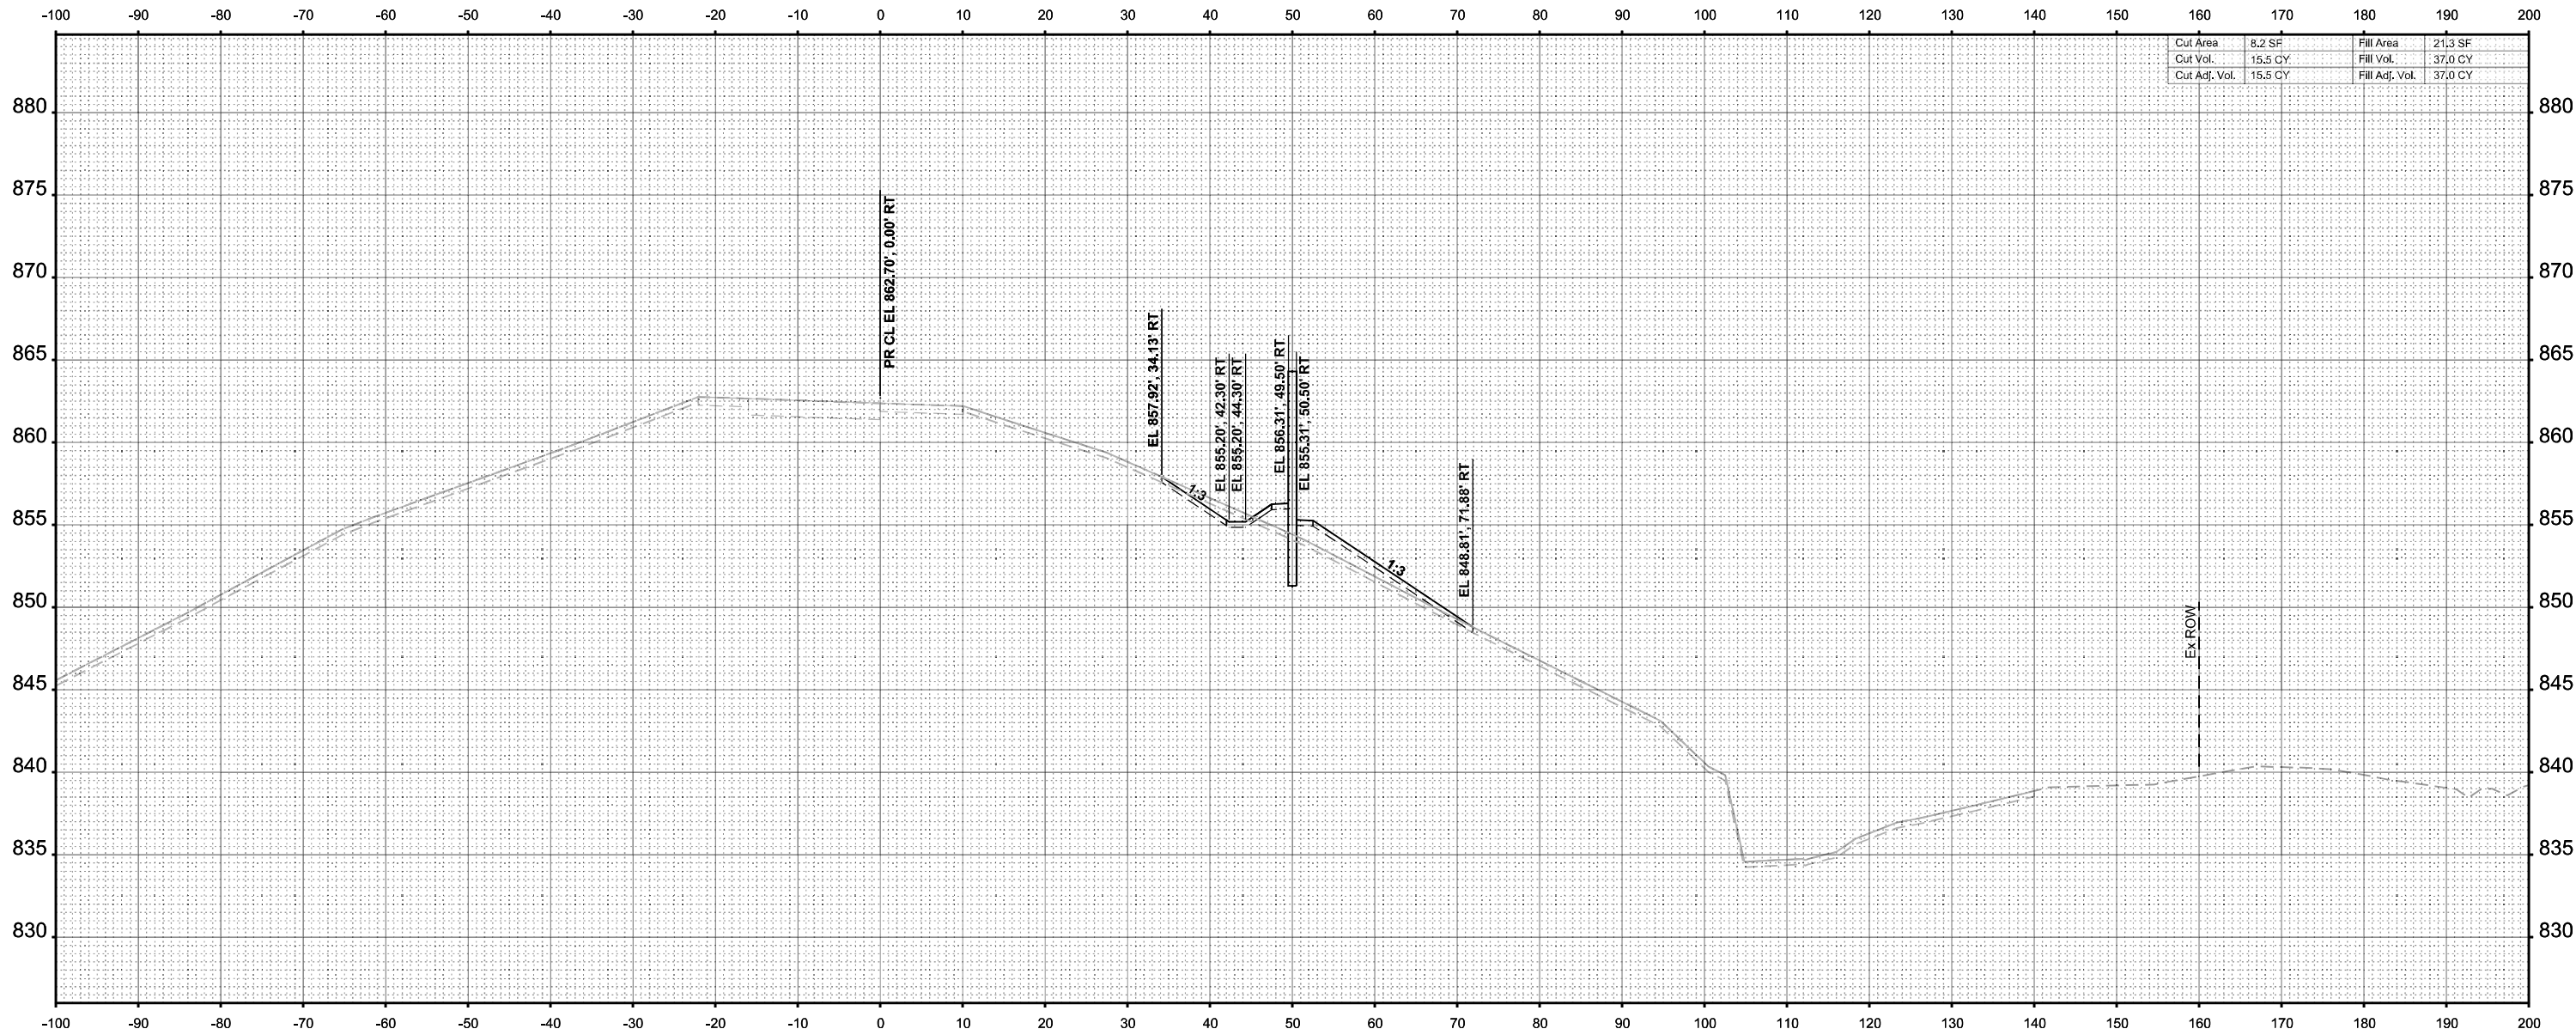

STA 73+00.00



USER NAME =	agibson	DESIGNED -	T.VOGLER	REVISED -	
		DRAWN -	T.VOGLER	REVISED -	
PLOT SCALE =	SSCALE\$	CHECKED -	J. TARDY	REVISED -	
PLOT DATE =	2/7/2025	DATE -	02/14/2025	REVISED -	

STATE OF ILLINOIS
DEPARTMENT OF TRANSPORTATION

CROSS SECTIONS - RAMP AD
STAGE 3

SCALE: 1"=10' SHEET 9 OF 38 SHEETS STA. 73+00.00 TO STA. 73+00.00


F.A.I RTE.	SECTION	COUNTY	TOTAL SHEETS	SHEET NO.
*	(201-3)R & (4-1.5)R	WINNEBAGO	1685	1642
CONTRACT NO. 64C24				
		ILLINOIS	FED. AID PROJECT	

* FAI ROUTE 39 (I-39) & FAP 301 (US 20)

FINAL SURVEY	SURVEYED	BY	DATE
NOTE BOOK	PLOTTED		
NO.	TEMPLATE		
	AREAS		
	AREAS CHECKED		

ORIGINAL SURVEY	SURVEYED	BY	DATE
NOTE BOOK	PLOTTED		
NO.	TEMPLATE		
	AREAS		
	AREAS CHECKED		

MODEL: PRAMPAD-XS - 73+50.00 [Sheet]
FILE NAME: c:\paword\benesch\projects\projects\60173608\0264C24\41-Ramp AD XS.dgn

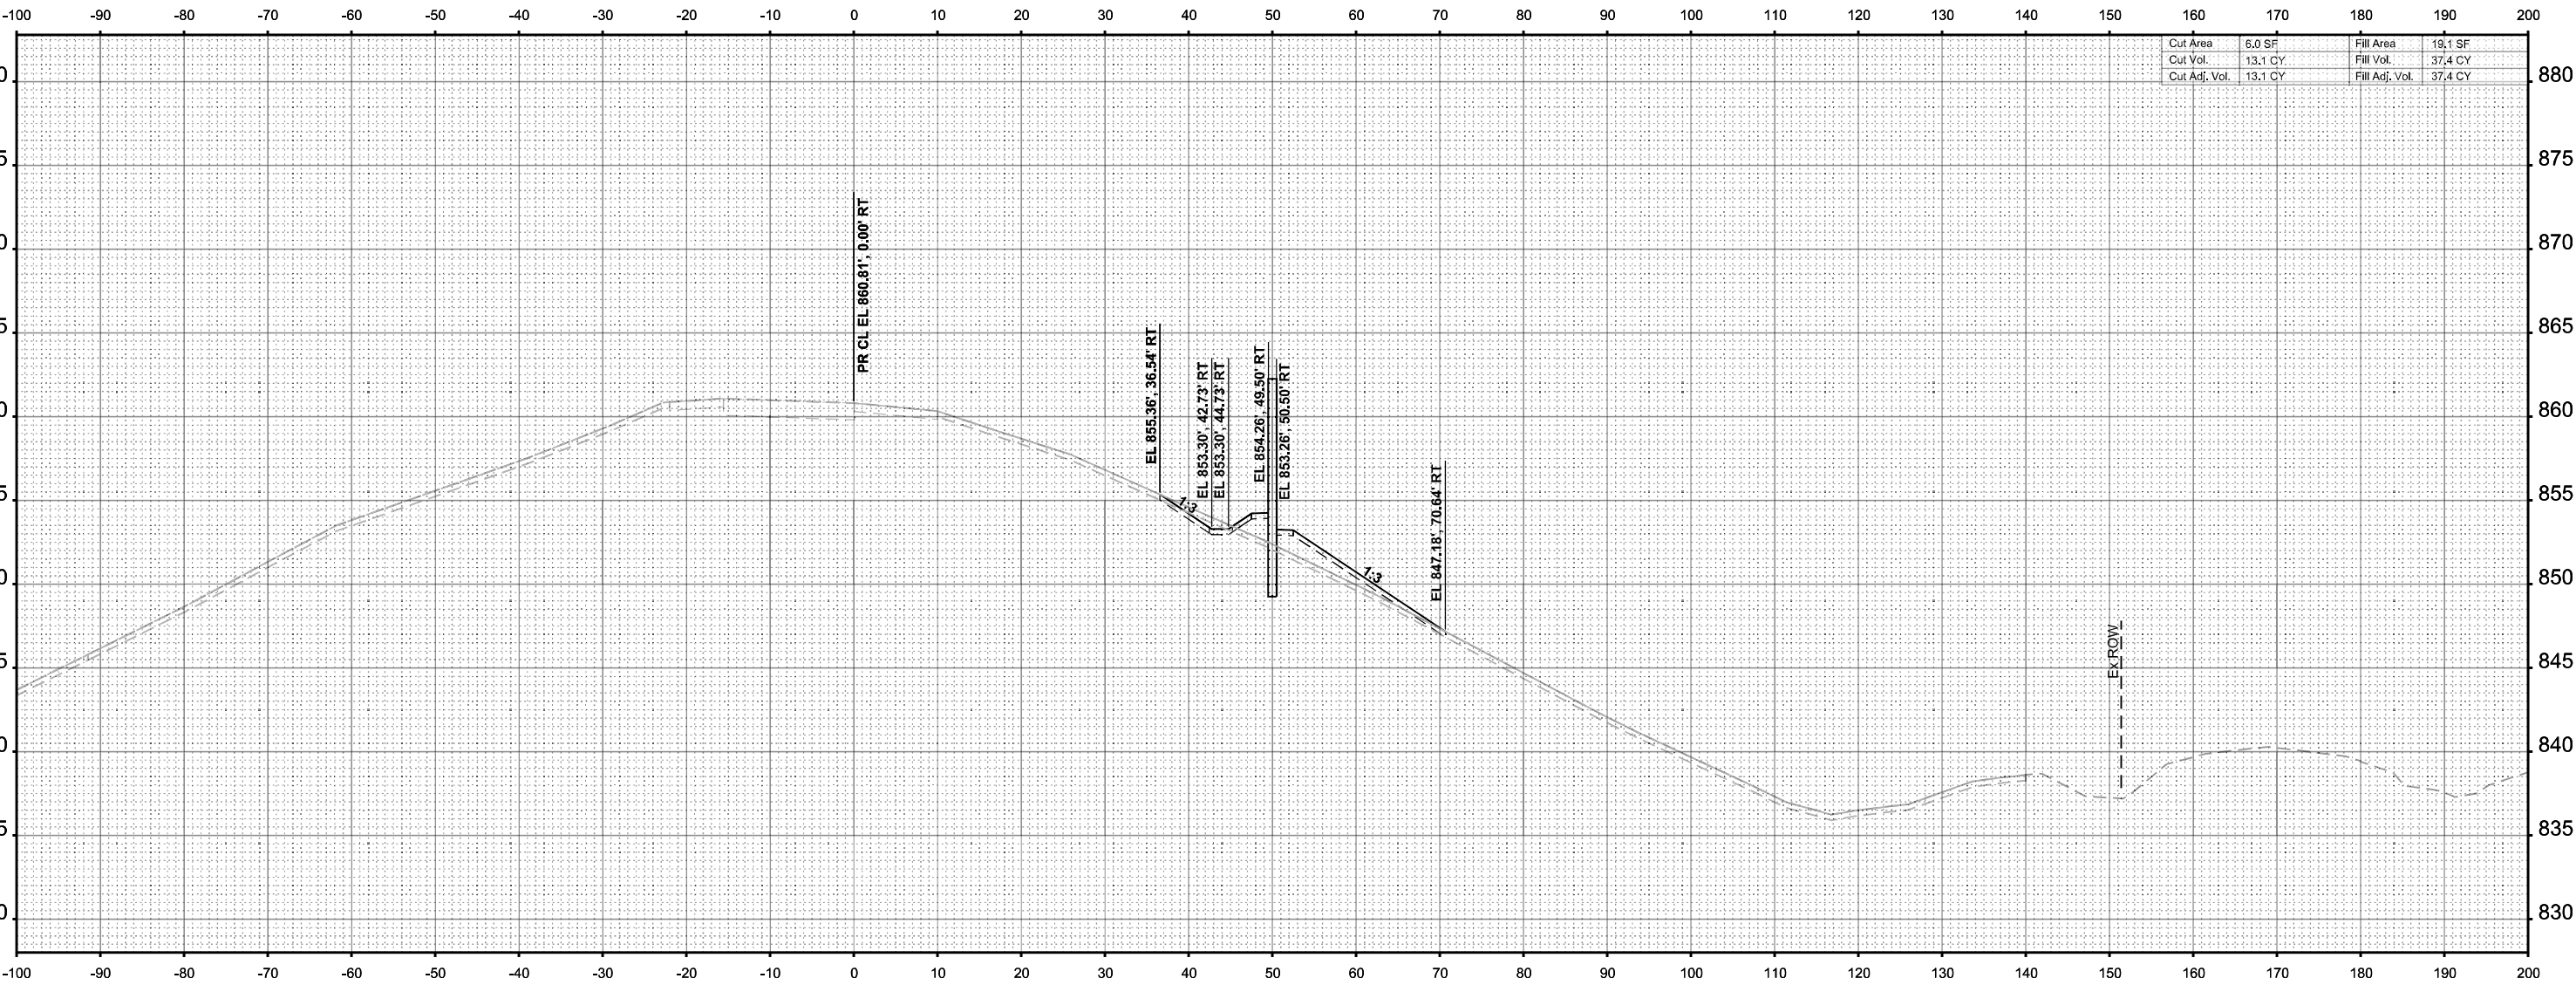

STA 73+50.00



USER NAME =	agibson	DESIGNED -	T.VOGLER	REVISED -	
		DRAWN -	T.VOGLER	REVISED -	
PLOT SCALE =	SSCALE\$	CHECKED -	J. TARDY	REVISED -	
PLOT DATE =	2/7/2025	DATE -	02/14/2025	REVISED -	

STATE OF ILLINOIS
DEPARTMENT OF TRANSPORTATION

CROSS SECTIONS - RAMP AD
STAGE 3


SCALE: 1"=10' SHEET 10 OF 38 SHEETS STA. 73+50.00 TO STA. 73+50.00

F.A.I RTE.	SECTION	COUNTY	TOTAL SHEETS	SHEET NO.
*	(201-3)R & (4-1.5)R	WINNEBAGO	1685	1643
CONTRACT NO. 64C24				
		ILLINOIS	FED. AID PROJECT	

* FAI ROUTE 39 (I-39) & FAP 301 (US 20)

ORIGINAL SURVEY			BY	DATE
	SURVEYED			
	PLOTTED			
	TEMPLATE			
	AREAS			
	AREAS CHECKED			
NO.				

FILE NAME: c:\pwword\benesch projects\projects\d0173808\264C24-ML-Ramp AD XS.dgn

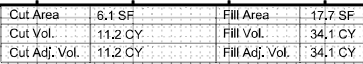

* FAI ROUTE 39 (I-39) & FAP 301 (US 20)

USER NAME = agibson	DESIGNED - T.VOGLER
	DRAWN - T.VOGLER
PLOT SCALE = \$SCALE\$	CHECKED - J. TARDY
PLOT DATE = 2/7/2025	DATE - 02/14/2025

DESIGNED	-	T.VOGLER	REVISED	-
DRAWN	-	T.VOGLER	REVISED	-
CHECKED	-	J. TARDY	REVISED	-
DATE	-	02/14/2025	REVISED	-

CROSS SECTIONS - RAMP AD STAGE 3


SCALE: 1"=10'	SHEET 11	OF 38	SHEETS	STA. 74+00.00	TO STA. 74+00.00
---------------	----------	-------	--------	---------------	------------------

F.A.I RTE.	SECTION	COUNTY	TOTAL SHEETS	SHEET NO.
*	(201-3)R & (4-1,5)R	WINNEBAGO	1685	1644
		CONTRACT NO. 64C24		
ILLINOIS		FED. AID PROJECT		

FINAL SURVEY	NO.	NOTED BOOK	NO.	BY	DATE

ORIGINAL SURVEY	NO.	NOTED BOOK	NO.	BY	DATE

MODEL: PRAMPAD-XS - 74+50.00 [Sheet]
FILE NAME: c:\paword\benesch\projects\projects\60173808\0264C24\4L-Ramp AD XS.dgn

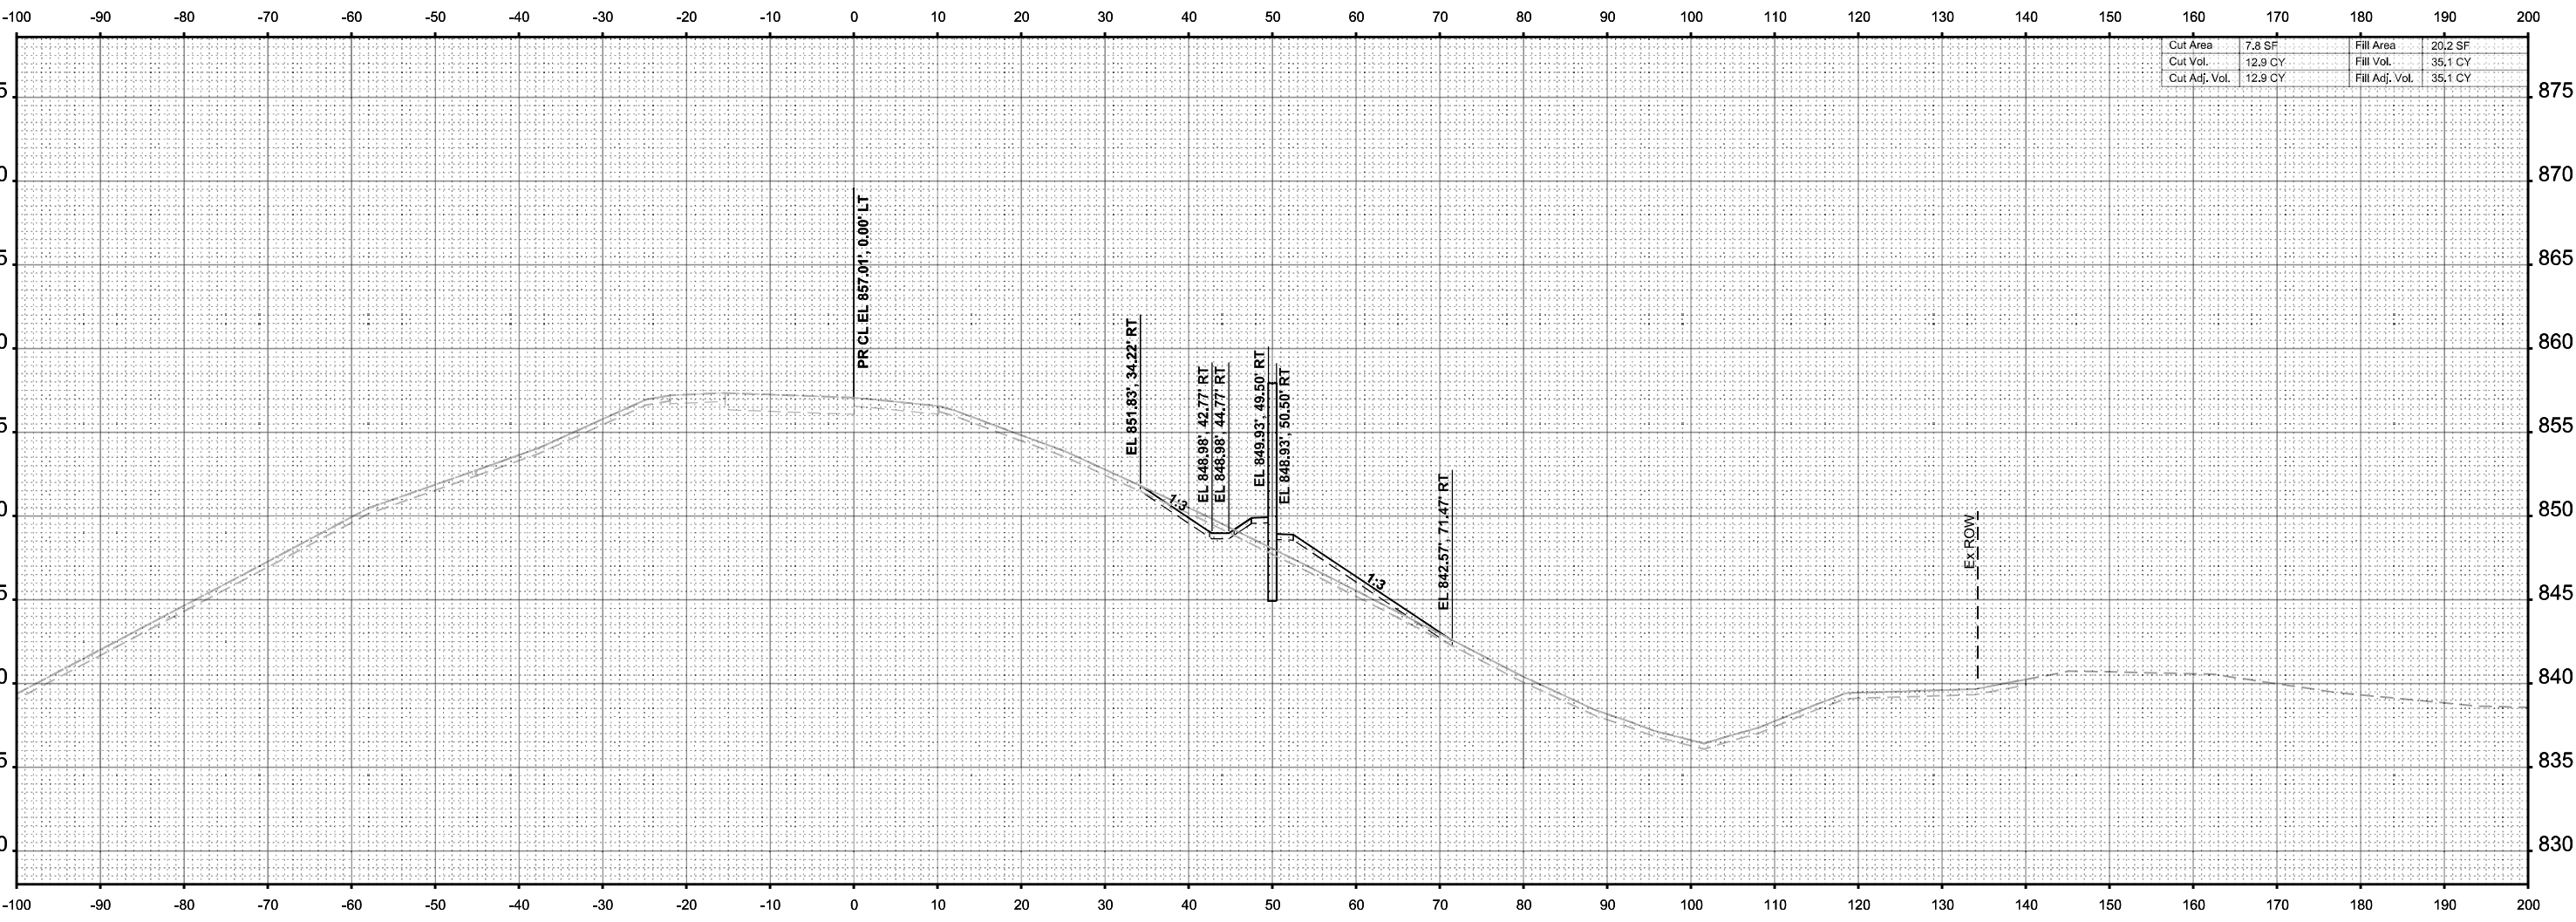

Cut Area	7.8 SF	Fill Area	20.2 SF
Cut Vol.	12.9 CY	Fill Vol.	35.1 CY
Cut Adj. Vol.	12.9 CY	Fill Adj. Vol.	35.1 CY

-100 -90 -80 -70 -60 -50 -40 -30 -20 -10 0 10 20 30 40 50 60 70 80 90 100 110 120 130 140 150 160 170 180 190 200

875 870 865 860 855 850 845 840 835 830

STA 74+50.00



USER NAME =	agibson	DESIGNED -	T.VOGLER	REVISED -	
		DRAWN -	T.VOGLER	REVISED -	
PLOT SCALE =	SSCALE\$	CHECKED -	J. TARDY	REVISED -	
PLOT DATE =	2/7/2025	DATE -	02/14/2025	REVISED -	

STATE OF ILLINOIS
DEPARTMENT OF TRANSPORTATION

CROSS SECTIONS - RAMP AD STAGE 3			
SCALE: 1"=10'	SHEET 12	OF 38	SHEETS
STA. 74+50.00		TO STA. 74+50.00	


F.A.I RTE.	SECTION	COUNTY	TOTAL SHEETS	SHEET NO.
*	(201-3)R & (4-1.5)R	WINNEBAGO	1685	1645
CONTRACT NO. 64C24				
ILLINOIS		FED. AID PROJECT		

* FAI ROUTE 39 (I-39) & FAP 301 (US 20)

FINAL SURVEY	SURVEYED _____		BY _____	DATE _____
	PLOTTED _____			
	TEMPLATE _____			
	AREAS _____			
NO. _____	AREAS CHECKED _____			

ORIGINAL SURVEY	SURVEYED _____		BY _____	DATE _____
	PLOTTED _____			
	TEMPLATE _____			
	AREAS _____			
NO. _____	NOTE BOOK _____		AREAS CHECKED _____	

MODEL: PRAMPAD-XS - 75+00.00 [Sheet]
FILE NAME: c:\pwworking\benesch\projects\project60173808\B264C24\41-L-Ramp AD XS.dgn

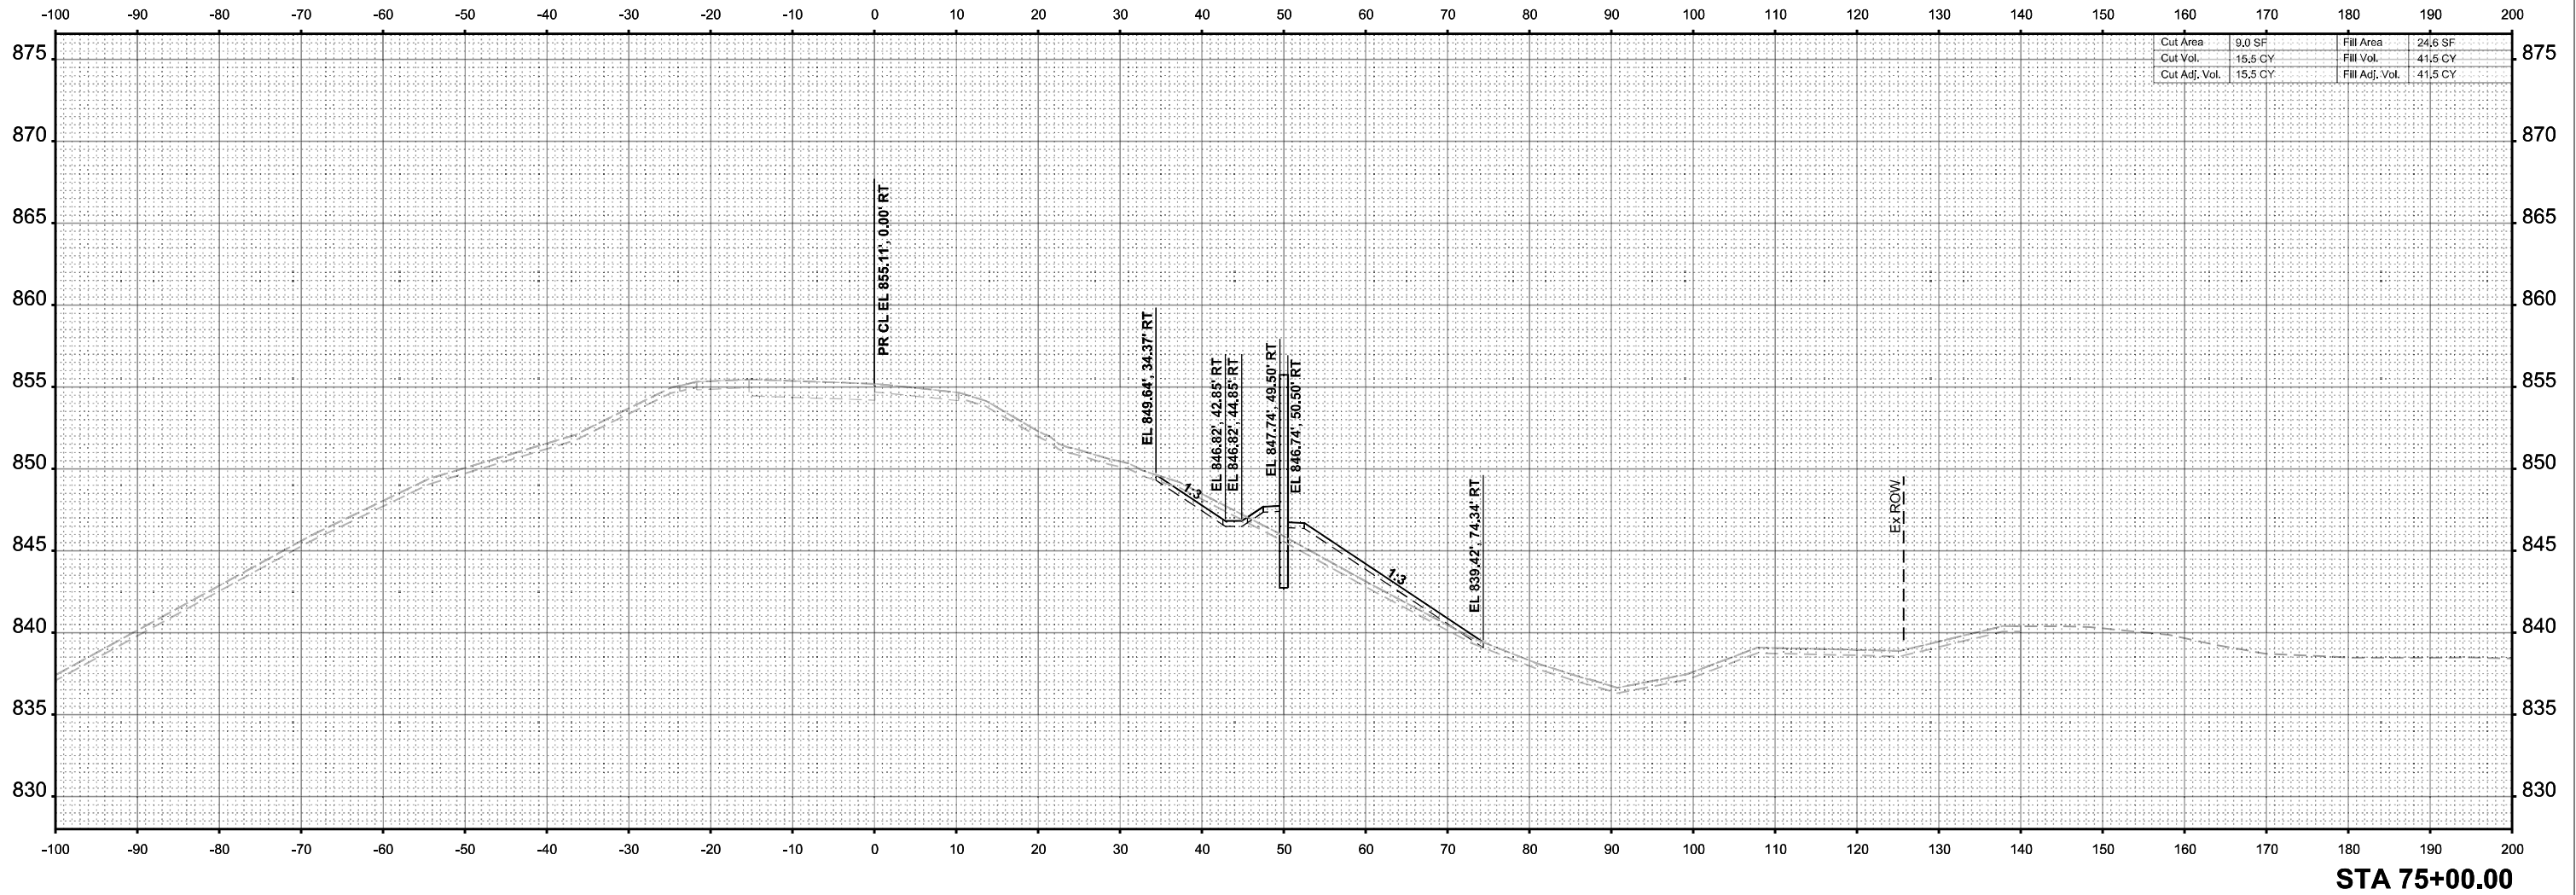

USER NAME = agibson	DESIGNED - T.VOGLER	REVISED -
	DRAWN - T.VOGLER	REVISED -
PLOT SCALE = \$SCALE\$	CHECKED - J. TARDY	REVISED -
PLOT DATE = 2/7/2025	DATE - 02/14/2025	REVISED -

STATE OF ILLINOIS
DEPARTMENT OF TRANSPORTATION

CROSS SECTIONS - RAMP AD
STAGE 3

SCALE: 1"=10' SHEET 13 OF 38 SHEETS STA. 75+00.00 TO STA. 75+00.00

F.A.I RTE.	SECTION	COUNTY	TOTAL SHEETS	SHEET NO.
*	(201-3)R & (4-1.5)R	WINNEBAGO	1685	1646
CONTRACT NO. 64C24				
		ILLINOIS	FED. AID PROJECT	


* FAI ROUTE 39 (I-39) & FAP 301 (US 20)

FINAL SURVEY	NO.	NOTE BOOK	AREAS CHECKED	BY	DATE

ORIGINAL SURVEY	NO.	NOTE BOOK	AREAS CHECKED	BY	DATE

MODEL: PRAMPAD-XS - 75+50.00 [Sheet]

FILE NAME: c:\paword\benesch\projects\project60173608\0264C24\4-L-Ramp AD XS.dgn

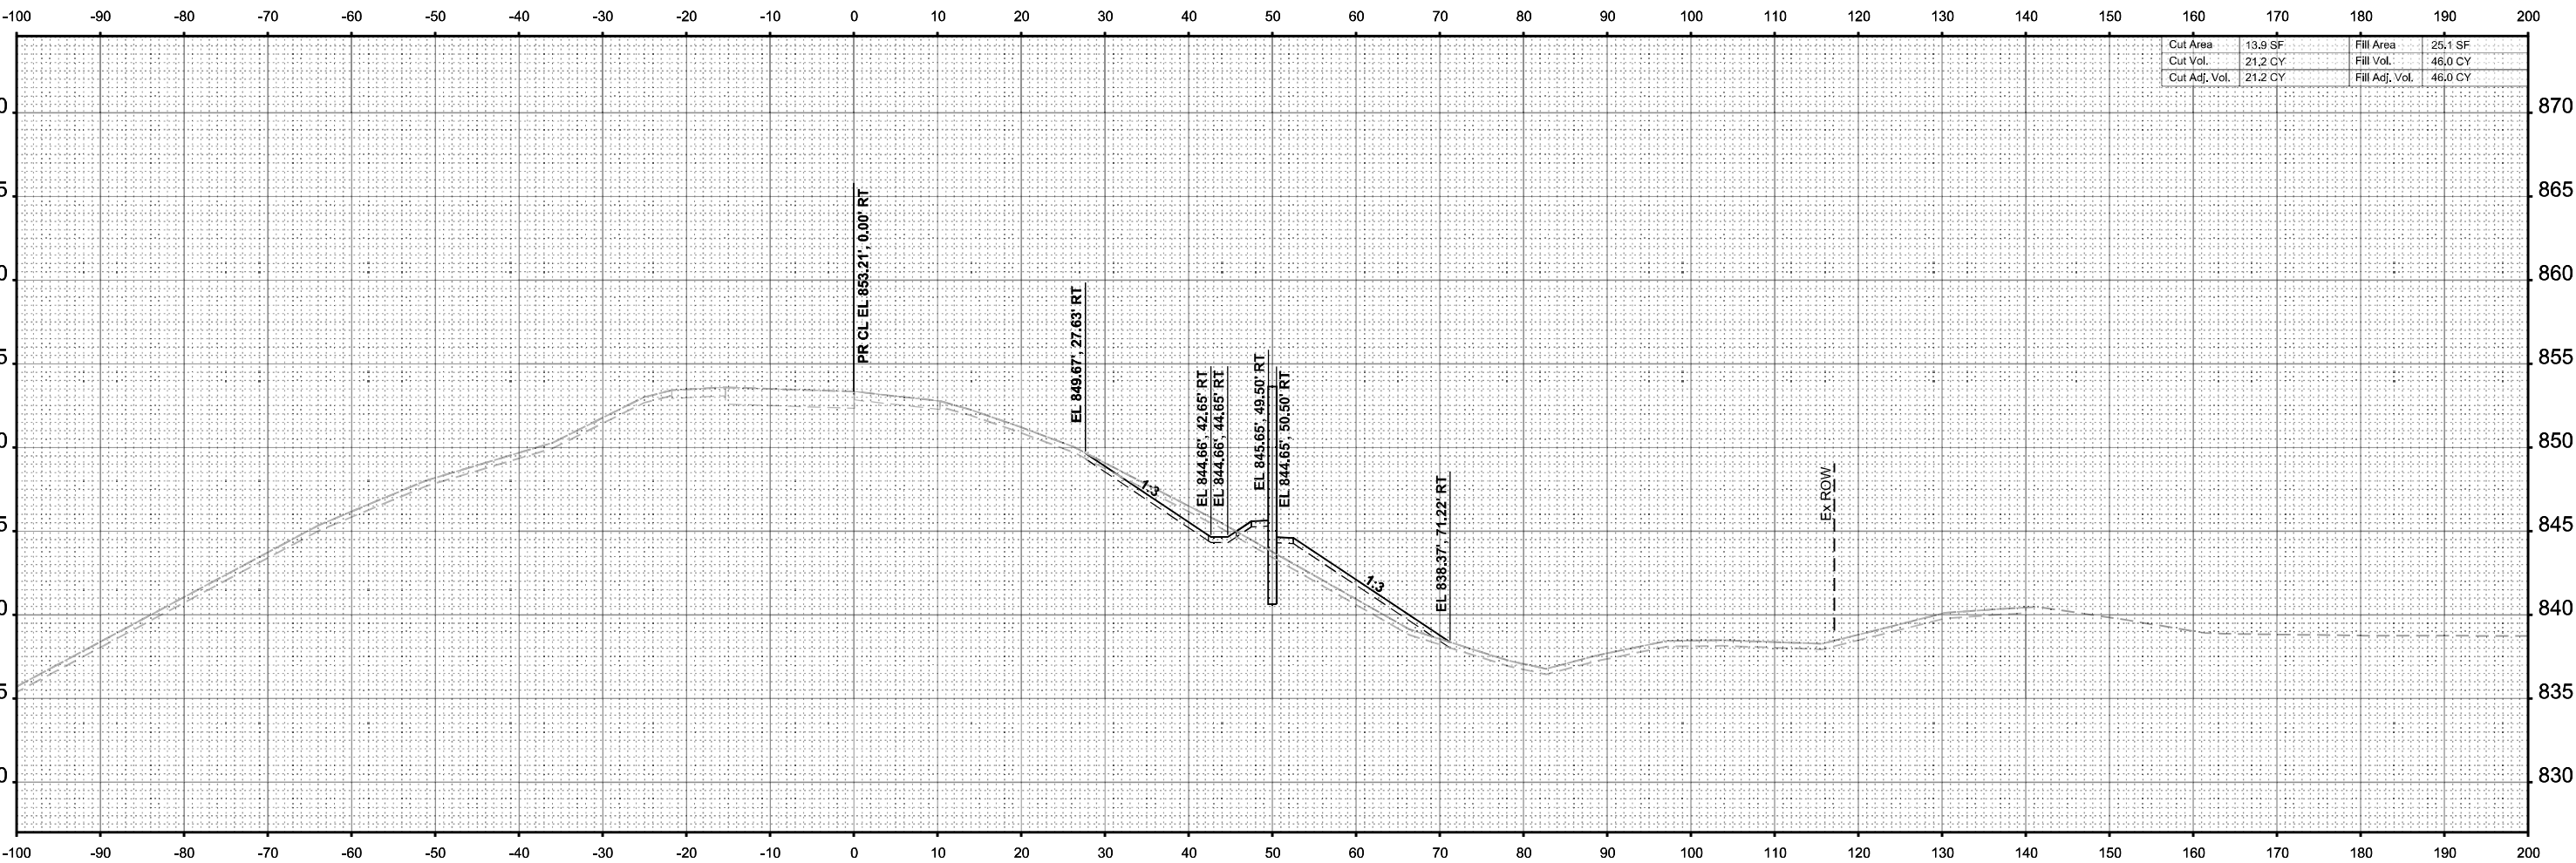

Cut Area	13.9 SF	Fill Area	25.1 SF
Cut Vol.	21.2 CY	Fill Vol.	46.0 CY
Cut Adj. Vol.	21.2 CY	Fill Adj. Vol.	46.0 CY

STA 75+50.00



USER NAME =	agibson	DESIGNED -	T.VOGLER	REVISED -	
		DRAWN -	T.VOGLER	REVISED -	
PLOT SCALE =	SSCALE\$	CHECKED -	J. TARDY	REVISED -	
PLOT DATE =	2/7/2025	DATE -	02/14/2025	REVISED -	

STATE OF ILLINOIS
DEPARTMENT OF TRANSPORTATION

CROSS SECTIONS - RAMP AD
STAGE 3

SCALE: 1"=10' SHEET 14 OF 38 SHEETS STA. 75+50.00 TO STA. 75+50.00


F&I RTE.	SECTION	COUNTY	TOTAL SHEETS	SHEET NO.
*	(201-3)R & (4-1.5)R	WINNEBAGO	1685	1647
CONTRACT NO. 64C24				
ILLINOIS		FED. AID PROJECT		

* FAI ROUTE 39 (I-39) & FAP 301 (US 20)

FINAL SURVEY	NO.	SURVEYED PLOTTED TEMPLATE AREAS CHECKED	BY	DATE

ORIGINAL SURVEY	NO.	SURVEYED PLOTTED TEMPLATE AREAS CHECKED	BY	DATE

MODEL: PRAMPAD-XS - 76+00.00 [Sheet]
FILE NAME: c:\paword\benesch\projects\project60173608\0264C24\41-Ramp AD XS.dgn

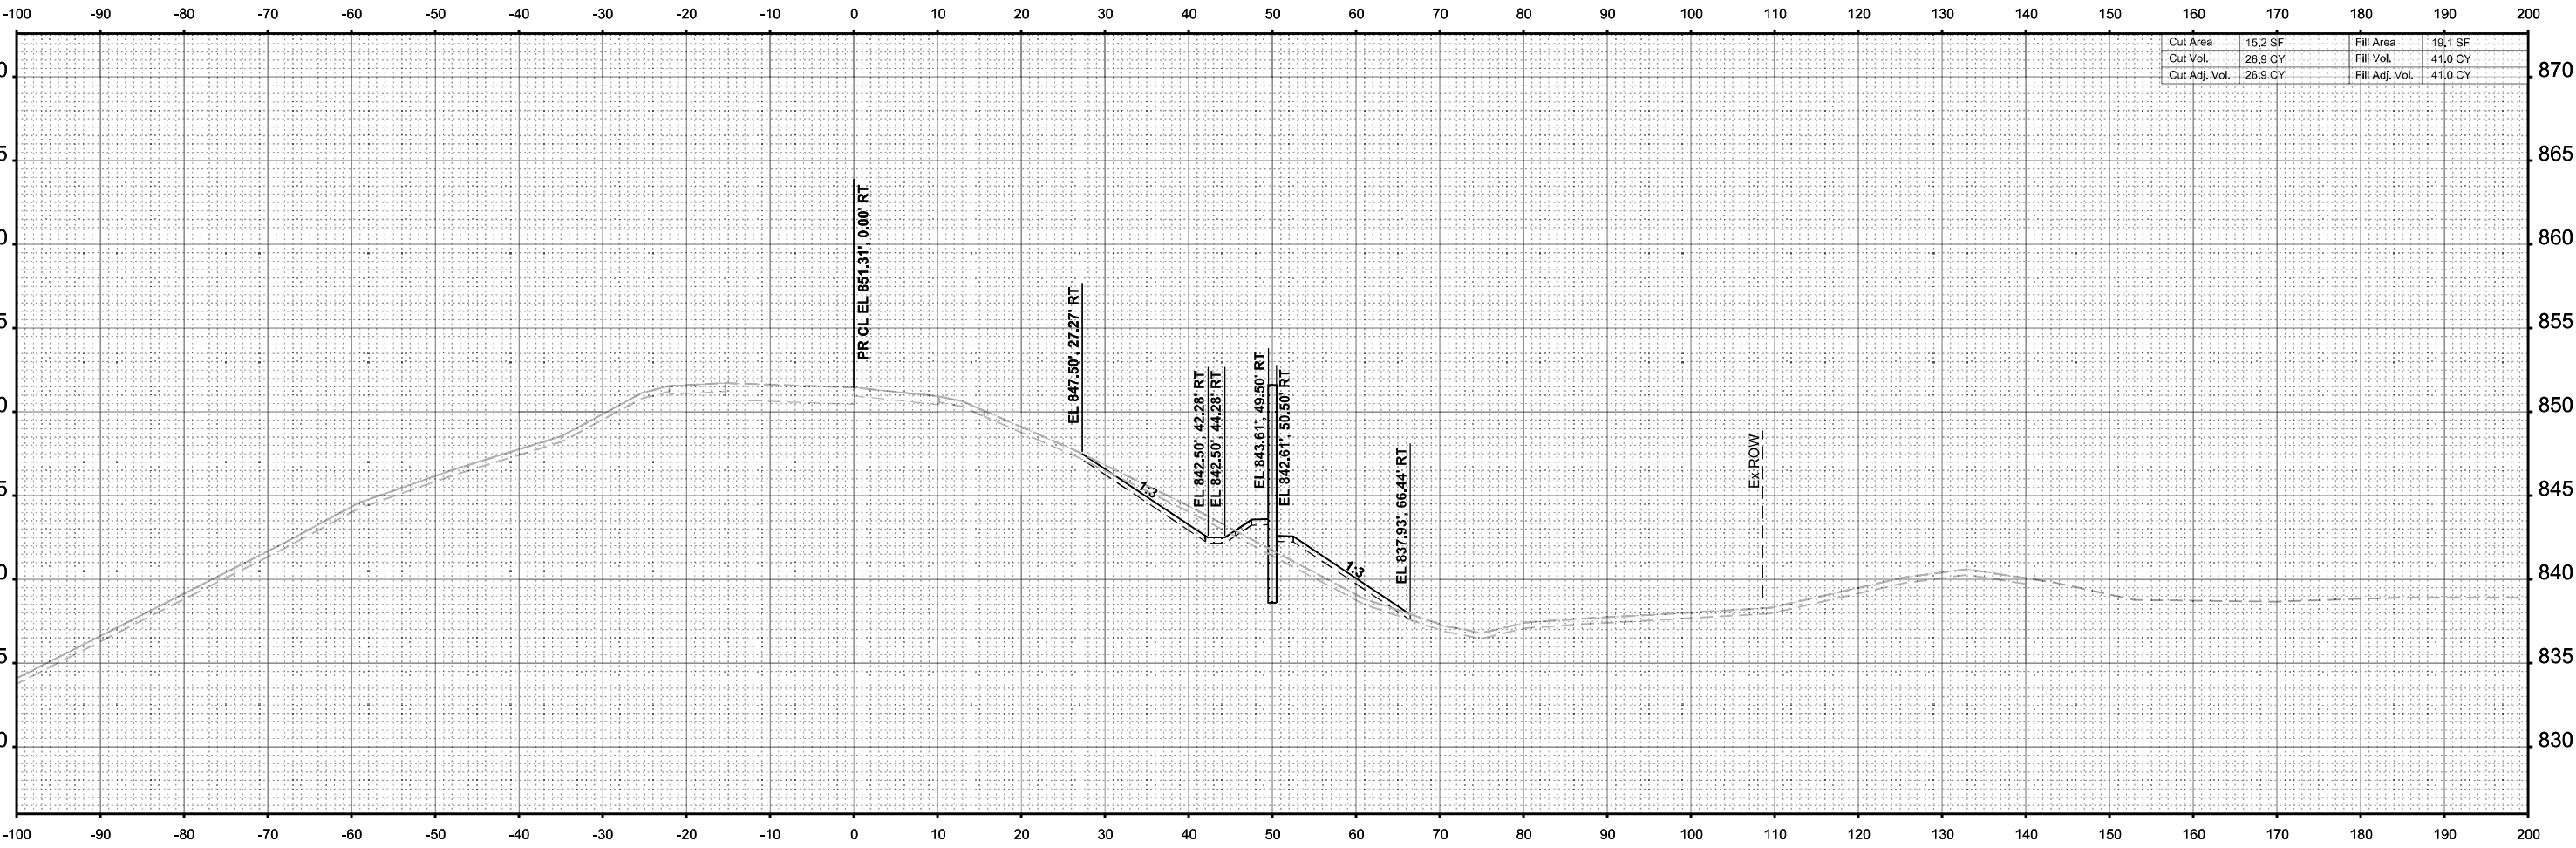

STA 76+00.00



USER NAME =	agibson	DESIGNED -	T.VOGLER	REVISED -	
		DRAWN -	T.VOGLER	REVISED -	
PLOT SCALE =	SSCALE\$	CHECKED -	J. TARDY	REVISED -	
PLOT DATE =	2/7/2025	DATE -	02/14/2025	REVISED -	

STATE OF ILLINOIS
DEPARTMENT OF TRANSPORTATION

CROSS SECTIONS - RAMP AD
STAGE 3

SCALE: 1"=10' SHEET 15 OF 38 SHEETS STA. 76+00.00 TO STA. 76+00.00


F.A.I RTE.	SECTION	COUNTY	TOTAL SHEETS	SHEET NO.
*	(201-3)R & (4-1.5)R	WINNEBAGO	1685	1648
CONTRACT NO. 64C24				
		ILLINOIS	FED. AID PROJECT	

* FAI ROUTE 39 (I-39) & FAP 301 (US 20)

FINAL SURVEY	NO.	NOTED BOOK	SURVEYED	BY	DATE
NO.	AREAS	TEMPLATES	PLOTTED	BY	DATE

ORIGINAL SURVEY	NO.	NOTED BOOK	SURVEYED	BY	DATE
NO.	AREAS	TEMPLATES	PLOTTED	BY	DATE

MODEL: PRAMPAD-XS - 76+50.00 [Sheet]
FILE NAME: c:\paword\benesch\projects\project60173808\0264C24\4L-Ramp AD XS.dgn

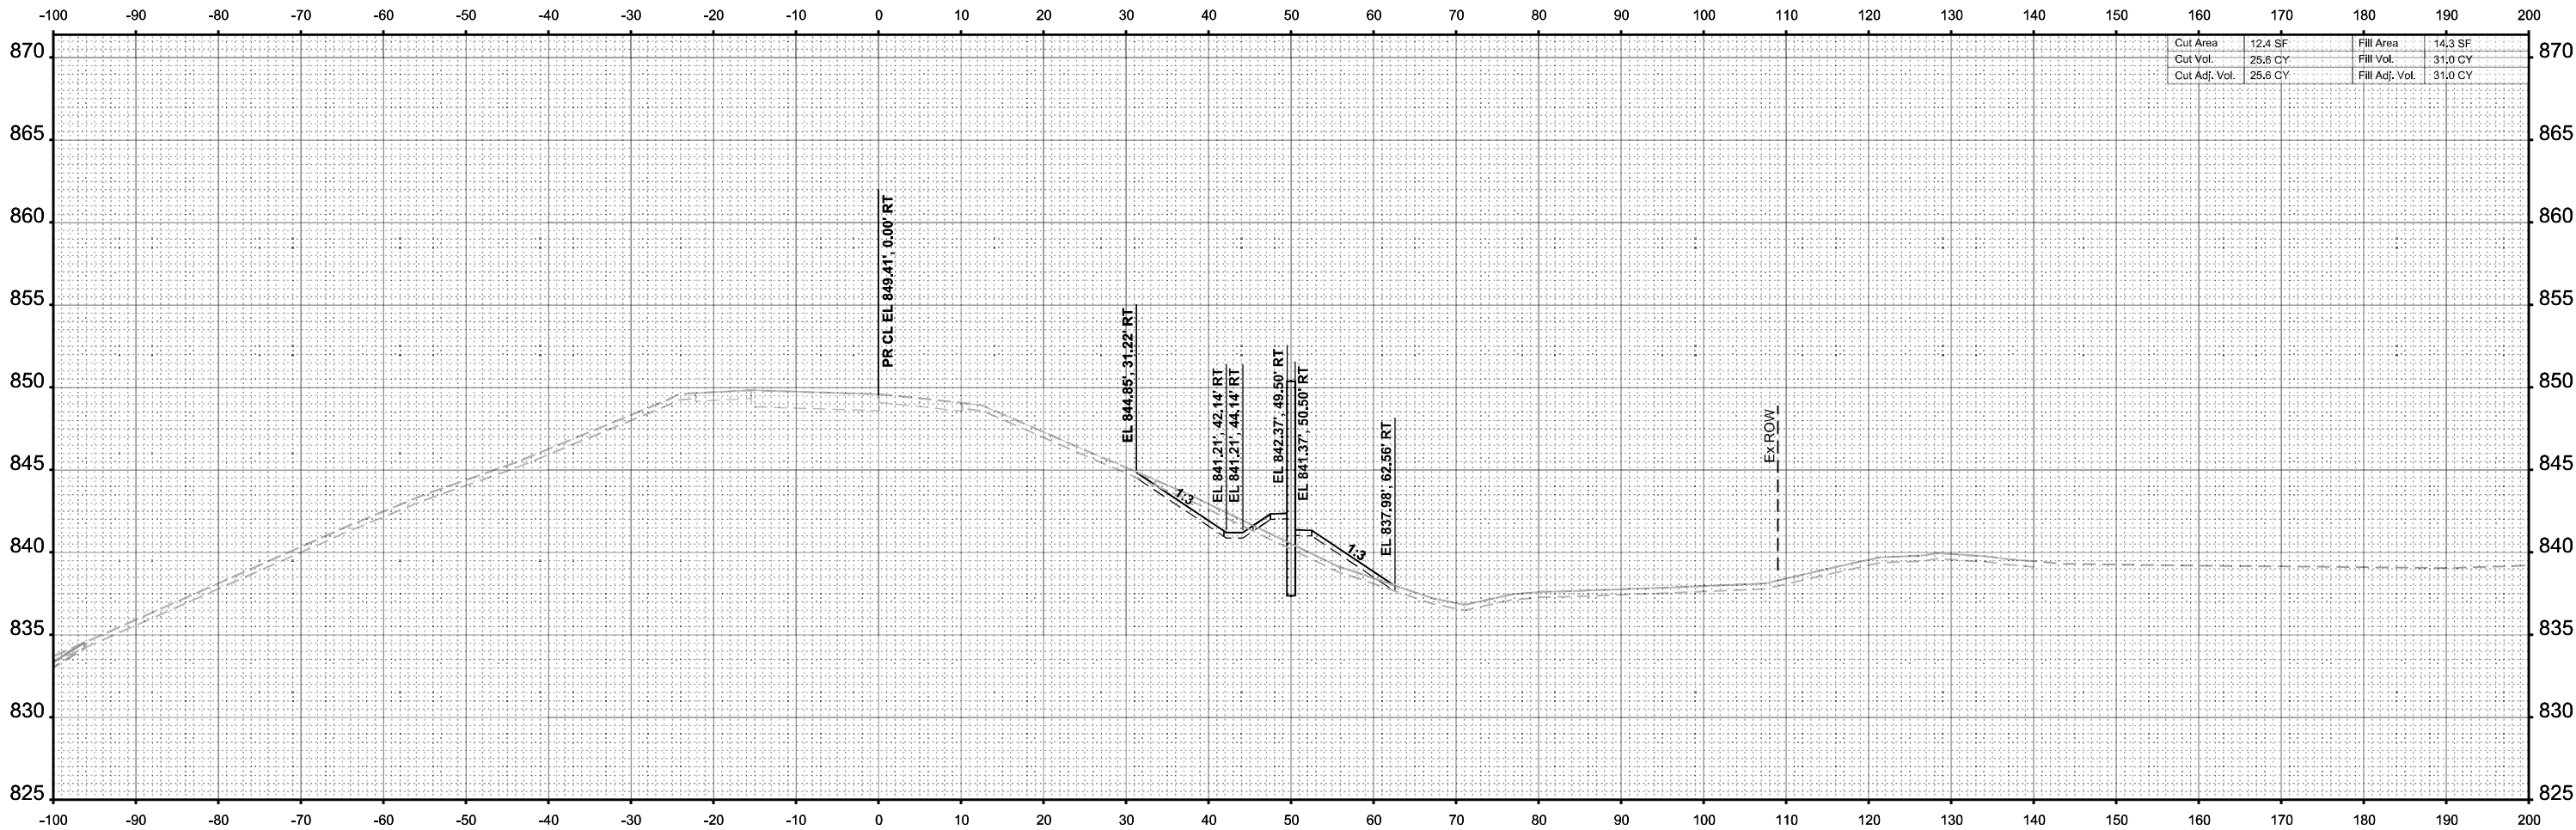

Cut Area	12.4 SF	Fill Area	14.3 SF
Cut Vol.	25.6 CY	Fill Vol.	31.0 CY
Cut Adj. Vol.	25.6 CY	Fill Adj. Vol.	31.0 CY



USER NAME	= agibson	DESIGNED	- T.VOGLER	REVISED	-
		DRAWN	- T.VOGLER	REVISED	-
PLOT SCALE	= \$SCALE\$	CHECKED	- J. TARDY	REVISED	-
PLOT DATE	= 2/7/2025	DATE	- 02/14/2025	REVISED	-

STATE OF ILLINOIS
DEPARTMENT OF TRANSPORTATION

CROSS SECTIONS - RAMP AD
STAGE 3

SCALE: 1"=10' SHEET 16 OF 38 SHEETS STA. 76+50.00 TO STA. 76+50.00

F.A.I RTE.	SECTION	COUNTY	TOTAL SHEETS	SHEET NO.
*	(201-3)R & (4-1.5)R	WINNEBAGO	1685	1649
CONTRACT NO. 64C24				
		ILLINOIS	FED. AID PROJECT	


* FAI ROUTE 39 (I-39) & FAP 301 (US 20)

FINAL SURVEY	NO.	SURVEYED PLOTTED TEMPLATE AREAS CHECKED	BY	DATE

ORIGINAL SURVEY	NO.	SURVEYED PLOTTED TEMPLATE AREAS CHECKED	BY	DATE

MODEL: PRAMPAD-XS-77+00.00 [Sheet]

FILE NAME: c:\paword\benesch\projects\project60173608\0264C24\4L-Ramp AD XS.dgn

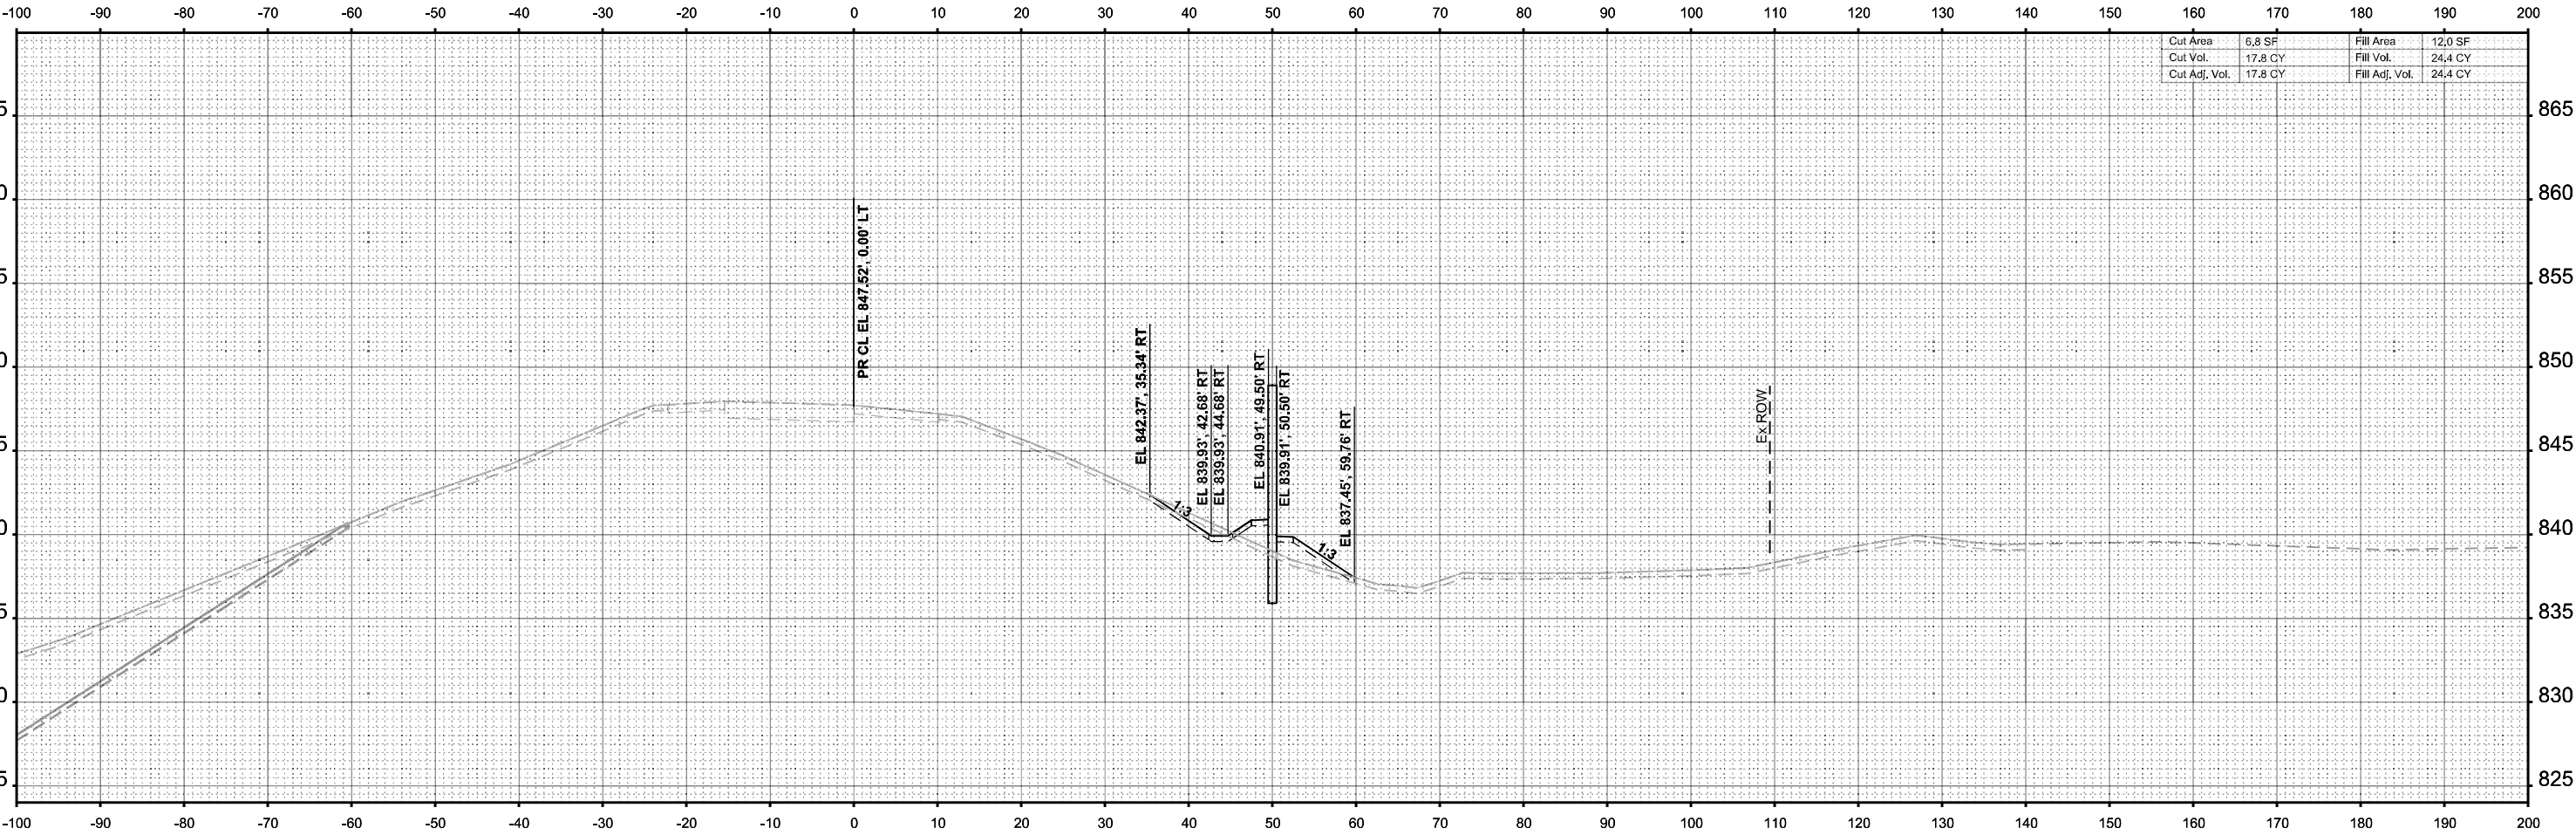

Cut Area	6.8 SF	Fill Area	12.0 SF
Cut Vol.	17.8 CY	Fill Vol.	24.4 CY
Cut Adj. Vol.	17.8 CY	Fill Adj. Vol.	24.4 CY


STA 77+00.00

 Affid Benesch & Company 35 W Wacker Drive, Suite 3300 Chicago, Illinois 60601 312-565-4150 Job No. 10800.00	USER NAME = agibson	DESIGNED - T.VOGLER	REVISED -	STATE OF ILLINOIS DEPARTMENT OF TRANSPORTATION	CROSS SECTIONS - RAMP AD STAGE 3				F.A.I. RTE.	SECTION	COUNTY	TOTAL SHEETS	SHEET NO.
		DRAWN - T.VOGLER	REVISED -			*	(201-3)R & (4-1.5)R	WINNEBAGO	1685	1650			
	PLOT SCALE = \$SCALE\$	CHECKED - J. TARDY	REVISED -		CONTRACT NO. 64C24								
	PLOT DATE = 2/7/2025	DATE - 02/14/2025	REVISED -		ILLINOIS FED. AID PROJECT								
					SCALE: 1"=10'	SHEET 17	OF 38 SHEETS	STA. 77+00.00	TO STA. 77+00.00				

FINAL SURVEY	BY		DATE	
	SURVEYED		PLOTTED	
	NOTE BOOK		TEMPLATE	
	NO.		AREAS CHECKED	

ORIGINAL SURVEY	BY		DATE	
	SURVEYED		PLOTTED	
	NOTE BOOK		TEMPLATE	
	NO.		AREAS CHECKED	

MODEL: PRAMPAD-XS - 77+50.00 [Sheet]
FILE NAME: c:\paword\benesch\projects\projects\60173808\0264C24\4-L-Ramp AD XS.dgn

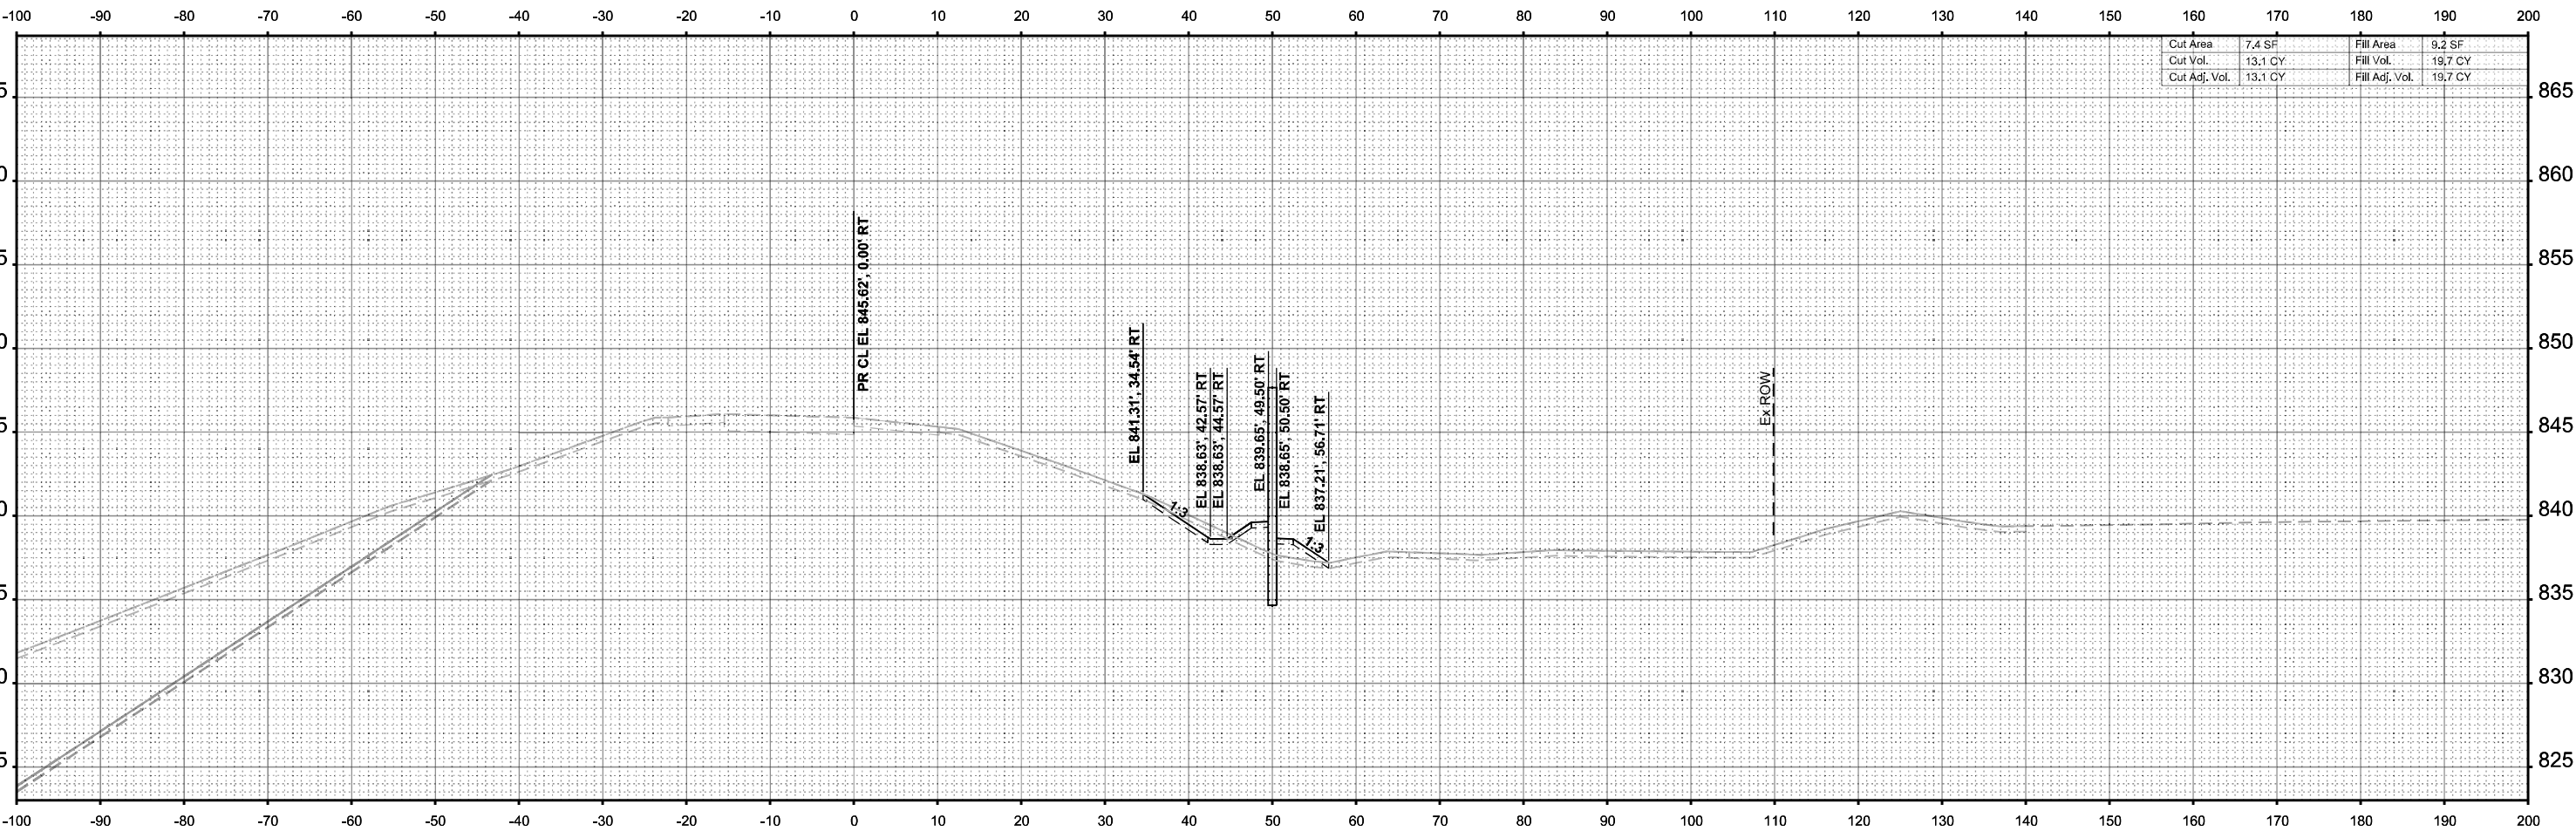

STA 77+50.00



USER NAME = agibson	DESIGNED -	T.VOGLER	REVISED -	
	DRAWN -	T.VOGLER	REVISED -	
PLOT SCALE = \$SCALE\$	CHECKED -	J. TARDY	REVISED -	
	DATE -	02/14/2025	REVISED -	
PLOT DATE = 2/7/2025				

STATE OF ILLINOIS
DEPARTMENT OF TRANSPORTATION

CROSS SECTIONS - RAMP AD
STAGE 3

SCALE: 1"=10' SHEET 18 OF 38 SHEETS STA. 77+50.00 TO STA. 77+50.00


F.A.I RTE.	SECTION	COUNTY	TOTAL SHEETS	SHEET NO.
*	(201-3)R & (4-1.5)R	WINNEBAGO	1685	1651
CONTRACT NO. 64C24				
		ILLINOIS	FED. AID PROJECT	

* FAI ROUTE 39 (I-39) & FAP 301 (US 20)

FINAL SURVEY	NO.	SURVEYED PLOTTED TEMPLATE AREAS CHECKED	BY	DATE

ORIGINAL SURVEY	NO.	SURVEYED PLOTTED TEMPLATE AREAS CHECKED	BY	DATE

MODEL: PRAMPAD-XS - 78+00.00 [Sheet]
FILE NAME: c:\paword\benesch\projects\projects\60173608\0264C24\4L-Ramp AD XS.dgn

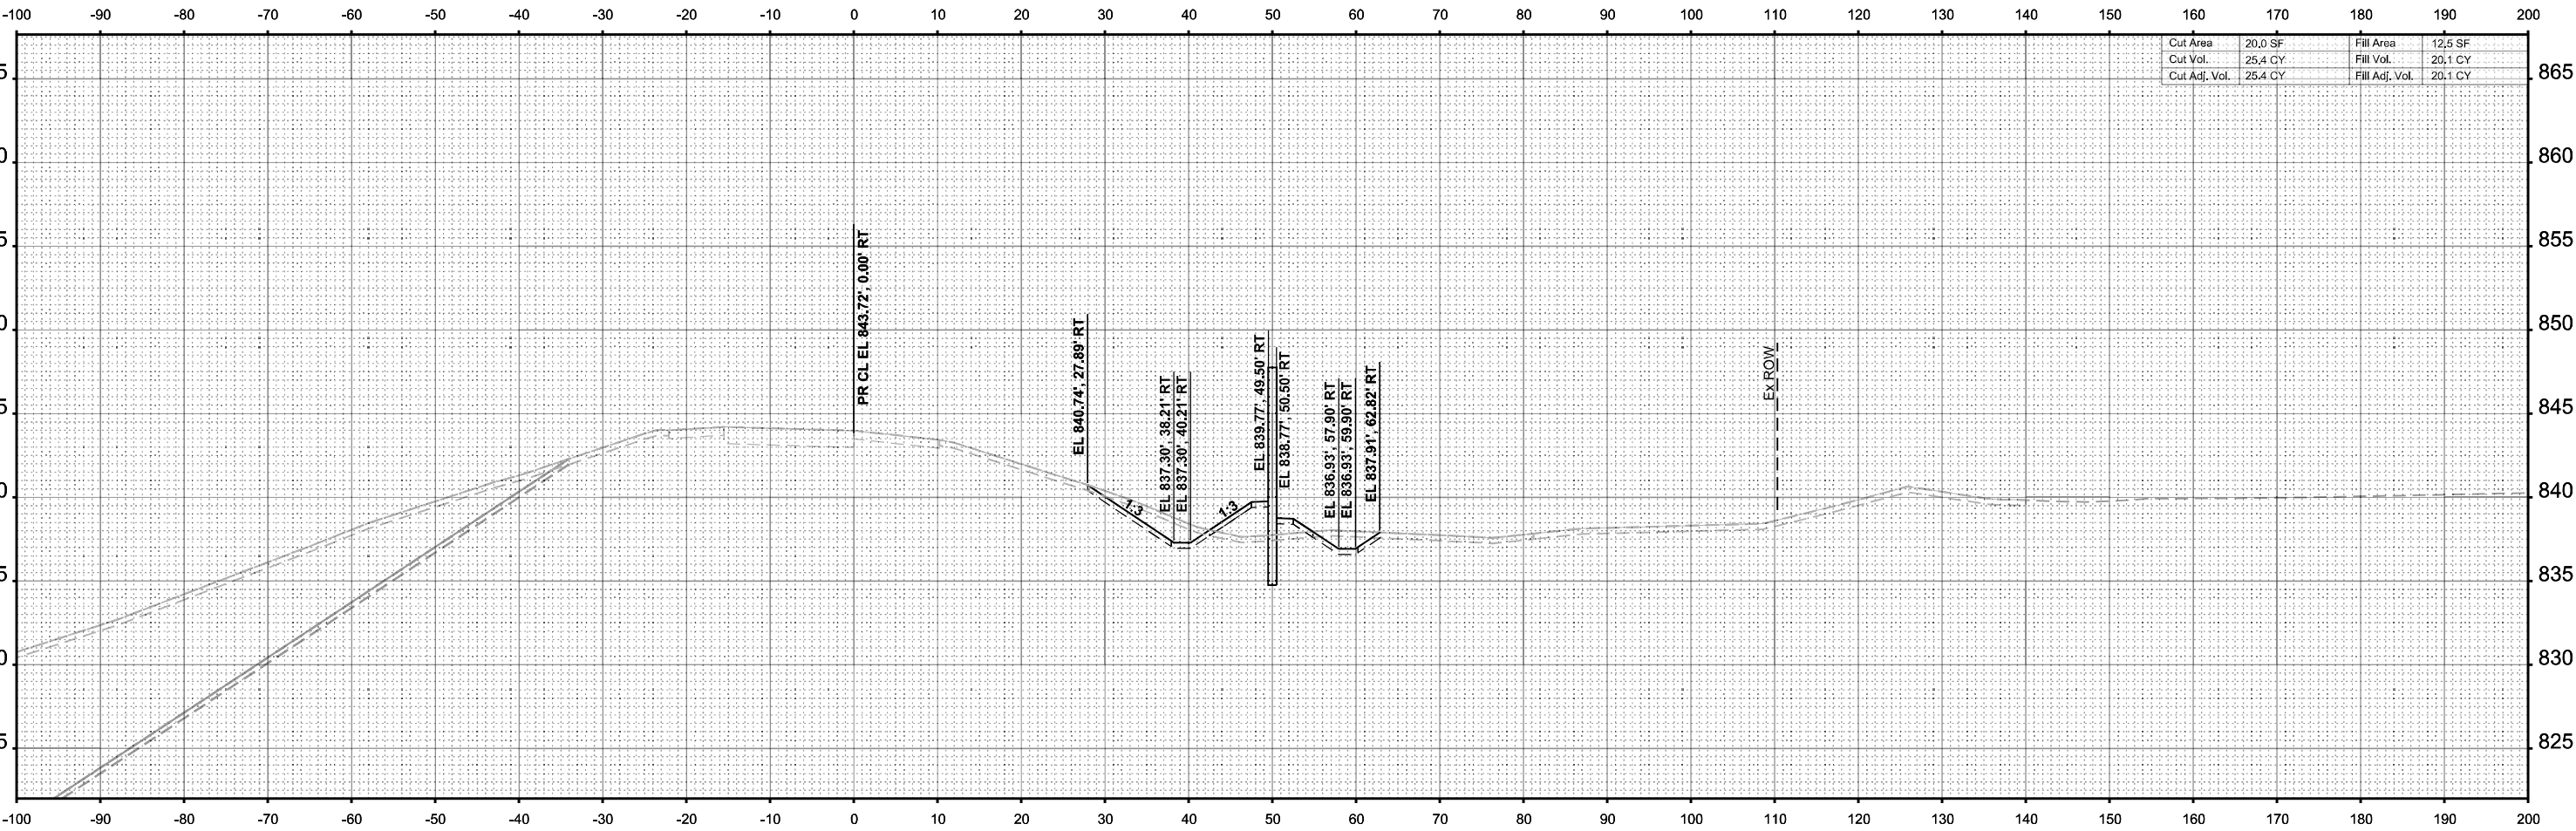

STA 78+00.00



USER NAME = agibson	DESIGNED - T.VOGLER	REVISED -
	DRAWN - T.VOGLER	REVISED -
PLOT SCALE = \$SCALE\$	CHECKED - J. TARDY	REVISED -
PLOT DATE = 2/7/2025	DATE - 02/14/2025	REVISED -

STATE OF ILLINOIS
DEPARTMENT OF TRANSPORTATION

CROSS SECTIONS - RAMP AD
STAGE 3

SCALE: 1"=10' SHEET 19 OF 38 SHEETS STA. 78+00.00 TO STA. 78+00.00


F.A.I RTE.	SECTION	COUNTY	TOTAL SHEETS	SHEET NO.
*	(201-3)R & (4-1.5)R	WINNEBAGO	1685	1652
CONTRACT NO. 64C24				
		ILLINOIS	FED. AID PROJECT	

* FAI ROUTE 39 (I-39) & FAP 301 (US 20)

FINAL SURVEY	NO.	NOTE BOOK	AREAS CHECKED	BY	DATE

ORIGINAL SURVEY	NO.	NOTE BOOK	AREAS CHECKED	BY	DATE

MODEL: PRAMPAD-XS - 78+50.00 [Sheet]
FILE NAME: c:\paword\benesch\projects\project60173808\0264C24\4-L-Ramp AD XS.dgn

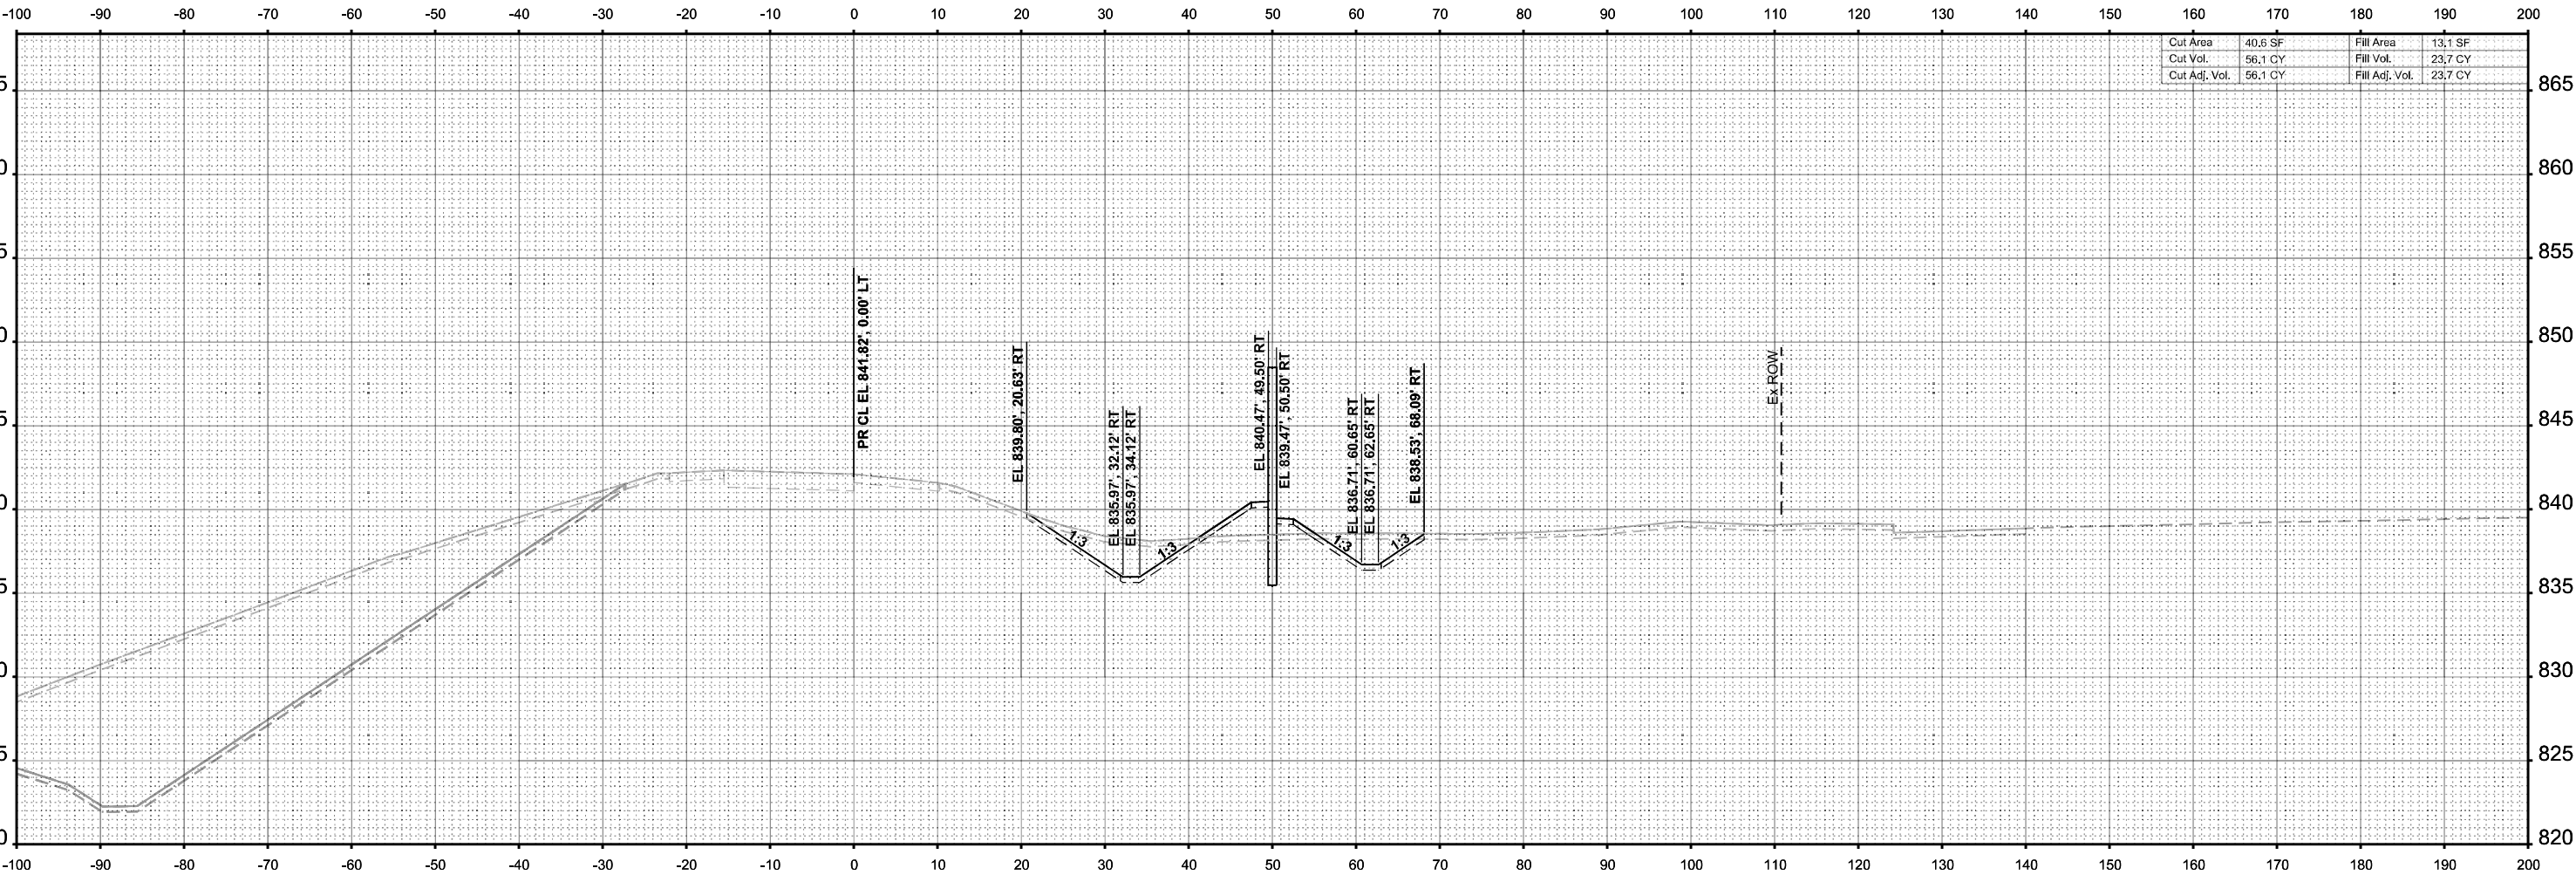

STA 78+50.00



USER NAME =	agibson	DESIGNED -	T.VOGLER	REVISED -	
		DRAWN -	T.VOGLER	REVISED -	
PLOT SCALE =	SSCALE\$	CHECKED -	J. TARDY	REVISED -	
PLOT DATE =	2/7/2025	DATE -	02/14/2025	REVISED -	

STATE OF ILLINOIS
DEPARTMENT OF TRANSPORTATION

CROSS SECTIONS - RAMP AD
STAGE 3

SCALE: 1"=10' SHEET 20 OF 38 SHEETS STA. 78+50.00 TO STA. 78+50.00

F.A.I RTE.	SECTION	COUNTY	TOTAL SHEETS	SHEET NO.
*	(201-3)R & (4-1.5)R	WINNEBAGO	1685	1653
CONTRACT NO. 64C24				
		ILLINOIS	FED. AID PROJECT	

* FAI ROUTE 39 (I-39) & FAP 301 (US 20)

FINAL SURVEY	NO.	SURVEYED PLOTTED TEMPLATE AREAS AREAS CHECKED	BY	DATE

ORIGINAL SURVEY	NO.	SURVEYED PLOTTED TEMPLATE AREAS CHECKED	BY	DATE

MODEL: PRAMPAD-XS - 79+00.00 [Sheet]
FILE NAME: c:\paword\benesch\projects\projects\60173608\0264C24\4-L-Ramp AD XS.dgn



Affiliated Research & Company
25 W. Wacker Drive, Suite 300
Chicago, Illinois 60601
312-565-4150 Job No. 10900.00

USER NAME =	agibson	DESIGNED -	T.VOGLER	REVISED -	
		DRAWN -	T.VOGLER	REVISED -	
PLOT SCALE =	SSCALE\$	CHECKED -	J. TARDY	REVISED -	
PLOT DATE =	2/7/2025	DATE -	02/14/2025	REVISED -	


STATE OF ILLINOIS
DEPARTMENT OF TRANSPORTATION

CROSS SECTIONS - RAMP AD
STAGE 3

SCALE: 1"=10' SHEET 21 OF 38 SHEETS STA. 79+00.00 TO STA. 79+00.00

F.A.I RTE.	SECTION	COUNTY	TOTAL SHEETS	SHEET NO.
*	(201-3)R & (4-1.5)R	WINNEBAGO	1685	1654
CONTRACT NO. 64C24				
		ILLINOIS	FED. AID PROJECT	

* FAI ROUTE 39 (I-39) & FAP 301 (US 20)

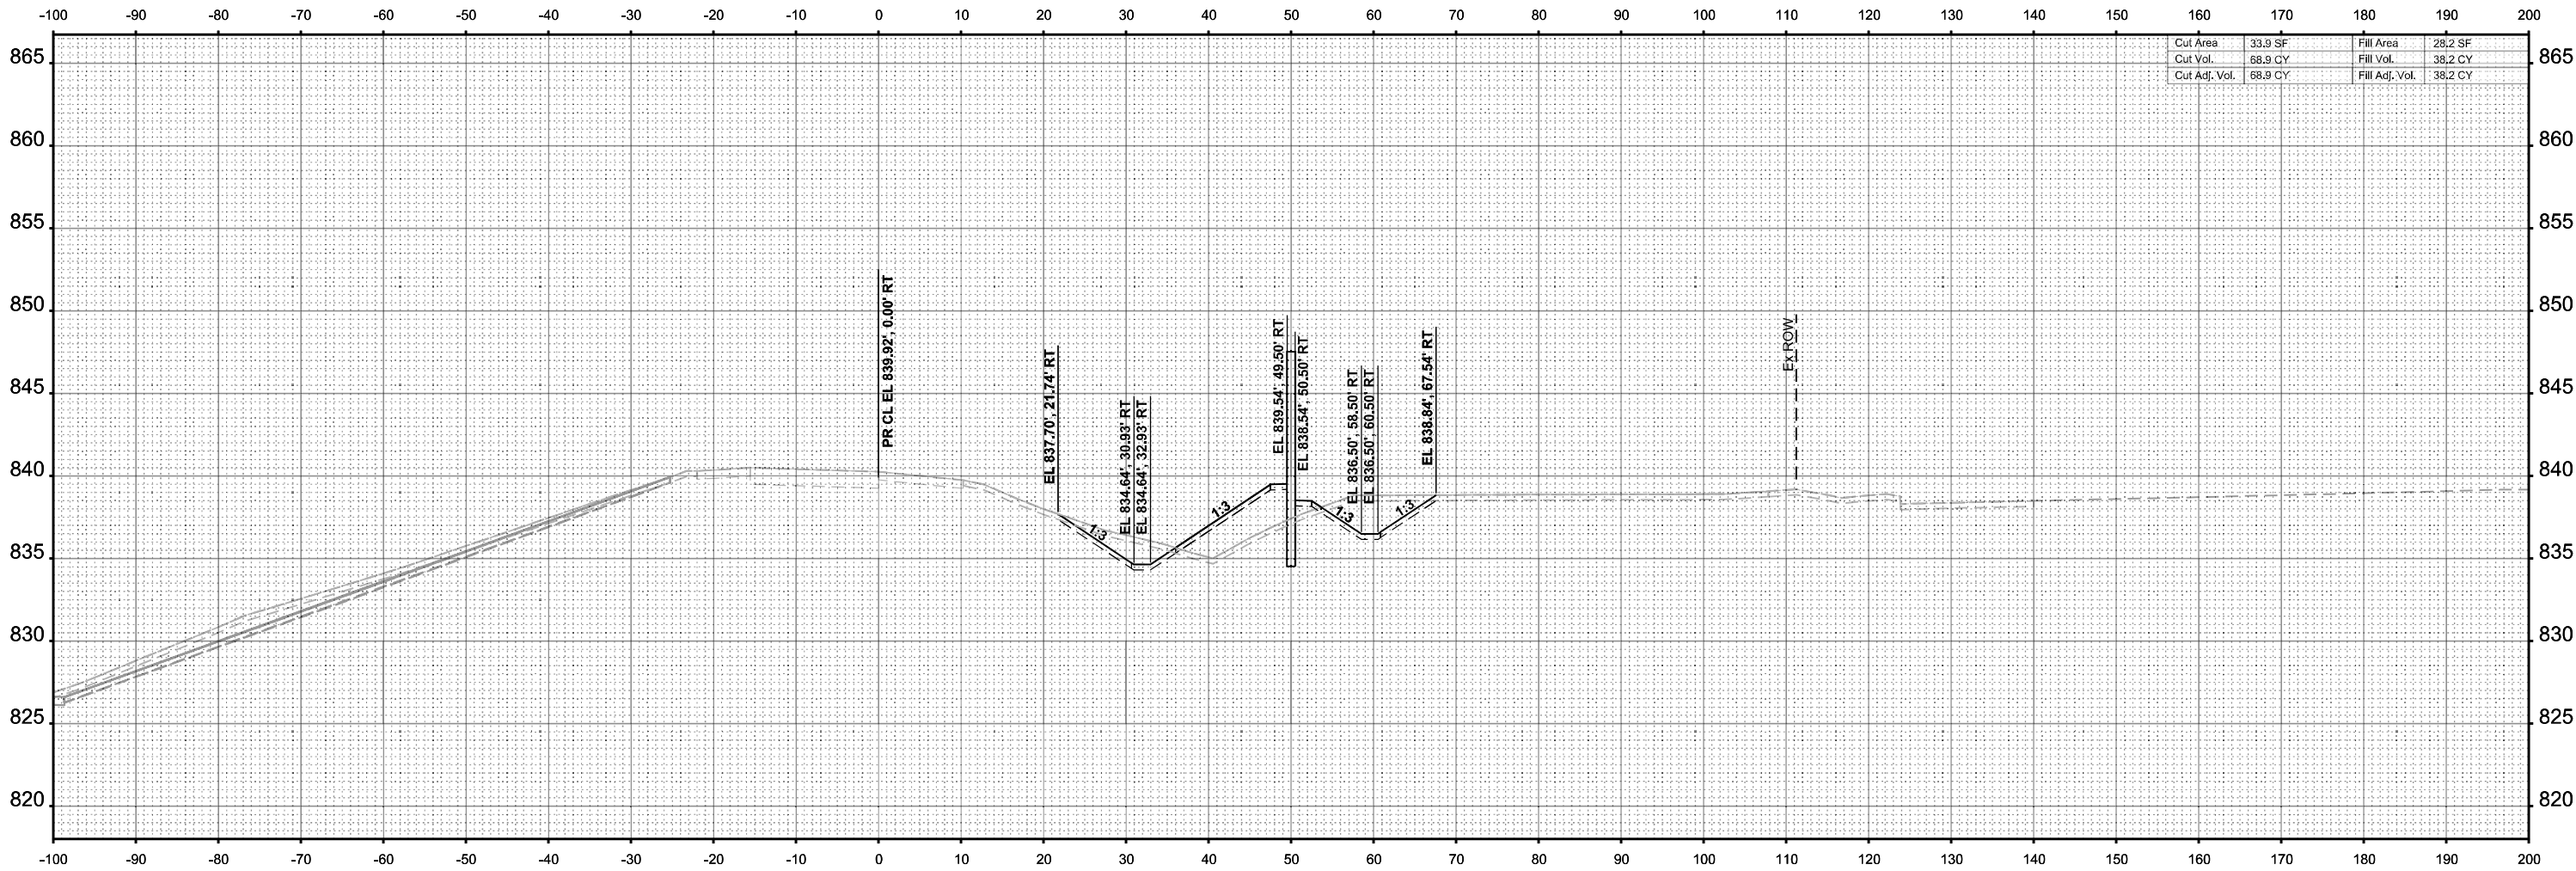


Cut Area	33.9 SF	Fill Area	28.2 SF
Cut Vol.	68.9 CY	Fill Vol.	38.2 CY
Cut Adj. Vol.	68.9 CY	Fill Adj. Vol.	38.2 CY

STA 79+00.00

FINAL SURVEY	SURVEYED	BY	DATE
NOTE BOOK	PLOTTED		
NO.	TEMPLATE		
	AREAS		
	AREAS CHECKED		

ORIGINAL SURVEY	SURVEYED	BY	DATE
NOTE BOOK	PLOTTED		
NO.	TEMPLATE		
	AREAS		
	AREAS CHECKED		

MODEL: PRAMPAD-XS - 79+50.00 [Sheet]
FILE NAME: c:\paword\benesch\projects\project60173608\0264C24\4-L-Ramp AD XS.dgn

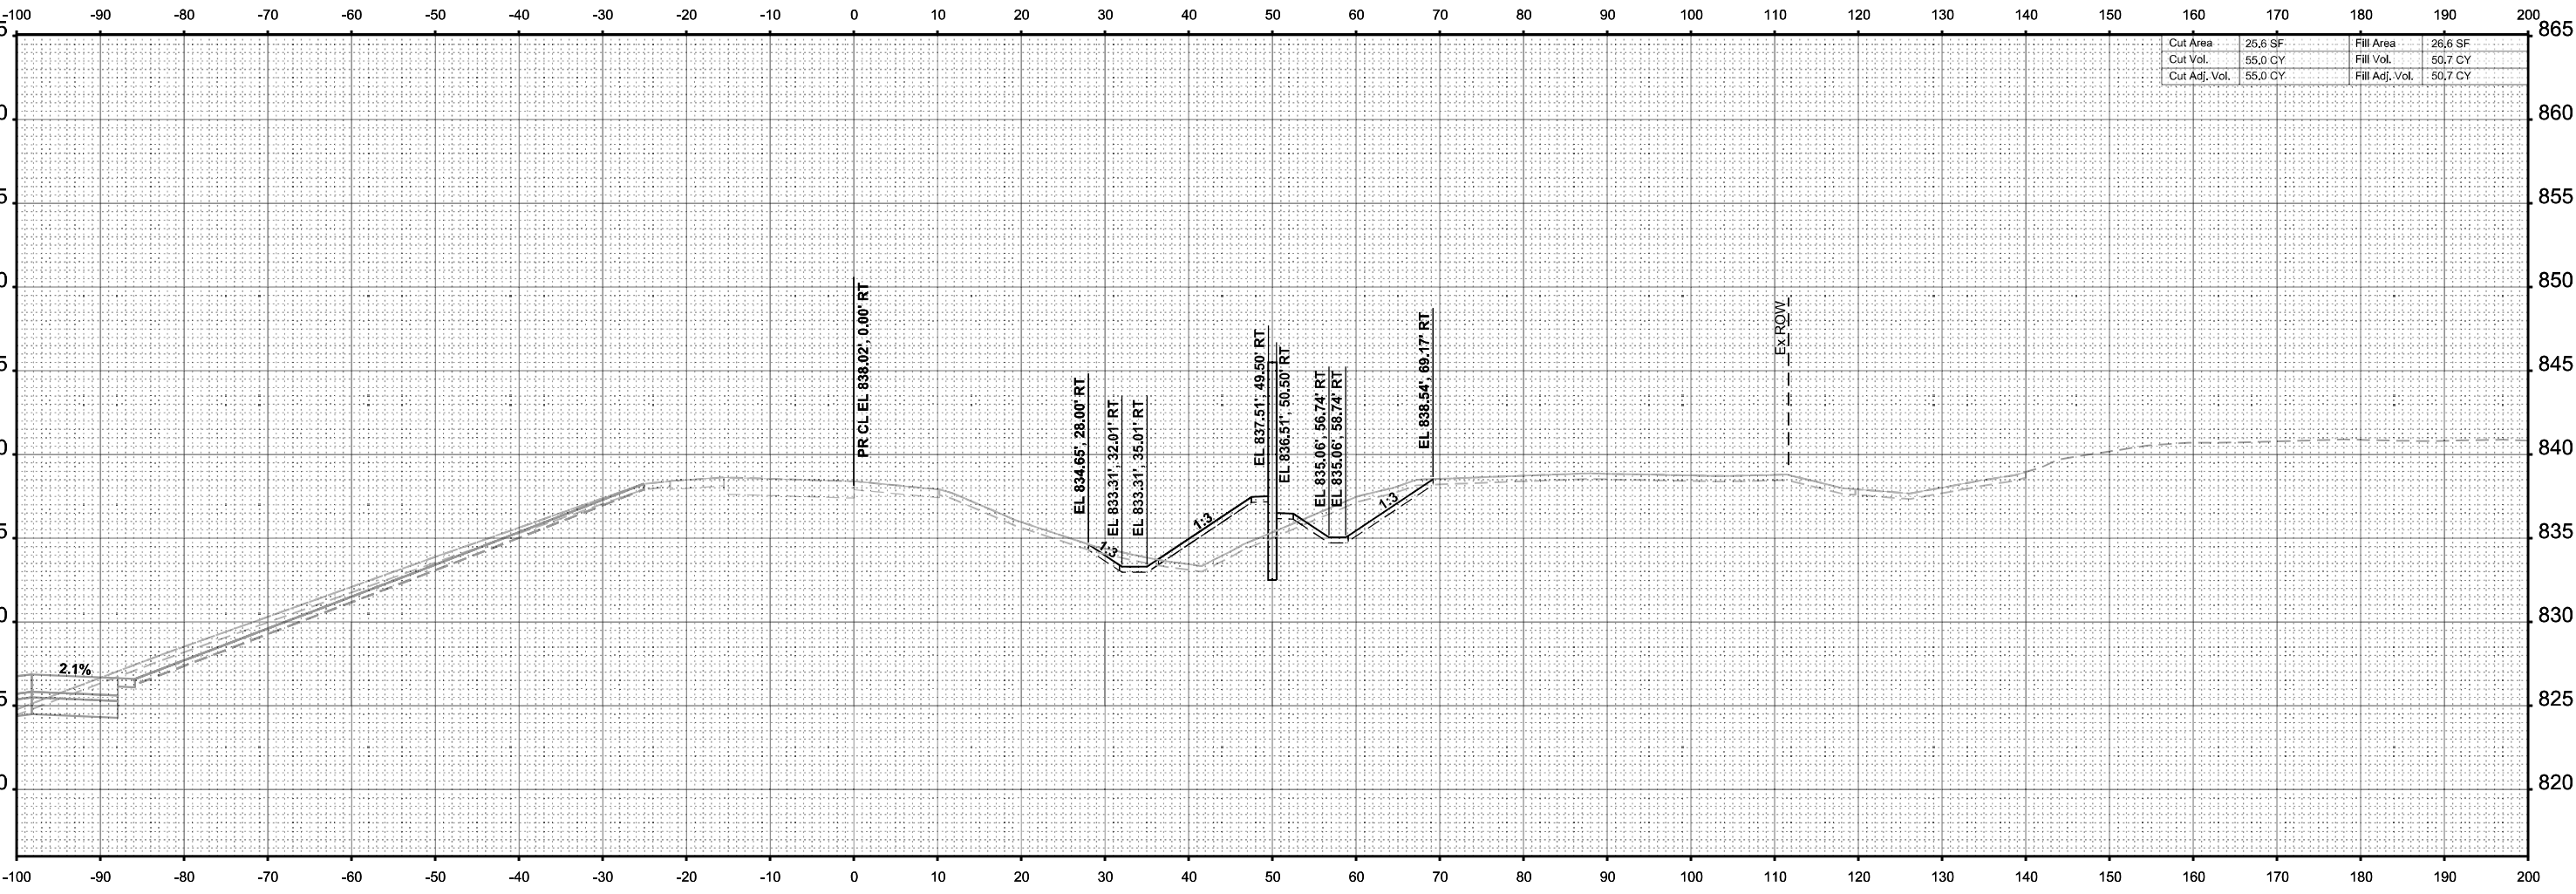

Cut Area	26.6 SF	Fill Area	26.6 SF
Cut Vol.	55.0 CY	Fill Vol.	50.7 CY
Cut Adj. Vol.	55.0 CY	Fill Adj. Vol.	50.7 CY

STA 79+50.00

 Affed Research & Company 35 W. Wacker Drive, Suite 3000 Chicago, Illinois 60601 312-565-4150 Job No. 10900.00	USER NAME = agibson	DESIGNED - T.VOGLER	REVISED -	STATE OF ILLINOIS DEPARTMENT OF TRANSPORTATION	CROSS SECTIONS - RAMP AD STAGE 3	SCALE: 1"=10'	SHEET 22	OF 38	SHEETS	STA. 79+50.00	TO STA. 79+50.00	F.A.I.	SECTION	COUNTY	TOTAL	SHEET						
	PLOT SCALE = \$\$SCALE\$	DRAWN - T.VOGLER	REVISED -									*	(201-3)R & (4-1.5)R	WINNEBAGO	1685	1655						
	PLOT DATE = 2/7/2025	CHECKED - J. TARDY	REVISED -														CONTRACT NO. 64C24					
	DATE - 02/14/2025	REVISED -										ILLINOIS	FED. AID PROJECT									


* FAI ROUTE 39 (I-39) & FAP 301 (US 20)

FINAL SURVEY	SURVEYED	BY	DATE
	PLOTTED		
	TEMPLATE		
	AREAS		
NO.	AREAS CHECKED		

ORIGINAL SURVEY	SURVEYED	BY	DATE
	PLOTTED		
	TEMPLATE		
	AREAS		
NO.	AREAS CHECKED		

MODEL: PRAMPAD-XS - 80+00.00 [Sheet]

FILE NAME: c:\paword\benesch_projects\projects\60173808\0264C24\4-L-Ramp AD XS.dgn

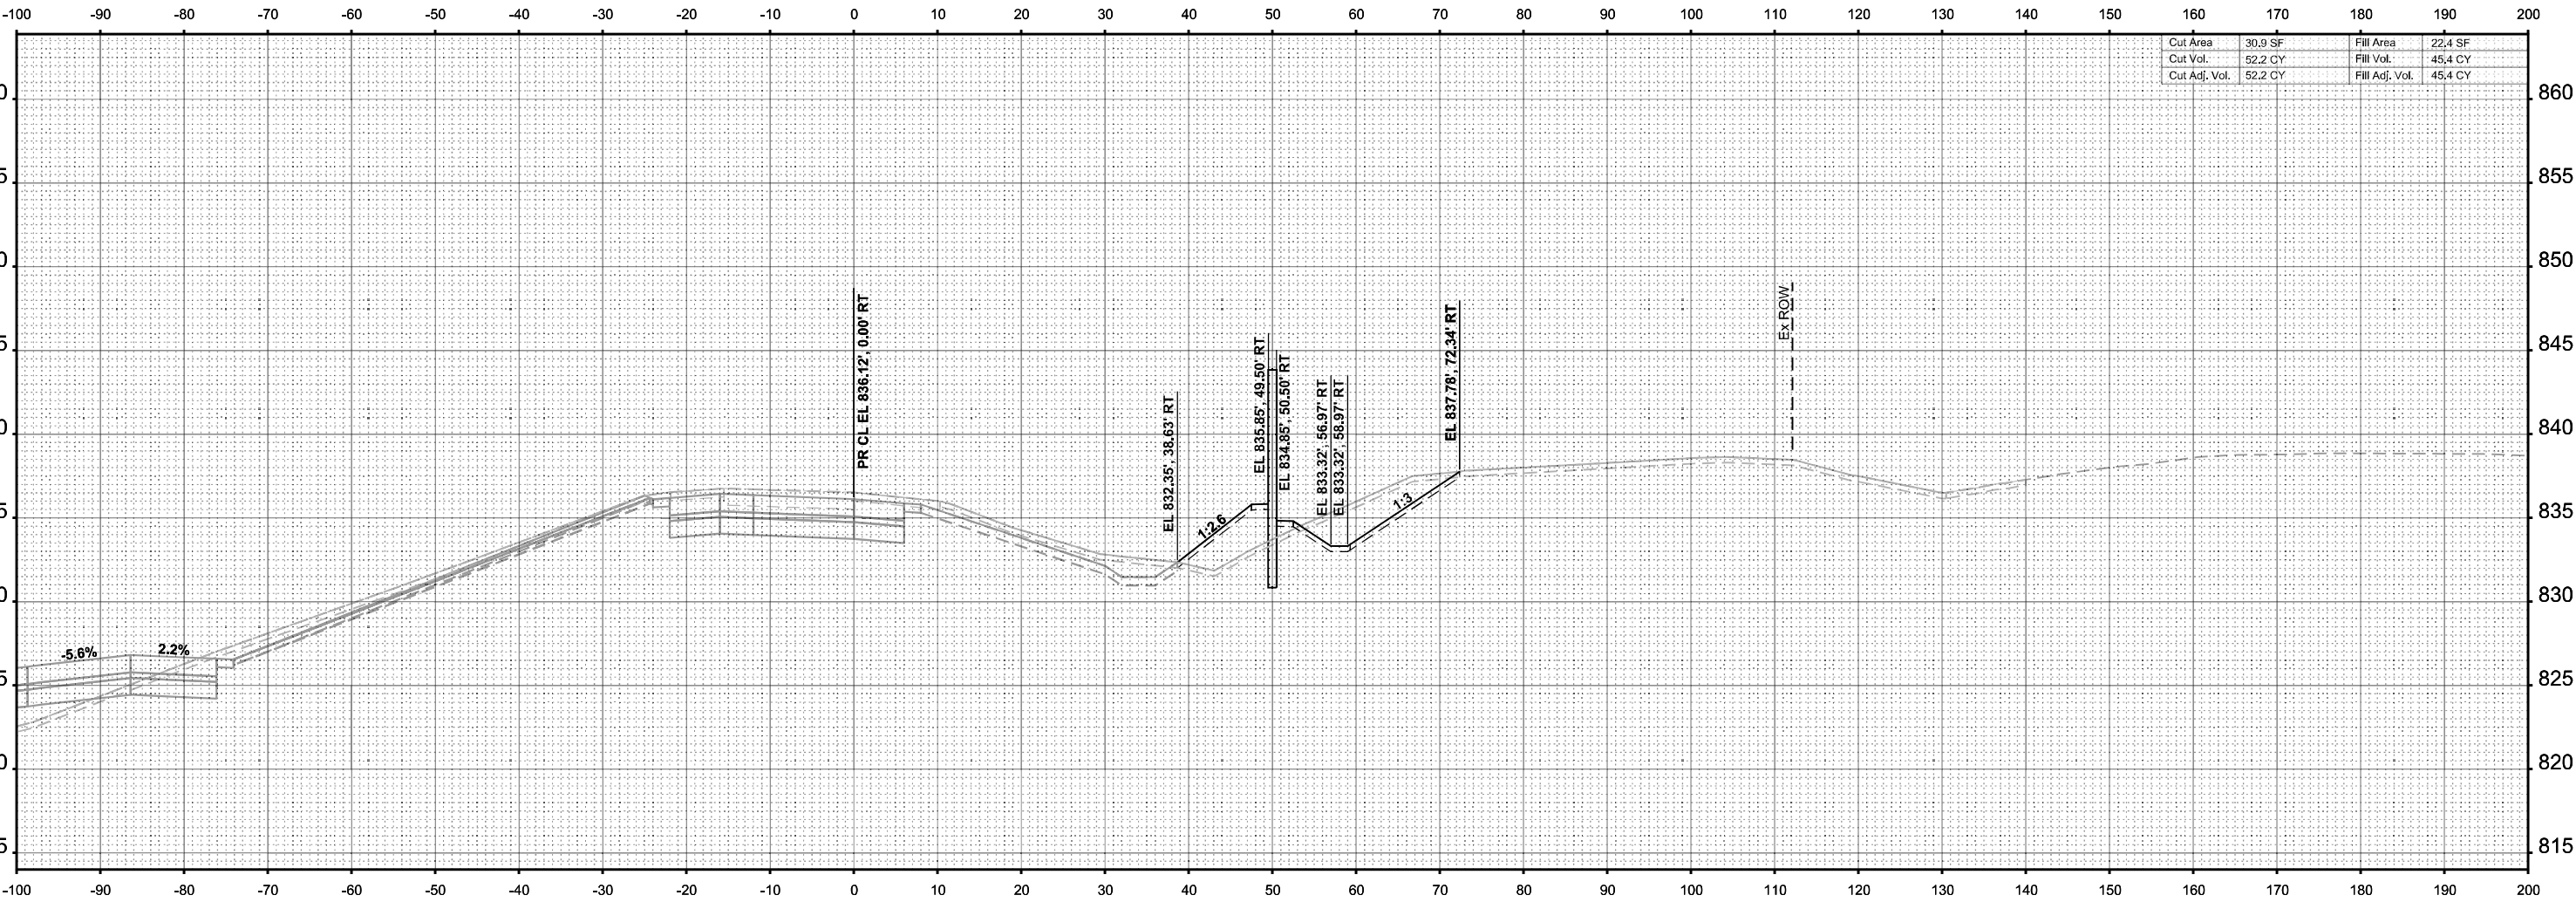

STA 80+00.00



USER NAME =	agibson	DESIGNED -	T.VOGLER	REVISED -	
		DRAWN -	T.VOGLER	REVISED -	
PLOT SCALE =	SSCALE\$	CHECKED -	J. TARDY	REVISED -	
PLOT DATE =	2/7/2025	DATE -	02/14/2025	REVISED -	

STATE OF ILLINOIS
DEPARTMENT OF TRANSPORTATION

CROSS SECTIONS - RAMP AD
STAGE 3

SCALE: 1"=10' SHEET 23 OF 38 SHEETS STA. 80+00.00 TO STA. 80+00.00

F.A.I RTE.	SECTION	COUNTY	TOTAL SHEETS	SHEET NO.
*	(201-3)R & (4-1.5)R	WINNEBAGO	1685	1656
CONTRACT NO. 64C24				
		ILLINOIS	FED. AID PROJECT	


* FAI ROUTE 39 (I-39) & FAP 301 (US 20)

FINAL SURVEY	NO.	SURVEYED _____	BY _____	DATE _____
		PLOTTED _____		
		TEMPLATE _____		
		AREAS _____		
NOTE BOOK		AREAS CHECKED _____		

ORIGINAL SURVEY	NO.	SURVEYED	BY	DATE
		PLOTTED		
		TEMPLATE		
		AREAS		
NOTE BOOK		AREAS CHECKED		

MODEL: PRAMPAD-XS - 80+50.00 [Sheet]

FILE NAME: c:\paword\benesch_projects\projects\60173608\0264C24\4-L-Ramp AD XS.dgn

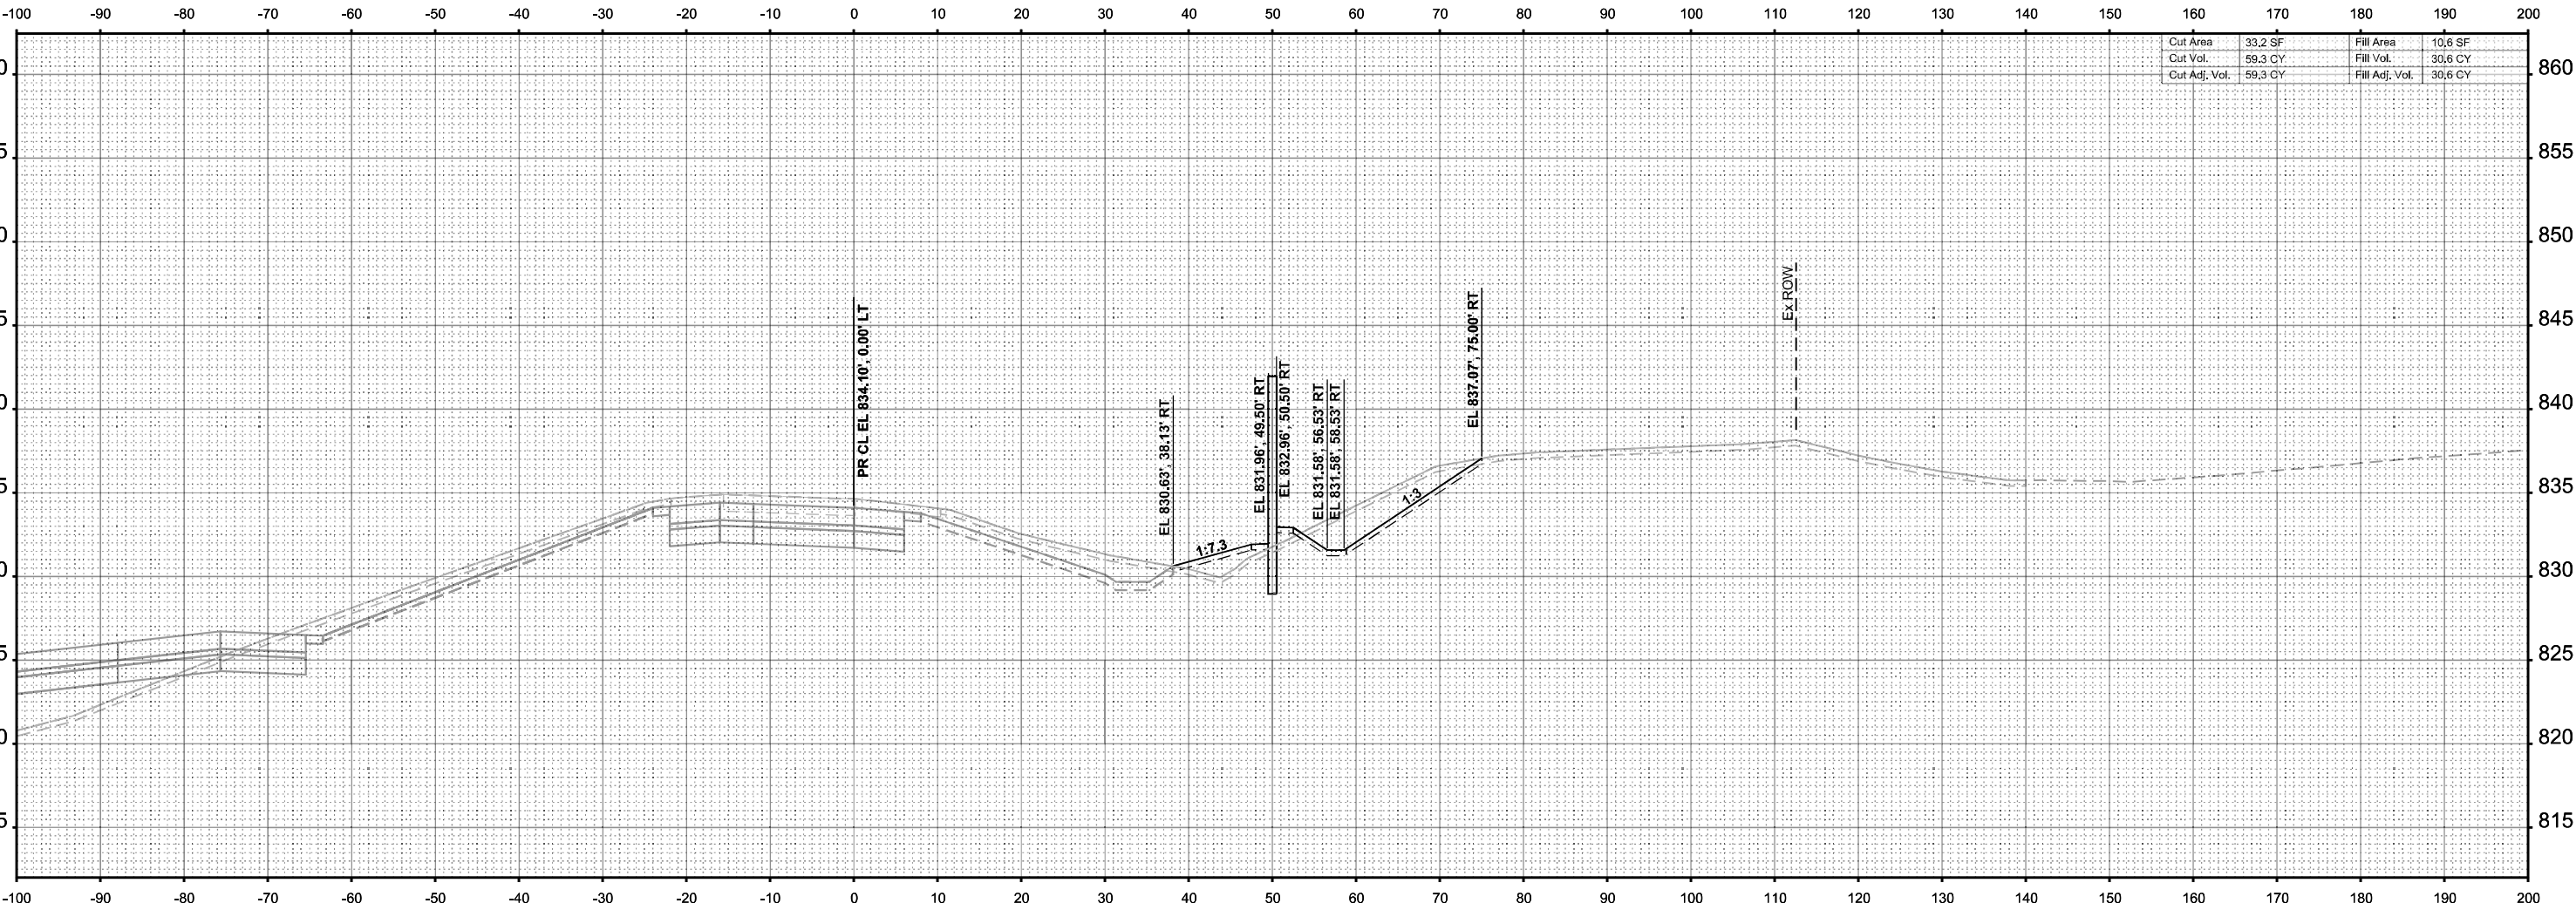

STA 80+50.00



USER NAME = agibson	DESIGNED - T.VOGLER	REVISED -
	DRAWN - T.VOGLER	REVISED -
PLOT SCALE = \$SCALE\$	CHECKED - J. TARDY	REVISED -
PLOT DATE = 2/7/2025	DATE - 02/14/2025	REVISED -

STATE OF ILLINOIS
DEPARTMENT OF TRANSPORTATION

CROSS SECTIONS - RAMP AD
STAGE 3

SCALE: 1"=10' SHEET 24 OF 38 SHEETS STA. 80+50.00 TO STA. 80+50.00


F.A.I RTE.	SECTION	COUNTY	TOTAL SHEETS	SHEET NO.
*	(201-3)R & (4-1.5)R	WINNEBAGO	1685	1657
CONTRACT NO. 64C24				
ILLINOIS		FED. AID PROJECT		

* FAI ROUTE 39 (I-39) & FAP 301 (US 20)

FINAL SURVEY	NO.	SURVEYED PLOTTED TEMPLATE AREAS CHECKED	BY	DATE

ORIGINAL SURVEY	NO.	SURVEYED PLOTTED TEMPLATE AREAS CHECKED	BY	DATE

MODEL: PRAMPAD-XS-81+00.00 [Sheet]
FILE NAME: c:\paword\benesch\projects\project60173608\0264C24\4-L-Ramp AD XS.dgn

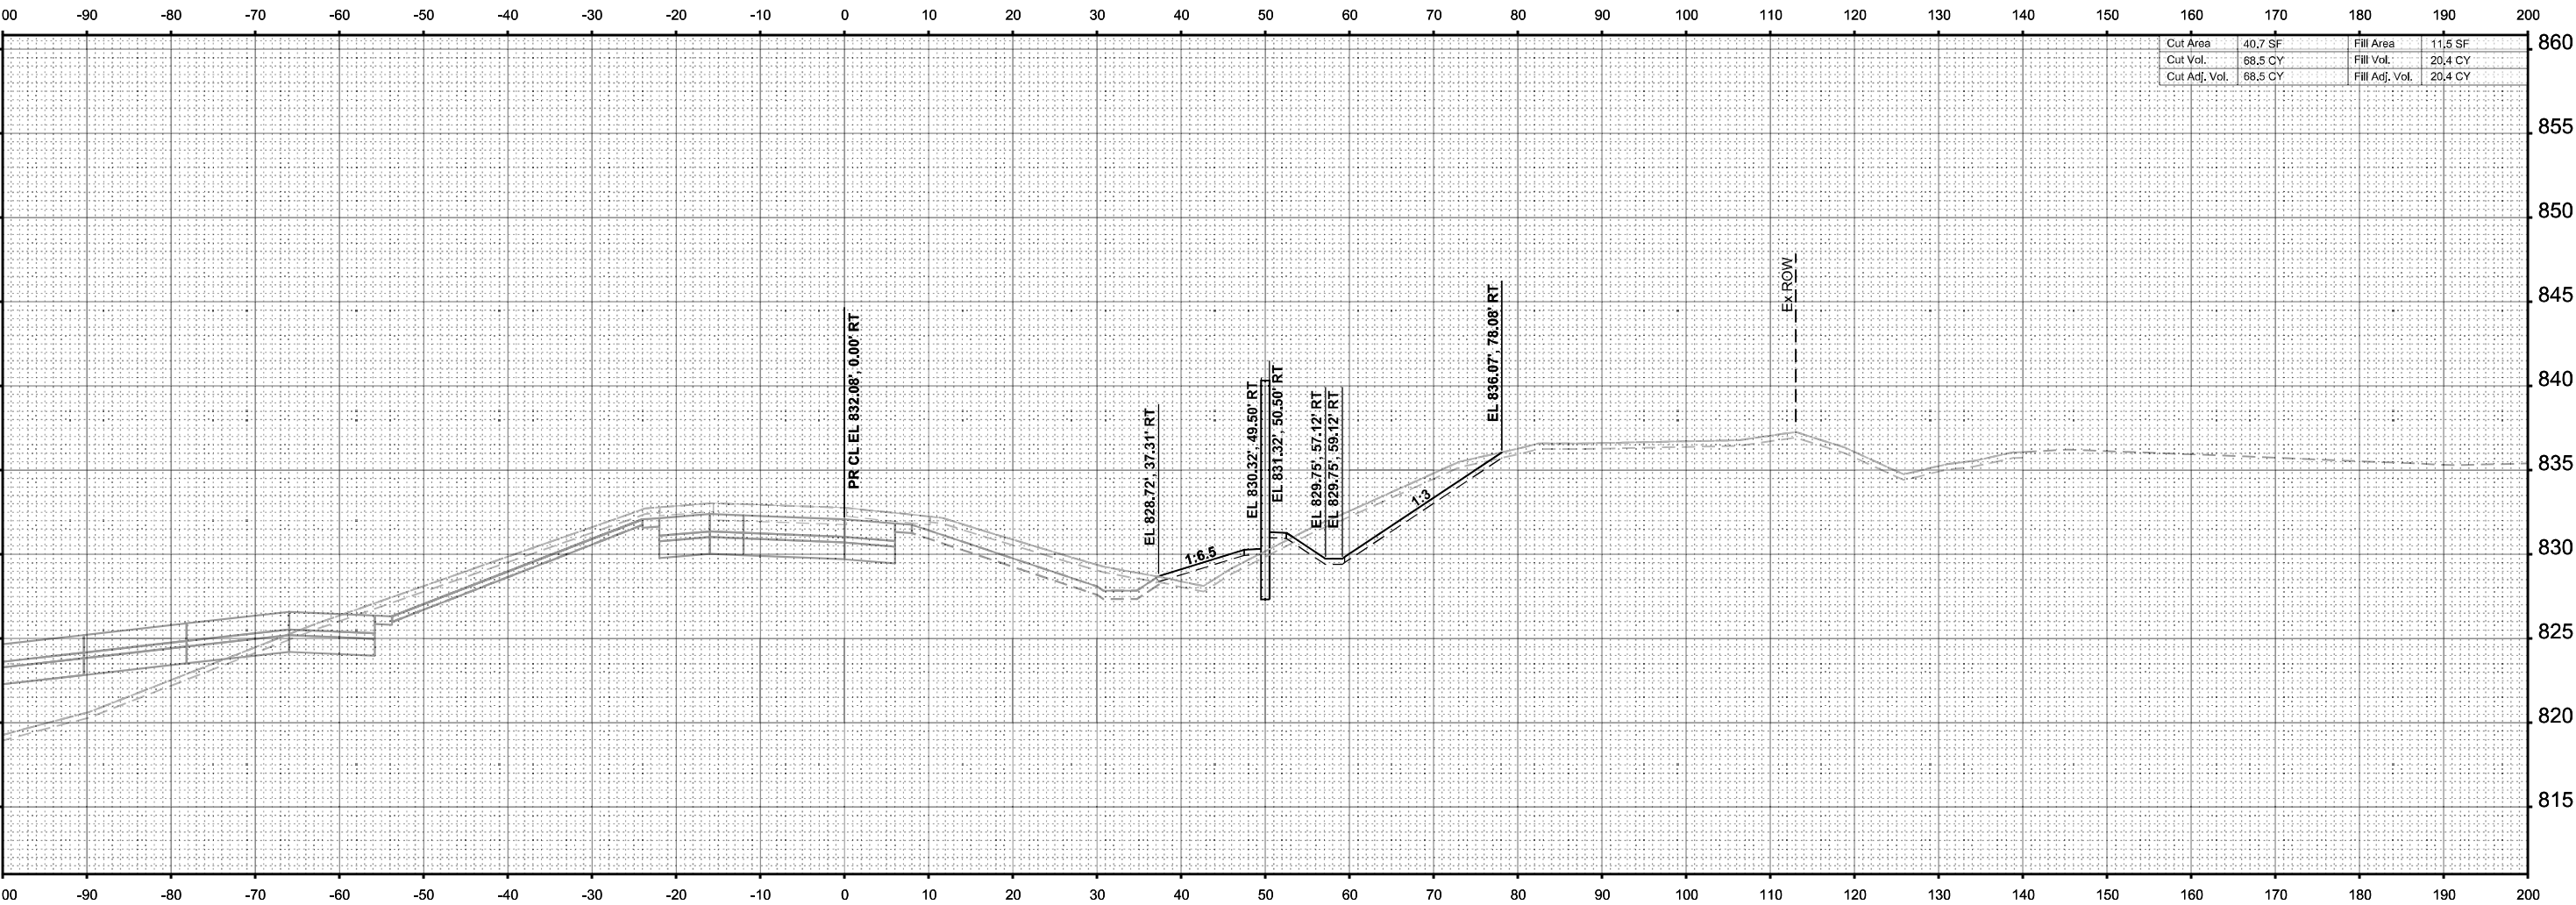

Cut Area	40.7 SF	Fill Area	11.5 SF
Cut Vol.	68.5 CY	Fill Vol.	20.4 CY
Cut Adj. Vol.	68.5 CY	Fill Adj. Vol.	20.4 CY



USER NAME =	agibson	DESIGNED -	T.VOGLER	REVISED -	
		DRAWN -	T.VOGLER	REVISED -	
PLOT SCALE =	SSCALE\$	CHECKED -	J. TARDY	REVISED -	
PLOT DATE =	2/7/2025	DATE -	02/14/2025	REVISED -	

STATE OF ILLINOIS
DEPARTMENT OF TRANSPORTATION

CROSS SECTIONS - RAMP AD
STAGE 3

SCALE: 1"=10' SHEET 25 OF 38 SHEETS STA. 81+00.00 TO STA. 81+00.00

F.A.I RTE.	SECTION	COUNTY	TOTAL SHEETS	SHEET NO.
*	(201-3)R & (4-1.5)R	WINNEBAGO	1685	1658
				CONTRACT NO. 64C24
		ILLINOIS	FED. AID PROJECT	


* FAI ROUTE 39 (I-39) & FAP 301 (US 20)

FINAL SURVEY	BY		DATE
	SURVEYED		
	PLOTTED		
NO.	NOTE BOOK		AREAS
	CHECKED		
	AREAS CHECKED		

ORIGINAL SURVEY	BY		DATE
	SURVEYED		
	PLOTTED		
NO.	NOTE BOOK		AREAS
	CHECKED		
	AREAS CHECKED		

MODEL: PRAMPAD-XS-81+50.00 [Sheet]

FILE NAME: c:\paword\benesch\projects\projects\60173808\0264C24\4-L-Ramp AD XS.dgn

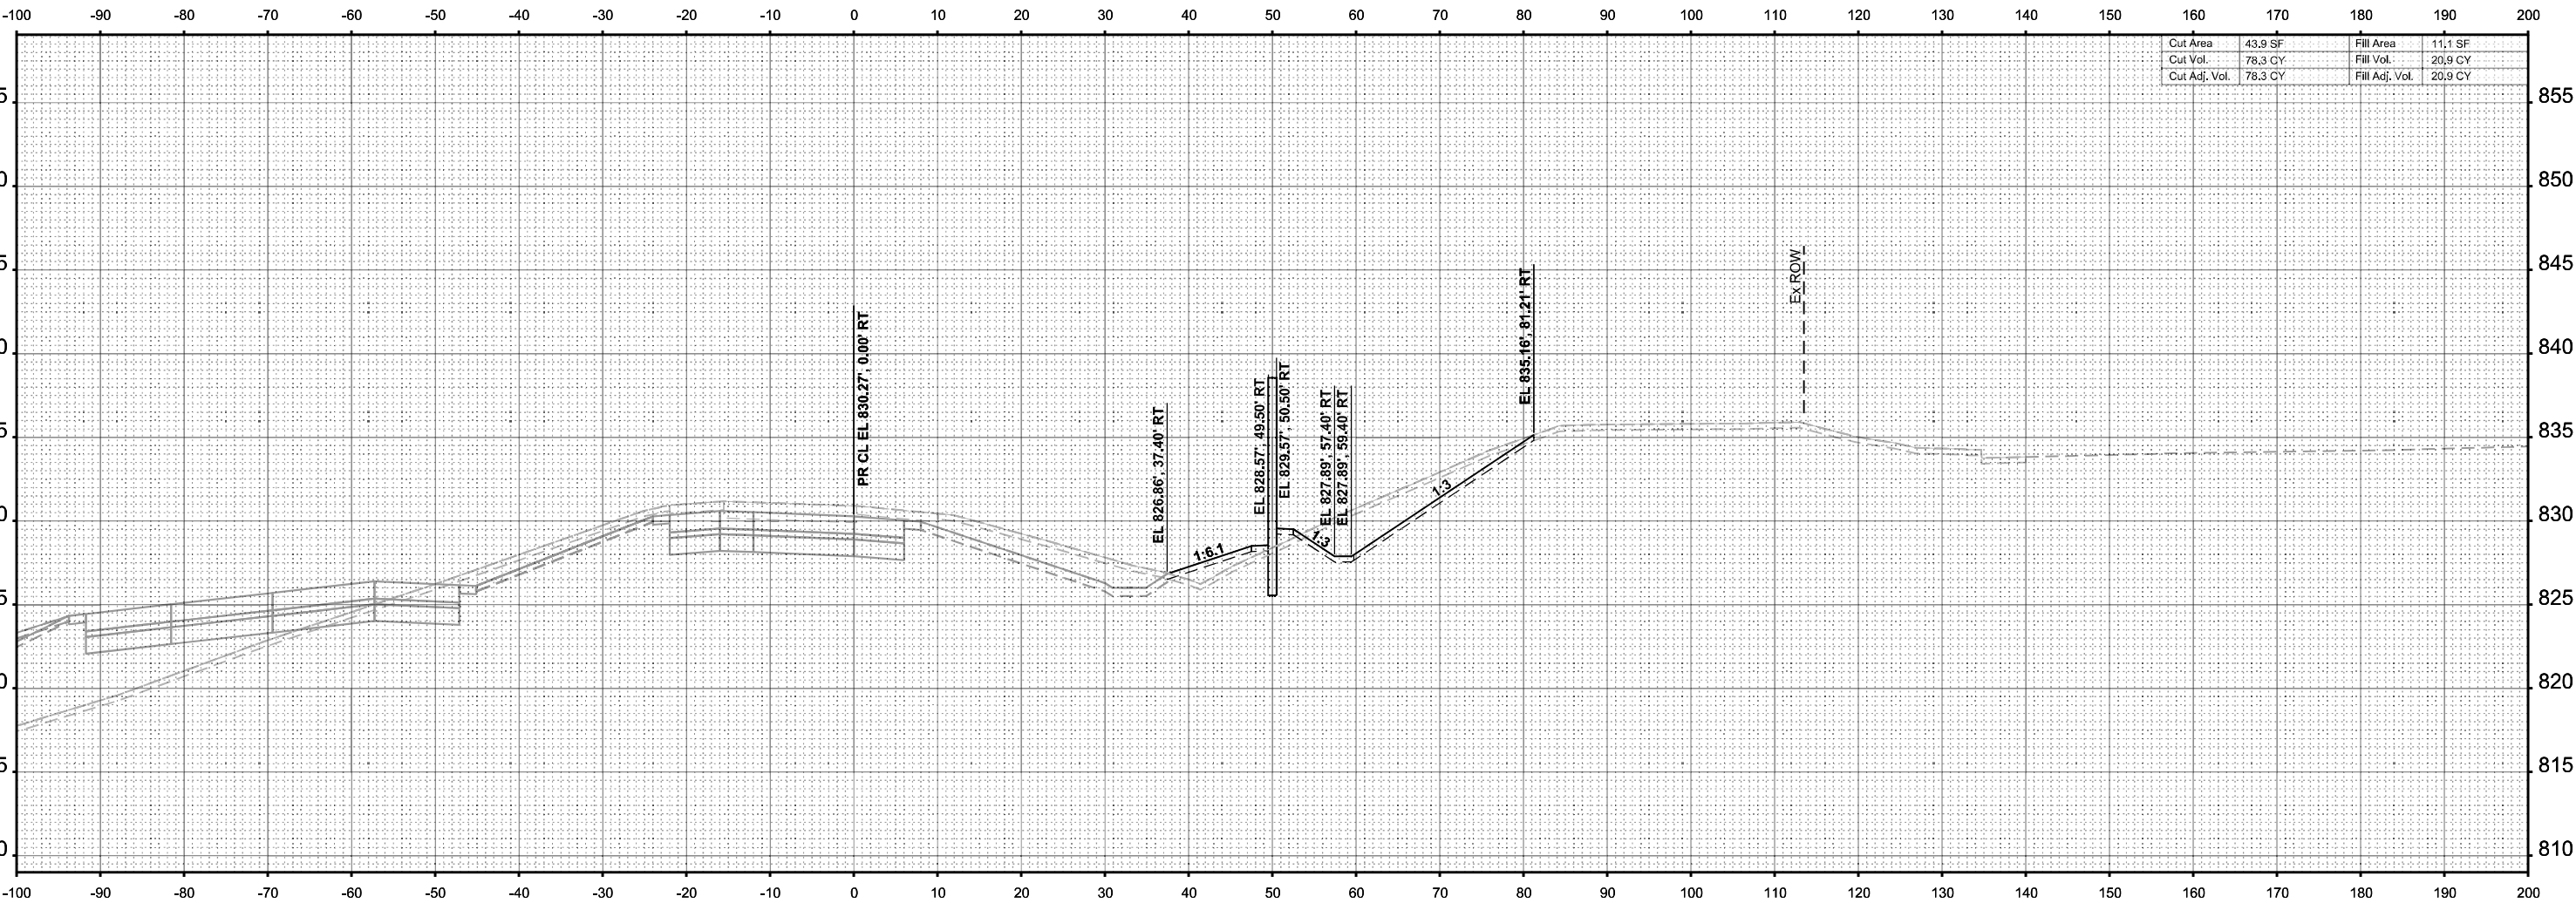

Cut Area	43.9 SF	Fill Area	11.1 SF
Cut Vol.	78.3 CY	Fill Vol.	20.9 CY
Cut Adj. Vol.	78.3 CY	Fill Adj. Vol.	20.9 CY

STA 81+50.00



USER NAME =	agibson	DESIGNED -	T.VOGLER	REVISED -	
		DRAWN -	T.VOGLER	REVISED -	
PLOT SCALE =	SSCALE\$	CHECKED -	J. TARDY	REVISED -	
PLOT DATE =	2/7/2025	DATE -	02/14/2025	REVISED -	

STATE OF ILLINOIS
DEPARTMENT OF TRANSPORTATION

CROSS SECTIONS - RAMP AD
STAGE 3

SCALE: 1"=10' SHEET 26 OF 38 SHEETS STA. 81+50.00 TO STA. 81+50.00

F.A.I RTE.	SECTION	COUNTY	TOTAL SHEETS	SHEET NO.
*	(201-3)R & (4-1.5)R	WINNEBAGO	1685	1659
CONTRACT NO. 64C24				
ILLINOIS		FED. AID PROJECT		


* FAI ROUTE 39 (I-39) & FAP 301 (US 20)

FINAL SURVEY	SURVEYED	BY	DATE
	PLOTTED		
	TEMPLATE		
	AREAS		
NO.	NOTE BOOK		
	AREAS CHECKED		

ORIGINAL SURVEY	SURVEYED	BY	DATE
	PLOTTED		
	TEMPLATE		
	AREAS		
NO.	NOTE BOOK		
	CHECKED		

MODEL: PRAMPAD-XS - 82+00.00 [Sheet]

FILE NAME: c:\paword\benesch\projects\projects\60173808\0264C24\41-Ramp AD XS.dgn

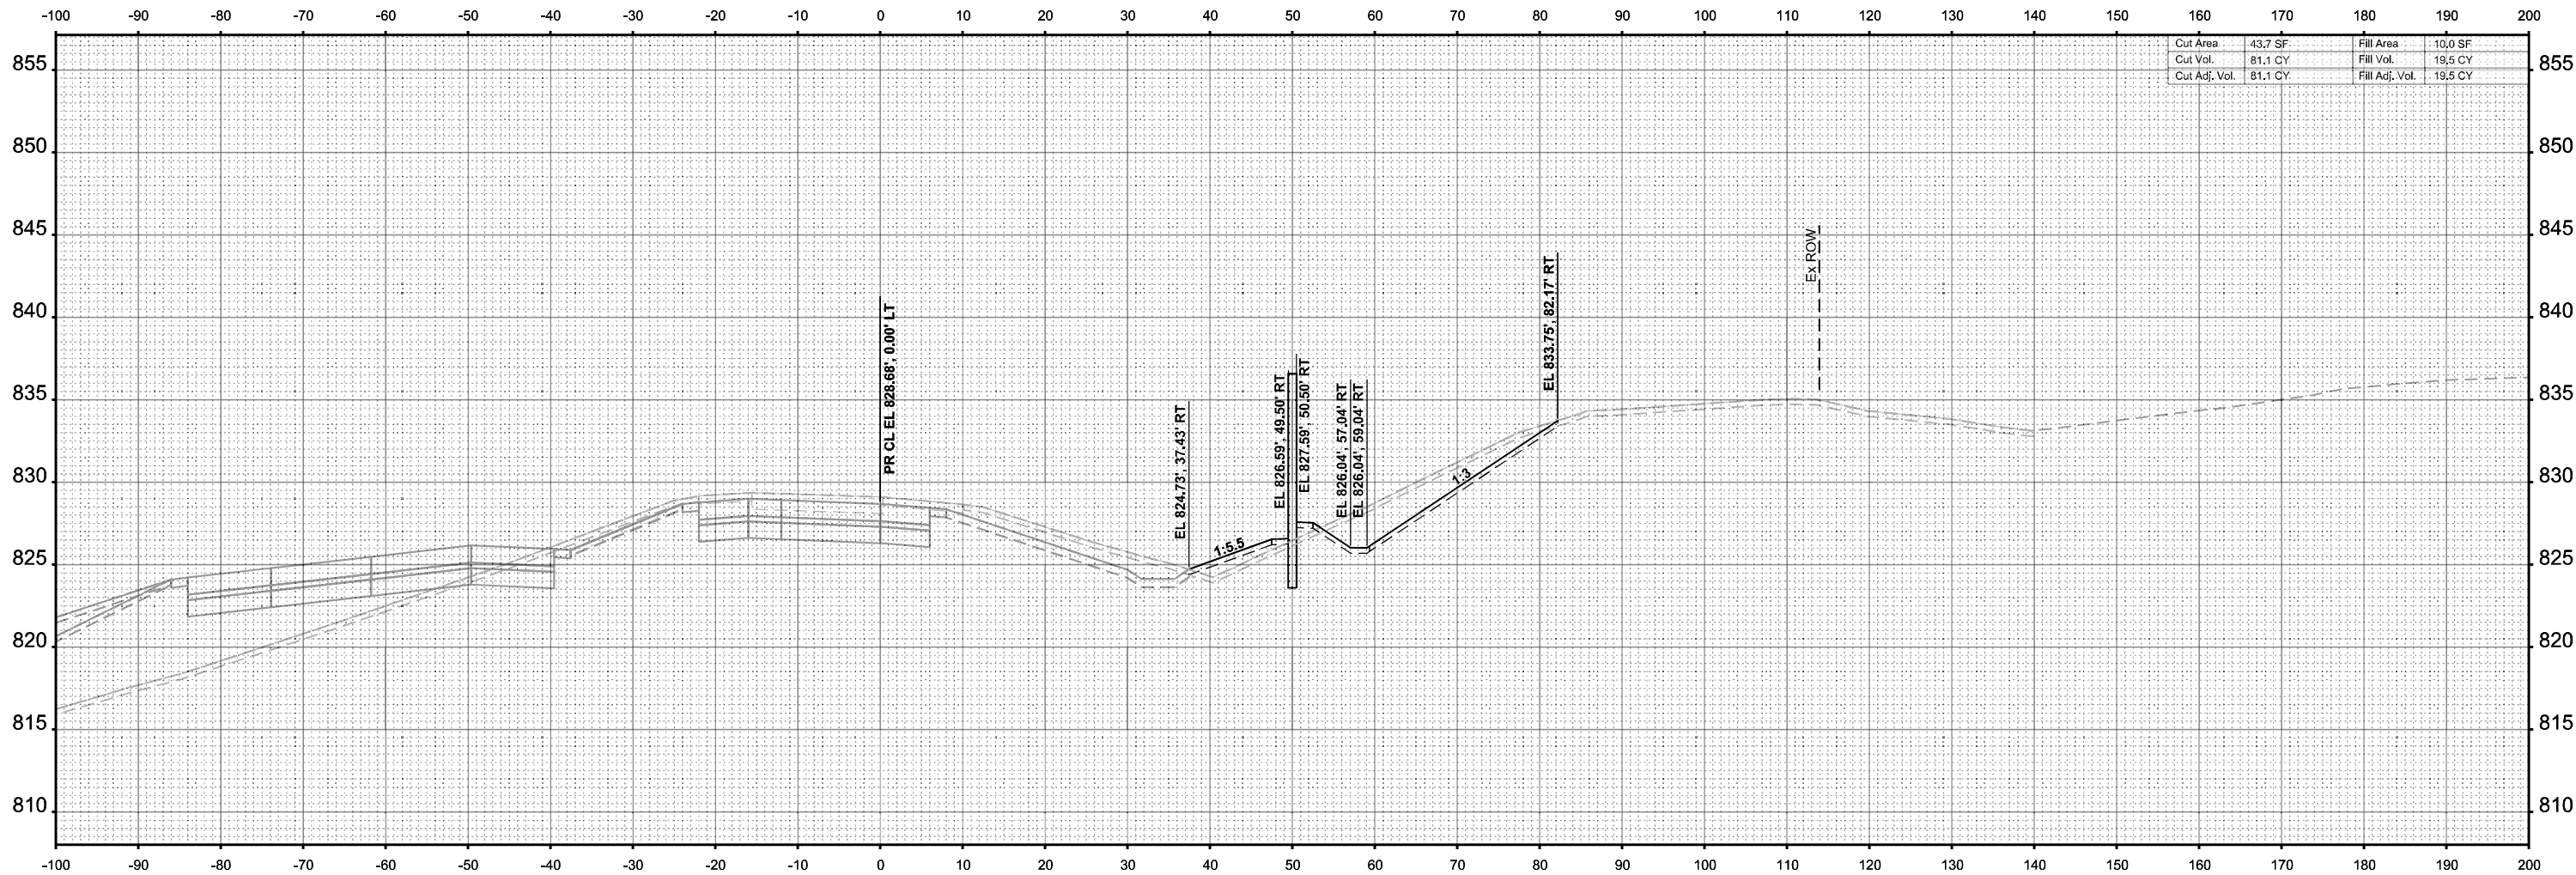

STA 82+00.00



USER NAME = agibson	DESIGNED - T.VOGLER	REVISED -
	DRAWN - T.VOGLER	REVISED -
PLOT SCALE = \$SCALE\$	CHECKED - J. TARDY	REVISED -
PLOT DATE = 2/7/2025	DATE - 02/14/2025	REVISED -

STATE OF ILLINOIS
DEPARTMENT OF TRANSPORTATION

CROSS SECTIONS - RAMP AD
STAGE 3

SCALE: 1"=10' SHEET 27 OF 38 SHEETS STA. 82+00.00 TO STA. 82+00.00


F.A.I RTE.	SECTION	COUNTY	TOTAL SHEETS	SHEET NO.
*	(201-3)R & (4-1.5)R	WINNEBAGO	1685	1660
				CONTRACT NO. 64C24
		ILLINOIS	FED. AID PROJECT	

* FAI ROUTE 39 (I-39) & FAP 301 (US 20)

FINAL SURVEY	NO.	SURVEYED PLOTTED TEMPLATE AREAS CHECKED	BY	DATE

ORIGINAL SURVEY	NO.	SURVEYED PLOTTED TEMPLATE AREAS CHECKED	BY	DATE

MODEL: PRAMPAD-XS - 82+50.00 [Sheet]
FILE NAME: c:\paword\benesch\projects\60173608\0264C24\4-L-Ramp AD XS.dgn

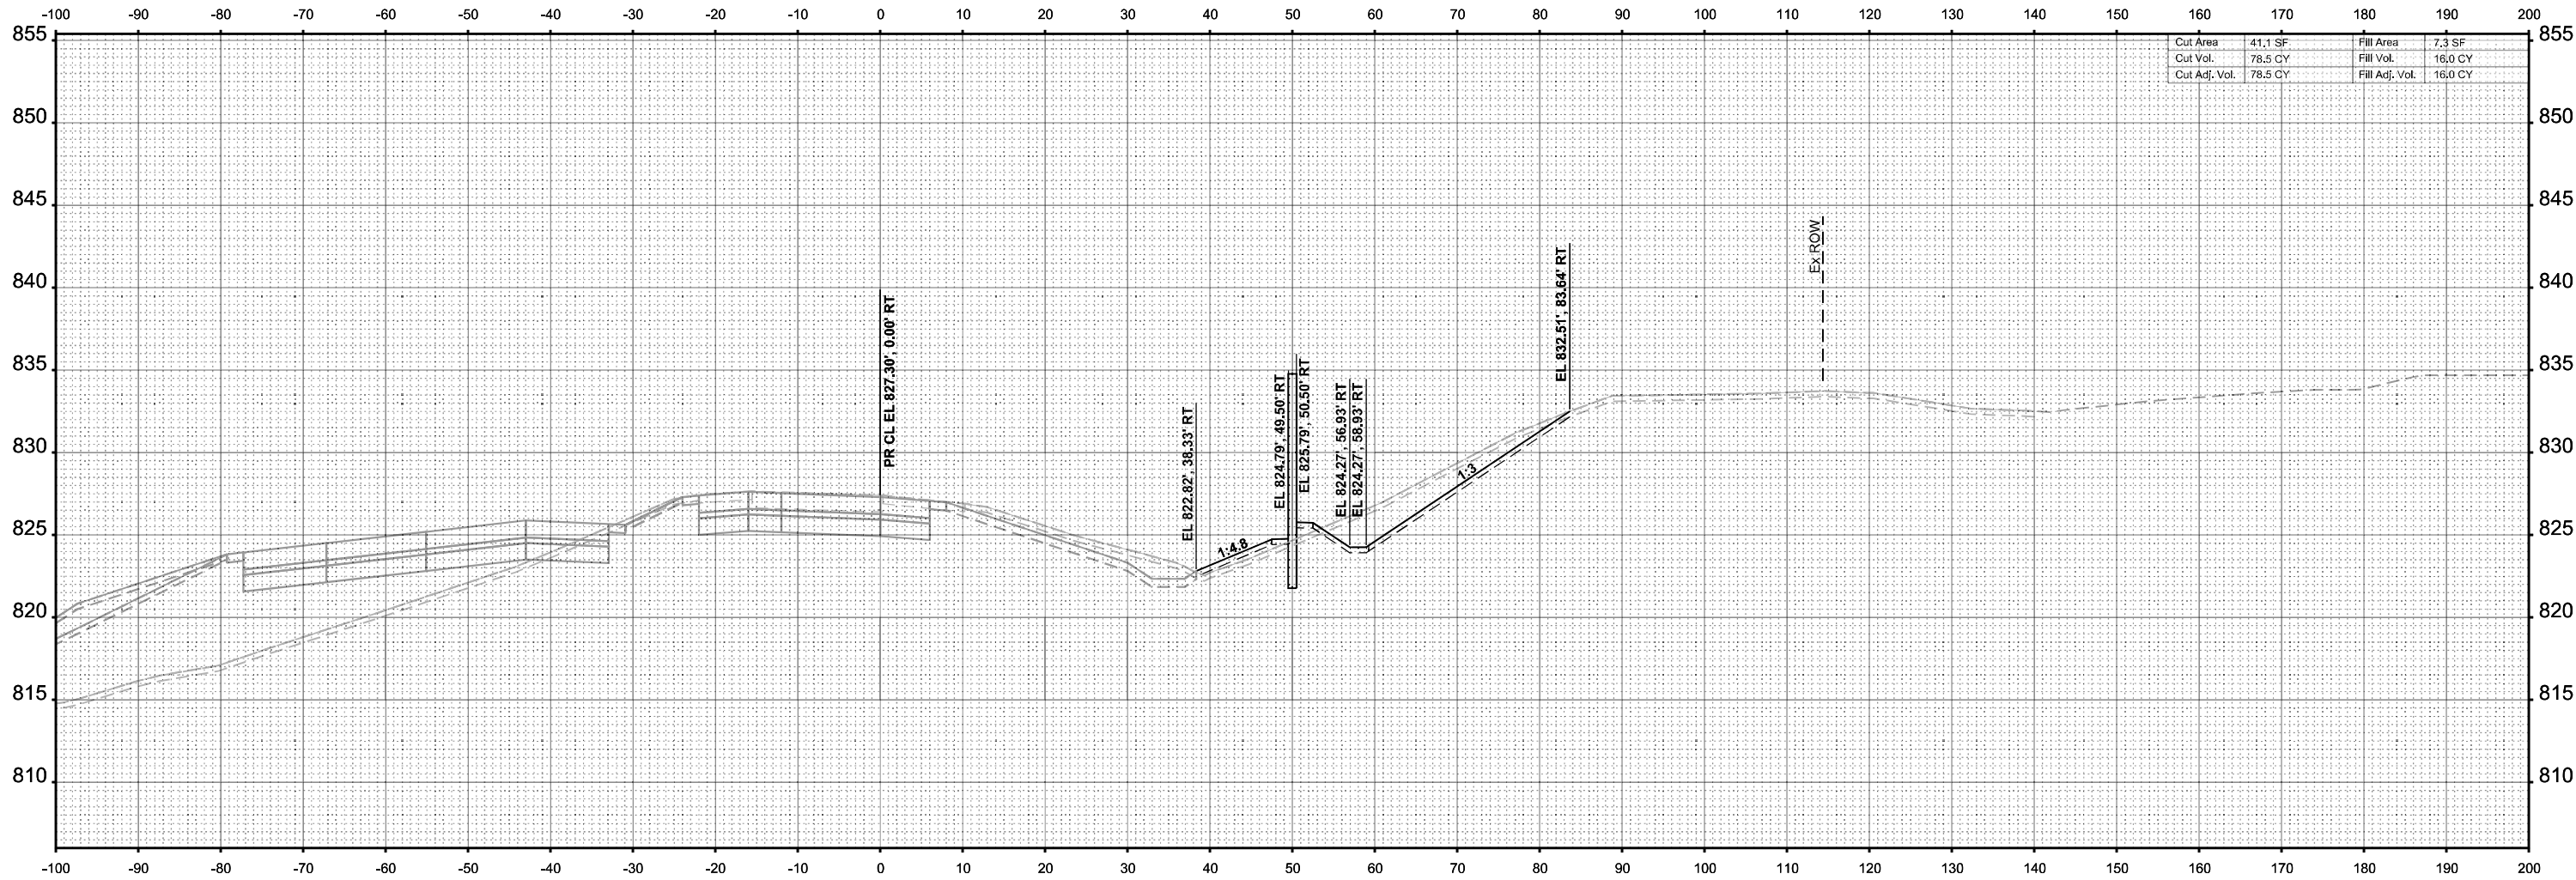

STA 82+50.00



USER NAME =	agibson	DESIGNED -	T.VOGLER	REVISED -	
		DRAWN -	T.VOGLER	REVISED -	
PLOT SCALE =	SSCALE\$	CHECKED -	J. TARDY	REVISED -	
PLOT DATE =	2/7/2025	DATE -	02/14/2025	REVISED -	

STATE OF ILLINOIS
DEPARTMENT OF TRANSPORTATION

CROSS SECTIONS - RAMP AD
STAGE 3

SCALE: 1"=10' SHEET 28 OF 38 SHEETS STA. 82+50.00 TO STA. 82+50.00


F.A.I RTE.	SECTION	COUNTY	TOTAL SHEETS	SHEET NO.
*	(201-3)R & (4-1.5)R	WINNEBAGO	1685	1661
CONTRACT NO. 64C24				
		ILLINOIS	FED. AID PROJECT	

* FAI ROUTE 39 (I-39) & FAP 301 (US 20)

FINAL SURVEY	NO.	SURVEYED PLOTTED TEMPLATE AREAS CHECKED	BY	DATE

ORIGINAL SURVEY	NO.	SURVEYED PLOTTED TEMPLATE AREAS CHECKED	BY	DATE

MODEL: PRAMPAD-XS - 83+00.00 [Sheet]
FILE NAME: c:\paword\benesch\projects\project60173608\0264C24\4-L-Ramp AD XS.dgn

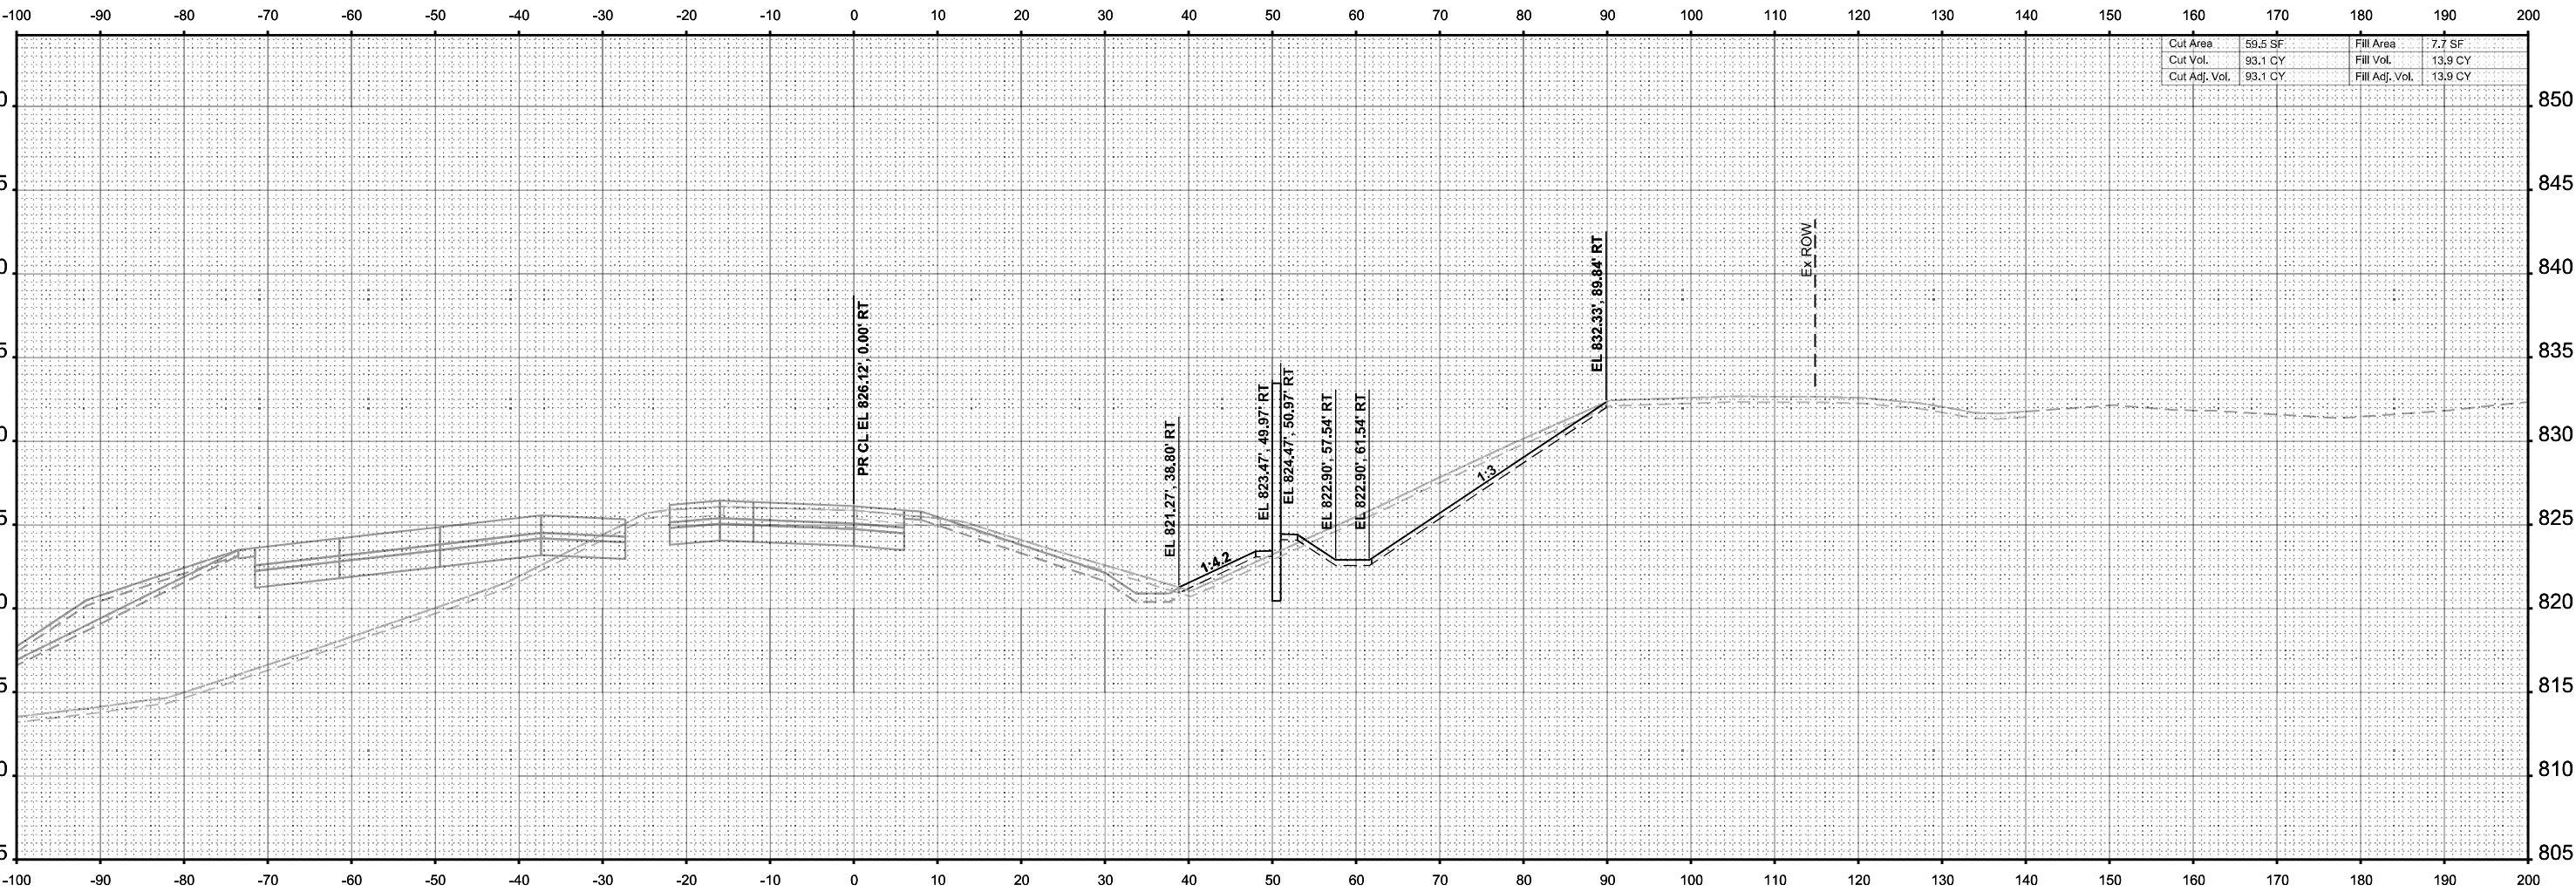

STA 83+00.00



USER NAME = agibson	DESIGNED - T.VOGLER	REVISED -
	DRAWN - T.VOGLER	REVISED -
PLOT SCALE = \$SCALE\$	CHECKED - J. TARDY	REVISED -
PLOT DATE = 2/7/2025	DATE - 02/14/2025	REVISED -

STATE OF ILLINOIS
DEPARTMENT OF TRANSPORTATION

CROSS SECTIONS - RAMP AD
STAGE 3

SCALE: 1"=10'	SHEET 29 OF 38 SHEETS	STA. 83+00.00 TO STA. 83+00.00
---------------	-----------------------	--------------------------------


F.A.I RTE.	SECTION	COUNTY	TOTAL SHEETS	SHEET NO.
*	(201-3)R & (4-1.5)R	WINNEBAGO	1685	1662
CONTRACT NO. 64C24				
ILLINOIS		FED. AID PROJECT		

* FAI ROUTE 39 (I-39) & FAP 301 (US 20)

FINAL SURVEY	SURVEYED	BY	DATE
	PLOTTED		
	TEMPLATE		
	AREAS		
NO.	AREAS CHECKED		

ORIGINAL SURVEY	SURVEYED	BY	DATE
	PLOTTED		
	TEMPLATE		
	AREAS		
NO.	CHECKED		

MODEL: PRAMPAD-XS - 83+50.00 [Sheet]
FILE NAME: c:\paword\benesch\projects\projects\60173808\0264C24\4L-Ramp AD XS.dgn

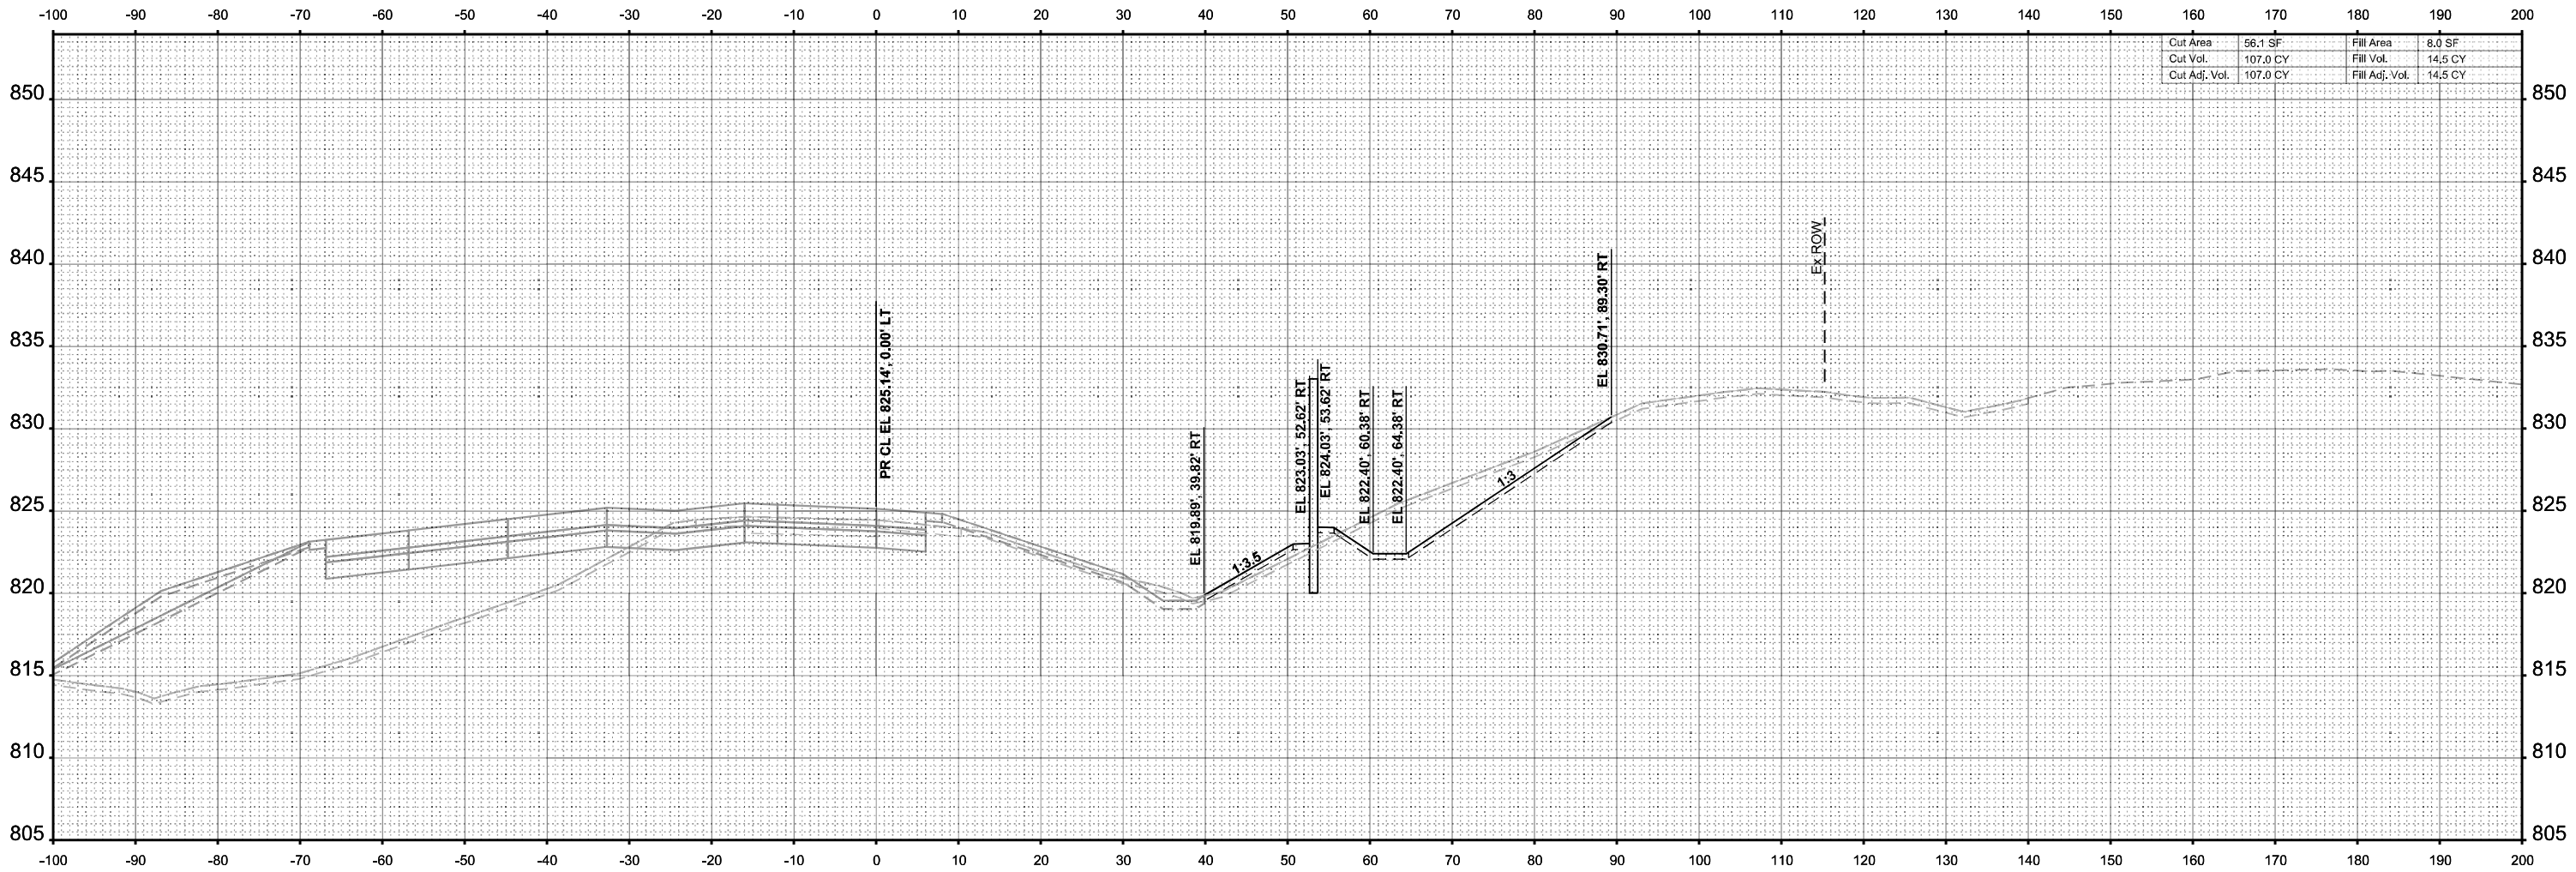

STA 83+50.00



USER NAME =	agibson	DESIGNED -	T.VOGLER	REVISED -	
		DRAWN -	T.VOGLER	REVISED -	
PLOT SCALE =	SSCALE\$	CHECKED -	J. TARDY	REVISED -	
PLOT DATE =	2/7/2025	DATE -	02/14/2025	REVISED -	

STATE OF ILLINOIS
DEPARTMENT OF TRANSPORTATION

CROSS SECTIONS - RAMP AD
STAGE 3

SCALE: 1"=10' SHEET 30 OF 38 SHEETS STA. 83+50.00 TO STA. 83+50.00


F.A.I RTE.	SECTION	COUNTY	TOTAL SHEETS	SHEET NO.
*	(201-3)R & (4-1.5)R	WINNEBAGO	1685	1663
CONTRACT NO. 64C24				
		ILLINOIS	FED. AID PROJECT	

* FAI ROUTE 39 (I-39) & FAP 301 (US 20)

FINAL SURVEY	NO.	SURVEYED PLOTTED TEMPLATE AREAS CHECKED	BY	DATE

ORIGINAL SURVEY	NO.	SURVEYED PLOTTED TEMPLATE AREAS CHECKED	BY	DATE

MODEL: PRAMPAD-XS - 84+00.00 [Sheet]
FILE NAME: c:\paword\benesch\projects\projects\60173808\0264C24\4-L-Ramp AD XS.dgn

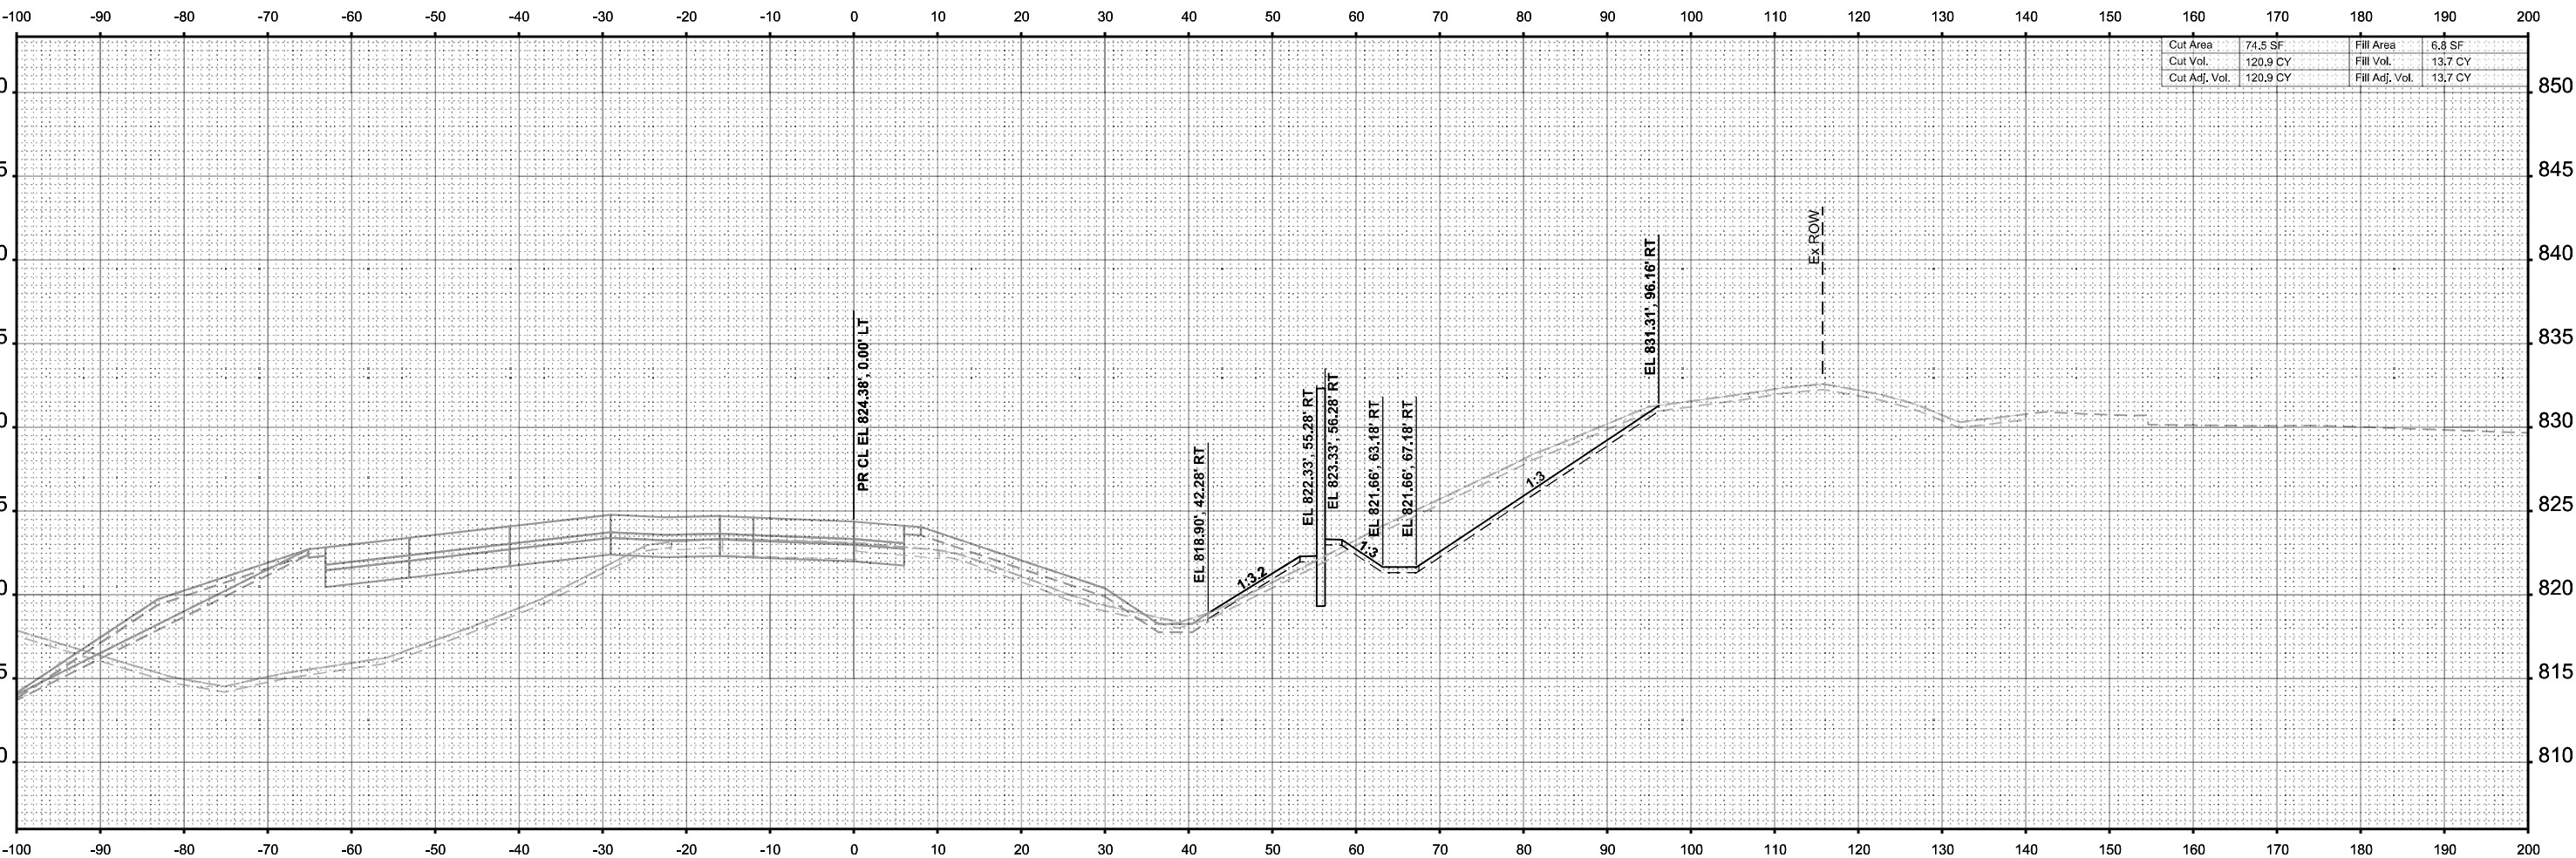

STA 84+00.00



USER NAME =	agibson	DESIGNED -	T.VOGLER	REVISED -	
		DRAWN -	T.VOGLER	REVISED -	
PLOT SCALE =	SSCALE\$	CHECKED -	J. TARDY	REVISED -	
PLOT DATE =	2/7/2025	DATE -	02/14/2025	REVISED -	

STATE OF ILLINOIS
DEPARTMENT OF TRANSPORTATION

CROSS SECTIONS - RAMP AD
STAGE 3

SCALE: 1"=10'	SHEET 31	OF 38	SHEETS	STA. 84+00.00	TO STA. 84+00.00
---------------	----------	-------	--------	---------------	------------------

F.A.I RTE.	SECTION	COUNTY	TOTAL SHEETS	SHEET NO.
*	(201-3)R & (4-1.5)R	WINNEBAGO	1685	1664
CONTRACT NO. 64C24				
ILLINOIS		FED. AID PROJECT		


* FAI ROUTE 39 (I-39) & FAP 301 (US 20)

FINAL SURVEY	NO.	NOTE BOOK	AREAS CHECKED	BY	DATE

ORIGINAL SURVEY	NO.	NOTE BOOK	AREAS CHECKED	BY	DATE

MODEL: PRAMPAD-XS - 84+50.00 [Sheet]

FILE NAME: c:\paword\benesch\projects\project60\73808\0264C24\4-L-Ramp AD XS.dgn

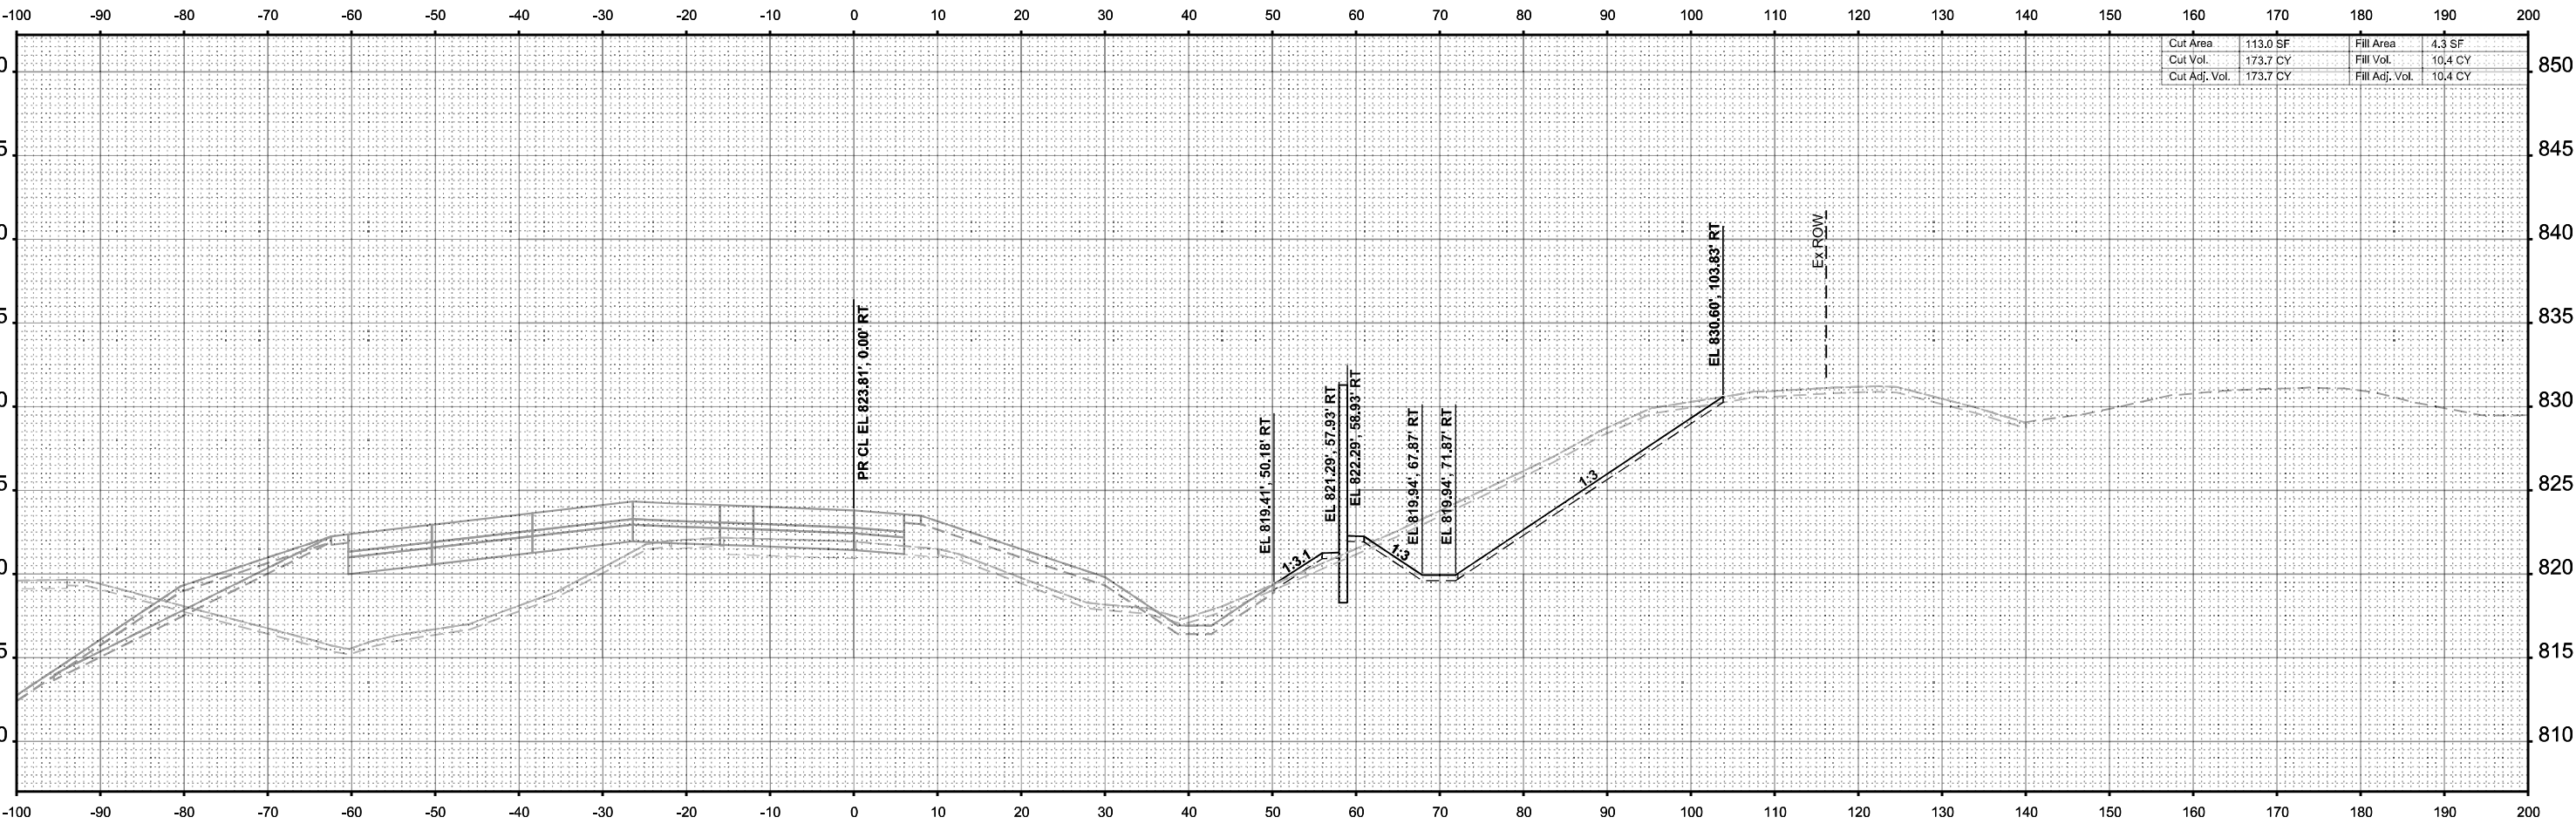

STA 84+50.00



USER NAME =	agibson	DESIGNED -	T.VOGLER	REVISED -	
		DRAWN -	T.VOGLER	REVISED -	
PLOT SCALE =	SSCALE\$	CHECKED -	J. TARDY	REVISED -	
PLOT DATE =	2/7/2025	DATE -	02/14/2025	REVISED -	

STATE OF ILLINOIS
DEPARTMENT OF TRANSPORTATION

CROSS SECTIONS - RAMP AD
STAGE 3

SCALE: 1"=10' SHEET 32 OF 38 SHEETS STA. 84+50.00 TO STA. 84+50.00

F.A.I RTE.	SECTION	COUNTY	TOTAL SHEETS	SHEET NO.
*	(201-3)R & (4-1.5)R	WINNEBAGO	1685	1665
CONTRACT NO. 64C24				
		ILLINOIS	FED. AID PROJECT	


* FAI ROUTE 39 (I-39) & FAP 301 (US 20)

FINAL SURVEY	SURVEYED _____	BY _____	DATE _____
	PLOTTED _____		
NOTE BOOK	TEMPLATE _____		
	AREAS _____		
NO. _____	AREAS CHECKED _____		

ORIGINAL SURVEY	SURVEYED _____	BY _____	DATE _____
	PLOTTED _____		
NOTE BOOK	TEMPLATE _____		
	AREAS _____		
NO. _____	AREAS CHECKED _____		

MODEL: PRAMPAD-XS-85+00.00 [Sheet]

FILE NAME: c:\paword\benesch\projects\projects\60173808\0264C24\4-L-Ramp AD XS.dgn

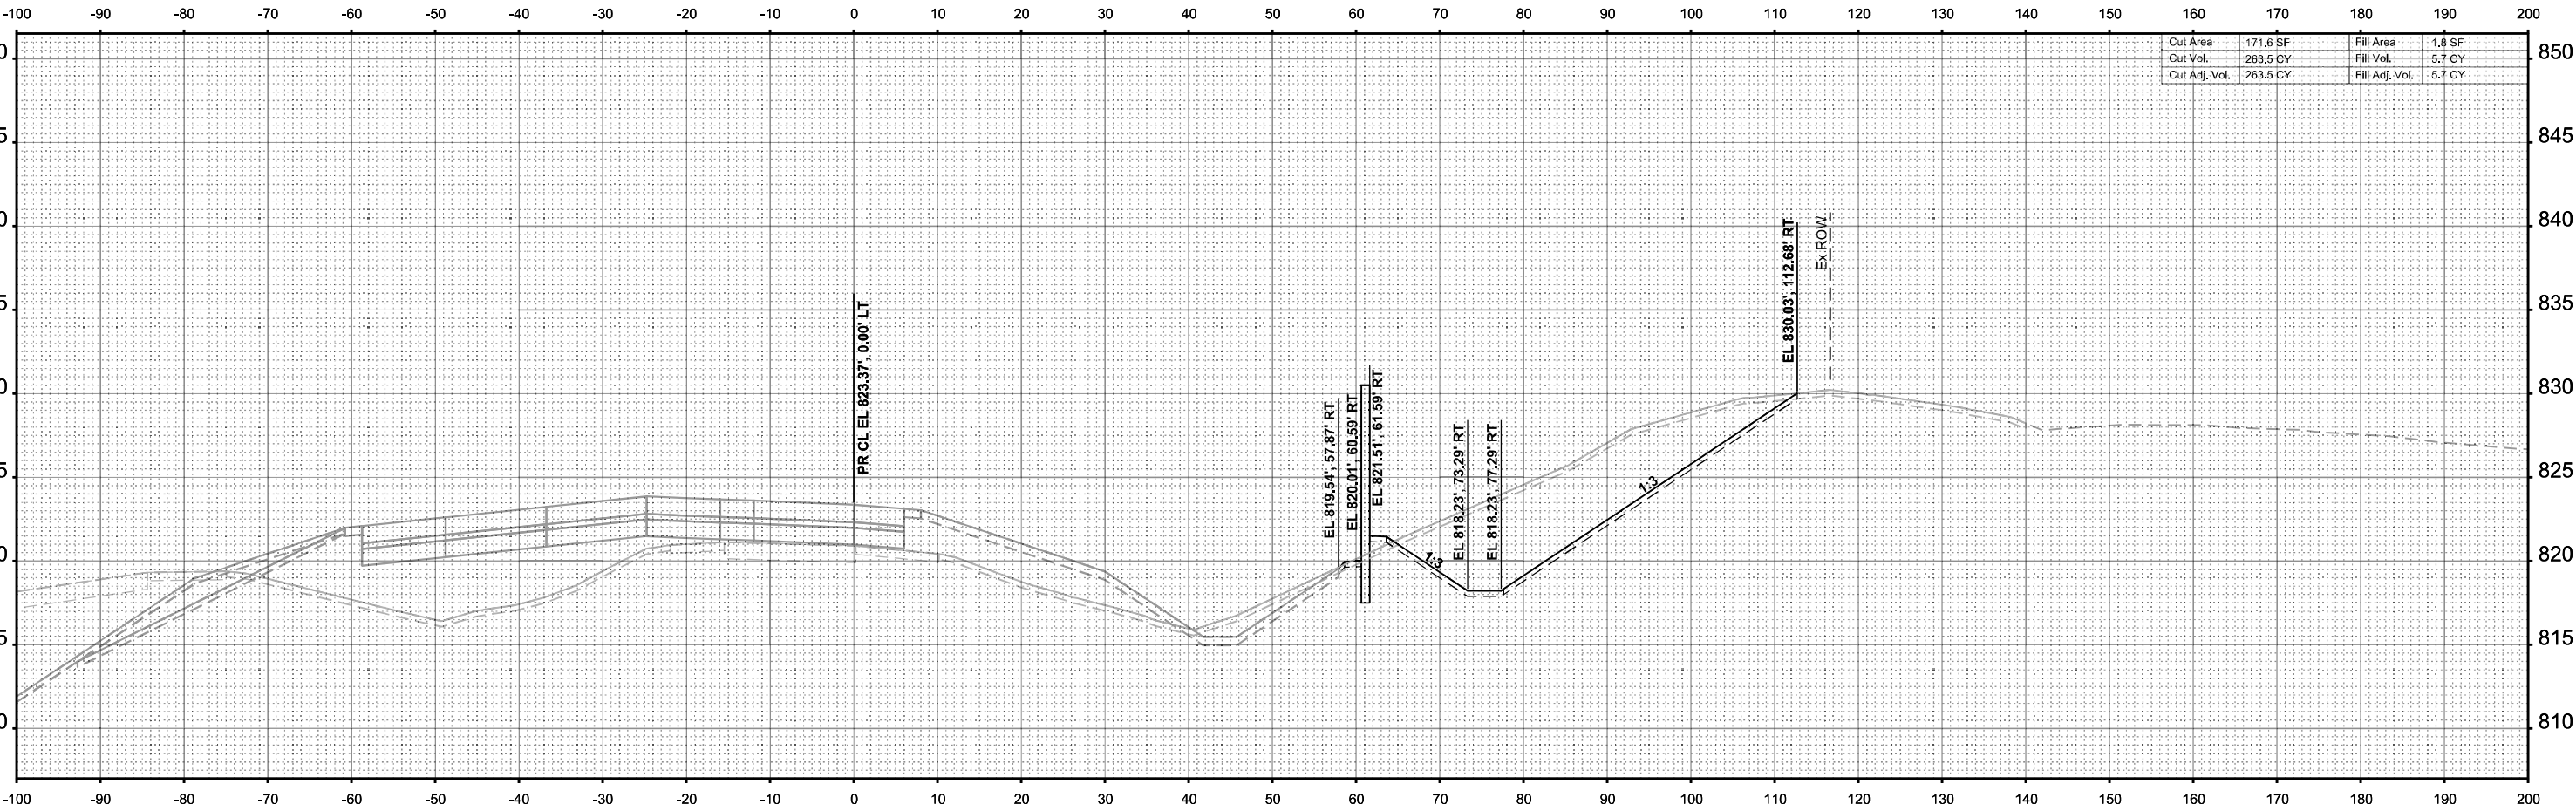

STA 85+00.00



USER NAME = agibson	DESIGNED - T.VOGLER	REVISED -
	DRAWN - T.VOGLER	REVISED -
PLOT SCALE = \$SCALE\$	CHECKED - J. TARDY	REVISED -
PLOT DATE = 2/7/2025	DATE - 02/14/2025	REVISED -

STATE OF ILLINOIS
DEPARTMENT OF TRANSPORTATION

CROSS SECTIONS - RAMP AD
STAGE 3

SCALE: 1"=10' SHEET 33 OF 38 SHEETS STA. 85+00.00 TO STA. 85+00.00


F.A.I RTE.	SECTION	COUNTY	TOTAL SHEETS	SHEET NO.
*	(201-3)R & (4-1.5)R	WINNEBAGO	1685	1666
CONTRACT NO. 64C24				
		ILLINOIS	FED. AID PROJECT	

* FAI ROUTE 39 (I-39) & FAP 301 (US 20)

FINAL SURVEY	NO.	SURVEYED PLOTTED TEMPLATE AREAS CHECKED	BY	DATE

ORIGINAL SURVEY	NO.	SURVEYED PLOTTED TEMPLATE AREAS CHECKED	BY	DATE

MODEL: PRAMPAD-XS - 85+50.00 [Sheet]
FILE NAME: c:\paword\benesch\projects\projects\60173808\0264C24\4-L-Ramp AD XS.dgn

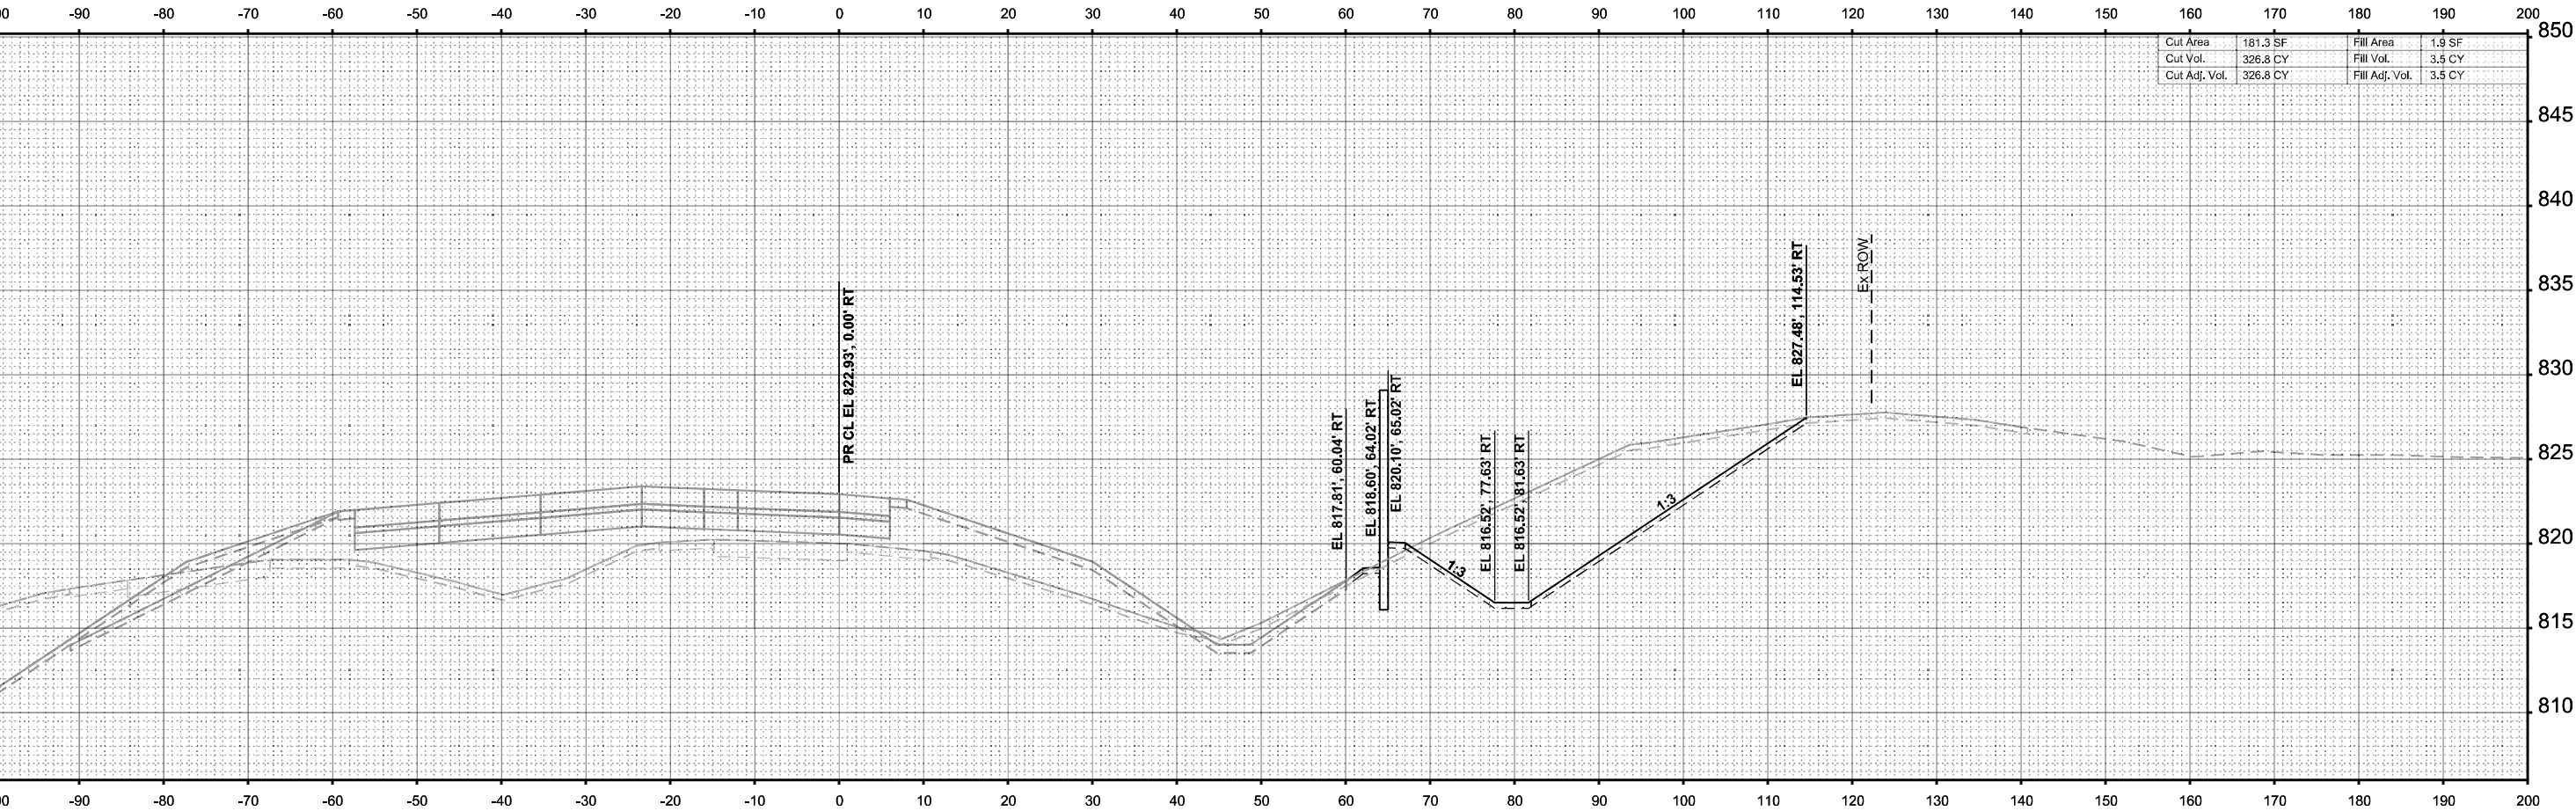

STA 85+50.00



USER NAME = agibson	DESIGNED - T.VOGLER	REVISED -
	DRAWN - T.VOGLER	REVISED -
PLOT SCALE = \$SCALE\$	CHECKED - J. TARDY	REVISED -
PLOT DATE = 2/7/2025	DATE - 02/14/2025	REVISED -

STATE OF ILLINOIS
DEPARTMENT OF TRANSPORTATION

CROSS SECTIONS - RAMP AD
STAGE 3

SCALE: 1"=10' SHEET 34 OF 38 SHEETS STA. 85+50.00 TO STA. 85+50.00


F.A.I RTE.	SECTION	COUNTY	TOTAL SHEETS	SHEET NO.
*	(201-3)R & (4-1.5)R	WINNEBAGO	1685	1667
CONTRACT NO. 64C24				
		ILLINOIS	FED. AID PROJECT	

* FAI ROUTE 39 (I-39) & FAP 301 (US 20)

FINAL SURVEY	NO.	SURVEYED PLOTTED TEMPLATE AREAS CHECKED	BY	DATE

ORIGINAL SURVEY	NO.	SURVEYED PLOTTED TEMPLATE AREAS CHECKED	BY	DATE

MODEL: PRAMPAD-XS - 86+00.00 [Sheet]
FILE NAME: c:\paword\benesch\projects\60173808\0264C24\4-L-Ramp AD XS.dgn

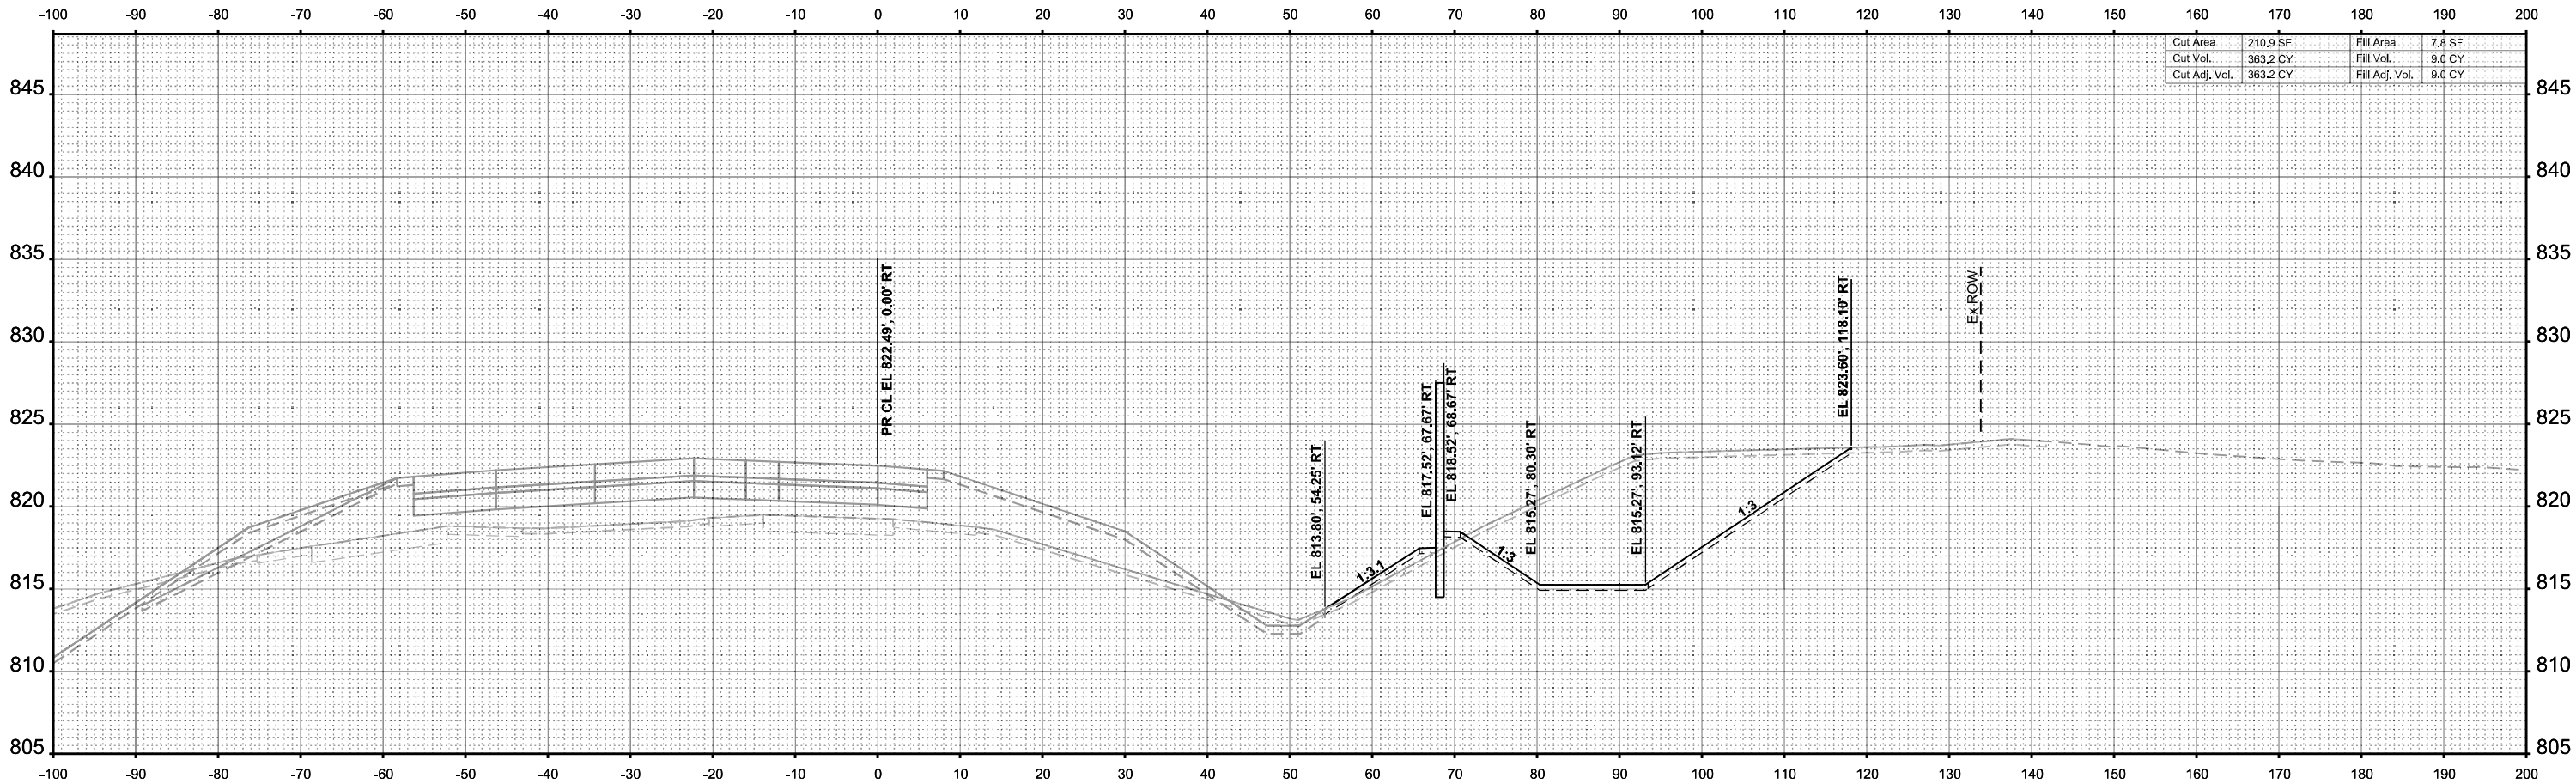

STA 86+00.00



USER NAME =	agibson	DESIGNED -	T.VOGLER	REVISED -	
		DRAWN -	T.VOGLER	REVISED -	
PLOT SCALE =	SSCALE\$	CHECKED -	J. TARDY	REVISED -	
PLOT DATE =	2/7/2025	DATE -	02/14/2025	REVISED -	

STATE OF ILLINOIS
DEPARTMENT OF TRANSPORTATION

CROSS SECTIONS - RAMP AD
STAGE 3

SCALE: 1"=10' SHEET 35 OF 38 SHEETS STA. 86+00.00 TO STA. 86+00.00

F.A.I RTE.	SECTION	COUNTY	TOTAL SHEETS	SHEET NO.
*	(201-3)R & (4-1.5)R	WINNEBAGO	1685	1668
CONTRACT NO. 64C24				
ILLINOIS		FED. AID PROJECT		

* FAI ROUTE 39 (I-39) & FAP 301 (US 20)

FINAL SURVEY	NO.	NOTED BOOK	AREAS CHECKED	BY	DATE

ORIGINAL SURVEY	NO.	NOTED BOOK	AREAS CHECKED	BY	DATE

MODEL: PRAMPAD-XS - 86+50.00 [Sheet]
FILE NAME: c:\paword\benesch\projects\projects\60173808\0264C24\4-L-Ramp AD XS.dgn



Affiliated Research & Company
35 W. Wacker Drive, Suite 300
Chicago, Illinois 60601
312-565-4150 Job No. 10900.00

USER NAME =	agibson	DESIGNED -	T.VOGLER	REVISED -	
		DRAWN -	T.VOGLER	REVISED -	
PLOT SCALE =	SSCALE\$	CHECKED -	J. TARDY	REVISED -	
PLOT DATE =	2/7/2025	DATE -	02/14/2025	REVISED -	


STATE OF ILLINOIS
DEPARTMENT OF TRANSPORTATION

CROSS SECTIONS - RAMP AD
STAGE 3

SCALE: 1"=10' SHEET 36 OF 38 SHEETS STA. 86+50.00 TO STA. 86+50.00

F.A.I RTE.	SECTION	COUNTY	TOTAL SHEETS	SHEET NO.
*	(201-3)R & (4-1.5)R	WINNEBAGO	1685	1669
				CONTRACT NO. 64C24
		ILLINOIS	FED. AID PROJECT	


* FAI ROUTE 39 (I-39) & FAP 301 (US 20)

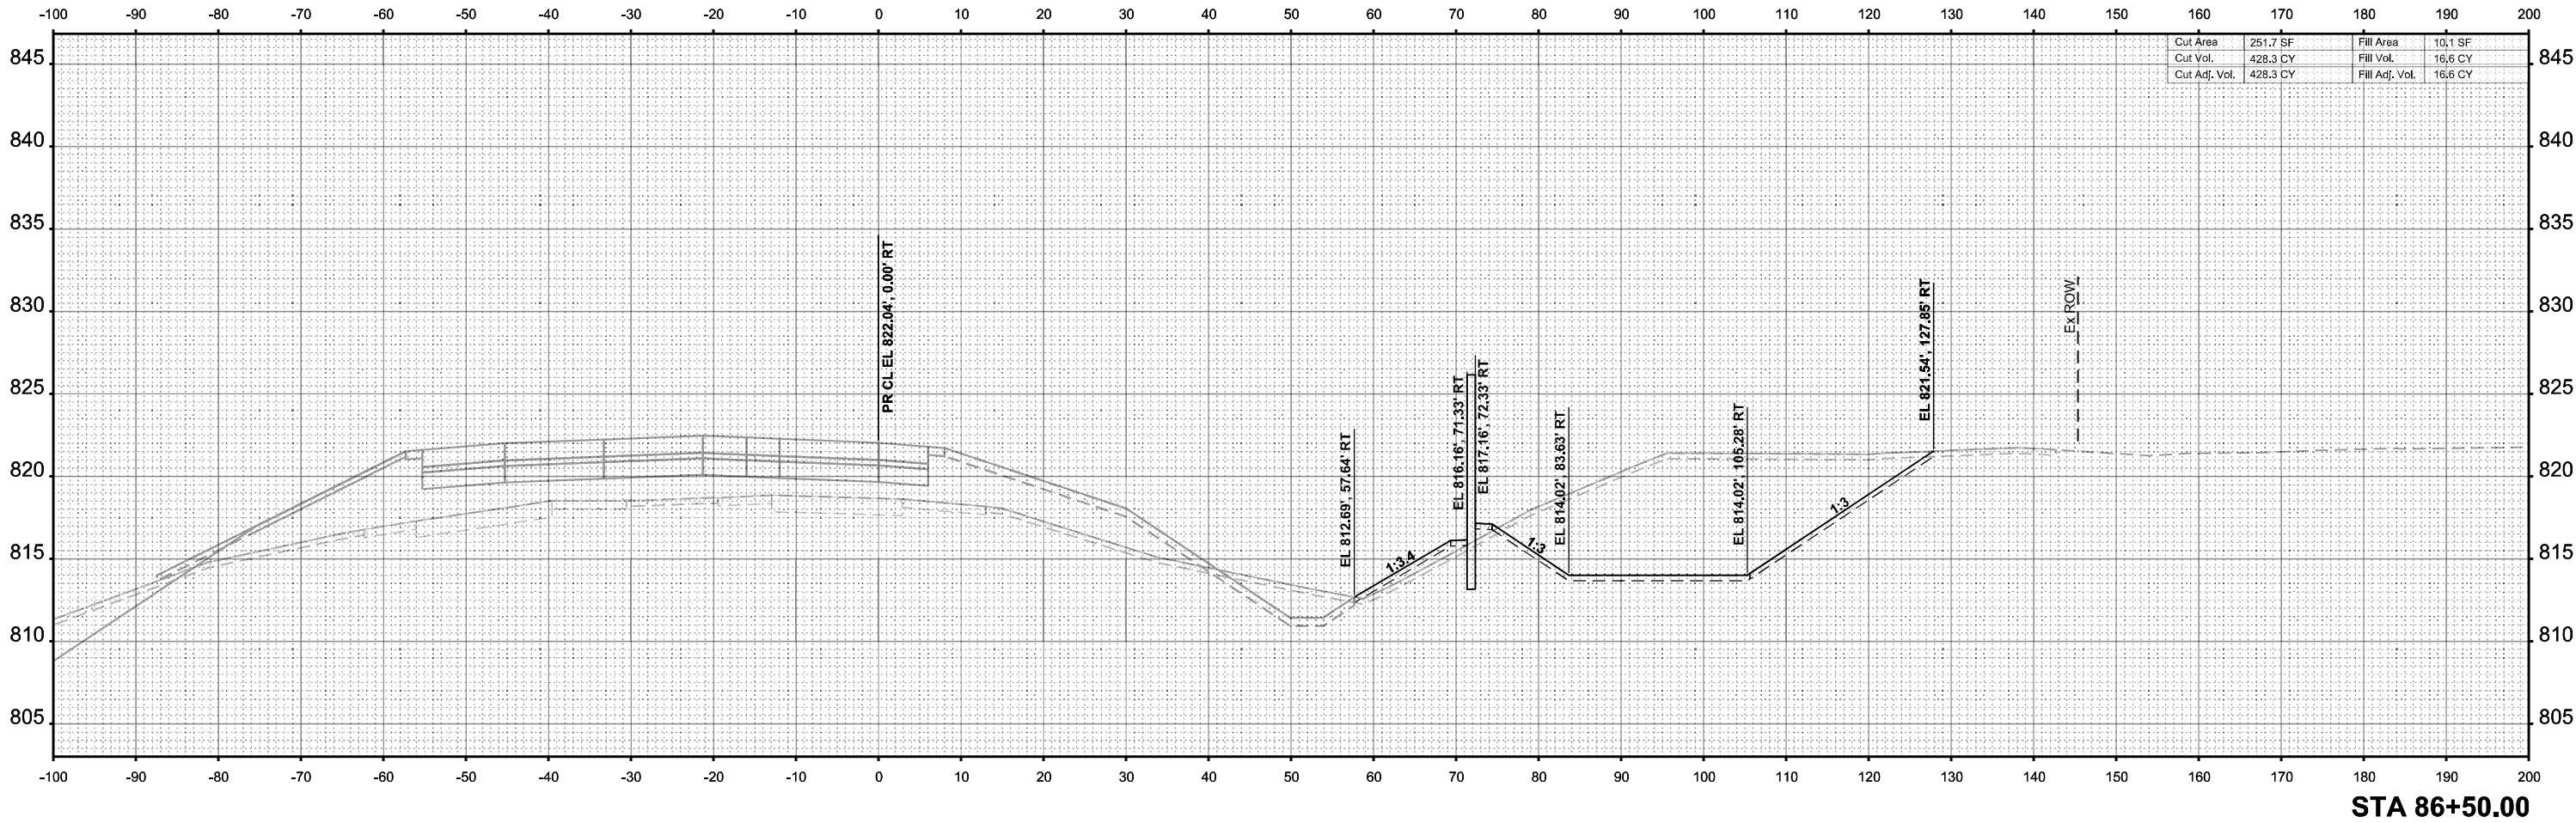

FINAL SURVEY			BY	DATE
	SURVEYED _____			
	PLOTTED _____			
	TEMPLATE _____			
NOTE BOOK				
	AREAS _____			
NO. _____	AREAS CHECKED _____			

ORIGINAL SURVEY	BY	DATE
NOTE BOOK	SURVEYED _____	
	PLOTTED _____	
NO. _____	TEMPLATE _____	
	AREAS _____	
	AREAS CHECKED _____	

MODEL: PRAMPAD-XS - 87+00.00 [Sheet]
FILE NAME: c:\paword\benesch\projects\projects\60173808\0264C24\4UL-Ramp AD XS.dgn

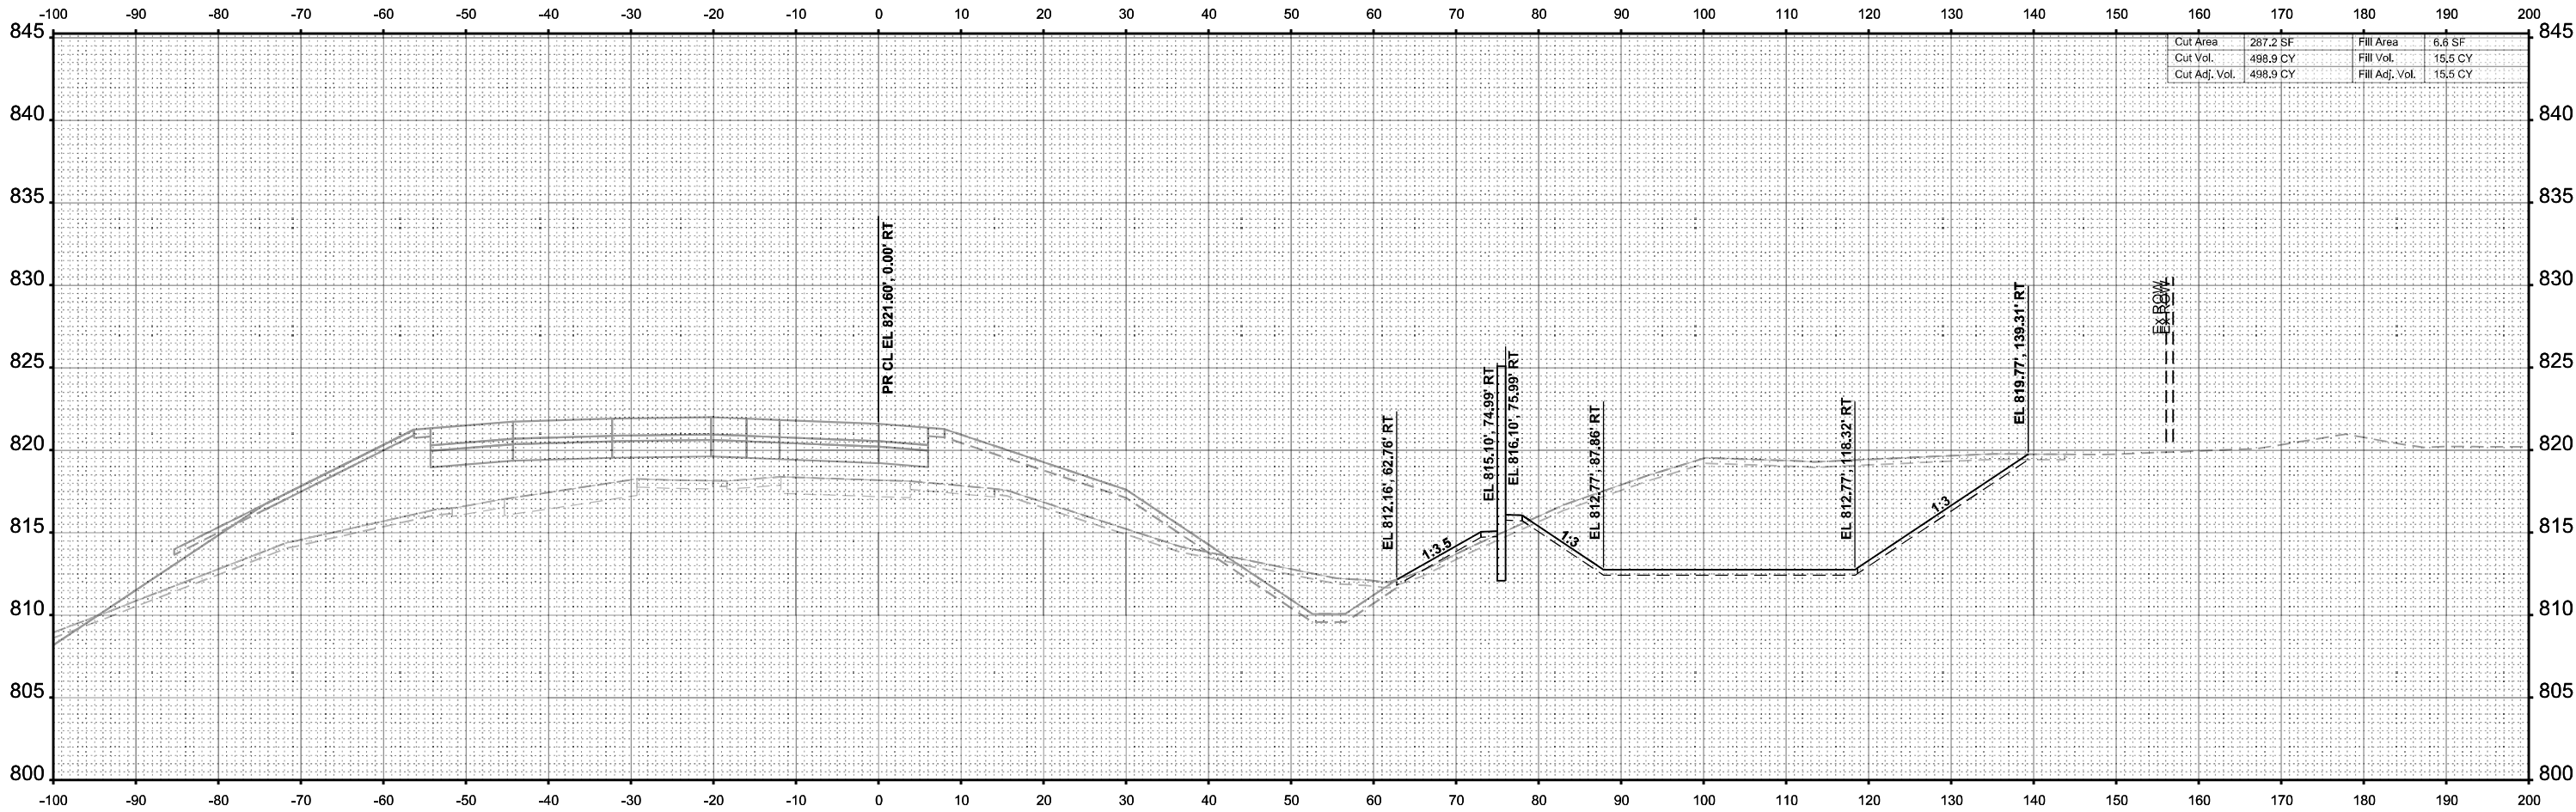

STA 87+00.00



USER NAME = agibson	DESIGNED - T.VOGLER	REVISED -
	DRAWN - T.VOGLER	REVISED -
PLOT SCALE = \$SCALE\$	CHECKED - J. TARDY	REVISED -
PLOT DATE = 2/7/2025	DATE - 02/14/2025	REVISED -

STATE OF ILLINOIS
DEPARTMENT OF TRANSPORTATION

CROSS SECTIONS - RAMP AD
STAGE 3

SCALE: 1"=10' SHEET 37 OF 38 SHEETS STA. 87+00.00 TO STA. 87+00.00


F.A.I RTE.	SECTION	COUNTY	TOTAL SHEETS	SHEET NO.
*	(201-3)R & (4-1.5)R	WINNEBAGO	1685	1670
CONTRACT NO. 64C24				
		ILLINOIS	FED. AID PROJECT	

* FAI ROUTE 39 (I-39) & FAP 301 (US 20)

FINAL SURVEY	NO.	SURVEYED PLOTTED TEMPLATE AREAS CHECKED	BY	DATE

ORIGINAL SURVEY	NO.	SURVEYED PLOTTED TEMPLATE AREAS CHECKED	BY	DATE

MODEL: PRAMPAD-XS - 87+20.00 [Sheet]
FILE NAME: c:\paword\benesch\projects\projects\60173808\024C24\4-L-Ramp AD XS.dgn

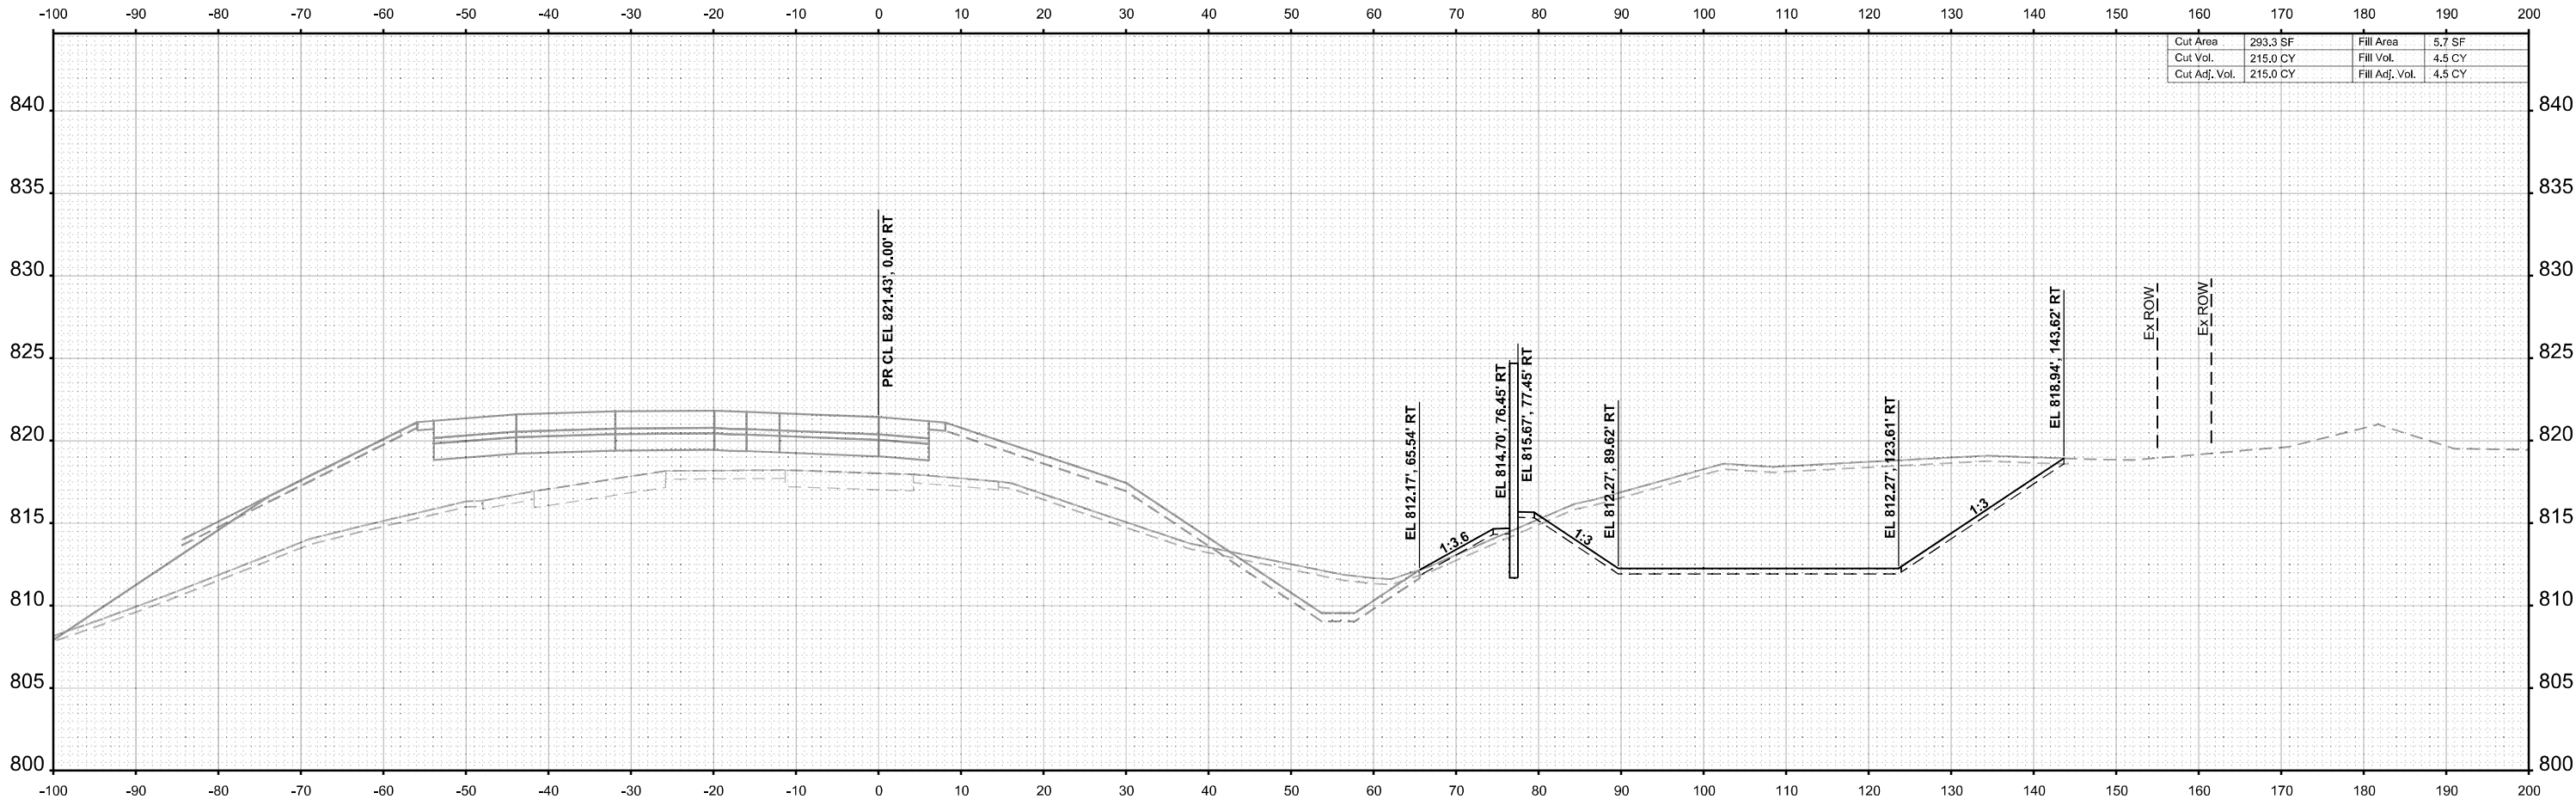

STA 87+20.00



USER NAME =	agibson	DESIGNED -	T.VOGLER	REVISED -	
		DRAWN -	T.VOGLER	REVISED -	
PLOT SCALE =	SSCALE\$	CHECKED -	J. TARDY	REVISED -	
PLOT DATE =	2/7/2025	DATE -	02/14/2025	REVISED -	

STATE OF ILLINOIS
DEPARTMENT OF TRANSPORTATION

CROSS SECTIONS - RAMP AD
STAGE 3

SCALE: 1"=10'	SHEET 38	OF 38	SHEETS	STA. 87+20.00	TO STA. 87+20.00
---------------	----------	-------	--------	---------------	------------------


F.A.I RTE.	SECTION	COUNTY	TOTAL SHEETS	SHEET NO.
*	(201-3)R & (4-1.5)R	WINNEBAGO	1685	1671
CONTRACT NO. 64C24				
		ILLINOIS	FED. AID PROJECT	

* FAI ROUTE 39 (I-39) & FAP 301 (US 20)

FINAL SURVEY	BY	DATE
NOTE BOOK		
NO.		
	SURVEYED	
	PLOTTED	
	TEMPLATE	
	AREAS	
	AREAS CHECKED	

ORIGINAL SURVEY	BY	DATE
NOTE BOOK		
NO.		
	SURVEYED	
	PLOTTED	
	TEMPLATE	
	AREAS	
	AREAS CHECKED	

MODEL: P:\US20\Har - 149+83.25 (Sheet)
FILE NAME: c:\paword\benesch\projects\projects\60173808\0264C24-41-L-Harrison XS.dgn

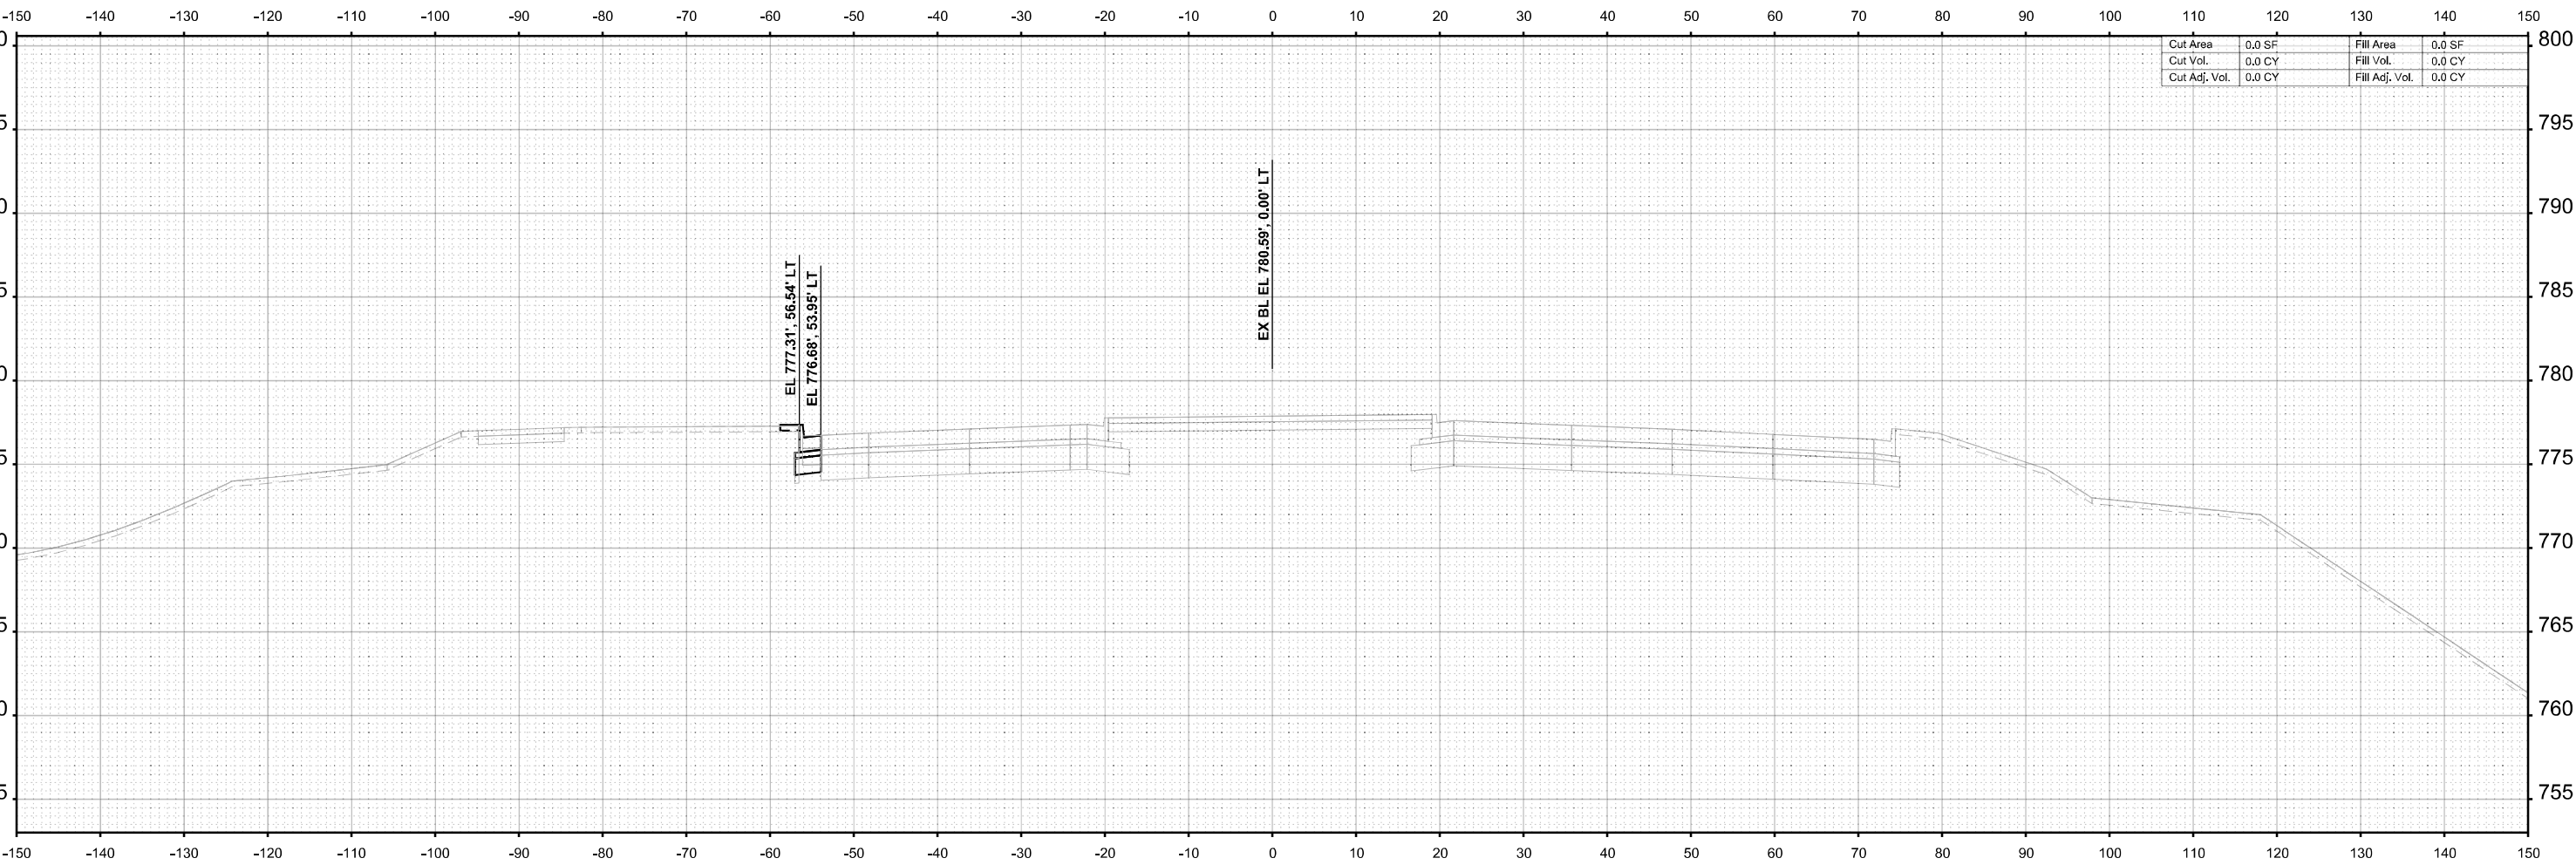

Cut Area	0.0 SF	Fill Area	0.0 SF
Cut Vol.	0.0 CY	Fill Vol.	0.0 CY
Cut Adj. Vol.	0.0 CY	Fill Adj. Vol.	0.0 CY

STA 149+83.25



USER NAME =	agibson	DESIGNED -	T.VOGLER	REVISED -	
		DRAWN -	T.VOGLER	REVISED -	
PLOT SCALE =	SSCALE\$	CHECKED -	J. TARDY	REVISED -	
PLOT DATE =	2/7/2025	DATE -	02/14/2025	REVISED -	

STATE OF ILLINOIS
DEPARTMENT OF TRANSPORTATION

CROSS SECTIONS - HARRISON AVE
STAGE 3

SCALE: 1"=10' SHEET 1 OF 14 SHEETS STA. 149+83.25 TO STA. 149+83.25

F.A.I RTE.	SECTION	COUNTY	TOTAL SHEETS	SHEET NO.
*	(201-3)R & (4-1.5)R	WINNEBAGO	1685	1672
CONTRACT NO. 64C24				
		ILLINOIS	FED. AID PROJECT	


* FAI ROUTE 39 (I-39) & FAP 301 (US 20)

FINAL SURVEY	BY	DATE
SURVEYED _____		
PLOTTED _____		
TEMPLATE _____		
AREAS _____		
AREAS CHECKED _____		
NO. _____		

ORIGINAL SURVEY	BY	DATE
NOTE BOOK		
NO.	SURVEYED	
	PLOTTED	
	TEMPLATE	
	AREAS	
	AREAS CHECKED	

MODEL: P:\US20\Har - 150+00.00 (Sheet)

FILE NAME: c:\paword\benesch\projects\projects\60173808\0264C24-Harrison XS.dgn

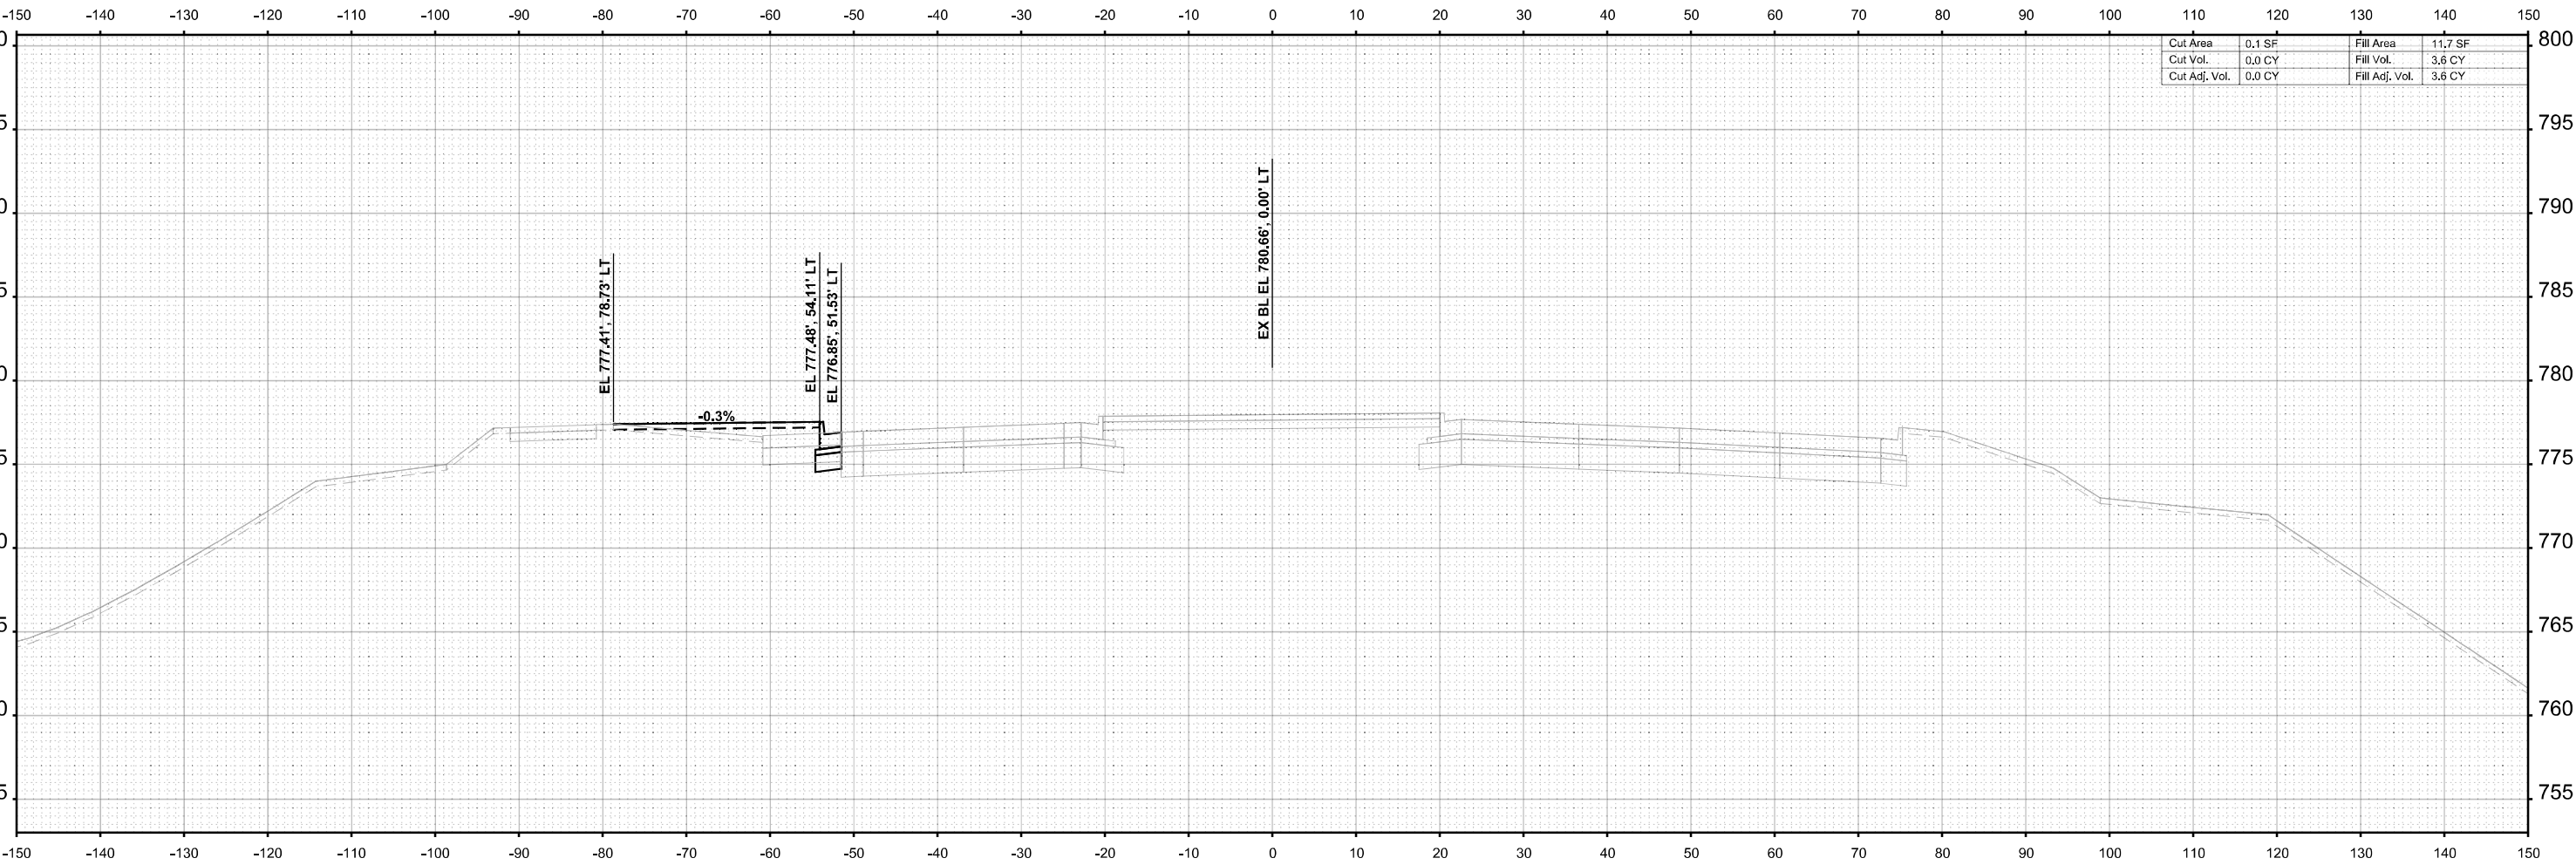

Cut Area	0.1 SF	Fill Area	11.7 SF
Cut Vol.	0.0 CY	Fill Vol.	3.6 CY
Cut Adj. Vol.	0.0 CY	Fill Adj. Vol.	3.6 CY

STA 150+00.00



USER NAME = agibson	DESIGNED - T.VOGLER	REVISED -
	DRAWN - T.VOGLER	REVISED -
PLOT SCALE = \$SCALE\$	CHECKED - J. TARDY	REVISED -
PLOT DATE = 2/7/2025	DATE - 02/14/2025	REVISED -

STATE OF ILLINOIS
DEPARTMENT OF TRANSPORTATION

CROSS SECTIONS - HARRISON AVE
STAGE 3

SCALE: 1"=10'	SHEET 2 OF 14 SHEETS	STA. 150+00.00 TO STA. 150+00.00
---------------	----------------------	----------------------------------


F.A.I RTE.	SECTION	COUNTY	TOTAL SHEETS	SHEET NO.
*	(201-3)R & (4-1.5)R	WINNEBAGO	1685	1673
CONTRACT NO. 64C24				
ILLINOIS		FED. AID PROJECT		

* FAI ROUTE 39 (I-39) & FAP 301 (US 20)

FINAL SURVEY	NO.	SURVEYED PLOTTED TEMPLATE AREAS CHECKED	BY	DATE

ORIGINAL SURVEY	NO.	SURVEYED PLOTTED TEMPLATE AREAS CHECKED	BY	DATE

MODEL: P:\US20\Har - 150+50.00 [Sheet]
FILE NAME: c:\paword\benesch\projects\project\60173808\0264C24\41L-Harrison XS.dgn

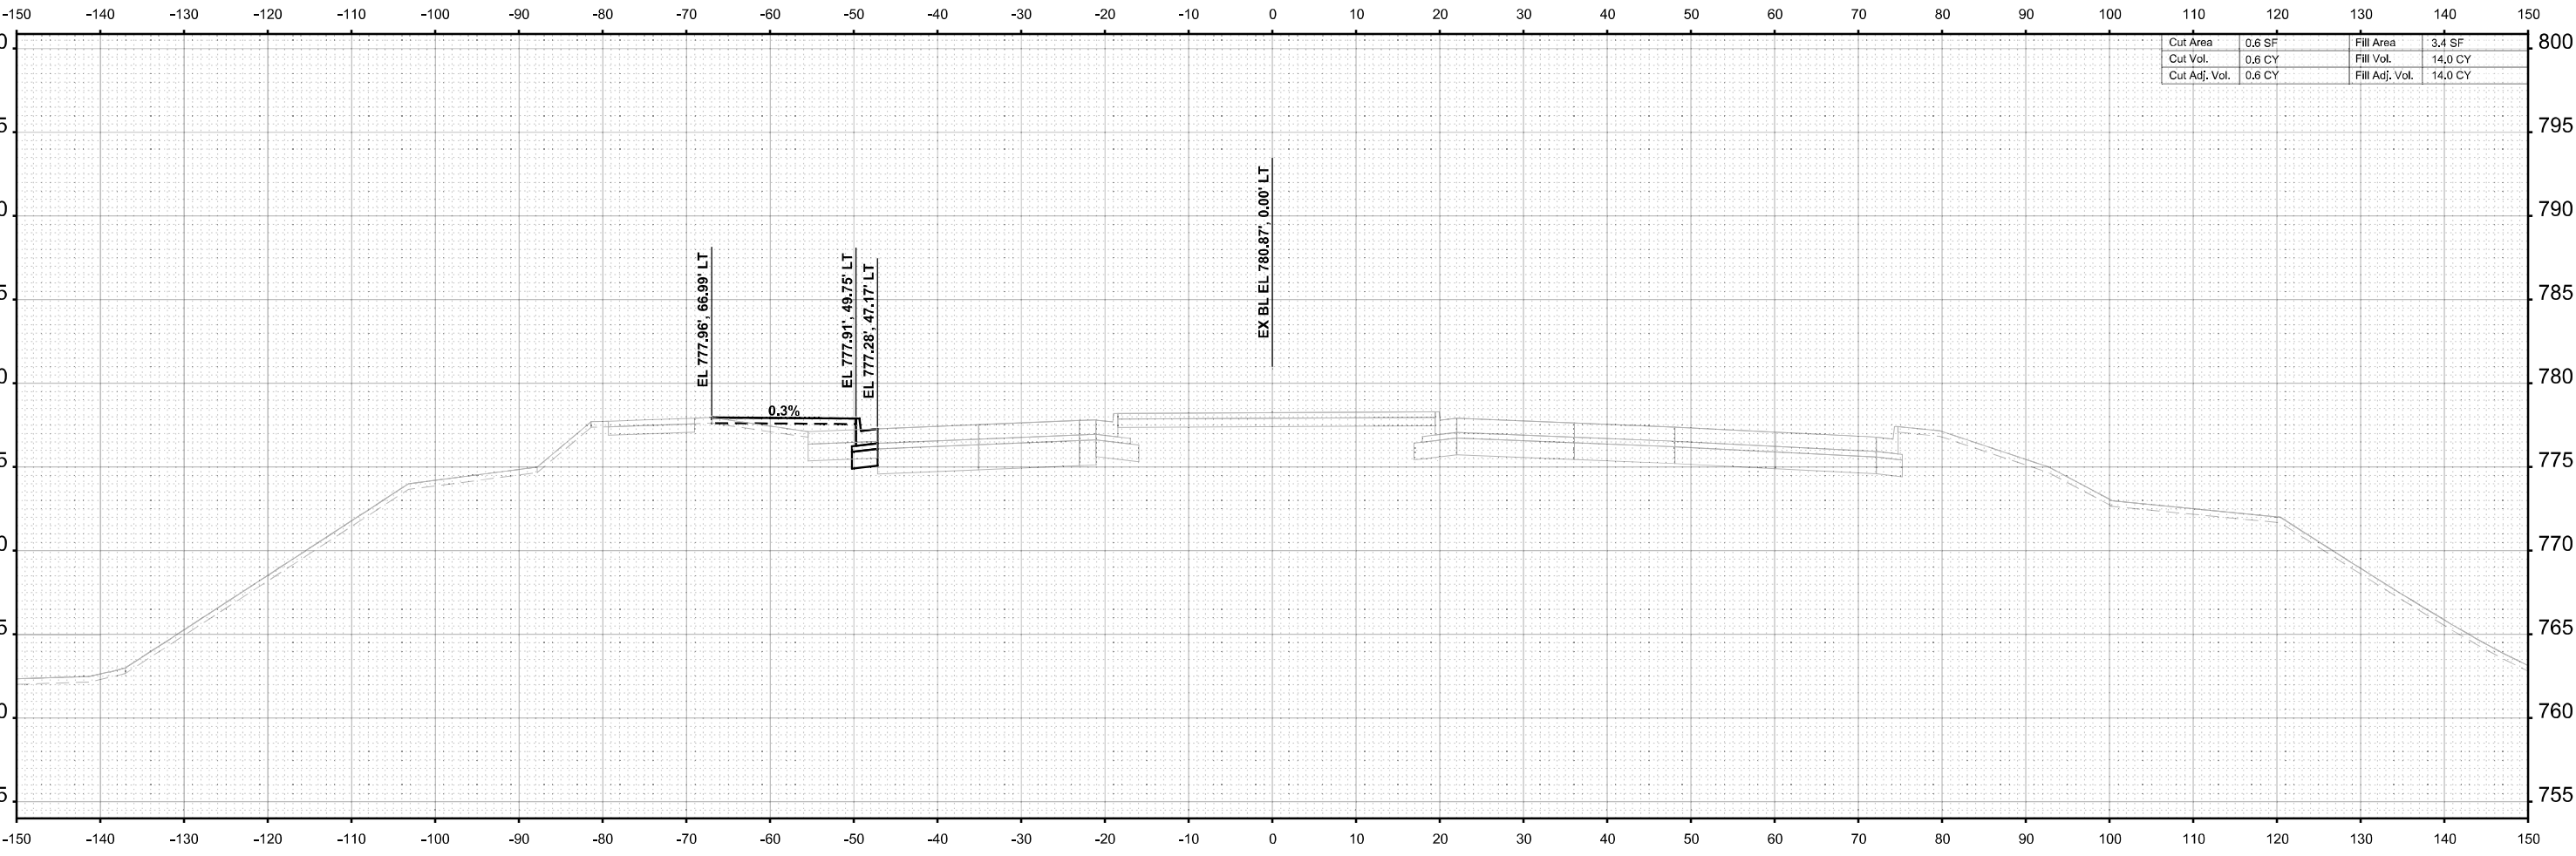

Cut Area	0.6 SF	Fill Area	3.4 SF
Cut Vol.	0.6 CY	Fill Vol.	14.0 CY
Cut Adj. Vol.	0.6 CY	Fill Adj. Vol.	14.0 CY

STA 150+50.00



USER NAME = agibson	DESIGNED - T.VOGLER	REVISED -
	DRAWN - T.VOGLER	REVISED -
PLOT SCALE = \$SCALE\$	CHECKED - J. TARDY	REVISED -
PLOT DATE = 2/7/2025	DATE - 02/14/2025	REVISED -

STATE OF ILLINOIS
DEPARTMENT OF TRANSPORTATION

CROSS SECTIONS - HARRISON AVE
STAGE 3


SCALE: 1"=10'	SHEET 3	OF 14	SHEETS	STA. 150+50.00	TO STA. 150+50.00
---------------	---------	-------	--------	----------------	-------------------

F.A.I RTE.	SECTION	COUNTY	TOTAL SHEETS	SHEET NO.
*	(201-3)R & (4-1.5)R	WINNEBAGO	1685	1674
CONTRACT NO. 64C24				
ILLINOIS		FED. AID PROJECT		

* FAI ROUTE 39 (I-39) & FAP 301 (US 20)

ORIGINAL SURVEY			BY	DATE
	SURVEYED			
	PLOTTED			
	TEMPLATE			
	AREAS			
	AREAS CHECKED			
NO.				


MODEL: PrUS20Har - 151+00.00 [Sheet]
FILE NAME: c:\pwword\benesch projects\projects\0173808\D264C24-ML-Harrison XS.dgn

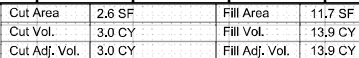* FAI ROUTE 39 (I-39) & FAP 301 (US 20)

FINAL SURVEY	NO.	SURVEYED PLOTTED TEMPLATE AREAS CHECKED	BY	DATE

ORIGINAL SURVEY	NO.	SURVEYED PLOTTED TEMPLATE AREAS CHECKED	BY	DATE

MODEL: P:\US20\Har - 151+50.00 [Sheet]
FILE NAME: c:\paword\benesch\projects\project60173808\0264C24\41-Harrison XS.dgn

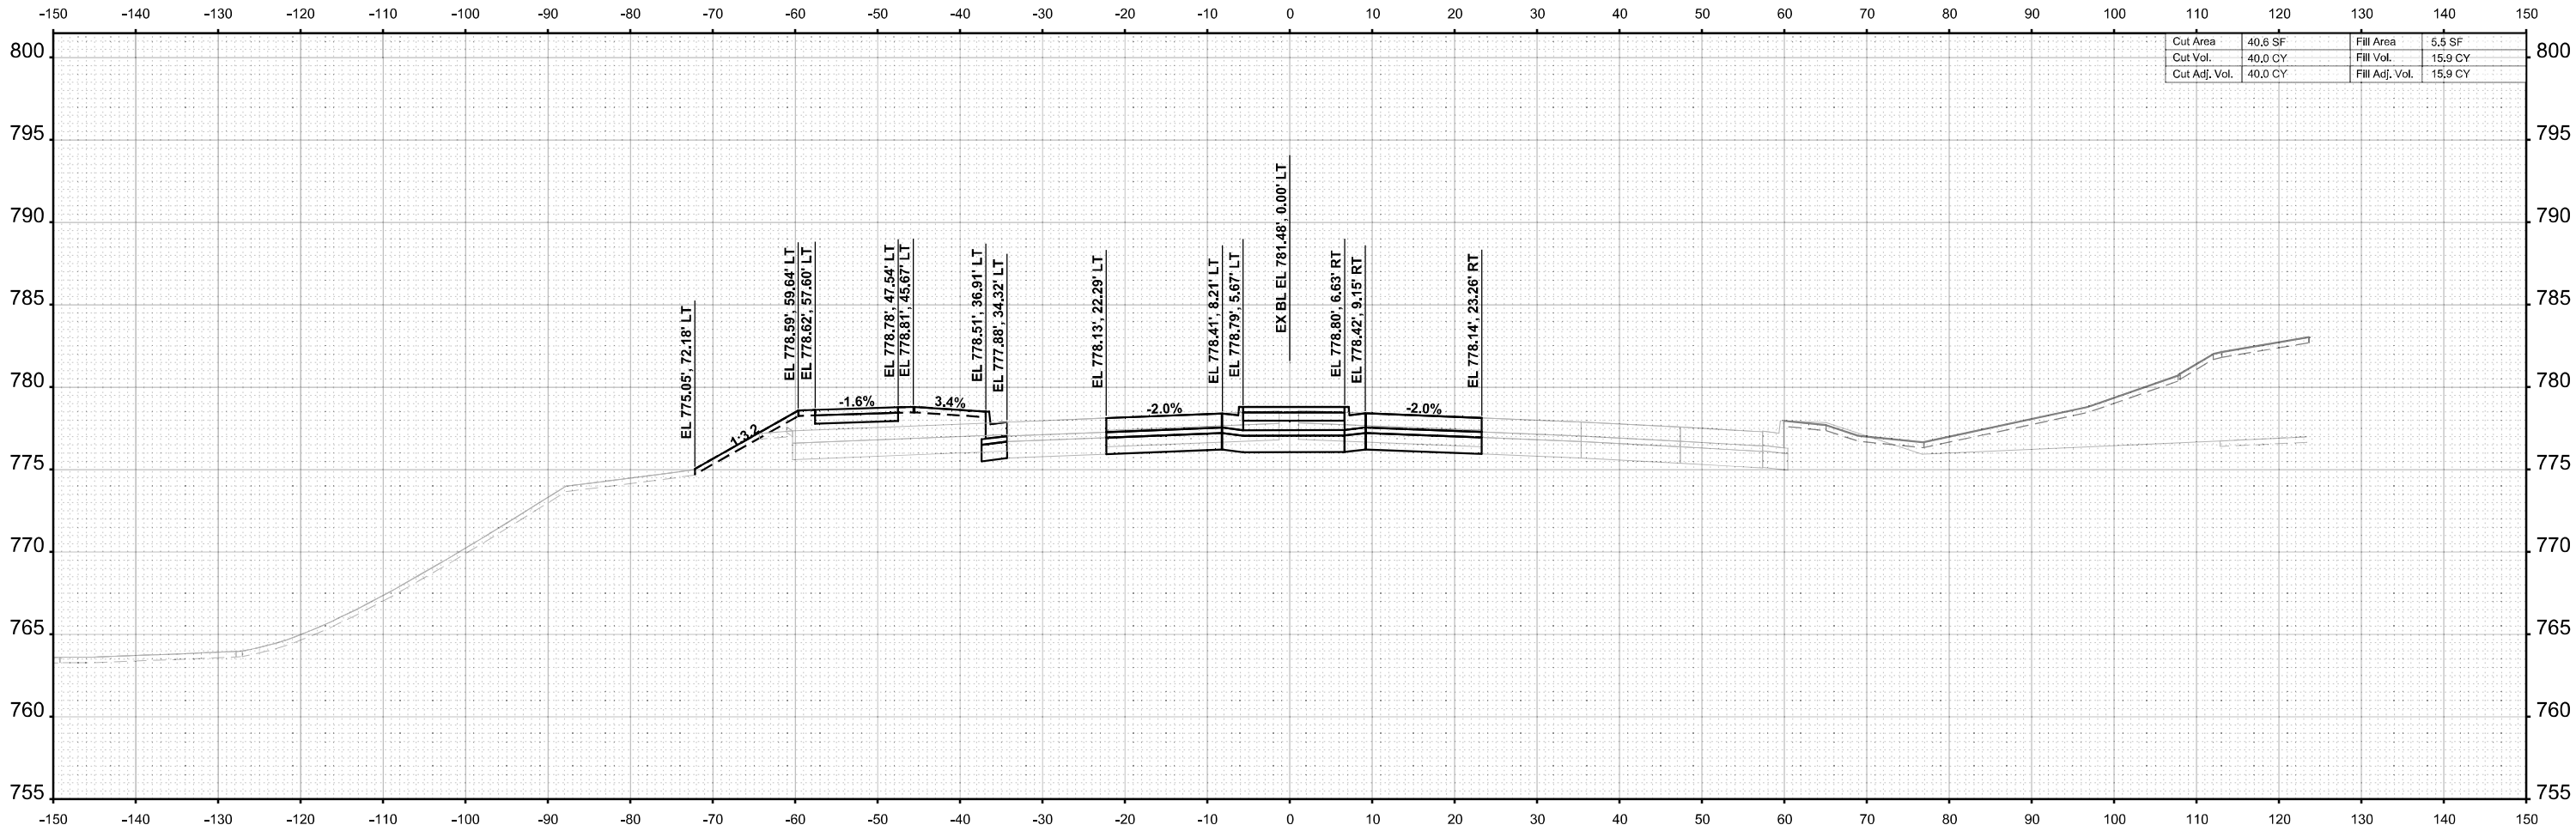

Cut Area	40.6 SF	Fill Area	5.5 SF
Cut Vol.	40.0 CY	Fill Vol.	15.9 CY
Cut Adj. Vol.	40.0 CY	Fill Adj. Vol.	15.9 CY

STA 151+50.00



USER NAME =	agibson	DESIGNED -	T.VOGLER	REVISED -	
		DRAWN -	T.VOGLER	REVISED -	
PLOT SCALE =	SSCALE\$	CHECKED -	J. TARDY	REVISED -	
PLOT DATE =	2/7/2025	DATE -	02/14/2025	REVISED -	

STATE OF ILLINOIS
DEPARTMENT OF TRANSPORTATION

CROSS SECTIONS - HARRISON AVE
STAGE 3

SCALE: 1"=10'	SHEET 5	OF 14	SHEETS	STA. 151+50.00	TO STA. 151+50.00
---------------	---------	-------	--------	----------------	-------------------


F.A.I RTE.	SECTION	COUNTY	TOTAL SHEETS	SHEET NO.
*	(201-3)R & (4-1.5)R	WINNEBAGO	1685	1676
CONTRACT NO. 64C24				
ILLINOIS		FED. AID PROJECT		

* FAI ROUTE 39 (I-39) & FAP 301 (US 20)

FINAL SURVEY	NO.	SURVEYED PLOTTED TEMPLATE AREAS CHECKED	BY	DATE

ORIGINAL SURVEY	NO.	SURVEYED PLOTTED TEMPLATE AREAS CHECKED	BY	DATE

MODEL: P:\US20\Har - 152+00.00 [Sheet]
FILE NAME: c:\paword\benesch_projects\projects\60173808\0264C24\41-Harrison XS.dgn

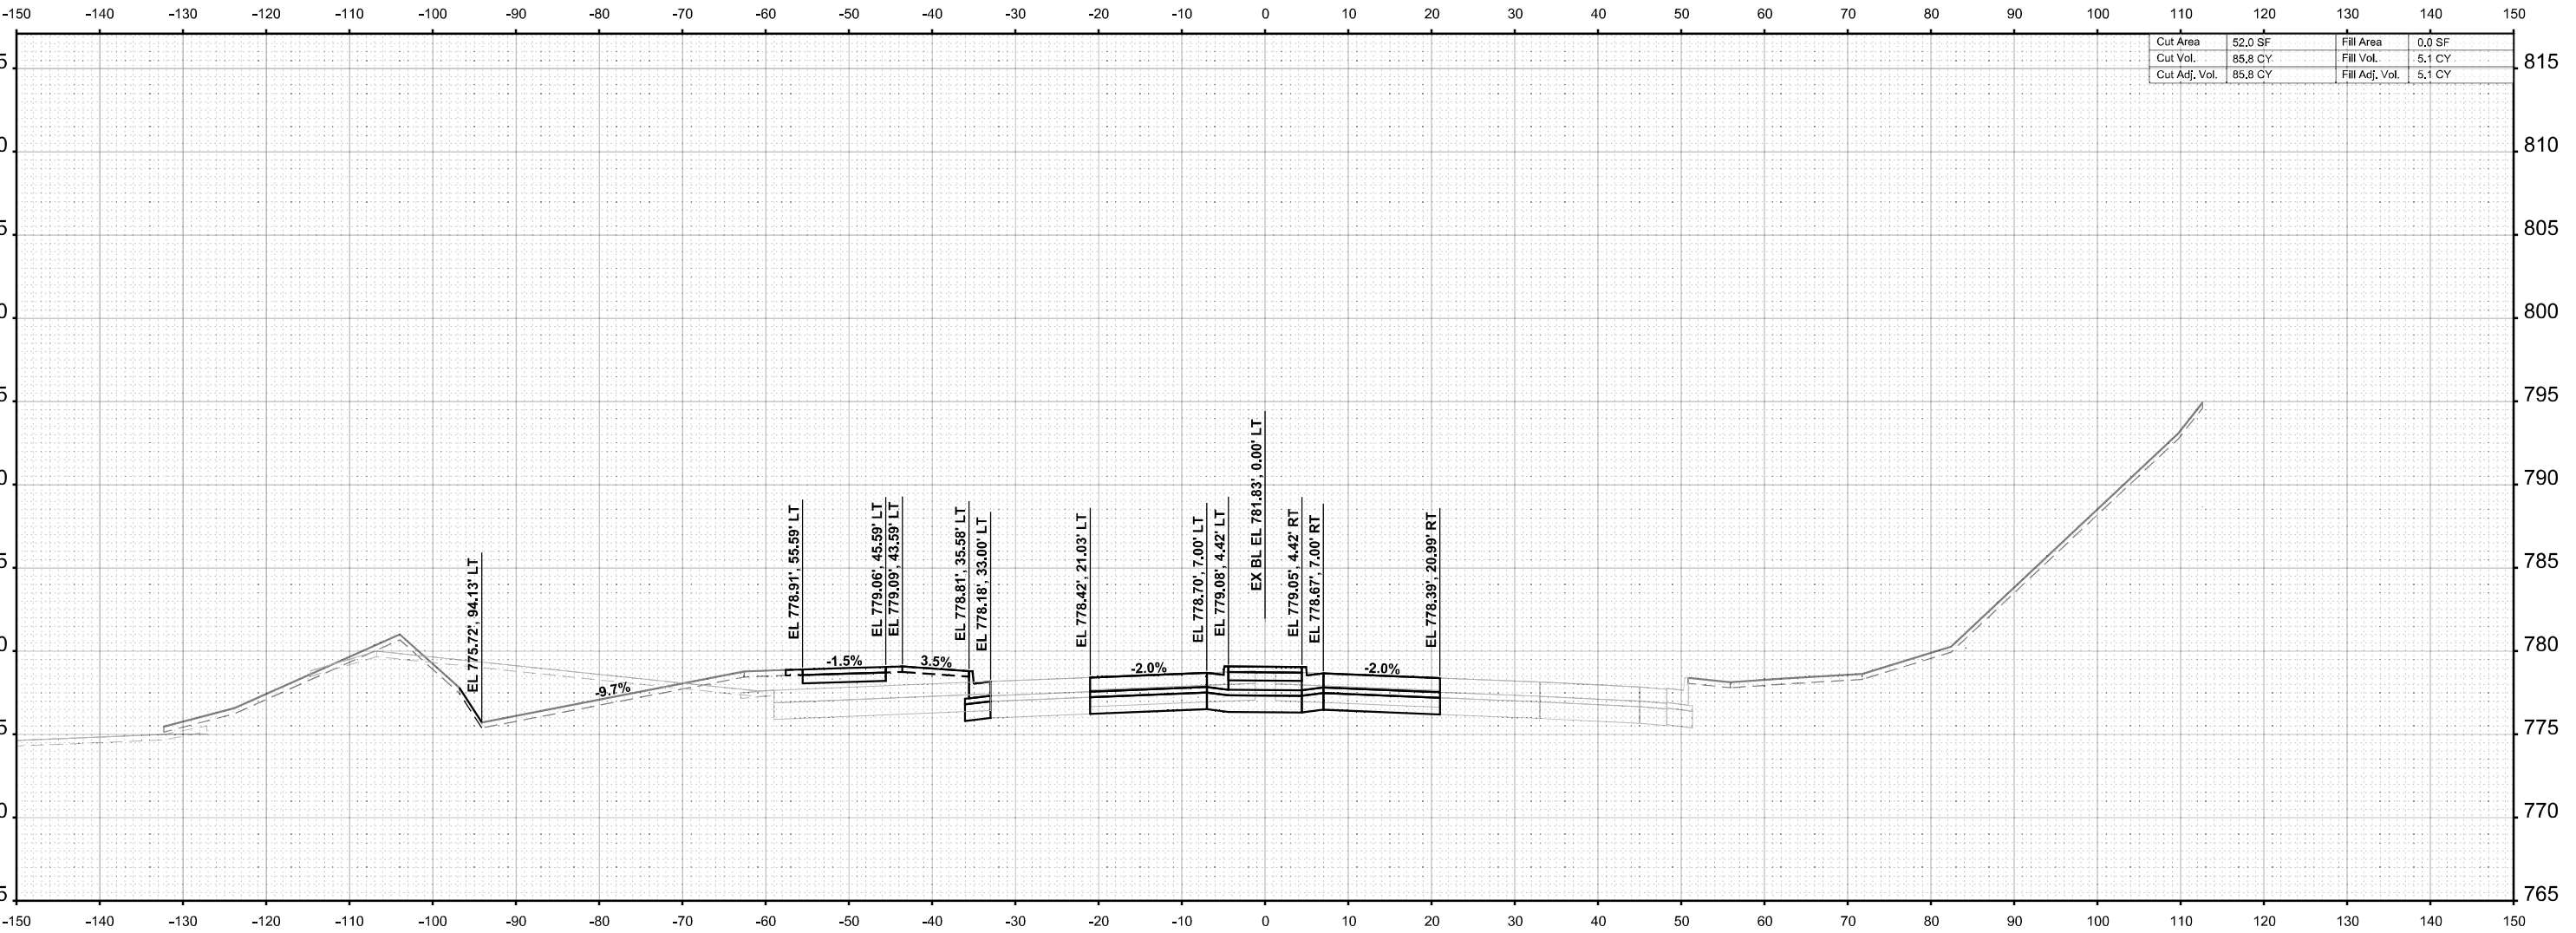

STA 152+00.00



USER NAME = agibson	DESIGNED - T.VOGLER	REVISED -
	DRAWN - T.VOGLER	REVISED -
PLOT SCALE = \$SCALE\$	CHECKED - J. TARDY	REVISED -
PLOT DATE = 2/7/2025	DATE - 02/14/2025	REVISED -

STATE OF ILLINOIS
DEPARTMENT OF TRANSPORTATION

CROSS SECTIONS - HARRISON AVE
STAGE 3

SCALE: 1"=10' SHEET 6 OF 14 SHEETS STA. 152+00.00 TO STA. 152+00.00


F.A.I RTE.	SECTION	COUNTY	TOTAL SHEETS	SHEET NO.
*	(201-3)R & (4-1.5)R	WINNEBAGO	1685	1677
				CONTRACT NO. 64C24
		ILLINOIS	FED. AID PROJECT	

* FAI ROUTE 39 (I-39) & FAP 301 (US 20)

FINAL SURVEY	SURVEYED _____	BY _____	DATE _____
	PLOTTED _____		
NOTE BOOK	TEMPLATE _____		
	AREAS _____		
NO. _____	AREAS CHECKED _____		

ORIGINAL SURVEY	SURVEYED _____	BY _____	DATE _____
	NO. _____		
NOTE BOOK	PLOTTED _____		
	TEMPLATE _____		
	AREAS _____		
	AREAS CHECKED _____		

MODEL: P:\US20\Har - 152+50.00 [Sheet]
FILE NAME: c:\paword\benesch\projects\projects60\73808\0264C24\4-L-Harrison XS.dgn

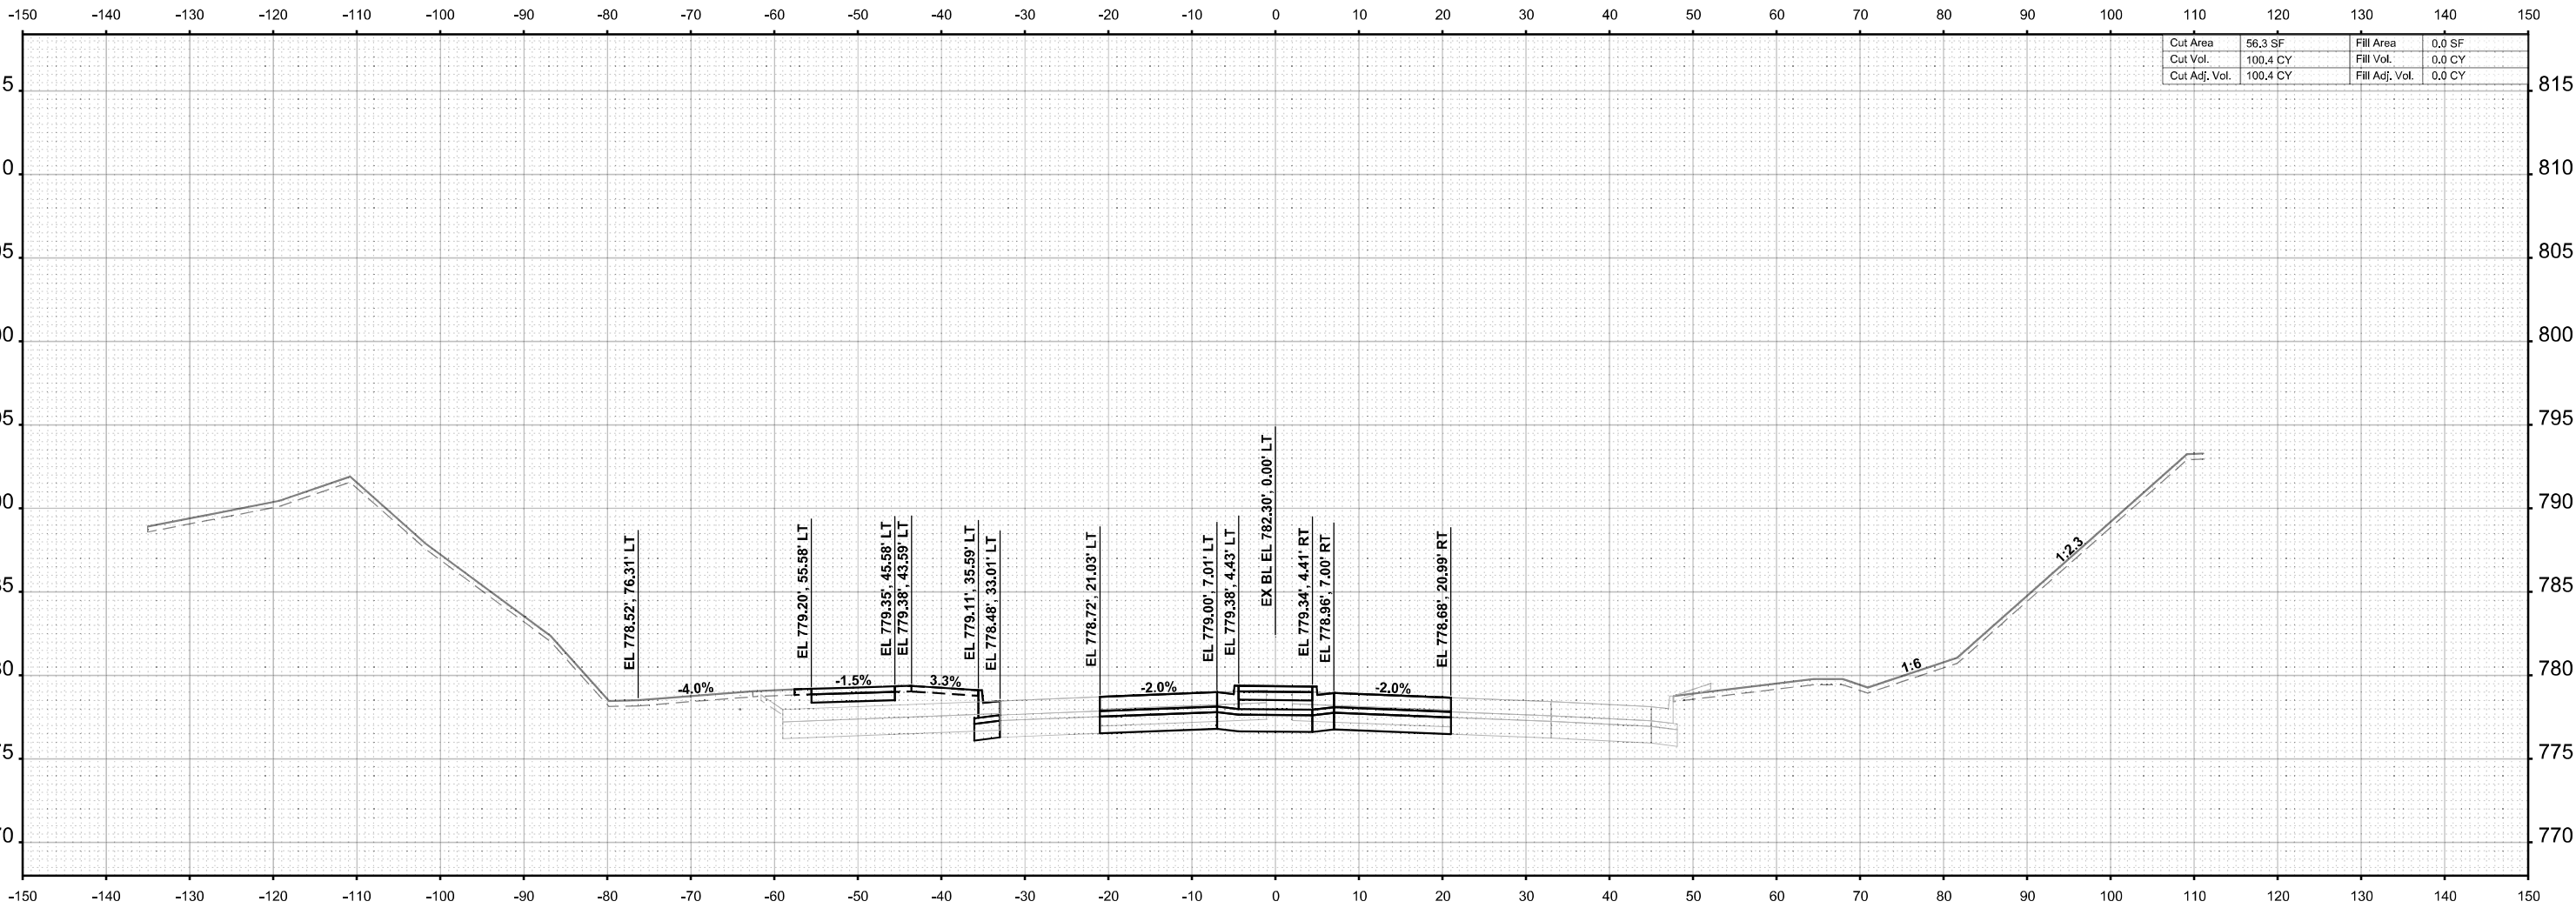

Cut Area	56.3 SF	Fill Area	0.0 SF
Cut Vol.	100.4 CY	Fill Vol.	0.0 CY
Cut Adj. Vol.	100.4 CY	Fill Adj. Vol.	0.0 CY



USER NAME = Ifranceschina	DESIGNED - T.VOGLER	REVISED -
	DRAWN - T.VOGLER	REVISED -
PLOT SCALE = \$SCALE\$	CHECKED - J. TARDY	REVISED -
PLOT DATE = 8/12/2024	DATE - 02/14/2025	REVISED -

STATE OF ILLINOIS
DEPARTMENT OF TRANSPORTATION

CROSS SECTIONS - HARRISON AVE
STAGE 3

SCALE: 1"=10' SHEET 7 OF 14 SHEETS STA. 152+50.00 TO STA. 152+50.00


F.A.I RTE.	SECTION	COUNTY	TOTAL SHEETS	SHEET NO.
*	(201-3)R & (4-1.5)R	WINNEBAGO	1685	1678
CONTRACT NO. 64C24				
ILLINOIS		FED. AID PROJECT		

* FAI ROUTE 39 (I-39) & FAP 301 (US 20)

FINAL SURVEY	NO.	SURVEYED PLOTTED TEMPLATE AREAS CHECKED	BY	DATE

ORIGINAL SURVEY	NO.	SURVEYED PLOTTED TEMPLATE AREAS CHECKED	BY	DATE

MODEL: P:\US20\Har - 153+00.00 [Sheet]
FILE NAME: c:\paword\benesch_projects\projects\60173808\0264\024\41\Harrison XS.dgn

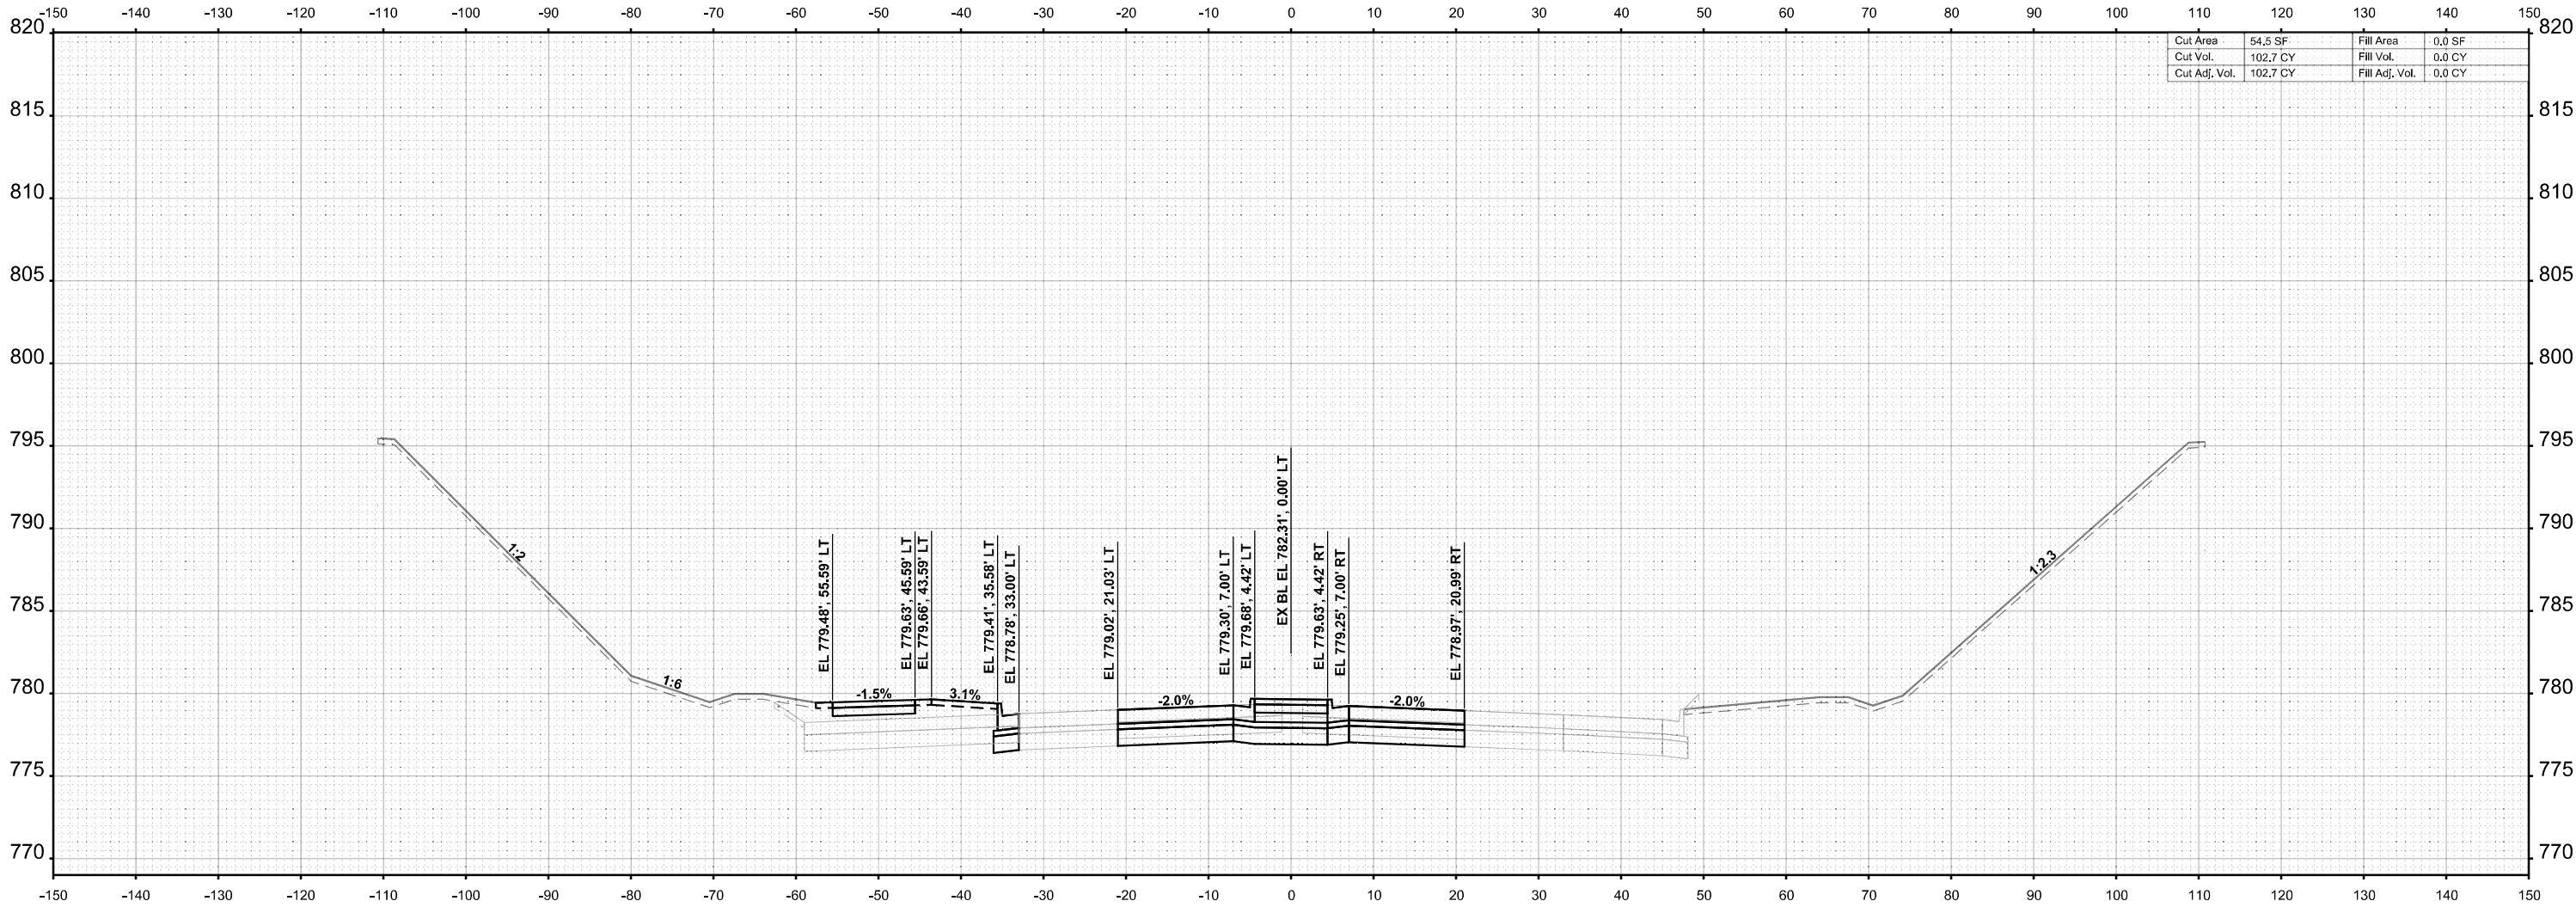

Cut Area	54.5 SF	Fill Area	0.0 SF
Cut Vol.	102.7 CY	Fill Vol.	0.0 CY
Cut Adj. Vol.	102.7 CY	Fill Adj. Vol.	0.0 CY

STA 153+00.00



USER NAME =	agibson	DESIGNED -	T.VOGLER	REVISED -	
		DRAWN -	T.VOGLER	REVISED -	
PLOT SCALE =	SSCALE\$	CHECKED -	J. TARDY	REVISED -	
PLOT DATE =	2/7/2025	DATE -	02/14/2025	REVISED -	

STATE OF ILLINOIS
DEPARTMENT OF TRANSPORTATION

CROSS SECTIONS - HARRISON AVE
STAGE 3

SCALE: 1"=10' SHEET 8 OF 14 SHEETS STA. 153+00.00 TO STA. 153+00.00


F.A.I RTE.	SECTION	COUNTY	TOTAL SHEETS	SHEET NO.
*	(201-3)R & (4-1.5)R	WINNEBAGO	1685	1679
CONTRACT NO. 64C24				
		ILLINOIS	FED. AID PROJECT	

* FAI ROUTE 39 (I-39) & FAP 301 (US 20)

FINAL SURVEY	NO.	SURVEYED PLOTTED TEMPLATE AREAS CHECKED	BY	DATE

ORIGINAL SURVEY	NO.	SURVEYED PLOTTED TEMPLATE AREAS CHECKED	BY	DATE

MODEL: P:\US20\Har - A 1311+50.00 [Sheet]
FILE NAME: c:\paword\benesch_projects\project\60173808\0264C24\4-L-Harrison XS.dgn

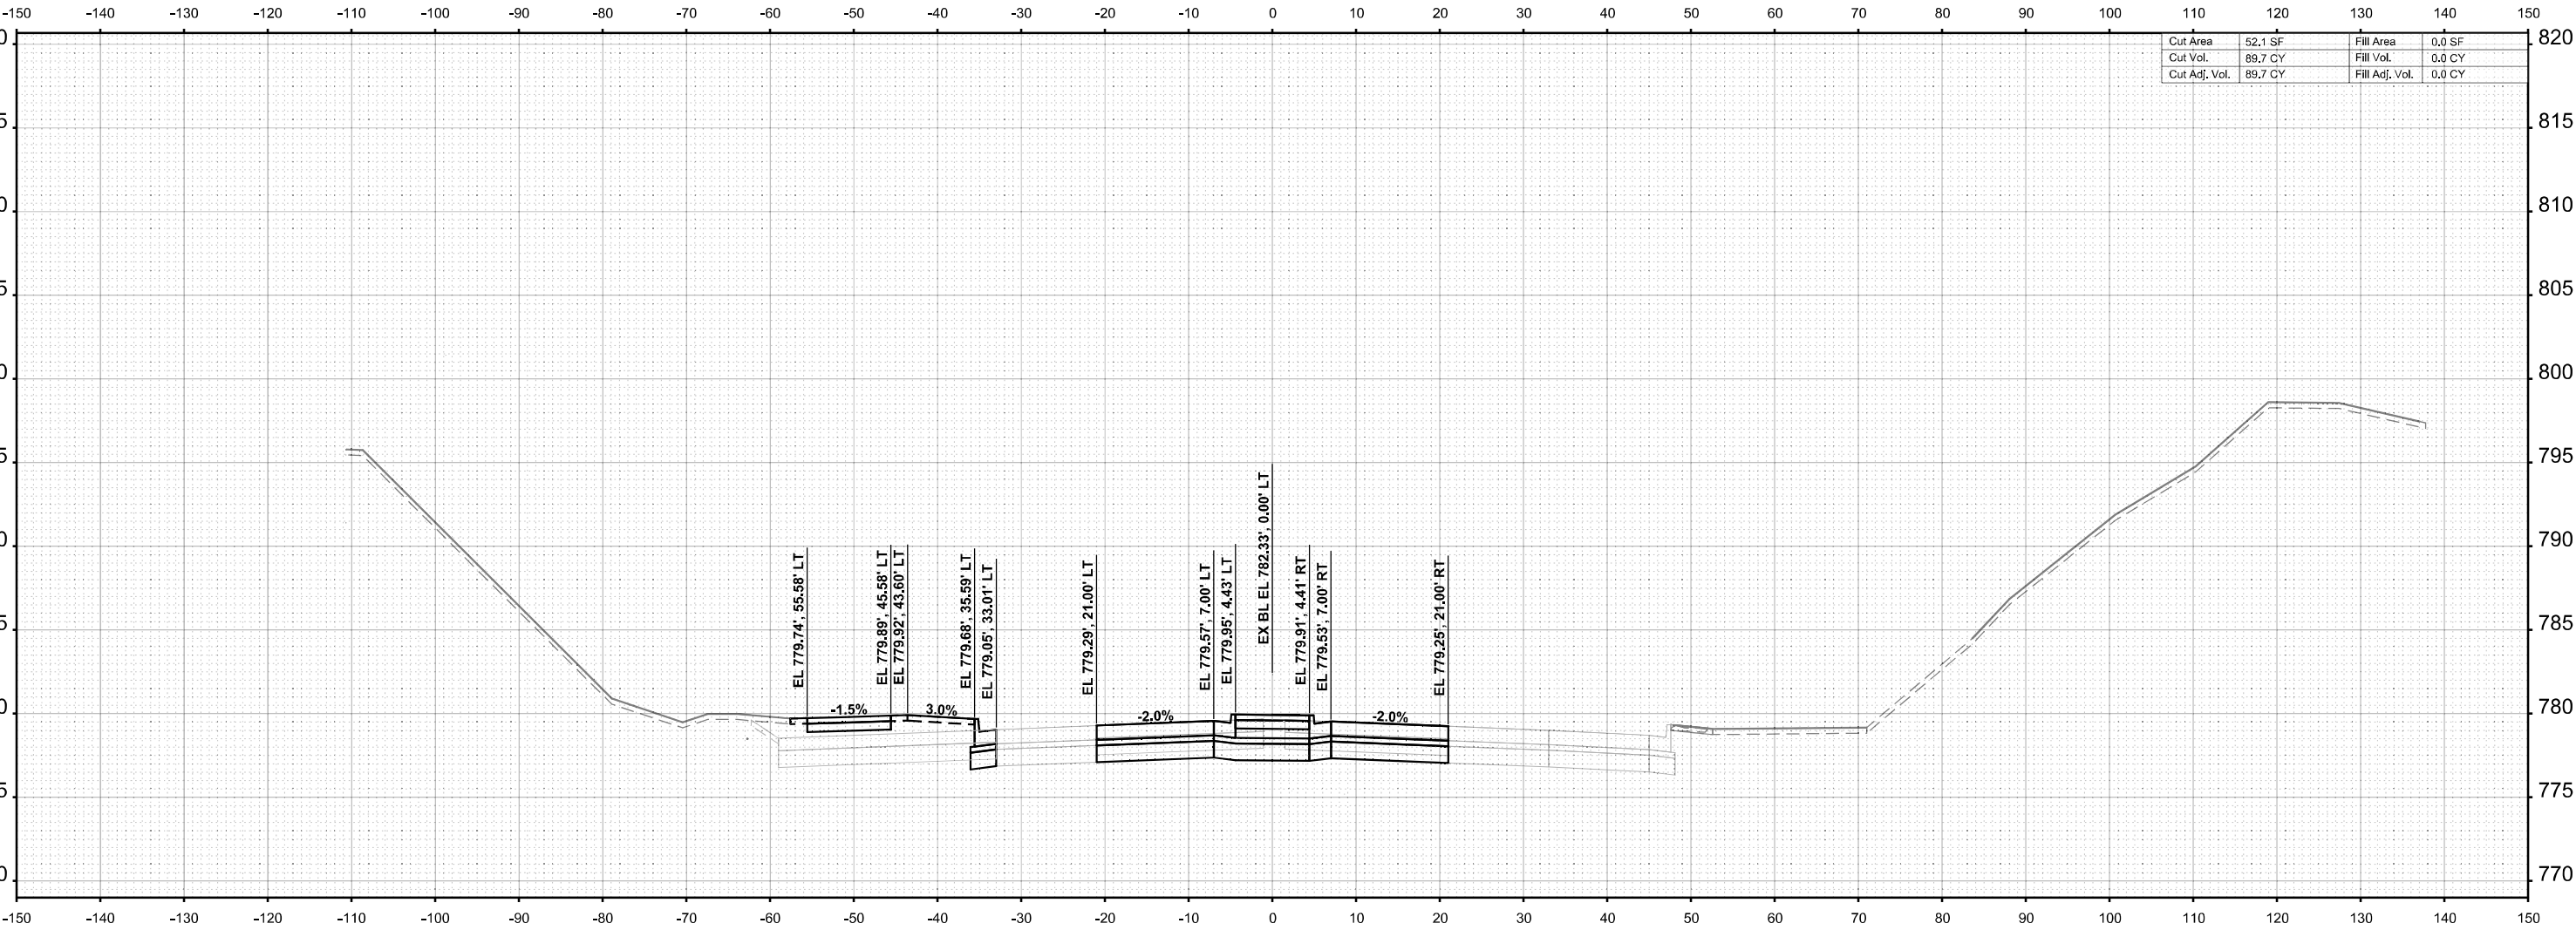

Cut Area	52.1 SF	Fill Area	0.0 SF
Cut Vol.	89.7 CY	Fill Vol.	0.0 CY
Cut Adj. Vol.	89.7 CY	Fill Adj. Vol.	0.0 CY

STA 1311+50.00



USER NAME = agibson	DESIGNED - T.VOGLER	REVISED -
	DRAWN - T.VOGLER	REVISED -
PLOT SCALE = \$SCALE\$	CHECKED - J. TARDY	REVISED -
PLOT DATE = 2/7/2025	DATE - 02/14/2025	REVISED -

STATE OF ILLINOIS
DEPARTMENT OF TRANSPORTATION

CROSS SECTIONS - HARRISON AVE
STAGE 3

SCALE: 1"=10' SHEET 9 OF 14 SHEETS STA. A 1311+50.00 TO STA. A 1311+50.00


F.A.I RTE.	SECTION	COUNTY	TOTAL SHEETS	SHEET NO.
*	(201-3)R & (4-1.5)R	WINNEBAGO	1685	1680
CONTRACT NO. 64C24				
		ILLINOIS	FED. AID PROJECT	

* FAI ROUTE 39 (I-39) & FAP 301 (US 20)

FINAL SURVEY	SURVEYED	BY	DATE
NOTE BOOK	PLOTTED		
NO.	TEMPLATE		
	AREAS		
	CHECKED		

ORIGINAL SURVEY	SURVEYED	BY	DATE
NOTE BOOK	PLOTTED		
NO.	TEMPLATE		
	AREAS		
	CHECKED		

MODEL: P:\US20Har - A 1312+00.00 [Sheet]
FILE NAME: c:\paword\benesch_projects\projects\60173808\0264C24\41-Harrison XS.dgn

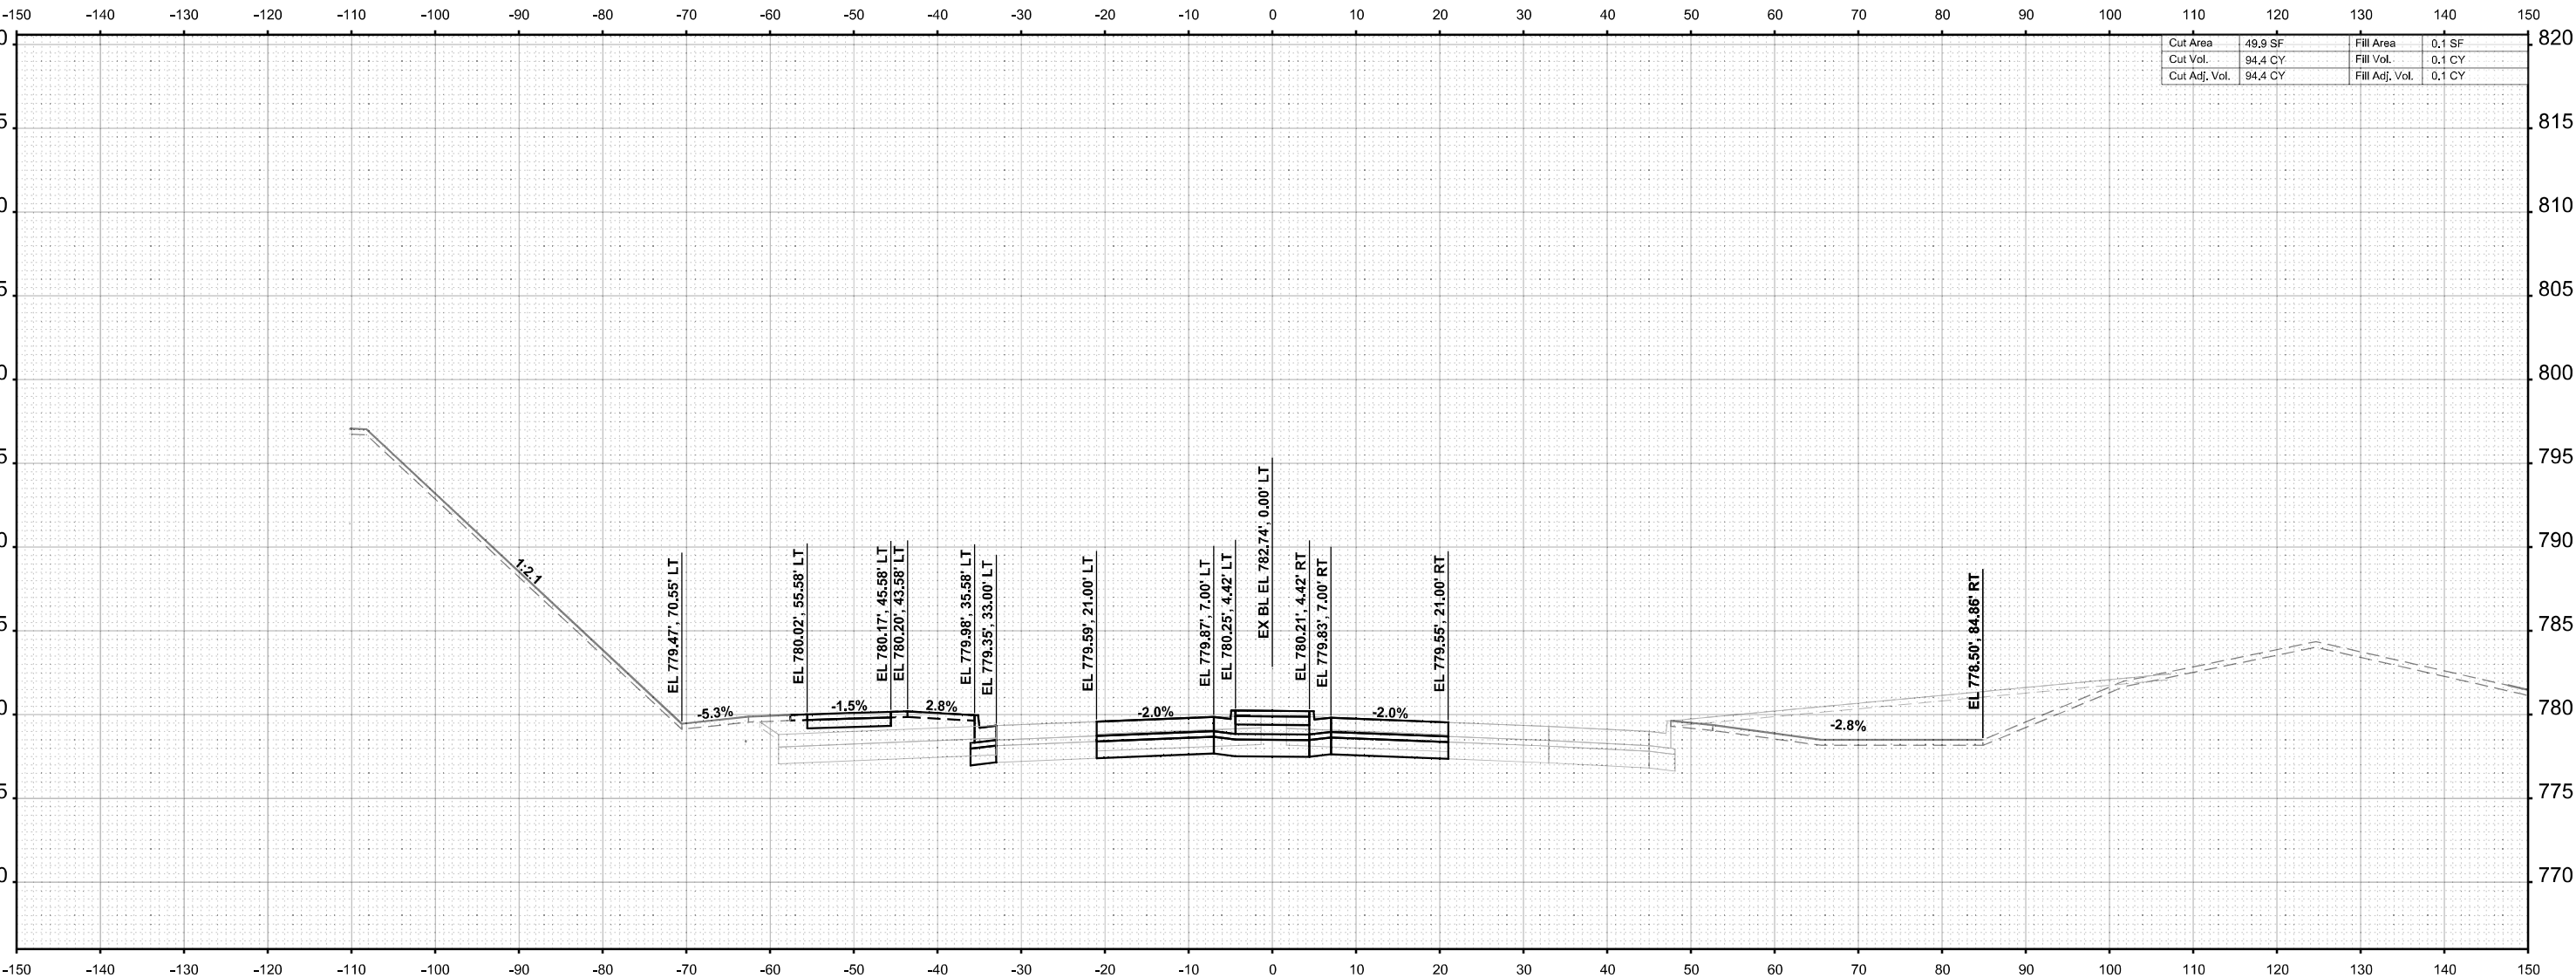

STA 1312+00.00



USER NAME =	agibson	DESIGNED -	T.VOGLER	REVISED -	
		DRAWN -	T.VOGLER	REVISED -	
PLOT SCALE =	SSCALE\$	CHECKED -	J. TARDY	REVISED -	
PLOT DATE =	2/7/2025	DATE -	02/14/2025	REVISED -	

STATE OF ILLINOIS
DEPARTMENT OF TRANSPORTATION

CROSS SECTIONS - HARRISON AVE
STAGE 3

SCALE: 1"=10' SHEET 10 OF 14 SHEETS STA. A 1312+00.00 TO STA. A 1312+00.00


F.A.I RTE.	SECTION	COUNTY	TOTAL SHEETS	SHEET NO.
*	(201-3)R & (4-1.5)R	WINNEBAGO	1685	1681
CONTRACT NO. 64C24				
		ILLINOIS	FED. AID PROJECT	

* FAI ROUTE 39 (I-39) & FAP 301 (US 20)

FINAL SURVEY	SURVEYED PLOTTED NOTE BOOK	BY	DATE

ORIGINAL SURVEY	SURVEYED PLOTTED AREAS CHECKED	BY	DATE

MODEL: P:\US20\Har - A 1312+50.00 [Sheet]
FILE NAME: c:\paword\benesch\projects\project60173808\0264C24\41-Harrison XS.dgn

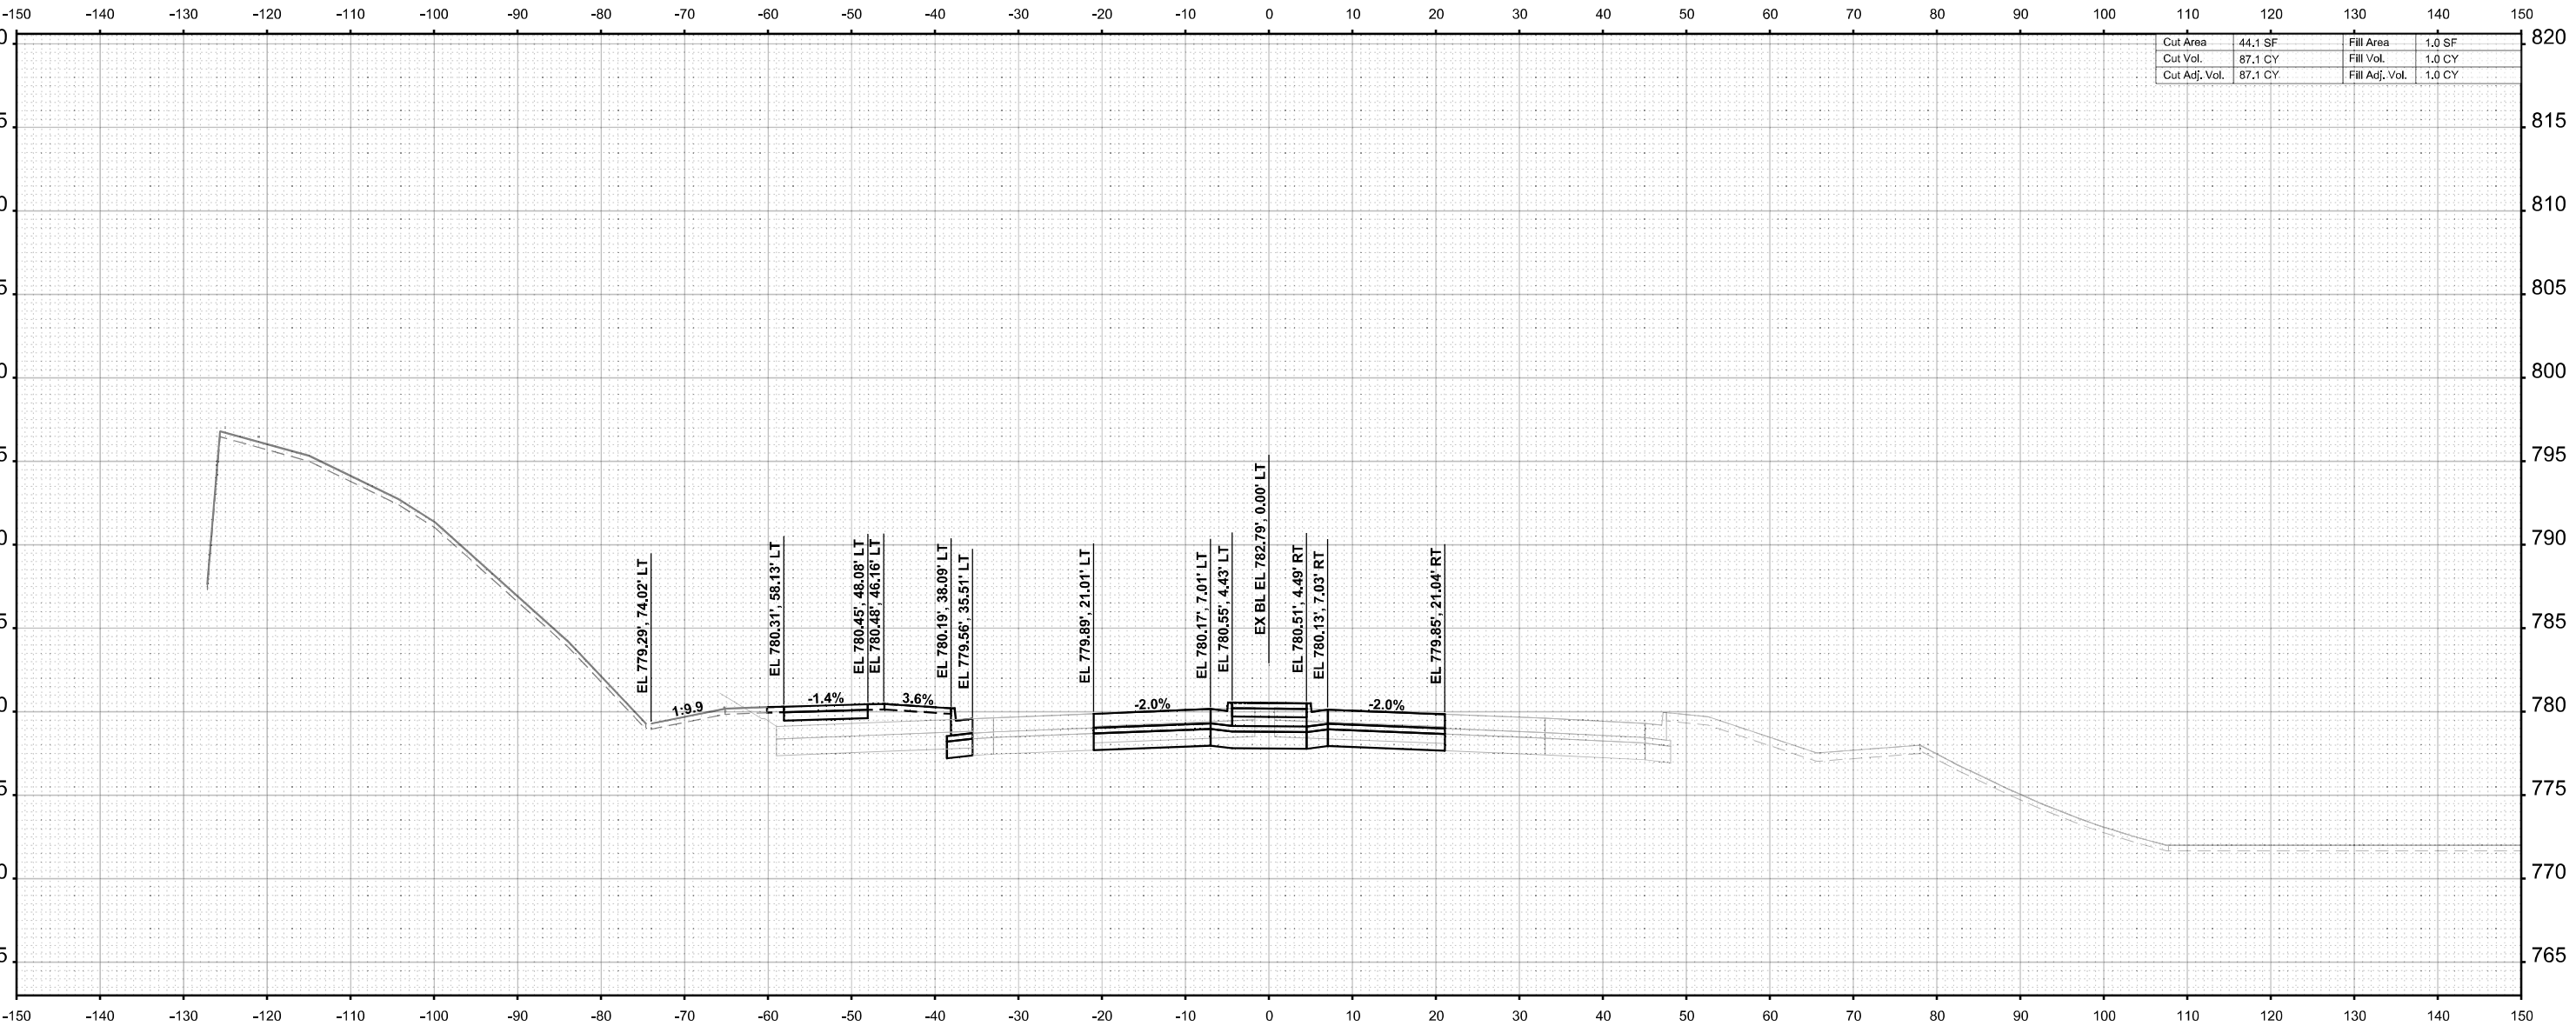

STA 1312+50.00



USER NAME = agibson	DESIGNED - T.VOGLER	REVISED -
	DRAWN - T.VOGLER	REVISED -
PLOT SCALE = \$SCALE\$	CHECKED - J. TARDY	REVISED -
PLOT DATE = 2/7/2025	DATE - 02/14/2025	REVISED -

STATE OF ILLINOIS
DEPARTMENT OF TRANSPORTATION

CROSS SECTIONS - HARRISON AVE
STAGE 3

SCALE: 1"=10' SHEET 11 OF 14 SHEETS STA. A 1312+50.00 TO STA. A 1312+50.00


F.A.I RTE.	SECTION	COUNTY	TOTAL SHEETS	SHEET NO.
*	(201-3)R & (4-1.5)R	WINNEBAGO	1685	1682
CONTRACT NO. 64C24				
		ILLINOIS	FED. AID PROJECT	

* FAI ROUTE 39 (I-39) & FAP 301 (US 20)

FINAL SURVEY	NO.	NOTE BOOK	AREAS CHECKED	BY	DATE

ORIGINAL SURVEY	NO.	NOTE BOOK	AREAS CHECKED	BY	DATE

MODEL: P:\US20\Har - A 1313+00.00 [Sheet]
FILE NAME: c:\paword\benesch\projects\60173808\0264C24-Harrison XS.dgn

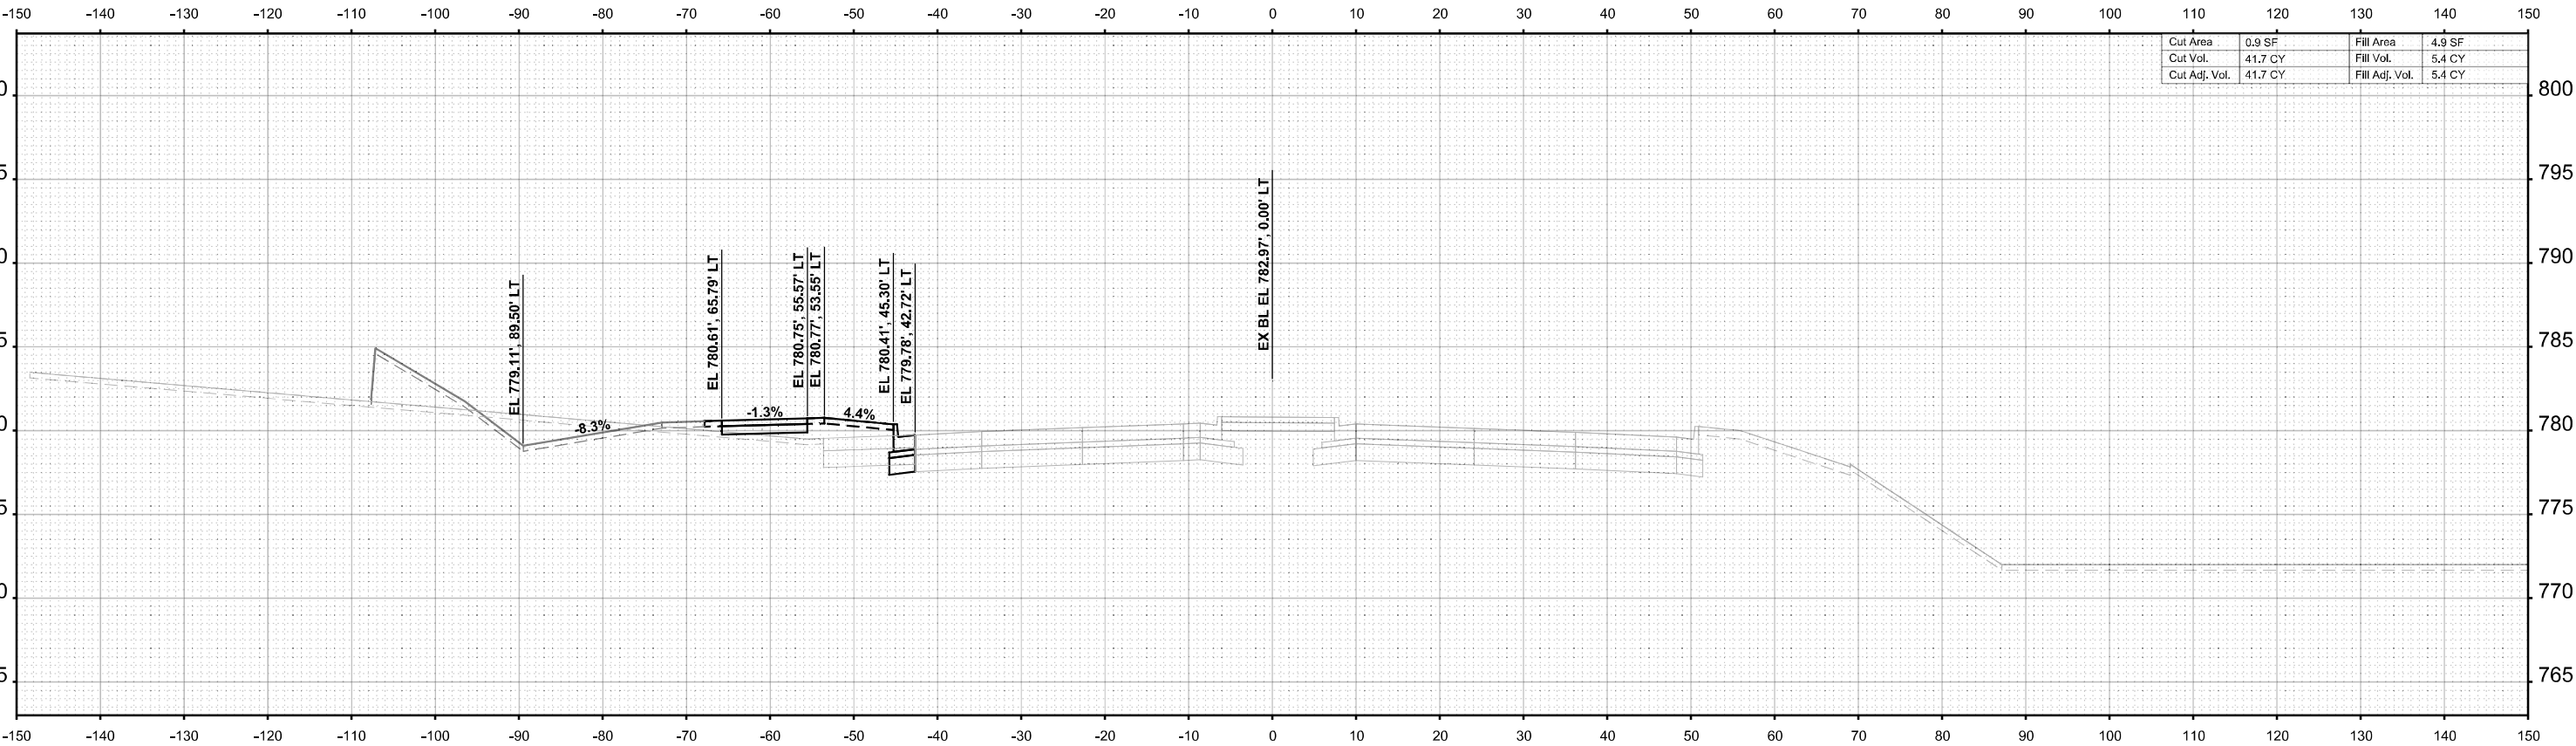

Cut Area	0.9 SF	Fill Area	4.9 SF
Cut Vol.	41.7 CY	Fill Vol.	5.4 CY
Cut Adj. Vol.	41.7 CY	Fill Adj. Vol.	5.4 CY

STA 1313+00.00



USER NAME = agibson	DESIGNED - T.VOGLER	REVISED -
	DRAWN - T.VOGLER	REVISED -
PLOT SCALE = \$SCALE\$	CHECKED - J. TARDY	REVISED -
PLOT DATE = 2/7/2025	DATE - 02/14/2025	REVISED -

STATE OF ILLINOIS
DEPARTMENT OF TRANSPORTATION

CROSS SECTIONS - HARRISON AVE
STAGE 3

SCALE: 1"=10'	SHEET 12	OF 14	SHEETS	STA. A 1313+00.00	TO STA. A 1313+00.00
---------------	----------	-------	--------	-------------------	----------------------


F.A.I RTE.	SECTION	COUNTY	TOTAL SHEETS	SHEET NO.
*	(201-3)R & (4-1.5)R	WINNEBAGO	1685	1683
CONTRACT NO. 64C24				
ILLINOIS		FED. AID PROJECT		

* FAI ROUTE 39 (I-39) & FAP 301 (US 20)

FINAL SURVEY	NO.	NOTED BY	DATE

ORIGINAL SURVEY	NO.	NOTED BY	DATE

MODEL: P:\US20Har - A 1313+50.00 [Sheet]
FILE NAME: c:\paword\benesch\projects\project60173808\0264C24-Harrison XS.dgn

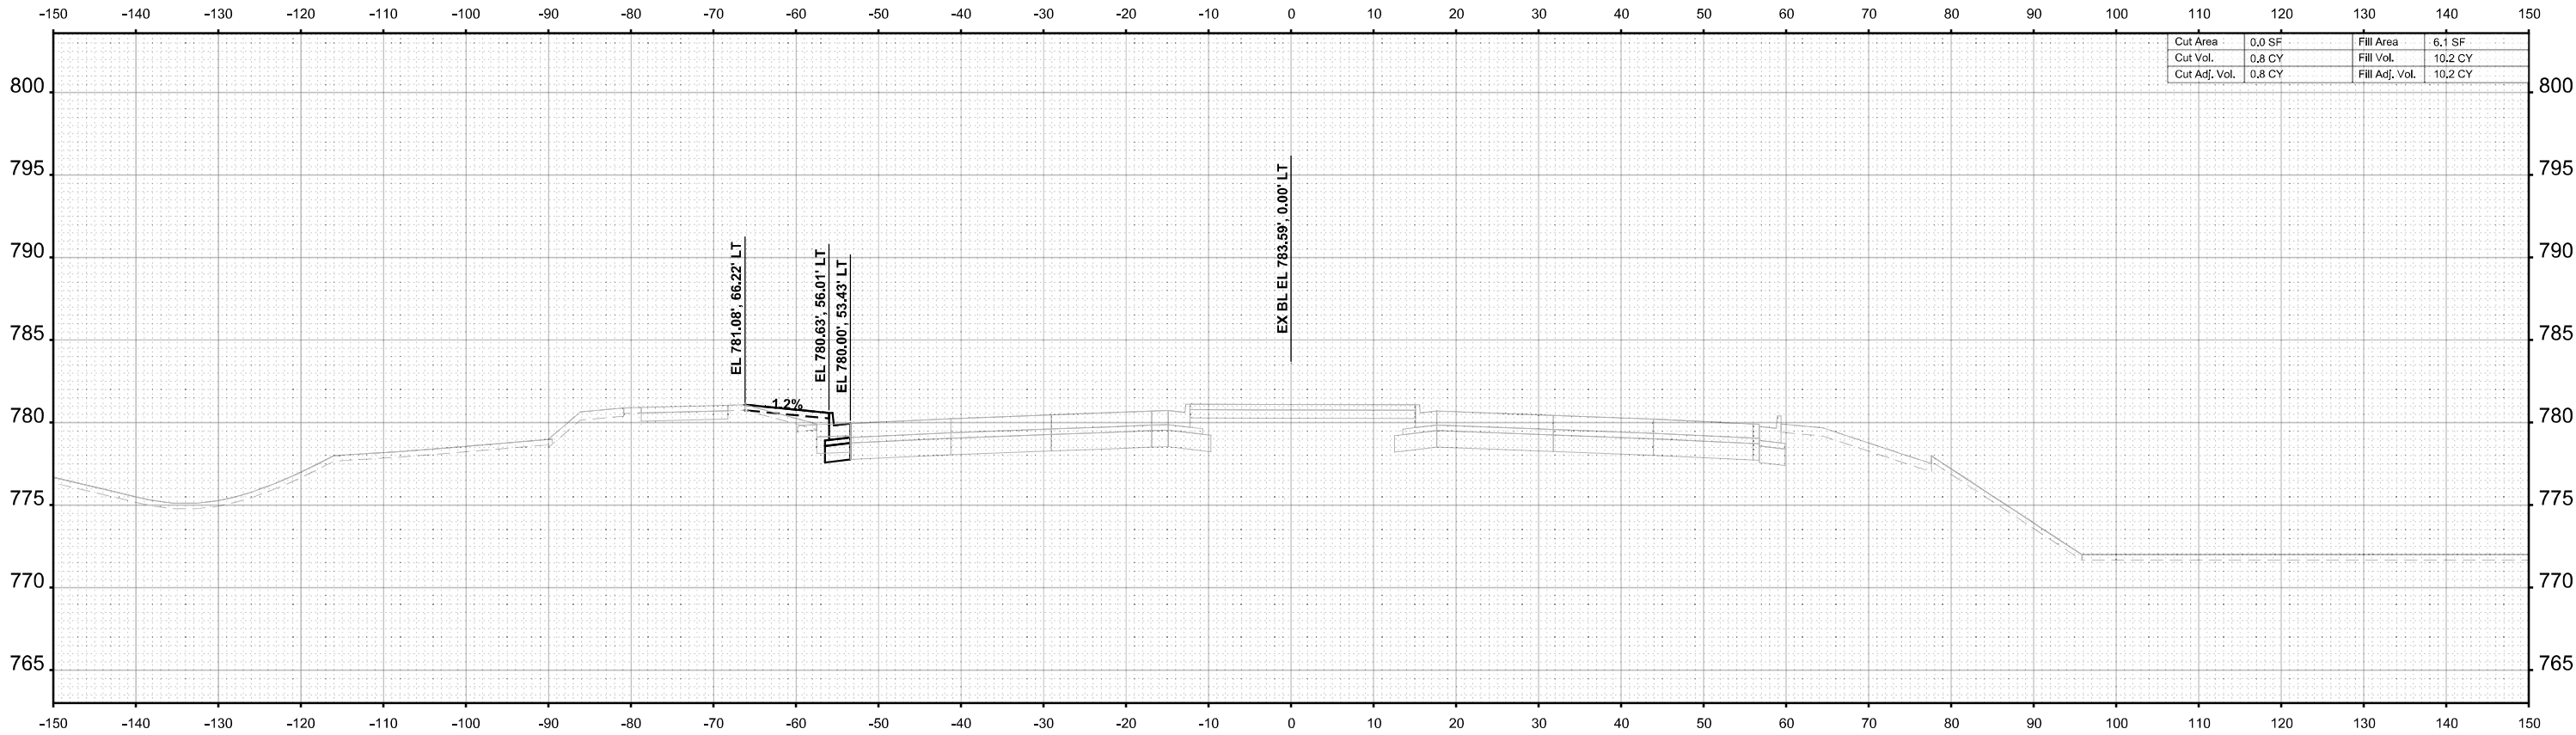

STA 1313+50.00



USER NAME =	agibson	DESIGNED -	T.VOGLER	REVISED -	
		DRAWN -	T.VOGLER	REVISED -	
PLOT SCALE =	SSCALE\$	CHECKED -	J. TARDY	REVISED -	
PLOT DATE =	2/7/2025	DATE -	02/14/2025	REVISED -	

STATE OF ILLINOIS
DEPARTMENT OF TRANSPORTATION

CROSS SECTIONS - HARRISON AVE
STAGE 3

SCALE: 1"=10' SHEET 13 OF 14 SHEETS STA. A 1313+50.00 TO STA. A 1313+50.00


F.A.I RTE.	SECTION	COUNTY	TOTAL SHEETS	SHEET NO.
*	(201-3)R & (4-1.5)R	WINNEBAGO	1685	1684
CONTRACT NO. 64C24				
		ILLINOIS	FED. AID PROJECT	

* FAI ROUTE 39 (I-39) & FAP 301 (US 20)

FINAL SURVEY	NO.	SURVEYED PLOTTED TEMPLATE AREAS CHECKED	BY	DATE

ORIGINAL SURVEY	NO.	SURVEYED PLOTTED TEMPLATE AREAS CHECKED	BY	DATE

MODEL: P:\US20\Har - A 1313+81.34 [Sheet]
FILE NAME: c:\paword\benesch\projects\projects\60173808\0264C24-41L-Harrison XS.dgn

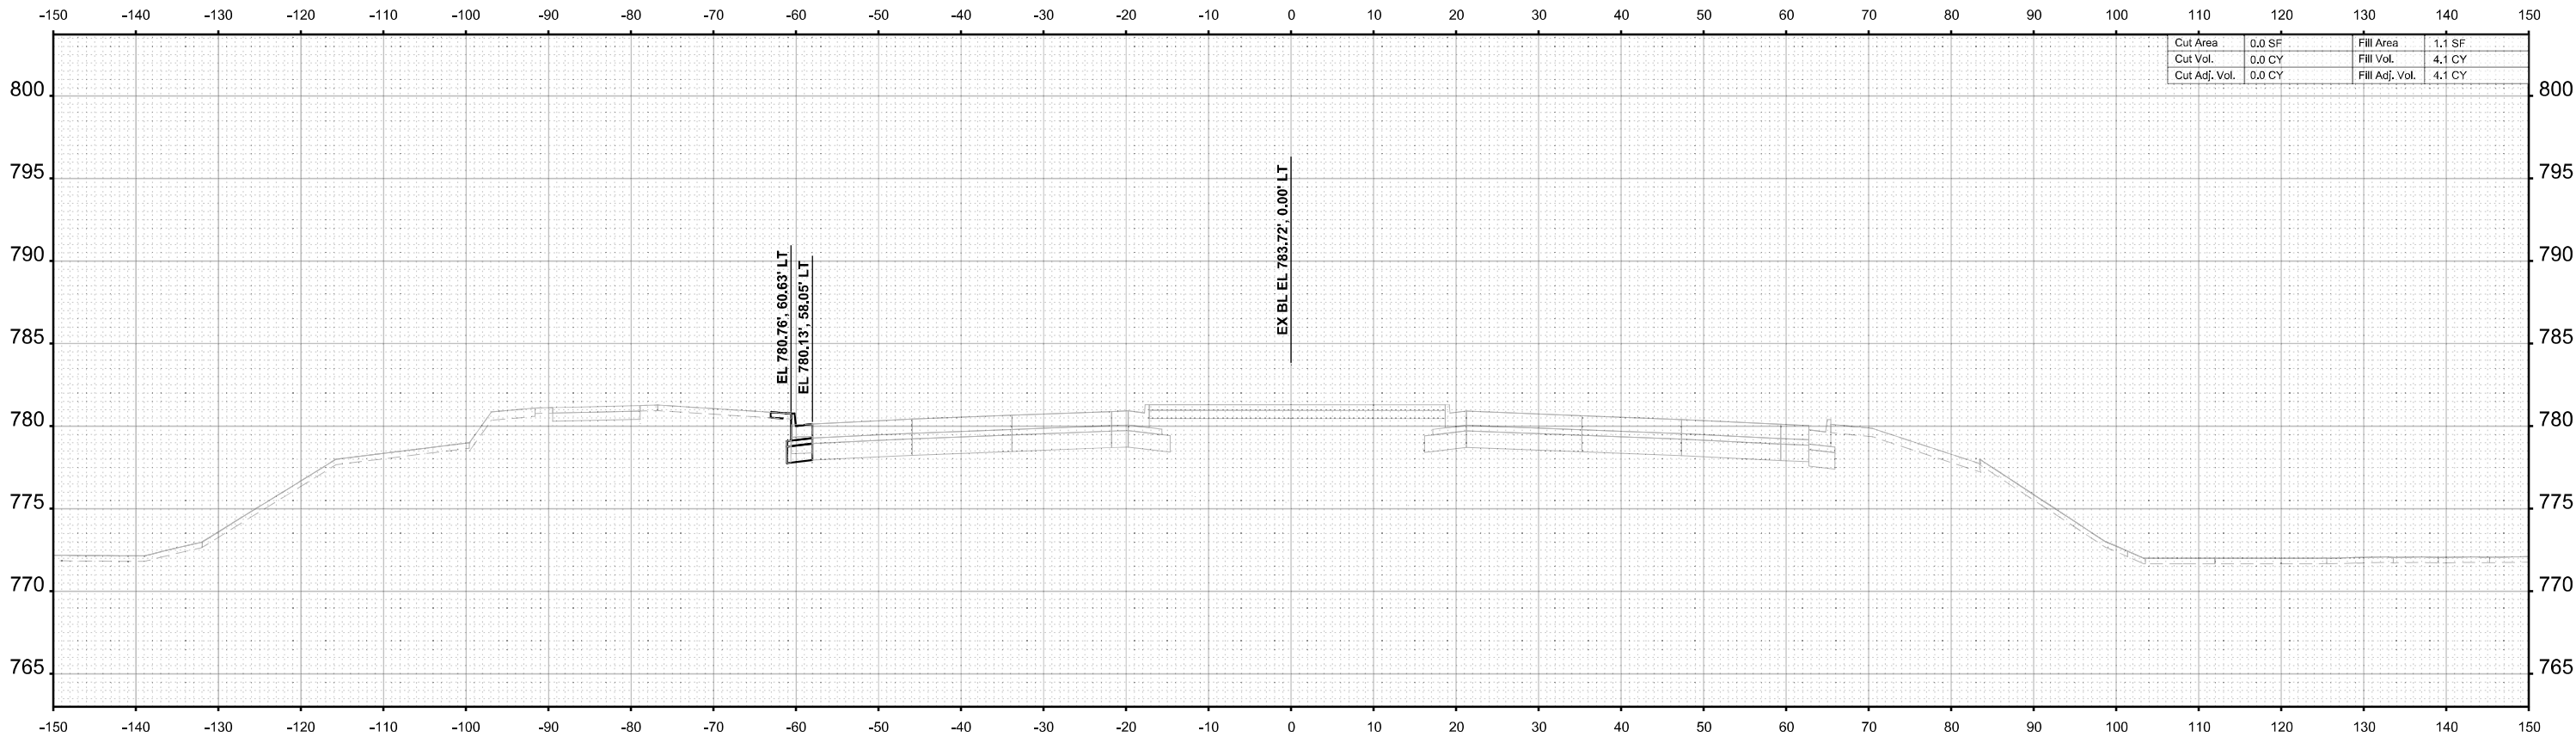

STA 1313+81.34



USER NAME = agibson	DESIGNED - T.VOGLER	REVISED -
	DRAWN - T.VOGLER	REVISED -
PLOT SCALE = \$SCALE\$	CHECKED - J. TARDY	REVISED -
PLOT DATE = 2/7/2025	DATE - 02/14/2025	REVISED -

STATE OF ILLINOIS
DEPARTMENT OF TRANSPORTATION

CROSS SECTIONS - HARRISON AVE
STAGE 3

SCALE: 1"=10' SHEET 14 OF 14 SHEETS STA. A 1313+81.34 TO STA. A 1313+81.34

F.A.I RTE.	SECTION	COUNTY	TOTAL SHEETS	SHEET NO.
*	(201-3)R & (4-1.5)R	WINNEBAGO	1685	1685
CONTRACT NO. 64C24				
		ILLINOIS	FED. AID PROJECT	

* FAI ROUTE 39 (I-39) & FAP 301 (US 20)