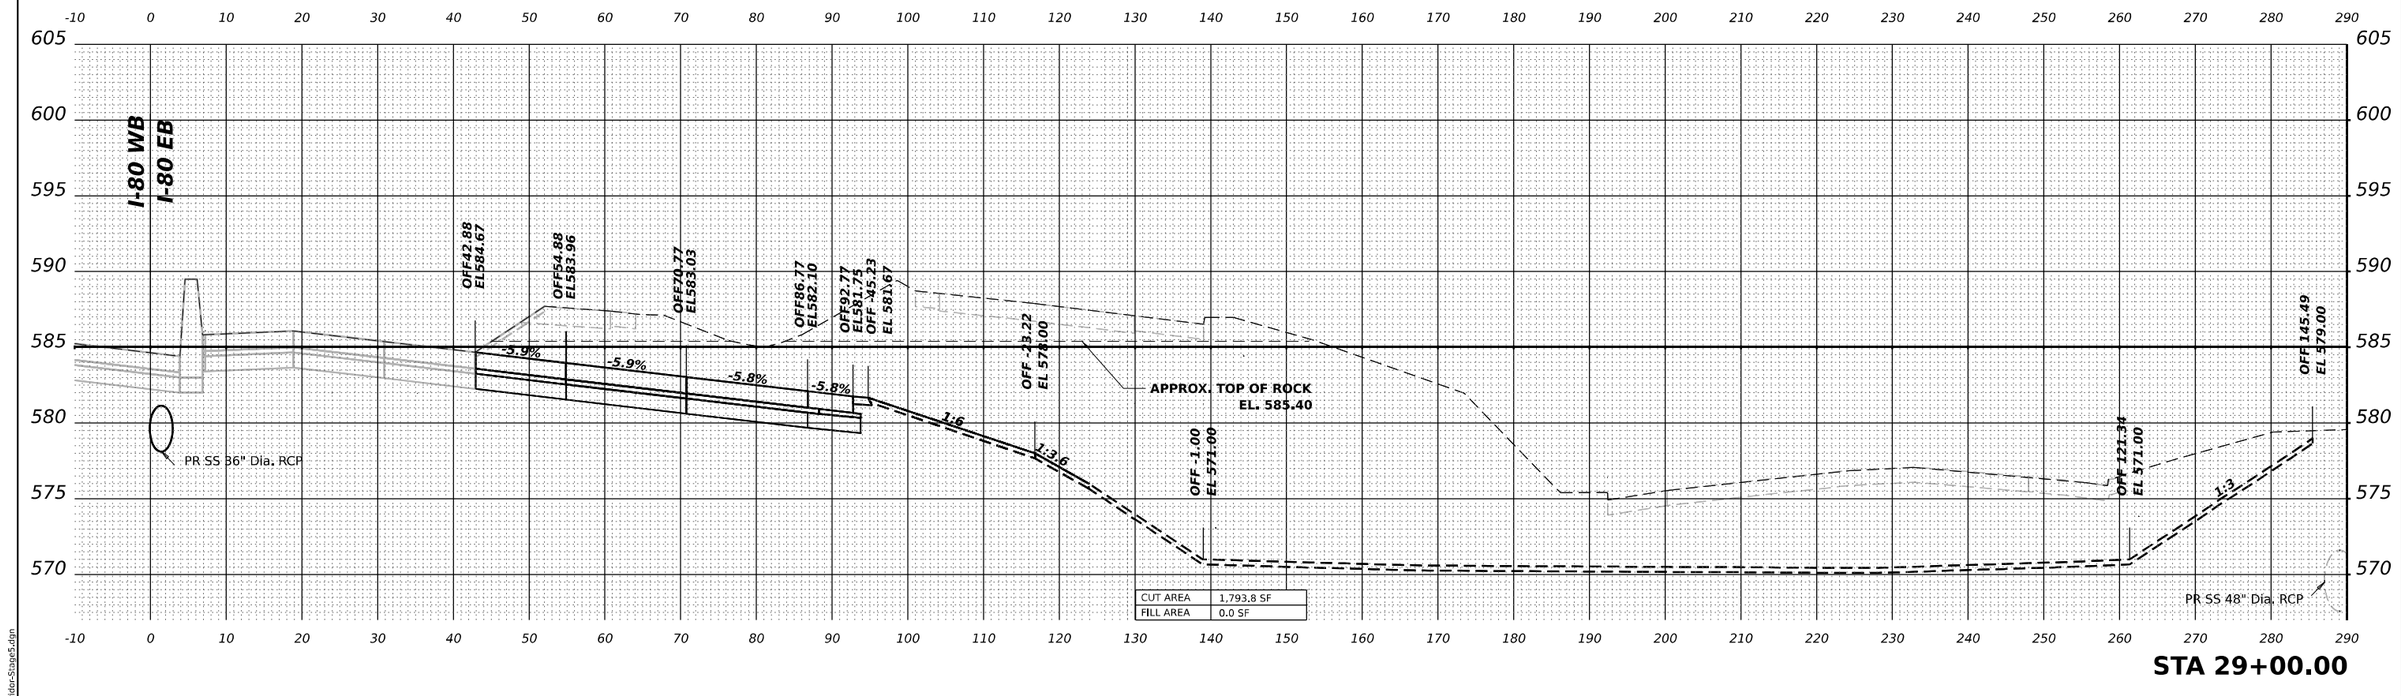

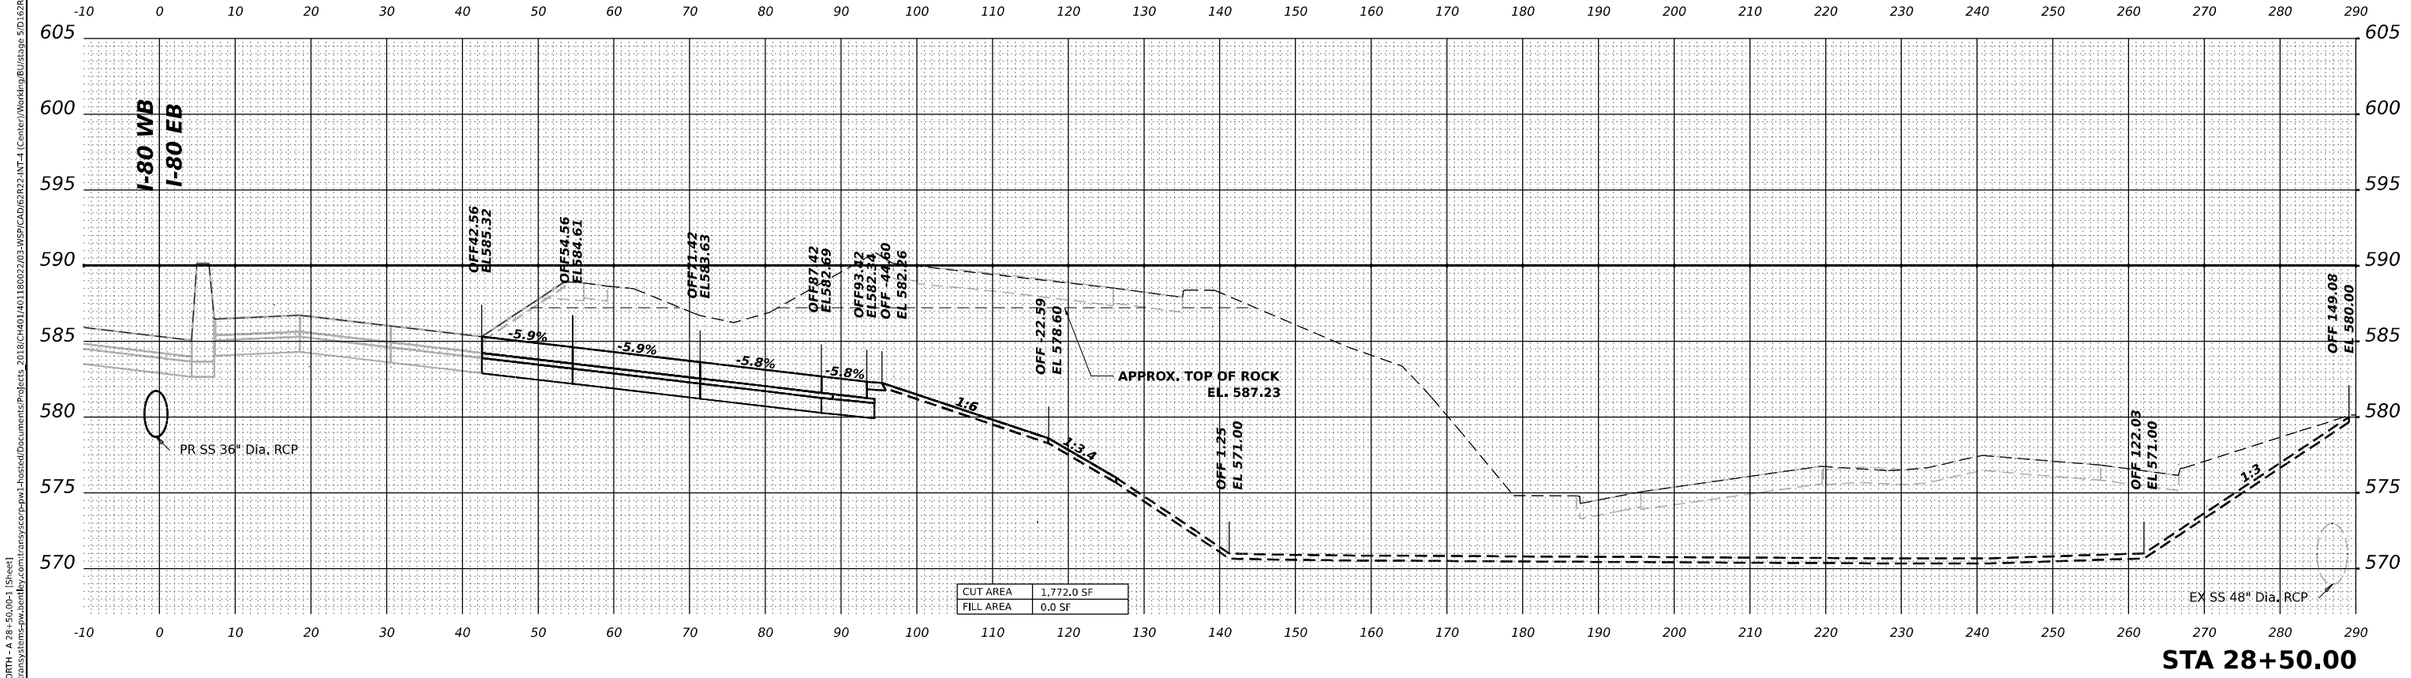

MODEL: PR-I80-NORTH - A 28+50.00-1 [Sheet]
FILE NAME: pw://transystems-pw.bentley.com:transystems-pw1-hosted/Documents/Projects_2018/CH401401180022/03-WSP/CAD/62R22-INT-I-I (Center)/Working/BU/stage 5/D162R22-Corridor-Stage5.dgn

WSP USA Inc.
30 N. LASALLE STREET
SUITE 4200
CHICAGO, IL 60602
TEL: (312) 782-8150

USER NAME = USDJ744408	DESIGNED - KSD	REVISED -
	DRAWN - KSD	REVISED -
PLOT SCALE = 0.16666685 ' / in.	CHECKED - MMA	REVISED -
PLOT DATE = 4/22/2025	DATE - 4/25/2025	REVISED -

STATE OF ILLINOIS
DEPARTMENT OF TRANSPORTATION

CROSS SECTIONS STAGE 5
I–80 EB

SCALE: HORIZ: 1"=10' VERT: 1"=5' | SHEET | OF | SHEETS | STA. | TO STA.

F.A.I. RTE.	SECTION	COUNTY	TOTAL SHEETS	SHEET NO.
80	FAI 80 21 INTERCHANGE	WILL	1209	1101
		CONTRACT NO. 62R22		
	ILLINOIS	FED. AID PROJECT		

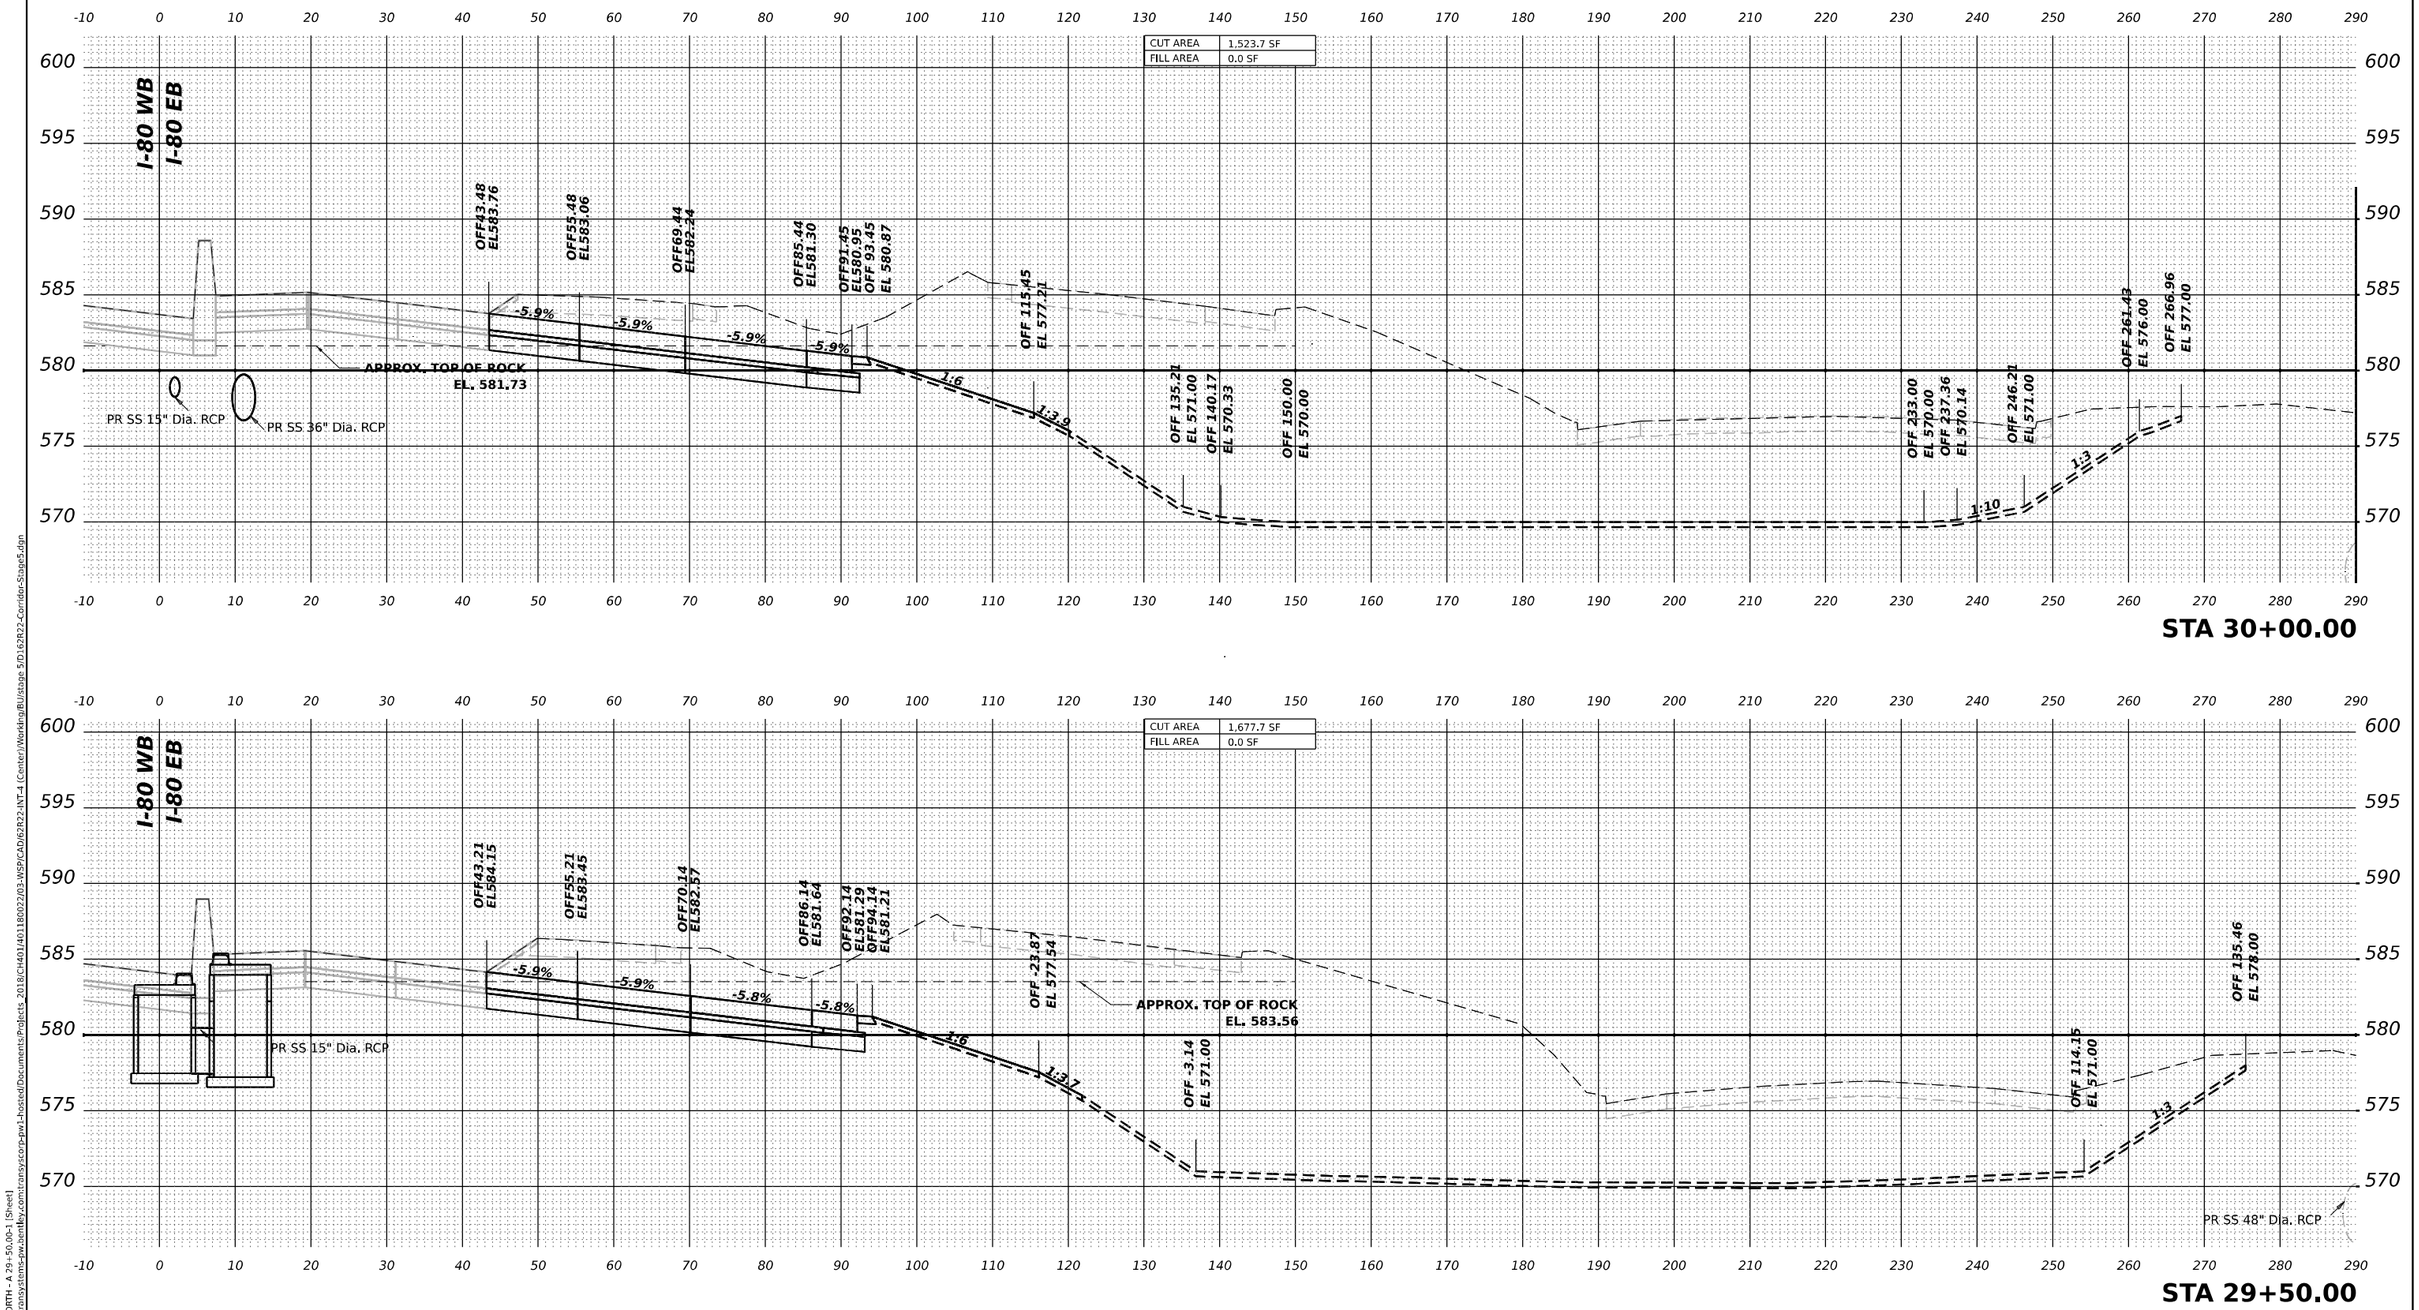

MODEL: PR-I80-NORTH - A 29+50.00-1 [Sheet]
FILE NAME: pw:\transystems-sw.bentley.com:transystems-pw-1-hosted\Documents\Projects_2018\CH401\401180022\03-WSP\CAD\62R22-INT-4 (Center)\Working\BU\stage 5\D1623R22-Corridor-Stage5.dgn

WSP USA Inc.
30 N. LASALLE STREET
SUITE 4200
CHICAGO, IL 60602
TEL: (312) 782-8150

USER NAME = USDJ744408	DESIGNED - KSD	REVISED -	
	DRAWN - KSD	REVISED -	
PLOT SCALE = 0.16666685 ' / in.	CHECKED - MMA	REVISED -	
PLOT DATE = 4/22/2025	DATE - 4/25/2025	REVISED -	

STATE OF ILLINOIS
DEPARTMENT OF TRANSPORTATION

CROSS SECTIONS STAGE 5
I–80 EB

SCALE: HORIZ: 1"=10' VERT: 1"=5' | SHEET | OF | SHEETS | STA. | TO STA.

F.A.I. RTE.	SECTION	COUNTY	TOTAL SHEETS	SHEET NO.
80	FAI 80 21 INTERCHANGE	WILL	1209	1102
		CONTRACT NO. 62R22		
		ILLINOIS	FED. AID PROJECT	

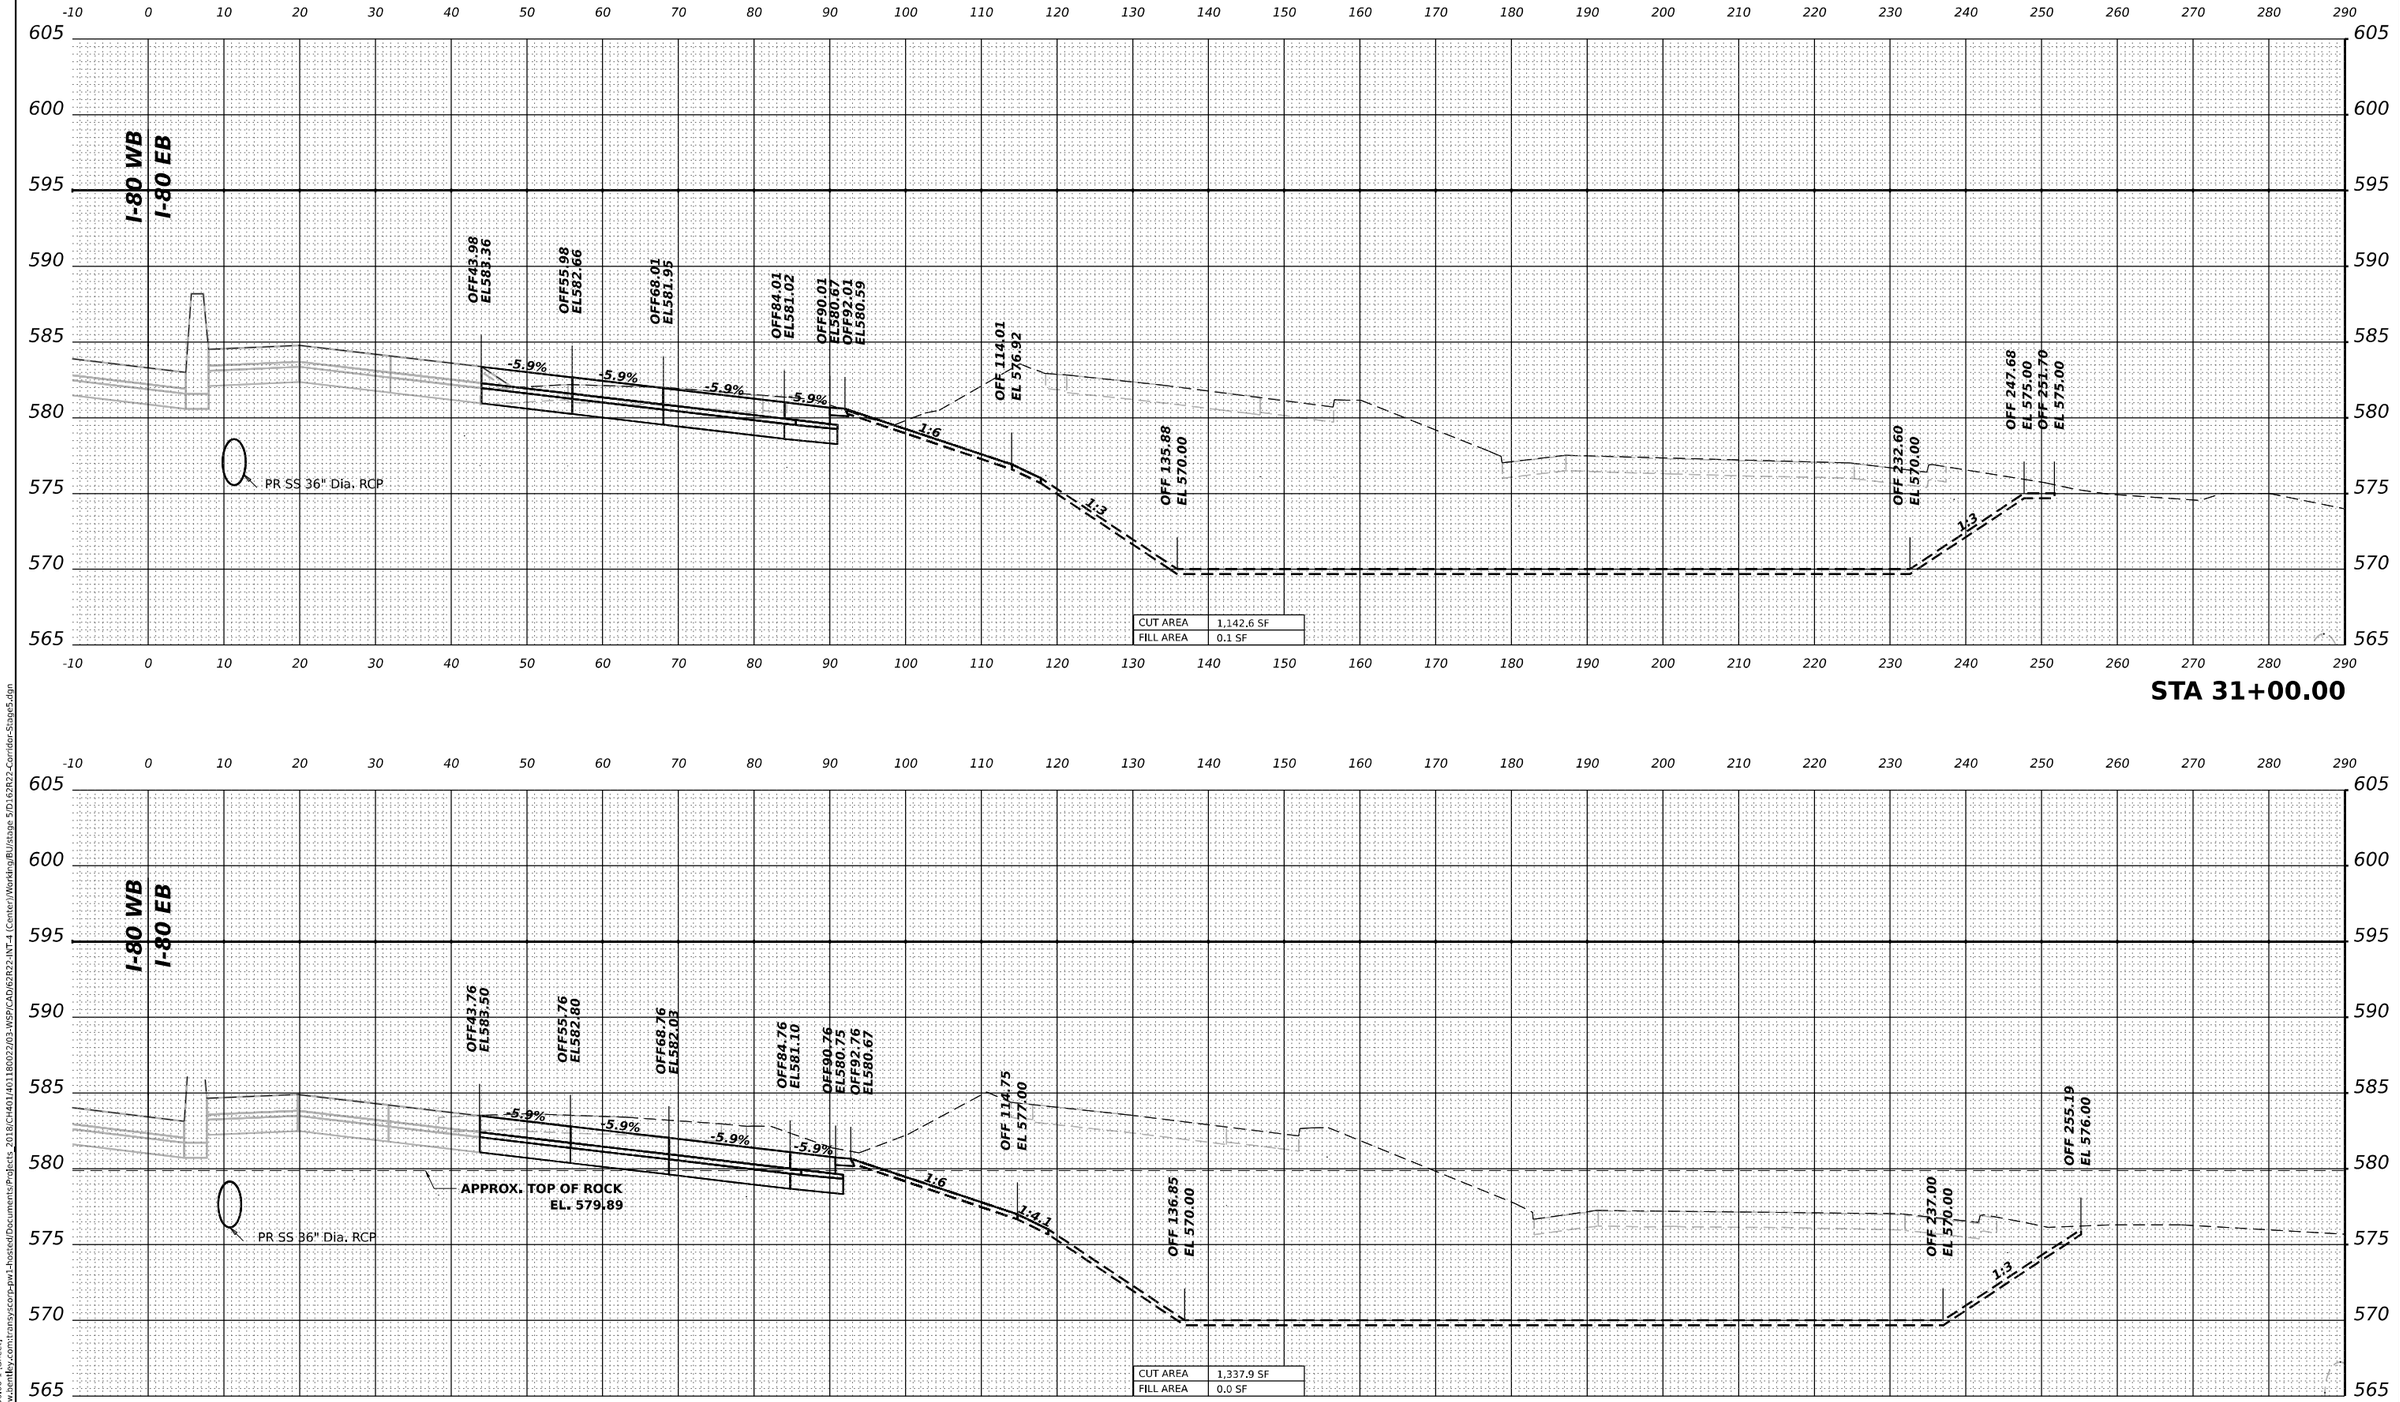

MODEL: PR-I80-NORTH - A 30+50,00-1 [Sheet1
FILE NAME: pw:///transystems-pw.bentley.com:transystems-pw1-hosted/Documents/Projects_2018/CH401401180022/03-WSP/CAD/62R22-INT-4 (Center)/Working/BU/stage 5/D1162R22-Corridor-Stage5.dgn

WSP USA Inc.
30 N. LASALLE STREET
SUITE 4200
CHICAGO, IL 60602
TEL: (312) 782-8150

USER NAME = USDJ744408	DESIGNED - KSD	REVISED -
	DRAWN - KSD	REVISED -
PLOT SCALE = 0.16666685 ' / in.	CHECKED - MMA	REVISED -
PLOT DATE = 4/22/2025	DATE - 4/25/2025	REVISED -

STATE OF ILLINOIS
DEPARTMENT OF TRANSPORTATION

CROSS SECTIONS STAGE 5
I–80 EB

SCALE: HORIZ: 1"=10' VERT: 1"=5' | SHEET | OF | SHEETS | STA. | TO STA.

F.A.I. RTE.	SECTION	COUNTY	TOTAL SHEETS	SHEET NO.
80	FAI 80 21 INTERCHANGE	WILL	1209	1103
		CONTRACT NO. 62R22		
	ILLINOIS	FED. AID PROJECT		

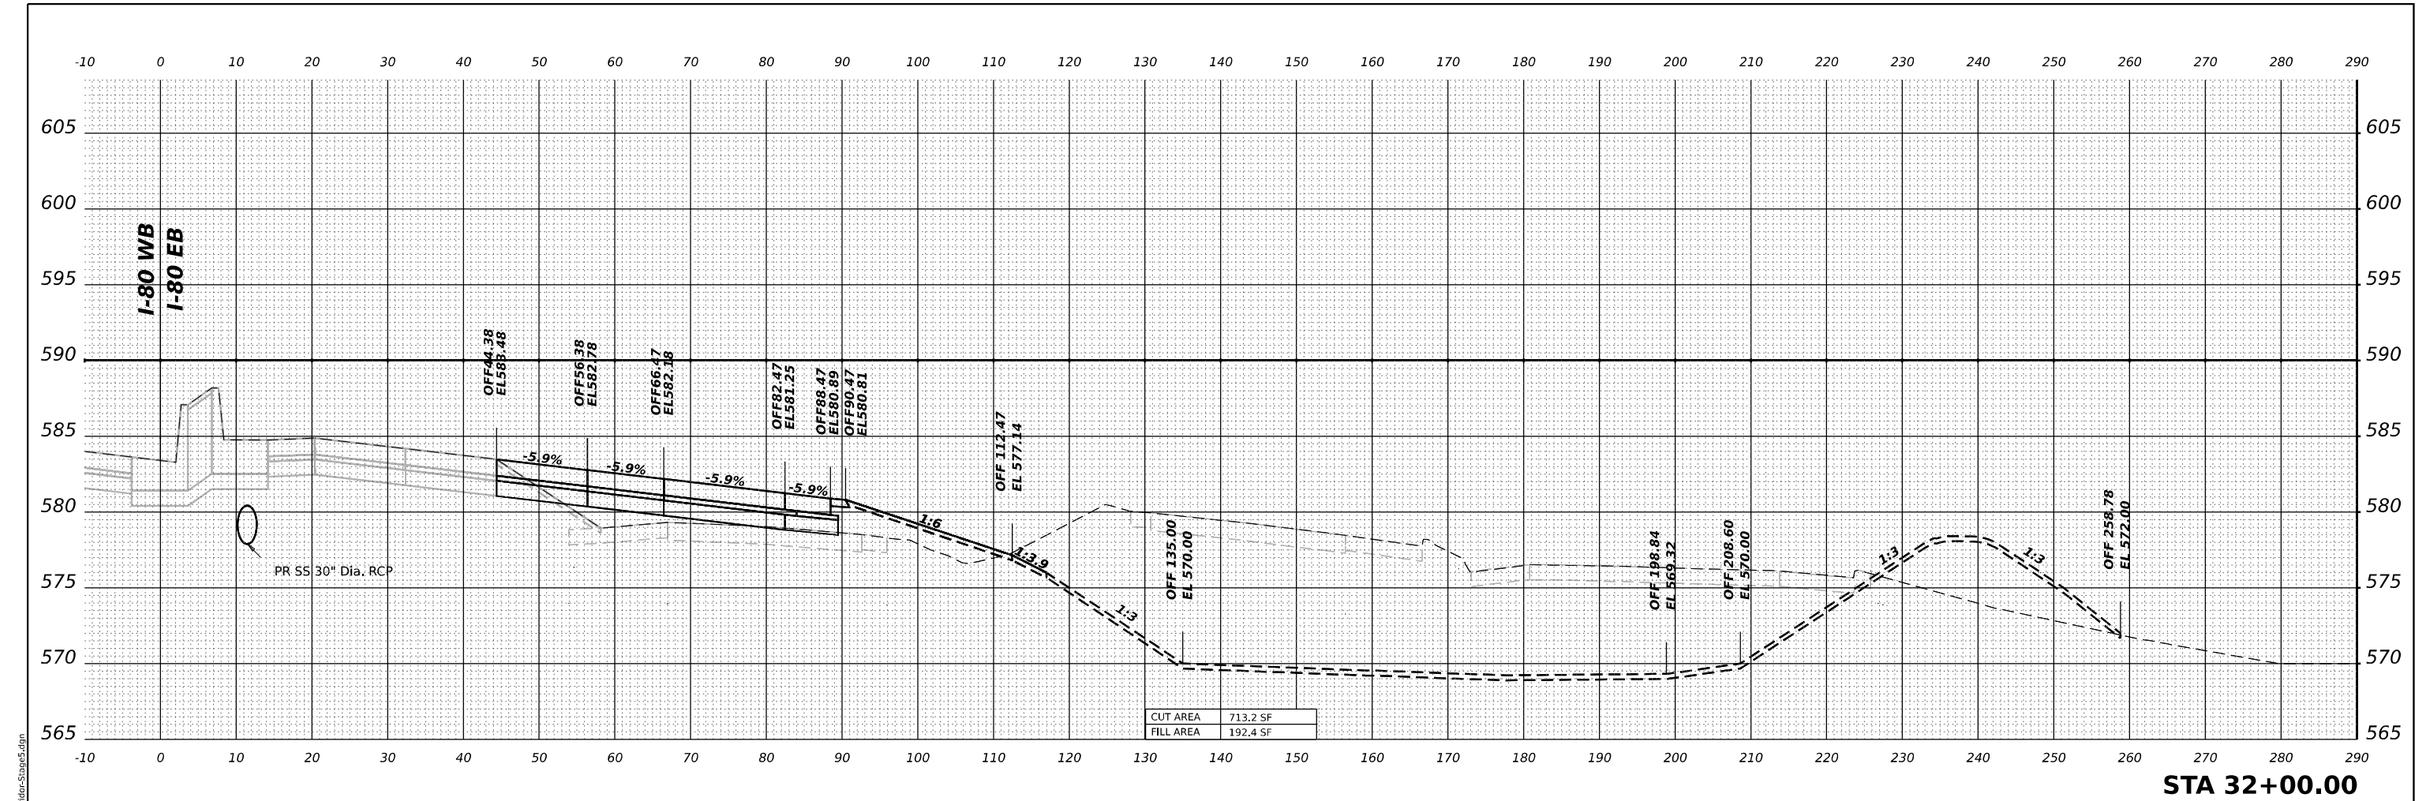

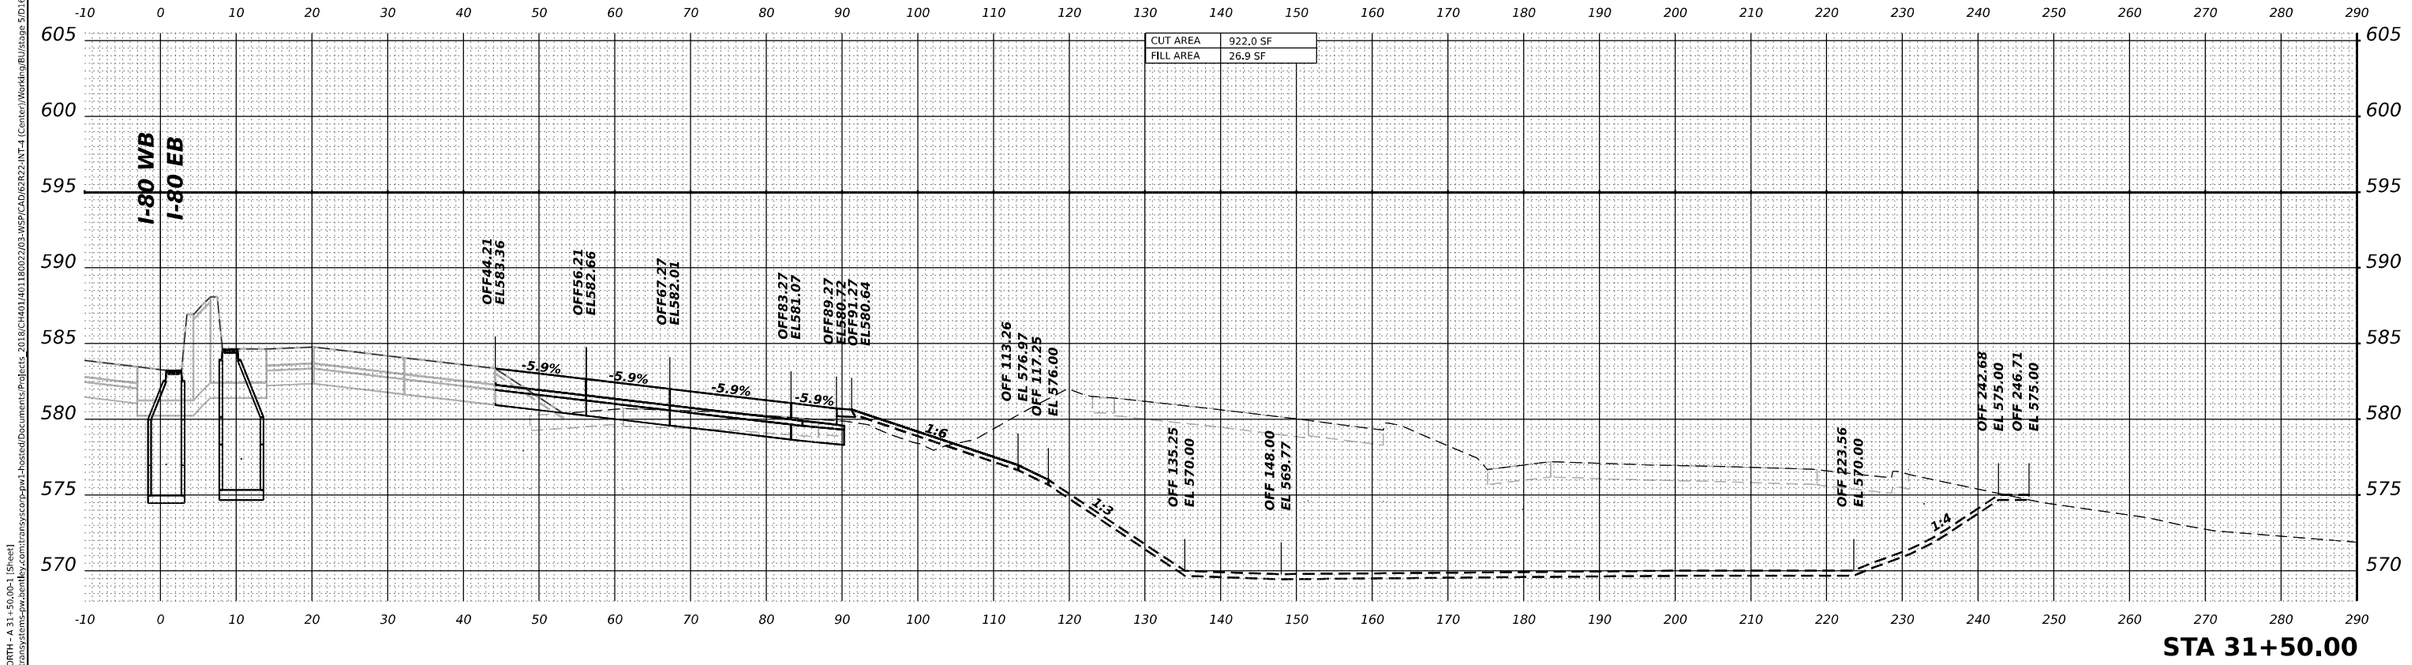

MODEL: PR-I80-NORTH - A 31+50,00-1 [Sheet]
FILE NAME: pw://transystems-pw.bentley.com:transystcorp-pw1-hosted/Documents/Projects_2018/CH401401180022/03-WSP/CAD/62R22-INT-1 (Center)/Working/BU/stage 5/01162R22-Corridor-Stage5.dgn

WSP USA Inc.
30 N. LASALLE STREET
SUITE 4200
CHICAGO, IL 60602
TEL: (312) 782-9150

USER NAME = USDJ744408	DESIGNED - KSD	REVISED -
	DRAWN - KSD	REVISED -
PLOT SCALE = 0.16666685 ' / in.	CHECKED - MMA	REVISED -
PLOT DATE = 4/22/2025	DATE - 4/25/2025	REVISED -

STATE OF ILLINOIS
DEPARTMENT OF TRANSPORTATION

CROSS SECTIONS STAGE 5
I–80 EB

SCALE: HORIZ: 1"=10' VERT: 1"=5' | SHEET | OF | SHEETS | STA. | TO STA.

F.A.I. RTE.	SECTION	COUNTY	TOTAL SHEETS	SHEET NO.
80	FAI 80 21 INTERCHANGE	WILL	1209	1104
		CONTRACT NO. 62R22		
	ILLINOIS	FED. AID PROJECT		

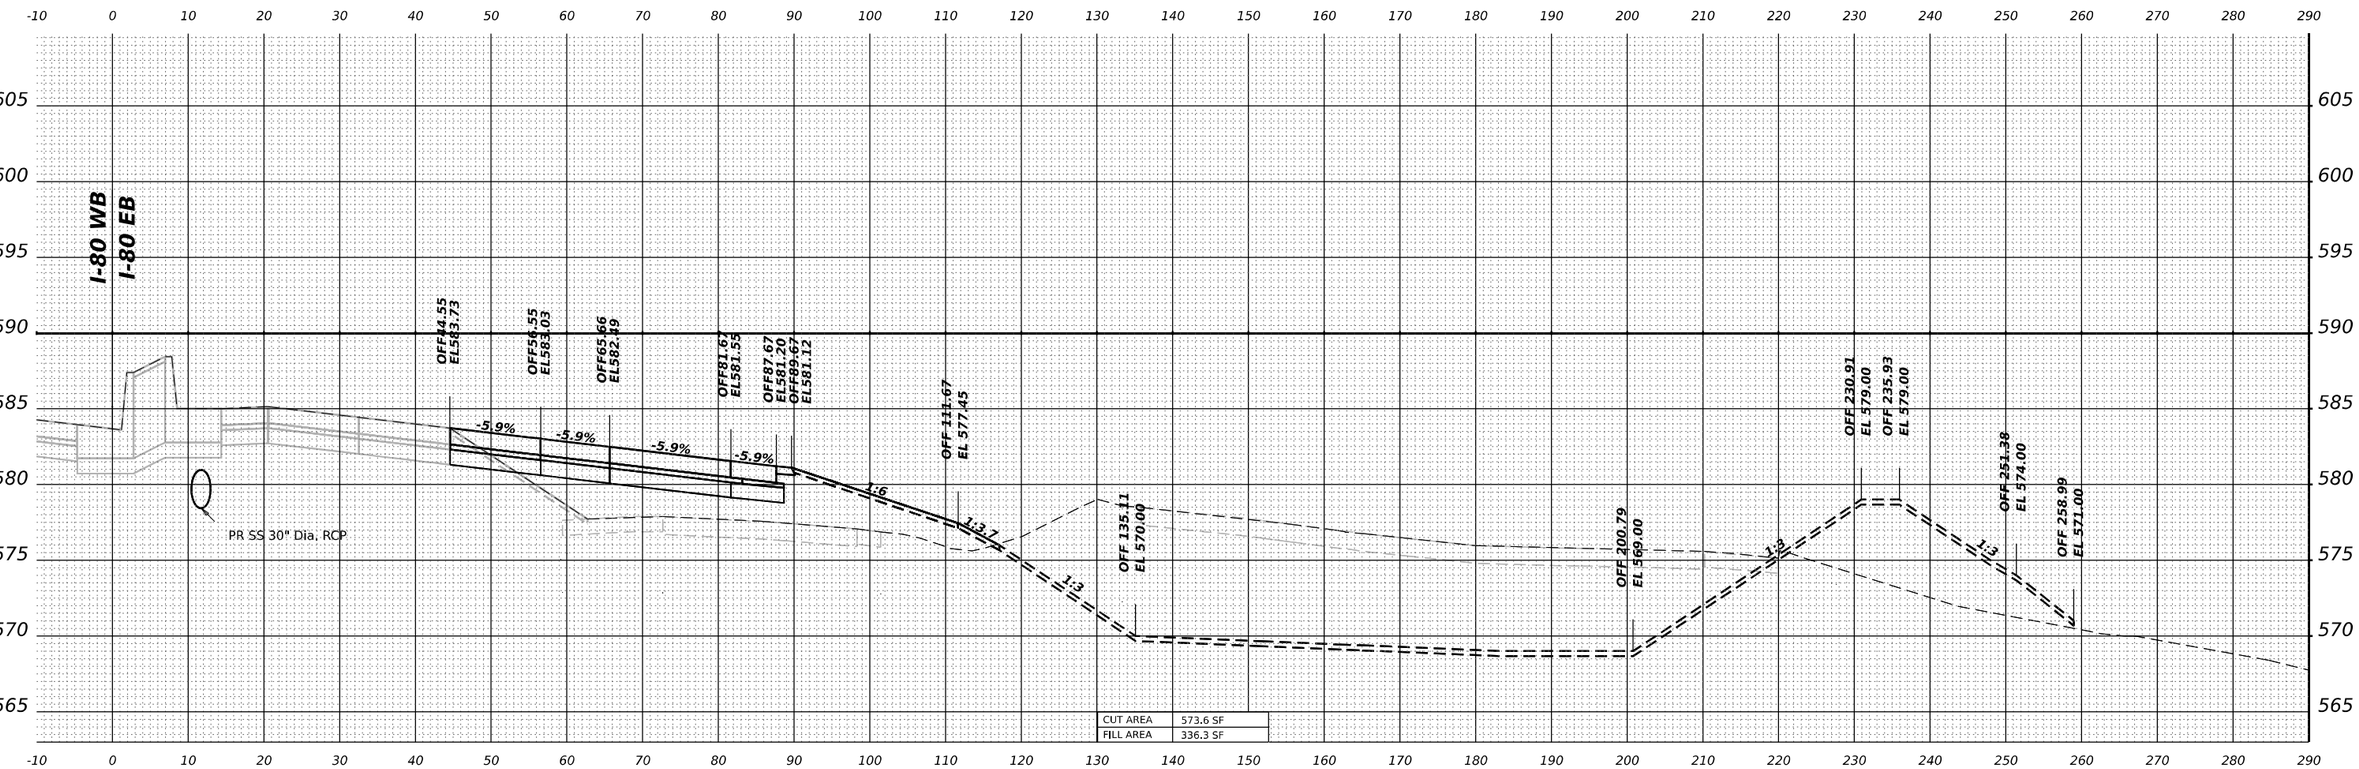

CUT AREA	573.6 SF
FILL AREA	336.3 SF

STA 32+50.00

MODEL: PR-I80-NORTH - A 32+50.00-1 [Sheet]
FILE NAME: pw://transystems-pw.bentley.com:transyscorp-pw1-hosted/Documents/Projects_2018/CH401/401180022/03-WSP/CAD/62R22-INT-4 (Center)/Working/BU/stage 5/D162R22-Corridor-Stage5.dgn

WSP USA Inc.
30 N. LASALLE STREET
SUITE 4200
CHICAGO, IL 60602
TEL: (312) 782-8150

USER NAME = USDJ744408	DESIGNED - KSD	REVISED -	
	DRAWN - KSD	REVISED -	
PLOT SCALE = 0.16666685 ' / in.	CHECKED - MMA	REVISED -	
PLOT DATE = 4/22/2025	DATE - 4/25/2025	REVISED -	

STATE OF ILLINOIS
DEPARTMENT OF TRANSPORTATION

CROSS SECTIONS STAGE 5
I-80 EB

SCALE: HORIZ: 1"=10' VERT: 1"=5' | SHEET OF SHEETS | STA. TO STA.

F.A.I. RTE.	SECTION	COUNTY	TOTAL SHEETS	SHEET NO.
80	FAI 80 21 INTERCHANGE	WILL	1209	1105
		CONTRACT NO. 62R22		
		ILLINOIS	FED. AID PROJECT	

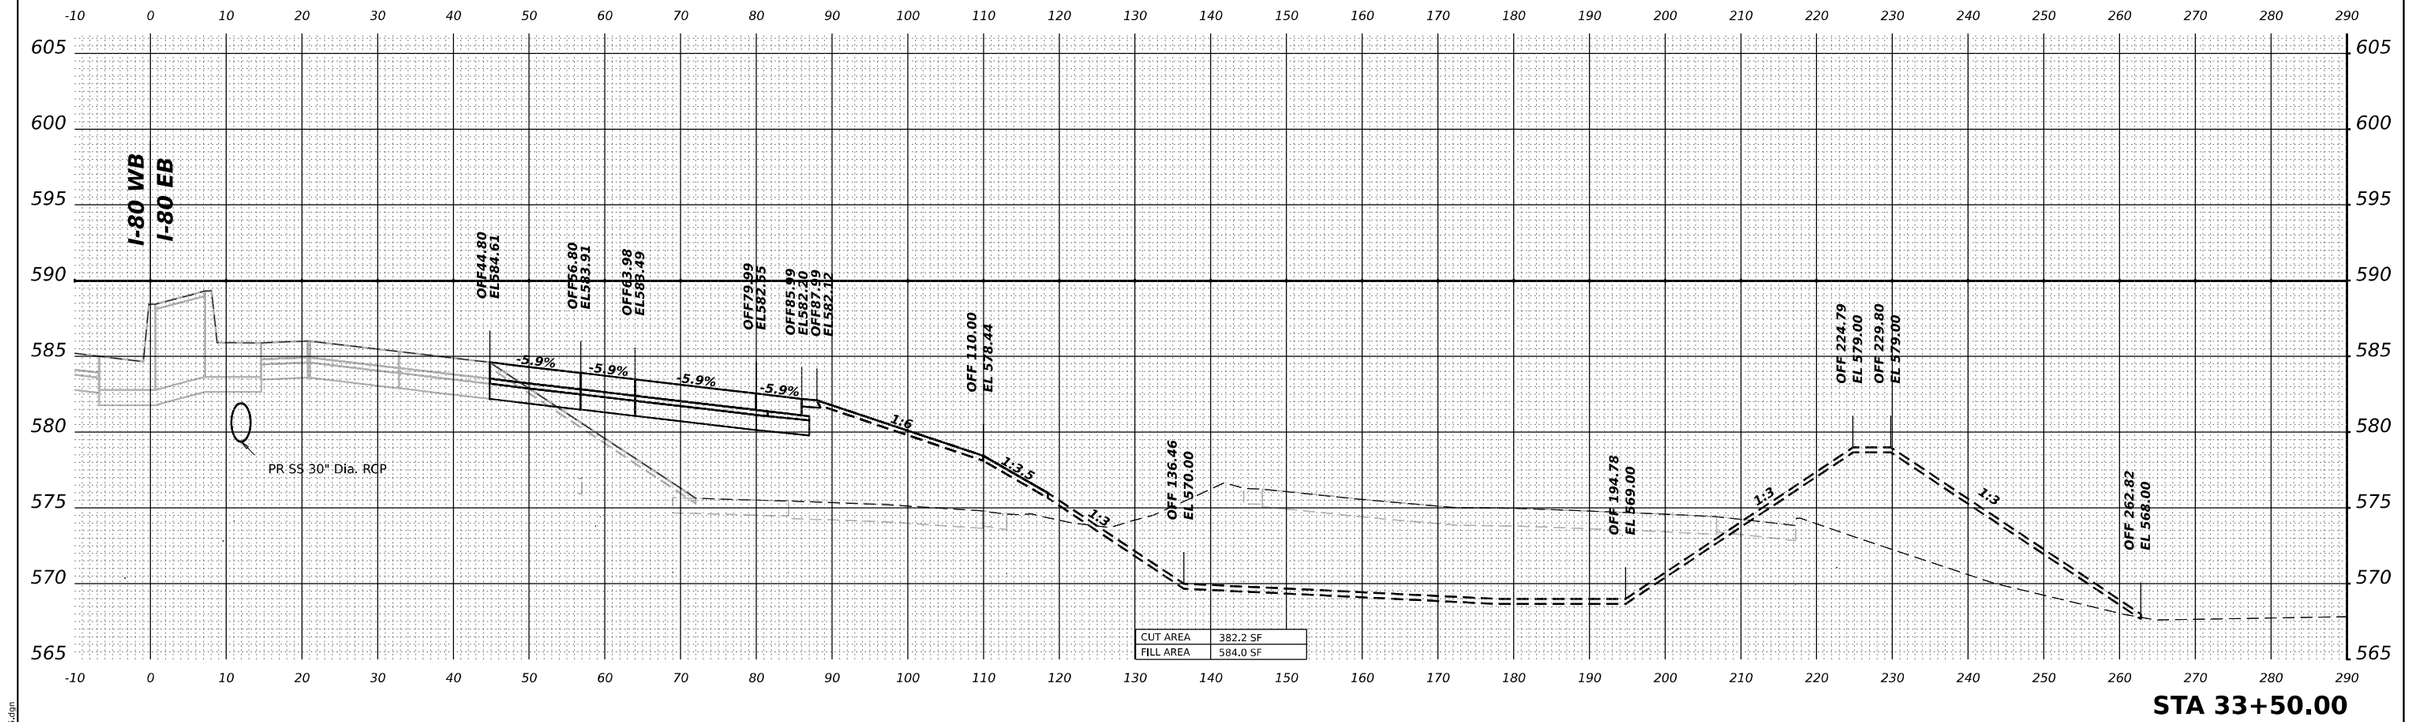

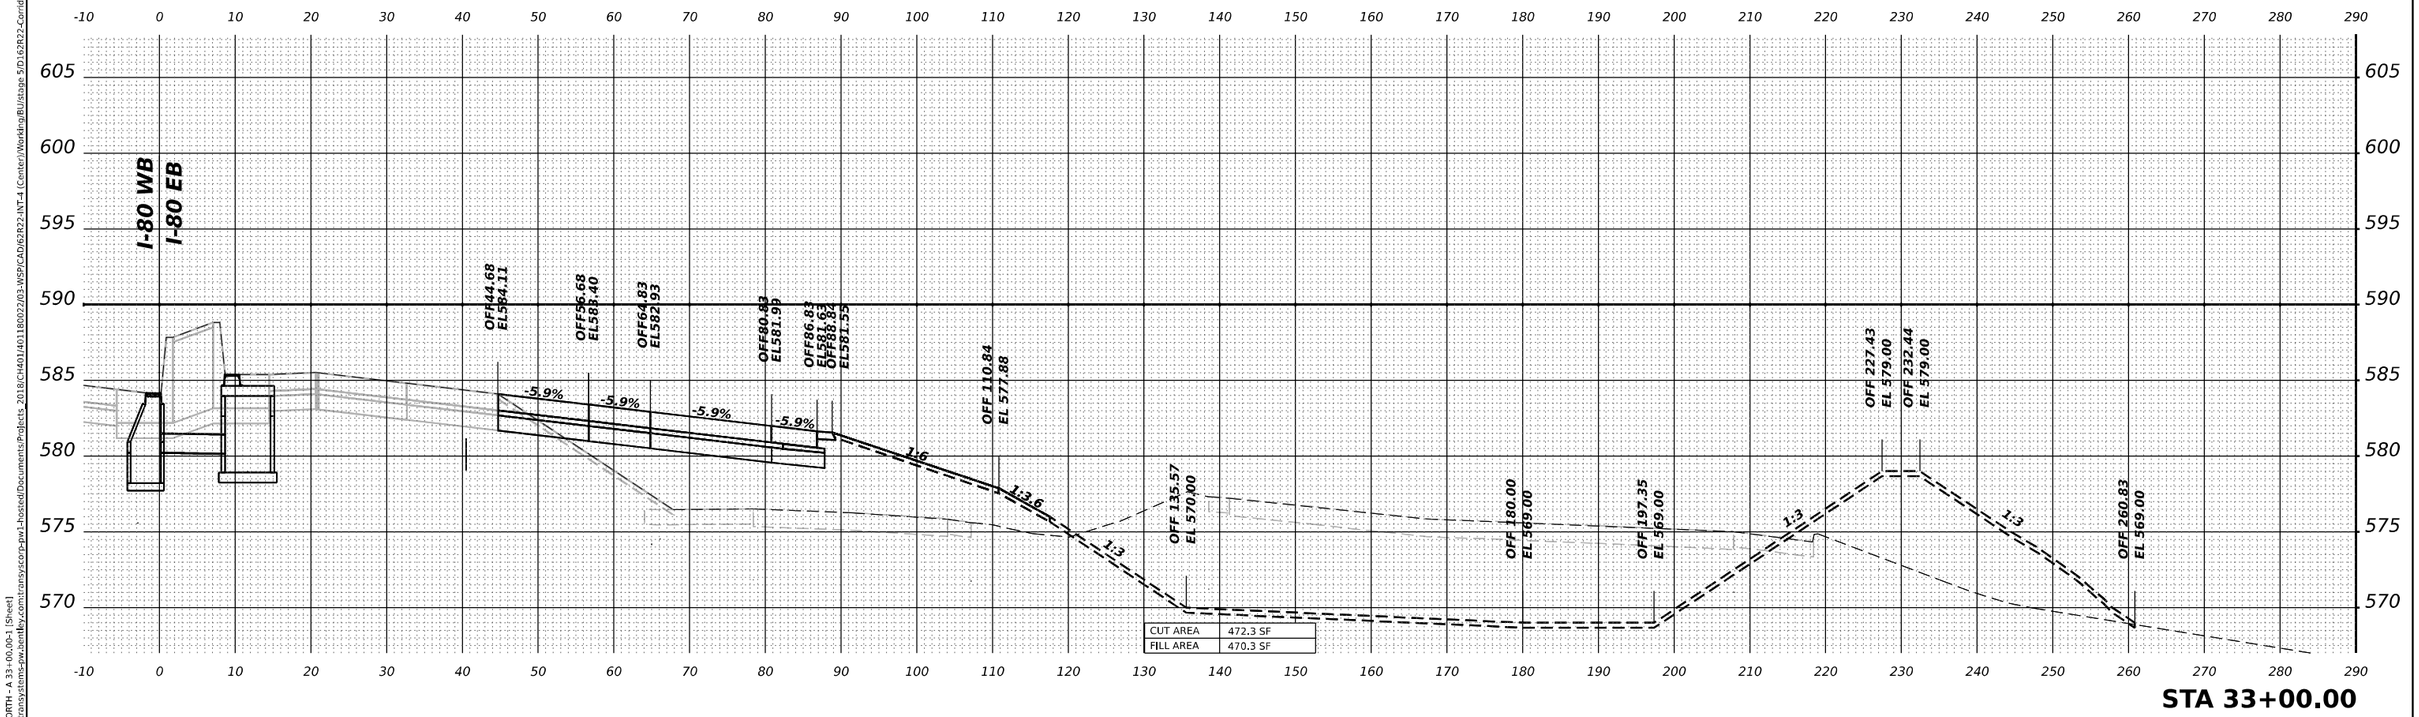

MODEL: PR-I80-NORTH - A 33+00.00-1 [Sheet1
FILE NAME: pw://transystems-pw.bentley.com:transystems-pw1-hosted/Documents/Projects_2018/CH4914011800222/03-WSP/CAD/62R22-INT-4 (Center)/Working/BU/stage 5/D162R22-Corridor-Stage5.dgn

WSP USA Inc.
30 N. LASALLE STREET
SUITE 4200
CHICAGO, IL 60602
TEL: (312) 782-8150

USER NAME = USDJ744408	DESIGNED - KSD	REVISED -
	DRAWN - KSD	REVISED -
PLOT SCALE = 0.16666685 ' / in.	CHECKED - MMA	REVISED -
PLOT DATE = 4/22/2025	DATE - 4/25/2025	REVISED -

STATE OF ILLINOIS
DEPARTMENT OF TRANSPORTATION

CROSS SECTIONS STAGE 5
I–80 EB

SCALE: HORIZ: 1"=10' VERT: 1"=5' | SHEET | OF | SHEETS | STA. | TO STA.

F.A.I. RTE.	SECTION	COUNTY	TOTAL SHEETS	SHEET NO.
80	FAI 80 21 INTERCHANGE	WILL	1209	1106
		CONTRACT NO. 62R22		
	ILLINOIS	FED. AID PROJECT		

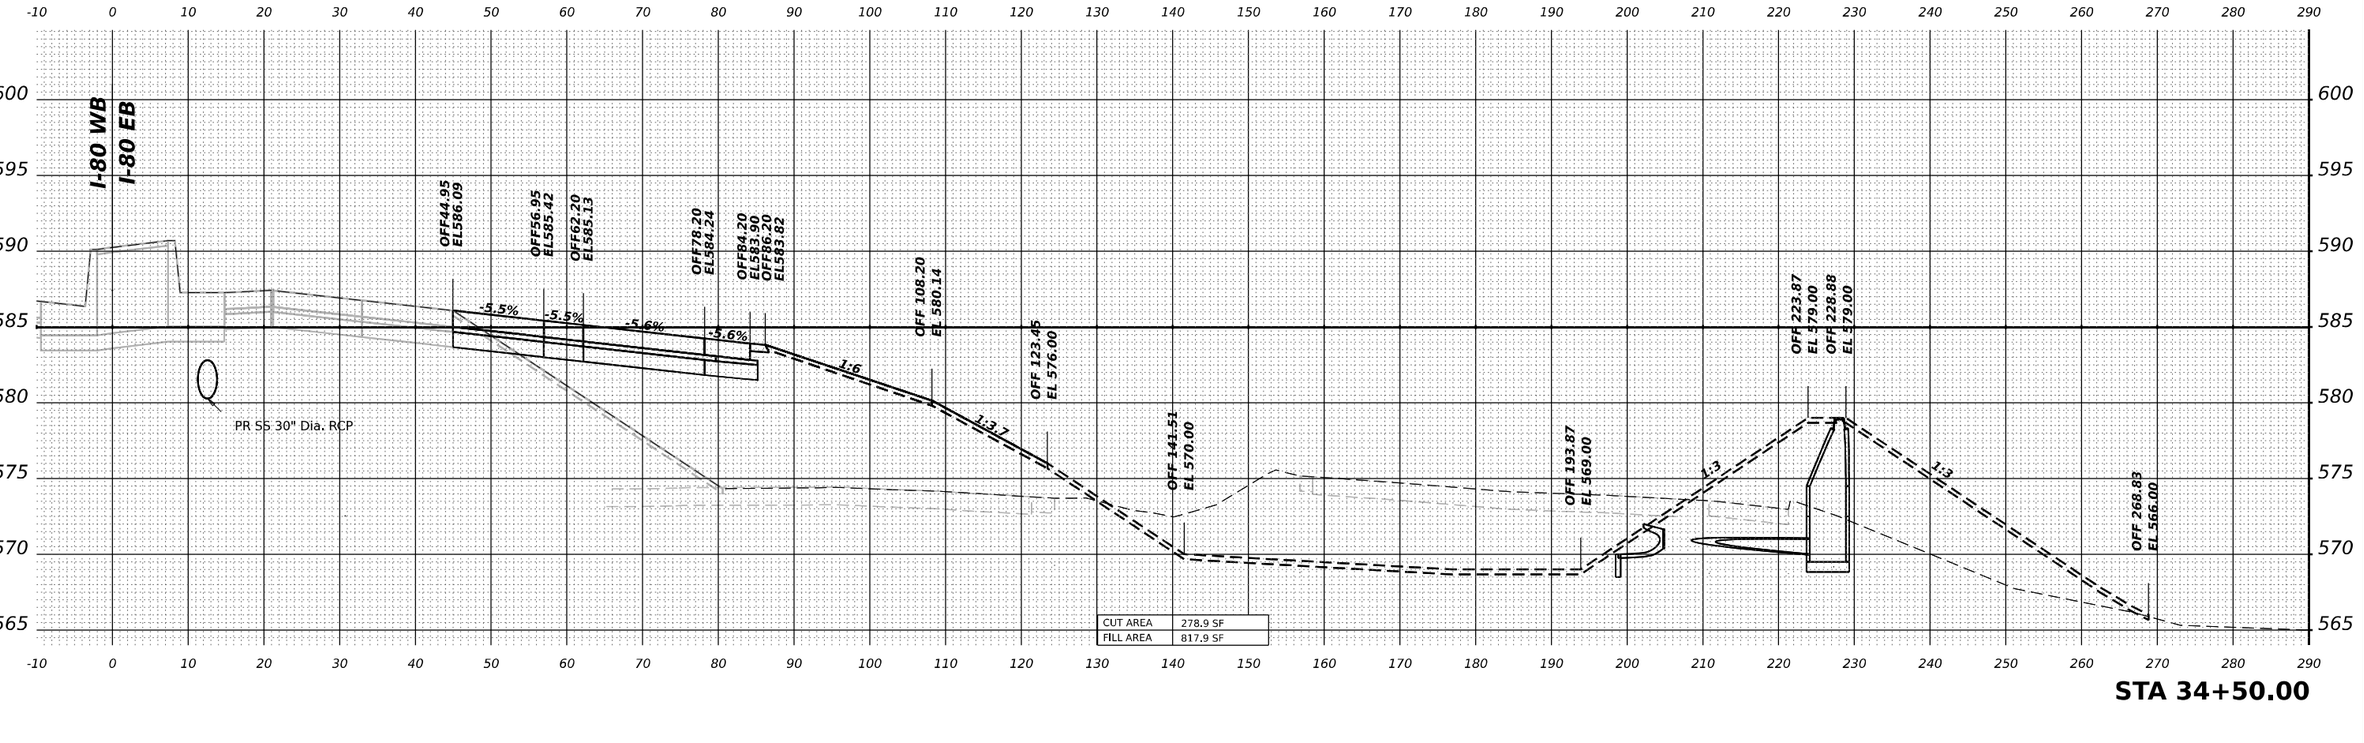

MODEL: PR-I80-NORTH - A 34+00.00-1 [Sheet]
FILE NAME: pw://transystems-pw.bentley.com:transystems-pw1-hosted/Documents/Projects_2018/CH401401180022/03-WSP/CAD/62R22-INT-4 (Center)/Working/BU/stage 5/D1162R22-Corridor-Stage5.dgn

WSP USA Inc.
30 N. LASALLE STREET
SUITE 4200
CHICAGO, IL 60602
TEL: (312) 782-8150

USER NAME = USDJ744408	DESIGNED - KSD	REVISED -
	DRAWN - KSD	REVISED -
PLOT SCALE = 0.16666685 ' / in.	CHECKED - MMA	REVISED -
PLOT DATE = 4/22/2025	DATE - 4/25/2025	REVISED -

STATE OF ILLINOIS
DEPARTMENT OF TRANSPORTATION

CROSS SECTIONS STAGE 5
I–80 EB

SCALE: HORIZ: 1"=10' VERT: 1"=5' | SHEET OF SHEETS | STA. TO STA.

F.A.I. RTE.	SECTION	COUNTY	TOTAL SHEETS	SHEET NO.
80	FAI 80 21 INTERCHANGE	WILL	1209	1107
		CONTRACT NO. 62R22		
		ILLINOIS	FED. AID PROJECT	

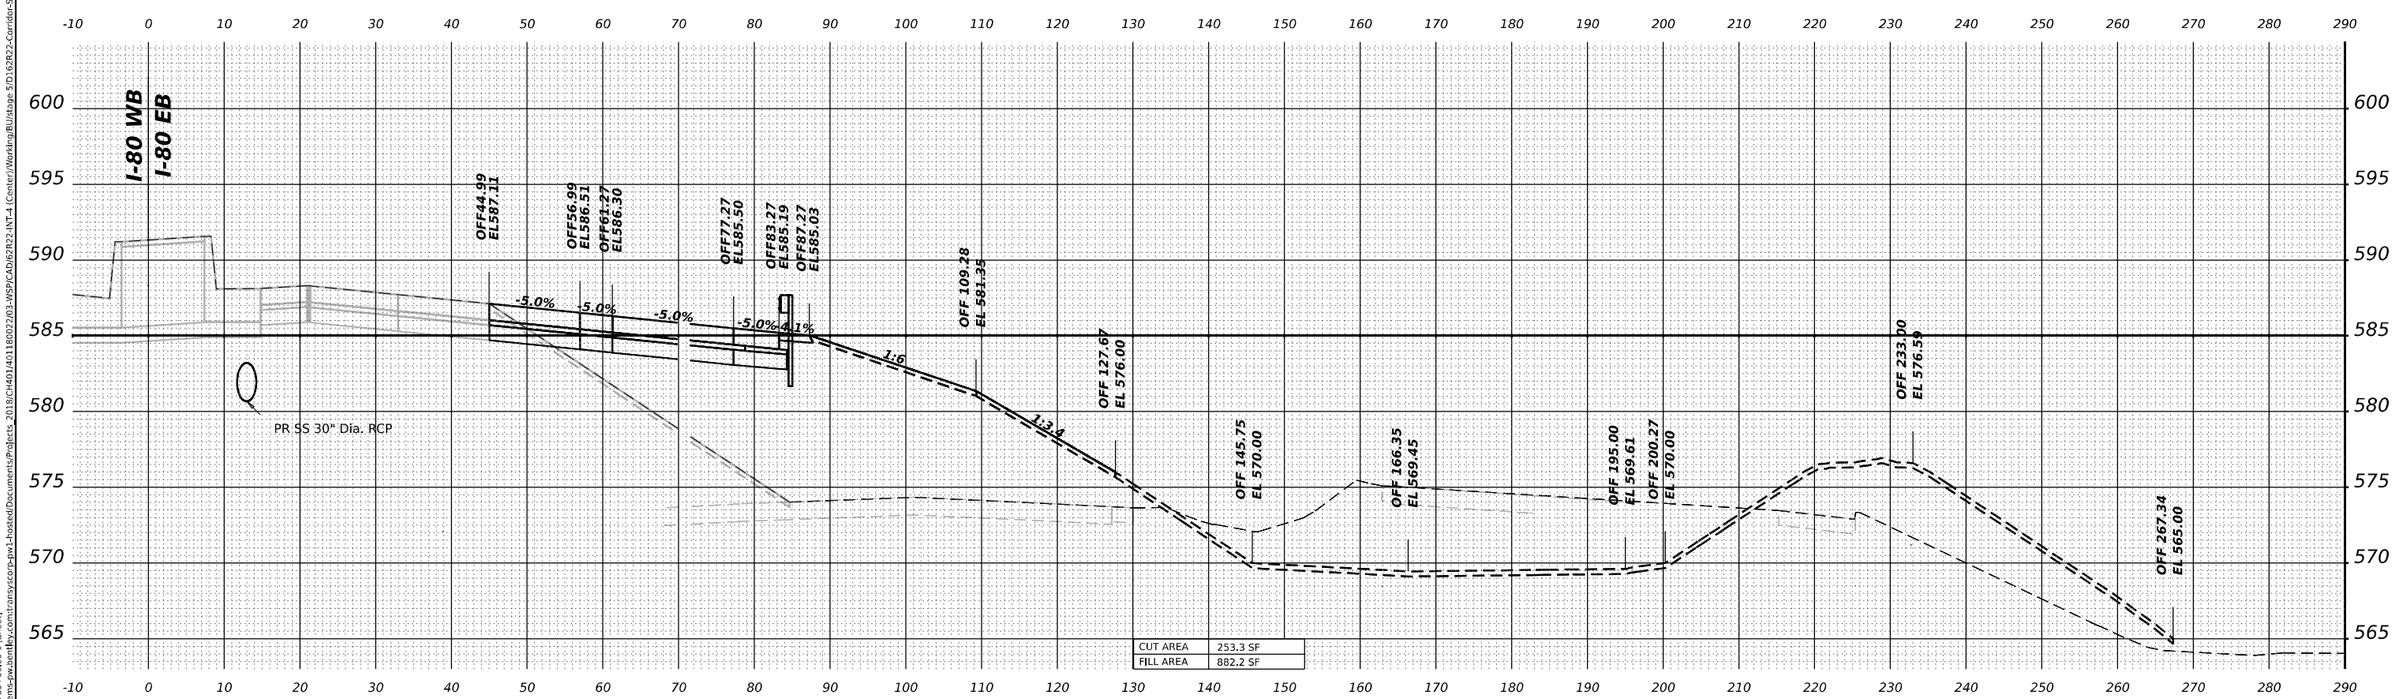

STA 35+00.00

MODEL: PR-I80-NORTH - A 35+00.00-1 [Sheet]
FILE NAME: pw://transystems-pw.bentley.com:transyscorp-pw1-hosted/Documents/Projects_2018/CH401/401180022/03-WSP/CAD/62R22-INT-4 (Center)/Working/BU/stage 5/D162R22-Corridor-Stage5.dgn

WSP USA Inc. 30 N. LASALLE STREET SUITE 4200 CHICAGO, IL 60602 TEL: (312) 782-8150	USER NAME = USDJ744408	DESIGNED - KSD	REVISED -	STATE OF ILLINOIS DEPARTMENT OF TRANSPORTATION	CROSS SECTIONS STAGE 5 I-80 EB
		DRAWN - KSD	REVISED -		
	PLOT SCALE = 0.16666685 ' / in.	CHECKED - MMA	REVISED -		
	PLOT DATE = 4/22/2025	DATE - 4/25/2025	REVISED -		SCALE: HORIZ: 1"=10' VERT: 1"=5' SHEET OF SHEETS STA. TO STA.

F.A.I. RTE.	SECTION	COUNTY	TOTAL SHEETS	SHEET NO.
80	FAI 80 21 INTERCHANGE	WILL	1209	1108
		CONTRACT NO. 62R22		
		ILLINOIS FED. AID PROJECT		

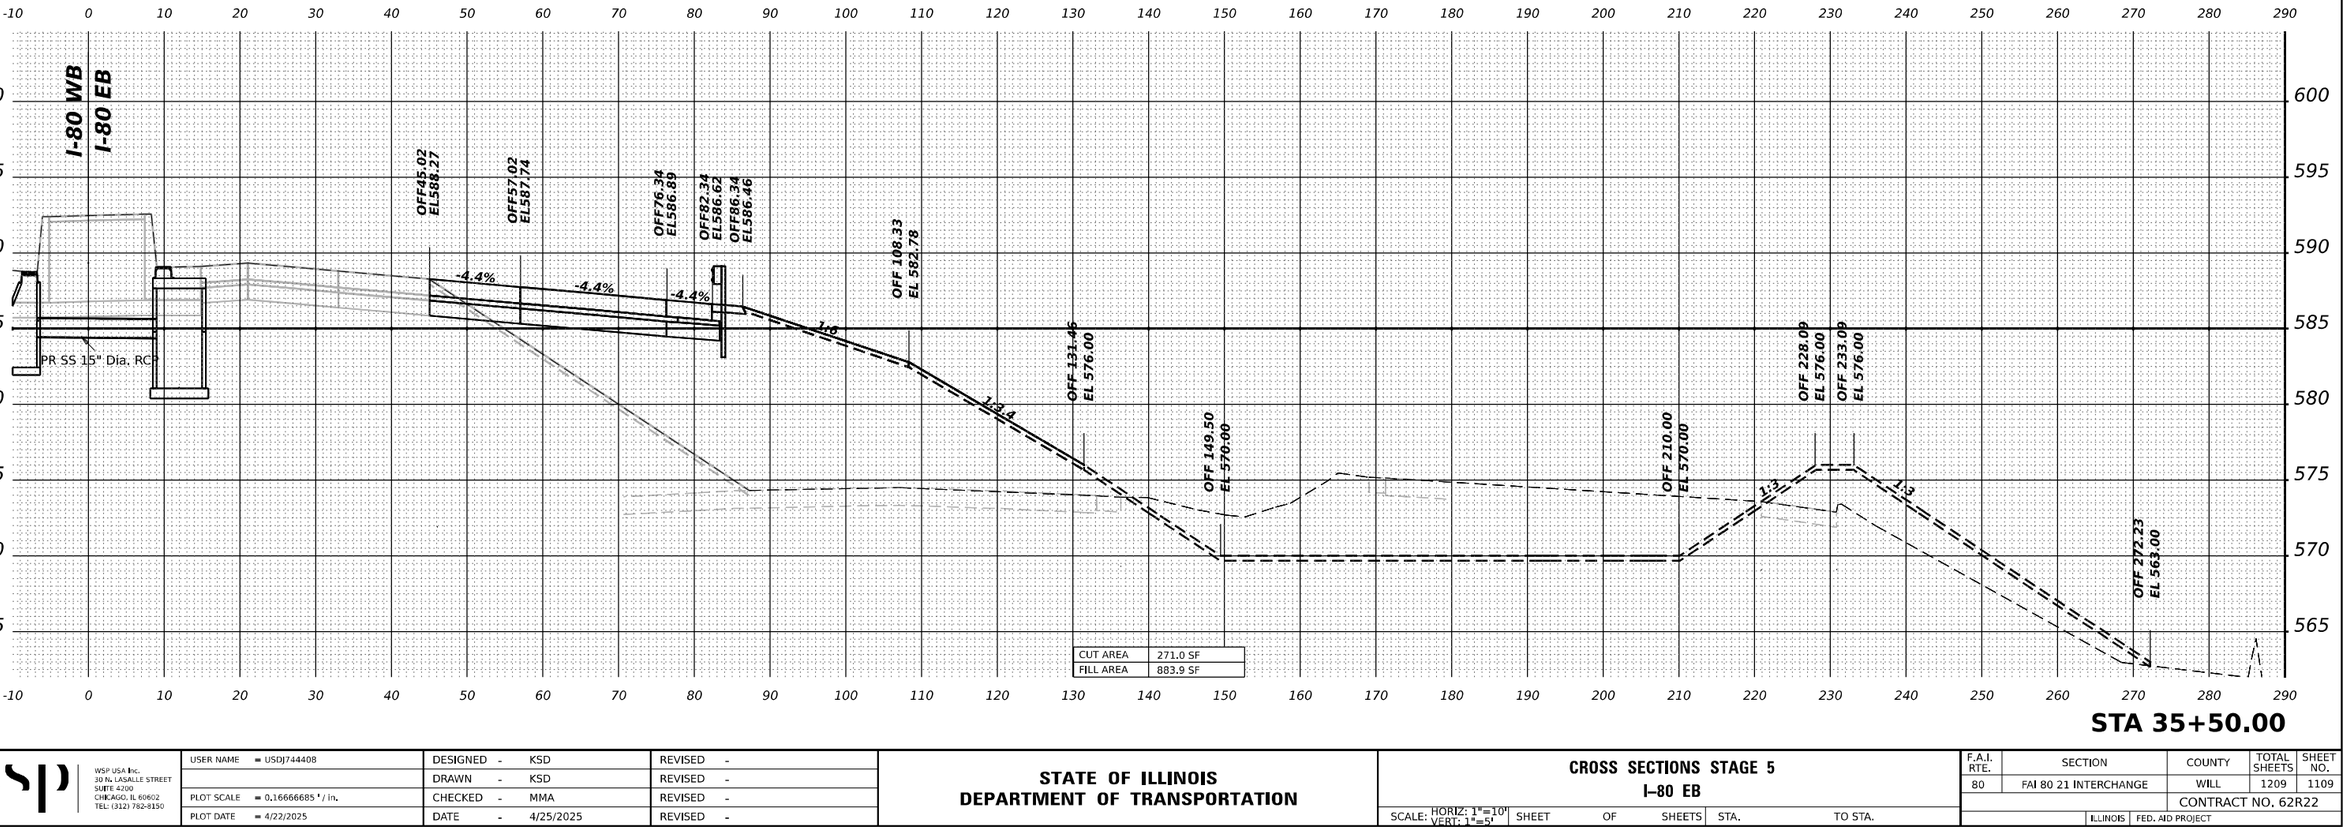

MODEL: PR-I80-NORTH - A 35+50,00-1 [Sheet]
FILE NAME: pw:///transystems-pw.bentley.com:transystems-pw1-hosted/Documents/Projects_2018/CH491401180022/03-WSP/CAD/62R22-INT-4 (Center)/Working/BU/stage 5/D162R22-Corridor-Stage5.dgn

WSP USA Inc.
30 N. LASALLE STREET
SUITE 4200
CHICAGO, IL 60602
TEL: (312) 782-8150

USER NAME = USDJ744408	DESIGNED - KSD	REVISED -
	DRAWN - KSD	REVISED -
PLOT SCALE = 0.16666685 ' / in.	CHECKED - MMA	REVISED -
PLOT DATE = 4/22/2025	DATE - 4/25/2025	REVISED -

STATE OF ILLINOIS
DEPARTMENT OF TRANSPORTATION

CROSS SECTIONS STAGE 5
I–80 EB

SCALE: HORIZ: 1"=10' VERT: 1"=5' | SHEET | OF | SHEETS | STA. | TO STA.

F.A.I. RTE.	SECTION	COUNTY	TOTAL SHEETS	SHEET NO.
80	FAI 80 21 INTERCHANGE	WILL	1209	1109
		CONTRACT NO. 62R22		
	ILLINOIS	FED. AID PROJECT		

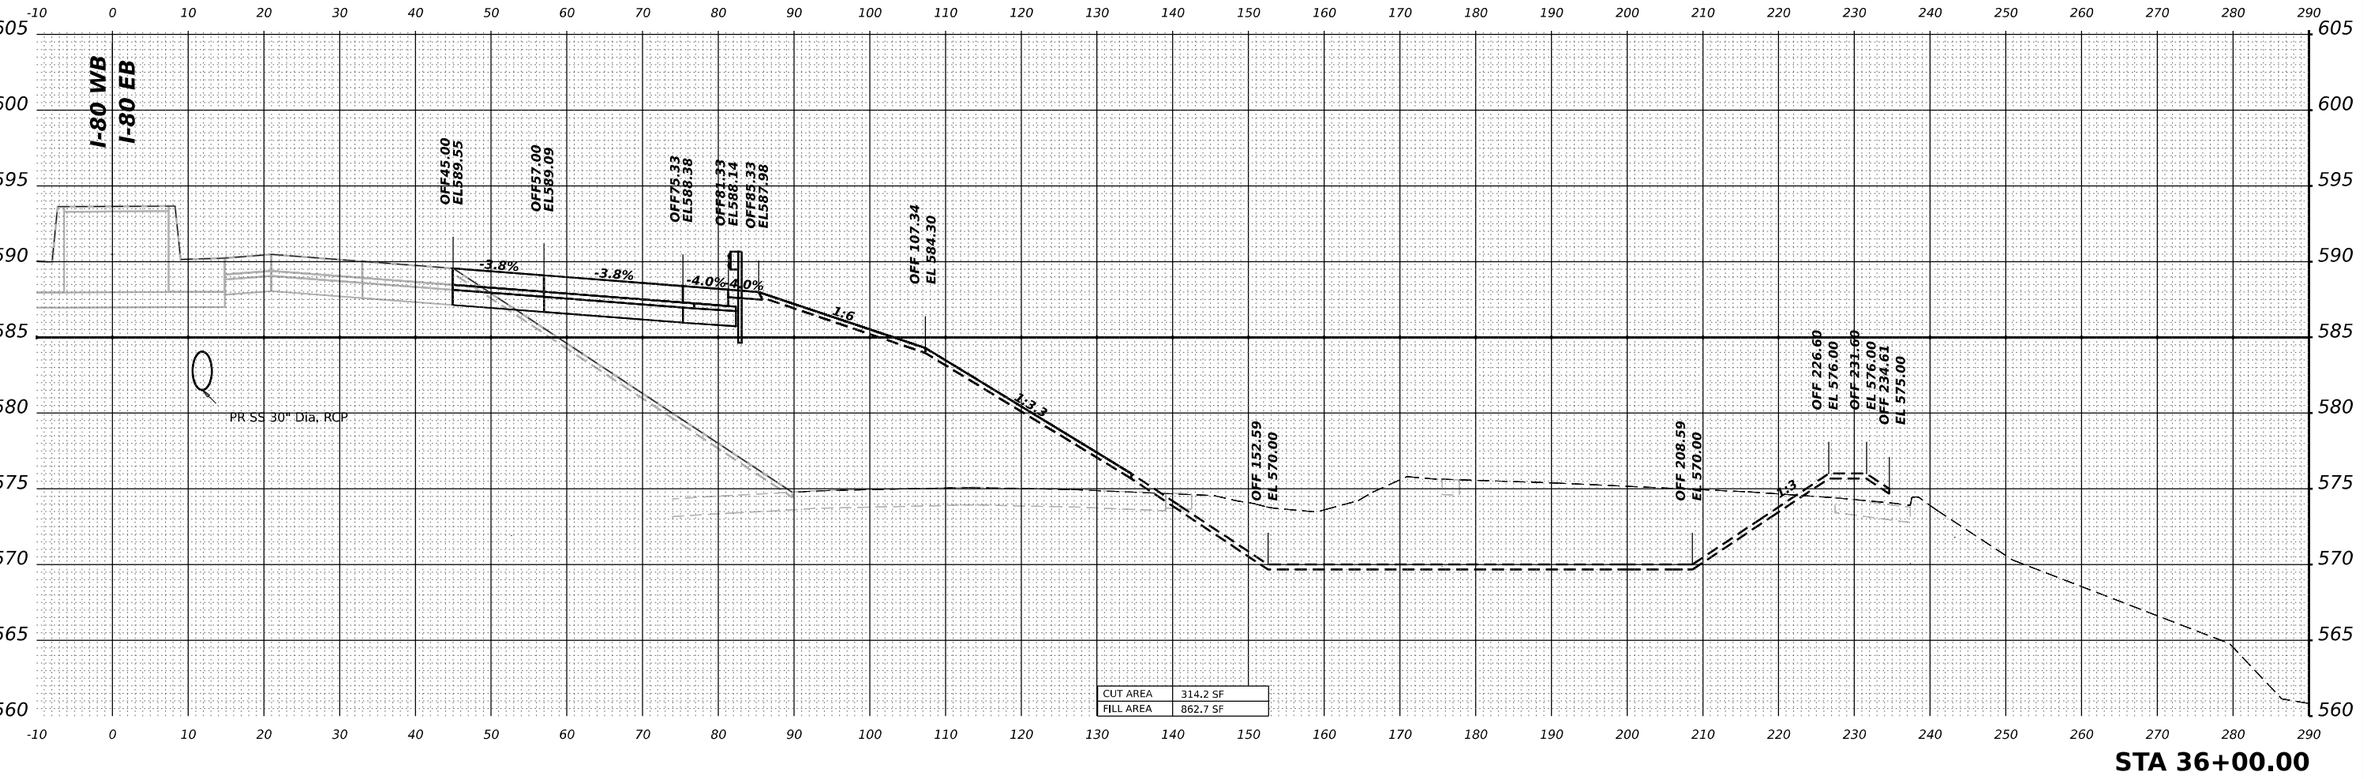

CUT AREA	314.2 SF
FILL AREA	862.7 SF

STA 36+00.00

MODEL: PR-I80-NORTH - A 36+00.00-1 [Sheet]
FILE NAME: pw://transystems-pw.bentley.com:transystcorp-pw1-hosted/Documents/Projects_2018/CH401/401180022/03-WSP/CAD/62R22-INT-4 (Center)/Working/BU/stage 5/D162R22-Corridor-Stage5.dgn

WSP USA Inc.
30 N. LASALLE STREET
SUITE 4200
CHICAGO, IL 60602
TEL: (312) 782-8150

USER NAME = USDJ744408	DESIGNED - KSD	REVISED -	
	DRAWN - KSD	REVISED -	
PLOT SCALE = 0.16666685 ' / in.	CHECKED - MMA	REVISED -	
PLOT DATE = 4/22/2025	DATE - 4/25/2025	REVISED -	

STATE OF ILLINOIS
DEPARTMENT OF TRANSPORTATION

CROSS SECTIONS STAGE 5
I-80 EB

SCALE: HORIZ: 1"=10' VERT: 1"=5' | SHEET OF SHEETS | STA. TO STA.

F.A.I. RTE.	SECTION	COUNTY	TOTAL SHEETS	SHEET NO.
80	FAI 80 21 INTERCHANGE	WILL	1209	1110
		CONTRACT NO. 62R22		
		ILLINOIS	FED. AID PROJECT	

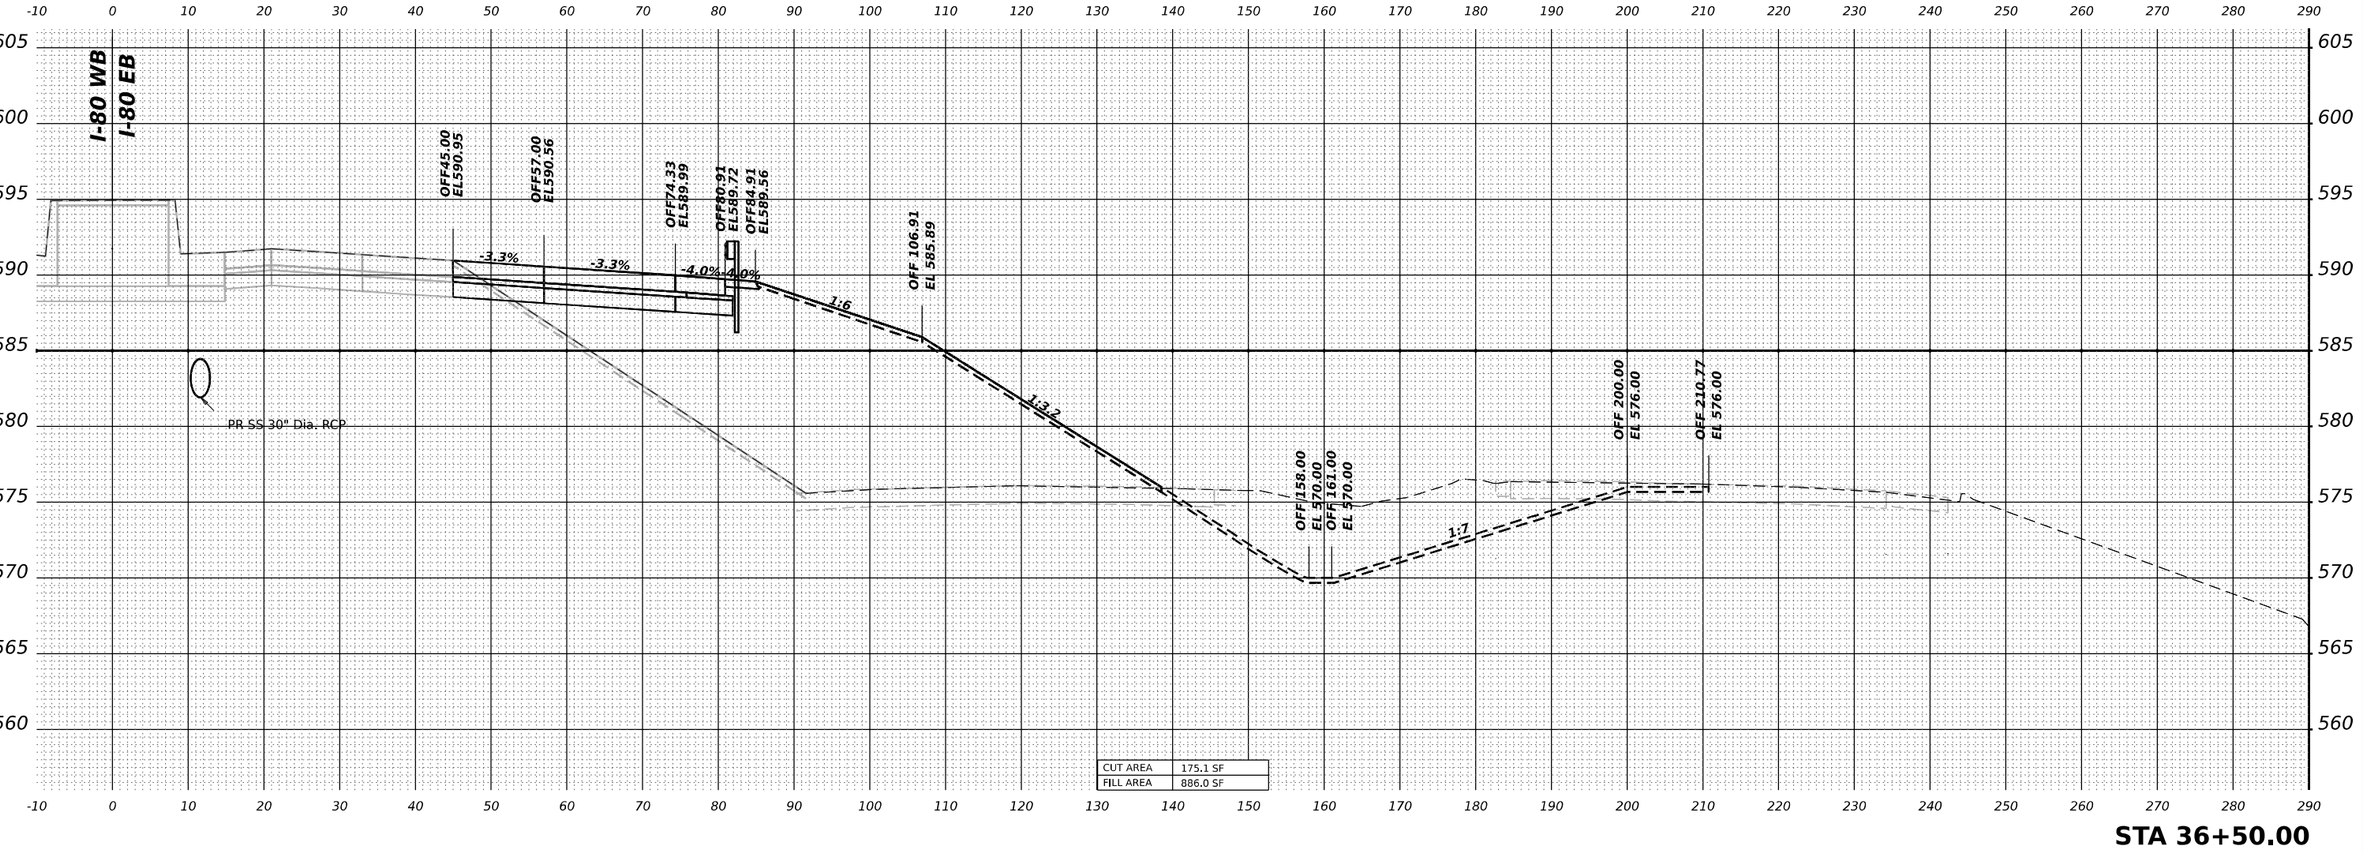

MODEL: PR-I80-NORTH - A 36+50.00-1 [Sheet]
FILE NAME: pw:\transystems-pw.bentley.com:transystems-pw1-hosted\Documents\Projects - 2018\CH401\401180022\03-WSP\CAD\62R22-NT-4 (Center)\Working\BU\stage 5\D1162R22-Corridor-Stage5.dgn

WSP USA Inc.
30 N. LASALLE STREET
SUITE 4200
CHICAGO, IL 60602
TEL: (312) 782-8150

USER NAME = USDJ744408	DESIGNED - KSD	REVISED -	
	DRAWN - KSD	REVISED -	
PLOT SCALE = 0.16666685 ' / in.	CHECKED - MMA	REVISED -	
PLOT DATE = 4/22/2025	DATE - 4/25/2025	REVISED -	

STATE OF ILLINOIS
DEPARTMENT OF TRANSPORTATION

CROSS SECTIONS STAGE 5
I–80 EB

SCALE: HORIZ: 1"=10' VERT: 1"=5' | SHEET OF SHEETS | STA. TO STA.

F.A.I. RTE.	SECTION	COUNTY	TOTAL SHEETS	SHEET NO.
80	FAI 80 21 INTERCHANGE	WILL	1209	1111
		CONTRACT NO. 62R22		
		ILLINOIS	FED. AID PROJECT	

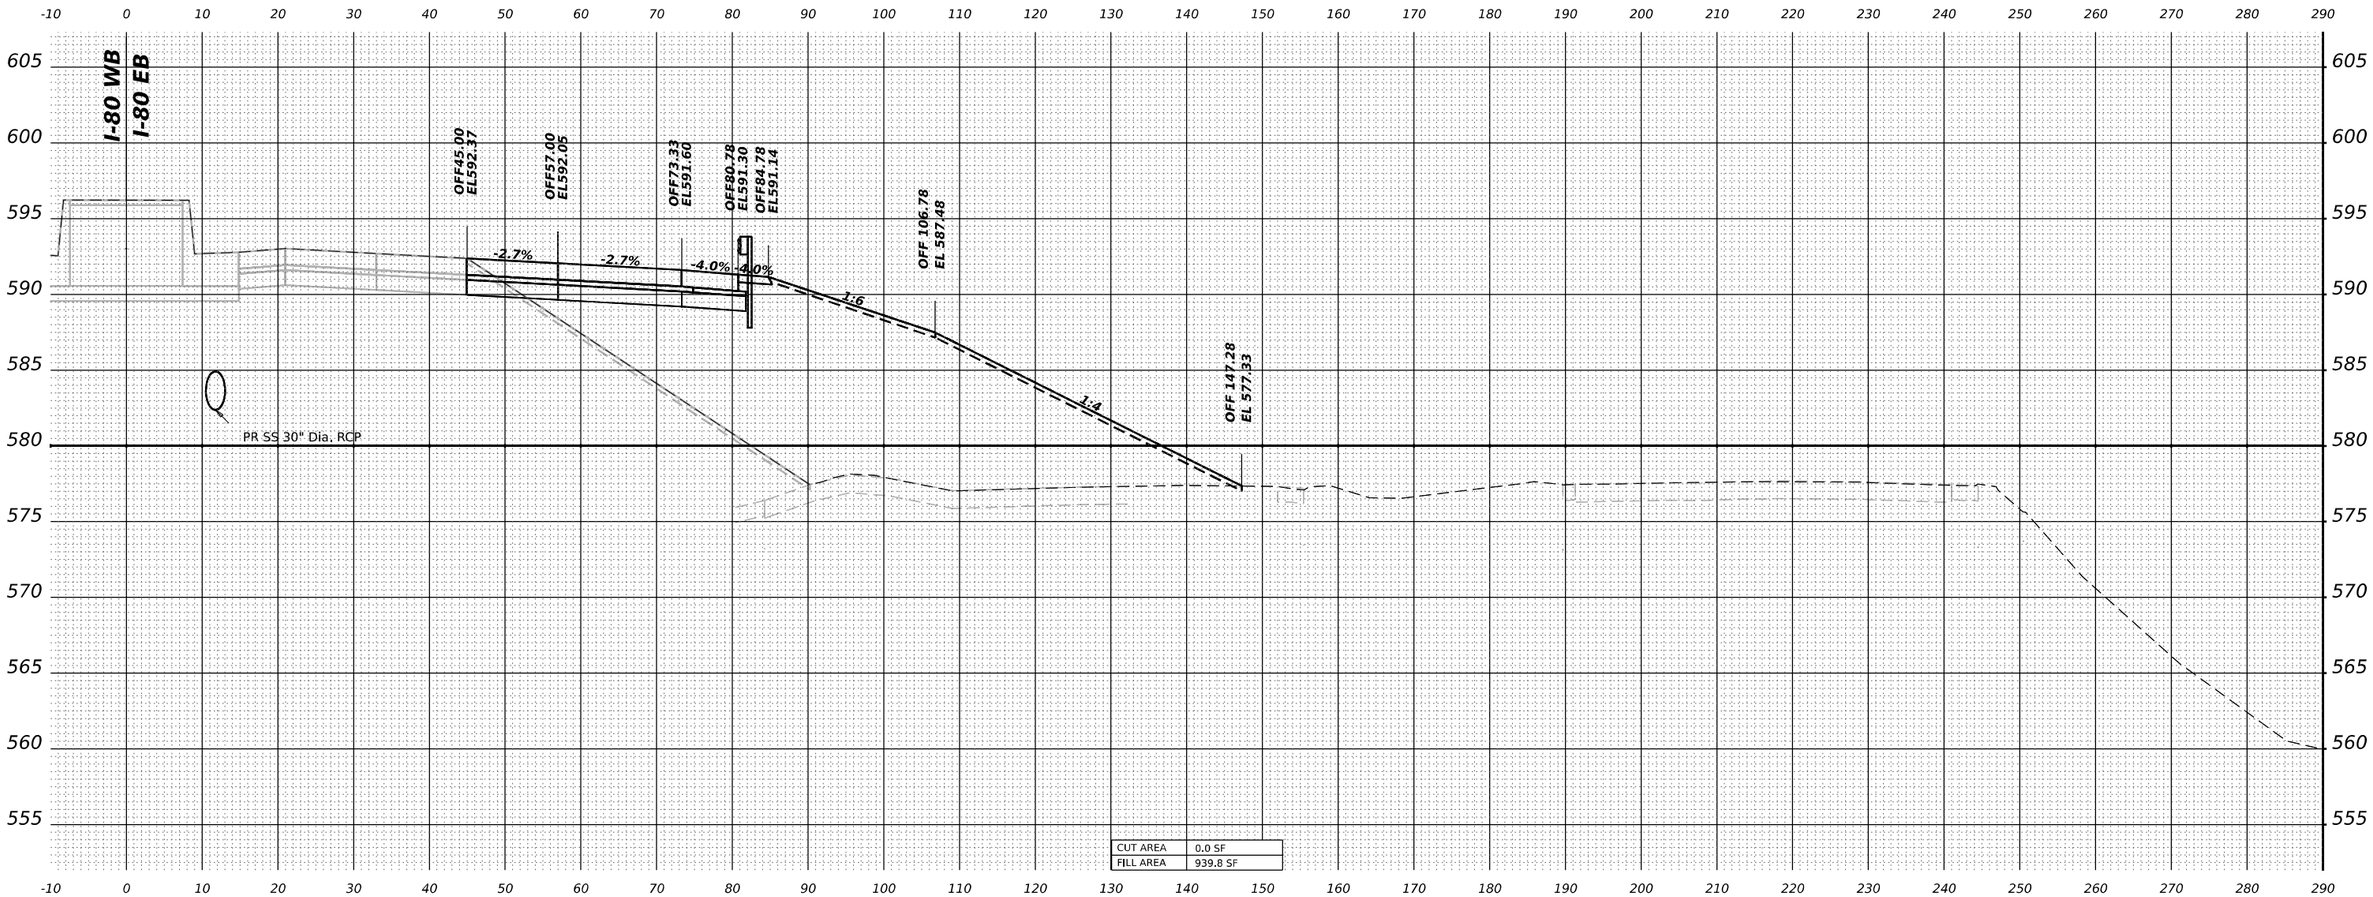

CUT AREA	0.0 SF
FILL AREA	939.8 SF

STA 37+00.00

MODEL: PR-80-NORTH - A 37+00.00-1 [Sheet]
FILE NAME: pw://transystems-pw.bentley.com:transyscorp-pw1-hosted/Documents/Projects_2018/CH401/401180022/03-WSP/CAD/62R22-INT-4 (Center)/Working/BU/stage 5/D162R22-Corridor-Stage5.dgn

WSP USA Inc.
30 N. LASALLE STREET
SUITE 4200
CHICAGO, IL 60602
TEL: (312) 782-8150

USER NAME = USDJ744408	DESIGNED - KSD	REVISED -	
	DRAWN - KSD	REVISED -	
PLOT SCALE = 0.16666685 ' / in.	CHECKED - MMA	REVISED -	
PLOT DATE = 4/22/2025	DATE - 4/25/2025	REVISED -	

STATE OF ILLINOIS
DEPARTMENT OF TRANSPORTATION

CROSS SECTIONS STAGE 5
I-80 EB

SCALE: HORIZ: 1"=10' VERT: 1"=5' | SHEET OF SHEETS | STA. TO STA.

F.A.I. RTE.	SECTION	COUNTY	TOTAL SHEETS	SHEET NO.
80	FAI 80 21 INTERCHANGE	WILL	1209	1112
		CONTRACT NO. 62R22		
		ILLINOIS	FED. AID PROJECT	

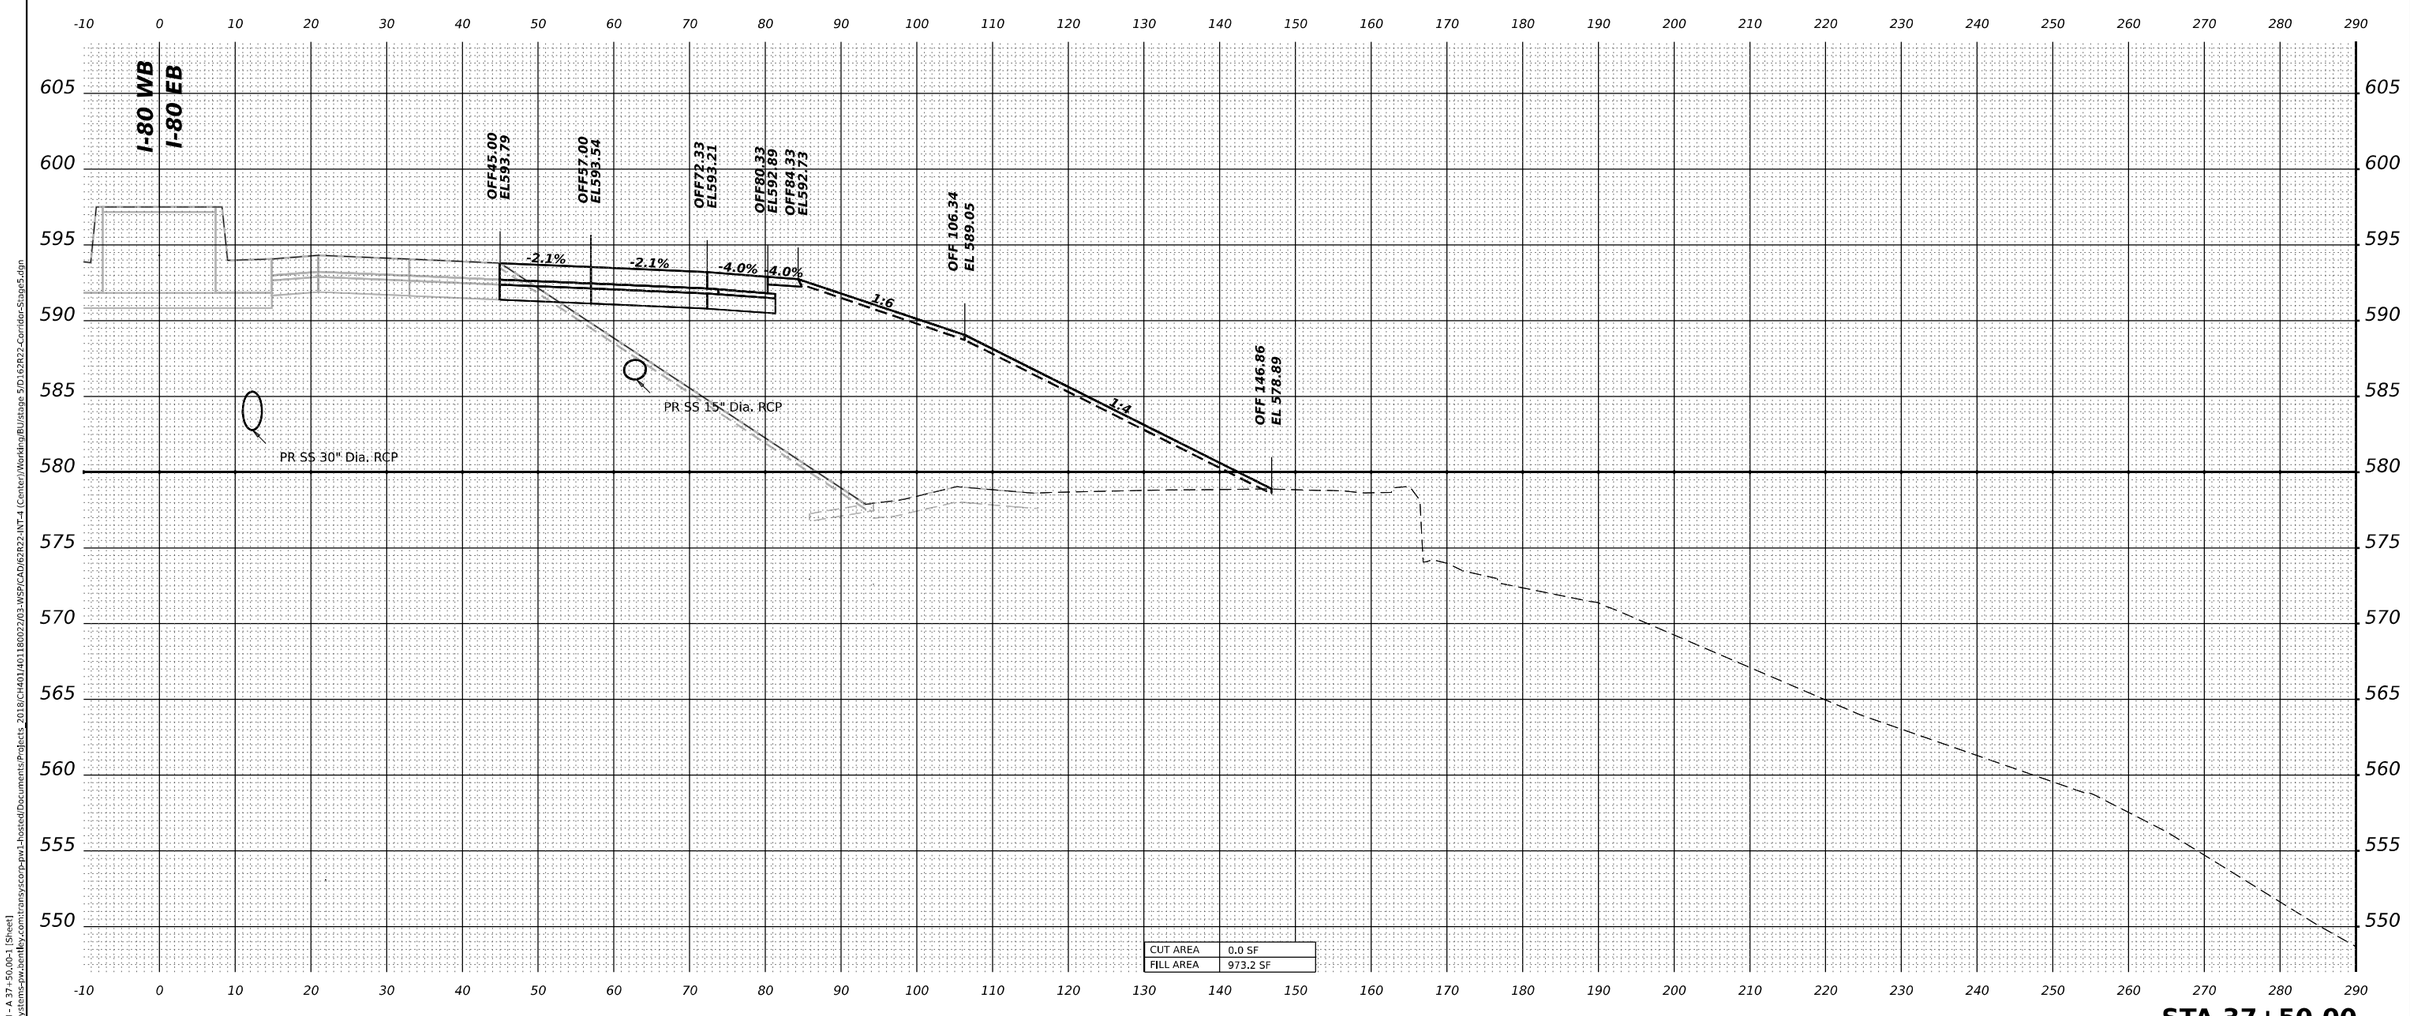

MODEL: PR-I80-NORTH - A 37+50.00-1 [Sheet1
FILE NAME: pw://transystems-pw.bentley.com:transystcorp-pw1-hosted/Documents/Projects_2018/CH401401180022/03-WSP/CAD/62R22-INT-I-I (Center)/Working/BU/stage 5/D162R22-Corridor-Stage5.dgn

WSP USA Inc.
30 N. LASALLE STREET
SUITE 4200
CHICAGO, IL 60602
TEL: (312) 782-9150

USER NAME = USDJ744408	DESIGNED - KSD	REVISED -	
	DRAWN - KSD	REVISED -	
PLOT SCALE = 0.16666685 ' / in.	CHECKED - MMA	REVISED -	
PLOT DATE = 4/22/2025	DATE - 4/25/2025	REVISED -	

STATE OF ILLINOIS
DEPARTMENT OF TRANSPORTATION

CROSS SECTIONS STAGE 5
I–80 EB

SCALE: HORIZ: 1"=10' VERT: 1"=5' | SHEET | OF | SHEETS | STA. | TO STA.

F.A.I. RTE.	SECTION	COUNTY	TOTAL SHEETS	SHEET NO.
80	FAI 80 21 INTERCHANGE	WILL	1209	1113
		CONTRACT NO. 62R22		
	ILLINOIS	FED. AID PROJECT		

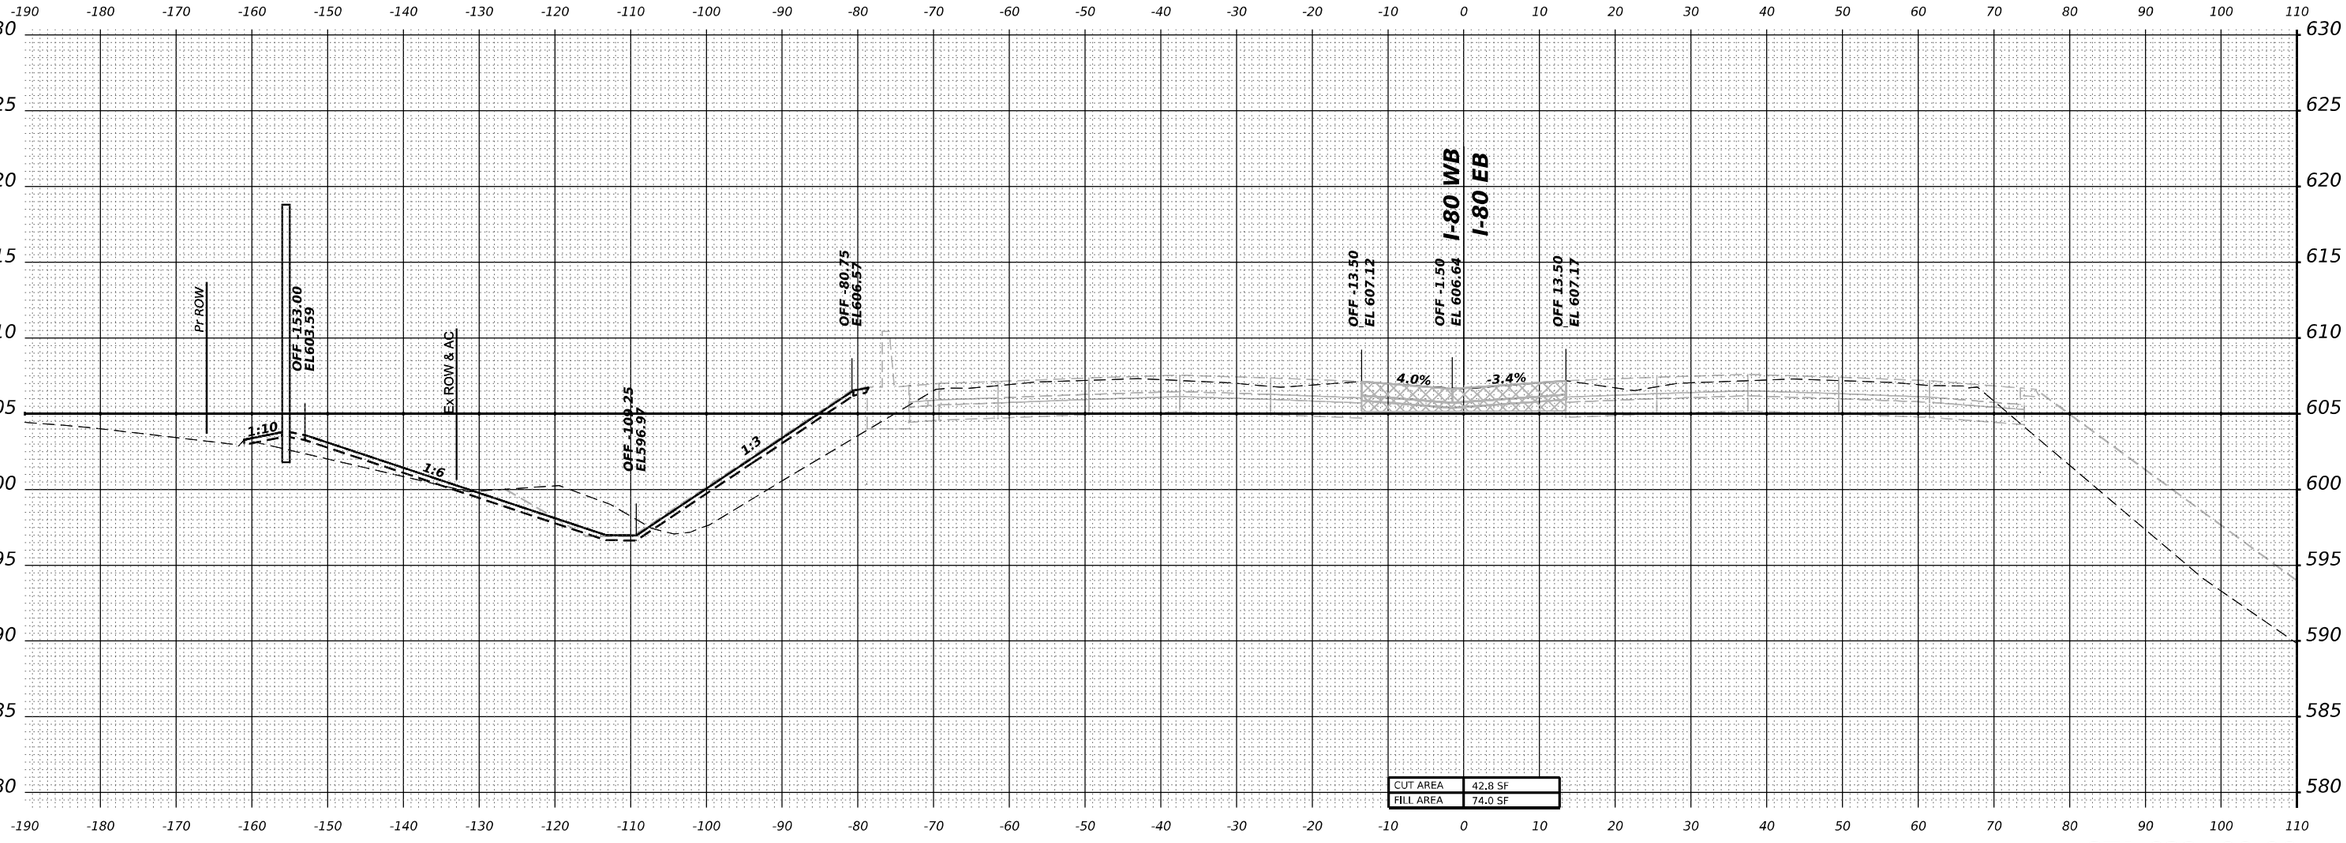

STA 632+00.00

MODEL: PR-80-NORTH - 632+00.00 [Sheet]
FILE NAME: pw:/transystems-pw.bentley.com:transystcorp-pw1-hosted/Documents/Projects_2018/CH401/401180022/03-WSP/CAD/62R22-INT-4 (Center)/Working/BJ/stage 6/D162R22-Corridor-Stage6.dgn

WSP USA Inc.
30 N. LASALLE STREET
SUITE 4200
CHICAGO, IL 60602
TEL: (312) 782-8150

USER NAME = USDJ744408	DESIGNED - KSD	REVISED - _____	
	DRAWN - KSD	REVISED - _____	
PLOT SCALE = 0.16666667 ' / in.	CHECKED - MMA	REVISED - _____	
PLOT DATE = 4/22/2025	DATE - 4/25/2025	REVISED - _____	

STATE OF ILLINOIS
DEPARTMENT OF TRANSPORTATION

CROSS SECTIONS STAGE 5
I-80 WB

SCALE: HORIZ: 1"=10'
VERT: 1"=5'
SHEET __ OF __ SHEETS | STA. _____ TO STA. _____

F.A.I. RTE.	SECTION	COUNTY	TOTAL SHEETS	SHEET NO.
80	FAI 80 21 INTERCHANGE	WILL	1209	1114
		CONTRACT NO. 62R22		
	ILLINOIS	FED. AID PROJECT		

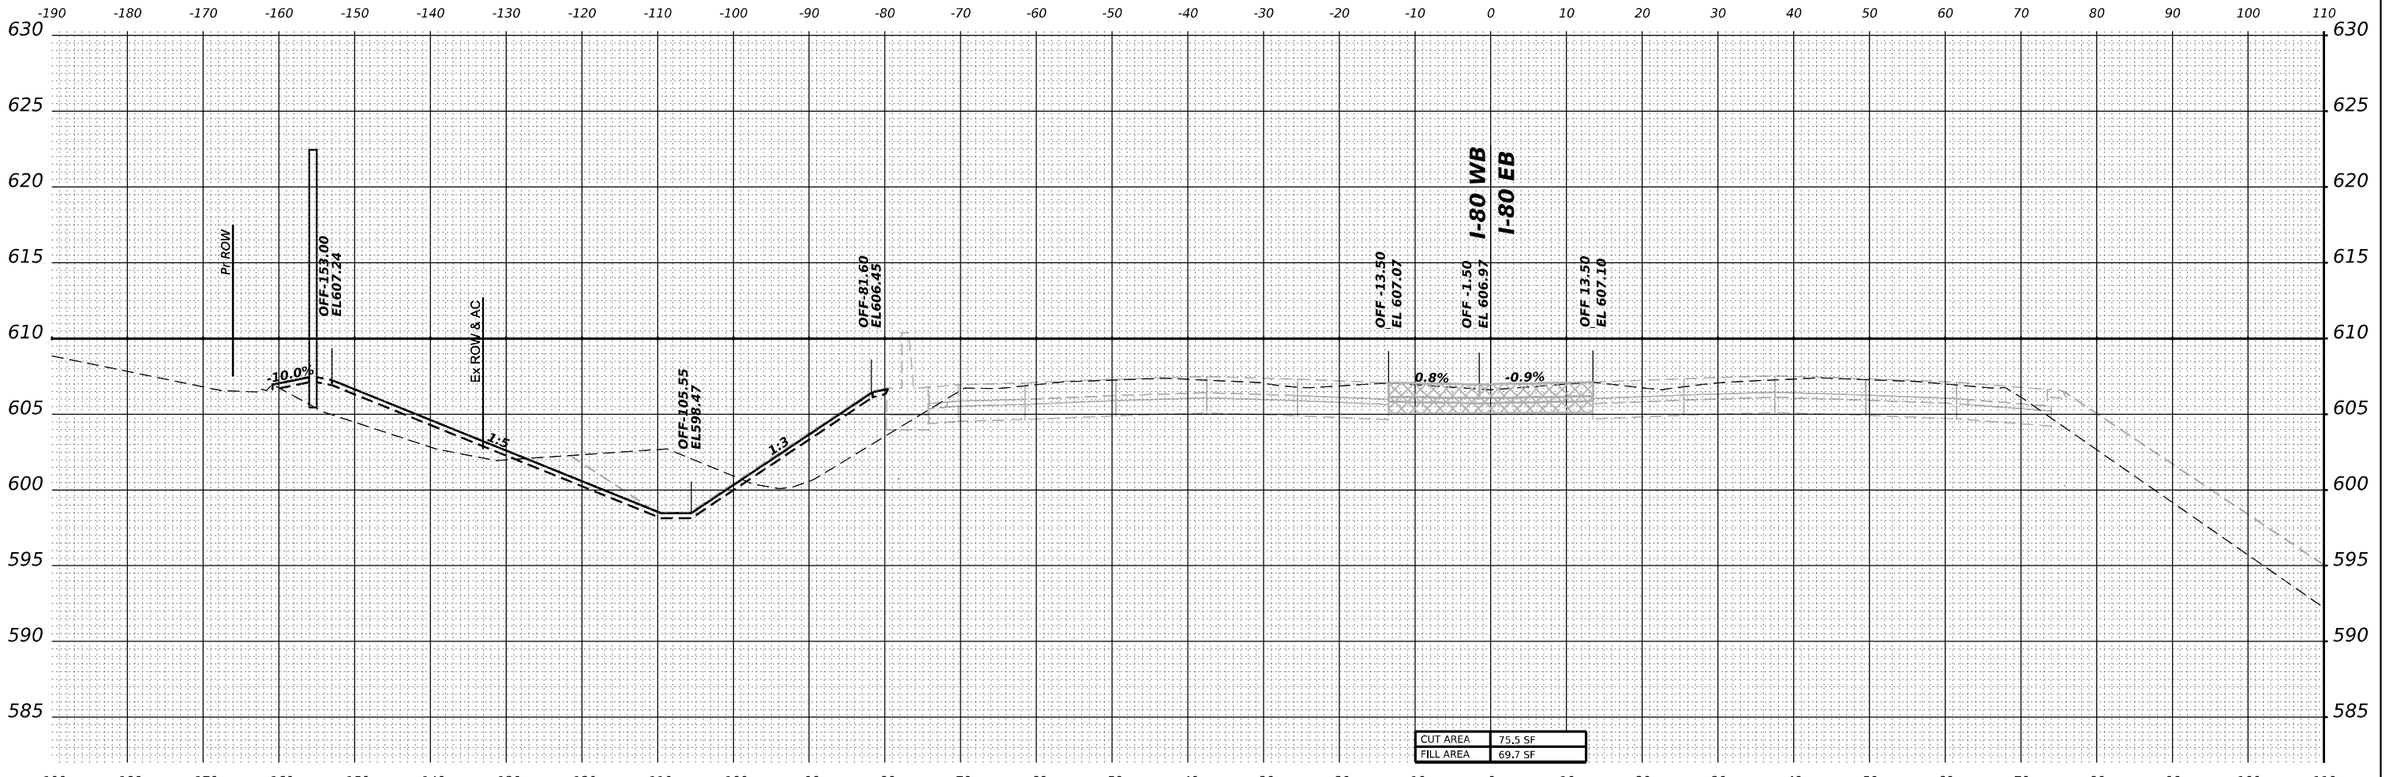

MODEL: PR-I80-NORTH - 632+50.00 [Sheet]
FILE NAME: pw://transystems-pw.bentley.com:transystems-pw1-hosted/Documents/Projects_2018/C-14401/401180022/03-WSP/CAD/62R22-INT-1 (Center)/Working/BU/stage 6/D162R22-Corridor-Stage6.dgn

WSP USA Inc.
30 N. LASALLE STREET
SUITE 4200
CHICAGO, IL 60602
TEL: (312) 782-8150

USER NAME	= USDJ744408	DESIGNED -	KSD	REVISED -	
		DRAWN -	KSD	REVISED -	
PLOT SCALE	= 0.16666667 ' / in.	CHECKED -	MMA	REVISED -	
PLOT DATE	= 4/22/2025	DATE -	4/25/2025	REVISED -	

STATE OF ILLINOIS
DEPARTMENT OF TRANSPORTATION

CROSS SECTIONS STAGE 5
I–80 WB

SCALE: HORIZ: 1"=10'
VERT: 1"=5' | SHEET __ OF __ SHEETS | STA. _____ | TO STA. _____

F.A.I. RTE.	SECTION	COUNTY	TOTAL SHEETS	SHEET NO.
80	FAI 80 21 INTERCHANGE	WILL	1209	1115
		CONTRACT NO. 62R22		
	ILLINOIS	FED. AID PROJECT		

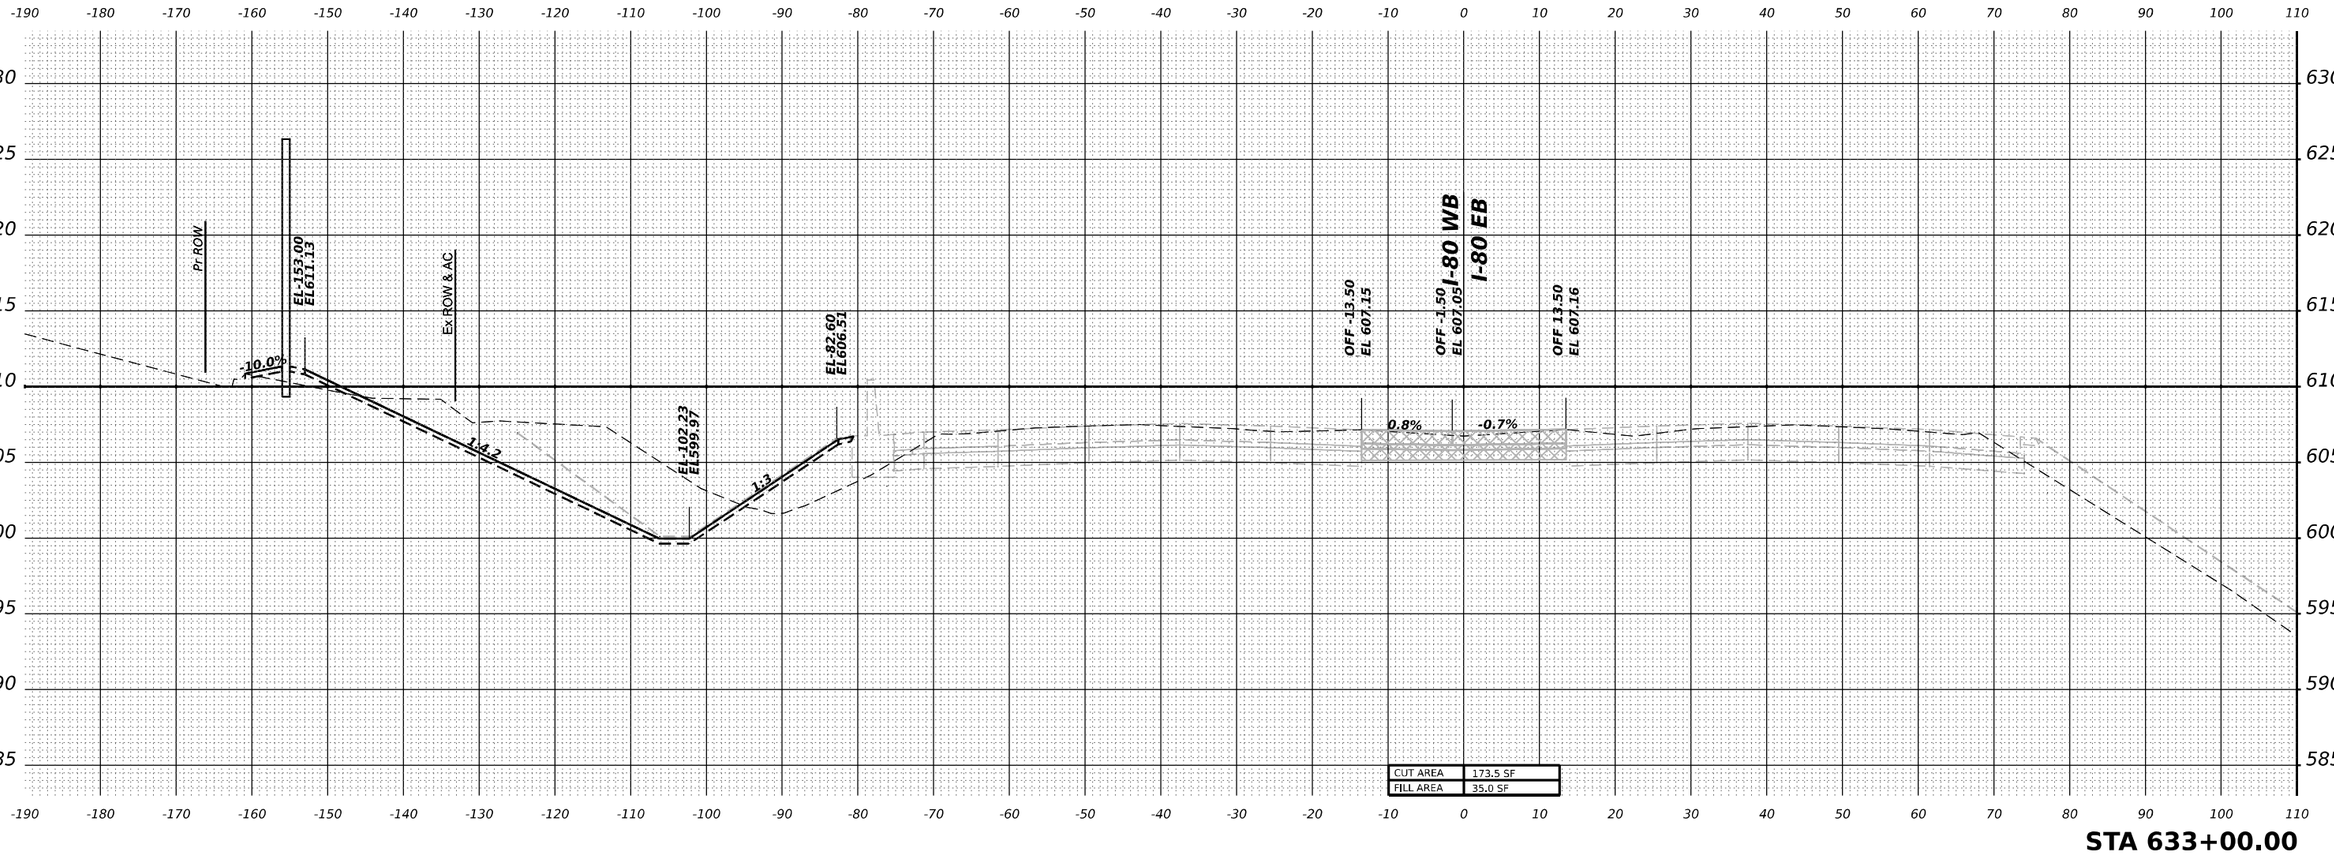

STA 633+00.00

MODEL: PR-80-NORTH - 633+00.00 [Sheet]
FILE NAME: pw:/transystems-pw.bentley.com:transyscorp-pw1-hosted/Documents/Projects_2018/CH401/401180022/03-WSP/CAD/62R22-INT-4 (Center)/Working/BJ/stage 6/D1162R22-Corridor-Stage6.dgn

WSP USA Inc.
30 N. LASALLE STREET
SUITE 4200
CHICAGO, IL 60602
TEL: (312) 782-8150

USER NAME = USDJ744408	DESIGNED - KSD	REVISED - _____
	DRAWN - KSD	REVISED - _____
PLOT SCALE = 0.16666667 ' / in.	CHECKED - MMA	REVISED - _____
PLOT DATE = 4/22/2025	DATE - 4/25/2025	REVISED - _____

STATE OF ILLINOIS
DEPARTMENT OF TRANSPORTATION

CROSS SECTIONS STAGE 5
I-80 WB

SCALE: HORIZ: 1"=10'
VERT: 1"=5'
SHEET __ OF __ SHEETS | STA. _____ | TO STA. _____

F.A.I. RTE.	SECTION	COUNTY	TOTAL SHEETS	SHEET NO.
80	FAI 80 21 INTERCHANGE	WILL	1209	1116
		CONTRACT NO. 62R22		
	ILLINOIS	FED. AID PROJECT		

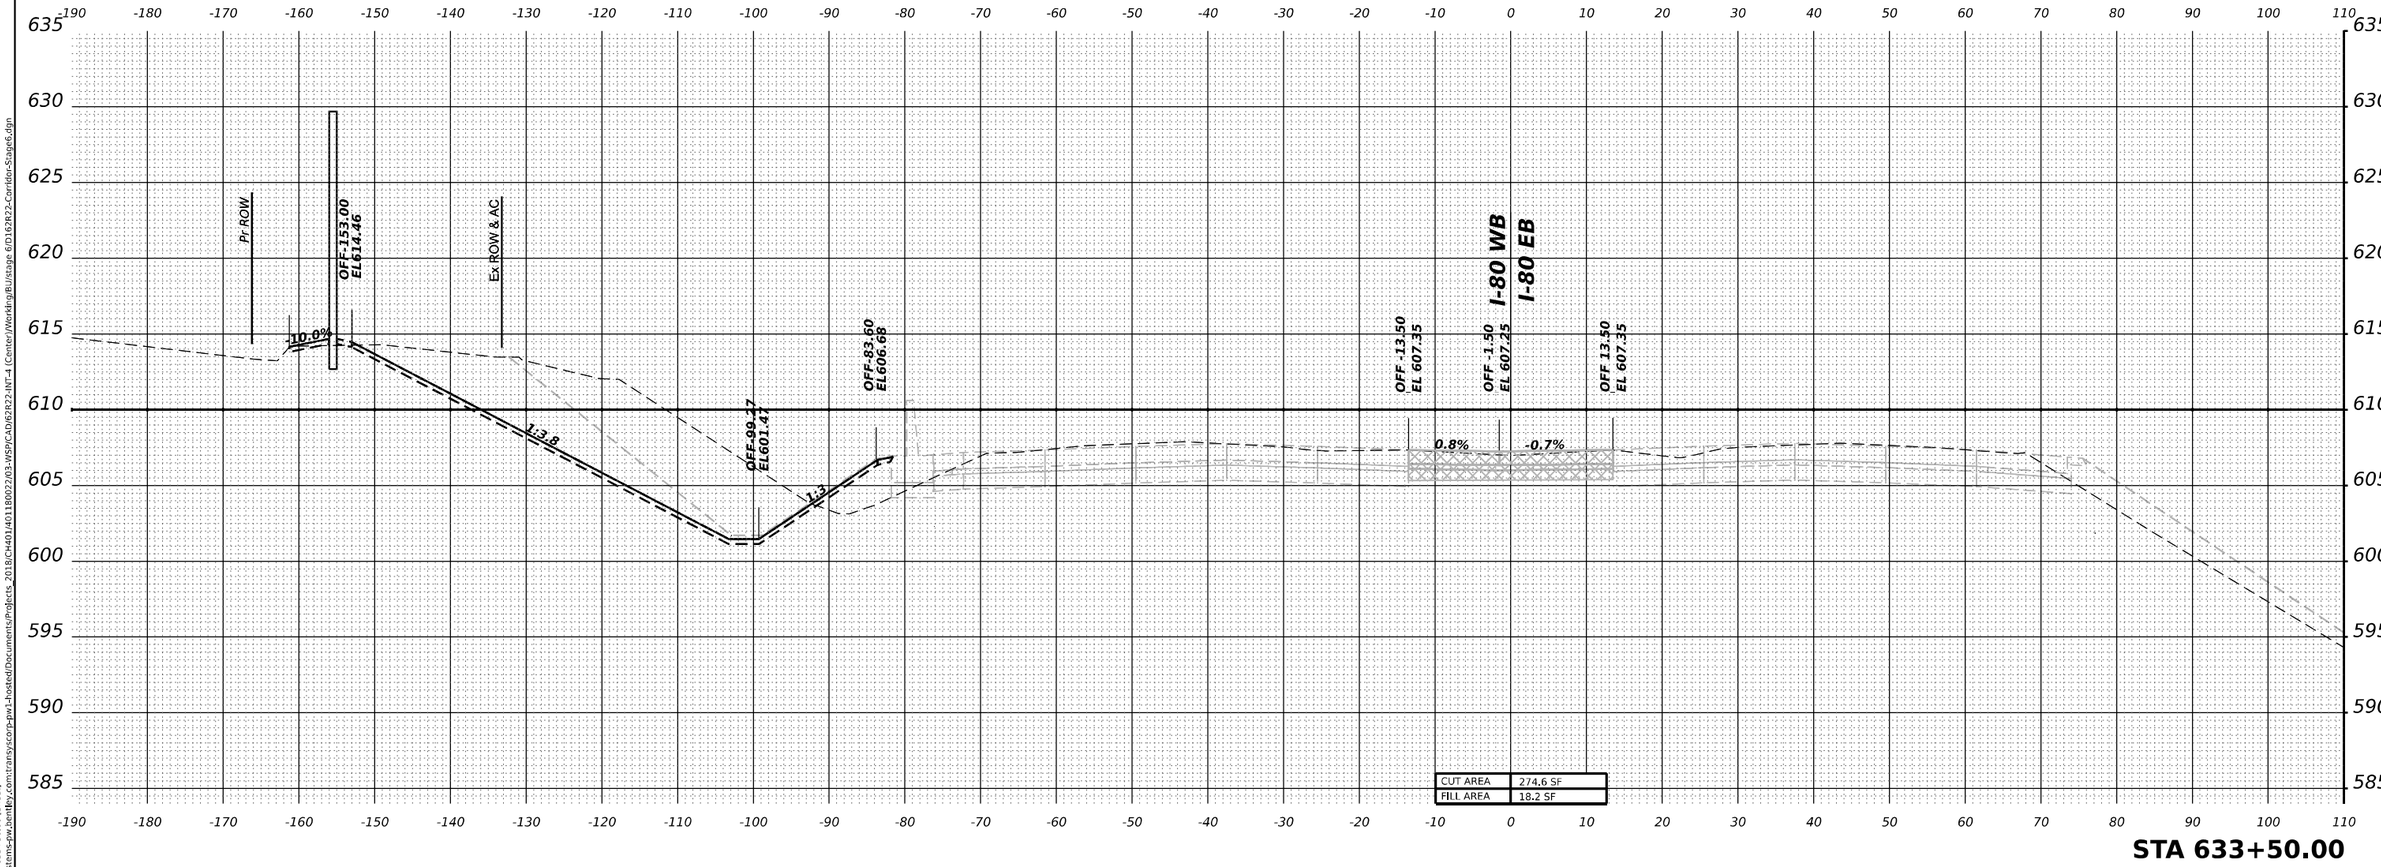

MODEL: PR-I80-NORTH - 633+50.00 [Sheet]
FILE NAME: pw://transystems-pw.bentley.com:transystcorp-pw1-hosted/Documents/Projects_2018/C-I401/I401180022/03-WSP/CAD/62R22-INT-1 (Center)/Working/BU/stage 6/D162R22-Corridor-Stage6.dgn

WSP USA Inc.
30 N. LASALLE STREET
SUITE 4200
CHICAGO, IL 60602
TEL: (312) 782-8150

USER NAME	= USDJ744408	DESIGNED -	KSD	REVISED -	
		DRAWN -	KSD	REVISED -	
PLOT SCALE	= 0.16666667 ' / in.	CHECKED -	MMA	REVISED -	
PLOT DATE	= 4/22/2025	DATE -	4/25/2025	REVISED -	

STATE OF ILLINOIS
DEPARTMENT OF TRANSPORTATION

CROSS SECTIONS STAGE 5
I–80 WB

SCALE: HORIZ: 1"=10'
VERT: 1"=5'
SHEET __ OF __ SHEETS STA. _____ TO STA. _____

F.A.I. RTE.	SECTION	COUNTY	TOTAL SHEETS	SHEET NO.
80	FAI 80 21 INTERCHANGE	WILL	1209	1117
		CONTRACT NO. 62R22		
	ILLINOIS	FED. AID PROJECT		

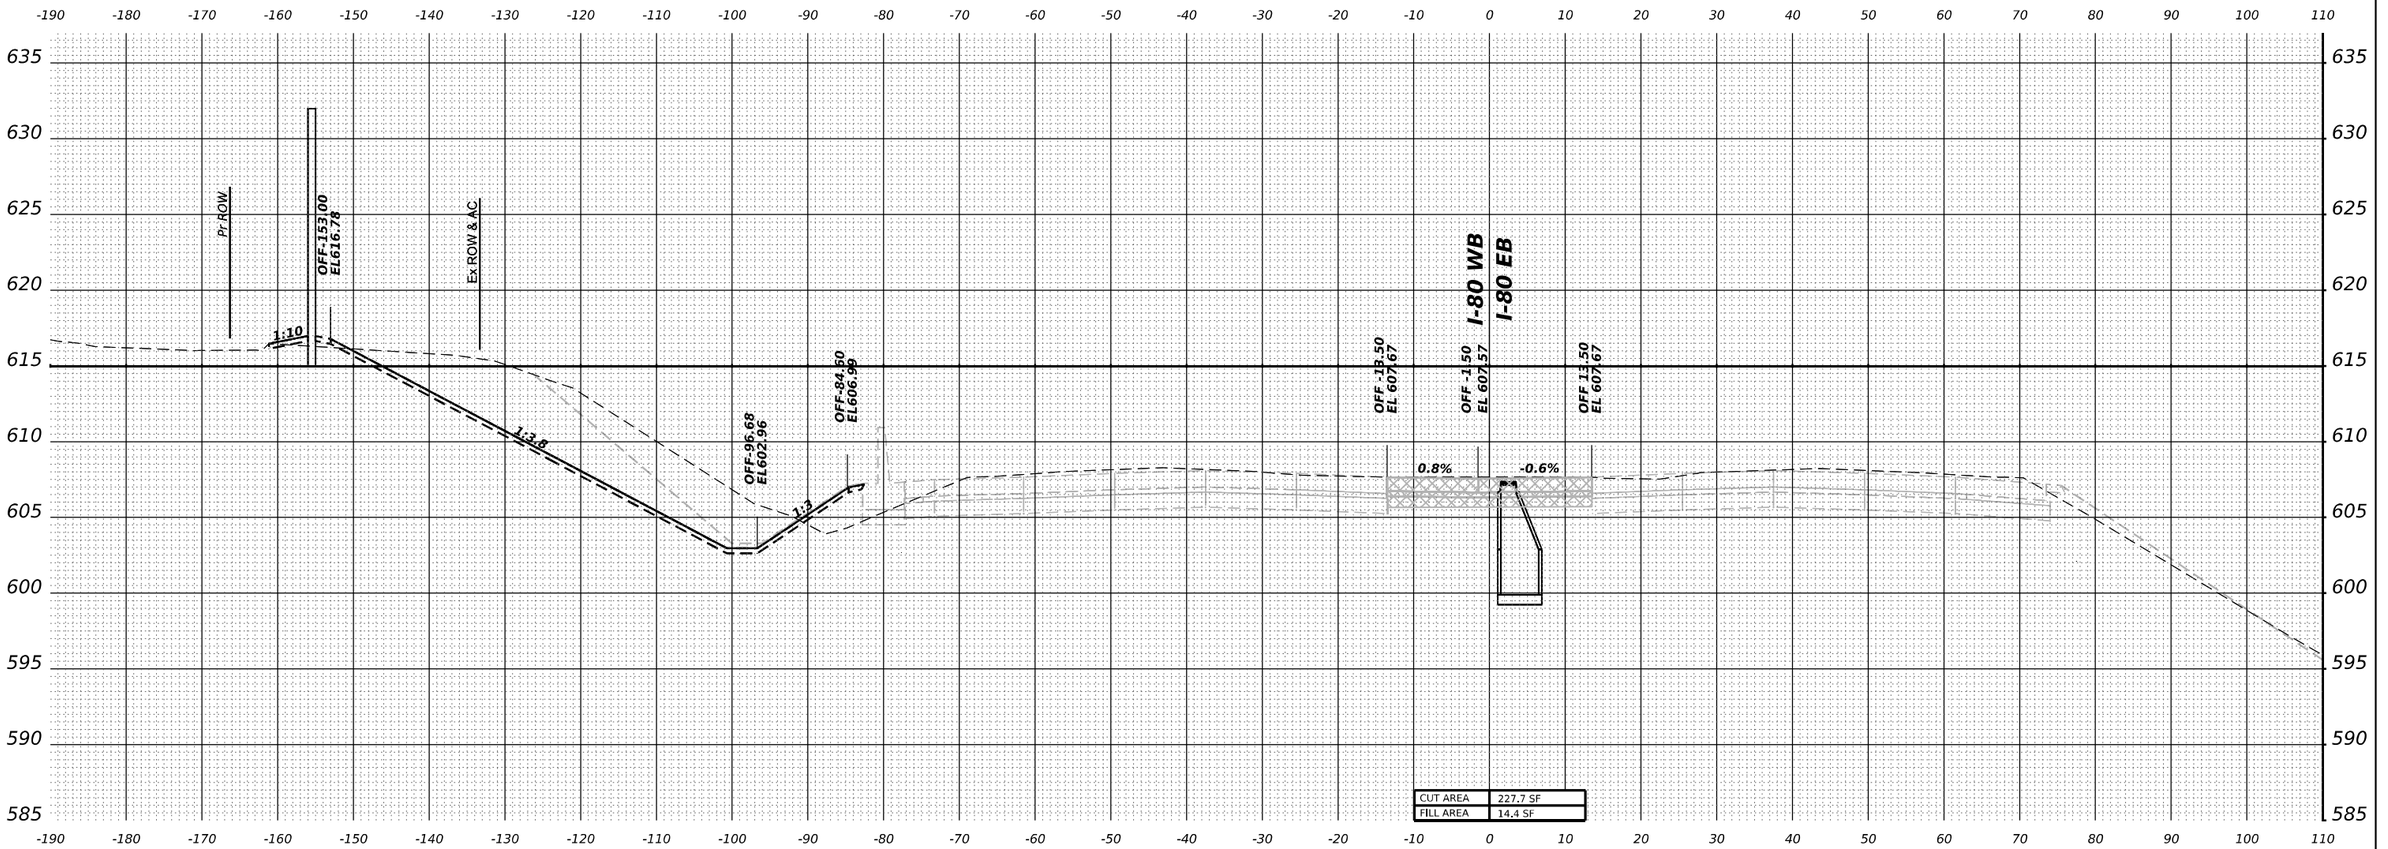

STA 634+00.00

MODEL: PR-I80-NORTH - 634+00.00 [Sheet]
FILE NAME: pw://transystems-pw.bentley.com:transystcorp-pw1-hosted/Documents/Projects_2018/CH4001/4011800022/03-WSP/CAD/62R22-INT-4 (Center)/Working BU/stage 6/D162R22-Corridor-Stage6.dgn

WSP USA Inc.
30 N. LASALLE STREET
SUITE 4200
CHICAGO, IL 60602
TEL: (312) 782-8150

USER NAME = USDJ744408		DESIGNED - KSD	REVISED -		
		DRAWN - KSD	REVISED -		
PLOT SCALE = 0.16666667 ' / in.		CHECKED - MMA	REVISED -		
PLOT DATE = 4/22/2025		DATE - 4/25/2025	REVISED -		

STATE OF ILLINOIS
DEPARTMENT OF TRANSPORTATION

CROSS SECTIONS STAGE 5
I–80 WB

SCALE: HORIZ: 1"=10' VERT: 1"=5' | SHEET __ OF __ SHEETS | STA. _____ TO STA. _____

F.A.I. RTE.	SECTION	COUNTY	TOTAL SHEETS	SHEET NO.
80	FAI 80 21 INTERCHANGE	WILL	1209	1118
		CONTRACT NO. 62R22		
		ILLINOIS	FED. AID PROJECT	

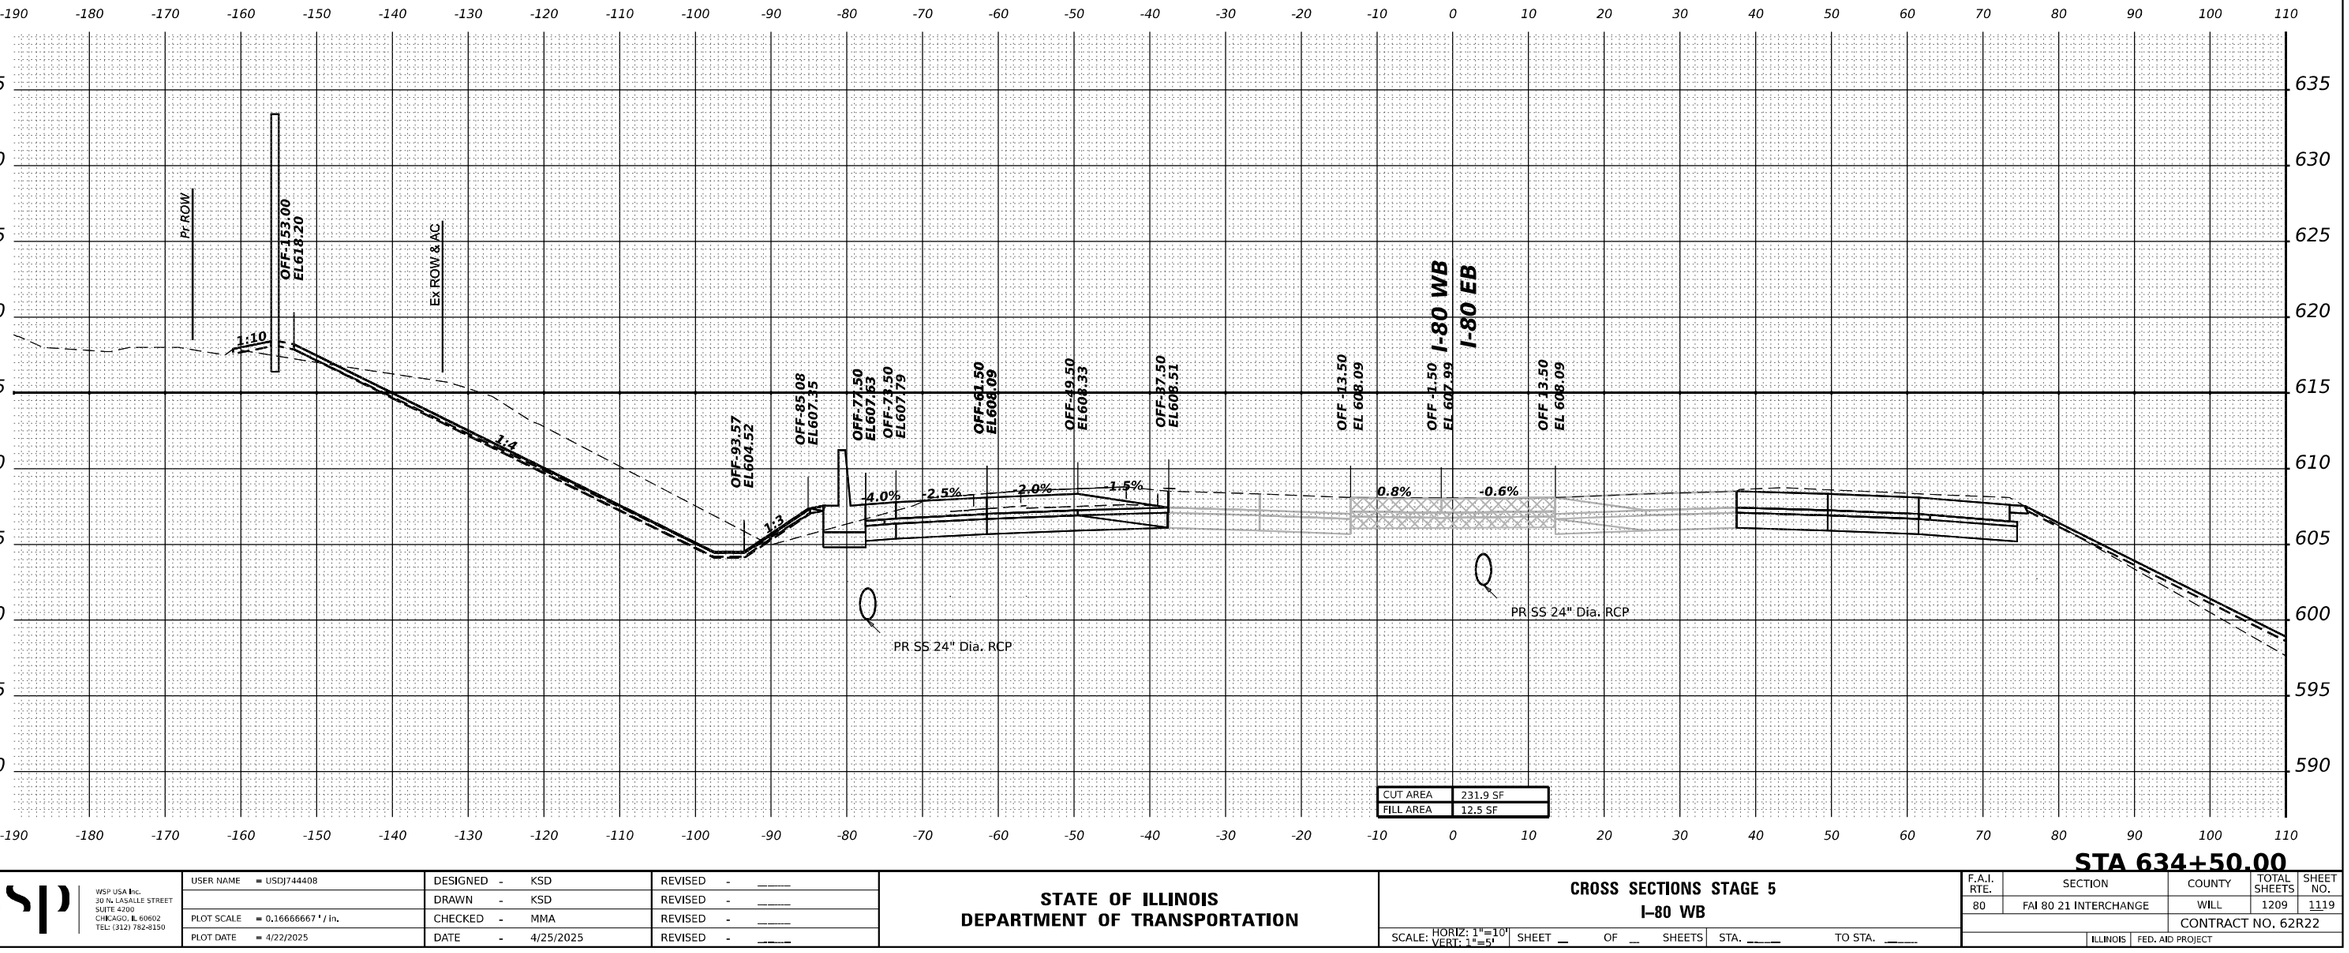

MODEL: PR-I80-NORTH - 634+50.00 [Sheet]
FILE NAME: pw://transystems-pw.bentley.com:transystcorp-pw1-hosted/Documents/Projects_2018/CH401/401180022/03-WSP/CAD/62R22-INT-4 (Center)/Working/BU/stage 6/01162R22-Corridor-Stage6.dgn

WSP USA Inc.
30 N. LASALLE STREET
SUITE 4200
CHICAGO, IL 60602
TEL: (312) 782-8150

USER NAME = USDJ744408	DESIGNED - KSD	REVISED - _____	**STATE OF ILLINOIS**	**CROSS SECTIONS STAGE 5**	
	DRAWN - KSD	REVISED - _____	**DEPARTMENT OF TRANSPORTATION**	**I–80 WB**	
PLOT SCALE = 0.16666667 ' / in.	CHECKED - MMA	REVISED - _____		SCALE: HORIZ: 1"=10' VERT: 1"=5' SHEET __ OF __ SHEETS STA. _____ TO STA. _____	
PLOT DATE = 4/22/2025	DATE - 4/25/2025	REVISED - _____			

F.A.I. RTE.	SECTION	COUNTY	TOTAL SHEETS	SHEET NO.
80	FAI 80 21 INTERCHANGE	WILL	1209	1119
		CONTRACT NO. 62R22		
	ILLINOIS	FED. AID PROJECT		

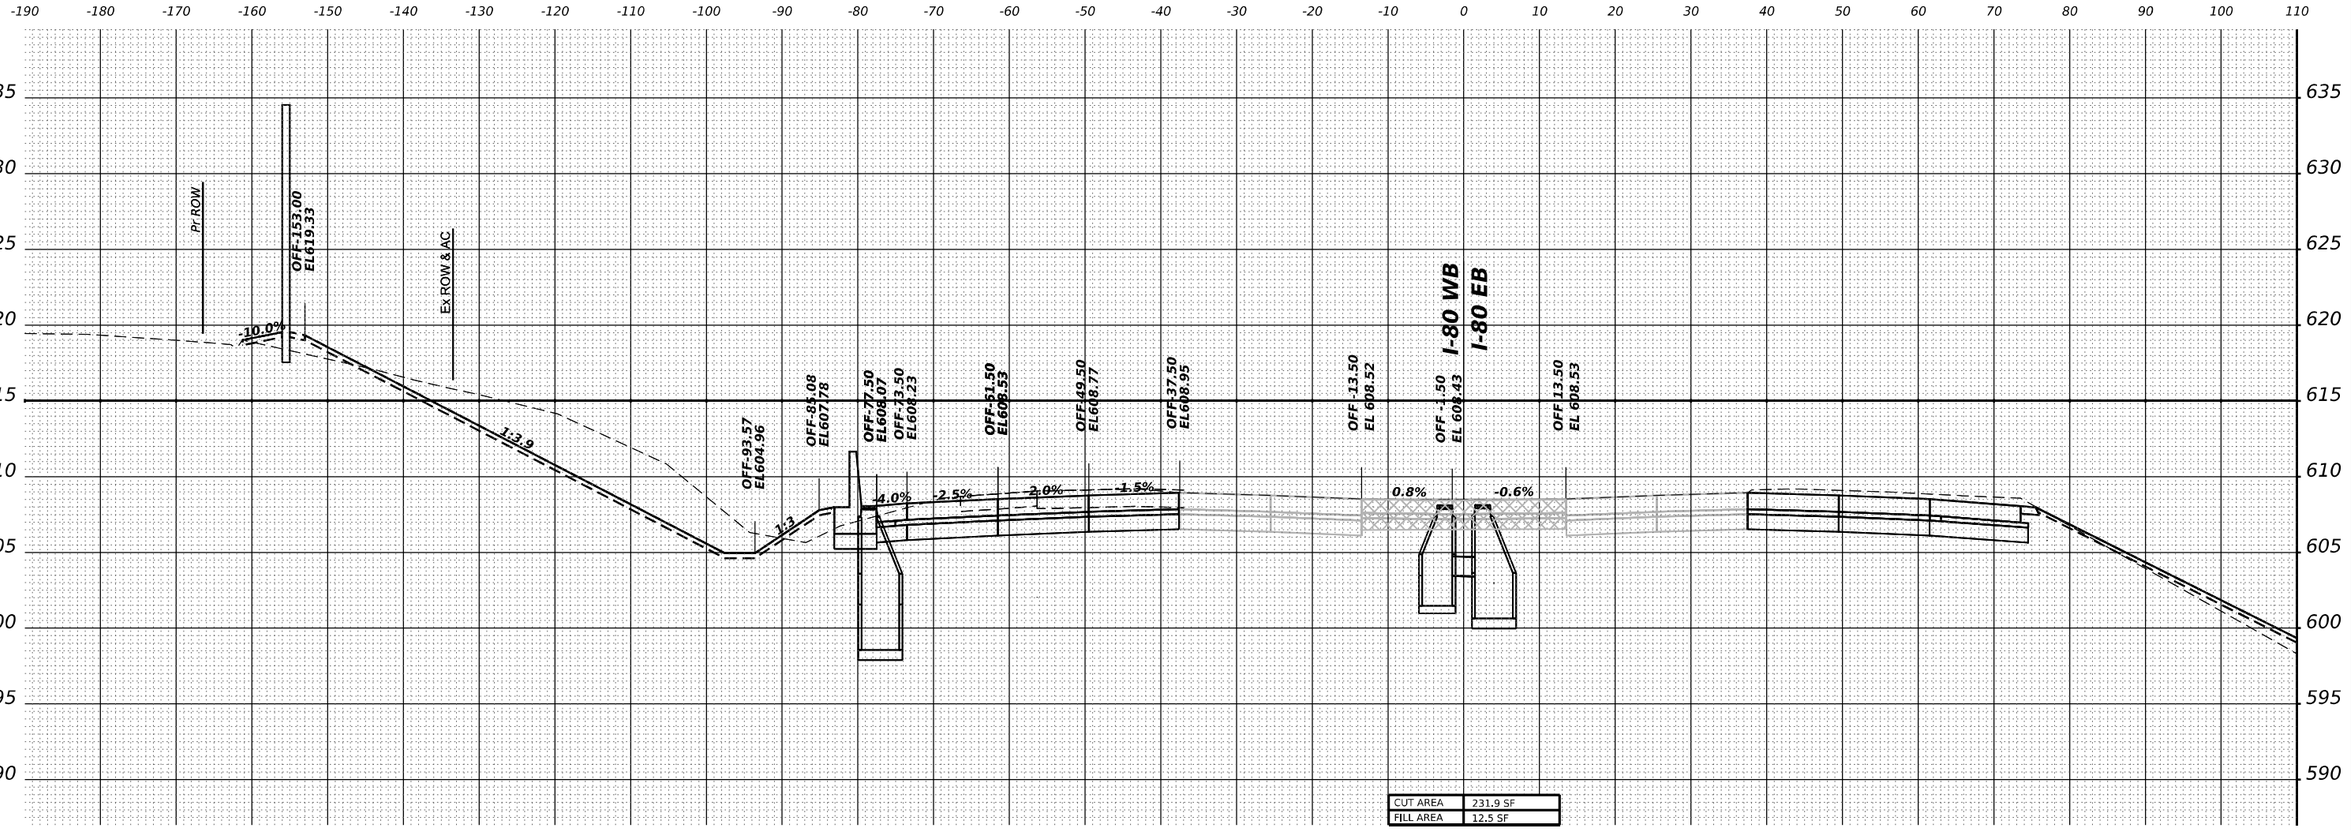

MODEL: PR-I80-NORTH - 635+00.00 [Sheet]
FILE NAME: pw://transystems-pw.bentley.com:transystcorp-pw1-hosted/Documents/Projects_2018/CH401/401180022/03-WSP/CAD/62R22-INT-1 (Center)/Working/BJ/stage 6/D162R22-Corridor-Stage6.dgn

WSP USA Inc.
30 N. LASALLE STREET
SUITE 4200
CHICAGO, IL 60602
TEL: (312) 782-8150

USER NAME = USDJ744408	DESIGNED - KSD	REVISED -			
	DRAWN - KSD	REVISED -			
PLOT SCALE = 0.16666667 ' / in.	CHECKED - MMA	REVISED -			
PLOT DATE = 4/22/2025	DATE - 4/25/2025	REVISED -			

STATE OF ILLINOIS
DEPARTMENT OF TRANSPORTATION

CROSS SECTIONS STAGE 5
I–80 WB

SCALE: HORIZ: 1"=10'
VERT: 1"=5'
SHEET __ OF __ SHEETS STA. _____ TO STA. _____

F.A.I. RTE.	SECTION	COUNTY	TOTAL SHEETS	SHEET NO.
80	FAI 80 21 INTERCHANGE	WILL	1209	1120
		CONTRACT NO. 62R22		
	ILLINOIS FED. AID PROJECT			

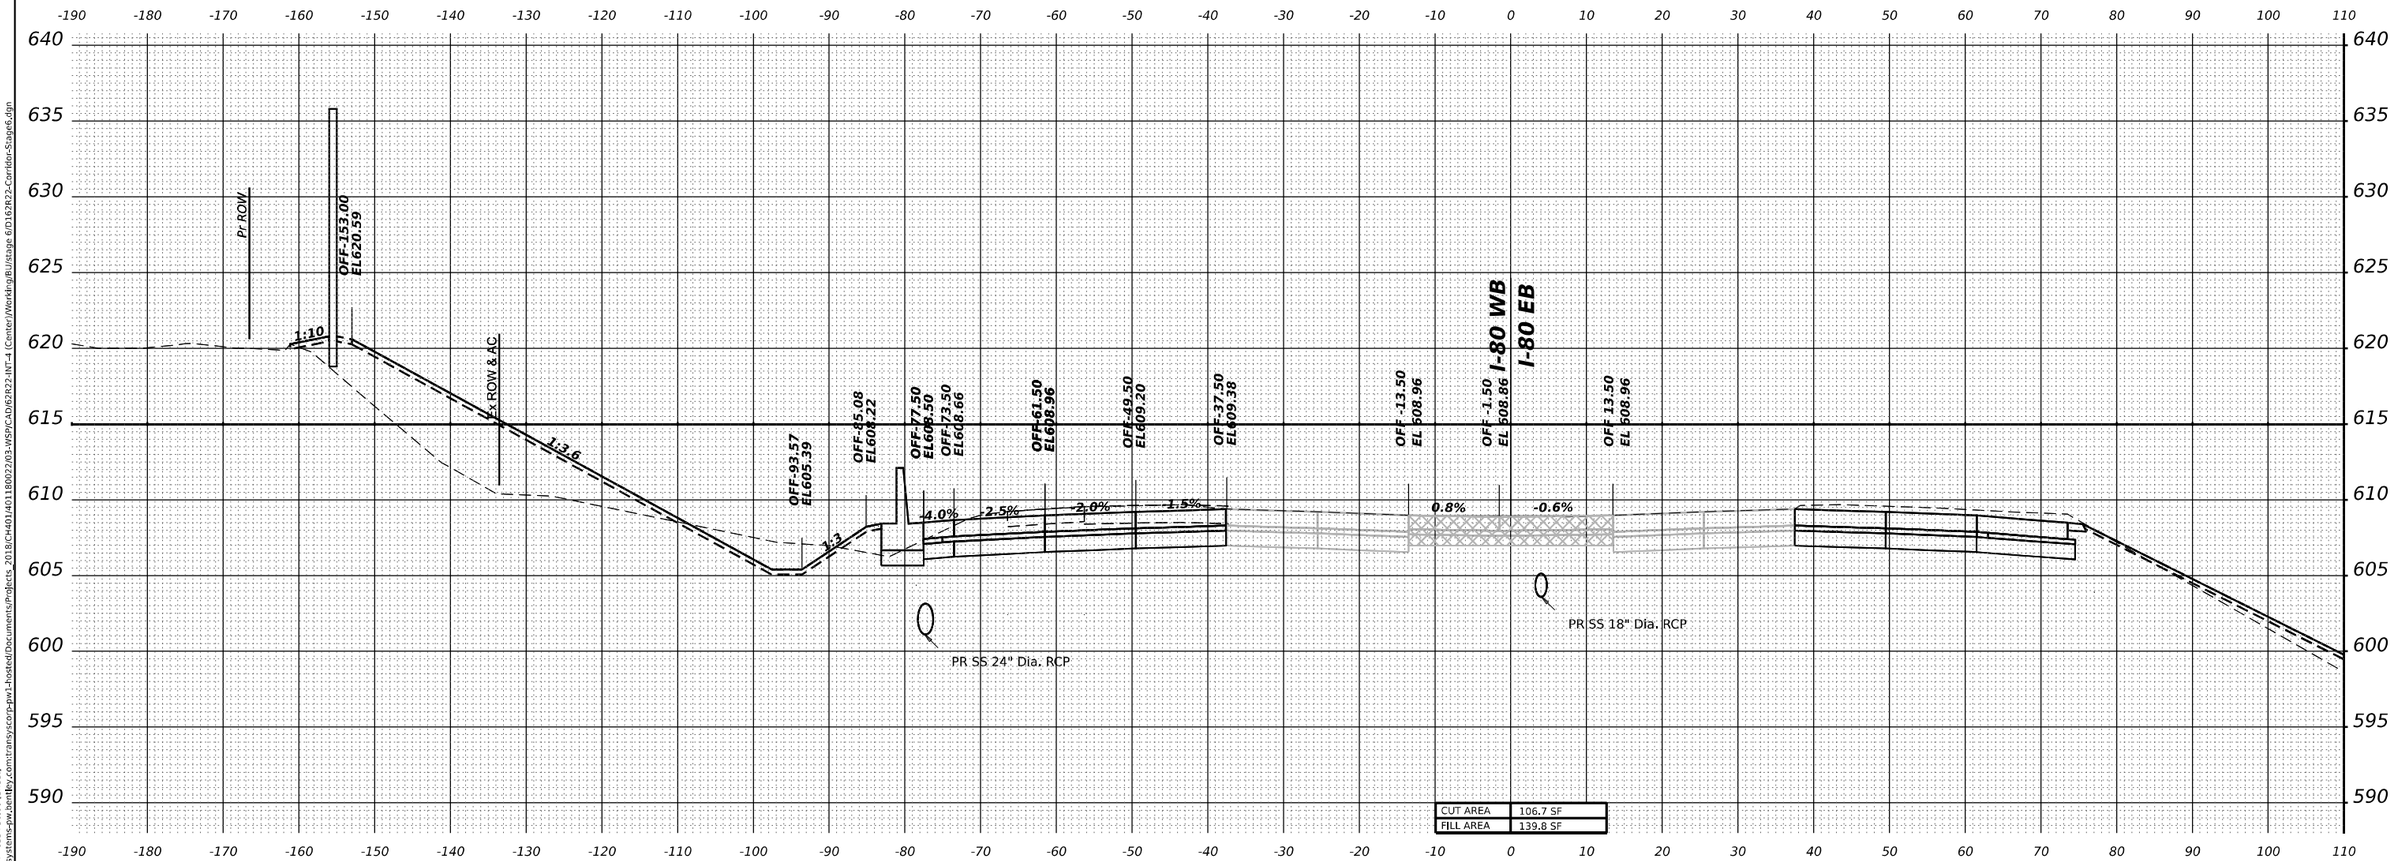

MODEL: PR-80-NORTH - 635+50.00 [Sheet]
FILE NAME: pw://transystems-pw.bentley.com:transystems-pw1-hosted/Documents/Projects_2018/CH401/401180022/03-WSP/CAD/62R22-INT-4 (Center)/Working/BU/stage 6/D1162R22-Corridor-Stage6.dgn

WSP USA Inc.
30 N. LASALLE STREET
SUITE 4200
CHICAGO, IL 60602
TEL: (312) 782-8150

USER NAME = USDJ744408	DESIGNED - KSD	REVISED -	
	DRAWN - KSD	REVISED -	
PLOT SCALE = 0.16666667 ' / in.	CHECKED - MMA	REVISED -	
PLOT DATE = 4/22/2025	DATE - 4/25/2025	REVISED -	

STATE OF ILLINOIS
DEPARTMENT OF TRANSPORTATION

CROSS SECTIONS STAGE 5
I-80 WB

SCALE: HORIZ: 1"=10'
VERT: 1"=5'
SHEET __ OF __ SHEETS | STA. _____ TO STA. _____

F.A.I. RTE.	SECTION	COUNTY	TOTAL SHEETS	SHEET NO.
80	FAI 80 21 INTERCHANGE	WILL	1209	1121
		CONTRACT NO. 62R22		
	ILLINOIS	FED. AID PROJECT		

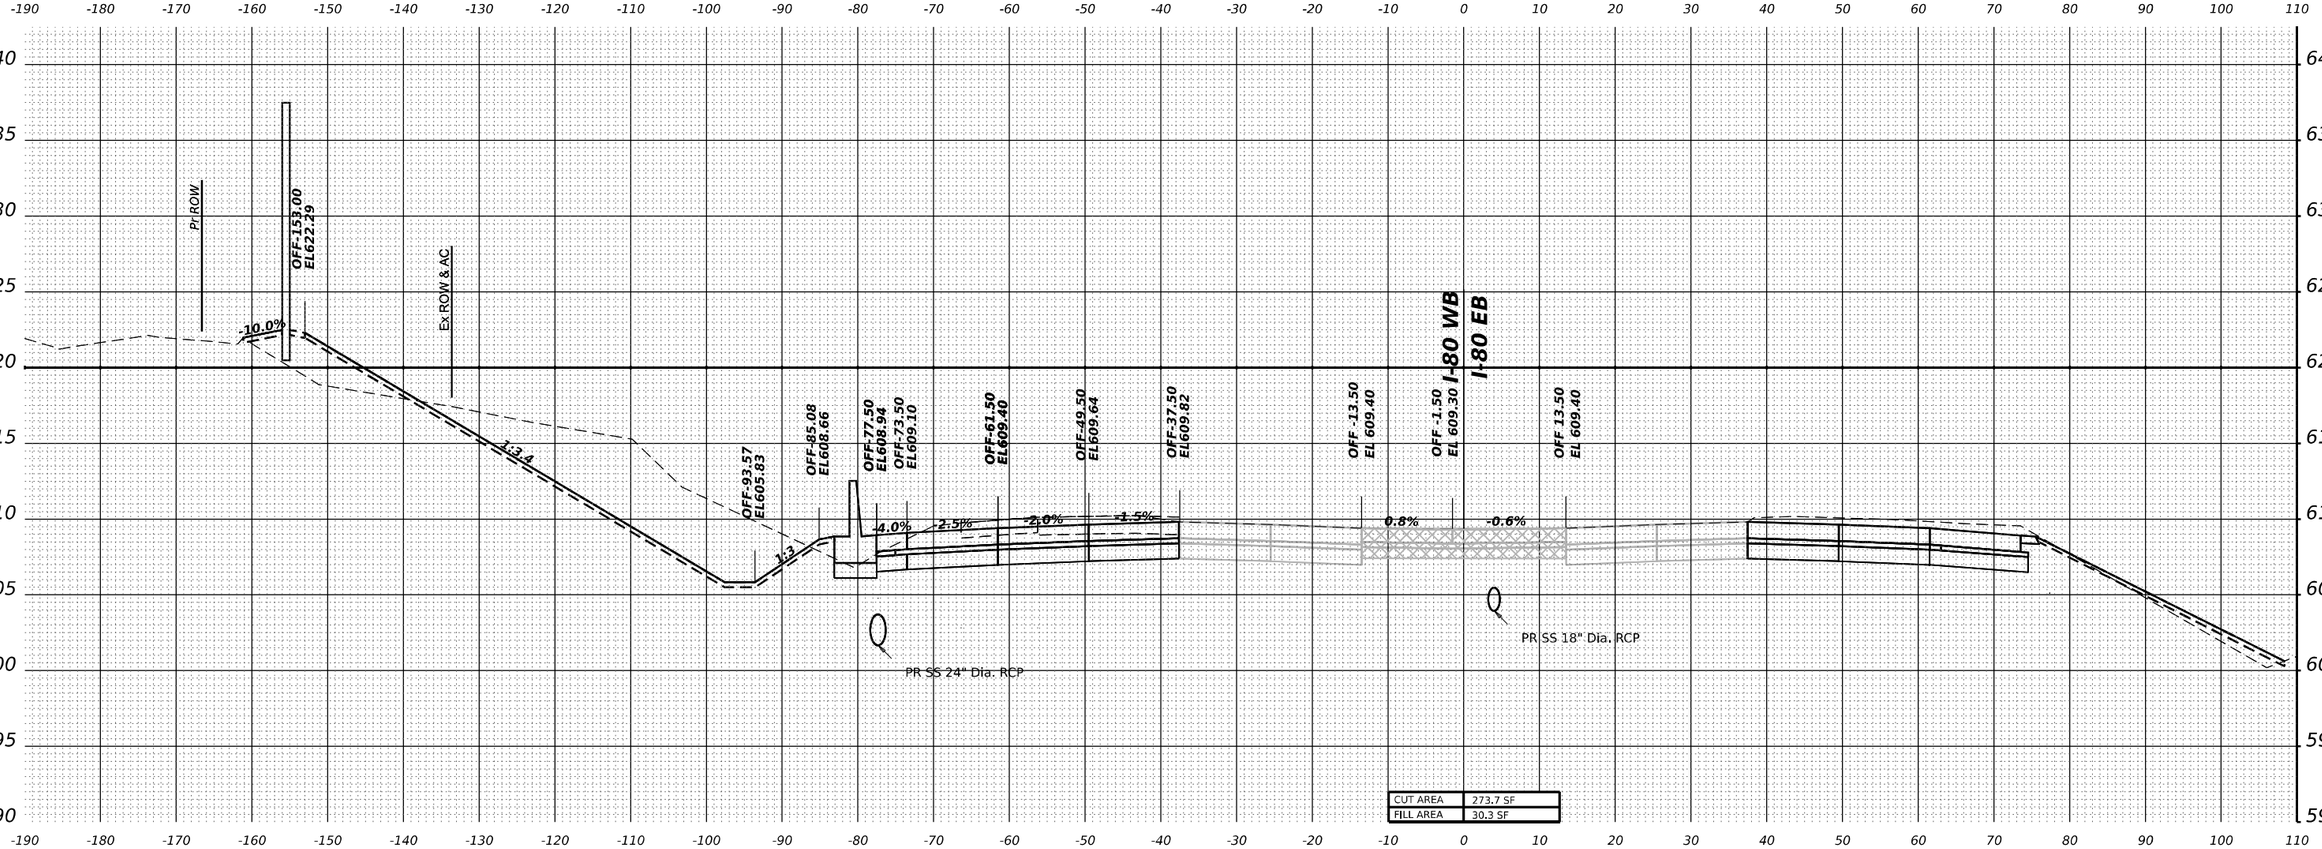

STA 636+00.00

MODEL: PR-I80-NORTH - 636+00.00 [Sheet]
FILE NAME: pw://transystems-pw.bentley.com:transystcorp-pw1-hosted/Documents/Projects - 2018/CH401/401180022/03-WSP/CAD/62R22-INT-4 (Center)/Working/BU/stage 6/D162R22-Corridor-Stage6.dgn

WSP USA Inc.
30 N. LASALLE STREET
SUITE 4200
CHICAGO, IL 60602
TEL: (312) 782-8150

USER NAME = USDJ744408		DESIGNED - KSD	REVISED -		
		DRAWN - KSD	REVISED -		
PLOT SCALE = 0.16666667 ' / in.		CHECKED - MMA	REVISED -		
PLOT DATE = 4/22/2025		DATE - 4/25/2025	REVISED -		

STATE OF ILLINOIS
DEPARTMENT OF TRANSPORTATION

CROSS SECTIONS STAGE 5
I–80 WB

SCALE: HORIZ: 1"=10'
VERT: 1"=5'
SHEET __ OF __ SHEETS STA. _____ TO STA. _____

F.A.I. RTE.	SECTION	COUNTY	TOTAL SHEETS	SHEET NO.
80	FAI 80 21 INTERCHANGE	WILL	1209	1122
		CONTRACT NO. 62R22		
	ILLINOIS	FED. AID PROJECT		

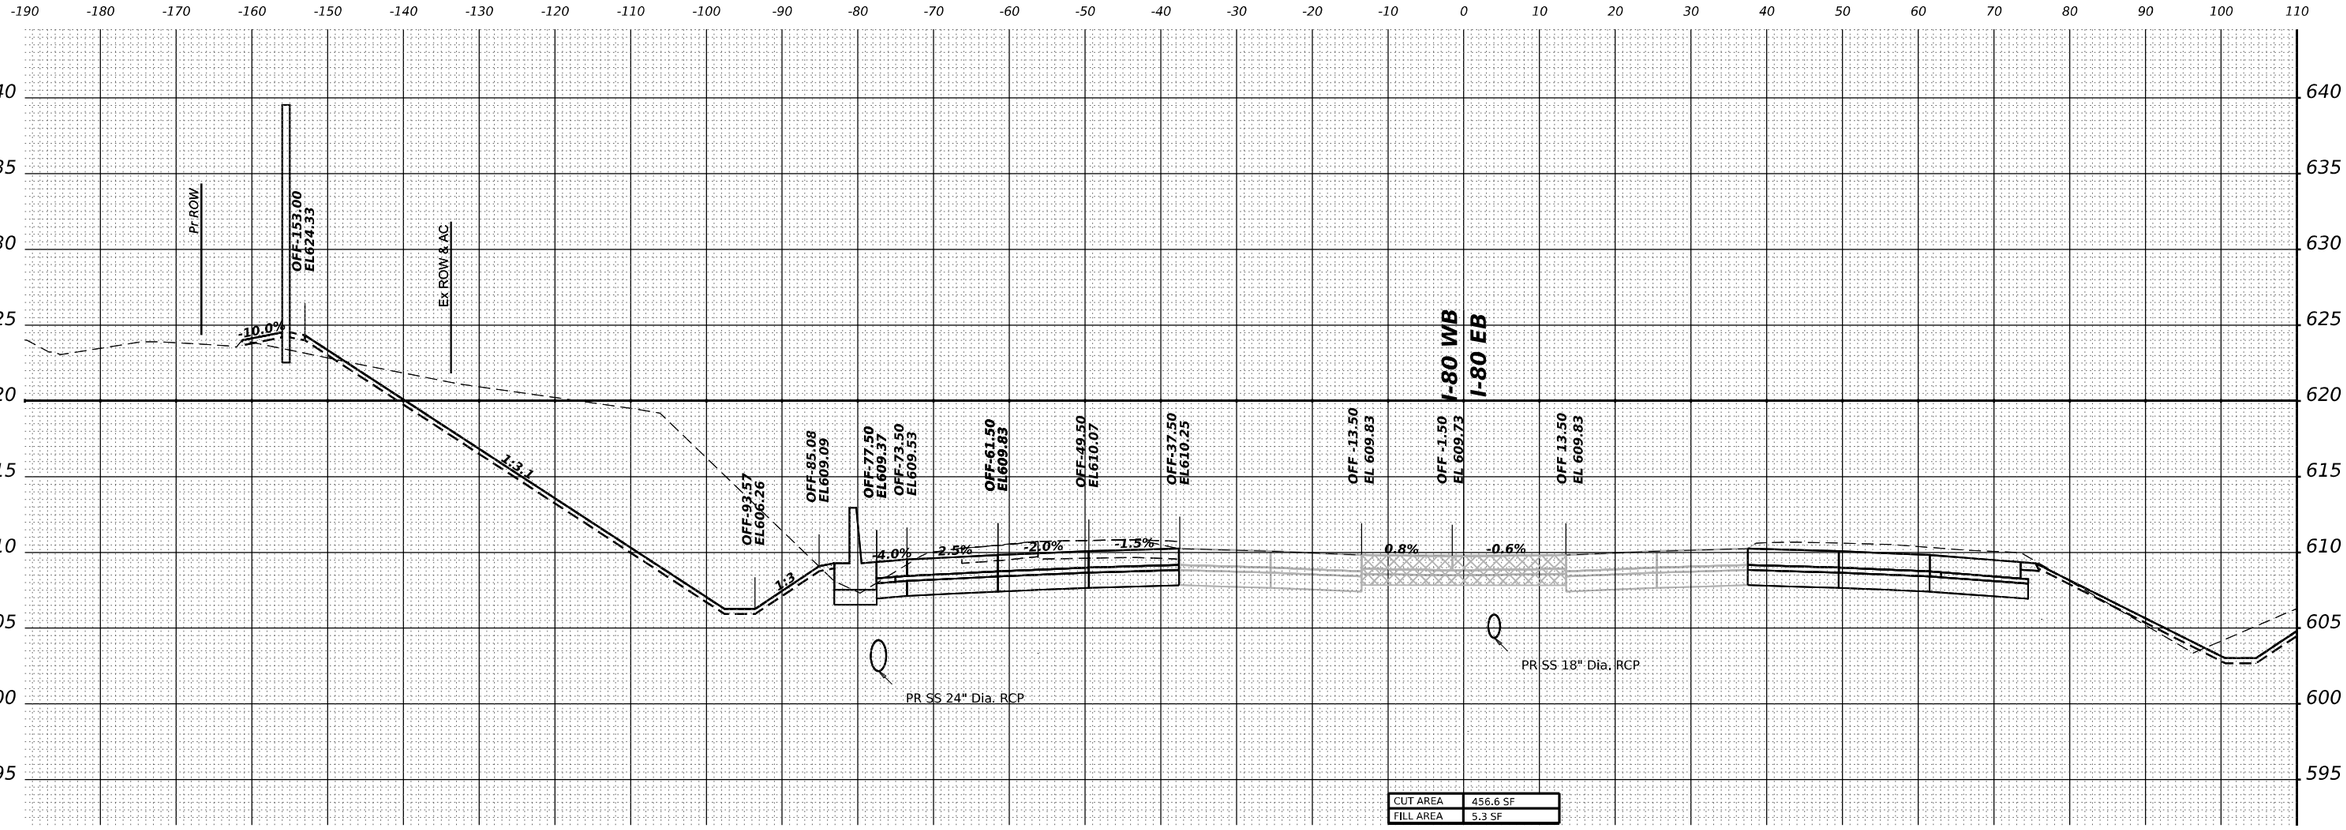

MODEL: PR-80-NORTH - 636+50.00 [Sheet]
FILE NAME: pw://transystems-pw.bentley.com:transystems-pw-pw1-hosted/Documents/Projects_2018/CH401/401180022/03-WSP/CAD/62R22-INT-1 (Center)/Working/BJ/stage 6/D162R22-Corridor-Stage6.dgn

WSP USA Inc.
30 N. LASALLE STREET
SUITE 4200
CHICAGO, IL 60602
TEL: (312) 782-8150

USER NAME = USDJ744408		DESIGNED - KSD		REVISED -	
		DRAWN - KSD		REVISED -	
PLOT SCALE = 0.16666667 ' / in.		CHECKED - MMA		REVISED -	
PLOT DATE = 4/22/2025		DATE - 4/25/2025		REVISED -	

STATE OF ILLINOIS
DEPARTMENT OF TRANSPORTATION

CROSS SECTIONS STAGE 5
I–80 WB

SCALE: HORIZ: 1"=10'
VERT: 1"=5'
SHEET __ OF __ SHEETS STA. _____ TO STA. _____

F.A.I. RTE.	SECTION	COUNTY	TOTAL SHEETS	SHEET NO.
80	FAI 80 21 INTERCHANGE	WILL	1209	1123
		CONTRACT NO. 62R22		
	ILLINOIS FED. AID PROJECT			

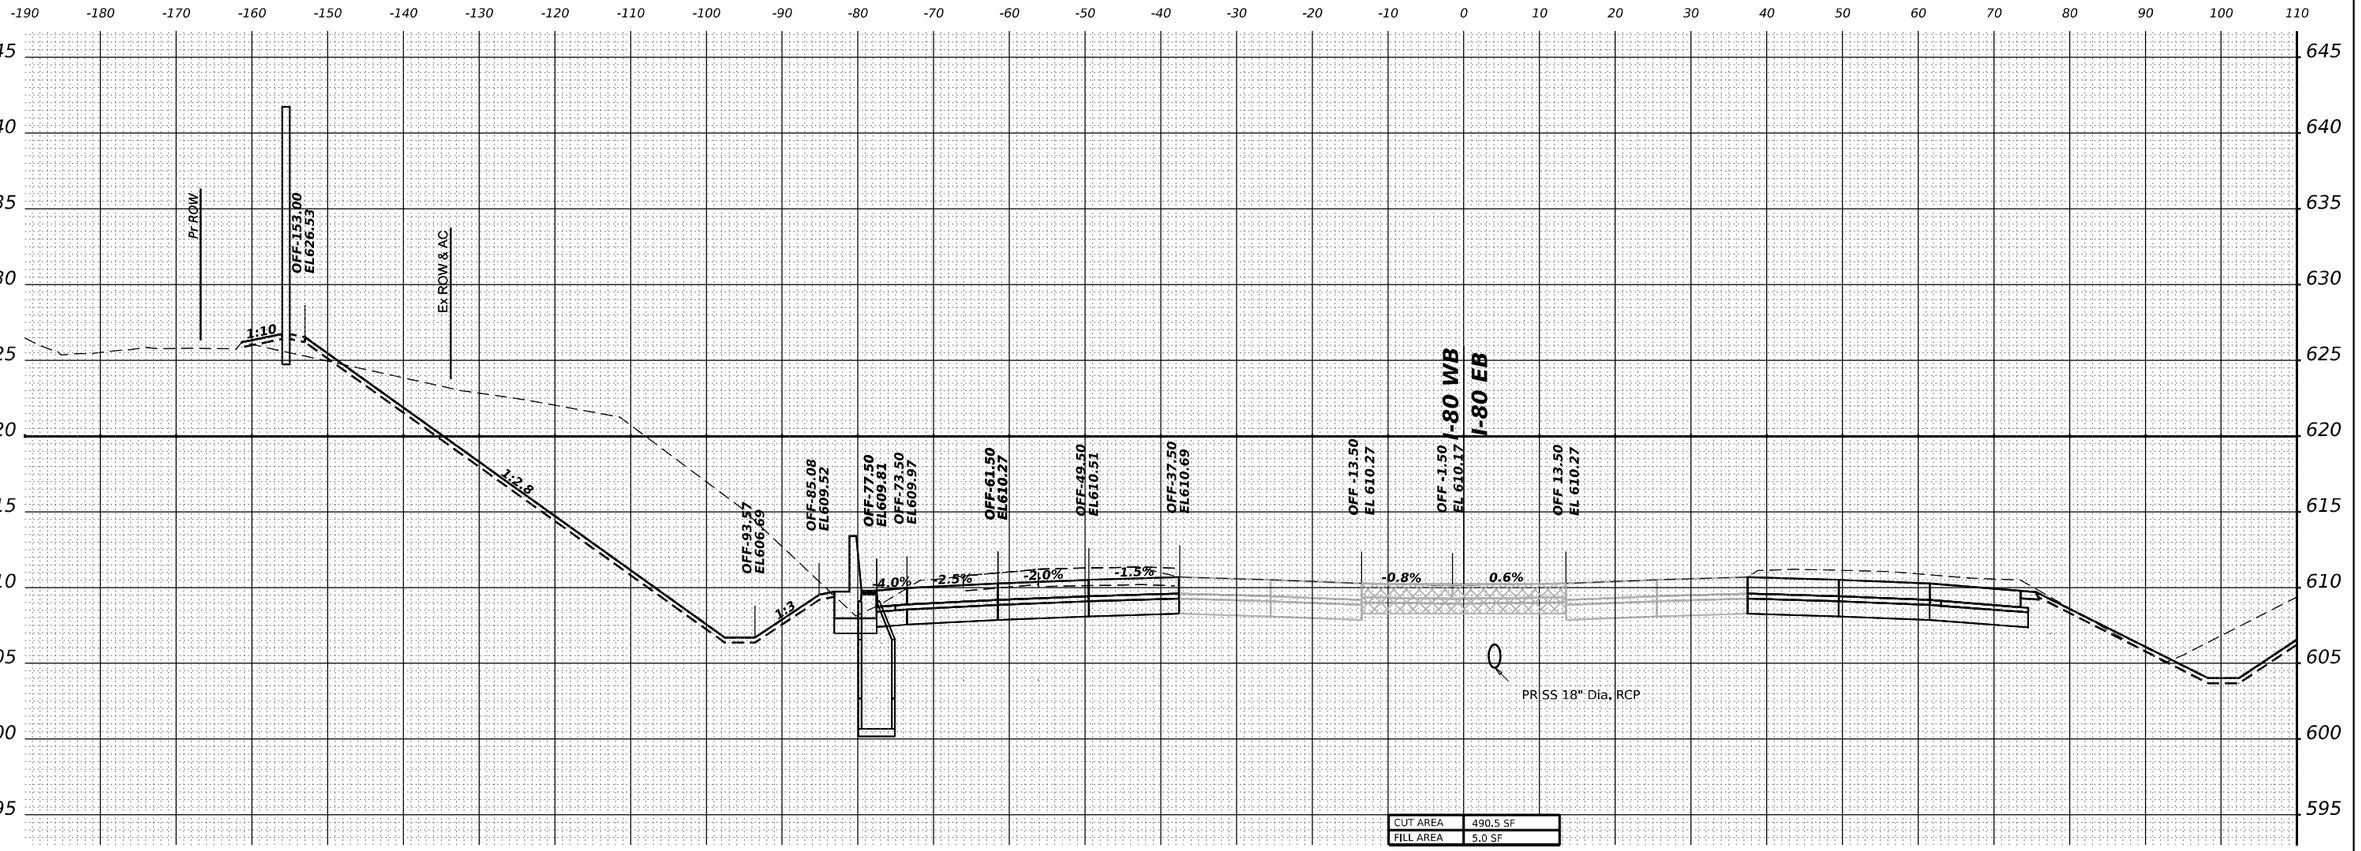

CUT AREA	490.5 SF
FILL AREA	5.0 SF

STA 637+00.00

MODEL: PR-I80-NORTH - 637+00.00 [Sheet]
FILE NAME: pw://transystems-pw.bentley.com:transyscorp-pw1-hosted/Documents/Projects_2018/CH401/401180022/03-WSP/CAD/62R22-INT-4 (Center)/Working/BU/stage 6/D162R22-Corridor-Stage6.dgn

WSP USA Inc.
30 N. LASALLE STREET
SUITE 4200
CHICAGO, IL 60602
TEL: (312) 782-8150

USER NAME = USDJ744408	DESIGNED - KSD	REVISED -	
	DRAWN - KSD	REVISED -	
PLOT SCALE = 0.16666667 ' / in.	CHECKED - MMA	REVISED -	
PLOT DATE = 4/22/2025	DATE - 4/25/2025	REVISED -	

STATE OF ILLINOIS
DEPARTMENT OF TRANSPORTATION

CROSS SECTIONS STAGE 5
I-80 WB

SCALE: HORIZ: 1"=10' VERT: 1"=5' | SHEET __ OF __ SHEETS | STA. ____ TO STA. ____

F.A.I. RTE.	SECTION	COUNTY	TOTAL SHEETS	SHEET NO.
80	FAI 80 21 INTERCHANGE	WILL	1209	1124
		CONTRACT NO. 62R22		
		ILLINOIS	FED. AID PROJECT	

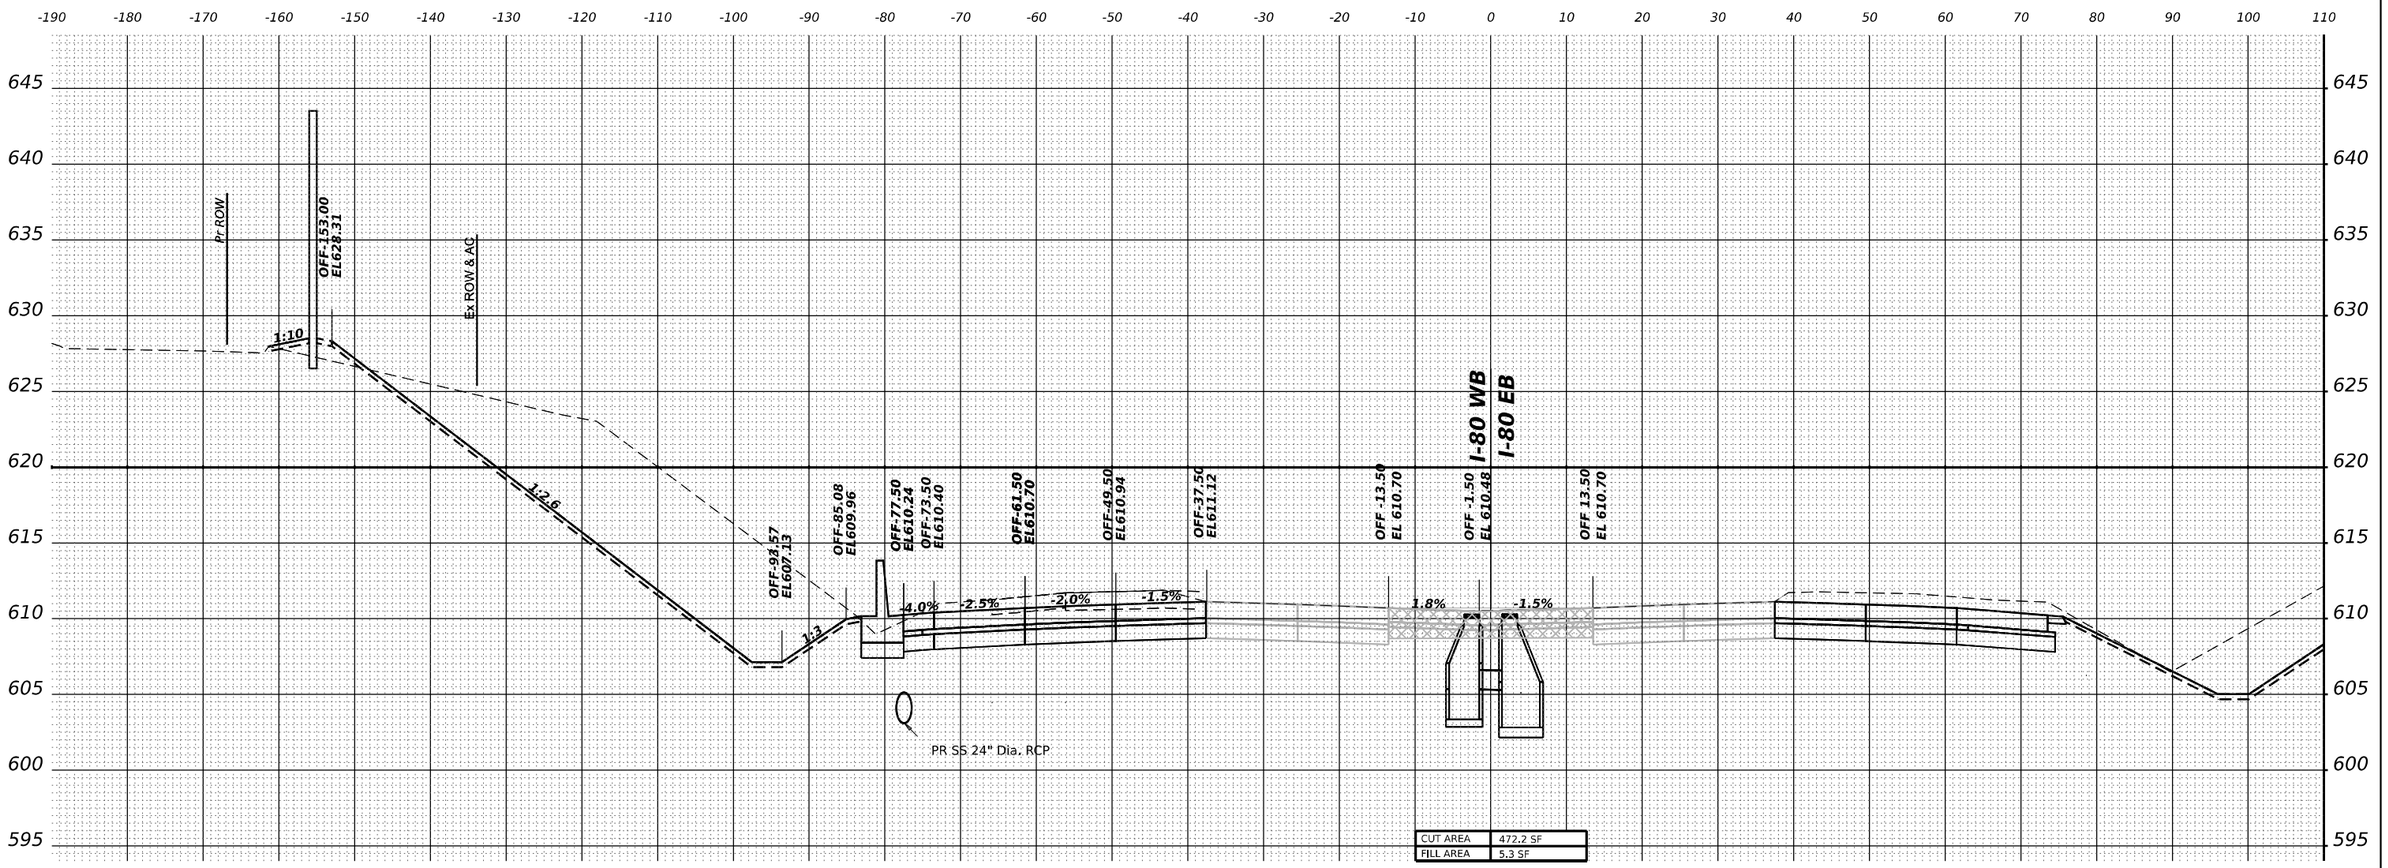

MODEL: PR-I80-NORTH - 637+50.00 [Sheet]
FILE NAME: pw://transystems-pw.bentley.com:transystems-pw1-hosted/Documents/Projects_2018/C-I401/I401180022I03-WSP/CAD/62R22-INT-1 (Center)/Working/BU/stage 6/D162R22-Corridor-Stage6.dgn

WSP USA Inc.
30 N. LASALLE STREET
SUITE 4200
CHICAGO, IL 60602
TEL: (312) 782-8150

USER NAME = USDJ744408	DESIGNED - KSD	REVISED -			
	DRAWN - KSD	REVISED -			
PLOT SCALE = 0.16666667 ' / in.	CHECKED - MMA	REVISED -			
PLOT DATE = 4/22/2025	DATE - 4/25/2025	REVISED -			

STATE OF ILLINOIS
DEPARTMENT OF TRANSPORTATION

CROSS SECTIONS STAGE 5
I–80 WB

SCALE: HORIZ: 1"=10'
VERT: 1"=5' | SHEET __ OF __ SHEETS | STA. _____ | TO STA. _____

F.A.I. RTE.	SECTION	COUNTY	TOTAL SHEETS	SHEET NO.
80	FAI 80 21 INTERCHANGE	WILL	1209	1125
		CONTRACT NO. 62R22		
	ILLINOIS FED. AID PROJECT			

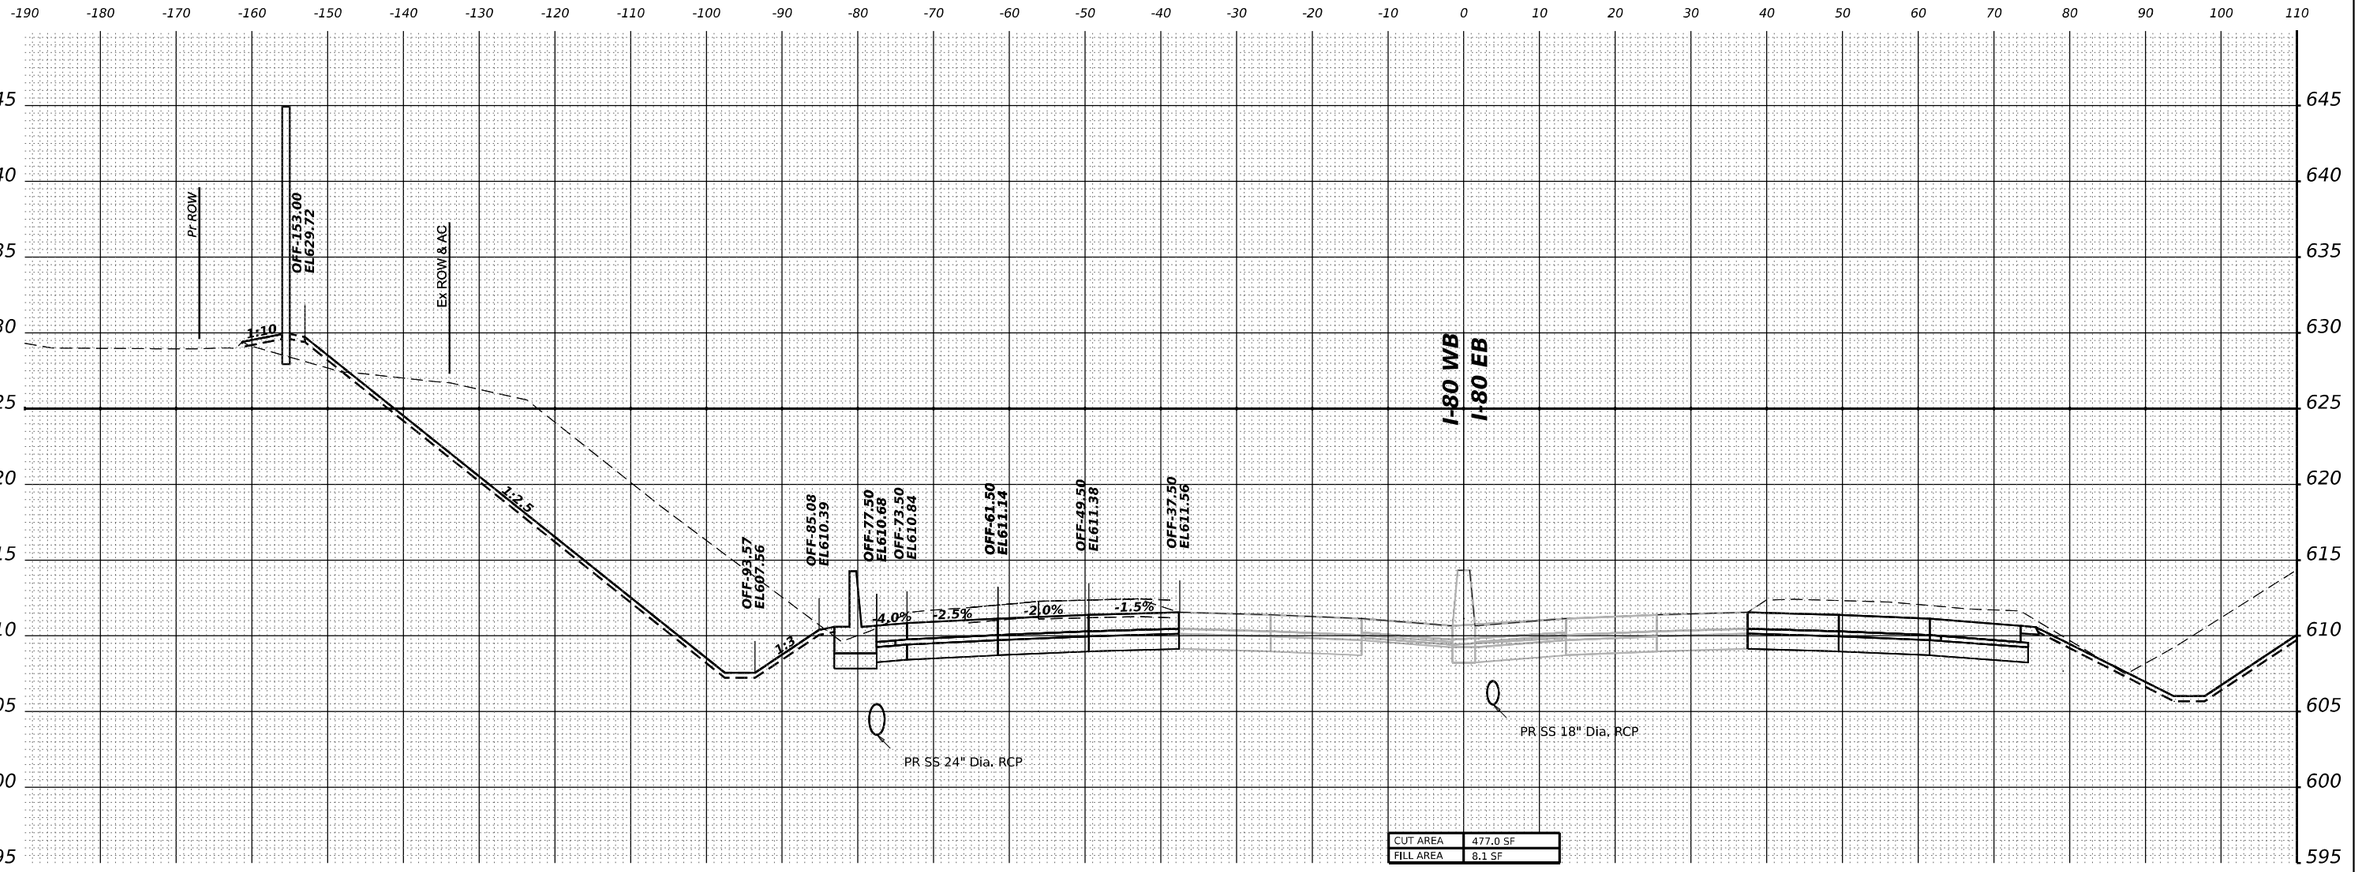

MODEL: PR-I80-NORTH - 638+00.00 [Sheet]
FILE NAME: pw://transystems-pw.bentley.com:transyscorp-pw1-hosted/Documents/Projects_2018/CH401/401180022/03-WSP/CAD/62R22-INT-4 (Center)/Working/BU/stage 6/D1162R22-Corridor-Stage6.dgn

WSP USA Inc.
30 N. LASALLE STREET
SUITE 4200
CHICAGO, IL 60602
TEL: (312) 782-8150

USER NAME = USDJ744408	DESIGNED - KSD	REVISED -	
	DRAWN - KSD	REVISED -	
PLOT SCALE = 0.16666667 ' / in.	CHECKED - MMA	REVISED -	
PLOT DATE = 4/22/2025	DATE - 4/25/2025	REVISED -	

STATE OF ILLINOIS
DEPARTMENT OF TRANSPORTATION

CROSS SECTIONS STAGE 5
I–80 WB

SCALE: HORIZ: 1"=10'
VERT: 1"=5'
SHEET __ OF __ SHEETS | STA. _____ TO STA. _____

F.A.I. RTE.	SECTION	COUNTY	TOTAL SHEETS	SHEET NO.
80	FAI 80 21 INTERCHANGE	WILL	1209	1126
		CONTRACT NO. 62R22		
	ILLINOIS	FED. AID PROJECT		

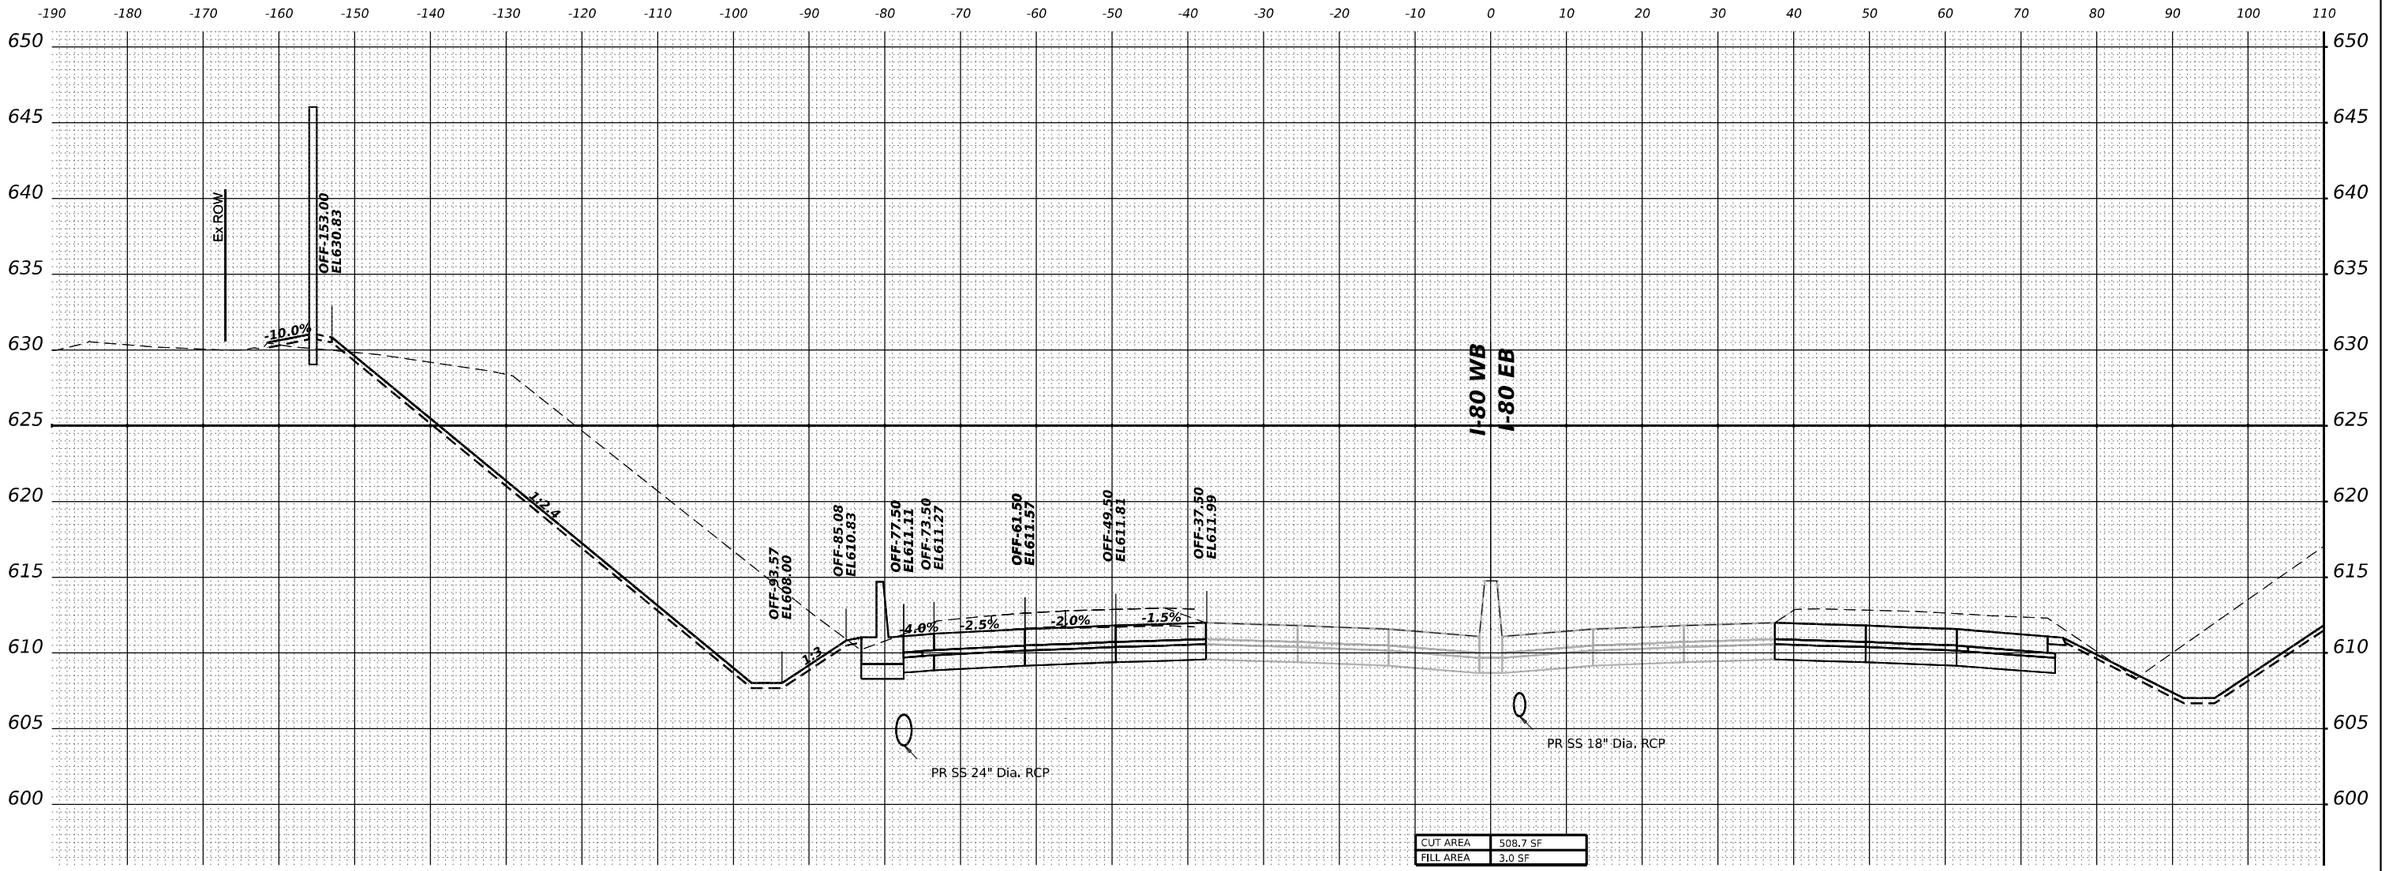

MODEL: PR-I80-NORTH - 638+50.00 [Sheet]
FILE NAME: pw://transystems-pw.bentley.com:transystcorp-pw1-hosted/Documents/Projects_2018/C-14401/40118002/03-WSP/CAD/62R22-INT-1 (Center)/Working/BJ/stage 6/D162R22-Corridor-Stage6.dgn

WSP USA Inc.
30 N. LASALLE STREET
SUITE 4200
CHICAGO, IL 60602
TEL: (312) 782-8150

USER NAME	= USDJ744408	DESIGNED -	KSD	REVISED -	
		DRAWN -	KSD	REVISED -	
PLOT SCALE	= 0.16666667 ' / in.	CHECKED -	MMA	REVISED -	
PLOT DATE	= 4/22/2025	DATE -	4/25/2025	REVISED -	

STATE OF ILLINOIS
DEPARTMENT OF TRANSPORTATION

CROSS SECTIONS STAGE 5
I–80 WB

SCALE: HORIZ: 1"=10'
VERT: 1"=5' | SHEET __ OF __ SHEETS | STA. _____ | TO STA. _____

F.A.I. RTE.	SECTION	COUNTY	TOTAL SHEETS	SHEET NO.
80	FAI 80 21 INTERCHANGE	WILL	1209	1127
		CONTRACT NO. 62R22		
	ILLINOIS FED. AID PROJECT			

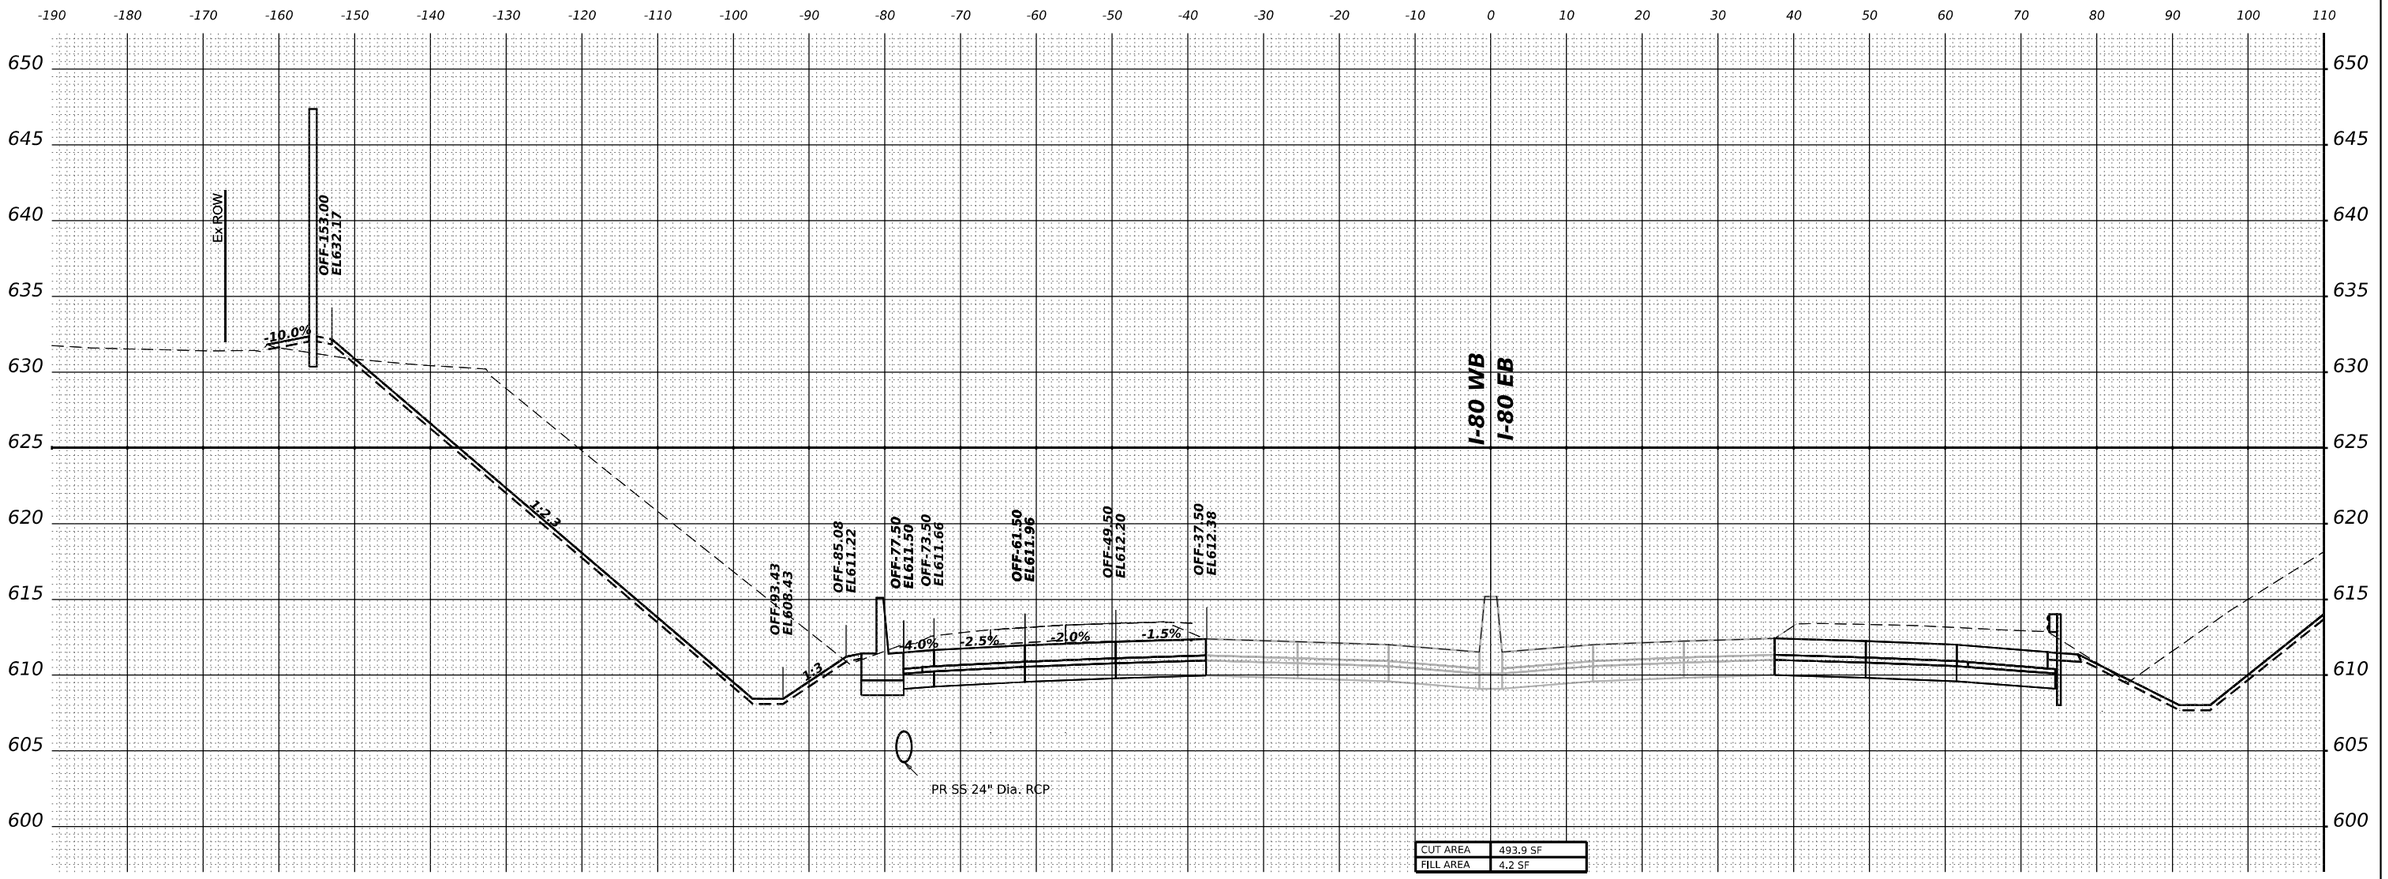

CUT AREA	493.9 SF
FILL AREA	4.2 SF

STA 639+00.00

MODEL: PR-I80-NORTH - 639+00.00 [Sheet]
FILE NAME: pw://transystems-pw.bentley.com:transyscorp-pw1-hosted/Documents/Projects_2018/CH401/401180022/03-WSP/CAD/62R22-INT-4 (Center)/Working/BU/stage 6/D162R22-Corridor-Stage6.dgn

WSP USA Inc.
30 N. LASALLE STREET
SUITE 4200
CHICAGO, IL 60602
TEL: (312) 782-8150

USER NAME = USDJ744408	DESIGNED - KSD	REVISED -	
	DRAWN - KSD	REVISED -	
PLOT SCALE = 0.16666667 ' / in.	CHECKED - MMA	REVISED -	
PLOT DATE = 4/22/2025	DATE - 4/25/2025	REVISED -	

STATE OF ILLINOIS
DEPARTMENT OF TRANSPORTATION

CROSS SECTIONS STAGE 5
I-80 WB

SCALE: HORIZ: 1"=10' VERT: 1"=5' | SHEET __ OF __ SHEETS | STA. ____ TO STA. ____

F.A.I. RTE.	SECTION	COUNTY	TOTAL SHEETS	SHEET NO.
80	FAI 80 21 INTERCHANGE	WILL	1209	1128
		CONTRACT NO. 62R22		
		ILLINOIS	FED. AID PROJECT	

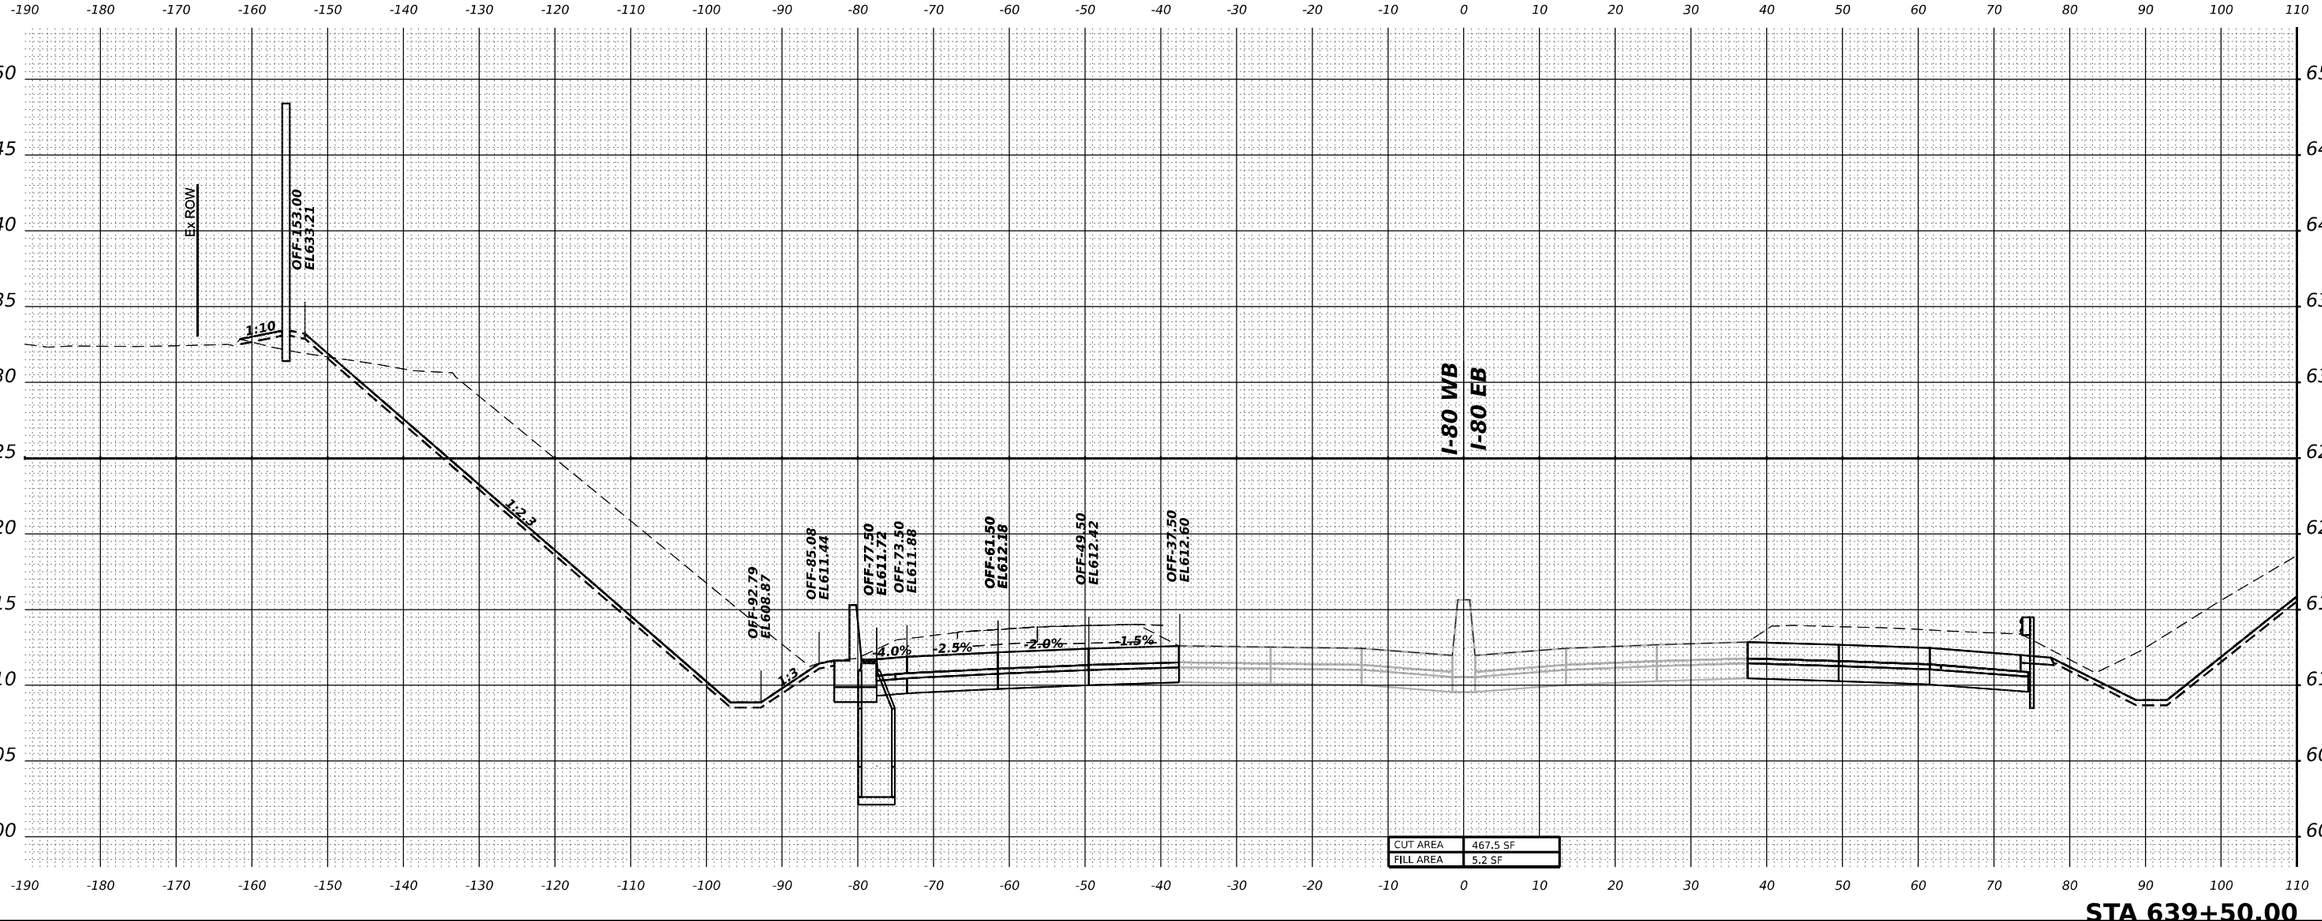

MODEL: PR-I80-NORTH - 639+50.00 [Sheet]
FILE NAME: pw://transystems-pw.bentley.com:transystems-pw-1-hosted/Documents/Projects_2018/CH401/401180022/03-WSP/CAD/62R22-INT-1 Center/Working/BU/stage 6/D162R22-Corridor-Stage6.dgn

WSP USA Inc.
30 N. LASALLE STREET
SUITE 4200
CHICAGO, IL 60602
TEL: (312) 782-8150

USER NAME = USDJ744408	DESIGNED - KSD	REVISED -			
	DRAWN - KSD	REVISED -			
PLOT SCALE = 0.16666667 ' / in.	CHECKED - MMA	REVISED -			
PLOT DATE = 4/22/2025	DATE - 4/25/2025	REVISED -			

STATE OF ILLINOIS
DEPARTMENT OF TRANSPORTATION

CROSS SECTIONS STAGE 5
I–80 WB

SCALE: HORIZ: 1"=10'
VERT: 1"=5'
SHEET __ OF __ SHEETS STA. _____ TO STA. _____

F.A.I. RTE.	SECTION	COUNTY	TOTAL SHEETS	SHEET NO.
80	FAI 80 21 INTERCHANGE	WILL	1209	1129
		CONTRACT NO. 62R22		
	ILLINOIS FED. AID PROJECT			

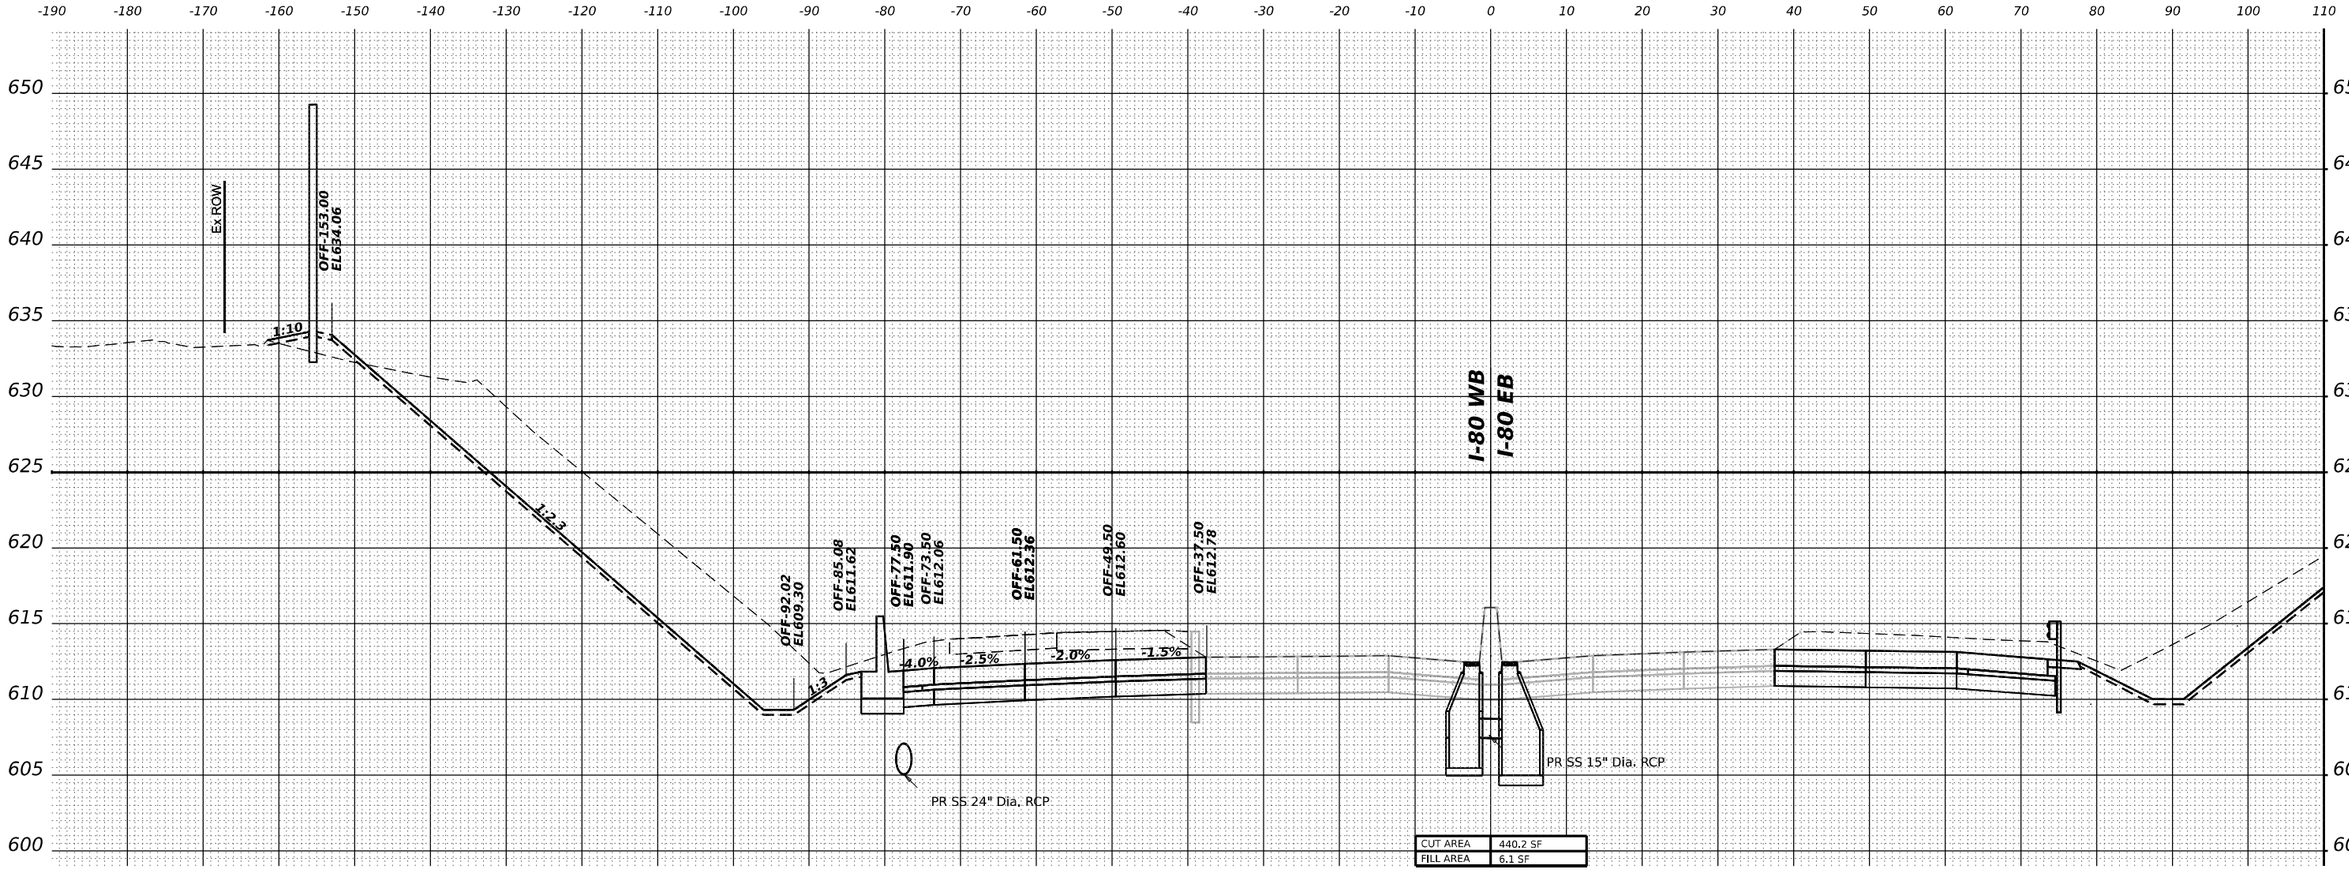

MODEL: PR-I80-NORTH - 640+00.00 [Sheet]
FILE NAME: pw://transystems-pw.bentley.com:transystcorp-pw1-hosted/Documents/Projects_2018/CH401401180022/03-WSP/CAD/62R22-INT-4 (Center)/Working/BU/stage 6/D162R22-Corridor-Stage6.dgn

WSP USA Inc.
20 N. LASALLE STREET
SUITE 4200
CHICAGO, IL 60602
TEL: (312) 782-8150

USER NAME = USDJ744408		DESIGNED - KSD		REVISED -	
		DRAWN - KSD		REVISED -	
PLOT SCALE = 0.16666667 ' / in.		CHECKED - MMA		REVISED -	
PLOT DATE = 4/22/2025		DATE - 4/25/2025		REVISED -	

STATE OF ILLINOIS
DEPARTMENT OF TRANSPORTATION

CROSS SECTIONS STAGE 5
I–80 WB

SCALE: HORIZ: 1"=10'
VERT: 1"=5'
SHEET __ OF __ SHEETS
STA. _____ TO STA. _____

F.A.I. RTE.	SECTION	COUNTY	TOTAL SHEETS	SHEET NO.
80	FAI 80 21 INTERCHANGE	WILL	1209	1130
		CONTRACT NO. 62R22		
	ILLINOIS	FED. AID PROJECT		

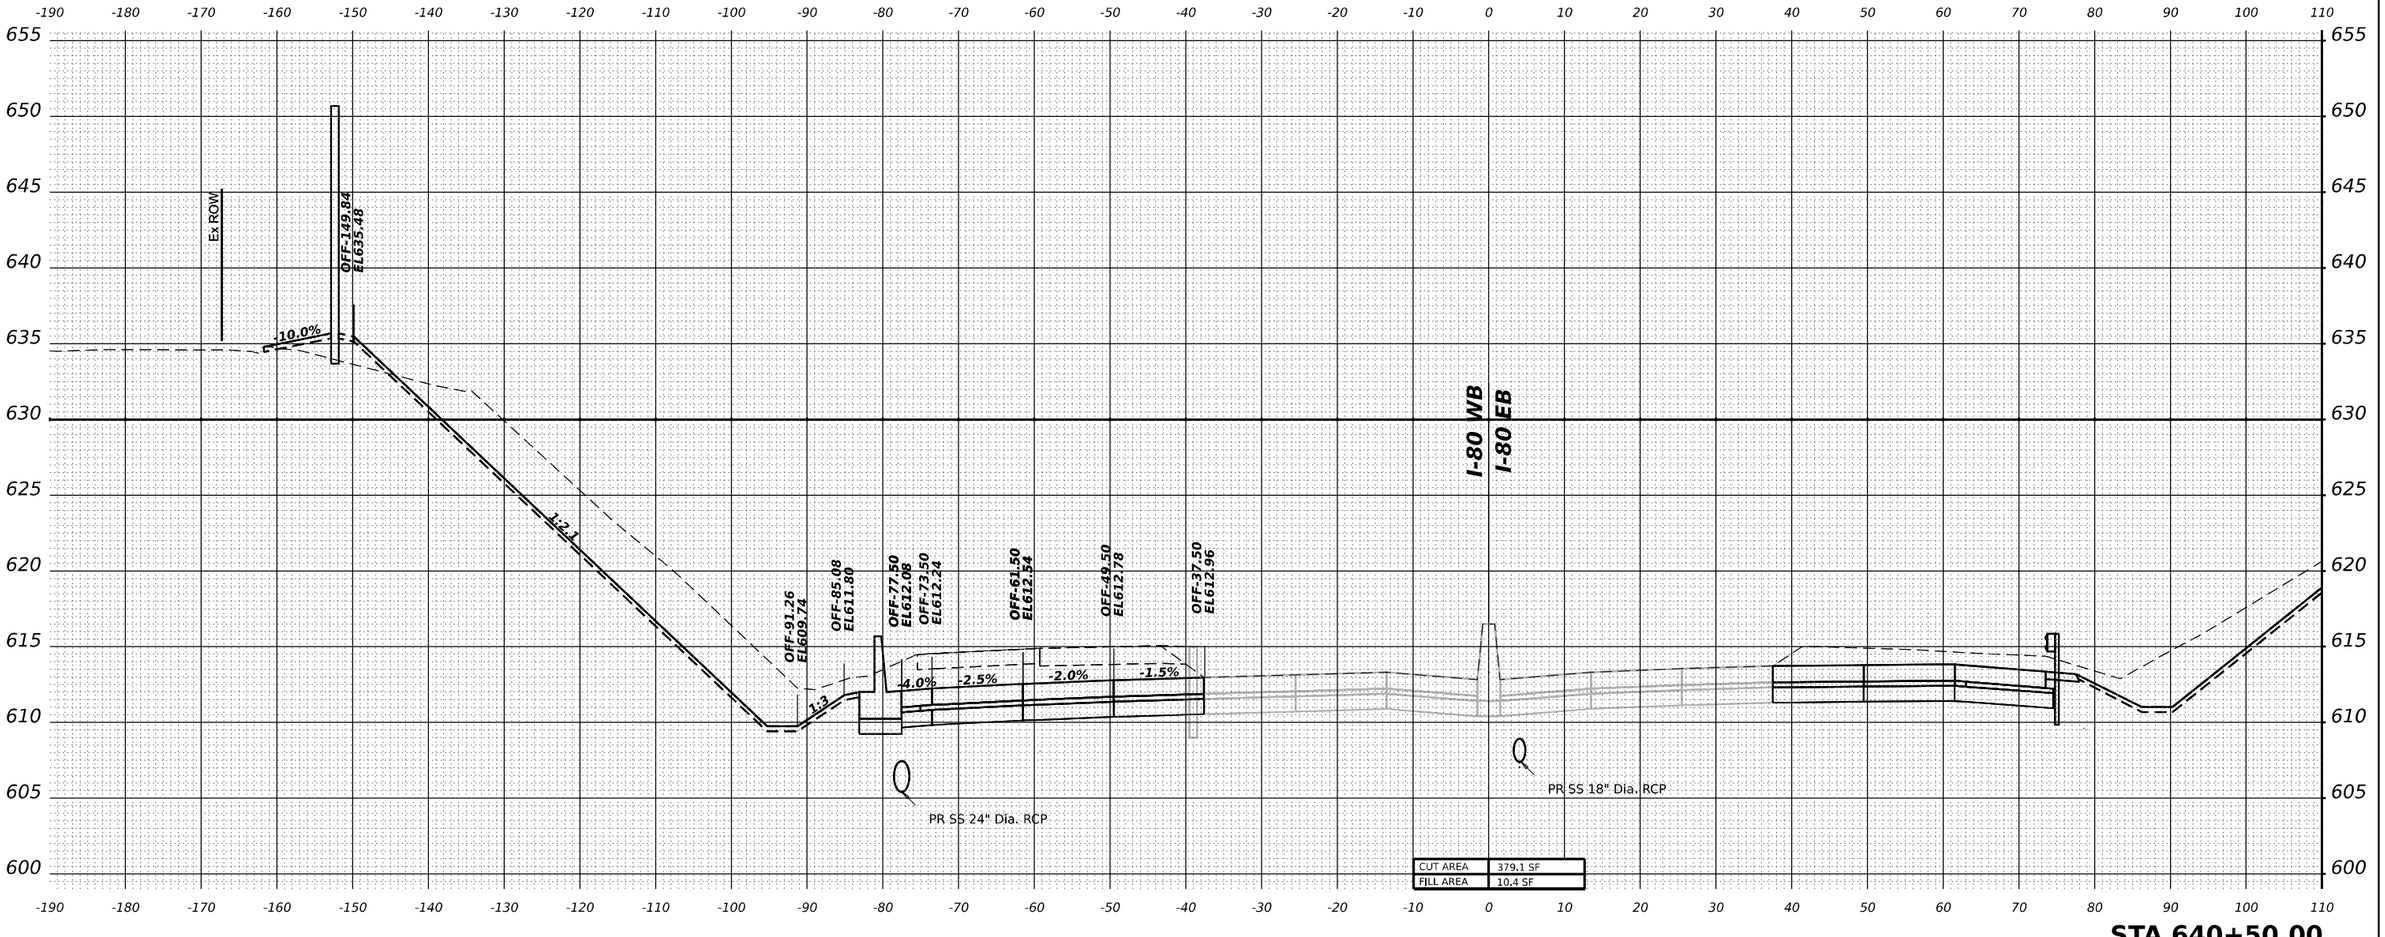

MODEL: PR-I80-NORTH - 640+50.00 [Sheet]
FILE NAME: pw://transystems-pw.bentley.com:transyscorp-pw1-hosted/Documents/Projects_2018/CH4011401180022/03-WSP/CAD/62R22-INT-4 (Center)/Werbking/BU/stage 6/D162R22-Corridor-Stage6.dgn

WSP USA Inc.
30 N. LASALLE STREET
SUITE 4200
CHICAGO, IL 60602
TEL: (312) 782-8150

USER NAME = USDJ744408		DESIGNED - KSD		REVISED -	
		DRAWN - KSD		REVISED -	
PLOT SCALE = 0.16666667 ' / in.		CHECKED - MMA		REVISED -	
PLOT DATE = 4/22/2025		DATE - 4/25/2025		REVISED -	

STATE OF ILLINOIS
DEPARTMENT OF TRANSPORTATION

CROSS SECTIONS STAGE 5
I-80 WB

SCALE: HORIZ: 1"=10'
VERT: 1"=5'
SHEET __ OF __ SHEETS STA. _____ TO STA. _____

F.A.I. RTE.	SECTION	COUNTY	TOTAL SHEETS	SHEET NO.
80	FAI 80 21 INTERCHANGE	WILL	1209	1131
		CONTRACT NO. 62R22		
	ILLINOIS	FED. AID PROJECT		

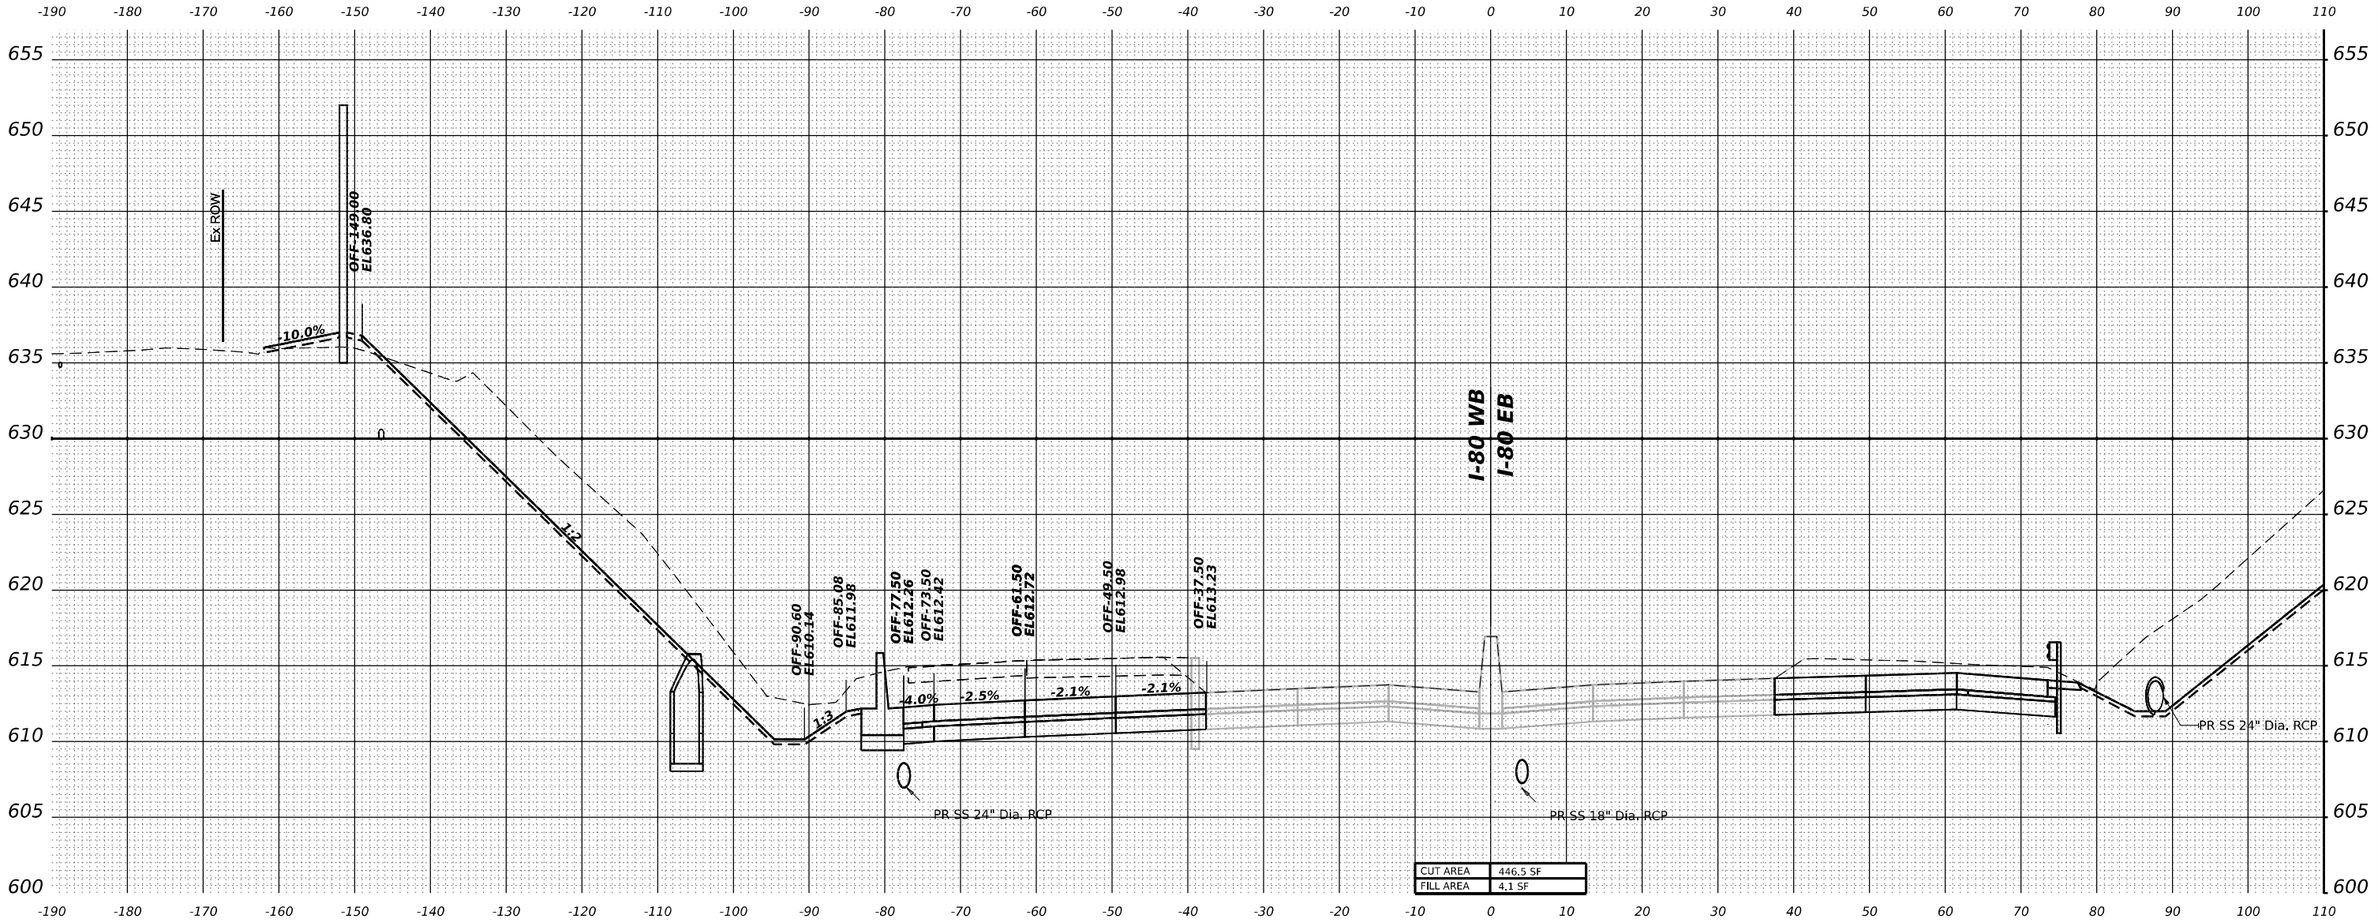

MODEL: PR-I80-NORTH - 641+00.00 [Sheet]
FILE NAME: pw:///transystems-pw.bentley.com:transyscorp-pw1-hosted/Documents/Projects_2018/CH401401180022/03-WSP/CAD/62R22-INT-4 (Center)/Working/BU/stage 6/01162R22-Corridor-Stage6.dgn

WSP USA Inc.
30 N. LASALLE STREET
SUITE 4200
CHICAGO, IL 60602
TEL: (312) 782-8150

USER NAME = USDJ744408		DESIGNED - KSD		REVISED -	
		DRAWN - KSD		REVISED -	
PLOT SCALE = 0.16666667 ' / in.		CHECKED - MMA		REVISED -	
PLOT DATE = 4/22/2025		DATE - 4/25/2025		REVISED -	

STATE OF ILLINOIS
DEPARTMENT OF TRANSPORTATION

CROSS SECTIONS STAGE 5
I–80 WB

SCALE: HORIZ: 1"=10'
VERT: 1"=5'
SHEET __ OF __ SHEETS STA. _____ TO STA. _____

F.A.I. RTE.	SECTION	COUNTY	TOTAL SHEETS	SHEET NO.
80	FAI 80 21 INTERCHANGE	WILL	1209	1132
		CONTRACT NO. 62R22		
	ILLINOIS	FED. AID PROJECT		

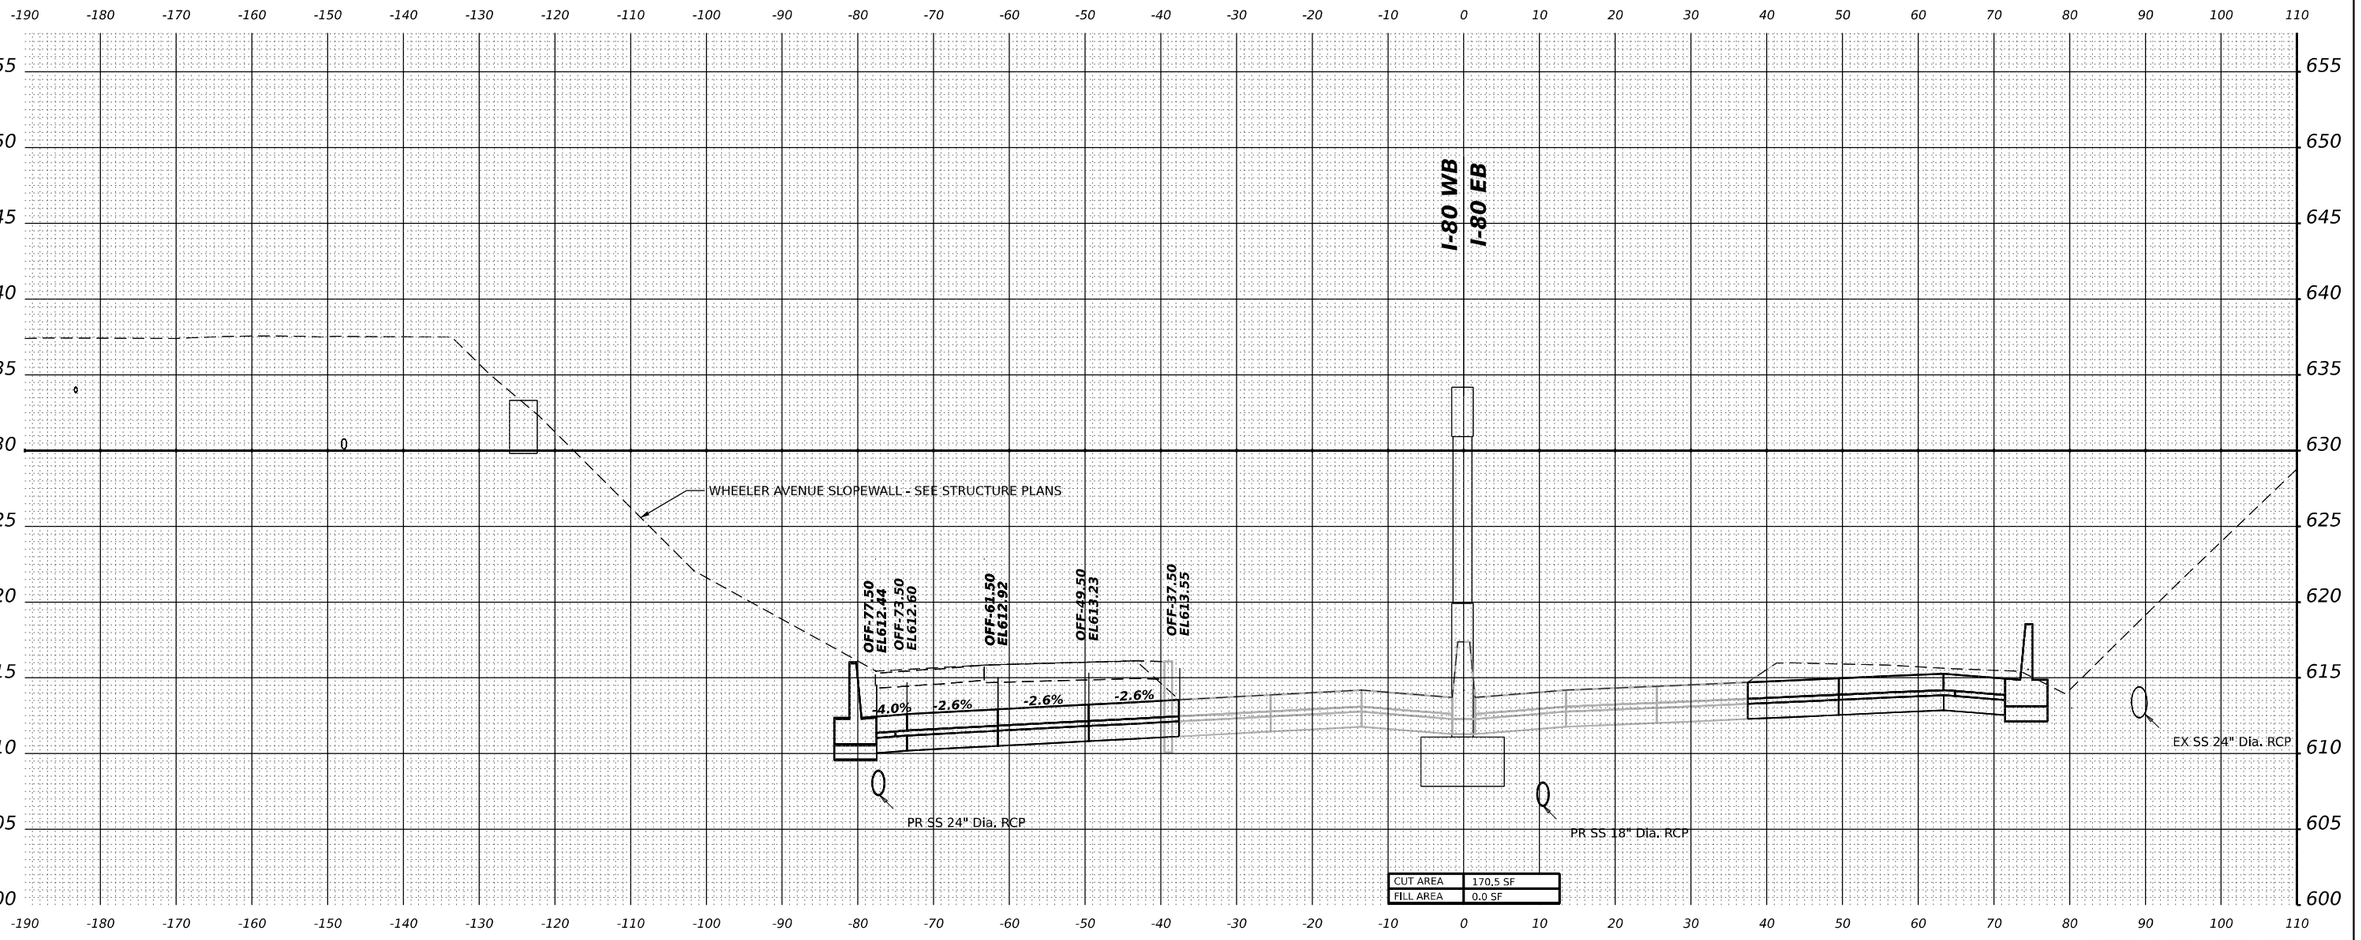

MODEL: PR-I80-NORTH - 641+50.00 [Sheet]
FILE NAME: pw:///transystems-pw.bentley.com:transystems-pw-pw1-hosted/Documents/Projects_2018/CH401401180022/03-WSP/CAD/62R22-INT-4 (Center)/Working/BU/stage 6/D162R22-Corridor-Stage6.dgn

WSP USA Inc.
30 N. LASALLE STREET
SUITE 4200
CHICAGO, IL 60602
TEL: (312) 782-8130

USER NAME = USDJ744408	DESIGNED - KSD	REVISED -		
	DRAWN - KSD	REVISED -		
PLOT SCALE = 0.16666667 ' / in.	CHECKED - MMA	REVISED -		
PLOT DATE = 4/22/2025	DATE - 4/25/2025	REVISED -		

STATE OF ILLINOIS
DEPARTMENT OF TRANSPORTATION

CROSS SECTIONS STAGE 5
I–80 WB

SCALE: HORIZ: 1"=10'
VERT: 1"=5'
SHEET __ OF __ SHEETS STA. _____ TO STA. _____

F.A.I. RTE.	SECTION	COUNTY	TOTAL SHEETS	SHEET NO.
80	FAI 80 21 INTERCHANGE	WILL	1209	1133
		CONTRACT NO. 62R22		
	ILLINOIS	FED. AID PROJECT		

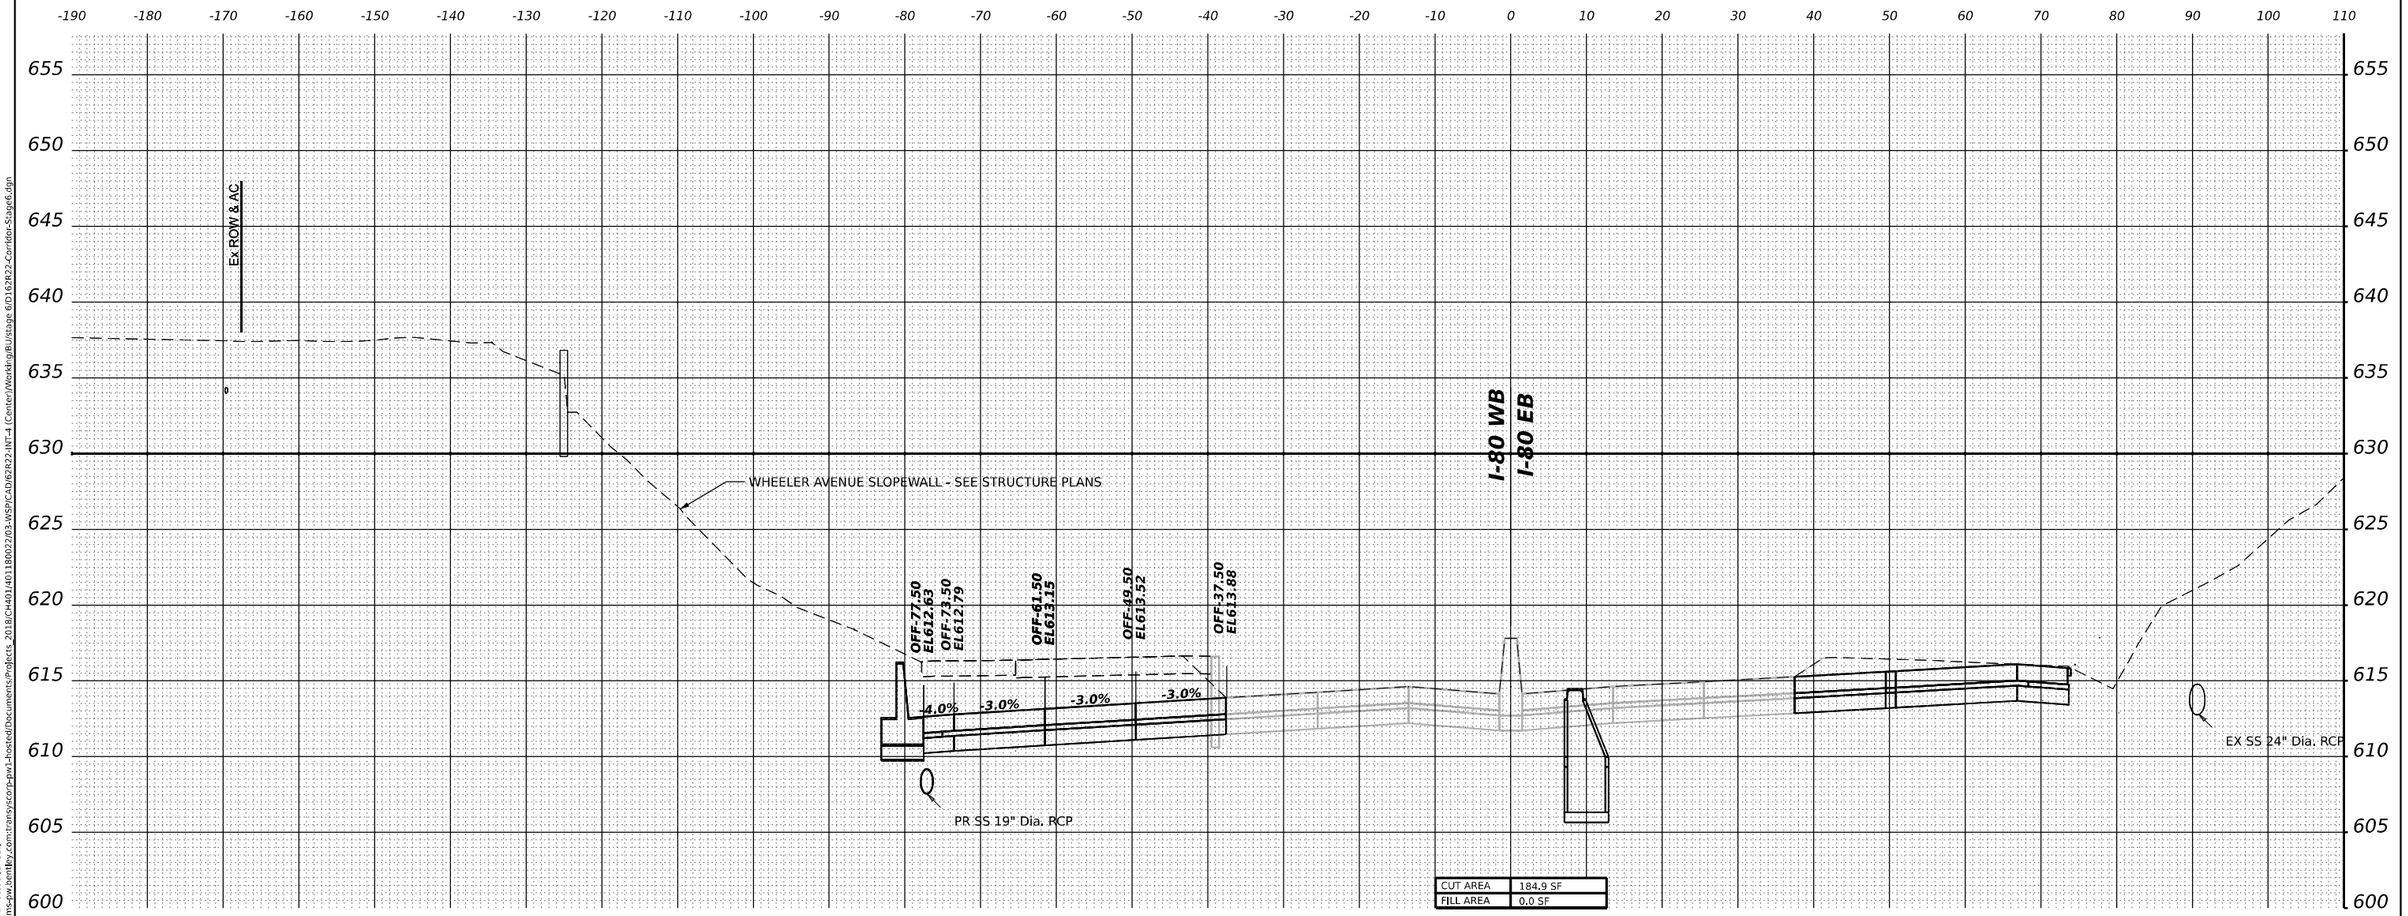

STA 642+00.00

MODEL: PR-80-NORTH - 642+00.00 [Sheet]
FILE NAME: pw://transystems-pw.bentley.com:transystcorp-pw1-hosted/Documents/Projects_2018/CH401/401180022/03-WSP/CAD/62R22-INT-4 (Center)/Working/BU/stage 6/D1162R22-Corridor-Stage6.dgn

WSP USA Inc.
30 N. LASALLE STREET
SUITE 4200
CHICAGO, IL 60602
TEL: (312) 782-8150

USER NAME = USDJ744408	DESIGNED - KSD	REVISED -	
	DRAWN - KSD	REVISED -	
PLOT SCALE = 0.16666667 ' / in.	CHECKED - MMA	REVISED -	
PLOT DATE = 4/22/2025	DATE - 4/25/2025	REVISED -	

STATE OF ILLINOIS
DEPARTMENT OF TRANSPORTATION

CROSS SECTIONS STAGE 5
I–80 WB

SCALE: HORIZ: 1"=10'
VERT: 1"=5'
SHEET __ OF __ SHEETS | STA. _____ TO STA. _____

F.A.I. RTE.	SECTION	COUNTY	TOTAL SHEETS	SHEET NO.
80	FAI 80 21 INTERCHANGE	WILL	1209	1134
		CONTRACT NO. 62R22		
	ILLINOIS	FED. AID PROJECT		

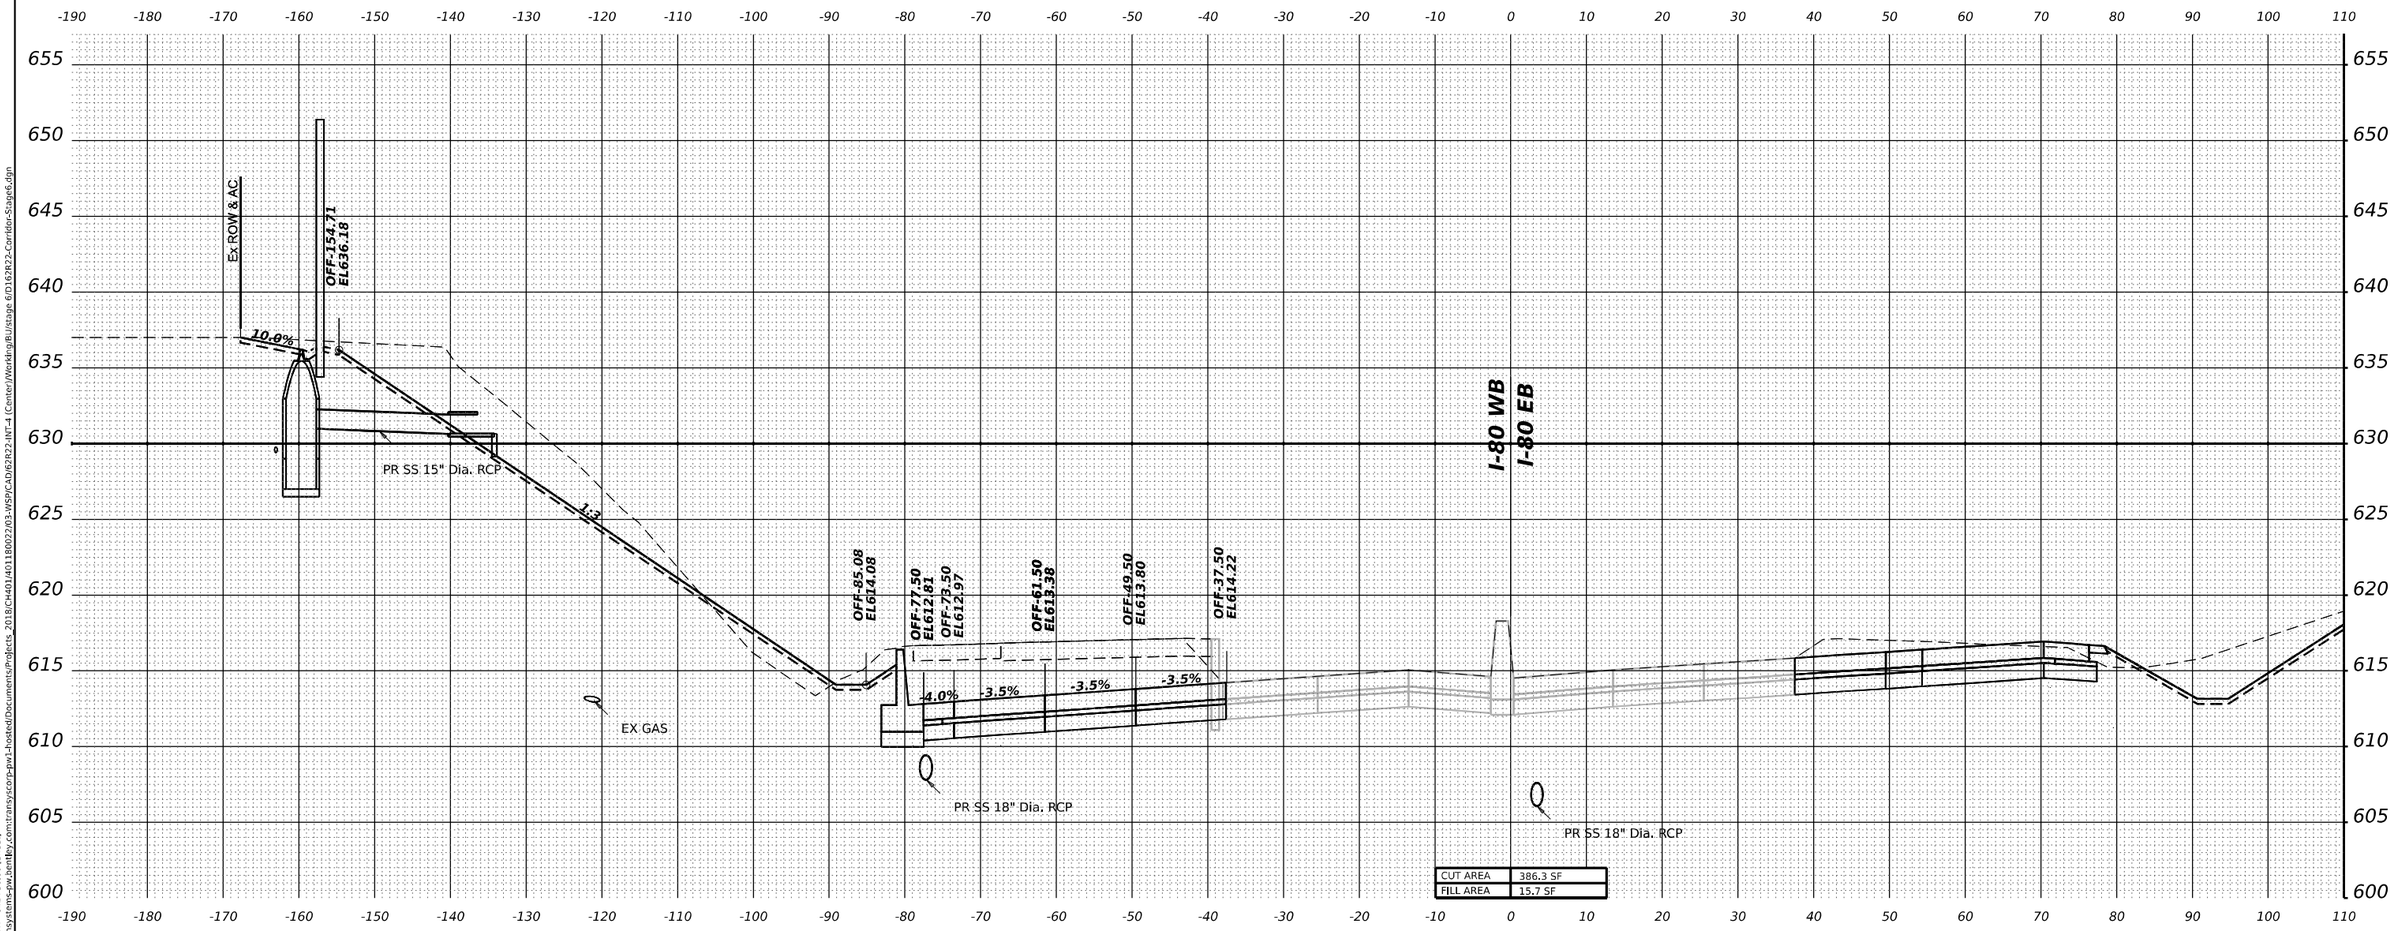

MODEL: PR-80-NORTH - 642+50.00 [Sheet]
FILE NAME: pw:/transystems-pw.bentley.com:transyscorp-pw1-hosted/Documents/Projects_2018/CH401/4011800220/03-WSP/CAD/62R22-INT-4 (Center)/Workings/BU/stage 6/D1162R22-Corridor-Stage6.dgn

WSP USA Inc.
30 N. LASALLE STREET
SUITE 4200
CHICAGO, IL 60602
TEL: (312) 782-8150

USER NAME = USDJ744408	DESIGNED - KSD	REVISED - _____
	DRAWN - KSD	REVISED - _____
PLOT SCALE = 0.16666667 ' / in.	CHECKED - MMA	REVISED - _____
PLOT DATE = 4/22/2025	DATE - 4/25/2025	REVISED - _____

STATE OF ILLINOIS
DEPARTMENT OF TRANSPORTATION

CROSS SECTIONS STAGE 5
I-80 WB

SCALE: HORIZ: 1"=10'
VERT: 1"=5'
SHEET __ OF __ SHEETS | STA. _____ TO STA. _____

F.A.I. RTE.	SECTION	COUNTY	TOTAL SHEETS	SHEET NO.
80	FAI 80 21 INTERCHANGE	WILL	1209	1135
		CONTRACT NO. 62R22		
		ILLINOIS	FED. AID PROJECT	

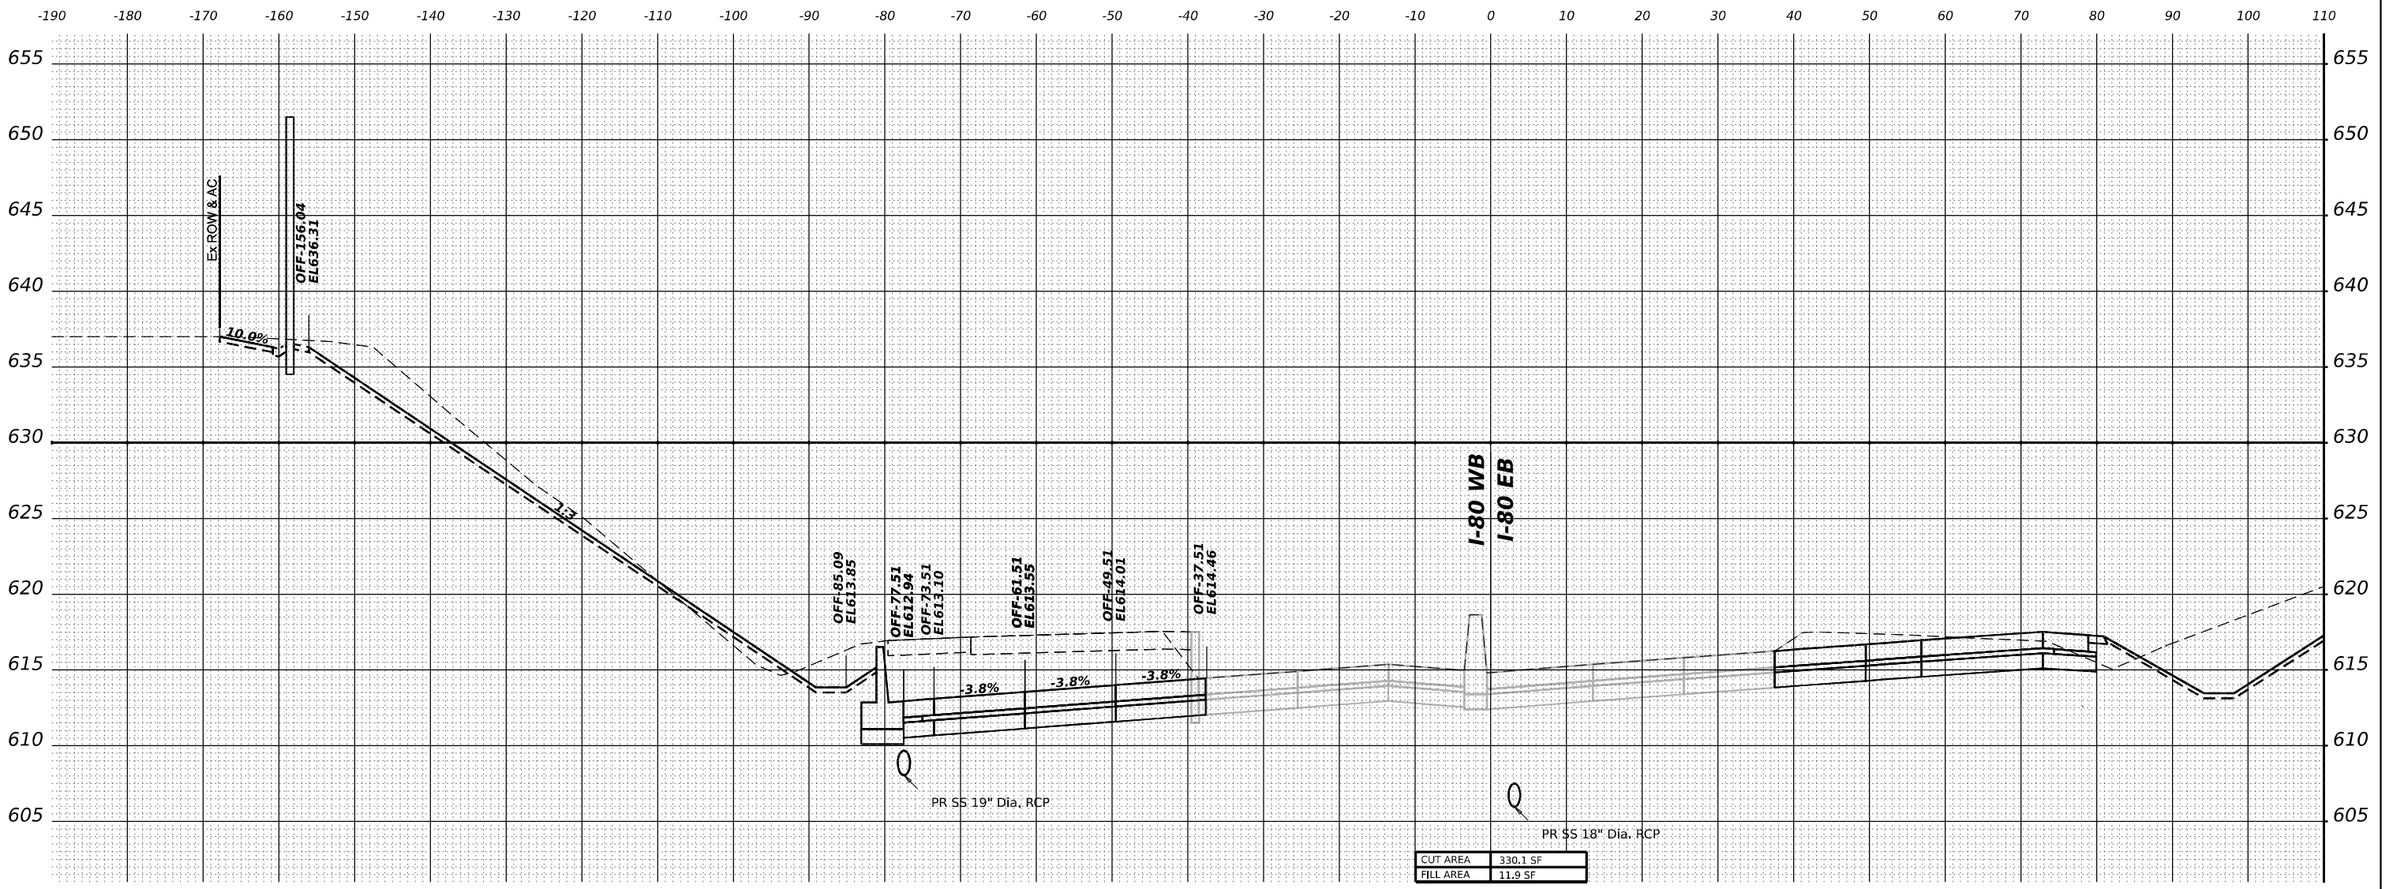

CUT AREA	330.1 SF
FILL AREA	11.9 SF

STA 8+50.00

MODEL: PR-I80-NORTH - A 8+50.00 [Sheet]
FILE NAME: pw://transystems-pw.bentley.com:transyscorp-pw1-hosted/Documents/Projects_2018/CH401/401180022/03-WSP/CAD/62R22-INT-4 (Center)/Working/BU/stage 6/D162R22-Corridor-Stage6.dgn

WSP USA Inc.
30 N. LASALLE STREET
SUITE 4200
CHICAGO, IL 60602
TEL: (312) 782-8150

USER NAME = USDJ744408	DESIGNED - KSD	REVISED -	
	DRAWN - KSD	REVISED -	
PLOT SCALE = 0.16666667 ' / in.	CHECKED - MMA	REVISED -	
PLOT DATE = 4/22/2025	DATE - 4/25/2025	REVISED -	

STATE OF ILLINOIS
DEPARTMENT OF TRANSPORTATION

CROSS SECTIONS STAGE 5
I-80 WB

SCALE: HORIZ: 1"=10' VERT: 1"=5' | SHEET __ OF __ SHEETS | STA. ____ TO STA. ____

F.A.I. RTE.	SECTION	COUNTY	TOTAL SHEETS	SHEET NO.
80	FAI 80 21 INTERCHANGE	WILL	1209	1136
		CONTRACT NO. 62R22		
		ILLINOIS	FED. AID PROJECT	

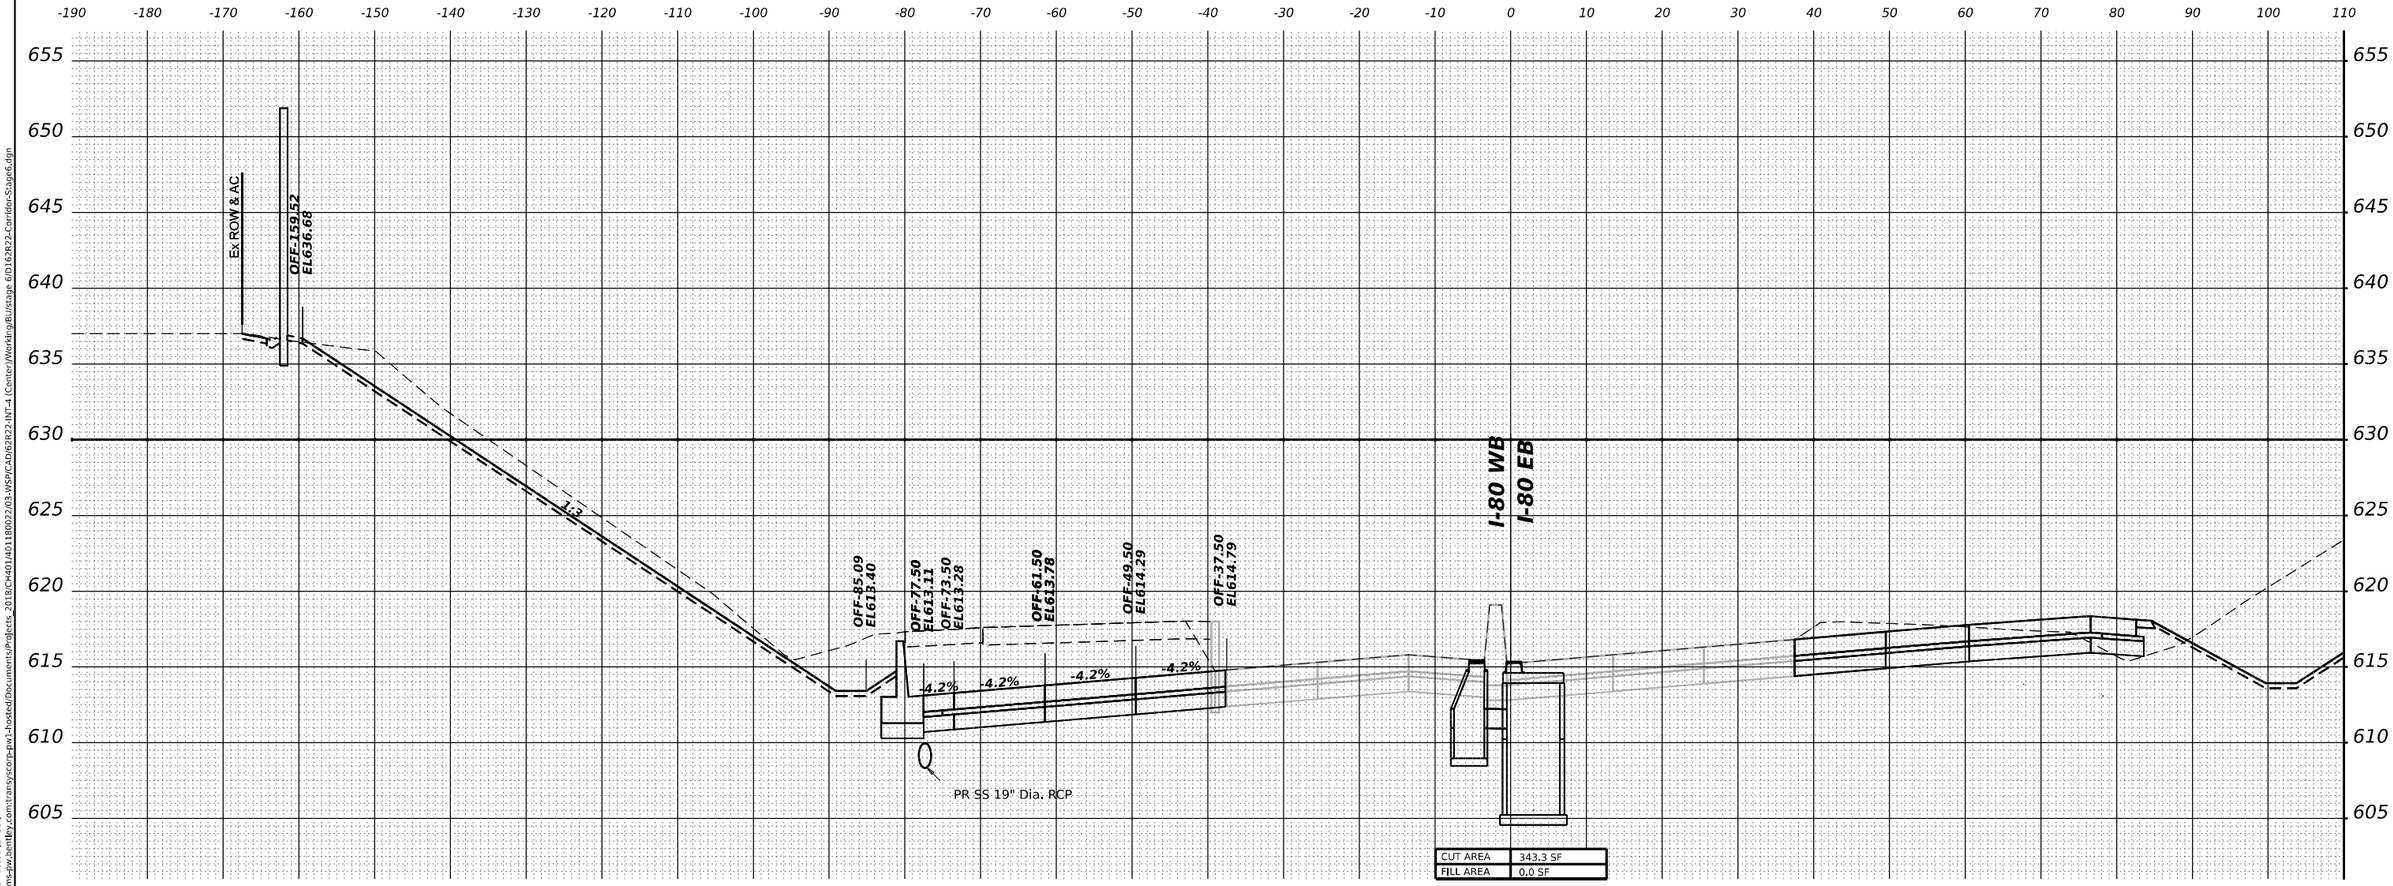

MODEL: PR-I80-NORTH - A 9+00.00 [Sheet]
FILE NAME: pw://transystems-pw.bentley.com:transystcorp-pw1-hosted/Documents/Projects - 2018/CH401/401180022/03-WSP/CAD/62R22-INT-4 (Center)/Working/BU/stage 6/01162R22-Corridor-Stage6.dgn

WSP USA Inc.
30 N. LASALLE STREET
SUITE 4200
CHICAGO, IL 60602
TEL: (312) 782-8150

USER NAME = USDJ744408	DESIGNED - KSD	REVISED -	
	DRAWN - KSD	REVISED -	
PLOT SCALE = 0.16666667 ' / in.	CHECKED - MMA	REVISED -	
PLOT DATE = 4/22/2025	DATE - 4/25/2025	REVISED -	

STATE OF ILLINOIS
DEPARTMENT OF TRANSPORTATION

CROSS SECTIONS STAGE 5
I–80 WB

SCALE: HORIZ: 1"=10' VERT: 1"=5' | SHEET __ OF __ SHEETS | STA. _____ | TO STA. _____

F.A.I. RTE.	SECTION	COUNTY	TOTAL SHEETS	SHEET NO.
80	FAI 80 21 INTERCHANGE	WILL	1209	1137
		CONTRACT NO. 62R22		
	ILLINOIS	FED. AID PROJECT		

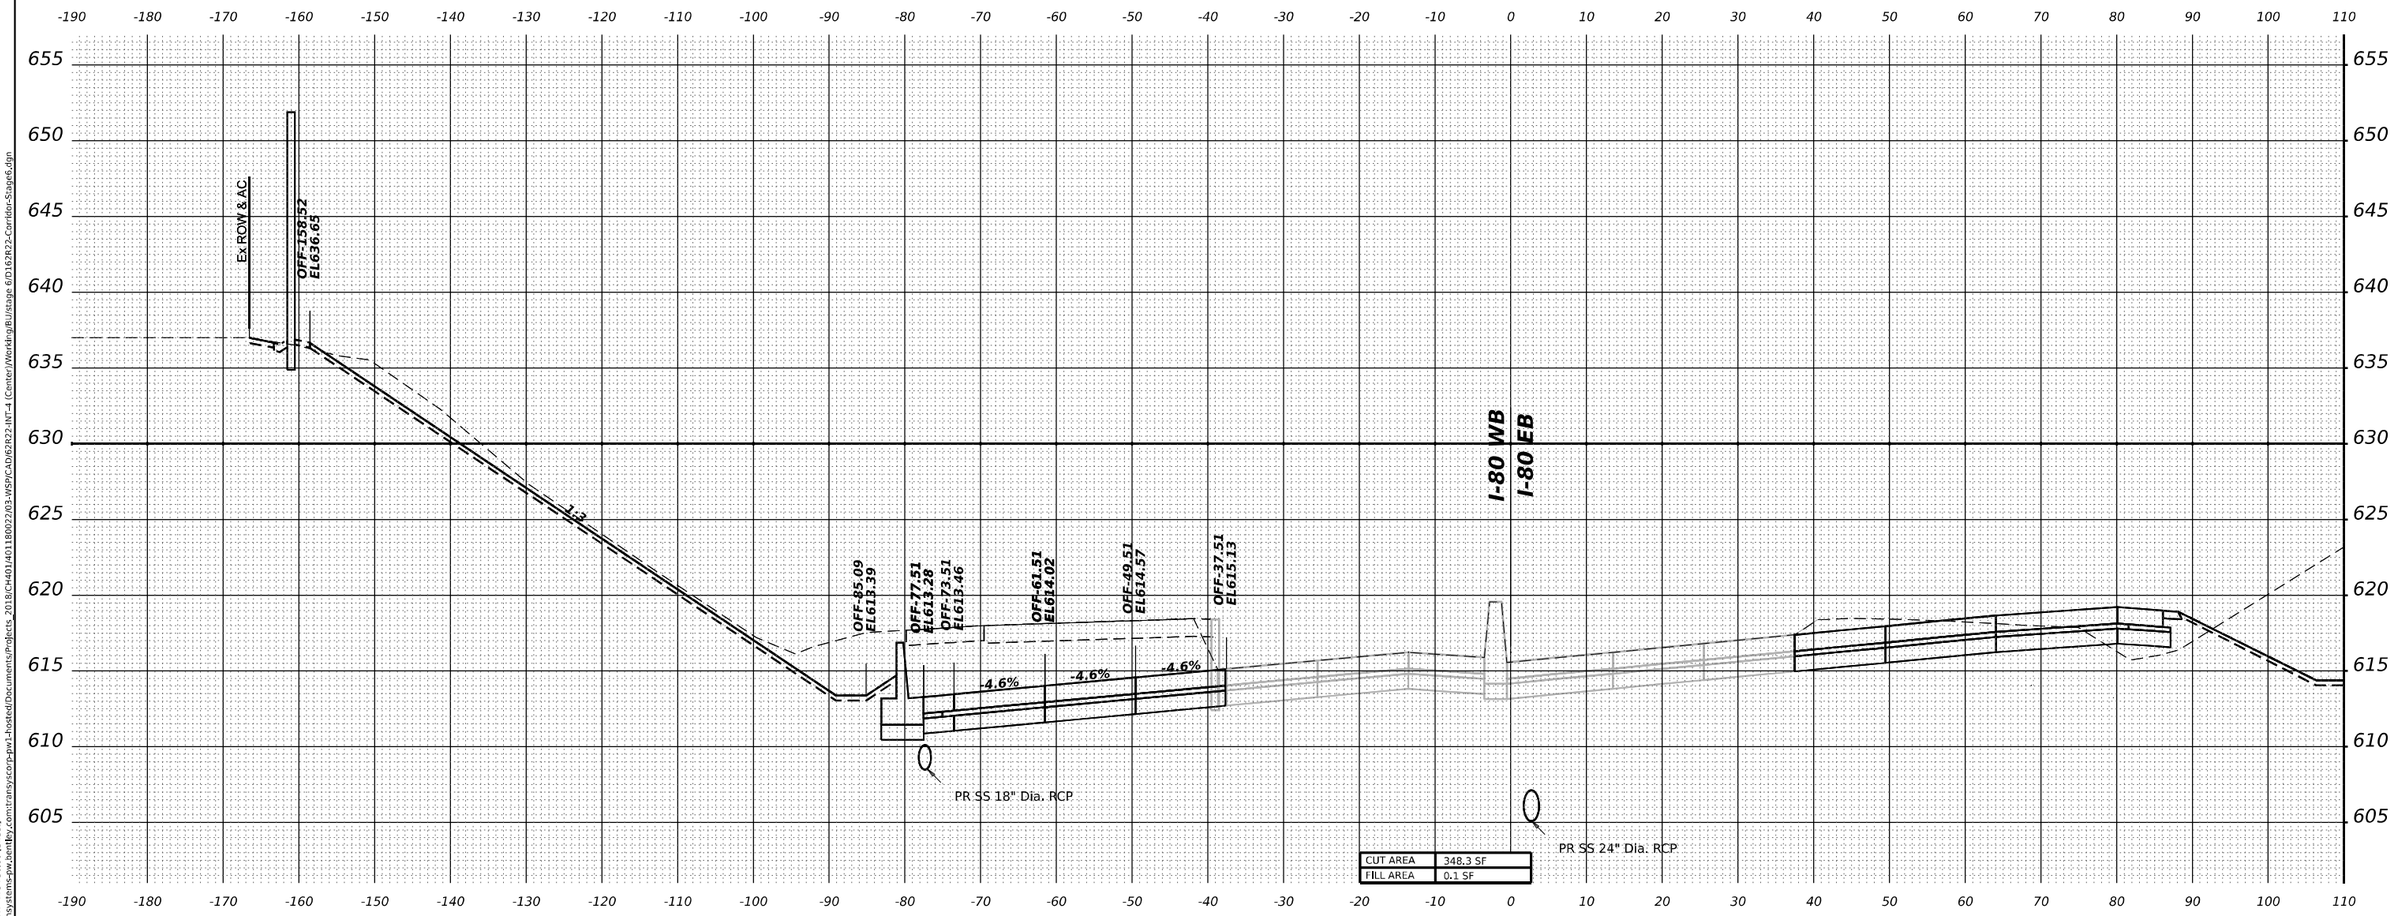

MODEL: PR-I80-NORTH - A 9+50.00 [Sheet]
FILE NAME: pw://transystems-pw.bentley.com:transystcorp-pw1-hosted/Documents/Projects - 2018/CH401/401180022/03-WSP/CAD/62R22-INT-4 (Center)/Working/BU/stage 6/01162R22-Corridor-Stage6.dgn

WSP USA Inc.
30 N. LASALLE STREET
SUITE 4200
CHICAGO, IL 60602
TEL: (312) 782-8150

USER NAME = USDJ744408		DESIGNED - KSD		REVISED -	
		DRAWN - KSD		REVISED -	
PLOT SCALE = 0.16666667 ' / in.		CHECKED - MMA		REVISED -	
PLOT DATE = 4/22/2025		DATE - 4/25/2025		REVISED -	

STATE OF ILLINOIS
DEPARTMENT OF TRANSPORTATION

CROSS SECTIONS STAGE 5
I–80 WB

SCALE: HORIZ: 1"=10'
VERT: 1"=5'
SHEET __ OF __ SHEETS STA. _____ TO STA. _____

F.A.I. RTE.	SECTION	COUNTY	TOTAL SHEETS	SHEET NO.
80	FAI 80 21 INTERCHANGE	WILL	1209	1138
		CONTRACT NO. 62R22		
	ILLINOIS	FED. AID PROJECT		

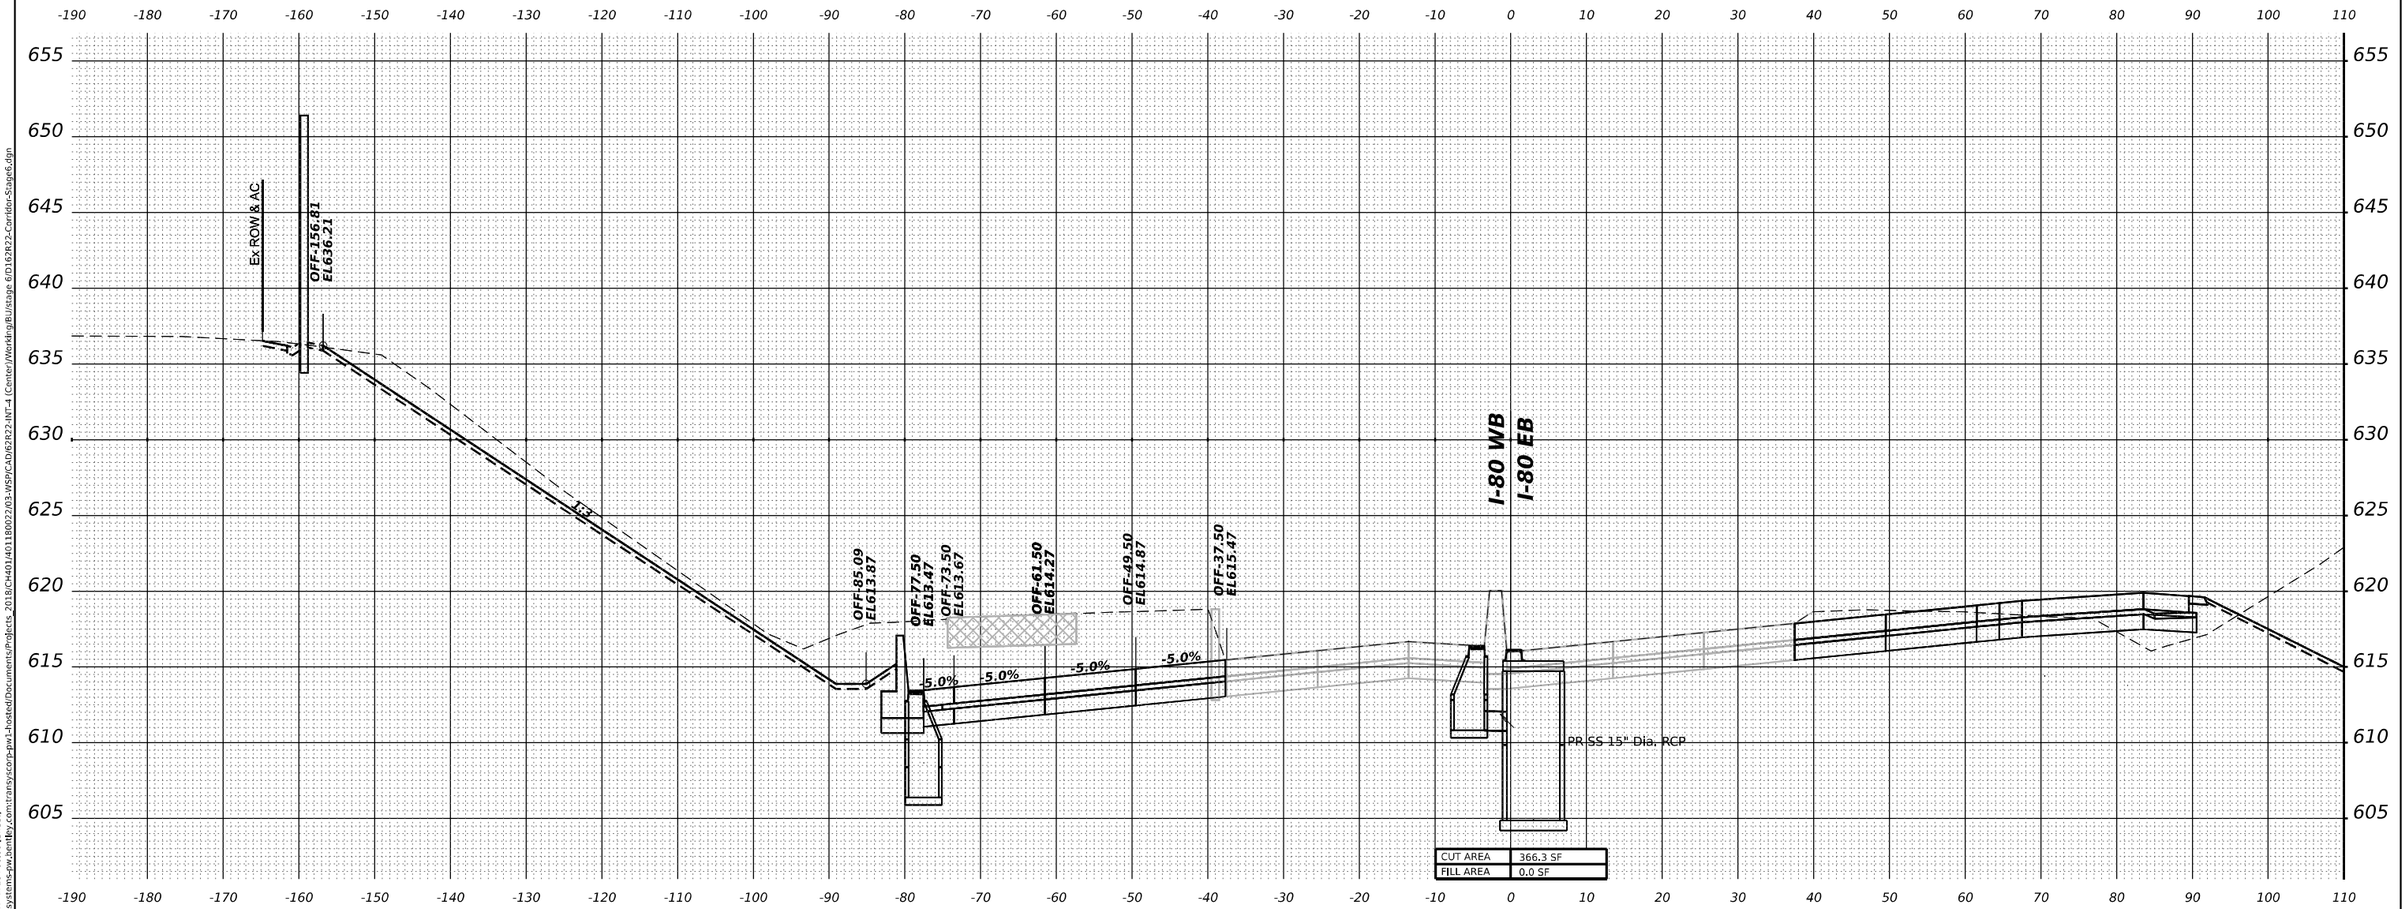

MODEL: PR-I80-NORTH - A 10+00.00 [Sheet]
FILE NAME: pw:\transystems-pw.bentley.com:transystcorp-pw1-hosted\Documents\Projects_2018\CH401\401180022\03-WSP\CAD\62R22.INT-4 (Center)\Workings\BU\stage 6\D162R22-Corridor-Stage6.dgn

WSP USA Inc.
30 N. LASALLE STREET
SUITE 4200
CHICAGO, IL 60602
TEL: (312) 782-8150

USER NAME = USDJ744408	DESIGNED - KSD	REVISED -	
	DRAWN - KSD	REVISED -	
PLOT SCALE = 0.16666667 ' / in.	CHECKED - MMA	REVISED -	
PLOT DATE = 4/22/2025	DATE - 4/25/2025	REVISED -	

STATE OF ILLINOIS
DEPARTMENT OF TRANSPORTATION

CROSS SECTIONS STAGE 5
I-80 WB

SCALE: HORIZ: 1"=10'
VERT: 1"=5'
SHEET __ OF __ SHEETS
STA. _____ TO STA. _____

F.A.I. RTE.	SECTION	COUNTY	TOTAL SHEETS	SHEET NO.
80	FAI 80 21 INTERCHANGE	WILL	1209	1139
		CONTRACT NO. 62R22		
	ILLINOIS	FED. AID PROJECT		

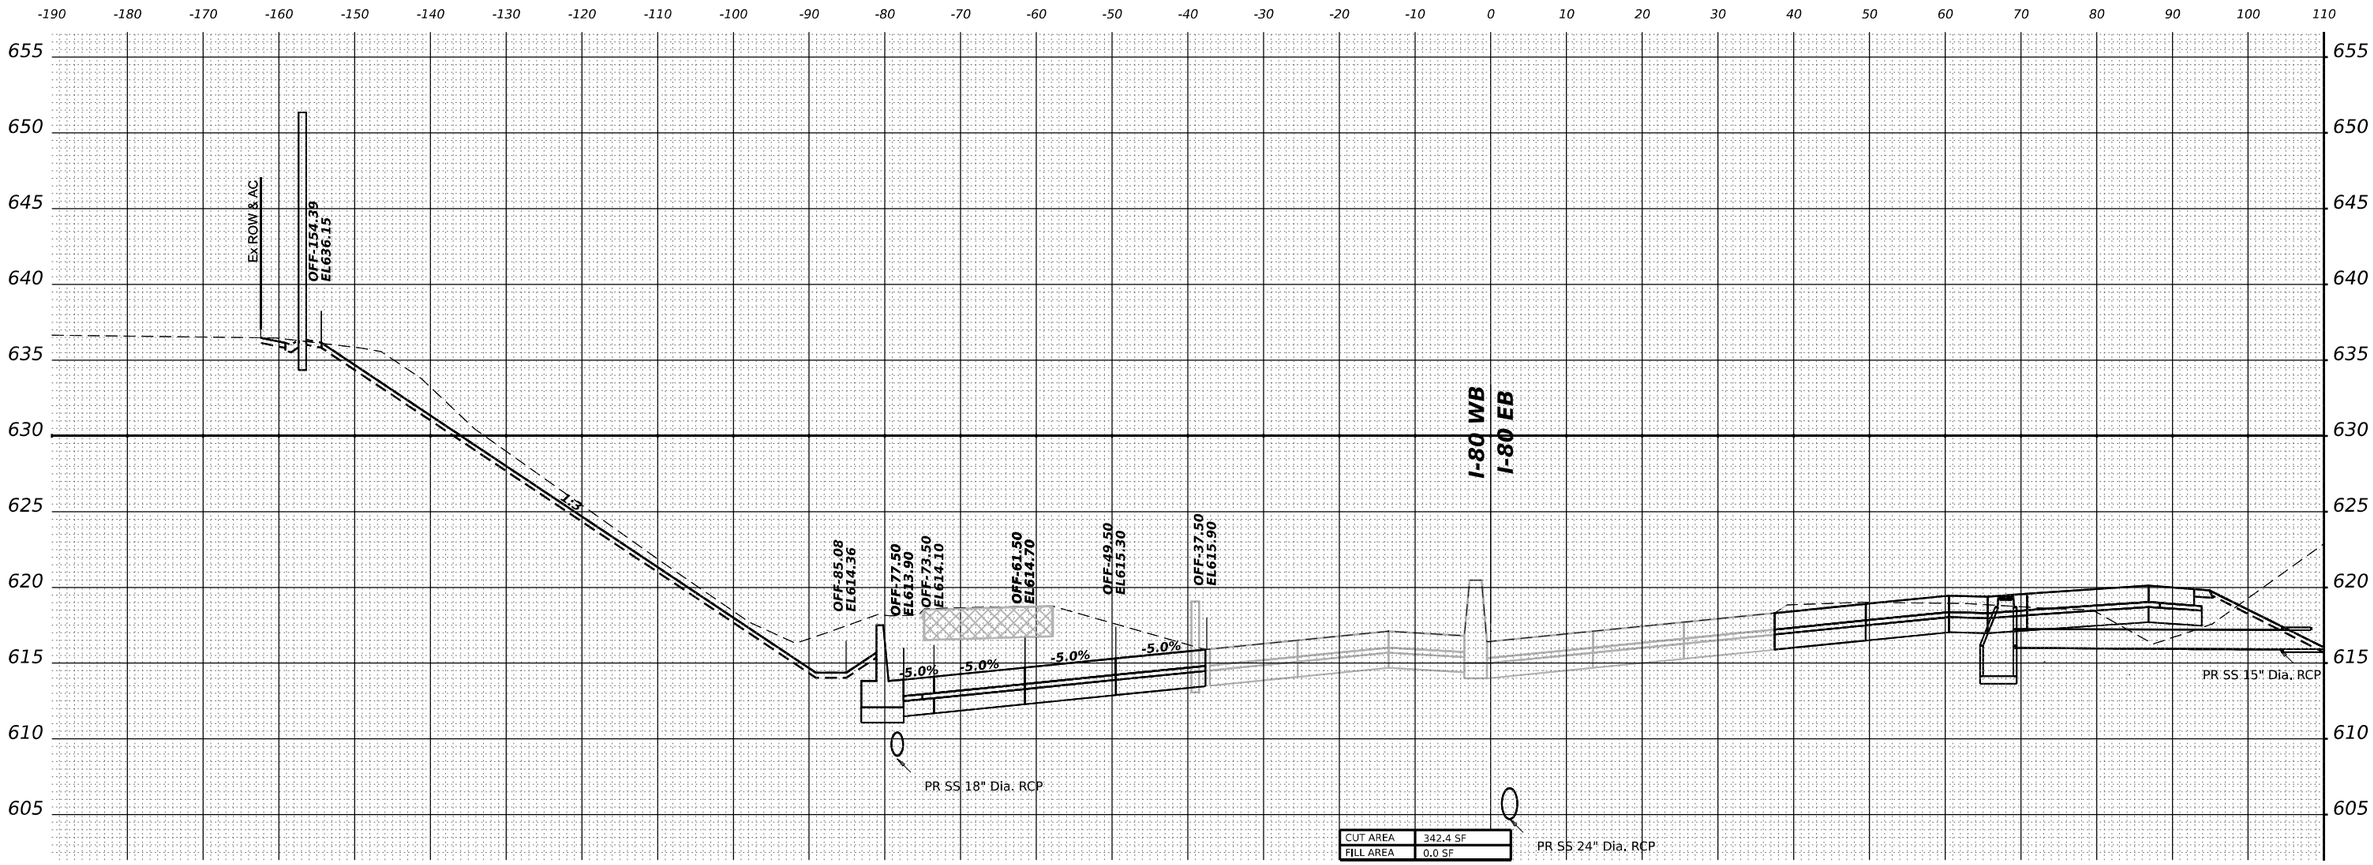

MODEL: PR-I80-NORTH - A 10+50.00 [Sheet]
FILE NAME: pw://transystems-pw.bentley.com:transystems-pw-1-hosted/Documents/Projects_2018/CH401/401180022/03-WSP/CAD/62R22-INT-1 (Center)/Working/BJ/stage 6/D162R222-Corridor-Stage6.dgn

WSP USA Inc.
30 N. LASALLE STREET
SUITE 4200
CHICAGO, IL 60602
TEL: (312) 782-8150

USER NAME	= USDJ744408	DESIGNED -	KSD	REVISED -	
		DRAWN -	KSD	REVISED -	
PLOT SCALE	= 0.16666667 ' / in.	CHECKED -	MMA	REVISED -	
PLOT DATE	= 4/22/2025	DATE -	4/25/2025	REVISED -	

STATE OF ILLINOIS
DEPARTMENT OF TRANSPORTATION

CROSS SECTIONS STAGE 5
I–80 WB

SCALE: HORIZ: 1"=10'
VERT: 1"=5'
SHEET __ OF __ SHEETS STA. _____ TO STA. _____

F.A.I. RTE.	SECTION	COUNTY	TOTAL SHEETS	SHEET NO.
80	FAI 80 21 INTERCHANGE	WILL	1209	1140
		CONTRACT NO. 62R22		
	ILLINOIS FED. AID PROJECT			

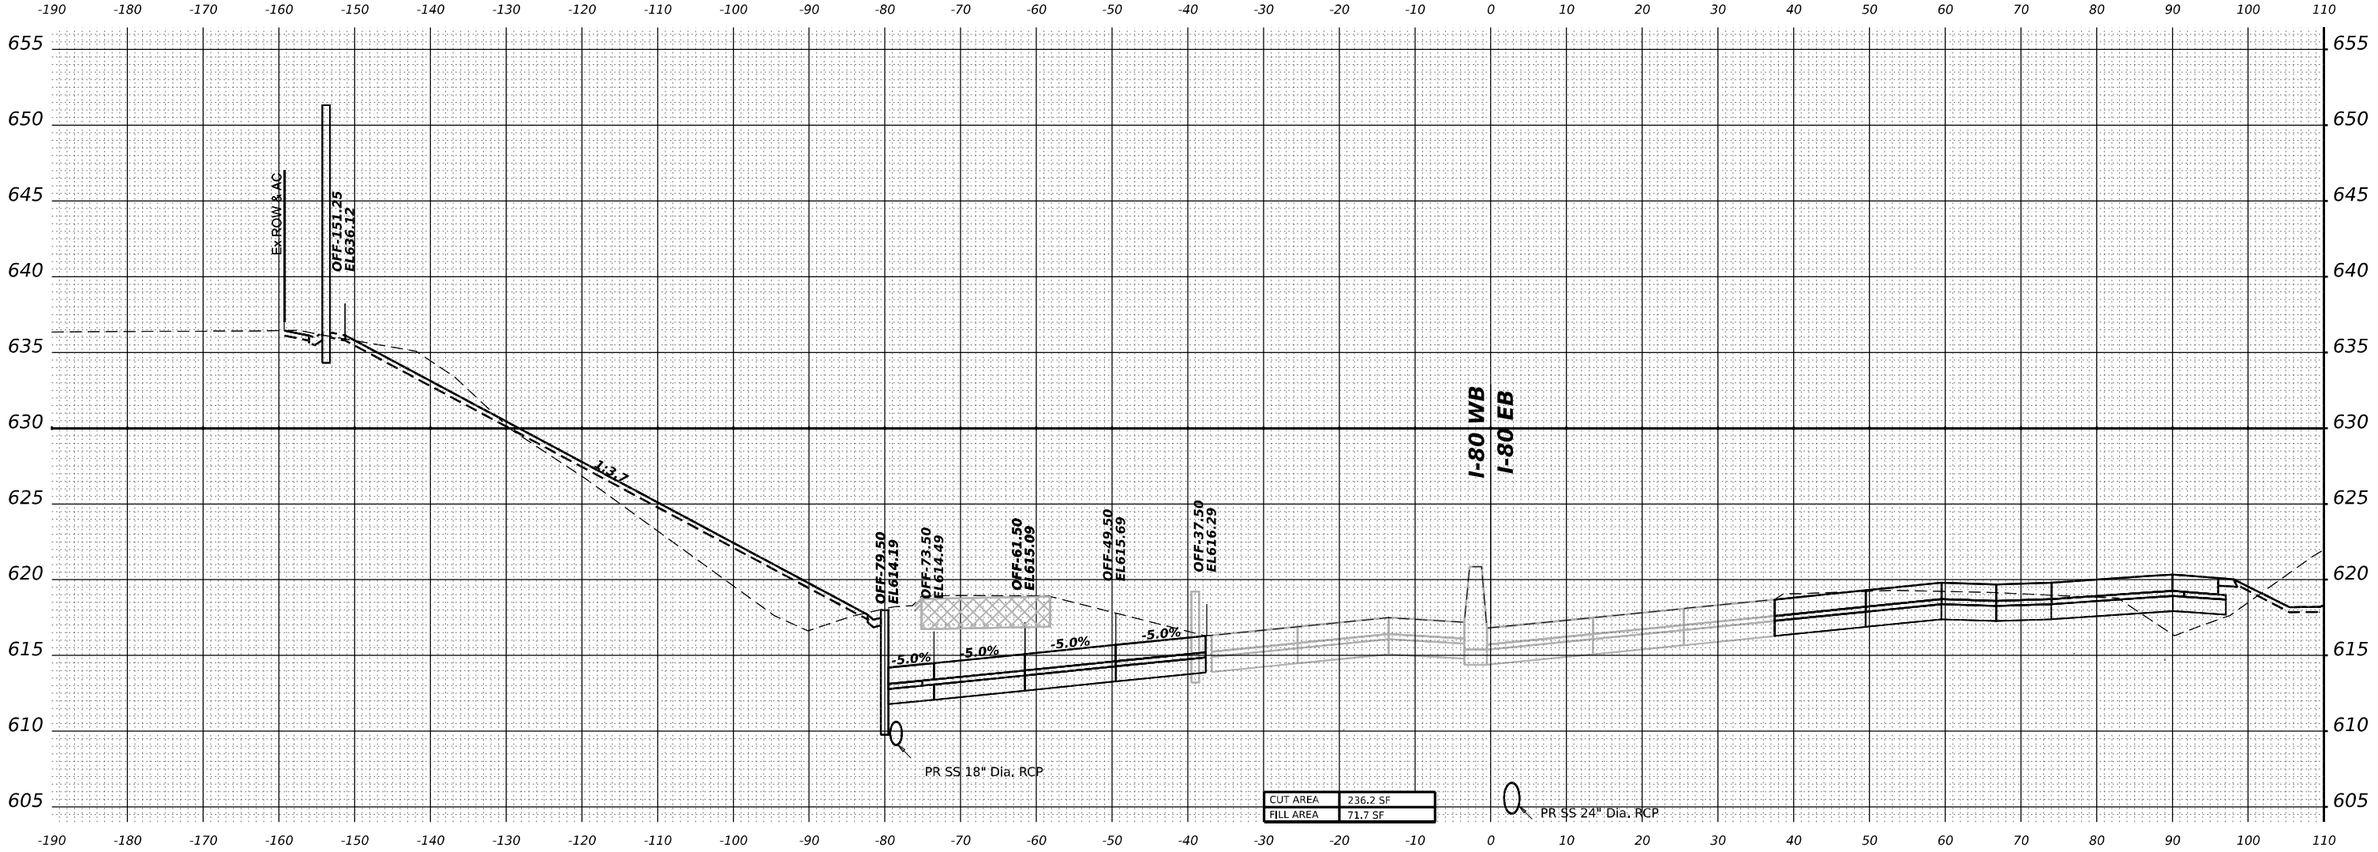

STA 11+00.00

MODEL: PR-I80-NORTH - A 11+00.00 [Sheet]
FILE NAME: pw://transystems-pw.bentley.com:transystems-pw1-hosted/Documents/Projects - 2018/CH401/401180022/03-WSP/CAD/62R22-INT-4 (Center)/Working/BU/stage 6/ID162R22-Corridor-Stage6.dgn

WSP USA Inc.
30 N. LASALLE STREET
SUITE 4200
CHICAGO, IL 60602
TEL: (312) 782-8150

USER NAME = USDJ744408		DESIGNED - KSD	REVISED -		
		DRAWN - KSD	REVISED -		
PLOT SCALE = 0.16666667 ' / in.		CHECKED - MMA	REVISED -		
PLOT DATE = 4/22/2025		DATE - 4/25/2025	REVISED -		

STATE OF ILLINOIS
DEPARTMENT OF TRANSPORTATION

CROSS SECTIONS STAGE 5
I–80 WB

SCALE: HORIZ: 1"=10' VERT: 1"=5' | SHEET __ OF __ SHEETS | STA. _____ TO STA. _____

F.A.I. RTE.	SECTION	COUNTY	TOTAL SHEETS	SHEET NO.
80	FAI 80 21 INTERCHANGE	WILL	1209	1141
		CONTRACT NO. 62R22		
	ILLINOIS	FED. AID PROJECT		

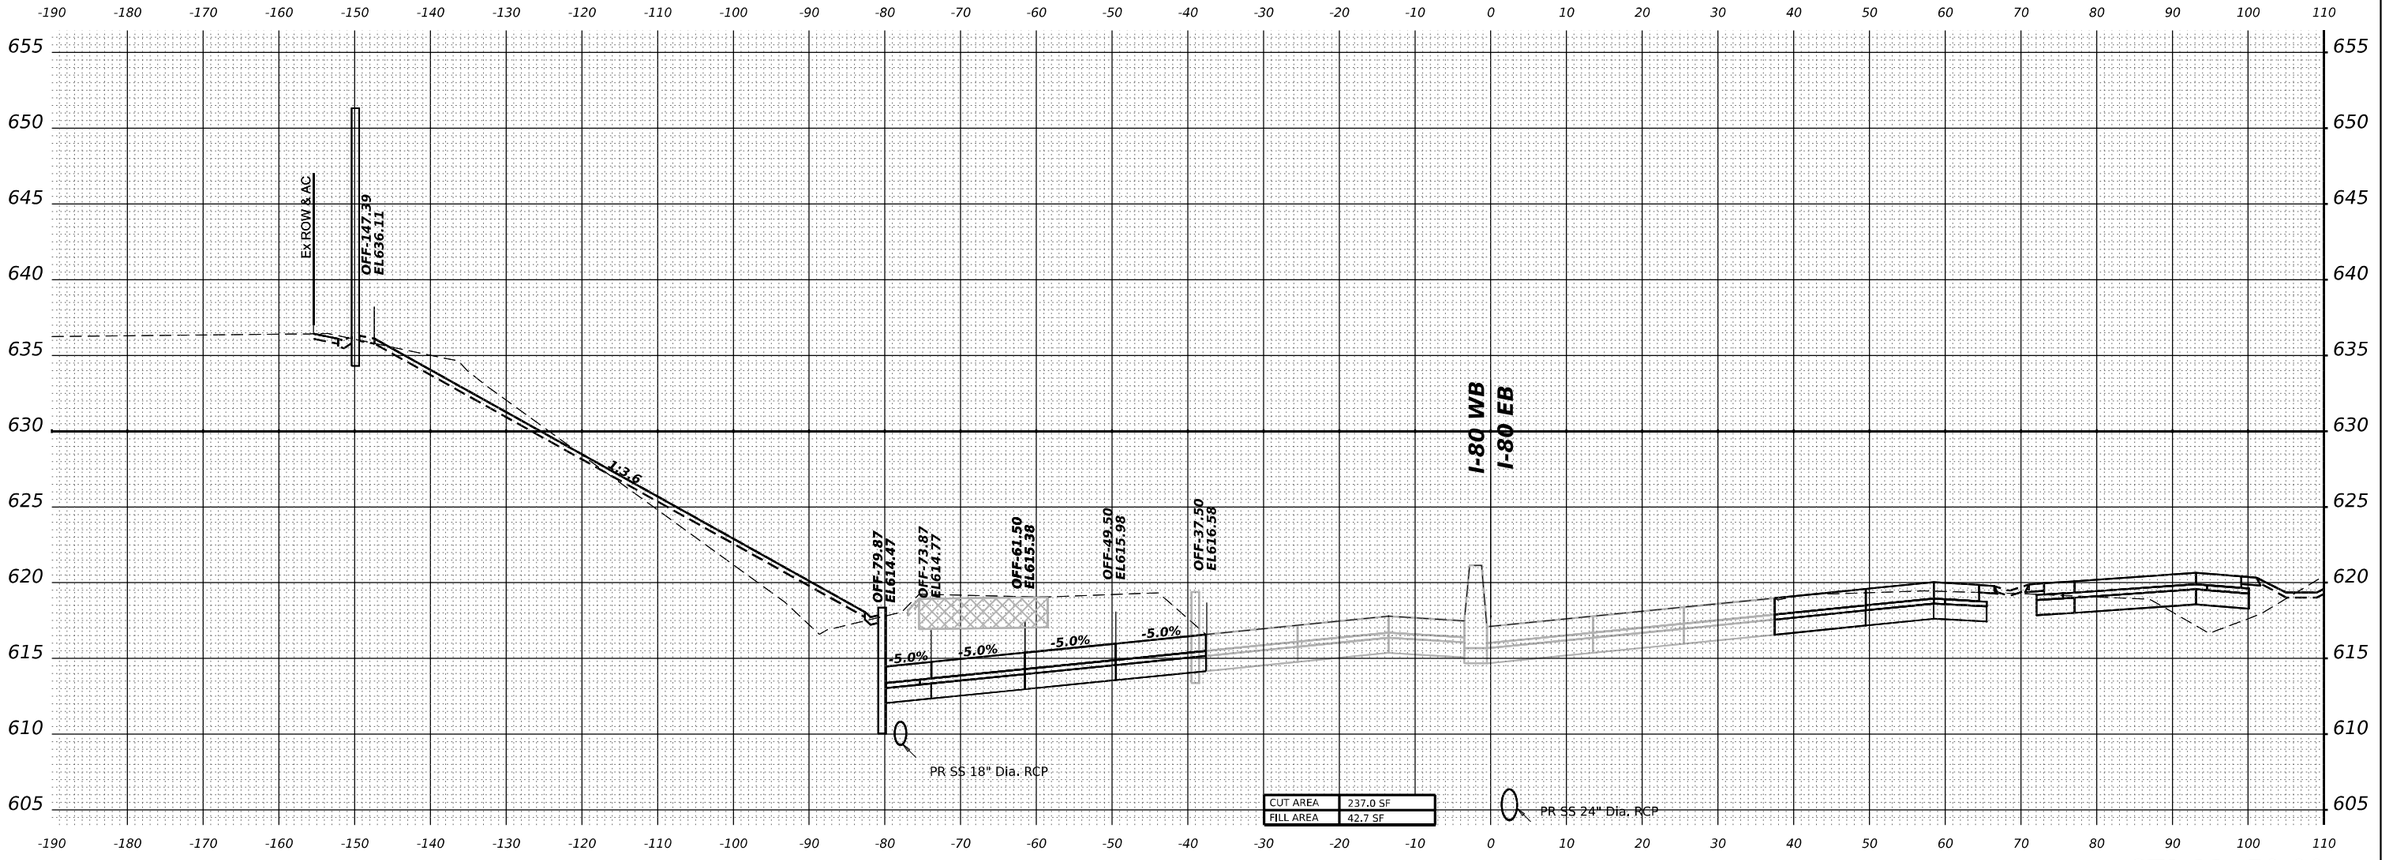

STA 11+50.00

MODEL: PR-I80-NORTH - A 11+50.00 [Sheet]
FILE NAME: pw://transystems-pw.bentley.com:transystcorp-pw1-hosted/Documents/Projects - 2018/CH401/401180022/03-WSP/CAD/62R22-INT-4 (Center)/Working/BU/stage 6/ID162R22-Corridor-Stage6.dgn

WSP USA Inc.
30 N. LASALLE STREET
SUITE 4200
CHICAGO, IL 60602
TEL: (312) 782-8150

USER NAME = USDJ744408		DESIGNED - KSD		REVISED -	
		DRAWN - KSD		REVISED -	
PLOT SCALE = 0.16666667 ' / in.		CHECKED - MMA		REVISED -	
PLOT DATE = 4/22/2025		DATE - 4/25/2025		REVISED -	

STATE OF ILLINOIS
DEPARTMENT OF TRANSPORTATION

CROSS SECTIONS STAGE 5
I–80 WB

SCALE: HORIZ: 1"=10' VERT: 1"=5' | SHEET __ OF __ SHEETS | STA. _____ TO STA. _____

F.A.I. RTE.	SECTION	COUNTY	TOTAL SHEETS	SHEET NO.
80	FAI 80 21 INTERCHANGE	WILL	1209	1142
		CONTRACT NO. 62R22		
	ILLINOIS	FED. AID PROJECT		

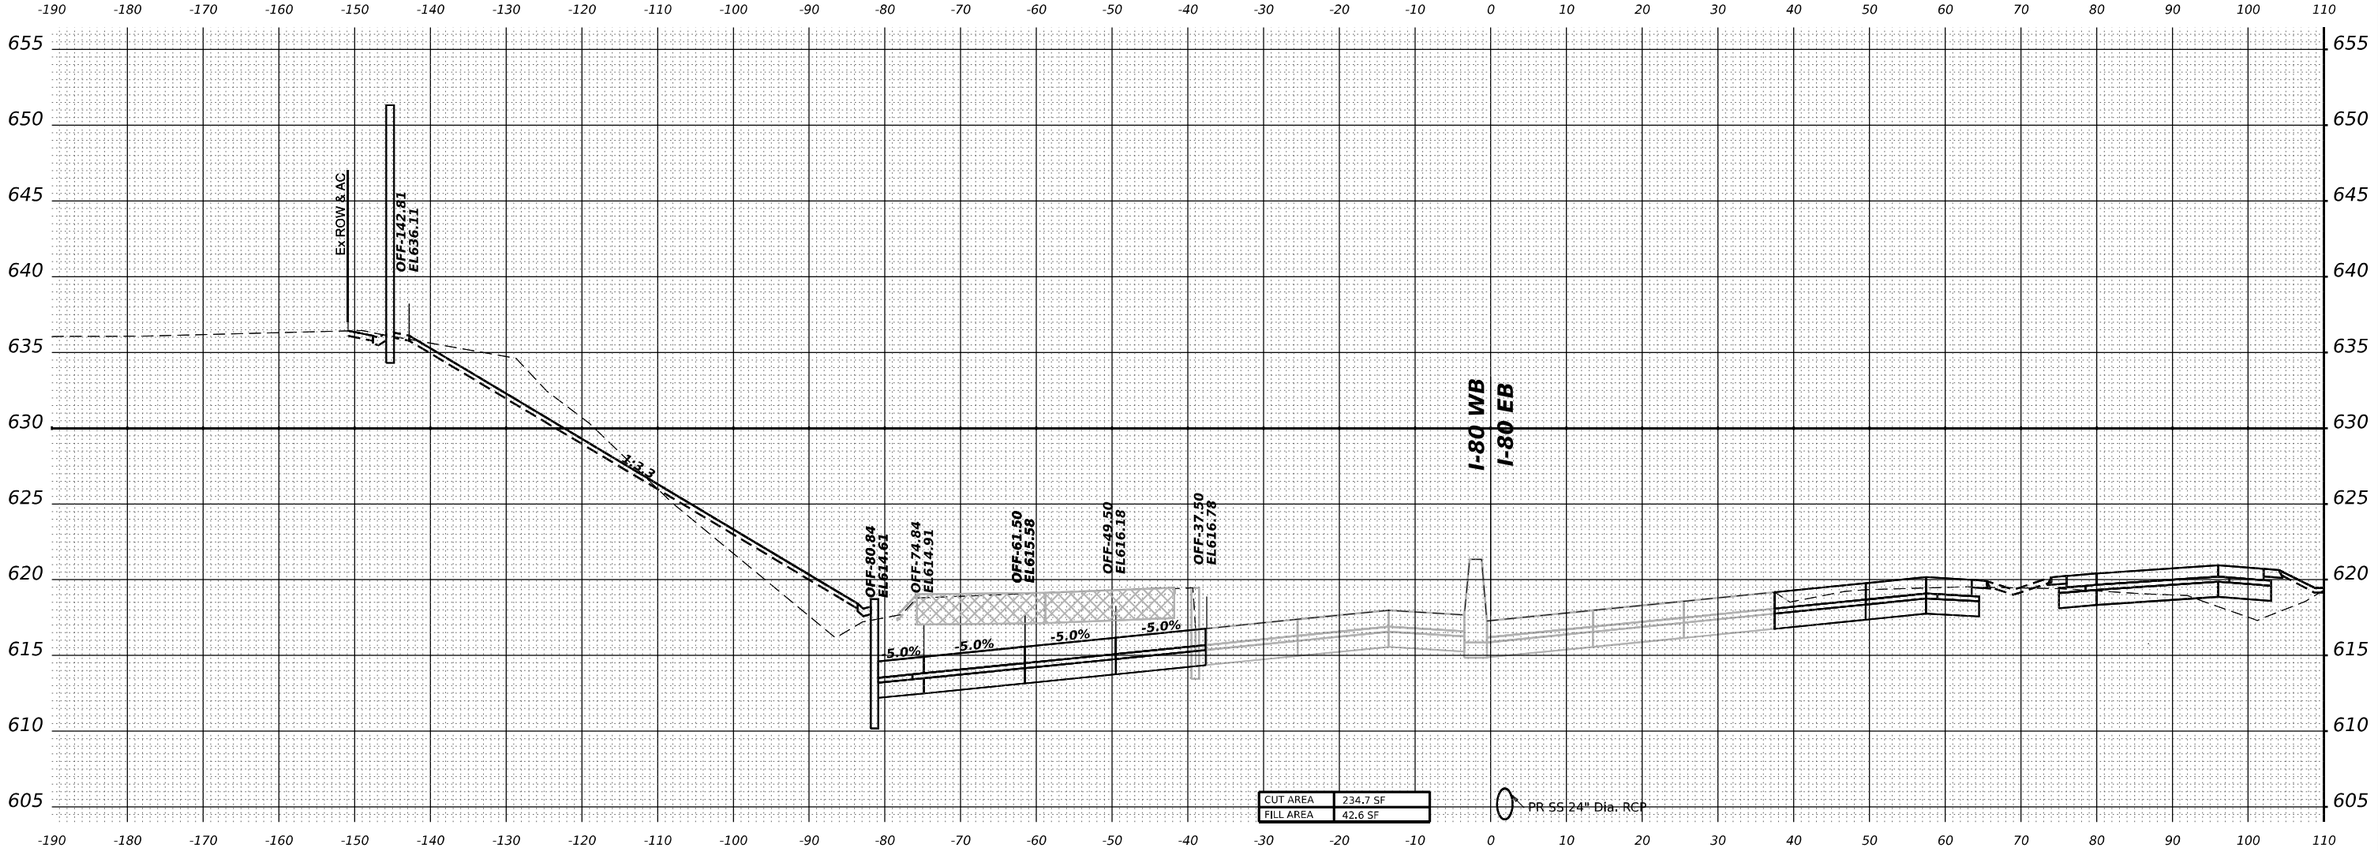

STA 12+00.00

MODEL: PR-I80-NORTH - A 12+00.00 [Sheet]
FILE NAME: pw://transystems-pw.bentley.com:transystemscorp-pw1-hosted/Documents/Projects - 2018/CH401/401180022/03-WSP/CAD/62R22-INT-4 (Center)/Working/BU/stage 6/ID162R22-Corridor-Stage6.dgn

WSP USA Inc.
30 N. LASALLE STREET
SUITE 4200
CHICAGO, IL 60602
TEL: (312) 782-8150

USER NAME = USDJ744408		DESIGNED - KSD		REVISED -	
		DRAWN - KSD		REVISED -	
PLOT SCALE = 0.16666667 ' / in.		CHECKED - MMA		REVISED -	
PLOT DATE = 4/22/2025		DATE - 4/25/2025		REVISED -	

STATE OF ILLINOIS
DEPARTMENT OF TRANSPORTATION

CROSS SECTIONS STAGE 5
I–80 WB

SCALE: HORIZ: 1"=10'
VERT: 1"=5'
SHEET __ OF __ SHEETS STA. _____ TO STA. _____

F.A.I. RTE.	SECTION	COUNTY	TOTAL SHEETS	SHEET NO.
80	FAI 80 21 INTERCHANGE	WILL	1209	1143
		CONTRACT NO. 62R22		
	ILLINOIS	FED. AID PROJECT		

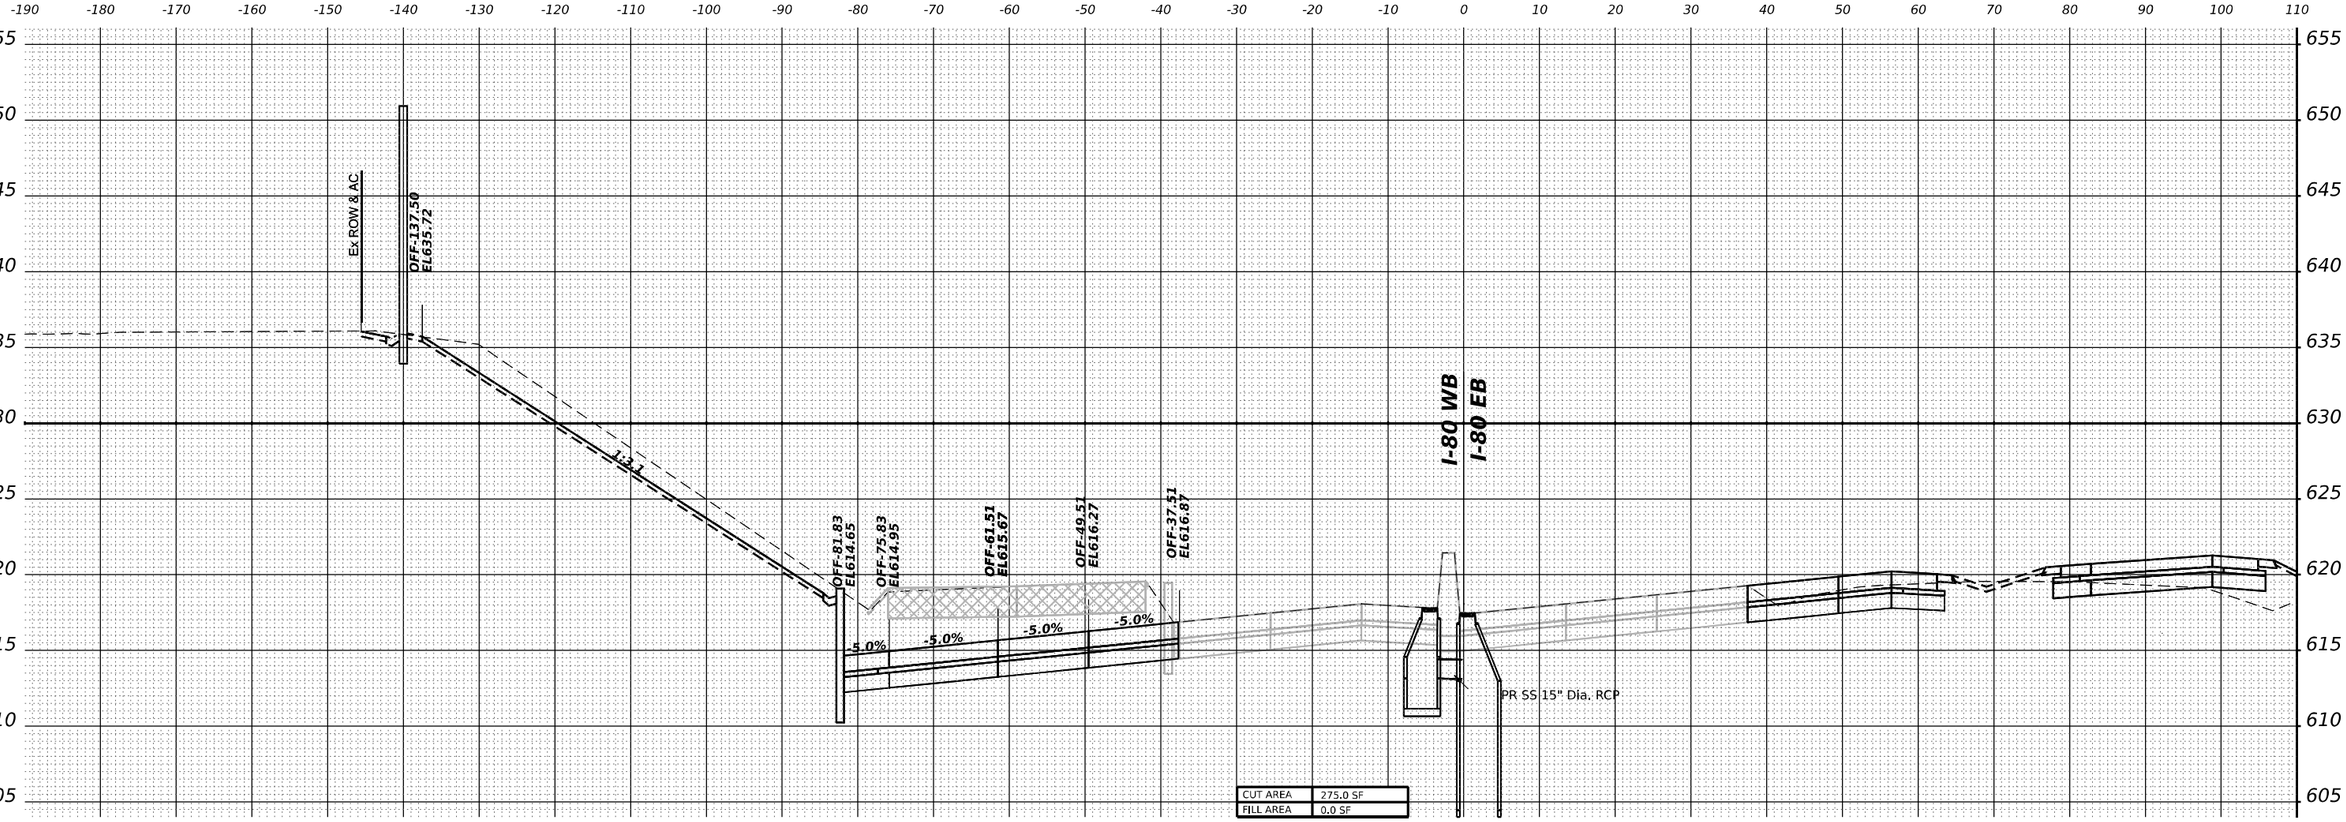

MODEL: PR-I80-NORTH - A 12+50.00 [Sheet]
FILE NAME: pw://transystems-pw.bentley.com:transyscorp-pw1-hosted/Documents/Projects_2018/CH4014011800220/03-WSP/CAD/62R22-INT-4 (Center)/Werbding/BU/stage 6/D1628222-Corridor-Stage6.dgn

WSP USA Inc.
30 N. LASALLE STREET
SUITE 4200
CHICAGO, IL 60602
TEL: (312) 782-8150

USER NAME = USDJ744408		DESIGNED - KSD	REVISED -		
		DRAWN - KSD	REVISED -		
PLOT SCALE = 0.16666667 ' / in.		CHECKED - MMA	REVISED -		
PLOT DATE = 4/22/2025		DATE - 4/25/2025	REVISED -		

STATE OF ILLINOIS
DEPARTMENT OF TRANSPORTATION

CROSS SECTIONS STAGE 5
I–80 WB

SCALE: HORIZ: 1"=10'
VERT: 1"=5'
SHEET __ OF __ SHEETS STA. _____ TO STA. _____

F.A.I. RTE.	SECTION	COUNTY	TOTAL SHEETS	SHEET NO.
80	FAI 80 21 INTERCHANGE	WILL	1209	1144
		CONTRACT NO. 62R22		
	ILLINOIS	FED. AID PROJECT		

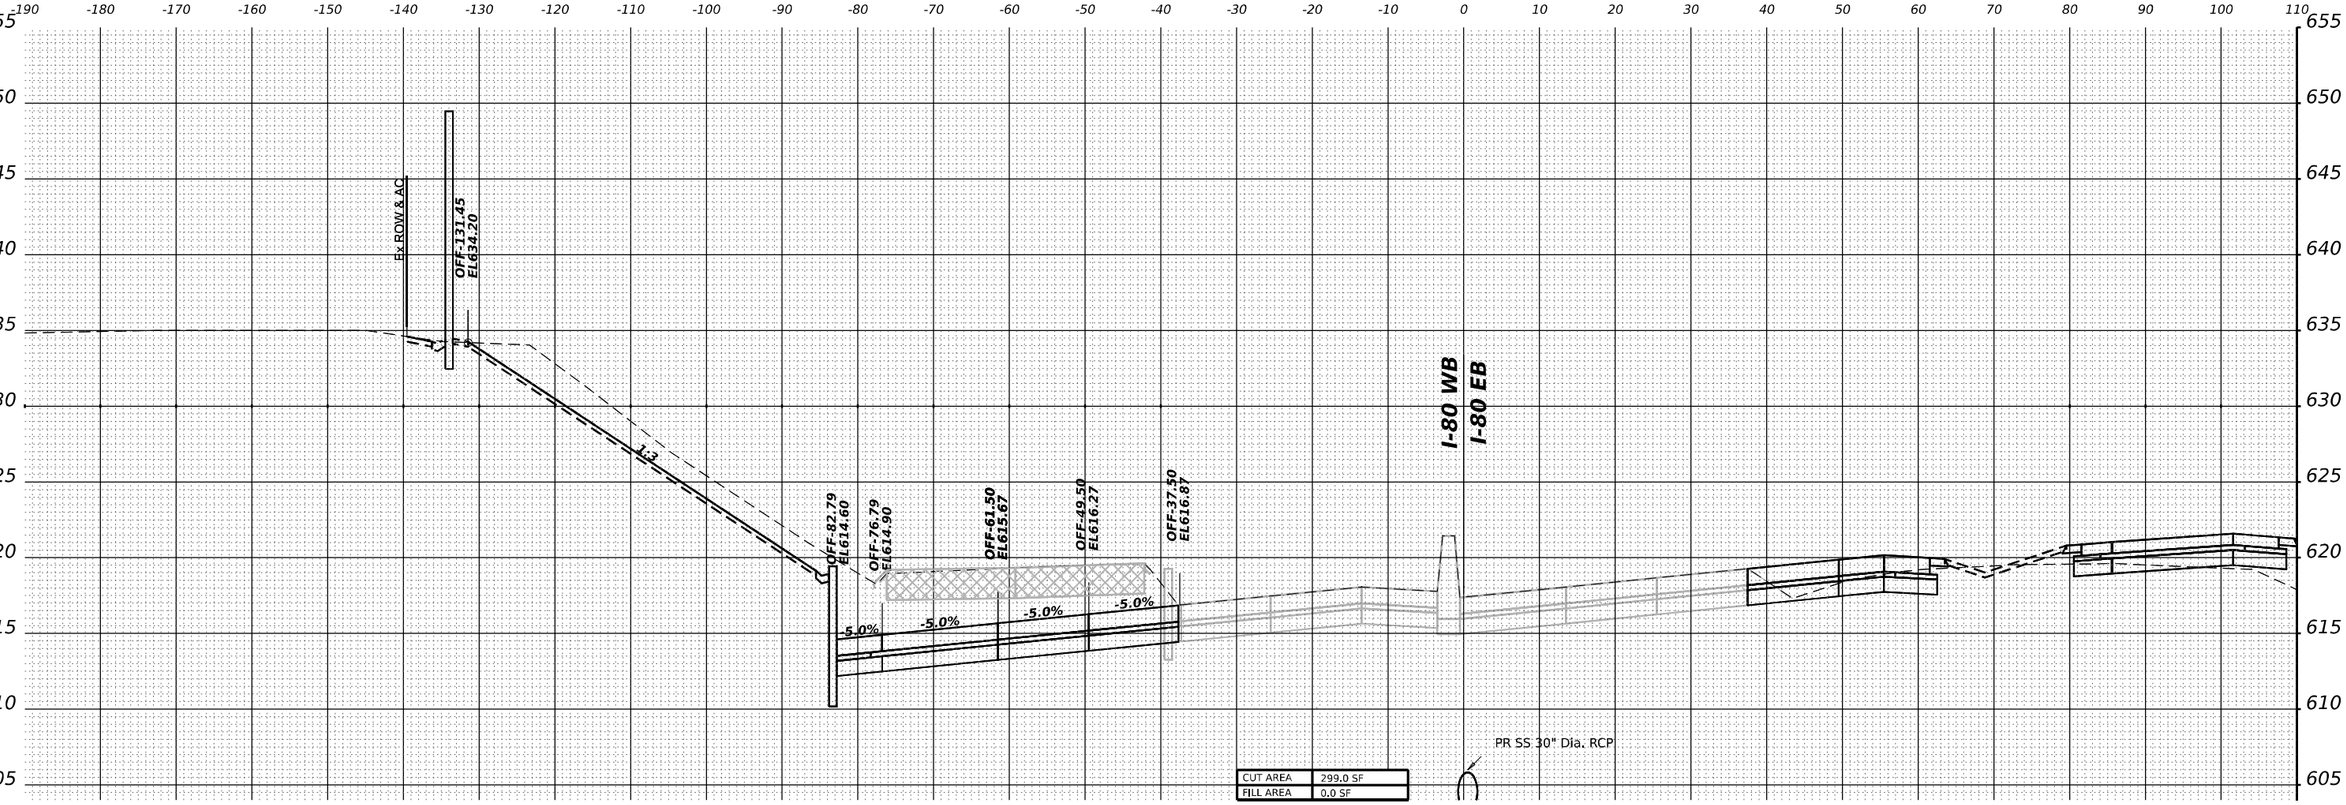

STA 13+00.00

MODEL: PR-I80-NORTH - A 13+00.00 [Sheet]
FILE NAME: pw://transystems-pw.bentley.com:transystcorp-pw1-hosted/Documents/Projects_2018/CH401401180022/03-WSP/CAD/62R22-INT-4 (Center)/Working/BU/stage 6/D162R22-Corridor-Stage6.dgn

WSP USA Inc.
20 N. LASALLE STREET
SUITE 4200
CHICAGO, IL 60602
TEL: (312) 782-8150

USER NAME = USDJ744408	DESIGNED - KSD	REVISED -	
	DRAWN - KSD	REVISED -	
PLOT SCALE = 0.16666667 ' / in.	CHECKED - MMA	REVISED -	
PLOT DATE = 4/22/2025	DATE - 4/25/2025	REVISED -	

STATE OF ILLINOIS
DEPARTMENT OF TRANSPORTATION

CROSS SECTIONS STAGE 5
I–80 WB

SCALE: HORIZ: 1"=10'
VERT: 1"=5'
SHEET __ OF __ SHEETS STA. _____ TO STA. _____

F.A.I. RTE.	SECTION	COUNTY	TOTAL SHEETS	SHEET NO.
80	FAI 80 21 INTERCHANGE	WILL	1209	1145
		CONTRACT NO. 62R22		
	ILLINOIS	FED. AID PROJECT		

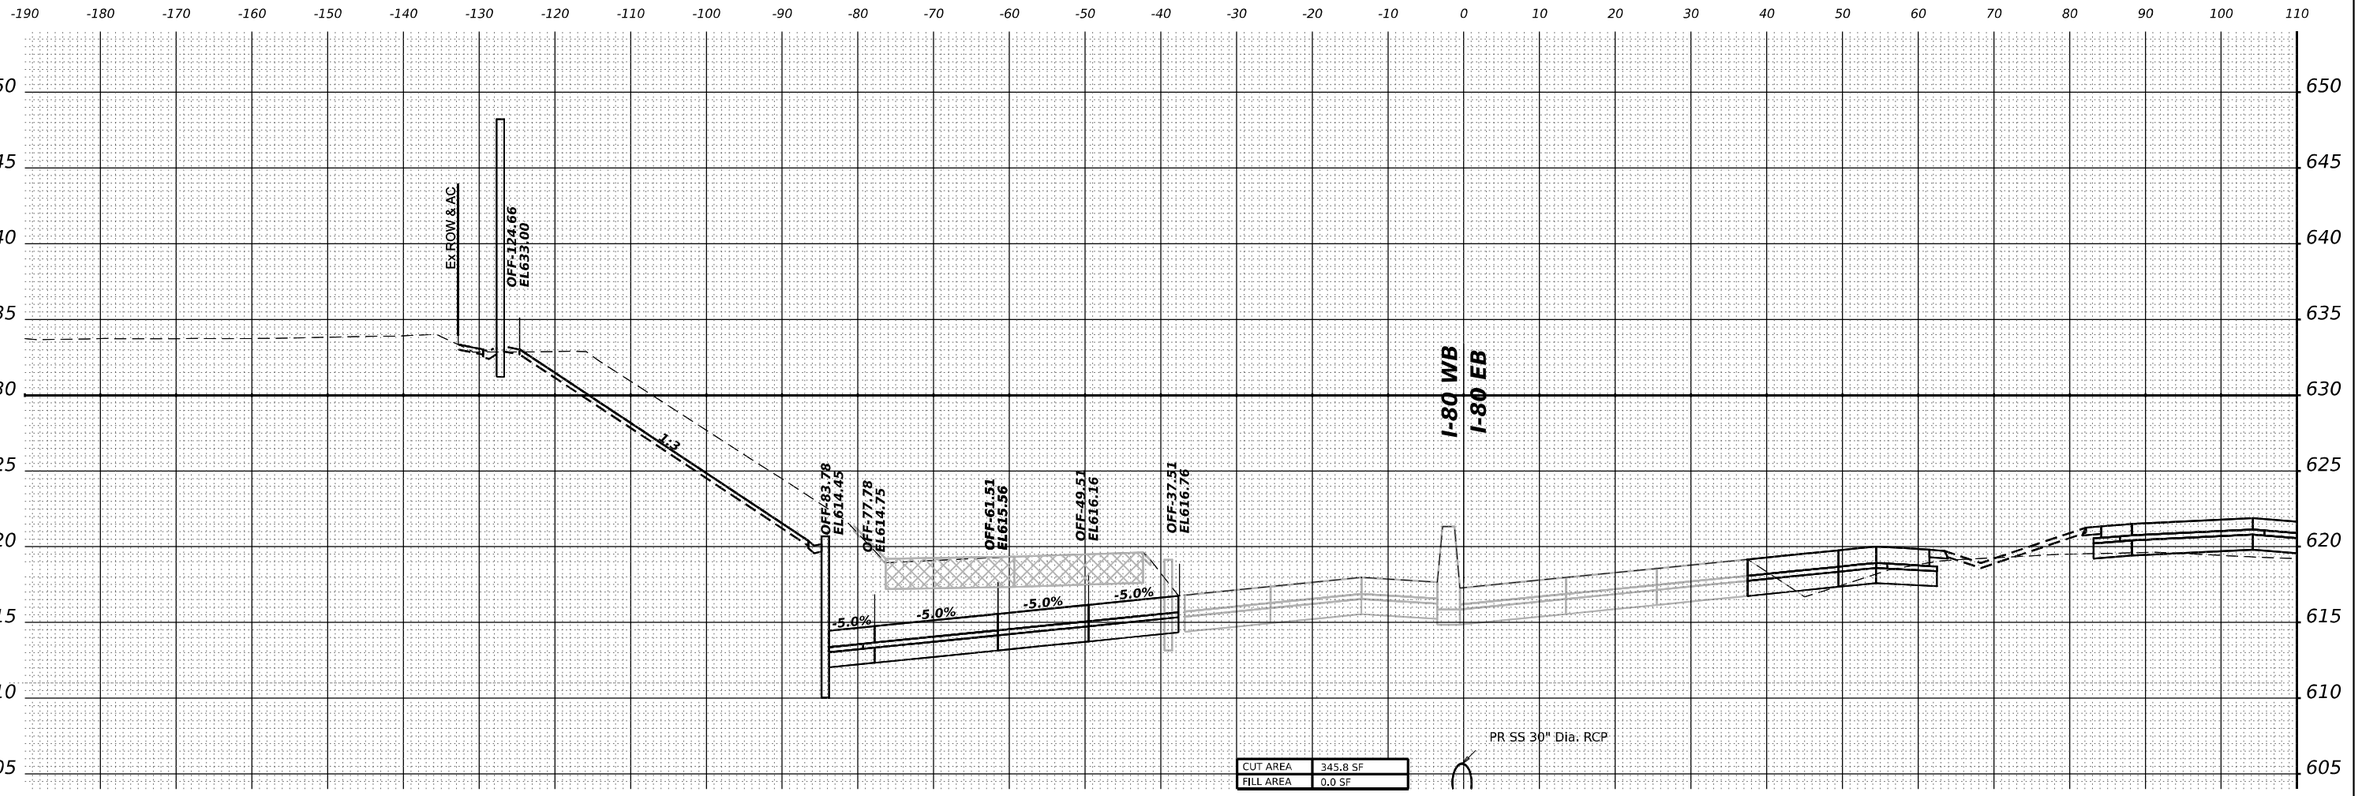

MODEL: PR-I80-NORTH - A 13+50.00 [Sheet]
FILE NAME: pw://transystems-pw.bentley.com:transystcorp-pw1-hosted/Documents/Projects_2018/C4401/40118002/03-WSP/CAD/62R22-INT-4 (Center)/Working/BU/stage 6/D162R22-Corridor-Stage6.dgn

WSP USA Inc.
30 N. LASALLE STREET
SUITE 4200
CHICAGO, IL 60602
TEL: (312) 782-8150

USER NAME	= USDJ744408	DESIGNED -	KSD	REVISED -	
		DRAWN -	KSD	REVISED -	
PLOT SCALE	= 0.16666667 ' / in.	CHECKED -	MMA	REVISED -	
PLOT DATE	= 4/22/2025	DATE -	4/25/2025	REVISED -	

STATE OF ILLINOIS
DEPARTMENT OF TRANSPORTATION

CROSS SECTIONS STAGE 5
I–80 WB

SCALE: HORIZ: 1"=10'
VERT: 1"=5'
SHEET __ OF __ SHEETS STA. _____ TO STA. _____

F.A.I. RTE.	SECTION	COUNTY	TOTAL SHEETS	SHEET NO.
80	FAI 80 21 INTERCHANGE	WILL	1209	1146
		CONTRACT NO. 62R22		
	ILLINOIS	FED. AID PROJECT		

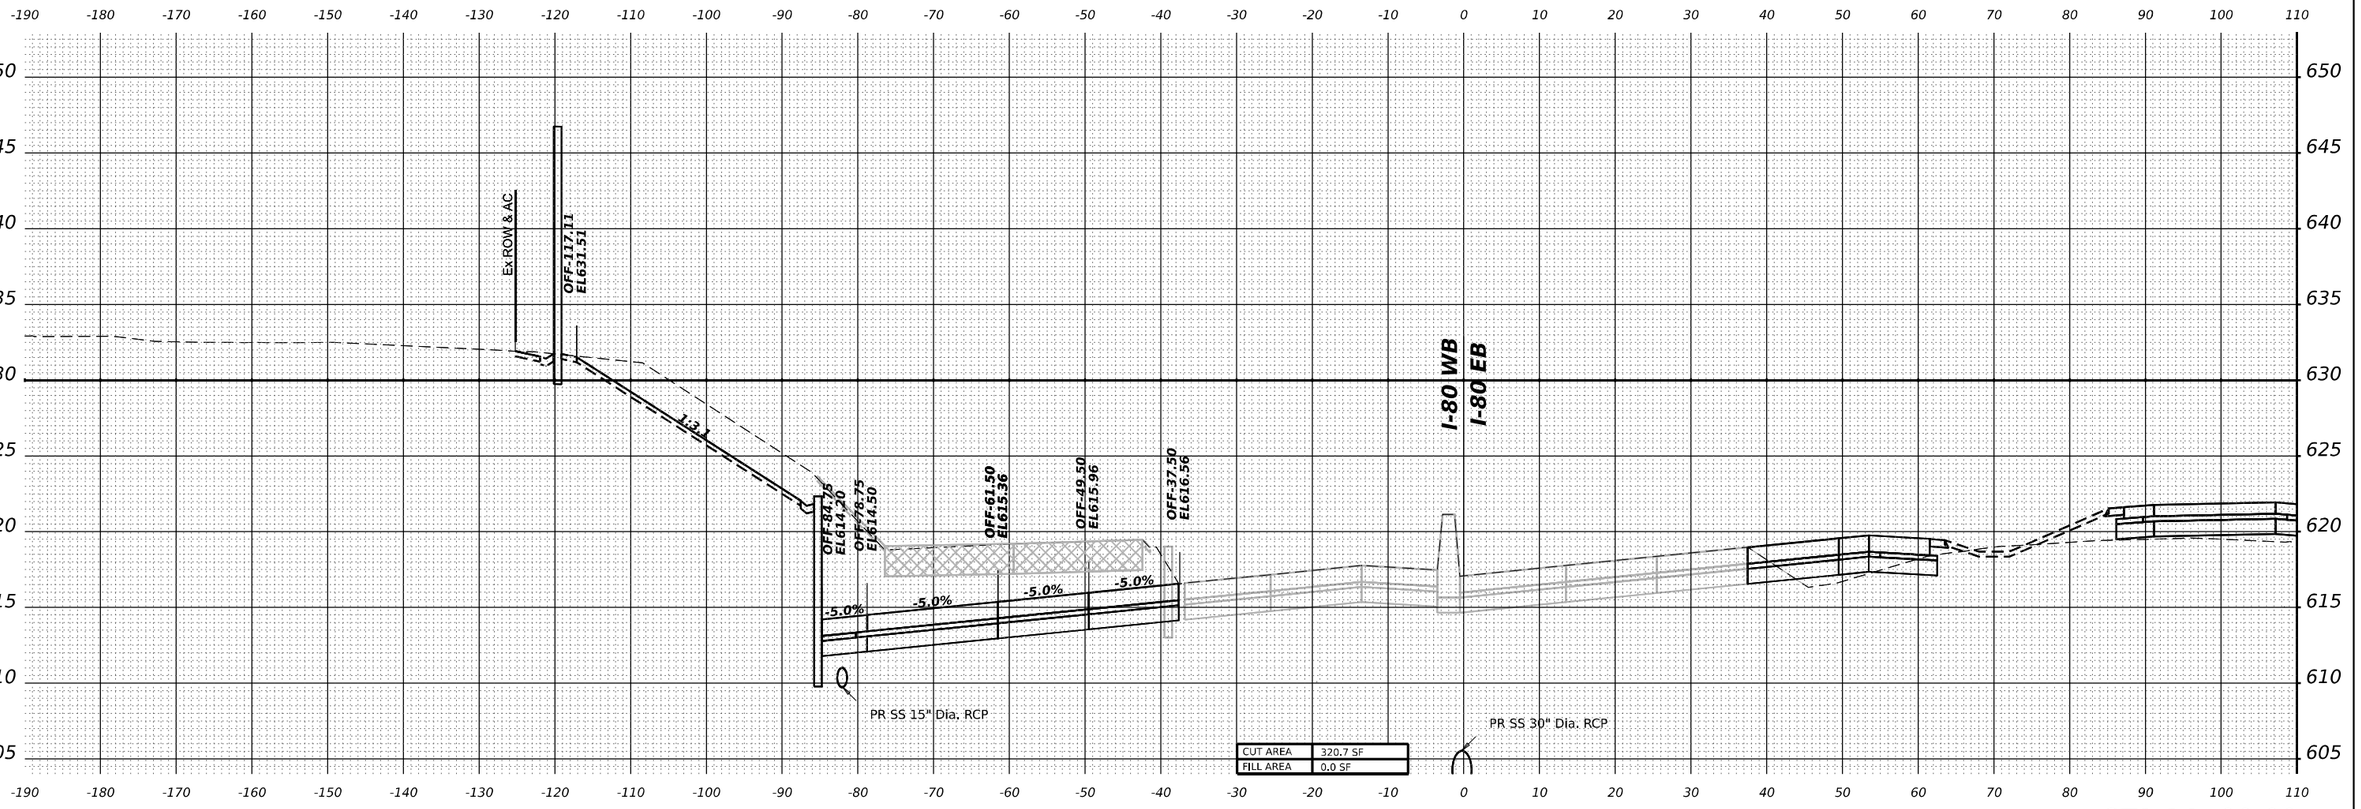

MODEL: PR-I80-NORTH - A 14+00.00 [Sheet]
FILE NAME: pw:/transystems-pw.bentley.com:transystcorp-pw1-hosted/Documents/Projects_2018/CH40140118002/203-WSP/CAD/62R22-INT-4 (Center)/Working/BU/stage 6/D162R22-Corridor-Stage6.dgn

WSP USA Inc.
30 N. LASALLE STREET
SUITE 4200
CHICAGO, IL 60602
TEL: (312) 782-8130

USER NAME = USDJ744408	DESIGNED - KSD	REVISED - _____
	DRAWN - KSD	REVISED - _____
PLOT SCALE = 0.16666667 ' / in.	CHECKED - MMA	REVISED - _____
PLOT DATE = 4/22/2025	DATE - 4/25/2025	REVISED - _____

STATE OF ILLINOIS
DEPARTMENT OF TRANSPORTATION

CROSS SECTIONS STAGE 5
I–80 WB

SCALE: HORIZ: 1"=10'
VERT: 1"=5' | SHEET __ OF __ SHEETS | STA. _____ TO STA. _____

F.A.I. RTE.	SECTION	COUNTY	TOTAL SHEETS	SHEET NO.
80	FAI 80 21 INTERCHANGE	WILL	1209	1147
		CONTRACT NO. 62R22		
	ILLINOIS	FED. AID PROJECT		

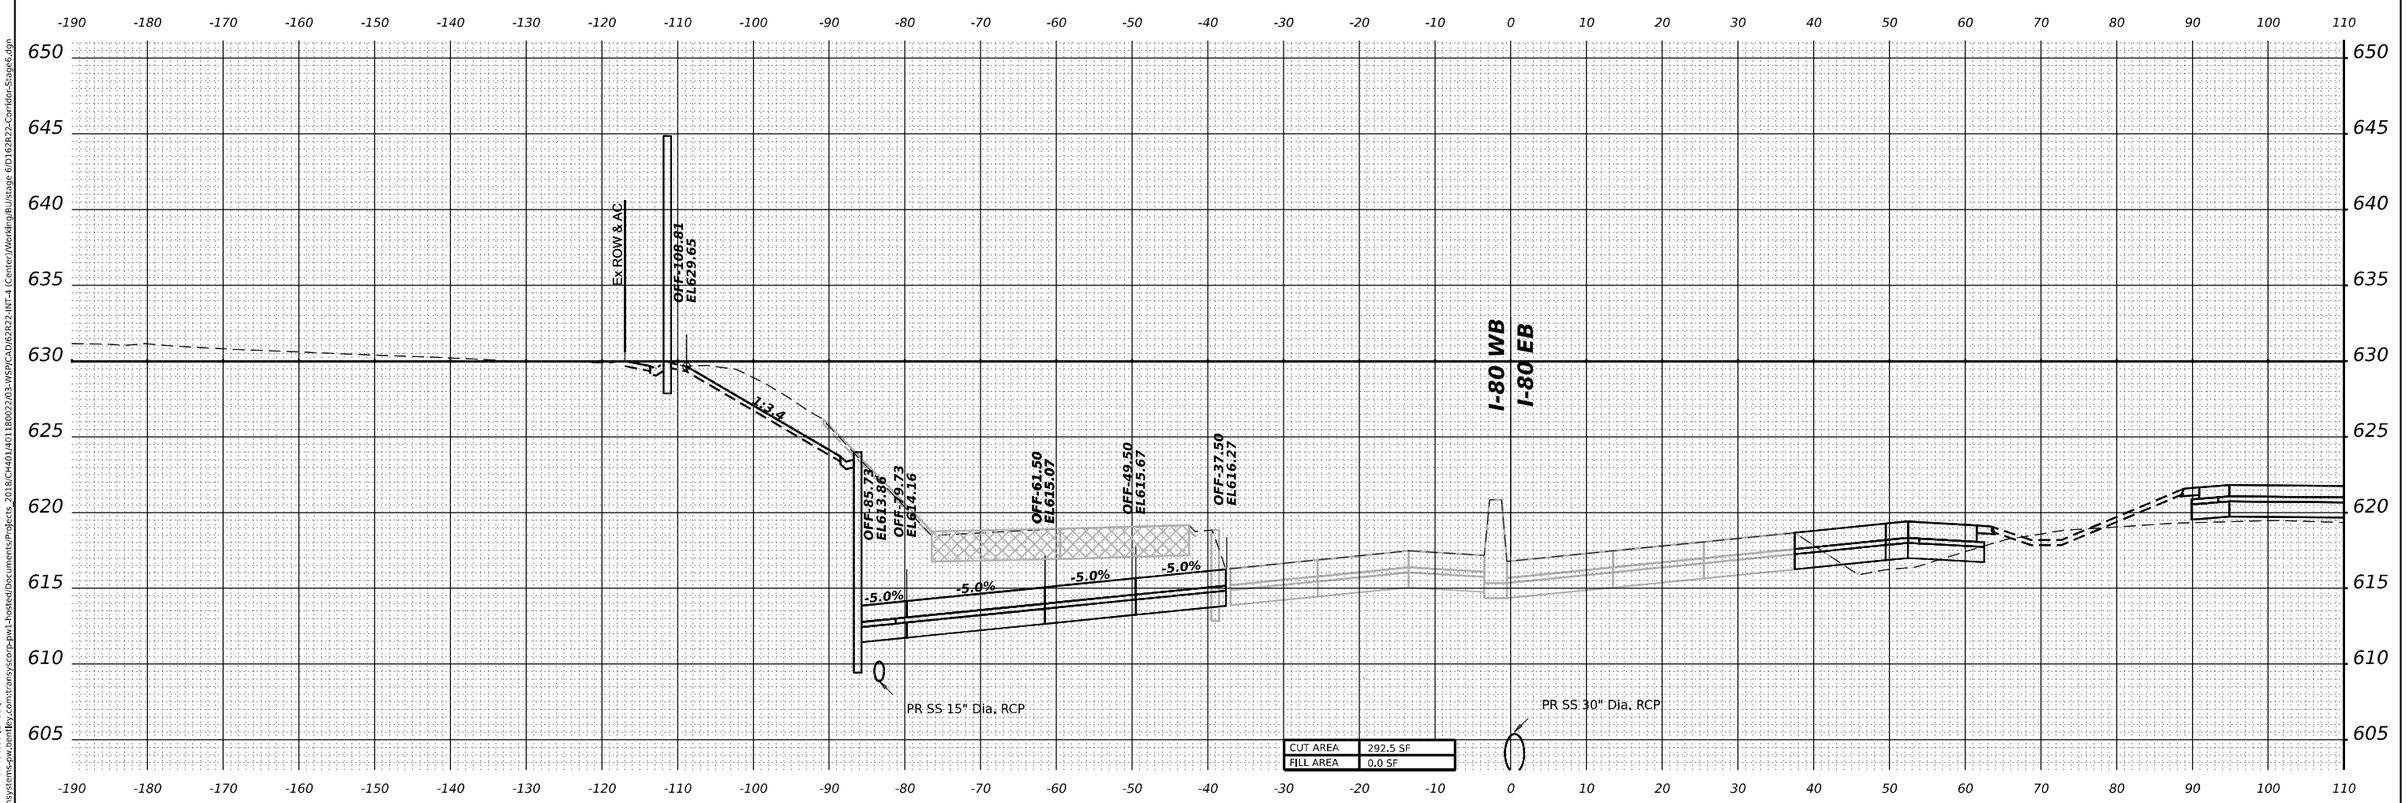

STA 14+50.00

MODEL: PR-80-NORTH - A 14+50.00 [Sheet]
FILE NAME: pw://transystems-pw.bentley.com:transystcorp-pw1-hosted/Documents/Projects_2018/CH401/401180022/03-WSP/CAD/62R22-INT-4 (Center)/Working/BJ/stage 6/D1162R22-Corridor-Stage6.dgn

WSP USA Inc.
30 N. LASALLE STREET
SUITE 4200
CHICAGO, IL 60602
TEL: (312) 782-8150

USER NAME = USDJ744408	DESIGNED - KSD	REVISED -			
	DRAWN - KSD	REVISED -			
PLOT SCALE = 0.16666667 ' / in.	CHECKED - MMA	REVISED -			
PLOT DATE = 4/22/2025	DATE - 4/25/2025	REVISED -			

STATE OF ILLINOIS
DEPARTMENT OF TRANSPORTATION

CROSS SECTIONS STAGE 5
I-80 WB

SCALE: HORIZ: 1"=10'
VERT: 1"=5'
SHEET __ OF __ SHEETS | STA. _____ TO STA. _____

F.A.I. RTE.	SECTION	COUNTY	TOTAL SHEETS	SHEET NO.
80	FAI 80 21 INTERCHANGE	WILL	1209	1148
		CONTRACT NO. 62R22		
	ILLINOIS	FED. AID PROJECT		

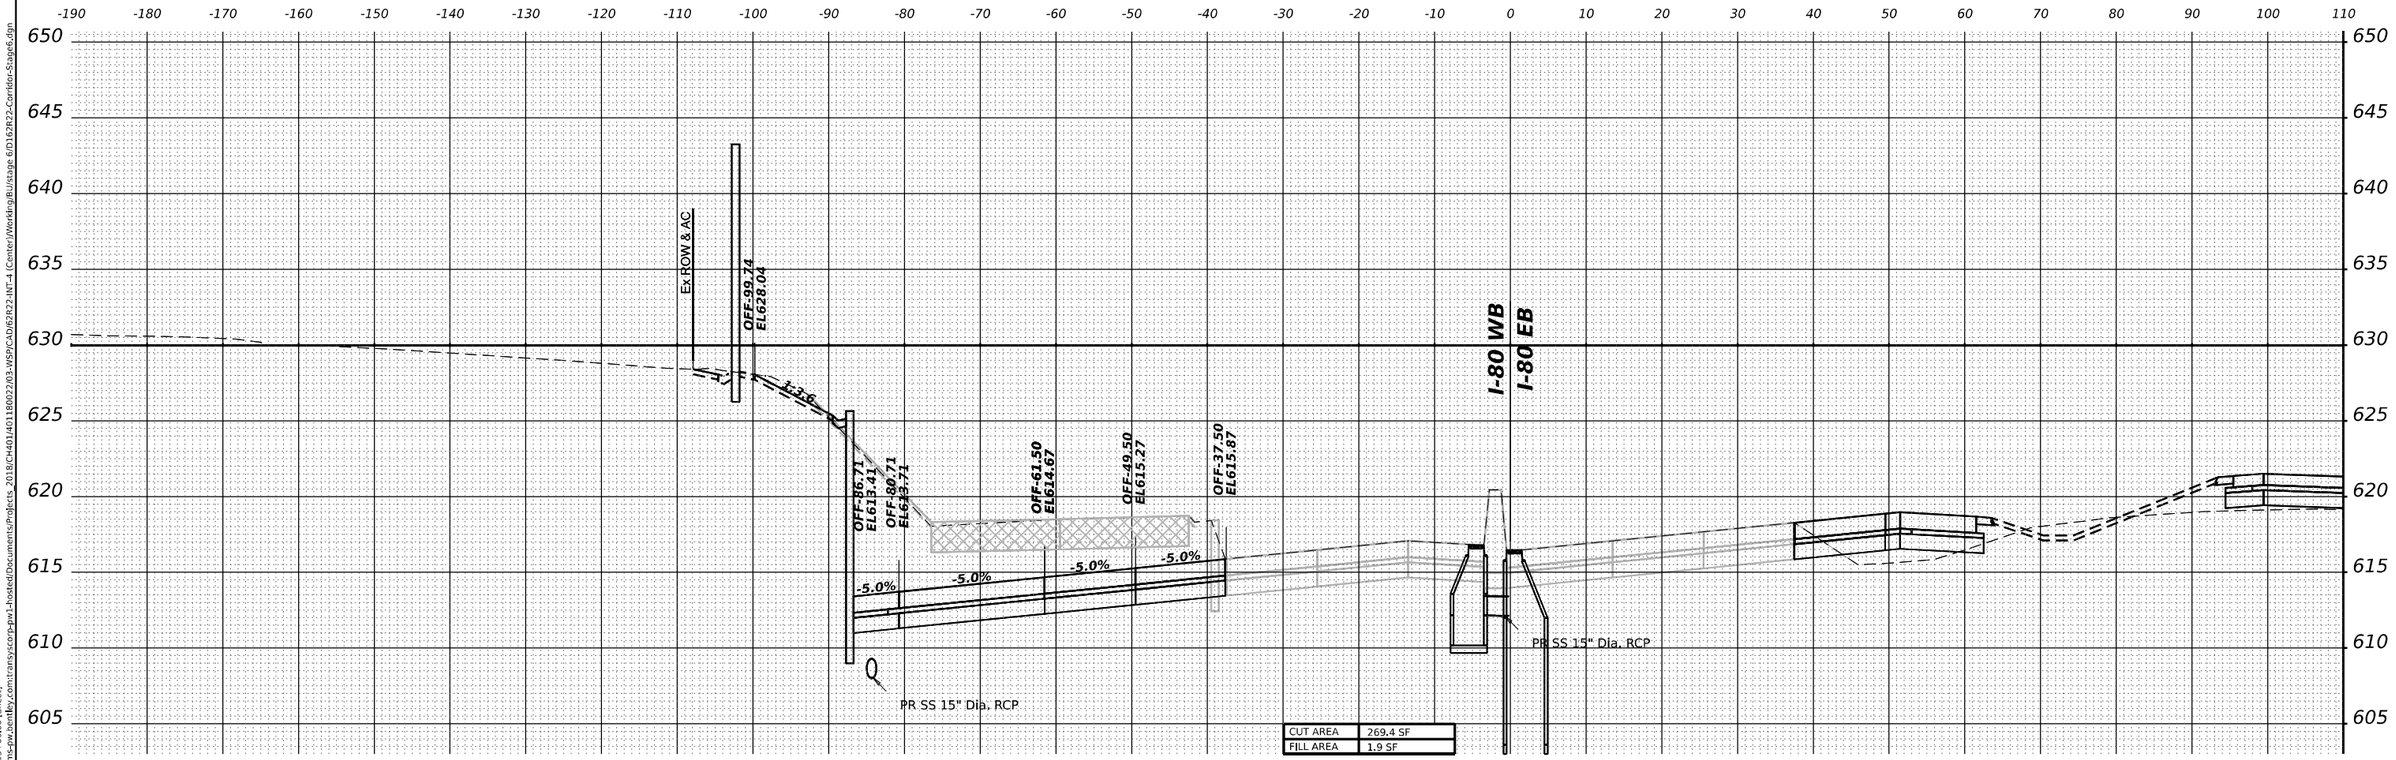

MODEL: PR-I80-NORTH - A 15+00.00 [Sheet]
FILE NAME: pw:\\transystems-pw.bentley.com:transystcorp-pw1-hosted\Documents\Projects_2018\CH4014011800\2\03-WSP\CAD\62R22-INT-4 (Center)\Working\BJ\Stage 6\D162R22-Corridor-Stage6.dgn

WSP USA Inc.
30 N. LASALLE STREET
SUITE 4200
CHICAGO, IL 60602
TEL: (312) 782-8150

USER NAME	= USDJ744408	DESIGNED -	KSD	REVISED -	
		DRAWN -	KSD	REVISED -	
PLOT SCALE	= 0.16666667 ' / in.	CHECKED -	MMA	REVISED -	
PLOT DATE	= 4/22/2025	DATE -	4/25/2025	REVISED -	

STATE OF ILLINOIS
DEPARTMENT OF TRANSPORTATION

CROSS SECTIONS STAGE 5
I–80 WB

SCALE: HORIZ: 1"=10'
VERT: 1"=5'
SHEET __ OF __ SHEETS STA. _____ TO STA. _____

F.A.I. RTE.	SECTION	COUNTY	TOTAL SHEETS	SHEET NO.
80	FAI 80 21 INTERCHANGE	WILL	1209	1149
		CONTRACT NO. 62R22		
	ILLINOIS FED. AID PROJECT			

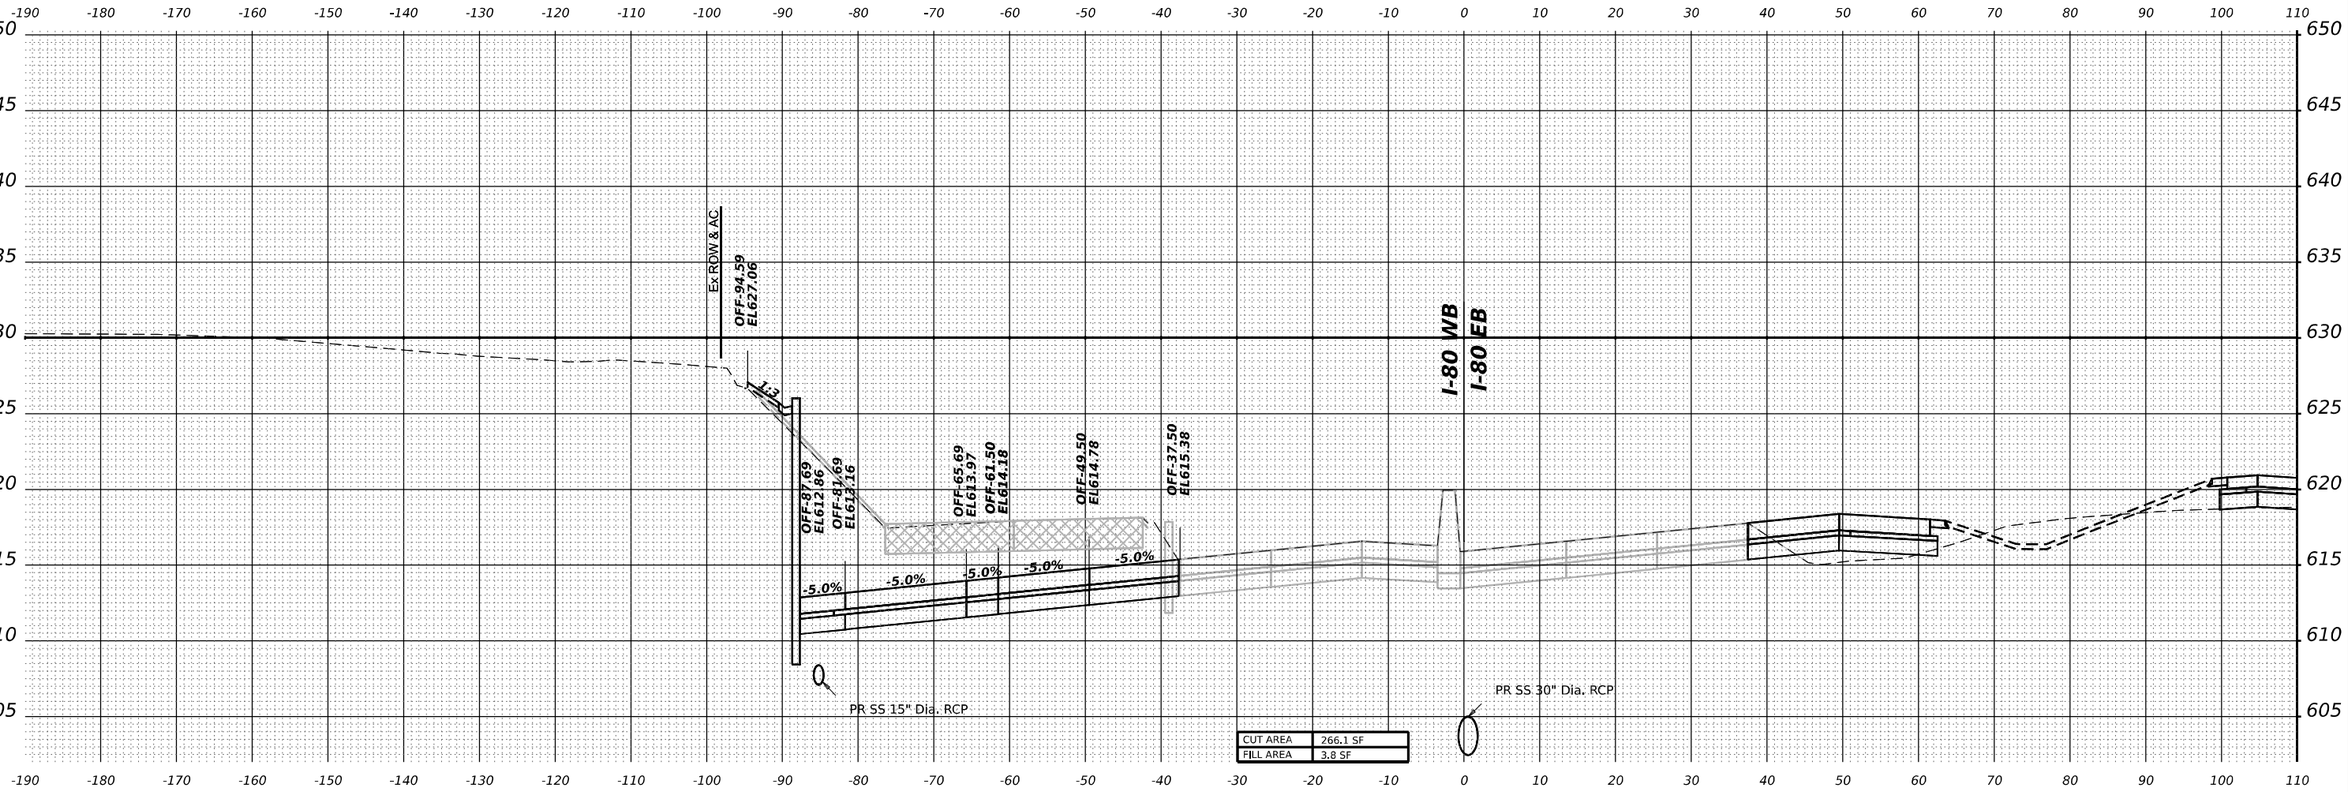

STA 15+50.00

MODEL: PR-80-NORTH - A 15+50.00 [Sheet]
FILE NAME: pw://transystems-pw.bentley.com:transyscorp-pw1-hosted/Documents/Projects_2018/CH401/401180022/03-WSP/CAD/62R22-INT-4 (Center)/Working/BU/stage 6/D1162R22-Corridor-Stage6.dgn

WSP USA Inc.
30 N. LASALLE STREET
SUITE 4200
CHICAGO, IL 60602
TEL: (312) 782-8150

USER NAME = USDJ744408	DESIGNED - KSD	REVISED -	
	DRAWN - KSD	REVISED -	
PLOT SCALE = 0.16666667 ' / in.	CHECKED - MMA	REVISED -	
PLOT DATE = 4/22/2025	DATE - 4/25/2025	REVISED -	

STATE OF ILLINOIS
DEPARTMENT OF TRANSPORTATION

CROSS SECTIONS STAGE 5
I-80 WB

SCALE: HORIZ: 1"=10'
VERT: 1"=5'
SHEET __ OF __ SHEETS | STA. _____ TO STA. _____

F.A.I. RTE.	SECTION	COUNTY	TOTAL SHEETS	SHEET NO.
80	FAI 80 21 INTERCHANGE	WILL	1209	1150
		CONTRACT NO. 62R22		
	ILLINOIS	FED. AID PROJECT		

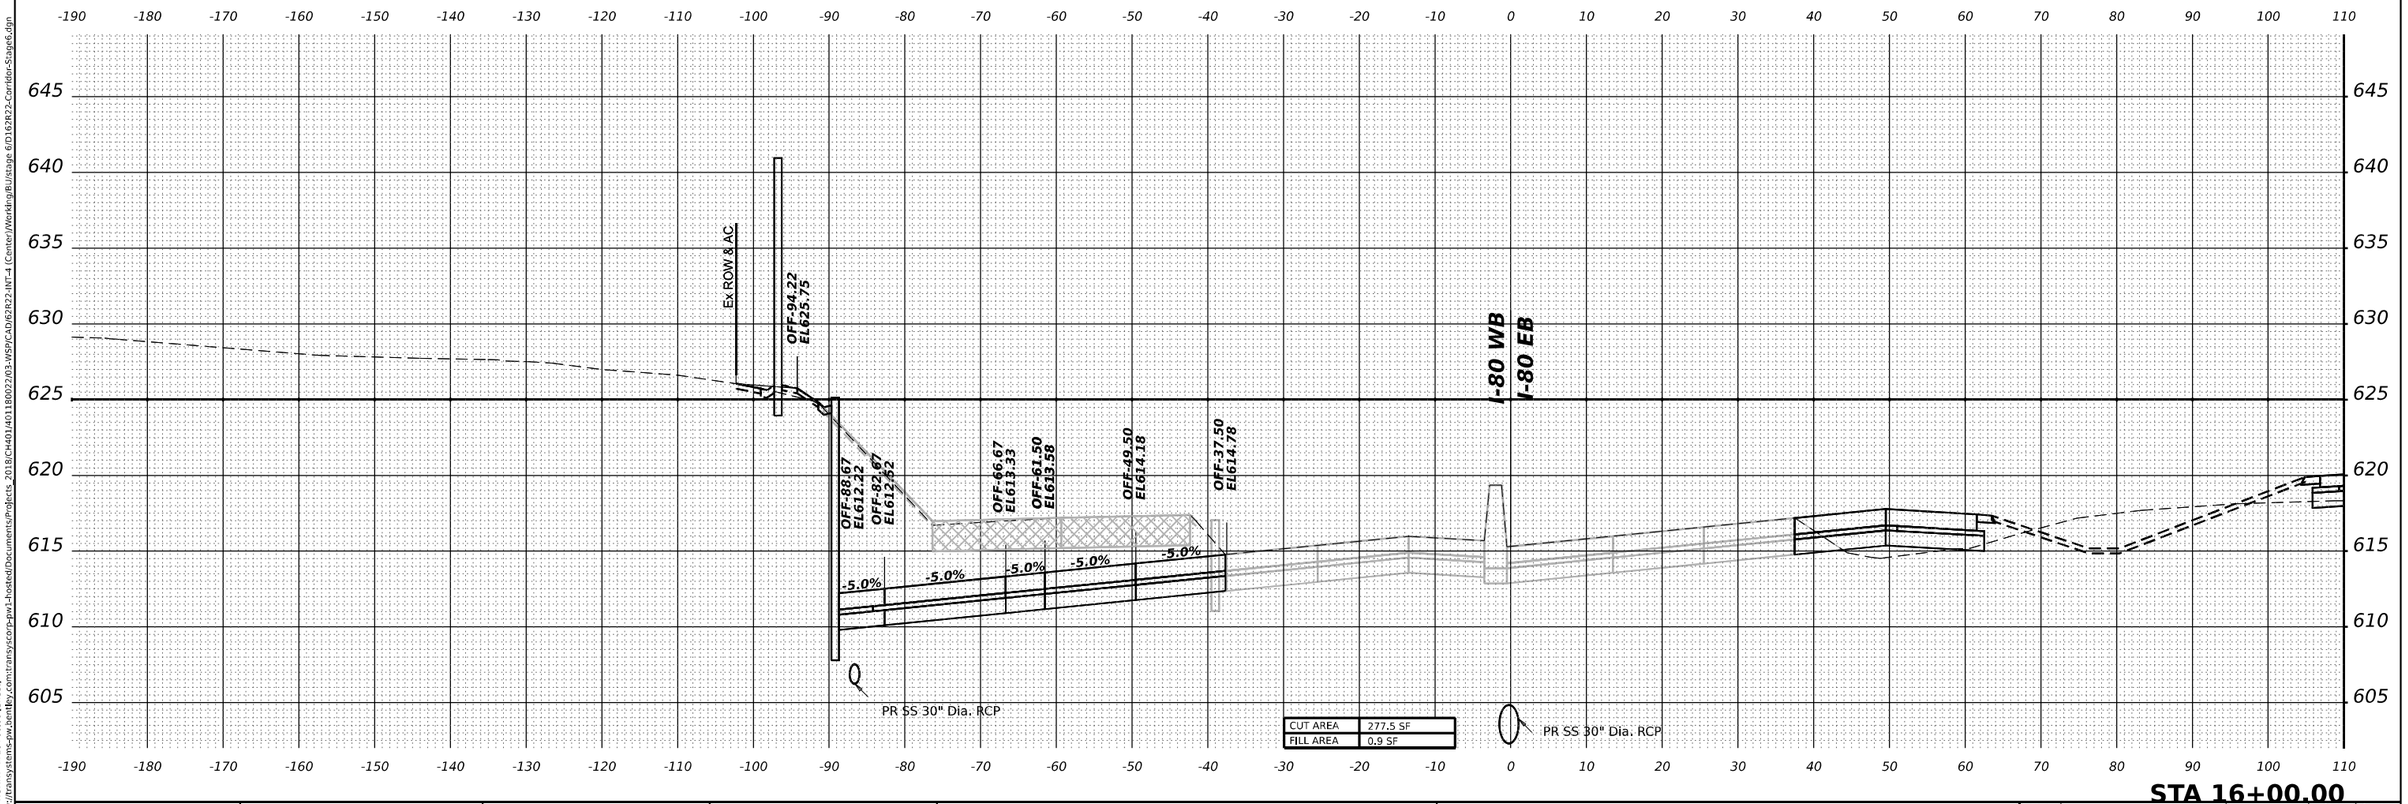

MODEL: PR-I80-NORTH - A 16+00.00 [Sheet]
FILE NAME: pw://transystems-pw.bentley.com:transyscorp-pw1-hosted/Documents/Projects_2018/CH4011401180022/03-WSP/CAD/62R22-INT-4 (Center)/Werbling/BU/stage 6/D1628222-Corridor-Stage6.dgn

WSP USA Inc.
30 N. LASALLE STREET
SUITE 4200
CHICAGO, IL 60602
TEL: (312) 782-8150

USER NAME = USDJ744408	DESIGNED - KSD	REVISED -			
	DRAWN - KSD	REVISED -			
PLOT SCALE = 0.16666667 ' / in.	CHECKED - MMA	REVISED -			
PLOT DATE = 4/22/2025	DATE - 4/25/2025	REVISED -			

STATE OF ILLINOIS
DEPARTMENT OF TRANSPORTATION

CROSS SECTIONS STAGE 5
I–80 WB

SCALE: HORIZ: 1"=10'
VERT: 1"=5'
SHEET __ OF __ SHEETS STA. _____ TO STA. _____

F.A.I. RTE.	SECTION	COUNTY	TOTAL SHEETS	SHEET NO.
80	FAI 80 21 INTERCHANGE	WILL	1209	1151
		CONTRACT NO. 62R22		
	ILLINOIS	FED. AID PROJECT		

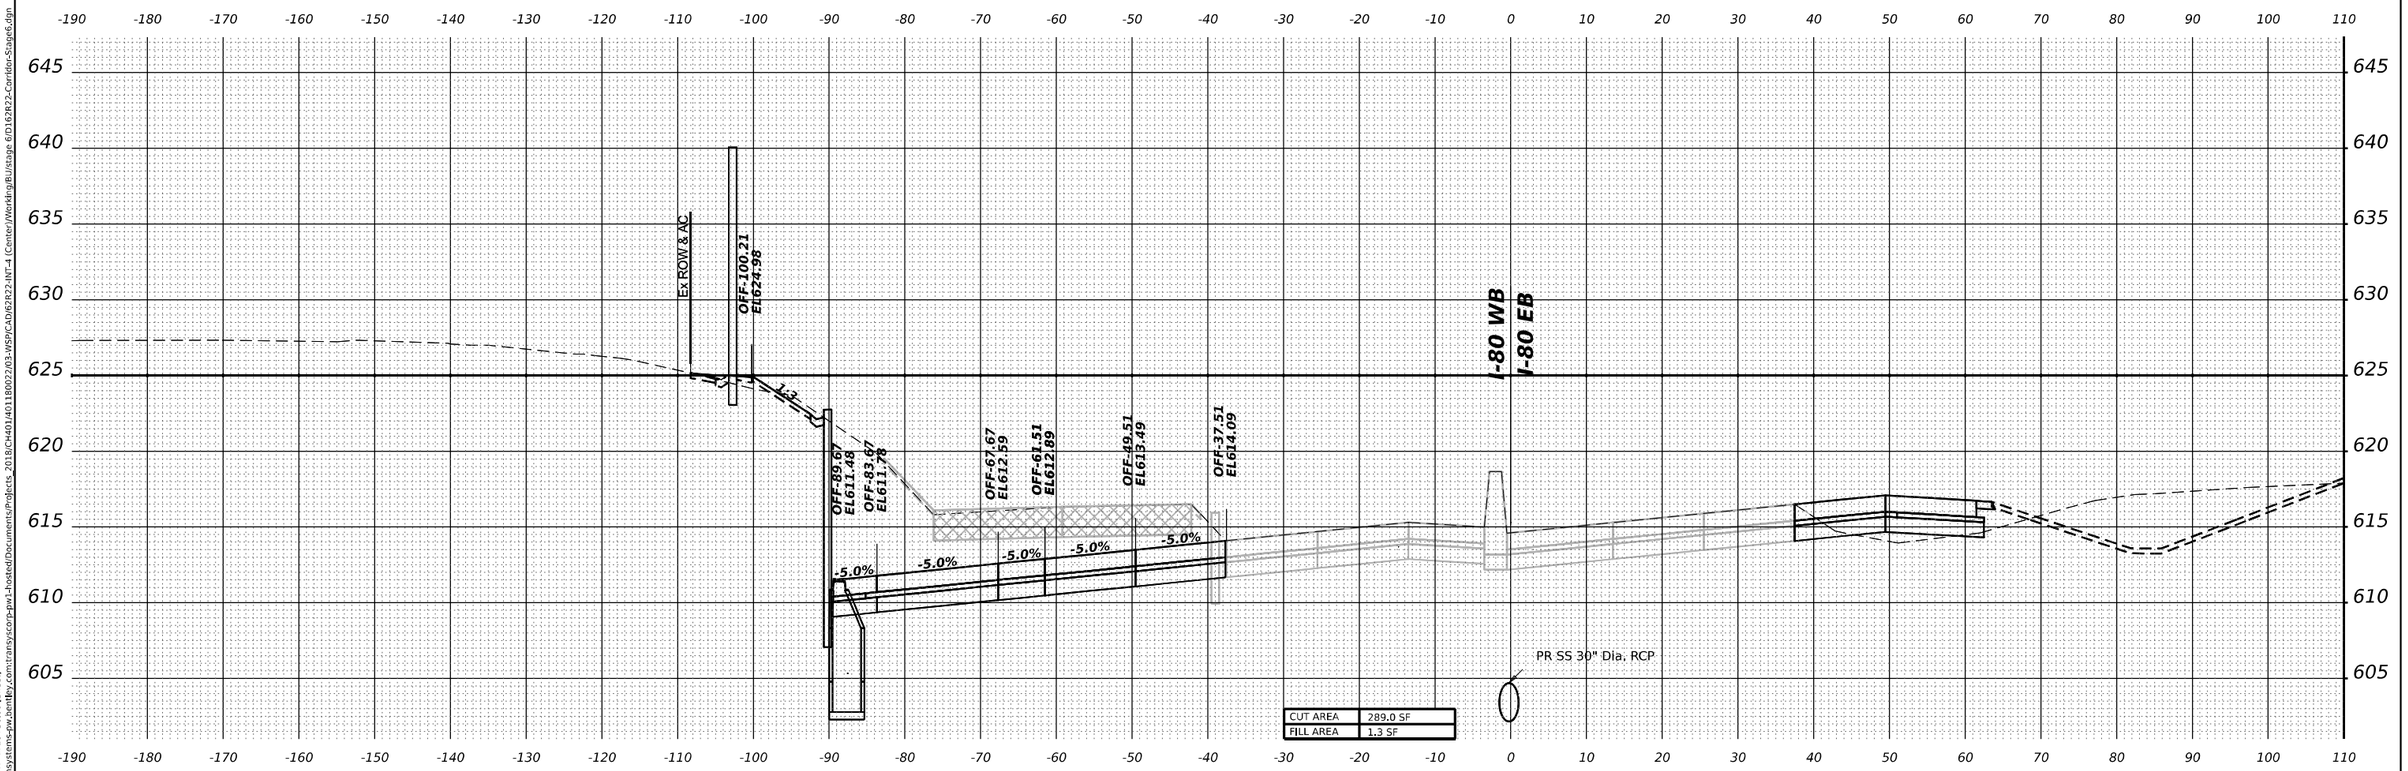

MODEL: PR-I80-NORTH - A 16+50.00 [Sheet]
FILE NAME: pw:///transystems-pw.bentley.com:transystcorp-pw1-hosted/Documents/Projects - 2018/CH401/401180022/03-WSP/CAD/62R22-INT-4 (Center)/Working/BU/stage 6/01162R22-Corridor-Stage6.dgn

WSP USA Inc.
30 N. LASALLE STREET
SUITE 4200
CHICAGO, IL 60602
TEL: (312) 782-8150

USER NAME = USDJ744408		DESIGNED - KSD		REVISED -	
		DRAWN - KSD		REVISED -	
PLOT SCALE = 0.16666667 ' / in.		CHECKED - MMA		REVISED -	
PLOT DATE = 4/22/2025		DATE - 4/25/2025		REVISED -	

STATE OF ILLINOIS
DEPARTMENT OF TRANSPORTATION

CROSS SECTIONS STAGE 5
I–80 WB

SCALE: HORIZ: 1"=10' VERT: 1"=5' | SHEET __ OF __ SHEETS | STA. _____ | TO STA. _____

F.A.I. RTE.	SECTION	COUNTY	TOTAL SHEETS	SHEET NO.
80	FAI 80 21 INTERCHANGE	WILL	1209	1152
		CONTRACT NO. 62R22		
	ILLINOIS	FED. AID PROJECT		

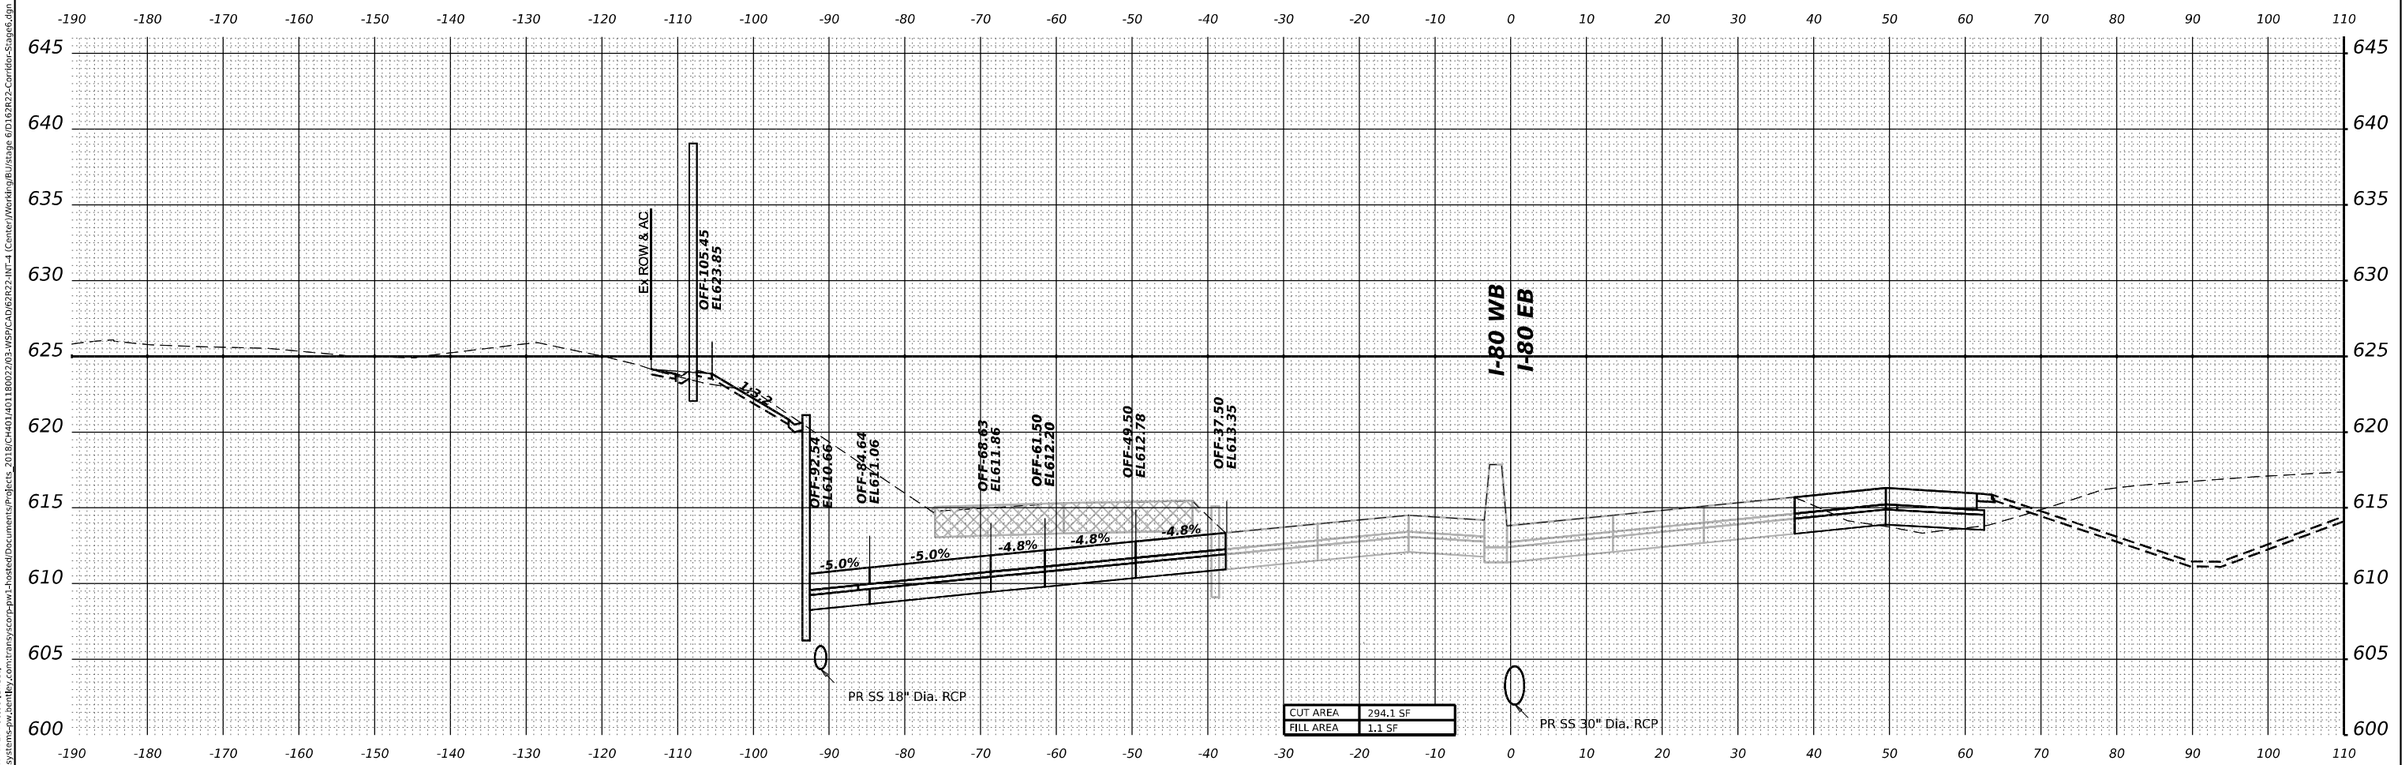

MODEL: PR-I80-NORTH - A 17+00.00 [Sheet]
FILE NAME: pw:\\transystems-pw.bentley.com:transyscorp-pw1-hosted\Documents\Projects_2018\CH401\401180022\03-WSP\CAD\62R22-INT-4 (Center)\Workdrang\BU\stage 6\D162R22-Corridor-Stage6.dgn

WSP USA Inc.
30 N. LASALLE STREET
SUITE 4200
CHICAGO, IL 60602
TEL: (312) 782-8150

USER NAME = USDJ744408	DESIGNED - KSD	REVISED -	
	DRAWN - KSD	REVISED -	
PLOT SCALE = 0.16666667 ' / in.	CHECKED - MMA	REVISED -	
PLOT DATE = 4/22/2025	DATE - 4/25/2025	REVISED -	

STATE OF ILLINOIS
DEPARTMENT OF TRANSPORTATION

CROSS SECTIONS STAGE 5
I-80 WB

SCALE: HORIZ: 1"=10'
VERT: 1"=5'
SHEET __ OF __ SHEETS | STA. _____ | TO STA. _____

F.A.I. RTE.	SECTION	COUNTY	TOTAL SHEETS	SHEET NO.
80	FAI 80 21 INTERCHANGE	WILL	1209	1153
		CONTRACT NO. 62R22		
	ILLINOIS	FED. AID PROJECT		

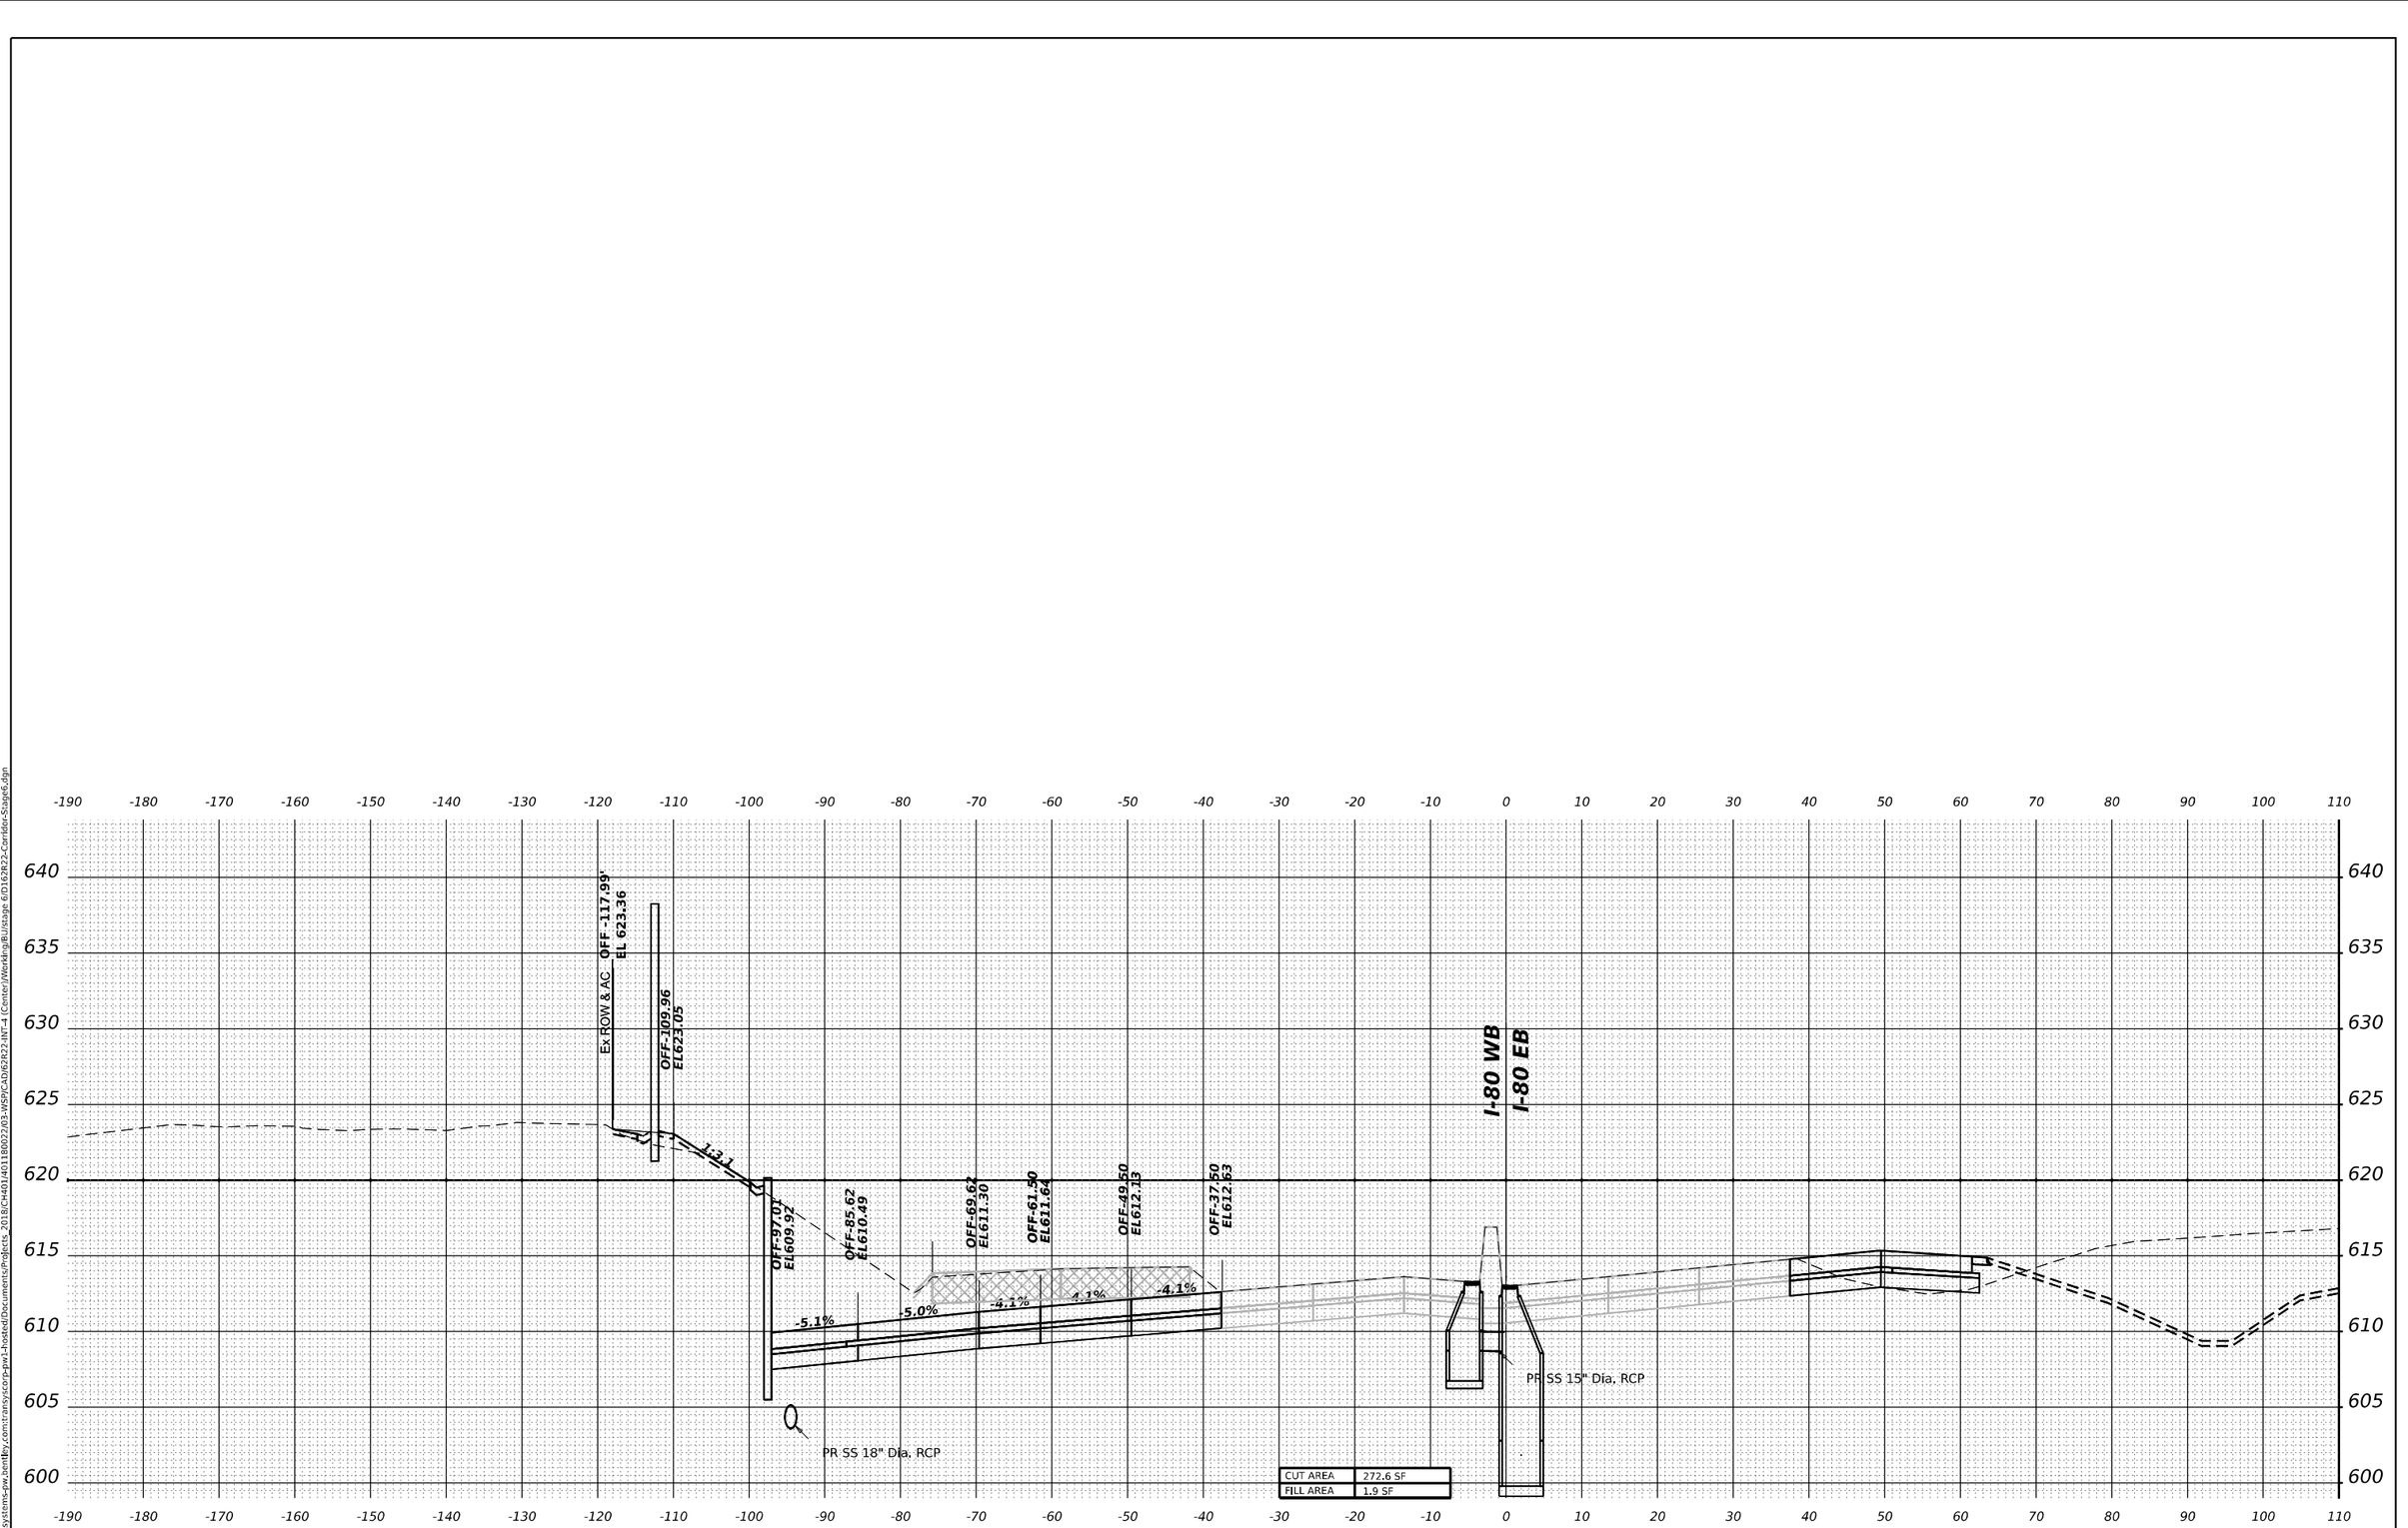

MODEL: PR-I80-NORTH - A 17+50.00 [Sheet]
FILE NAME: pw:\\transystems-pw.bentley.com:transyscorp-pw1-hosted\Documents\Projects_2018\CH401\401180022\03-WSP\CAD\62R22.INT-4 (Center)\Workdrang\BU\stage 6\D162R22-Corridor-Stage6.dgn

WSP USA Inc.
30 N. LASALLE STREET
SUITE 4200
CHICAGO, IL 60602
TEL: (312) 782-8150

USER NAME = USDJ744408	DESIGNED - KSD	REVISED -	
	DRAWN - KSD	REVISED -	
PLOT SCALE = 0.16666667 ' / in.	CHECKED - MMA	REVISED -	
PLOT DATE = 4/22/2025	DATE - 4/25/2025	REVISED -	

STATE OF ILLINOIS
DEPARTMENT OF TRANSPORTATION

CROSS SECTIONS STAGE 5
I-80 WB

SCALE: HORIZ: 1"=10' VERT: 1"=5' | SHEET __ OF __ SHEETS | STA. _____ TO STA. _____

F.A.I. RTE.	SECTION	COUNTY	TOTAL SHEETS	SHEET NO.
80	FAI 80 21 INTERCHANGE	WILL	1209	1154
		CONTRACT NO. 62R22		
	ILLINOIS	FED. AID PROJECT		

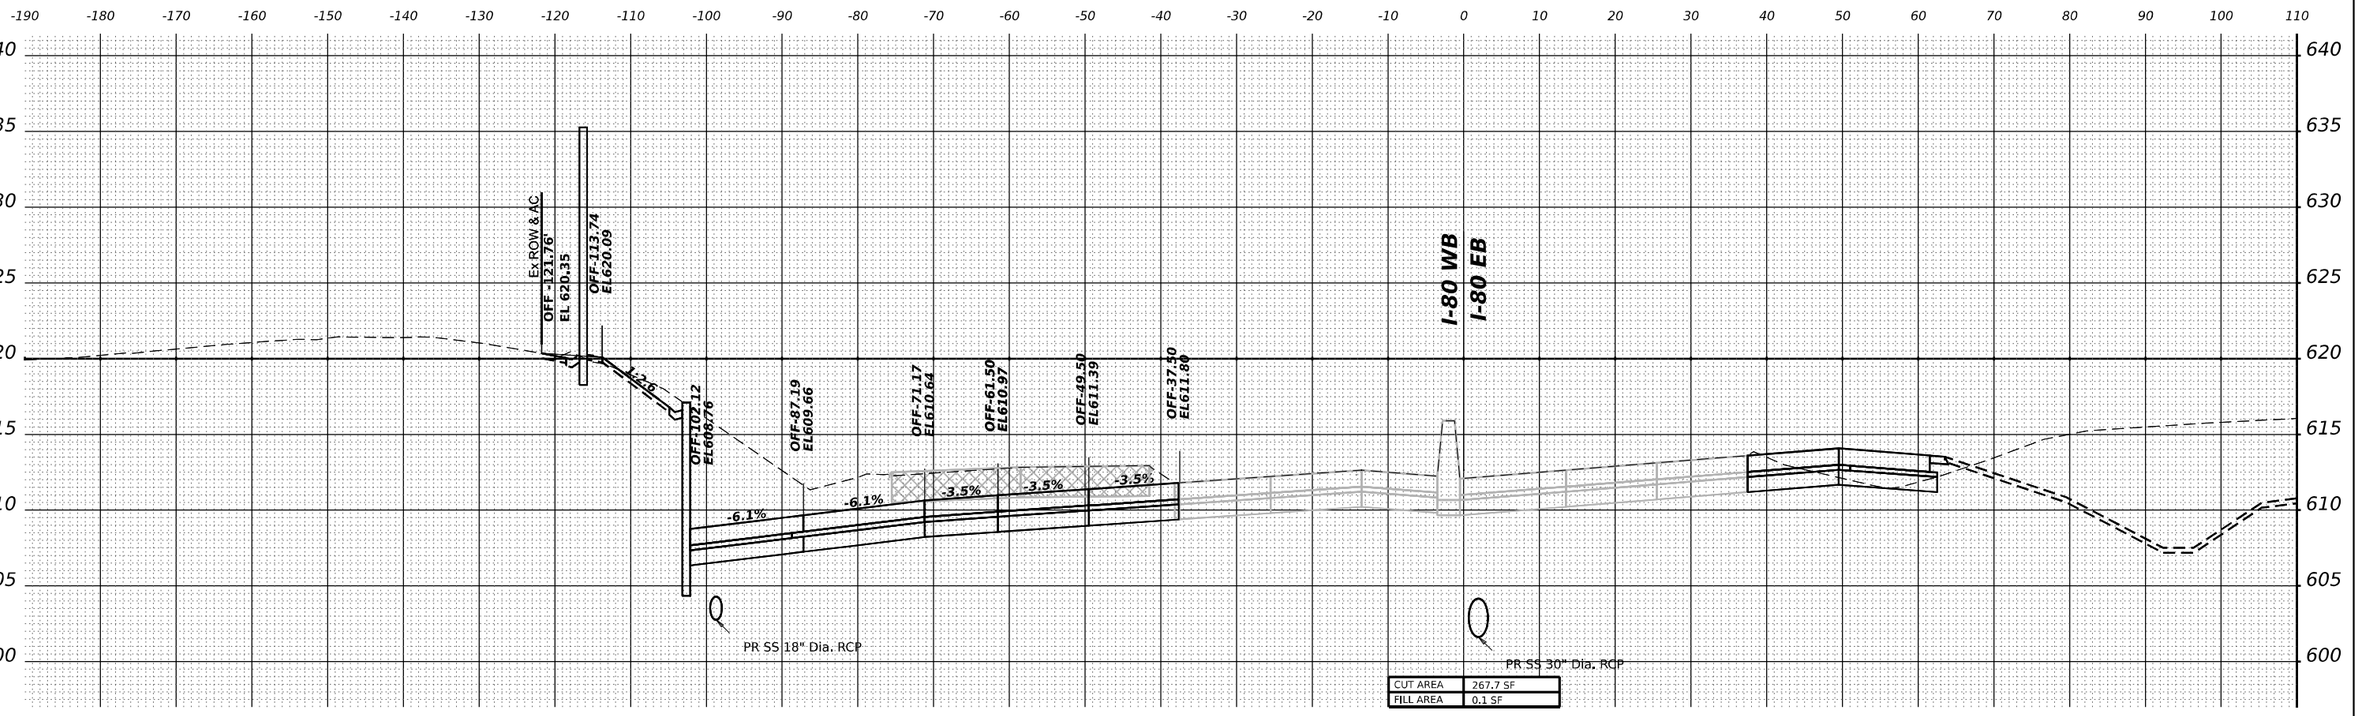

STA 18+00.00

MODEL: PR-I80-NORTH - A 18+00.00 [Sheet]
FILE NAME: pw://transystems-pw.bentley.com:transyscorp-pw1-hosted/Documents/Projects_2018/CH401/401180022/03-WSP/CAD/62R22-INT-4 (Center)/Working/BU/stage 6/D162R22-Corridor-Stage6.dgn

WSP USA Inc.
30 N. LASALLE STREET
SUITE 4200
CHICAGO, IL 60602
TEL: (312) 782-8150

USER NAME = USDJ744408	DESIGNED - KSD	REVISED -	
	DRAWN - KSD	REVISED -	
PLOT SCALE = 0.16666667 ' / in.	CHECKED - MMA	REVISED -	
PLOT DATE = 4/22/2025	DATE - 4/25/2025	REVISED -	

STATE OF ILLINOIS
DEPARTMENT OF TRANSPORTATION

CROSS SECTIONS STAGE 5
I–80 WB

SCALE: HORIZ: 1"=10'
VERT: 1"=5'
SHEET __ OF __ SHEETS | STA. _____ TO STA. _____

F.A.I. RTE.	SECTION	COUNTY	TOTAL SHEETS	SHEET NO.
80	FAI 80 21 INTERCHANGE	WILL	1209	1155
		CONTRACT NO. 62R22		
	ILLINOIS	FED. AID PROJECT		

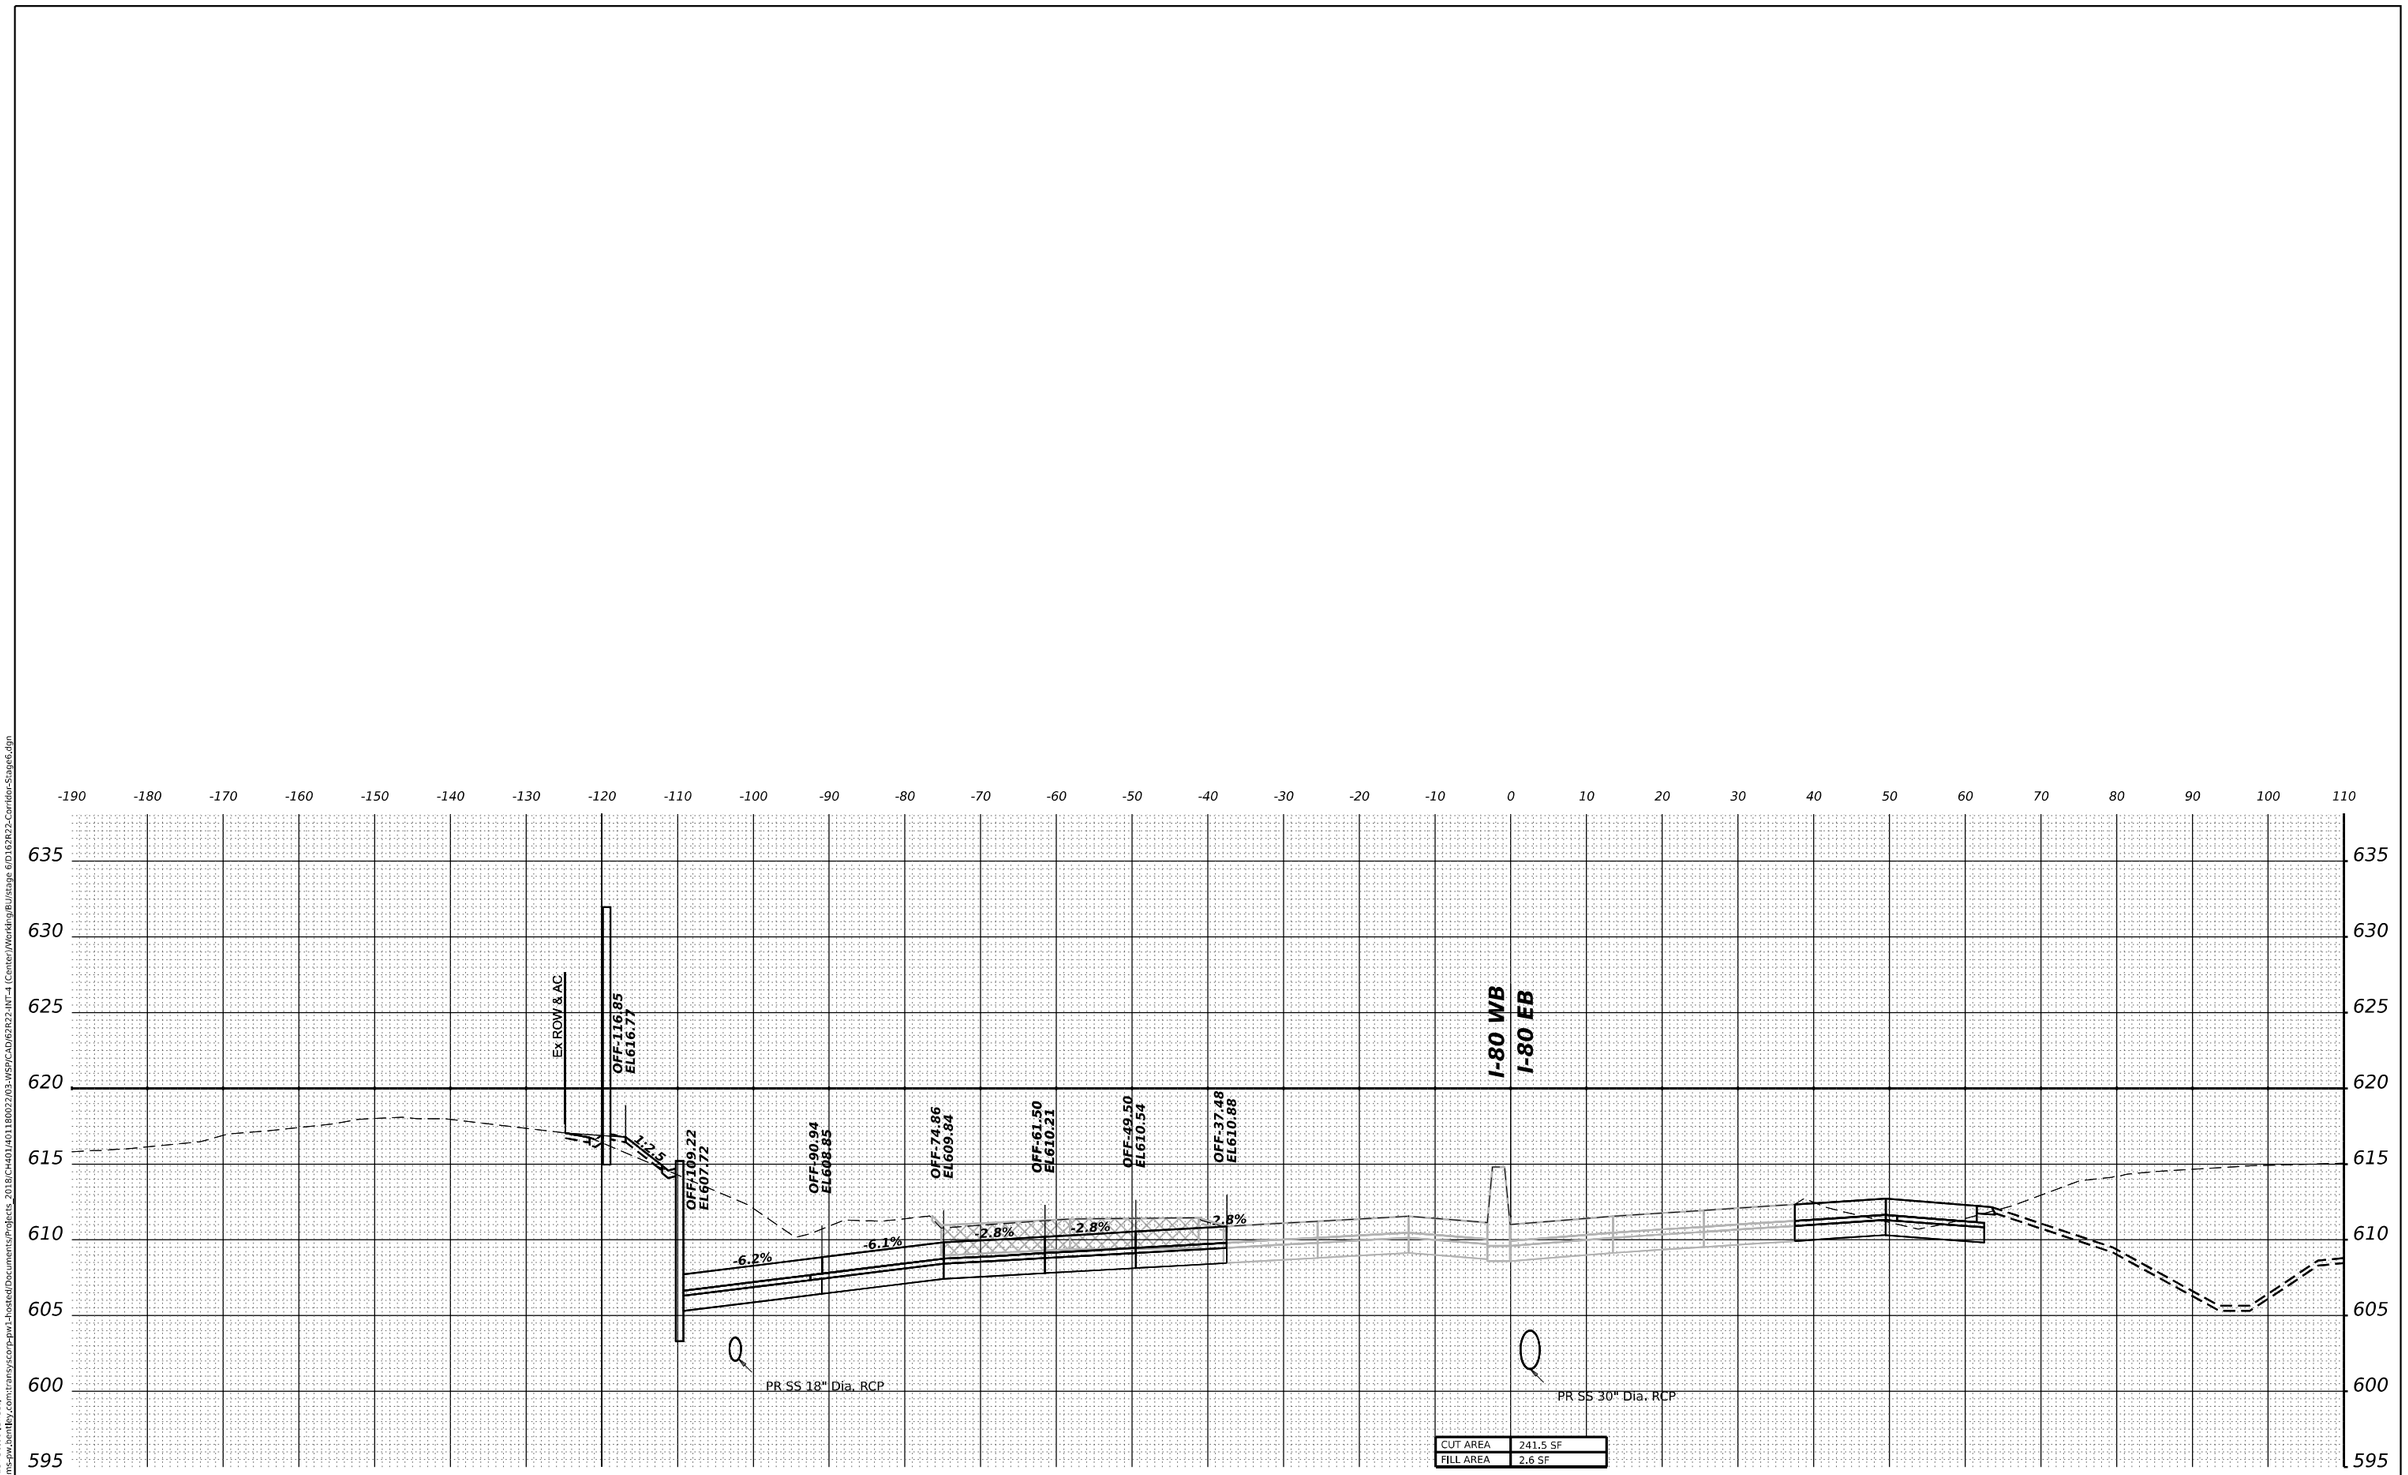

STA 18+50.00

MODEL: PR-I80-NORTH - A 18+50.00 [Sheet]
FILE NAME: pw://transystems-pw.bentley.com:transyscorp-pw1-hosted/Documents/Projects_2018/CH401/401180022/03-WSP/CAD/62R22-INT-4 (Center)/Working/BU/stage 6/D1162R22-Corridor-Stage6.dgn

WSP USA Inc.
30 N. LASALLE STREET
SUITE 4200
CHICAGO, IL 60602
TEL: (312) 782-8150

USER NAME = USDJ744408	DESIGNED - KSD	REVISED -	
	DRAWN - KSD	REVISED -	
PLOT SCALE = 0.16666667 ' / in.	CHECKED - MMA	REVISED -	
PLOT DATE = 4/22/2025	DATE - 4/25/2025	REVISED -	

STATE OF ILLINOIS
DEPARTMENT OF TRANSPORTATION

CROSS SECTIONS STAGE 5
I–80 WB

SCALE: HORIZ: 1"=10' VERT: 1"=5' | SHEET __ OF __ SHEETS | STA. _____ TO STA. _____

F.A.I. RTE.	SECTION	COUNTY	TOTAL SHEETS	SHEET NO.
80	FAI 80 21 INTERCHANGE	WILL	1209	1156
		CONTRACT NO. 62R22		
	ILLINOIS	FED. AID PROJECT		

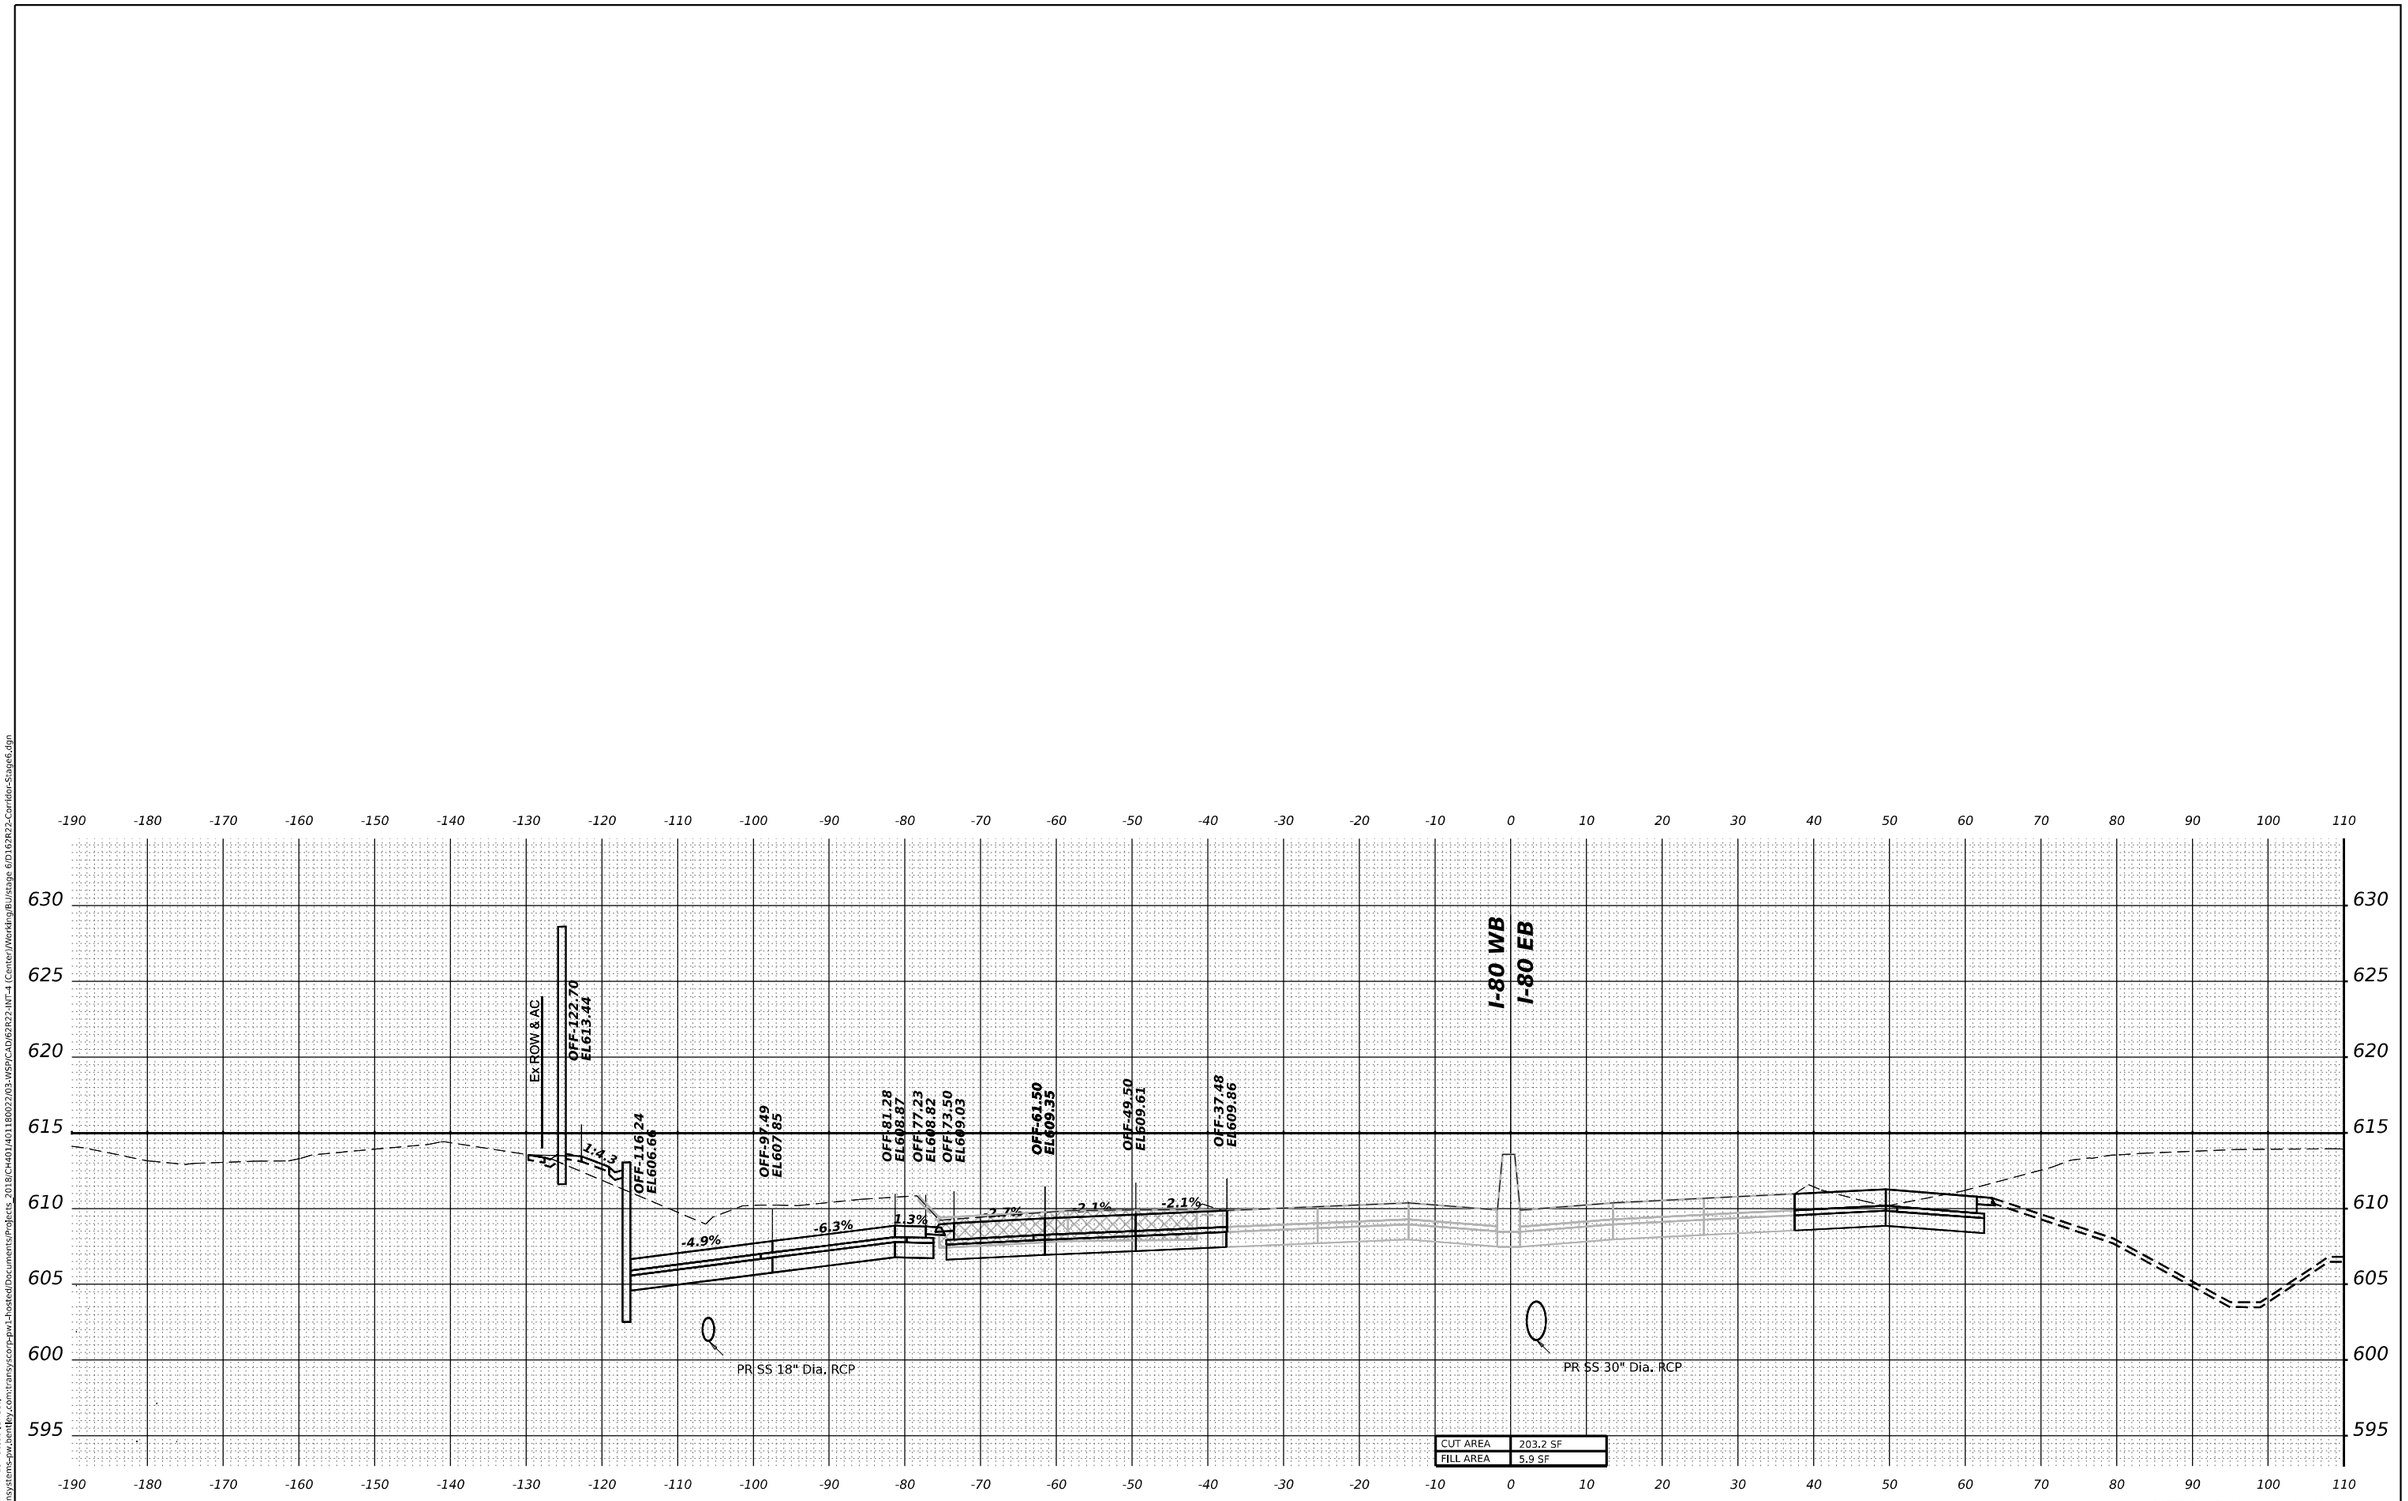

MODEL: PR-I80-NORTH - A 19+00.00 [Sheet]
FILE NAME: pw:///transystems-pw.bentley.com:transystcorp-pw1-hosted/Documents/Projects_2018/CH401401180022/03-WSP/CAD/62R22-INT-4 (Center)/Working/BU/stage 6/D162R22-Corridor-Stage6.dgn

WSP USA Inc.
30 N. LASALLE STREET
SUITE 4200
CHICAGO, IL 60602
TEL: (312) 782-8130

USER NAME = USDJ744408	DESIGNED - KSD	REVISED - _____
	DRAWN - KSD	REVISED - _____
PLOT SCALE = 0.16666667 ' / in.	CHECKED - MMA	REVISED - _____
PLOT DATE = 4/22/2025	DATE - 4/25/2025	REVISED - _____

STATE OF ILLINOIS
DEPARTMENT OF TRANSPORTATION

CROSS SECTIONS STAGE 5
I–80 WB

SCALE: HORIZ: 1"=10' VERT: 1"=5' | SHEET __ OF __ SHEETS | STA. _____ | TO STA. _____

F.A.I. RTE.	SECTION	COUNTY	TOTAL SHEETS	SHEET NO.
80	FAI 80 21 INTERCHANGE	WILL	1209	1157
		CONTRACT NO. 62R22		
	ILLINOIS	FED. AID PROJECT		

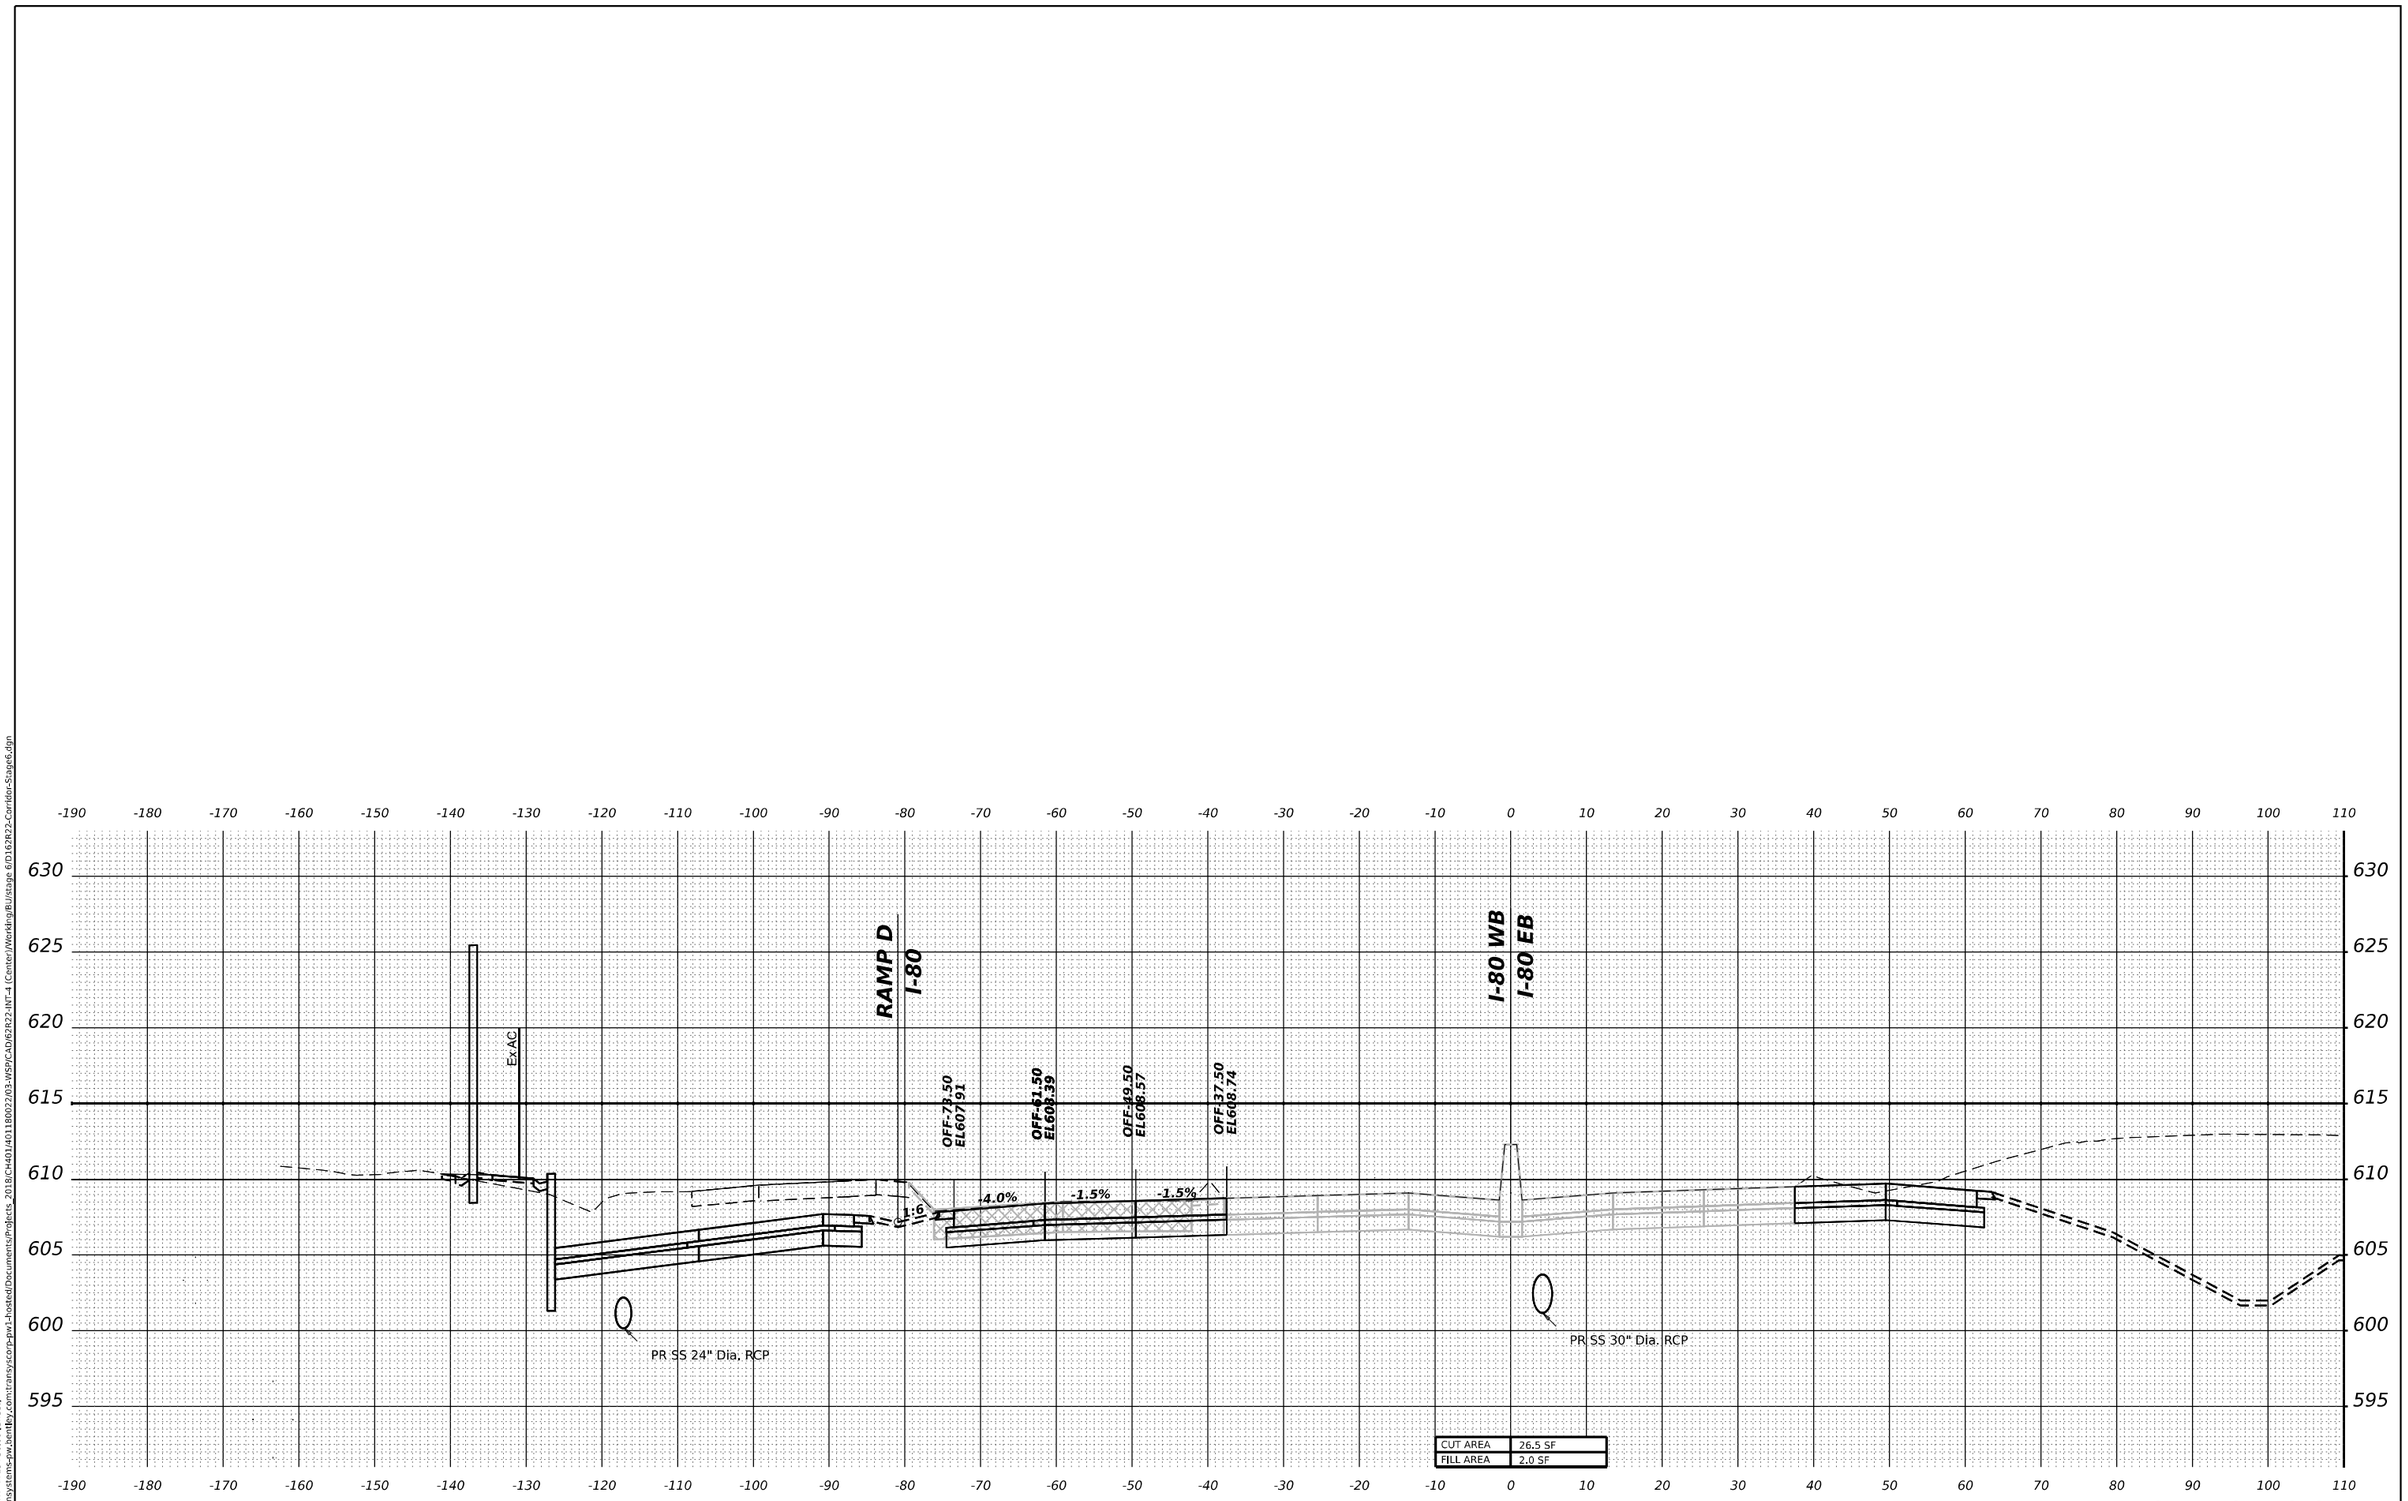

STA 19+50.00

MODEL: PR-I80-NORTH - A 19+50.00 [Sheet]
FILE NAME: pw://transystems-pw.bentley.com:transyscorp-pw1-hosted/Documents/Projects_2018/CH401/401180022/03-WSP/CAD/62R22-INT-4 (Center)/Working/BU/stage 6/D162R22-Corridor-Stage6.dgn

WSP USA Inc.
30 N. LASALLE STREET
SUITE 4200
CHICAGO, IL 60602
TEL: (312) 782-8150

USER NAME = USDJ744408	DESIGNED - KSD	REVISED -	
	DRAWN - KSD	REVISED -	
PLOT SCALE = 0.16666667 ' / in.	CHECKED - MMA	REVISED -	
PLOT DATE = 4/22/2025	DATE - 4/25/2025	REVISED -	

STATE OF ILLINOIS
DEPARTMENT OF TRANSPORTATION

CROSS SECTIONS STAGE 5
I–80 WB

SCALE: HORIZ: 1"=10'
VERT: 1"=5'
SHEET __ OF __ SHEETS | STA. _____ TO STA. _____

F.A.I. RTE.	SECTION	COUNTY	TOTAL SHEETS	SHEET NO.
80	FAI 80 21 INTERCHANGE	WILL	1209	1158
		CONTRACT NO. 62R22		
	ILLINOIS	FED. AID PROJECT		

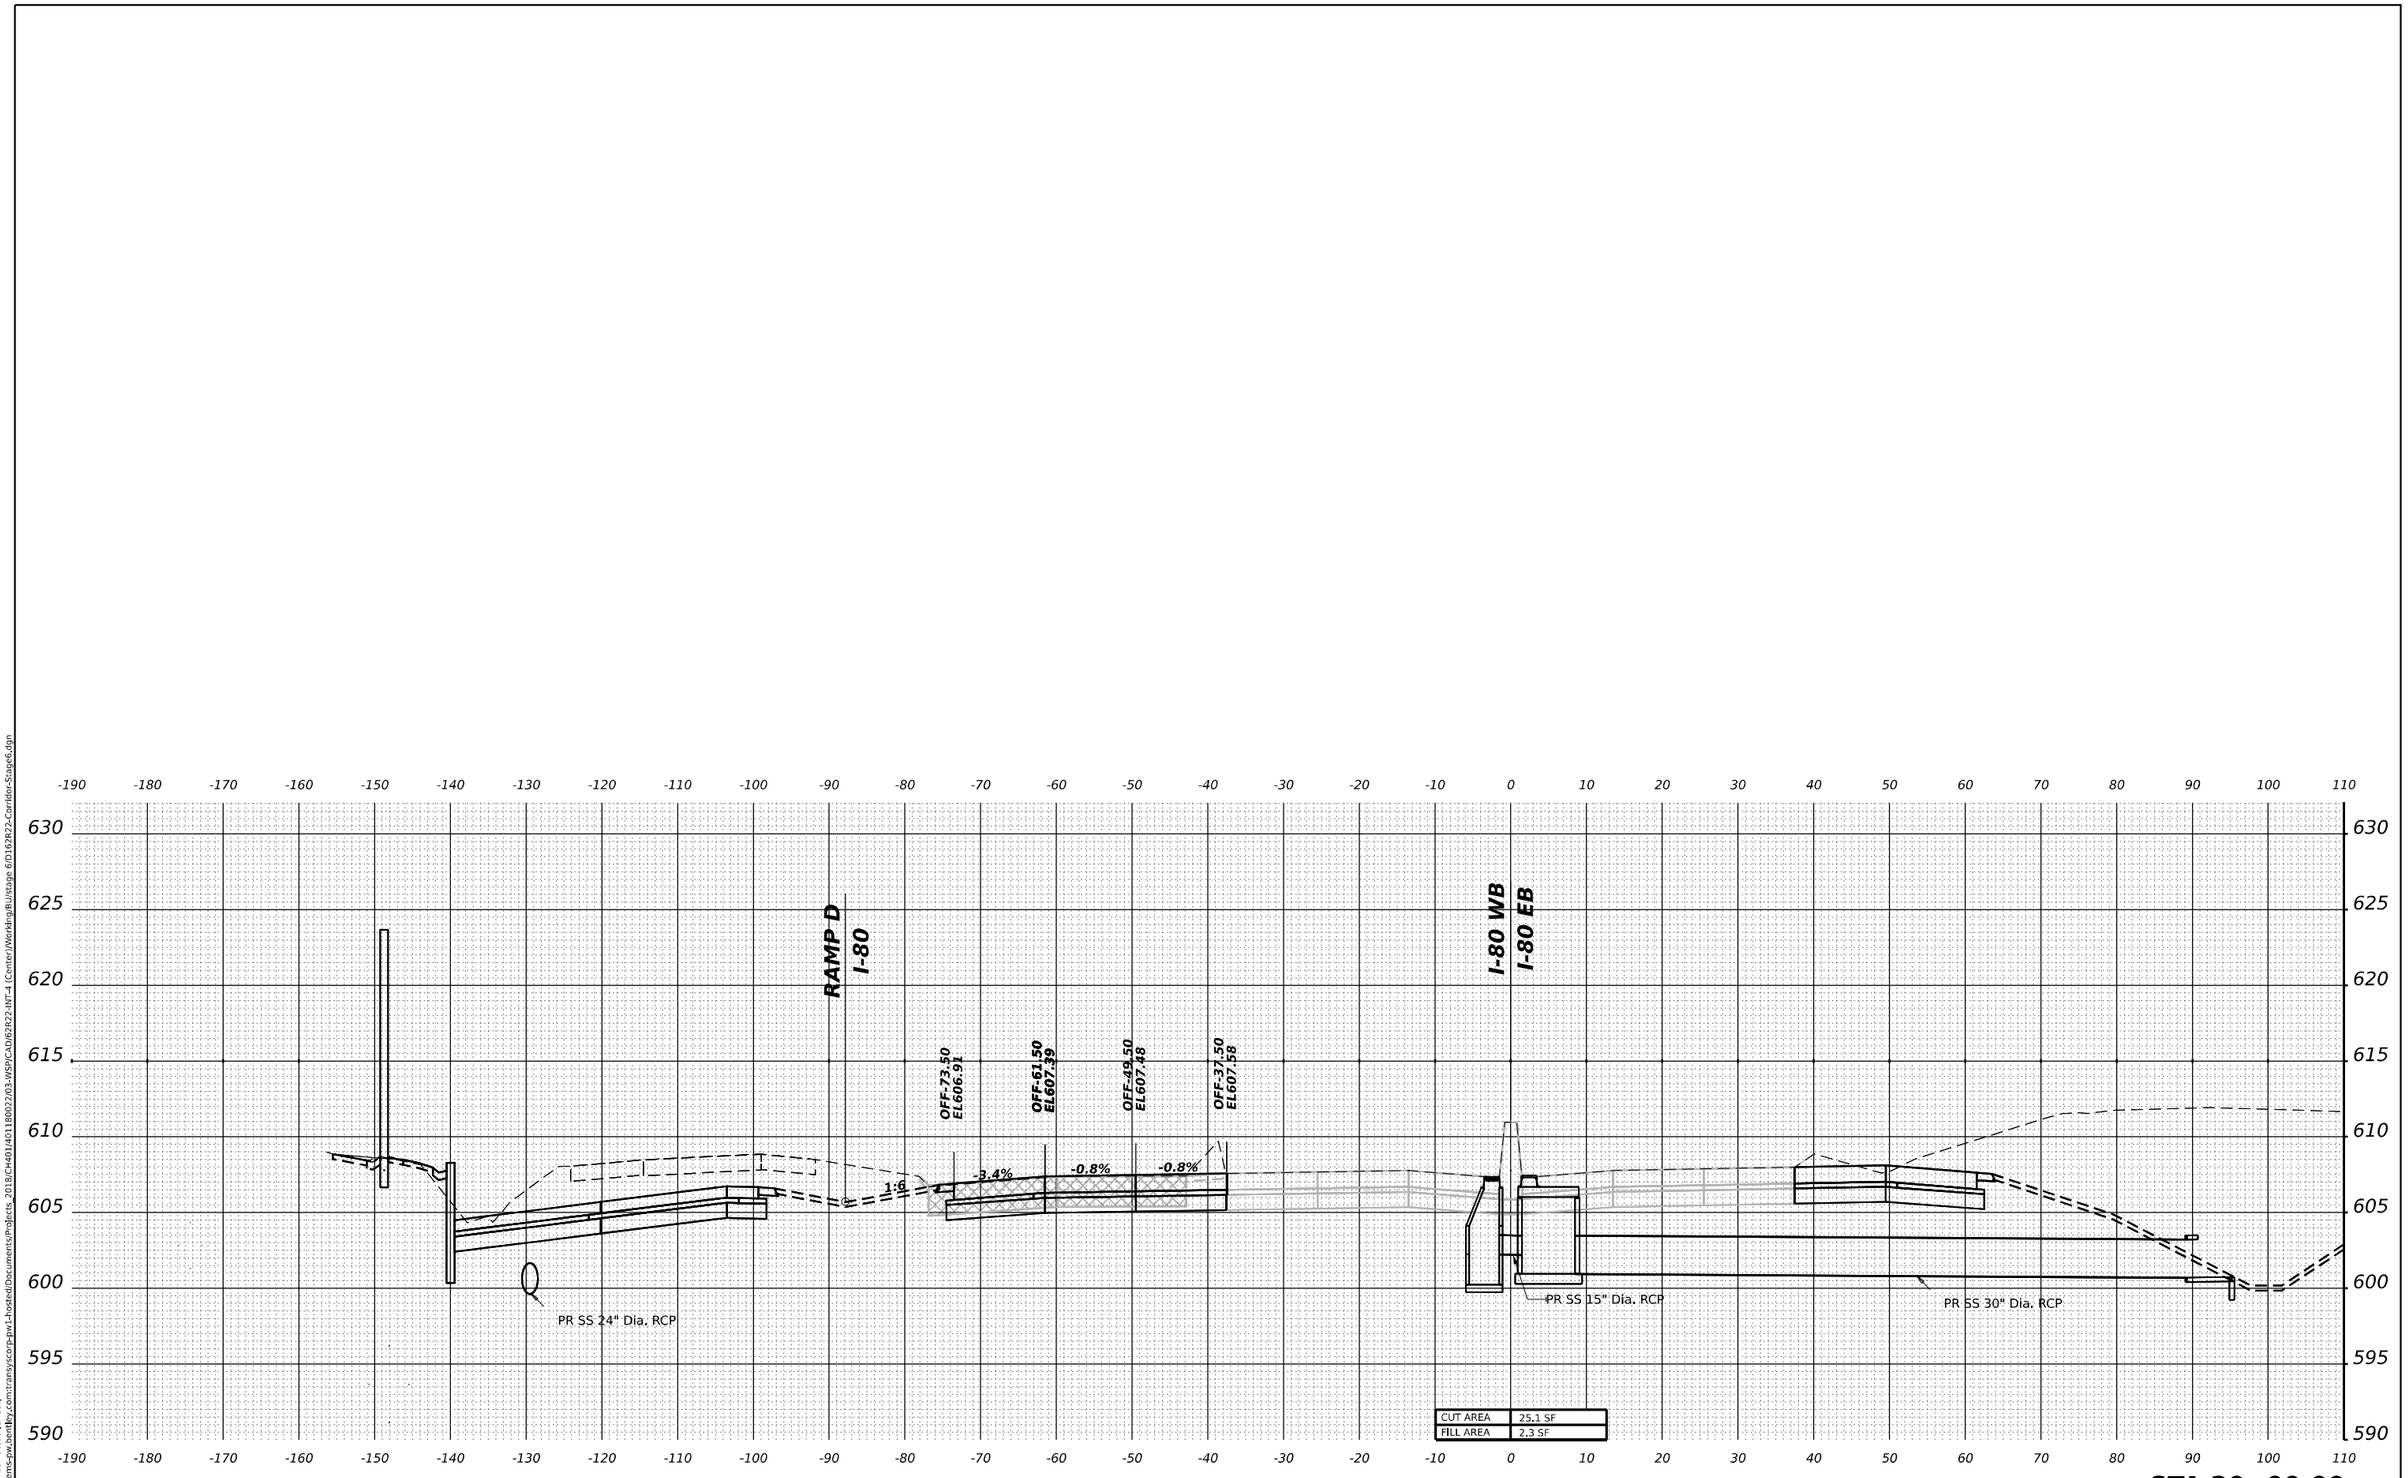

STA 20+00.00

MODEL: PR-I80-NORTH - A 20+00.00 [Sheet]
FILE NAME: pw:\\transystems-pw.bentley.com:transyscorp-pw1-hosted\Documents\Projects_2018\CH401140118002\03-WSP\CAD\62R22-INT-4 (Center)\Workdrang\BU\stage 6\D162R22-Corridor-Stage6.dgn

WSP USA Inc.
30 N. LASALLE STREET
SUITE 4200
CHICAGO, IL 60602
TEL: (312) 782-8150

USER NAME = USDJ744408	DESIGNED - KSD	REVISED -	
	DRAWN - KSD	REVISED -	
PLOT SCALE = 0.16666667 ' / in.	CHECKED - MMA	REVISED -	
PLOT DATE = 4/22/2025	DATE - 4/25/2025	REVISED -	

STATE OF ILLINOIS
DEPARTMENT OF TRANSPORTATION

CROSS SECTIONS STAGE 5
I-80 WB

SCALE: HORIZ: 1"=10'
VERT: 1"=5'
SHEET __ OF __ SHEETS | STA. _____ TO STA. _____

F.A.I. RTE.	SECTION	COUNTY	TOTAL SHEETS	SHEET NO.
80	FAI 80 21 INTERCHANGE	WILL	1209	1159
		CONTRACT NO. 62R22		
	ILLINOIS	FED. AID PROJECT		

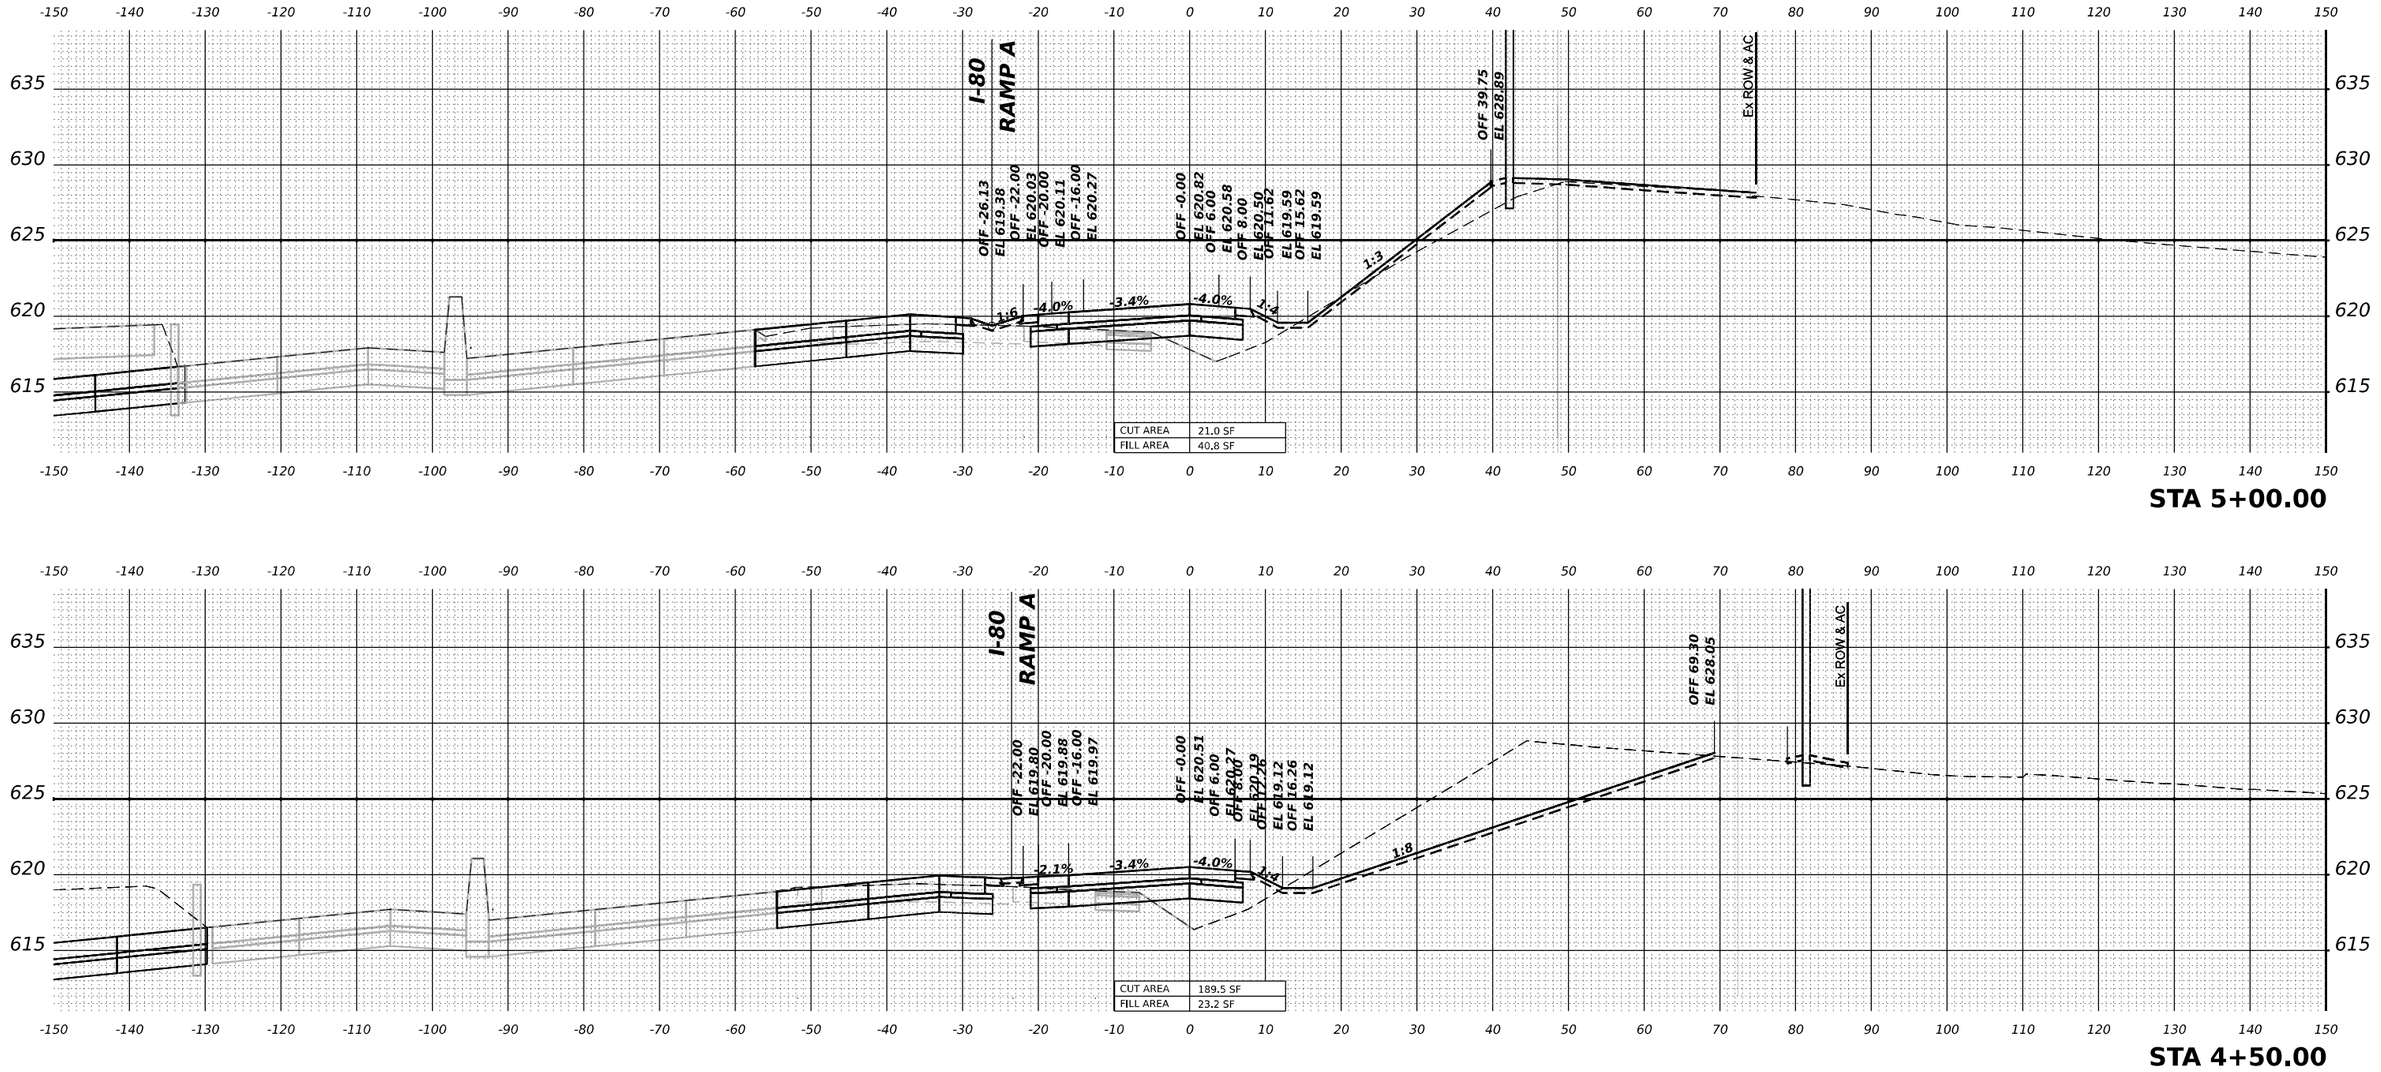

MODEL: CENTER-A - 4+50.00 [Sheet]
FILE NAME: pw:https://transystems-pw.bentley.com:transystems-pw3-hosted/Documents/Projects_2018/CH401401180022/03-WSP/CAD/62R22-INT-4 (Center)/Working/BU/stage 5/D162R22-Corridor-Stage5.dgn

WSP USA Inc.
30 N. LASALLE STREET
SUITE 4200
CHICAGO, IL 60602
TEL: (312) 782-8150

USER NAME = USDJ744408		DESIGNED - KSD	REVISED -	
		DRAWN - KSD	REVISED -	
PLOT SCALE = 0.16666685 ' / in.		CHECKED - MMA	REVISED -	
PLOT DATE = 4/22/2025		DATE - 4/25/2025	REVISED -	

STATE OF ILLINOIS
DEPARTMENT OF TRANSPORTATION

CROSS SECTIONS STAGE 5
RAMP A

SCALE: HORIZ: 1"=10'
VERT: 1"=5'
SHEET OF SHEETS STA. TO STA.

F.A.I. RTE.	SECTION	COUNTY	TOTAL SHEETS	SHEET NO.
80	FAI 80 21 INTERCHANGE	WILL	1209	1160
		CONTRACT NO. 62R22		
	ILLINOIS FED. AID PROJECT			

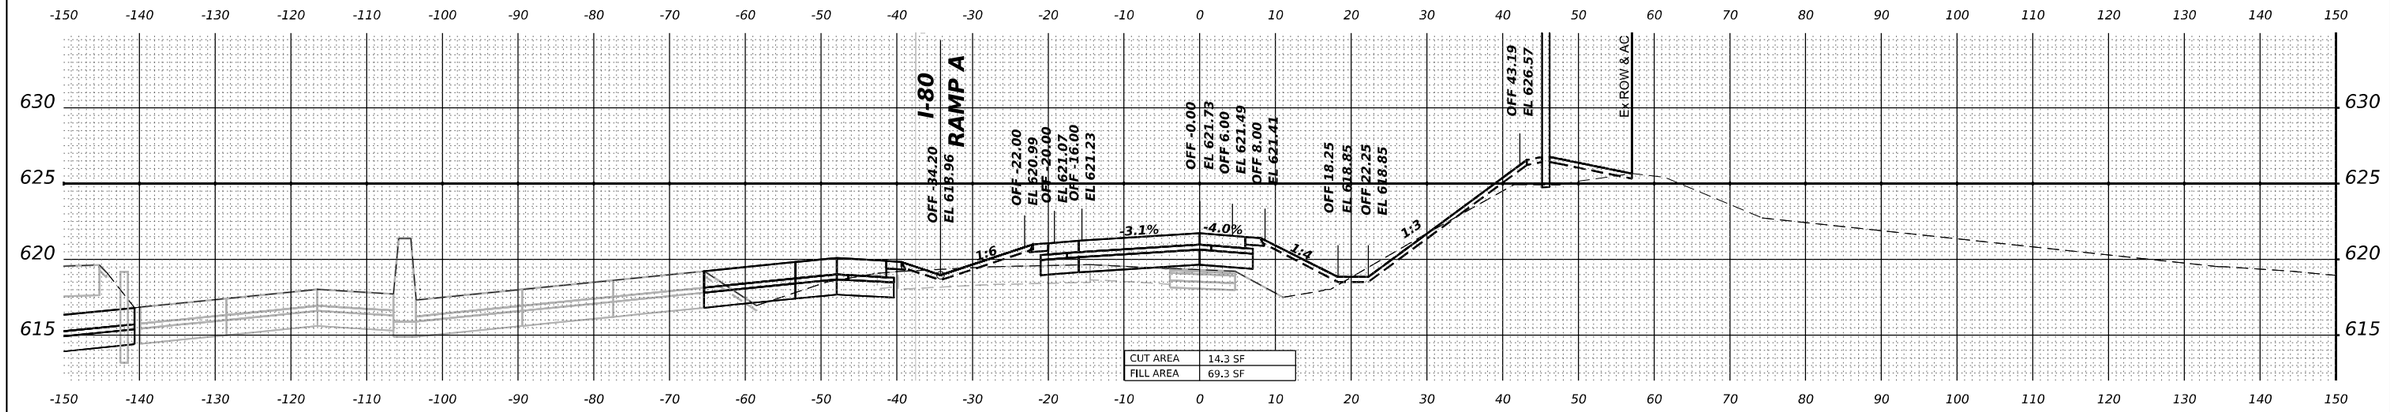

STA 6+50.00

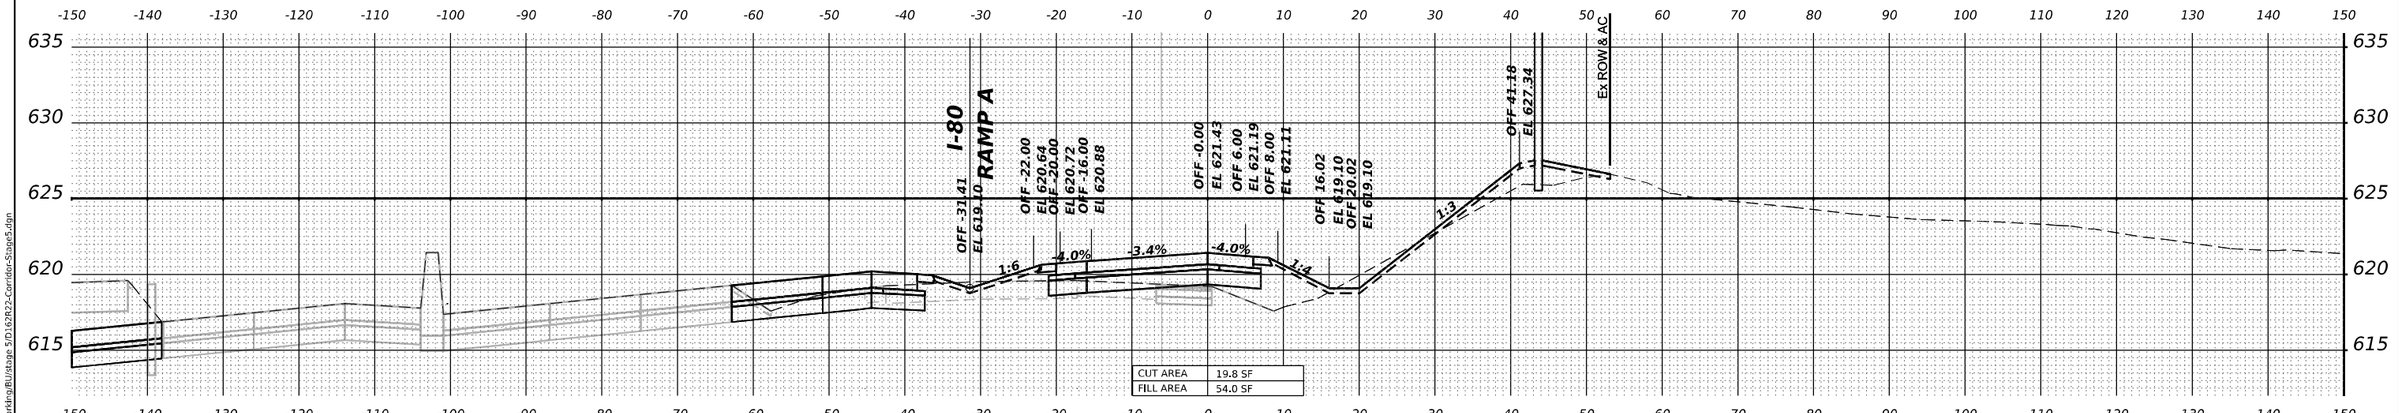

STA 6+00.00

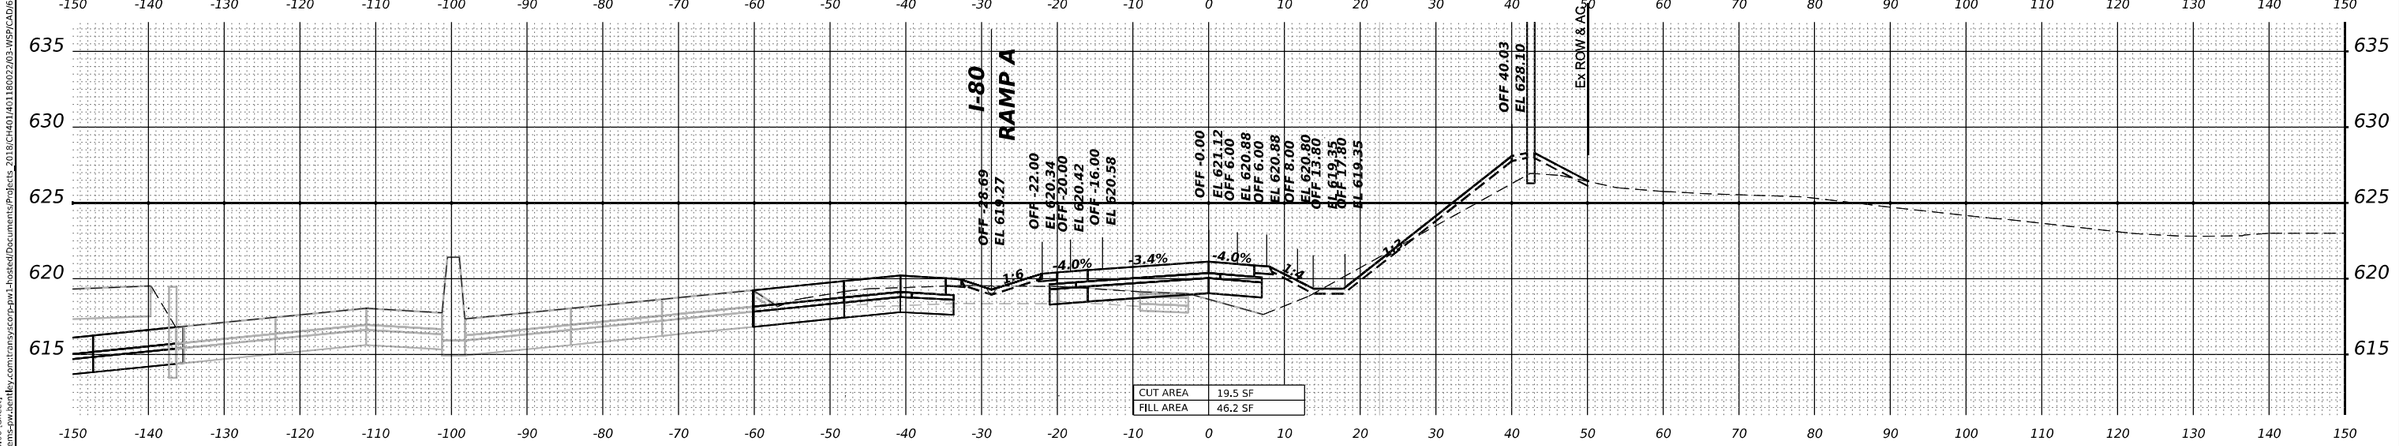

STA 5+50.00

MODEL: CENTER-A - 5+50.00 [Sheet]
FILE NAME: //projectsystems-pw.bentley.com:transystcorp-pw1-hosted/Documents/Projects_2018/CH401/401180022/63-WSP/CAD/62R22-INT-4 (Center)/Working/BU/stage 5/D162R22-Corridor-Stage5.dgn

WSP USA Inc.
30 N. LASALLE STREET
SUITE 4200
CHICAGO, IL 60602
TEL: (312) 782-8150

USER NAME = USDJ744408	DESIGNED - KSD	REVISED -	
	DRAWN - KSD	REVISED -	
PLOT SCALE = 0.16666685 ' / in.	CHECKED - MMA	REVISED -	
PLOT DATE = 4/22/2025	DATE - 4/25/2025	REVISED -	

STATE OF ILLINOIS
DEPARTMENT OF TRANSPORTATION

CROSS SECTIONS STAGE 5
RAMP A

SCALE: HORIZ: 1"=10' VERT: 1"=5' | SHEET OF SHEETS | STA. TO STA.

F.A.I. RTE.	SECTION	COUNTY	TOTAL SHEETS	SHEET NO.
80	FAI 80 21 INTERCHANGE	WILL	1209	1161
		CONTRACT NO. 62R22		
	ILLINOIS FED. AID PROJECT			

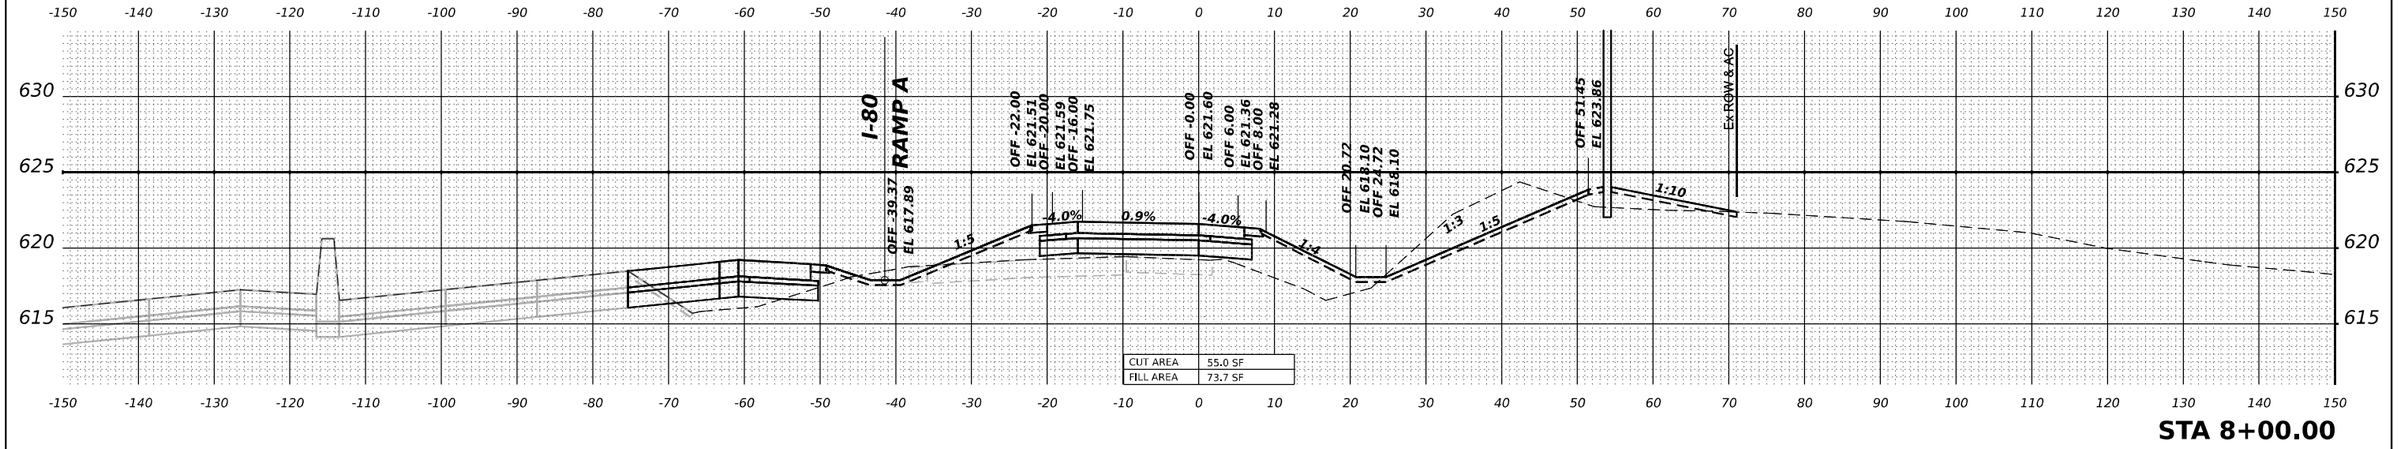

STA 8+00.00

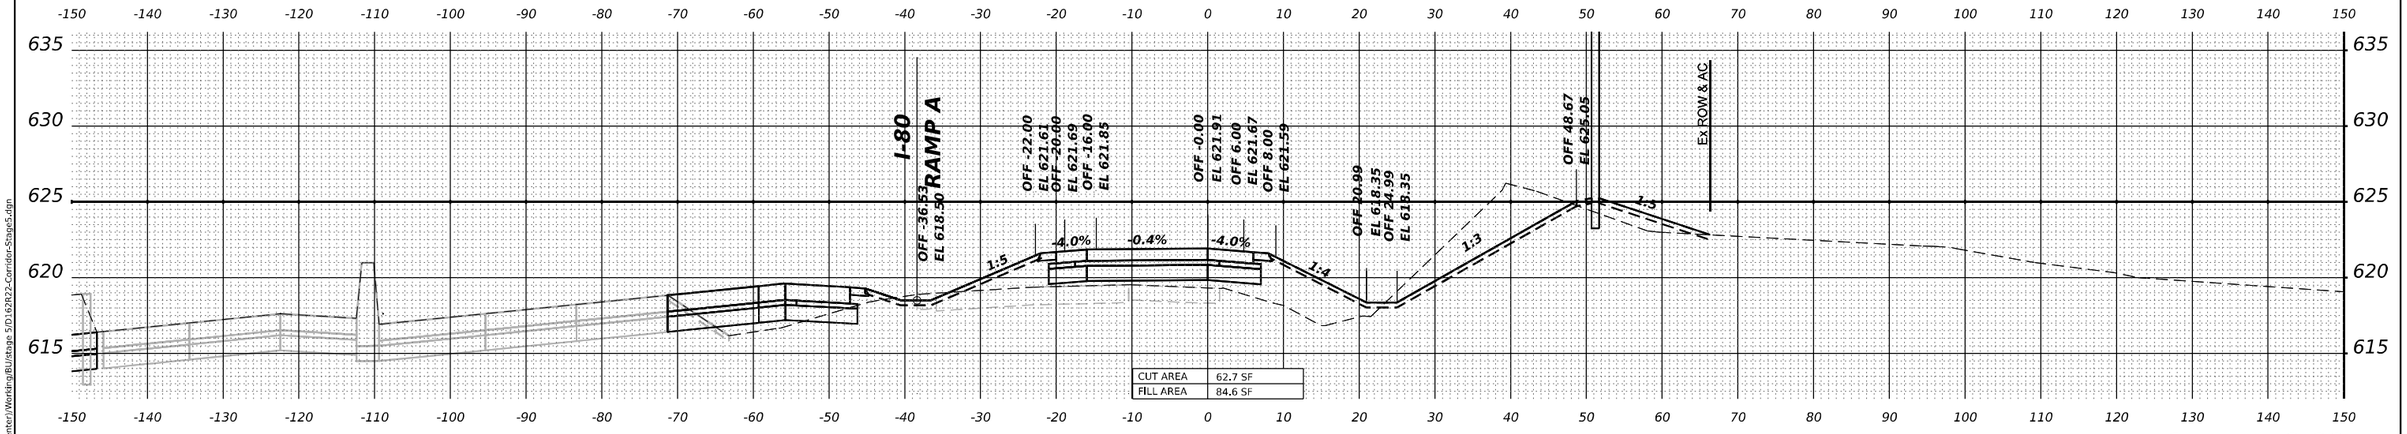

STA 7+50.00

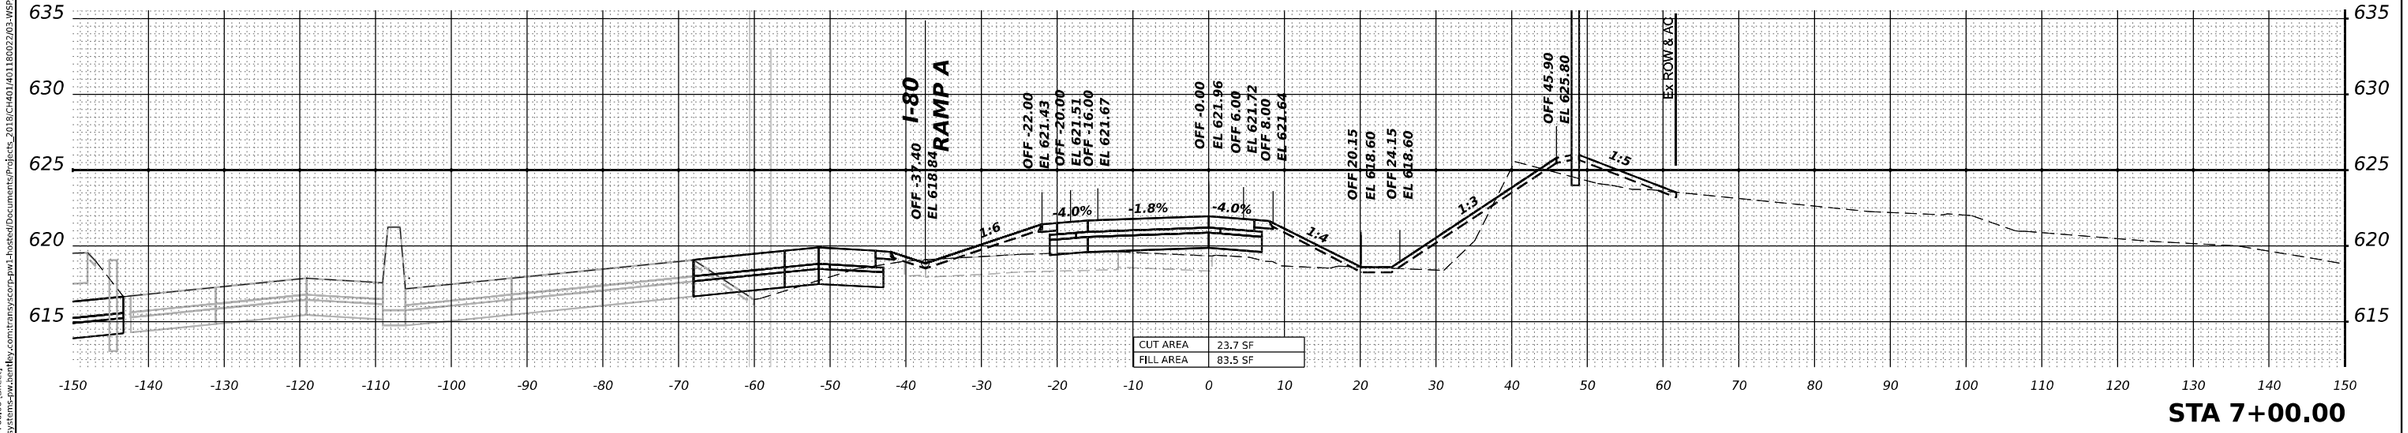

STA 7+00.00

MODEL: CENTER-4 - 7+00.00 [Sheet]
FILE NAME: pw:\transystems-pw.bentley.com:transyscorp-pw1-hosted\Documents\Projects_2018\CH401\401180022\03-WSP\CAD\62R22-INT-4 (Center)\Working\BU\stage 5\D162R22-Corridor-Stage5.dgn

WSP USA Inc.
30 N. LASALLE STREET
SUITE 4200
CHICAGO, IL 60602
TEL: (312) 782-8150

USER NAME = USDJ744408	DESIGNED - KSD	REVISED -	
	DRAWN - KSD	REVISED -	
PLOT SCALE = 0.16666685 ' / in.	CHECKED - MMA	REVISED -	
PLOT DATE = 4/22/2025	DATE - 4/25/2025	REVISED -	

STATE OF ILLINOIS
DEPARTMENT OF TRANSPORTATION

CROSS SECTIONS STAGE 5
RAMP A

SCALE: HORIZ: 1"=10'
VERT: 1"=5'
SHEET OF SHEETS STA. TO STA.

F.A.I. RTE.	SECTION	COUNTY	TOTAL SHEETS	SHEET NO.
80	FAI 80 21 INTERCHANGE	WILL	1209	1162
		CONTRACT NO. 62R22		
	ILLINOIS	FED. AID PROJECT		

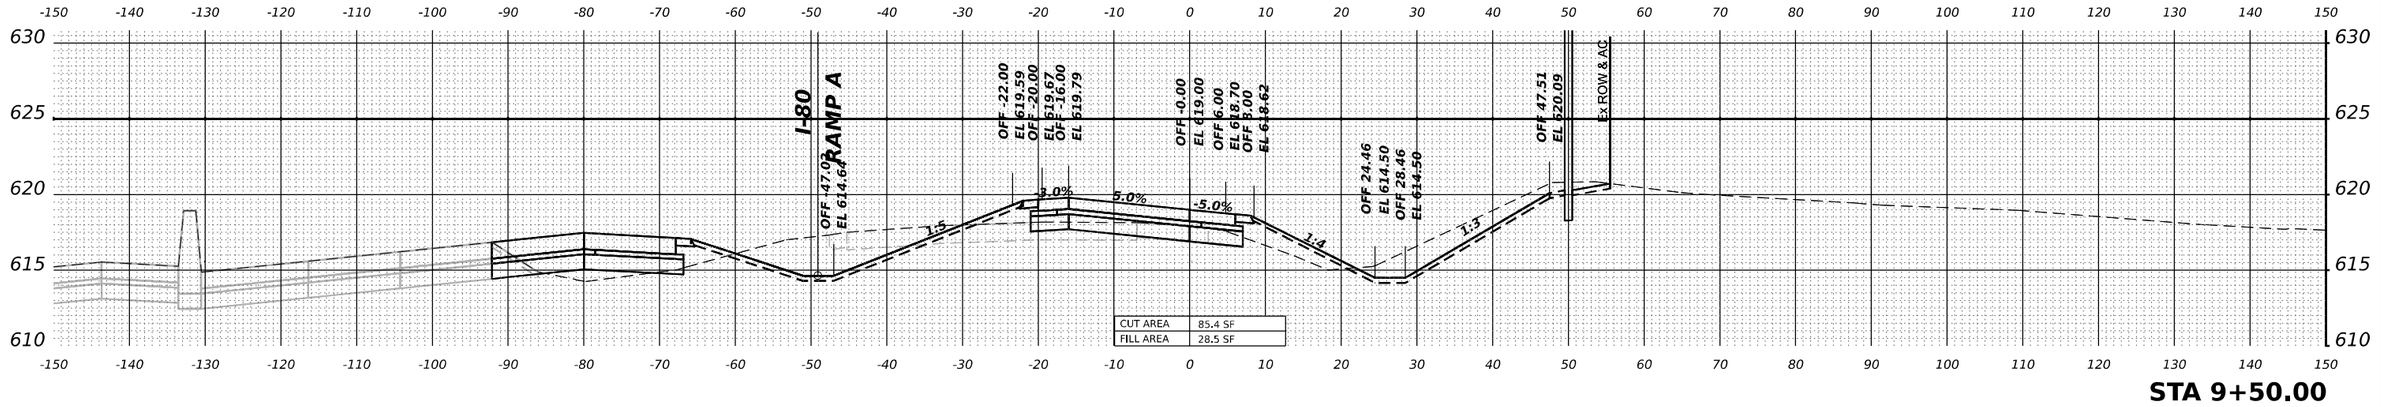

STA 9+50.00

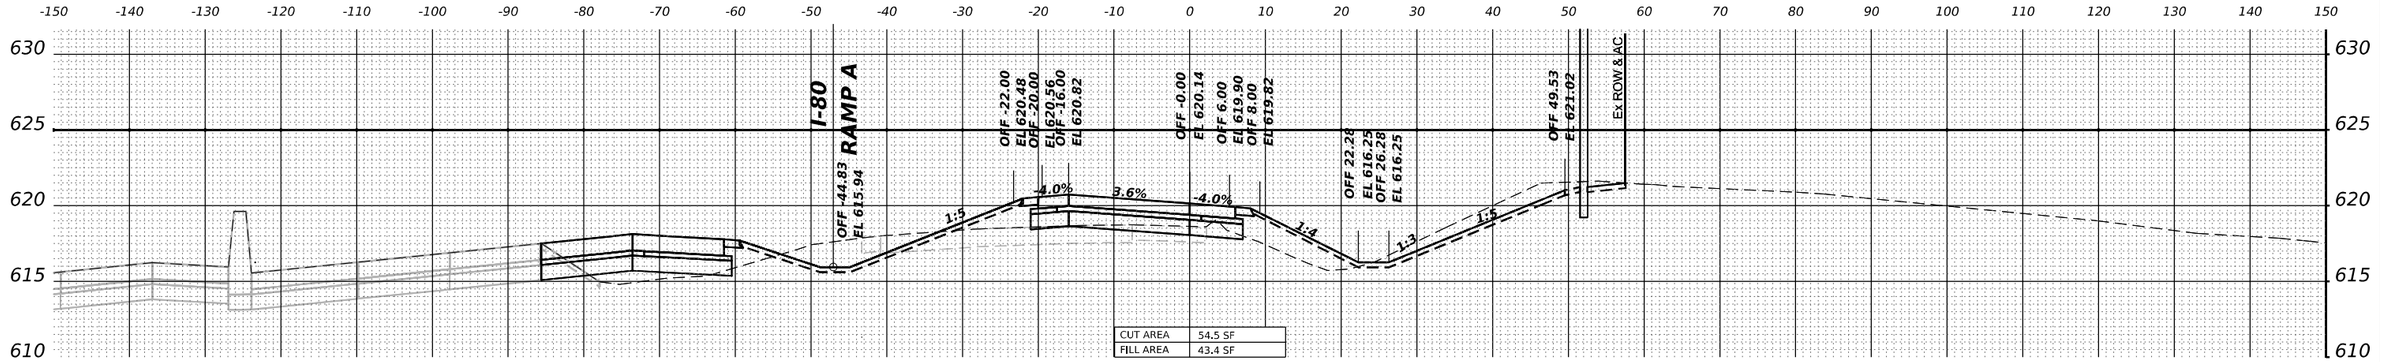

STA 9+00.00

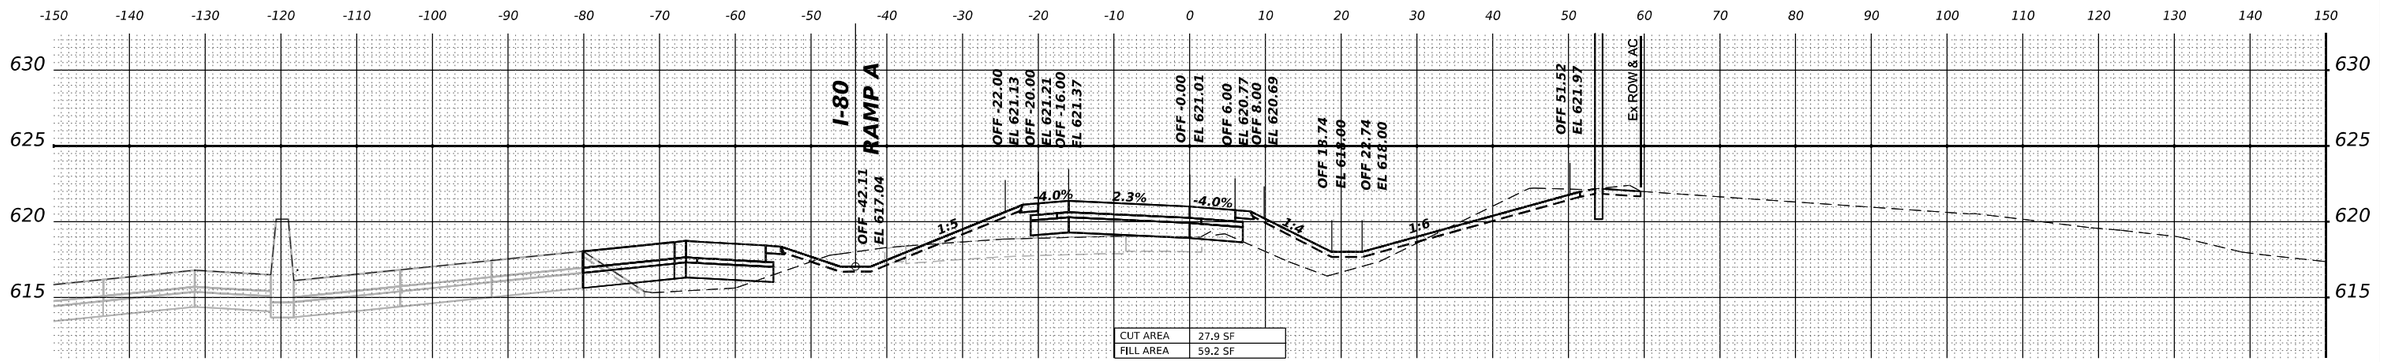

STA 8+50.00

WSP USA Inc.
30 N. LASALLE STREET
SUITE 4200
CHICAGO, IL 60602
TEL: (312) 782-8150

USER NAME = USDJ74408	DESIGNED - KSD	REVISED -	
	DRAWN - KSD	REVISED -	
PLOT SCALE = 0.16666685 ' / in.	CHECKED - MMA	REVISED -	
PLOT DATE = 4/22/2025	DATE - 4/25/2025	REVISED -	

STATE OF ILLINOIS
DEPARTMENT OF TRANSPORTATION

CROSS SECTIONS STAGE 5
RAMP A

SCALE: HORIZ: 1"=10' VERT: 1"=5' | SHEET | OF | SHEETS | STA. | TO STA.

F.A.I. RTE.	SECTION	COUNTY	TOTAL SHEETS	SHEET NO.
80	FAI 80 21 INTERCHANGE	WILL	1209	1163
		CONTRACT NO. 62R22		
	ILLINOIS	FED. AID PROJECT		

MODEL: CENTER-A - 8+50.00 [Sheet]
FILE NAME: pw://transystems-pwcentral.bentley.com:transystems-pw1-hosted/Documents/Projects_2018/CH401401180022/03-WSP/CAD/62R22-NT-4 (Center)/Working/BU/stage 5/D1626R22-Corridor-Stage5.dgn

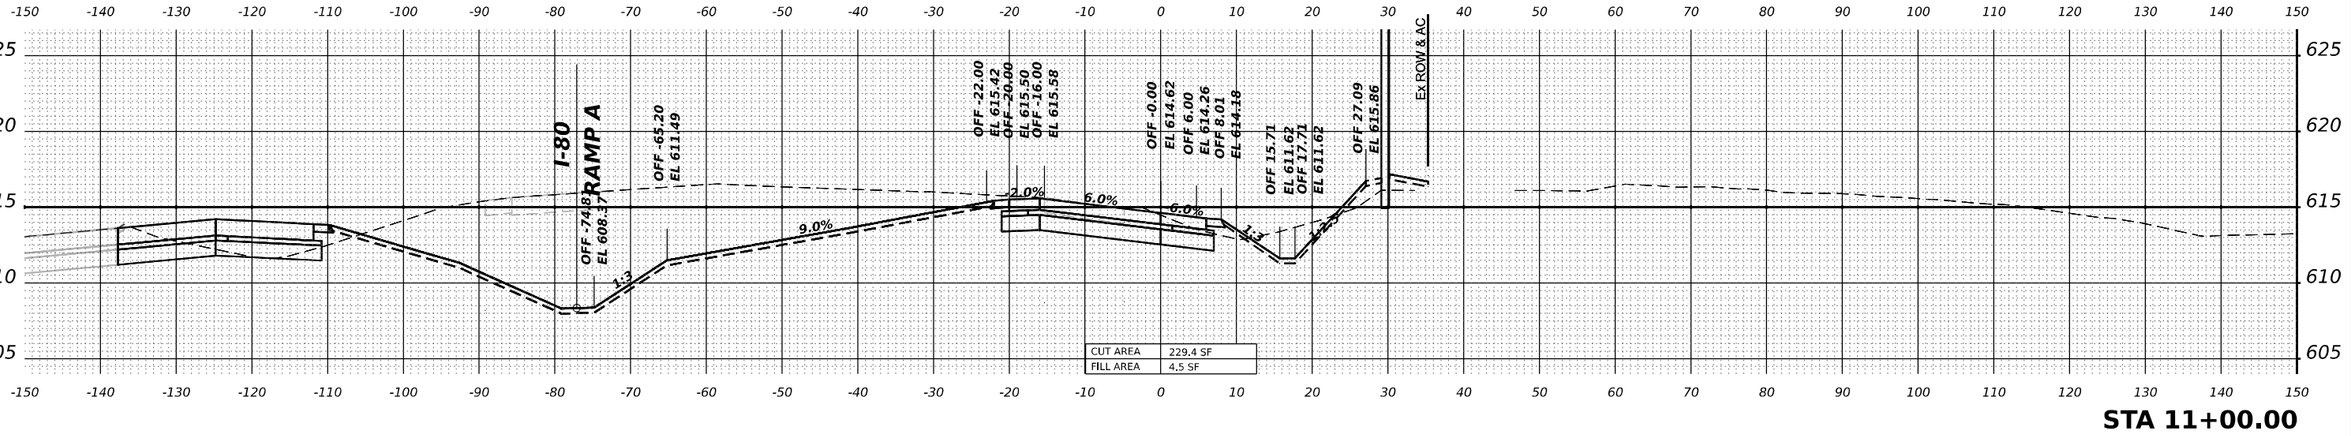

STA 11+00.00

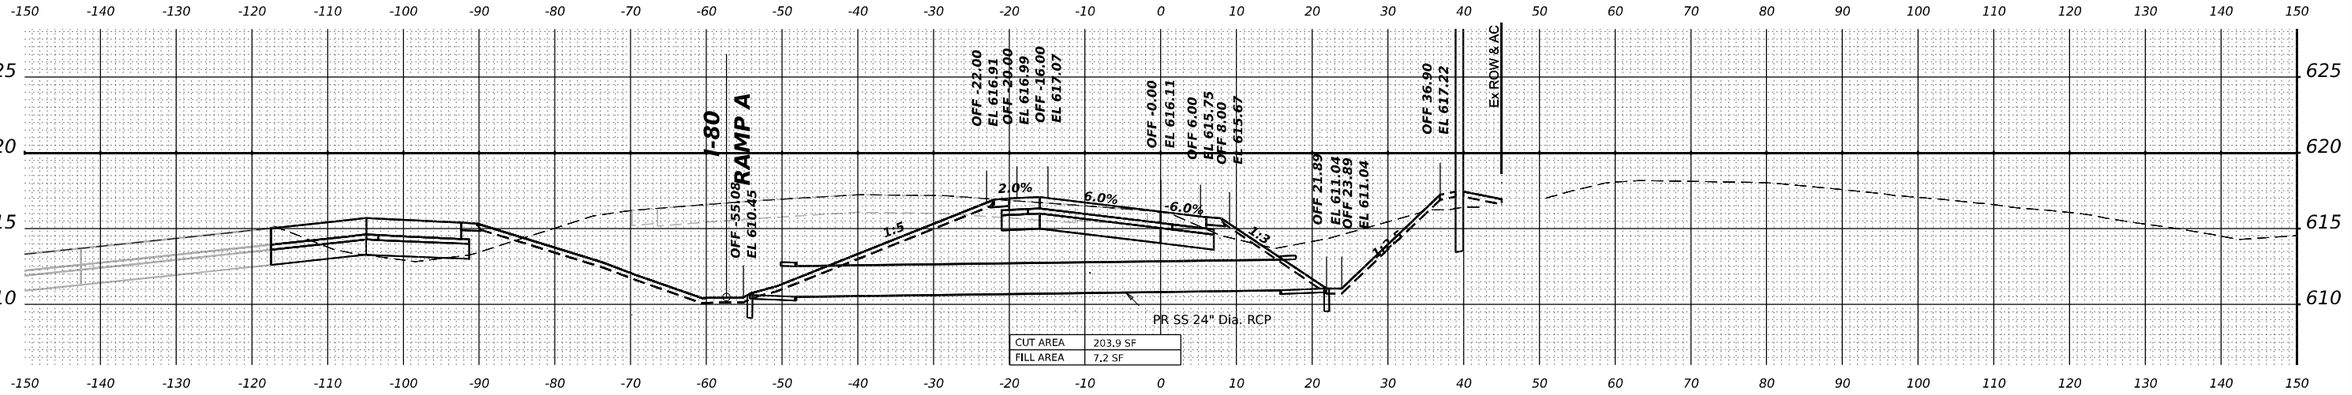

STA 10+50.00

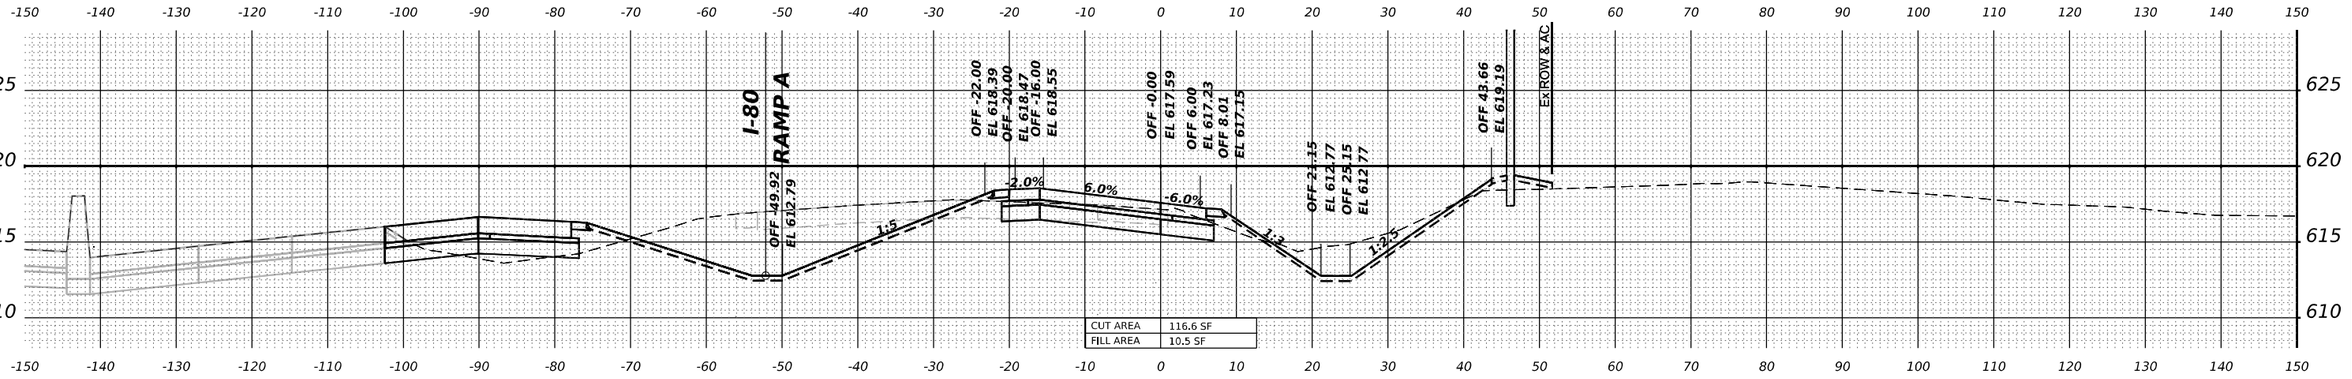

STA 10+00.00

MODEL: CENTER-A - 10+00.00 [Sheet]
FILE NAME: pw://transystems-pw.bentley.com:transystcorp-pw1-hosted/Documents/Projects_2018/CH401/401180022/03-WSP/CAD/62R22-INT-4 (Center)/Working/BU/stage 5/D162R22-Corridor-Stage5.dgn

WSP USA Inc.
30 N. LASALLE STREET
SUITE 4200
CHICAGO, IL 60602
TEL: (312) 782-8150

USER NAME = USDJ744408	DESIGNED - KSD	REVISED -	
	DRAWN - KSD	REVISED -	
PLOT SCALE = 0.16666685 ' / in.	CHECKED - MMA	REVISED -	
PLOT DATE = 4/22/2025	DATE - 4/25/2025	REVISED -	

STATE OF ILLINOIS
DEPARTMENT OF TRANSPORTATION

CROSS SECTIONS STAGE 5
RAMP A

SCALE: HORIZ: 1"=10' VERT: 1"=5' | SHEET OF SHEETS | STA. TO STA.

F.A.I. RTE.	SECTION	COUNTY	TOTAL SHEETS	SHEET NO.
80	FAI 80 21 INTERCHANGE	WILL	1209	1164
		CONTRACT NO. 62R22		
		ILLINOIS	FED. AID PROJECT	

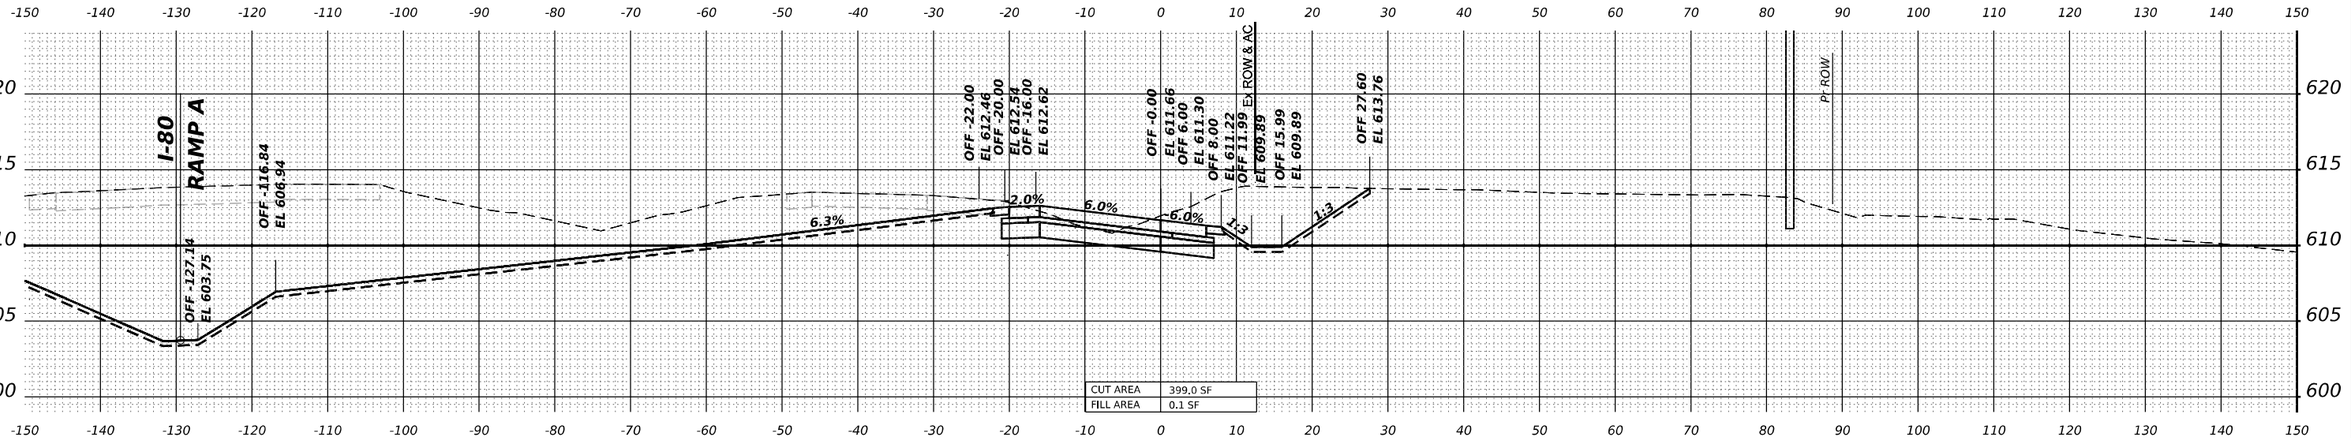

STA 12+00.00

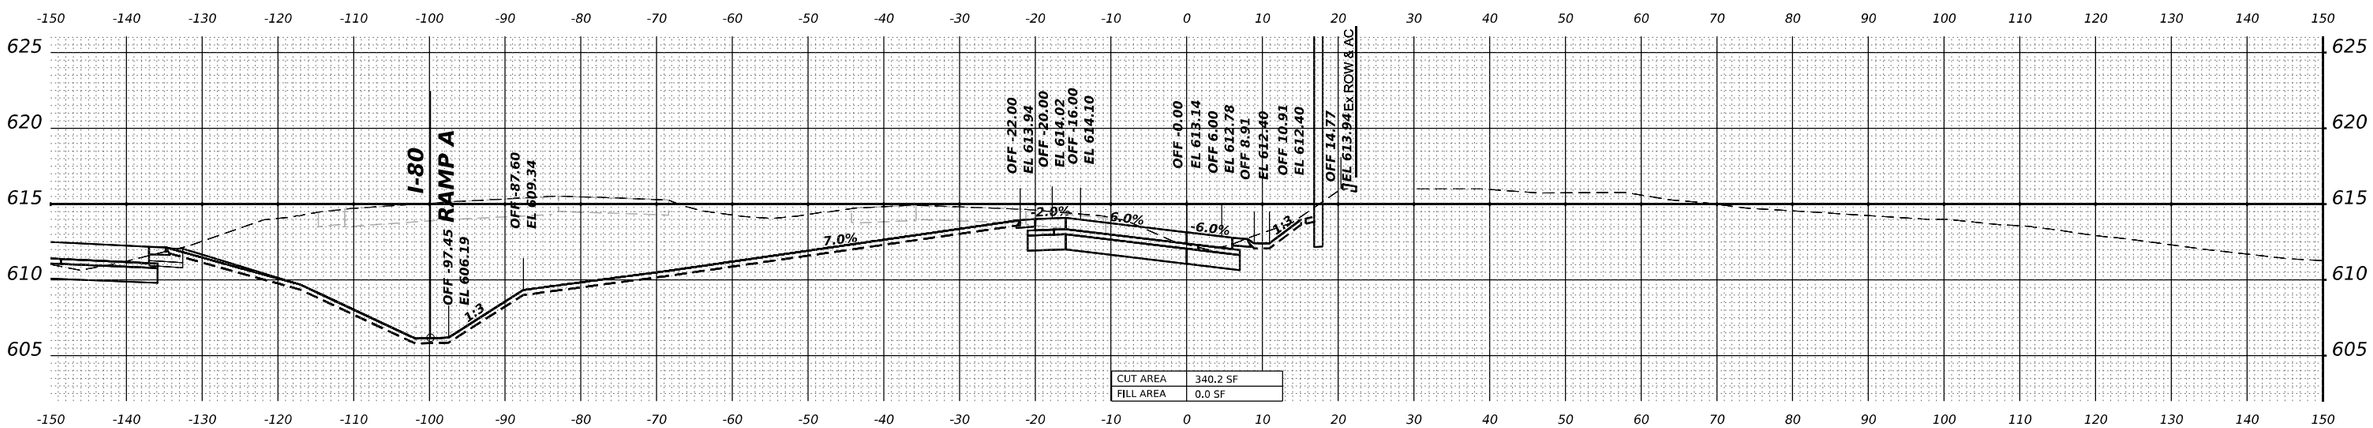

STA 11+50.00

MODEL: CENTER-A - 11+50.00 [Sheet]
FILE NAME: pw://transystems-pw.bentley.com:transyscorp-pw1-hosted/Documents/Projects_2018/CH401/401180022/03-WSP/CAD/62R22-INT-4 (Center)/Working/BU/stage 5/D162R22-Corridor-Stage5.dgn

WSP USA Inc.
30 N. LASALLE STREET
SUITE 4200
CHICAGO, IL 60602
TEL: (312) 782-8150

USER NAME = USDJ744408	DESIGNED - KSD	REVISED -	
	DRAWN - KSD	REVISED -	
PLOT SCALE = 0.16666685 ' / in.	CHECKED - MMA	REVISED -	
PLOT DATE = 4/22/2025	DATE - 4/25/2025	REVISED -	

STATE OF ILLINOIS
DEPARTMENT OF TRANSPORTATION

CROSS SECTIONS STAGE 5
RAMP A

SCALE: HORIZ: 1"=10' VERT: 1"=5' | SHEET OF SHEETS | STA. TO STA.

F.A.I. RTE.	SECTION	COUNTY	TOTAL SHEETS	SHEET NO.
80	FAI 80 21 INTERCHANGE	WILL	1209	1165
		CONTRACT NO. 62R22		
		ILLINOIS	FED. AID PROJECT	

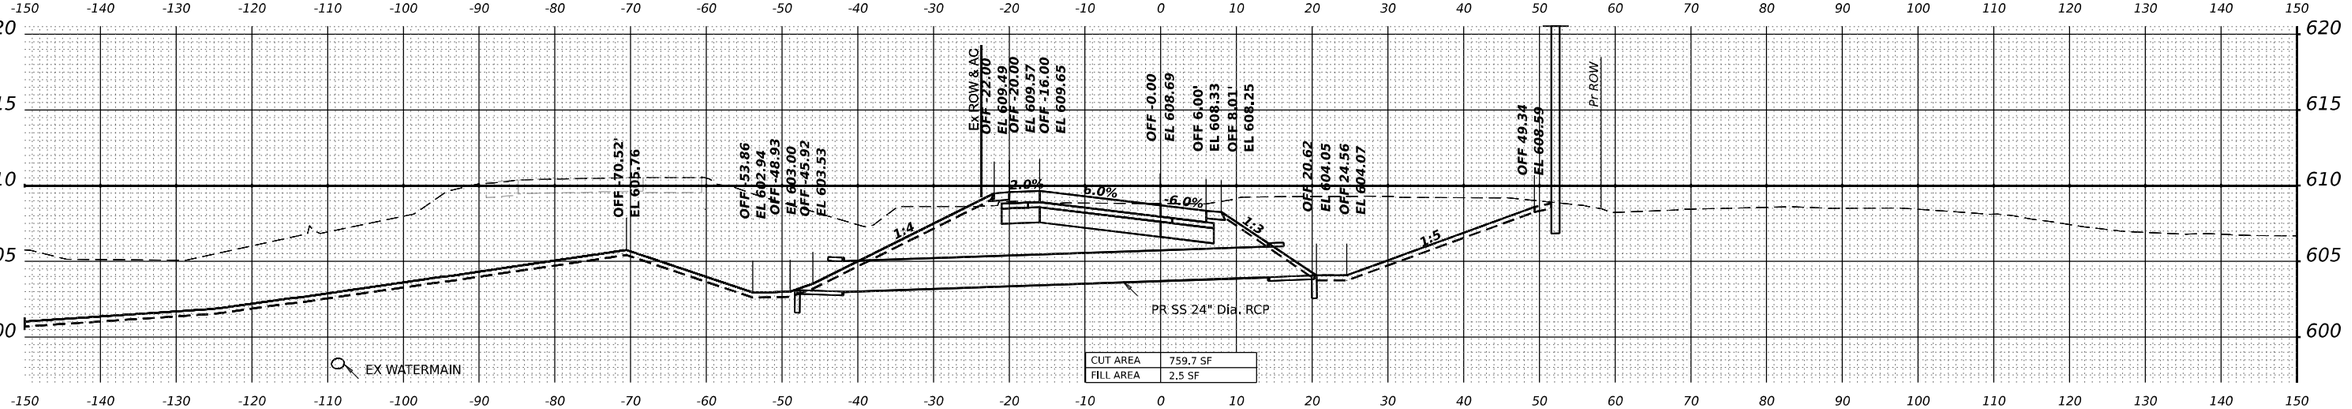

MODEL: CENTERLA-12+50.00 [Sheet]
FILE NAME: p:\transystems-pw.bentley.com:transystems-pw-hosted\Documents\Projects_2018\CH401\401180022\03-WSP\CAD\62R22-INT-4 (Center)\Working\BU\stage 5\D162R22-Corridor-Stage5.dgn

WSP USA Inc.
30 N. LASALLE STREET
SUITE 4200
CHICAGO, IL 60602
TEL: (312) 782-8150

USER NAME = USDJ74408	DESIGNED - KSD	REVISED -	**STATE OF ILLINOIS**	**CROSS SECTIONS STAGE 5**	
	DRAWN - KSD	REVISED -	**DEPARTMENT OF TRANSPORTATION**	**RAMP A**	
PLOT SCALE = 0.16666685 ' / in.	CHECKED - MMA	REVISED -		SCALE: HORIZ: 1"=10' VERT: 1"=5' SHEET OF SHEETS STA. TO STA.	
PLOT DATE = 4/22/2025	DATE - 4/25/2025	REVISED -			

F.A.I. RTE.	SECTION	COUNTY	TOTAL SHEETS	SHEET NO.
80	FAI 80 21 INTERCHANGE	WILL	1209	1166
		CONTRACT NO. 62R22		
		ILLINOIS	FED. AID PROJECT	

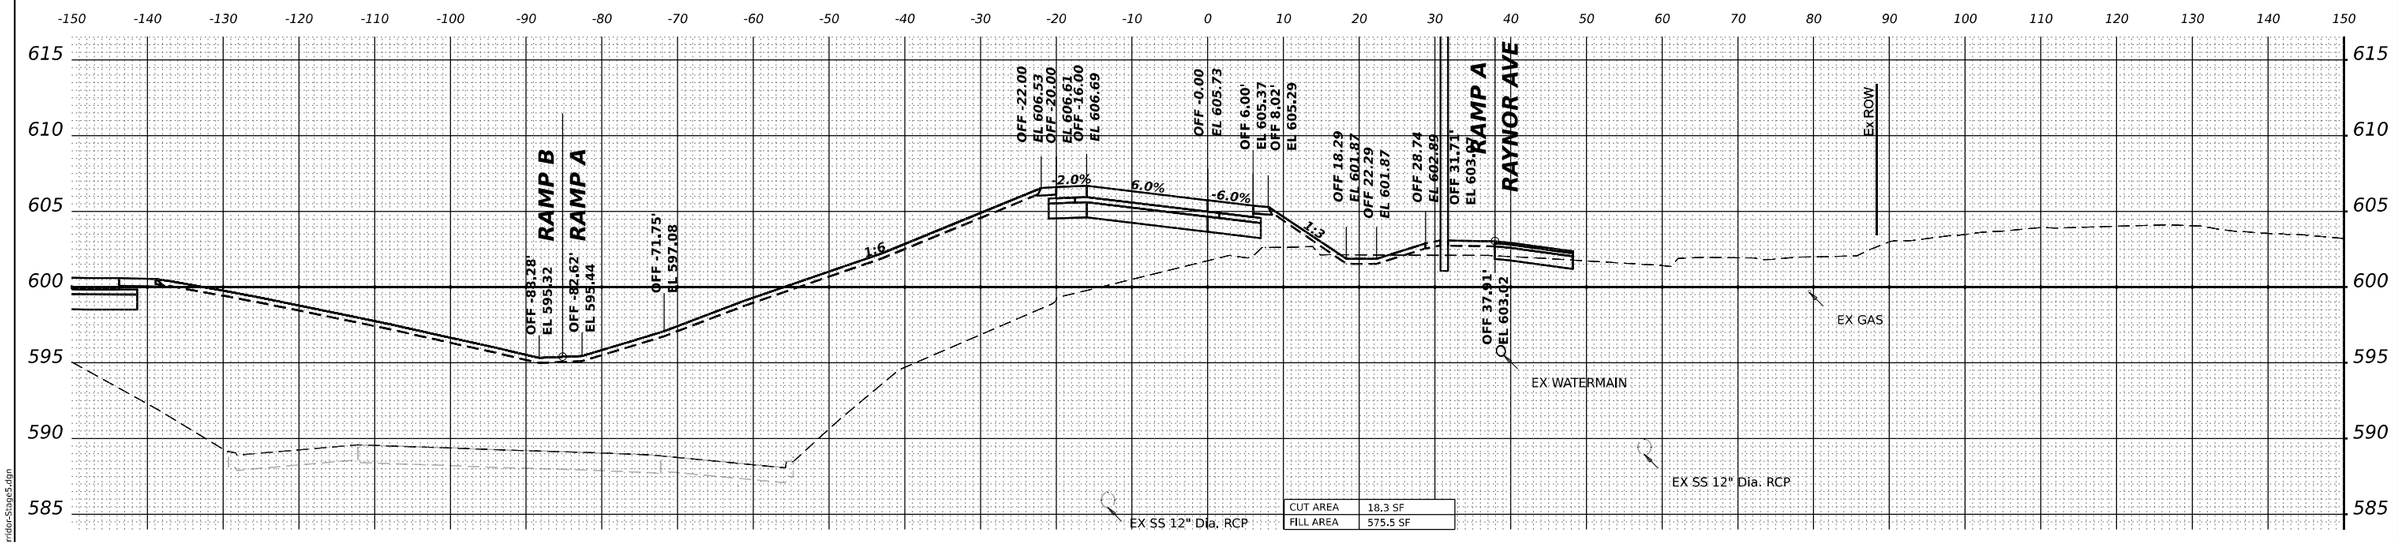

MODEL: CENTER-A - 13+50.00 [Sheet]
FILE NAME: pw:/transystems-pw.bentley.com:transystems-pw1-hosted\Documents\Projects_2018\CH401401180022\03-WSP\CAD\62R22-INT-4 (Center)\Working\BU\stage 5\D162R22-Corridor-Stage5.dgn

WSP USA Inc.
30 N. LASALLE STREET
SUITE 4200
CHICAGO, IL 60602
TEL: (312) 782-8150

USER NAME = USDJ744408	DESIGNED - KSD	REVISED -
	DRAWN - KSD	REVISED -
PLOT SCALE = 0.16666685 ' / in.	CHECKED - MMA	REVISED -
PLOT DATE = 4/22/2025	DATE - 4/25/2025	REVISED -

STATE OF ILLINOIS
DEPARTMENT OF TRANSPORTATION

CROSS SECTIONS STAGE 5
RAMP A

SCALE: HORIZ: 1"=10' VERT: 1"=5' | SHEET | OF | SHEETS | STA. | TO STA.

F.A.I. RTE.	SECTION	COUNTY	TOTAL SHEETS	SHEET NO.
80	FAI 80 21 INTERCHANGE	WILL	1209	1167
		CONTRACT NO. 62R22		
	ILLINOIS	FED. AID PROJECT		

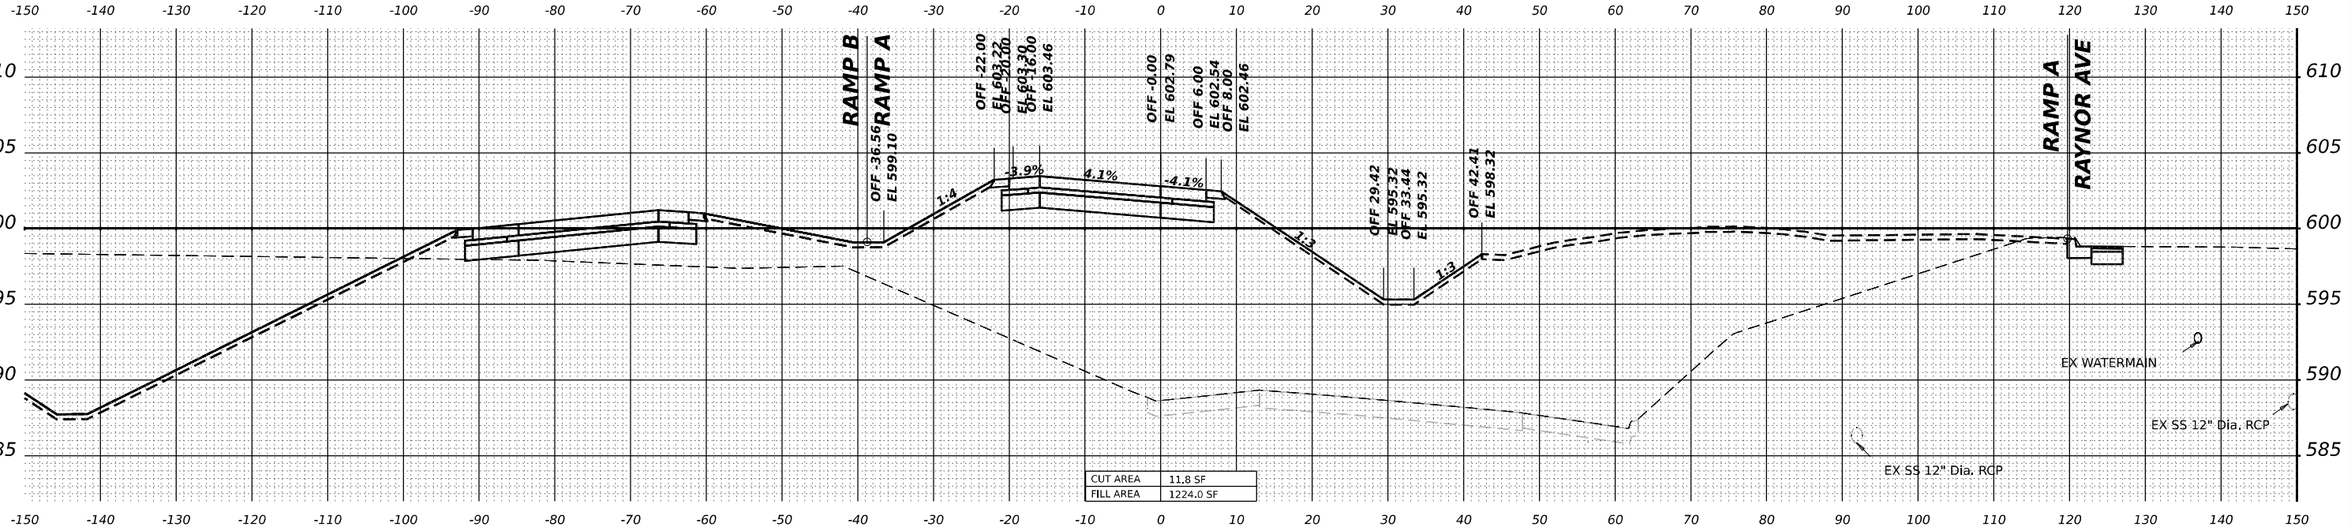

MODEL: CENTER-A - 14+50.00 [Sheet]
FILE NAME: pw://transystems-pw.bentley.com:transystemscorp-pw1-hosted/Documents/Projects_2018/CH401401180022/03-WSP/CAD/62R22-INT-4 (Center)/Working/BU/stage 5/D162R22-Corridor-Stage5.dgn

WSP USA Inc.
30 N. LASALLE STREET
SUITE 4200
CHICAGO, IL 60602
TEL: (312) 782-8150

USER NAME = USDJ744408	DESIGNED - KSD	REVISED -
	DRAWN - KSD	REVISED -
PLOT SCALE = 0.16666685 ' / in.	CHECKED - MMA	REVISED -
PLOT DATE = 4/22/2025	DATE - 4/25/2025	REVISED -

STATE OF ILLINOIS
DEPARTMENT OF TRANSPORTATION

CROSS SECTIONS STAGE 5
RAMP A

SCALE: HORIZ: 1"=10' VERT: 1"=5' | SHEET | OF | SHEETS | STA. | TO STA.

F.A.I. RTE.	SECTION	COUNTY	TOTAL SHEETS	SHEET NO.
80	FAI 80 21 INTERCHANGE	WILL	1209	1168
		CONTRACT NO. 62R22		
	ILLINOIS	FED. AID PROJECT		

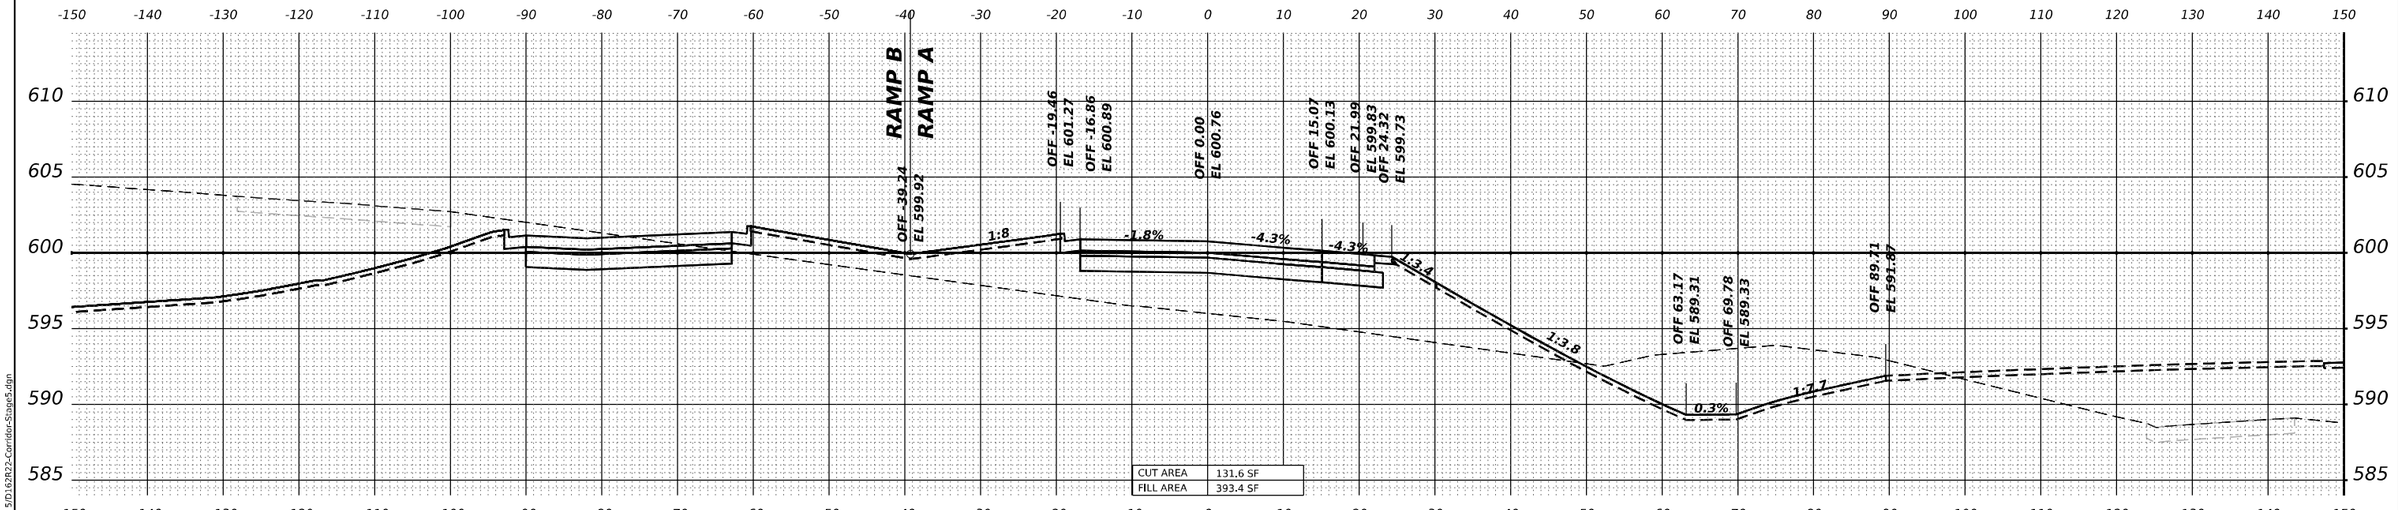

MODEL: CENTER-A - 15+50.00 [Sheet]
FILE NAME: pw://transystems-pw.bentley.com:transystems-pw1-hosted/Documents/Projects_2018/CH401401180022/03-WSP/CAD/62R22-INT-4 (Center)/Working/BU/stage 5/D162R22-Corridor-Stage5.dgn

WSP USA Inc.
30 N. LASALLE STREET
SUITE 4200
CHICAGO, IL 60602
TEL: (312) 782-8150

USER NAME = USDJ744408		DESIGNED - KSD		REVISED -	
		DRAWN - KSD		REVISED -	
PLOT SCALE = 0.16666685 ' / in.		CHECKED - MMA		REVISED -	
PLOT DATE = 4/22/2025		DATE - 4/25/2025		REVISED -	

STATE OF ILLINOIS
DEPARTMENT OF TRANSPORTATION

CROSS SECTIONS STAGE 5
RAMP A

SCALE: HORIZ: 1"=10' VERT: 1"=5' | SHEET | OF | SHEETS | STA. | TO STA.

F.A.I. RTE.	SECTION	COUNTY	TOTAL SHEETS	SHEET NO.
80	FAI 80 21 INTERCHANGE	WILL	1209	1169
		CONTRACT NO. 62R22		
	ILLINOIS	FED. AID PROJECT		

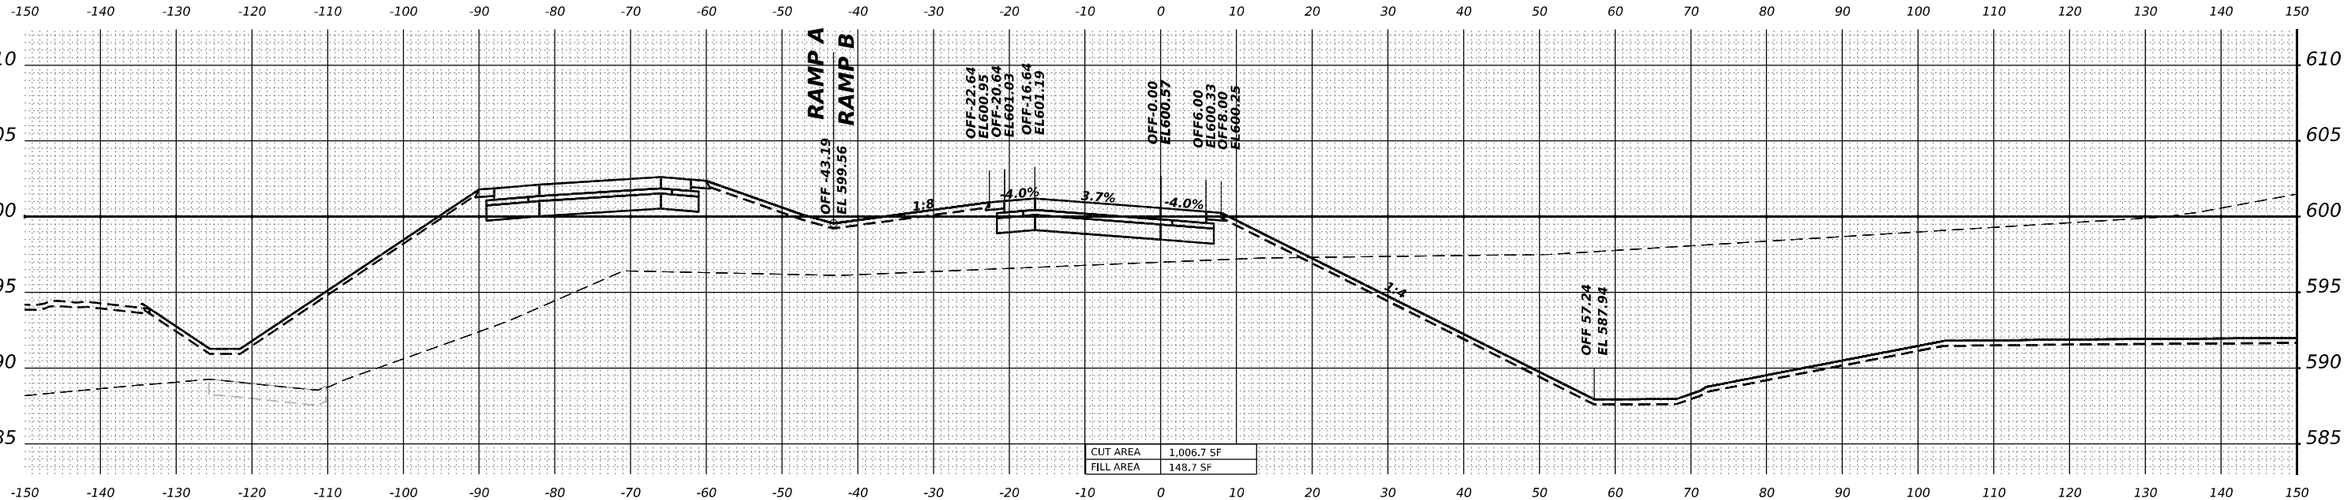

WSP USA Inc.
30 N. LASALLE STREET
SUITE 4200
CHICAGO, IL 60602
TEL: (312) 782-8150

USER NAME = USDJ744408	DESIGNED - KSD	REVISED -	
	DRAWN - KSD	REVISED -	
PLOT SCALE = 0.16666685 ' / in.	CHECKED - MMA	REVISED -	
PLOT DATE = 4/22/2025	DATE - 4/25/2025	REVISED -	

STATE OF ILLINOIS
DEPARTMENT OF TRANSPORTATION

CROSS SECTIONS STAGE 5
RAMP B

SCALE: HORIZ: 1"=10' VERT: 1"=5' | SHEET OF SHEETS | STA. TO STA.

F.A.I. RTE.	SECTION	COUNTY	TOTAL SHEETS	SHEET NO.
80	FAI 80 21 INTERCHANGE	WILL	1209	1170
		CONTRACT NO. 62R22		
	ILLINOIS	FED. AID PROJECT		

MODEL: CENTER-R - 1+00.00 [Sheet]
FILE NAME: pw:\transystems-pw.bentley.com:transystcorp-pw1-hosted\Documents\Projects_2018\CH401401180022\03-WSP\CAD\62R22-INT-4 (Center)\Working\BU\stage 5\D162R22-Corridor-Stage5.dgn

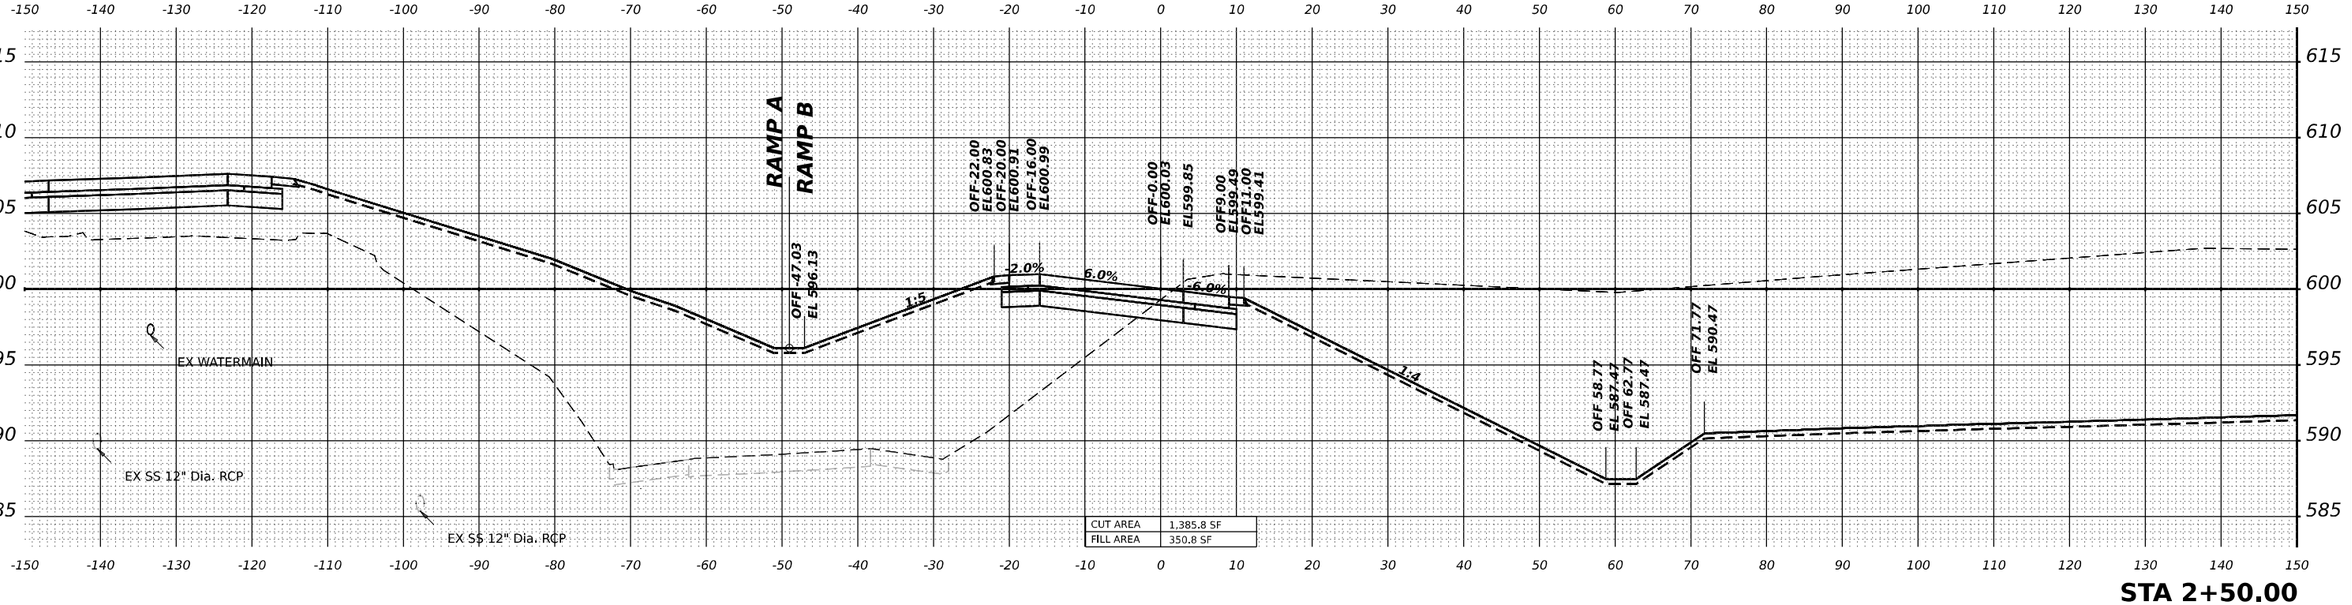

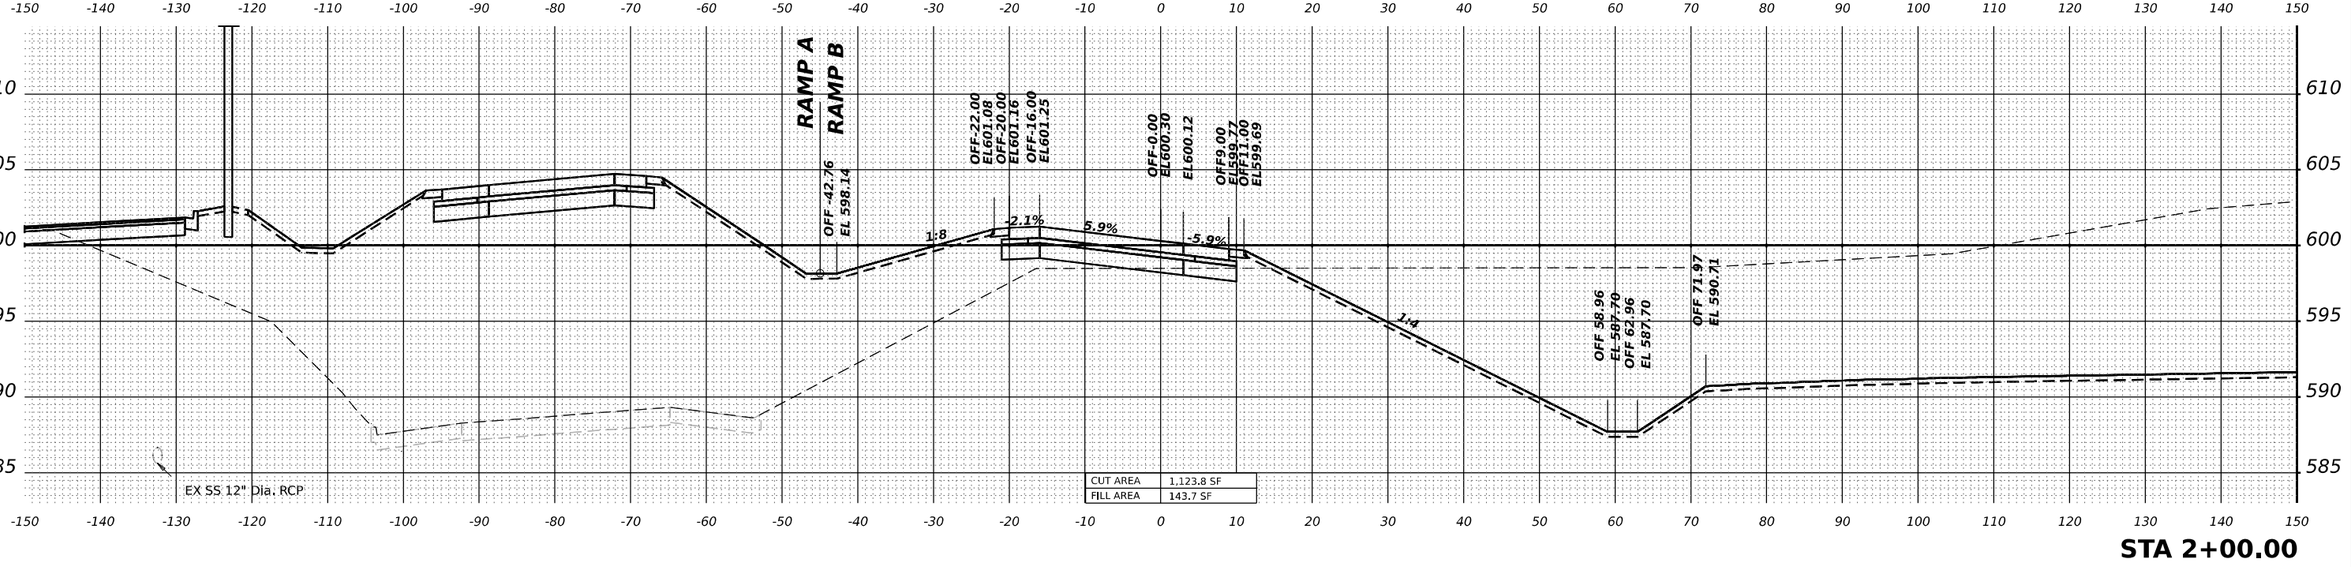

MODEL: CENTER-R - 2+00.00 | Sheet1
FILE NAME: pw://dotsystems-pw.bentley.com:dotsystems-pw-wsp1-hosted/Documents/Projects_2018/CH401/401186002/03-WSP/CAD/62R22-INT-4 (Center)/Working/BU/stage 5/D162R22-Corridor-Stage5.dgn

WSP USA Inc.
30 N. LASALLE STREET
SUITE 4200
CHICAGO, IL 60602
TEL: (312) 782-8150

USER NAME = USDJ744408		DESIGNED - KSD		REVISED -	
		DRAWN - KSD		REVISED -	
PLOT SCALE = 0.16666685 ' / in.		CHECKED - MMA		REVISED -	
PLOT DATE = 4/22/2025		DATE - 4/25/2025		REVISED -	

STATE OF ILLINOIS
DEPARTMENT OF TRANSPORTATION

CROSS SECTIONS STAGE 5
RAMP B

SCALE: HORIZ: 1"=10' VERT: 1"=5' | SHEET | OF | SHEETS | STA. | TO STA.

F.A.I. RTE.	SECTION	COUNTY	TOTAL SHEETS	SHEET NO.
80	FAI 80 21 INTERCHANGE	WILL	1209	1171
		CONTRACT NO. 62R22		
	ILLINOIS	FED. AID PROJECT		

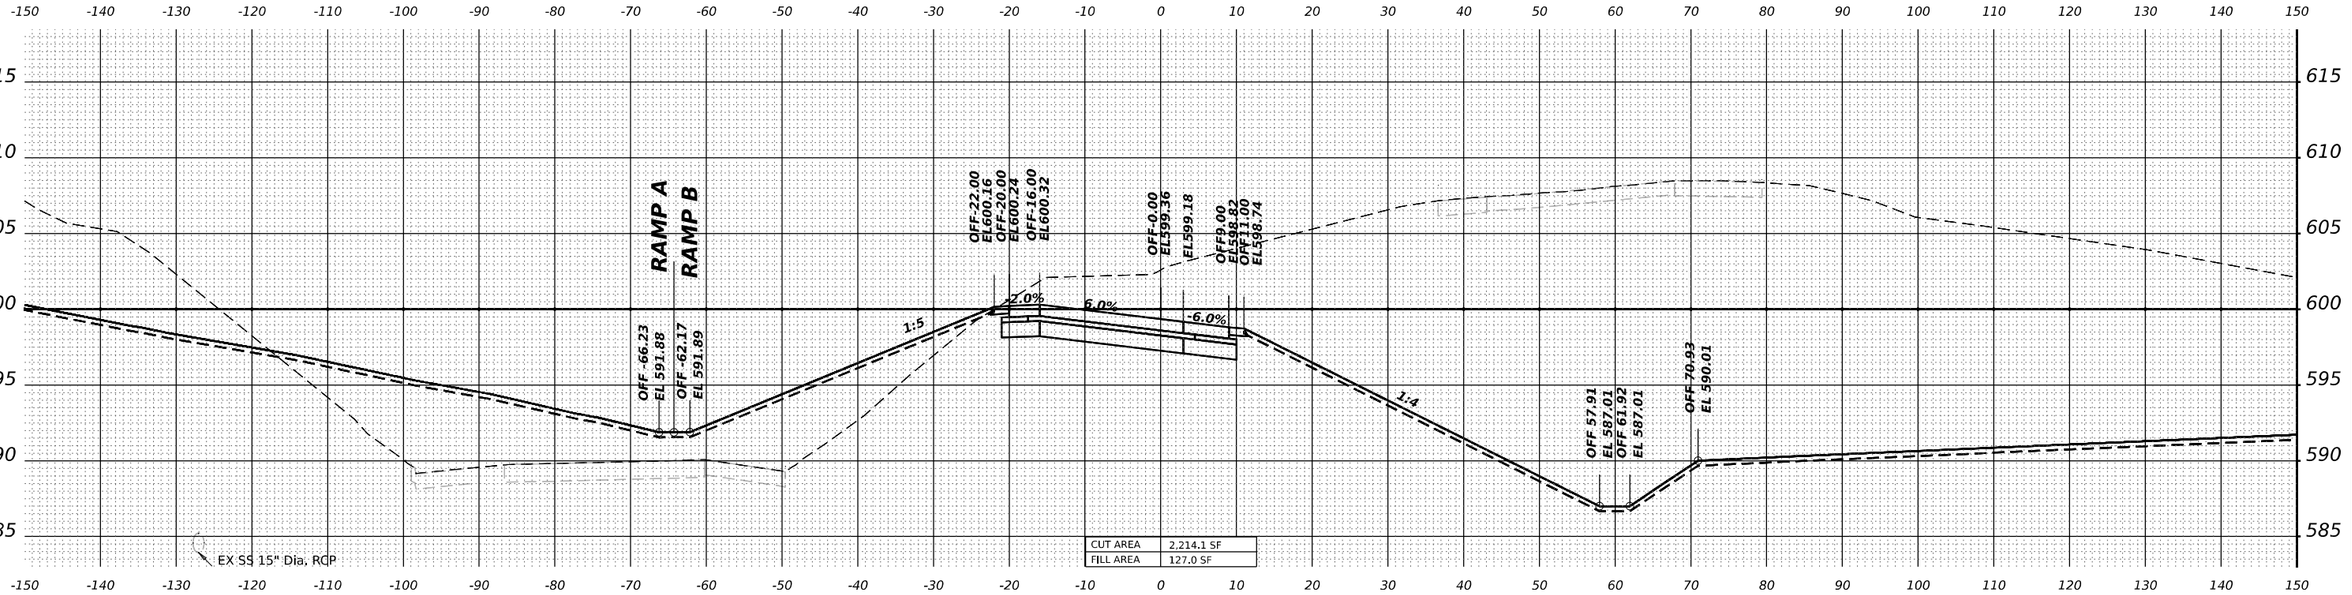

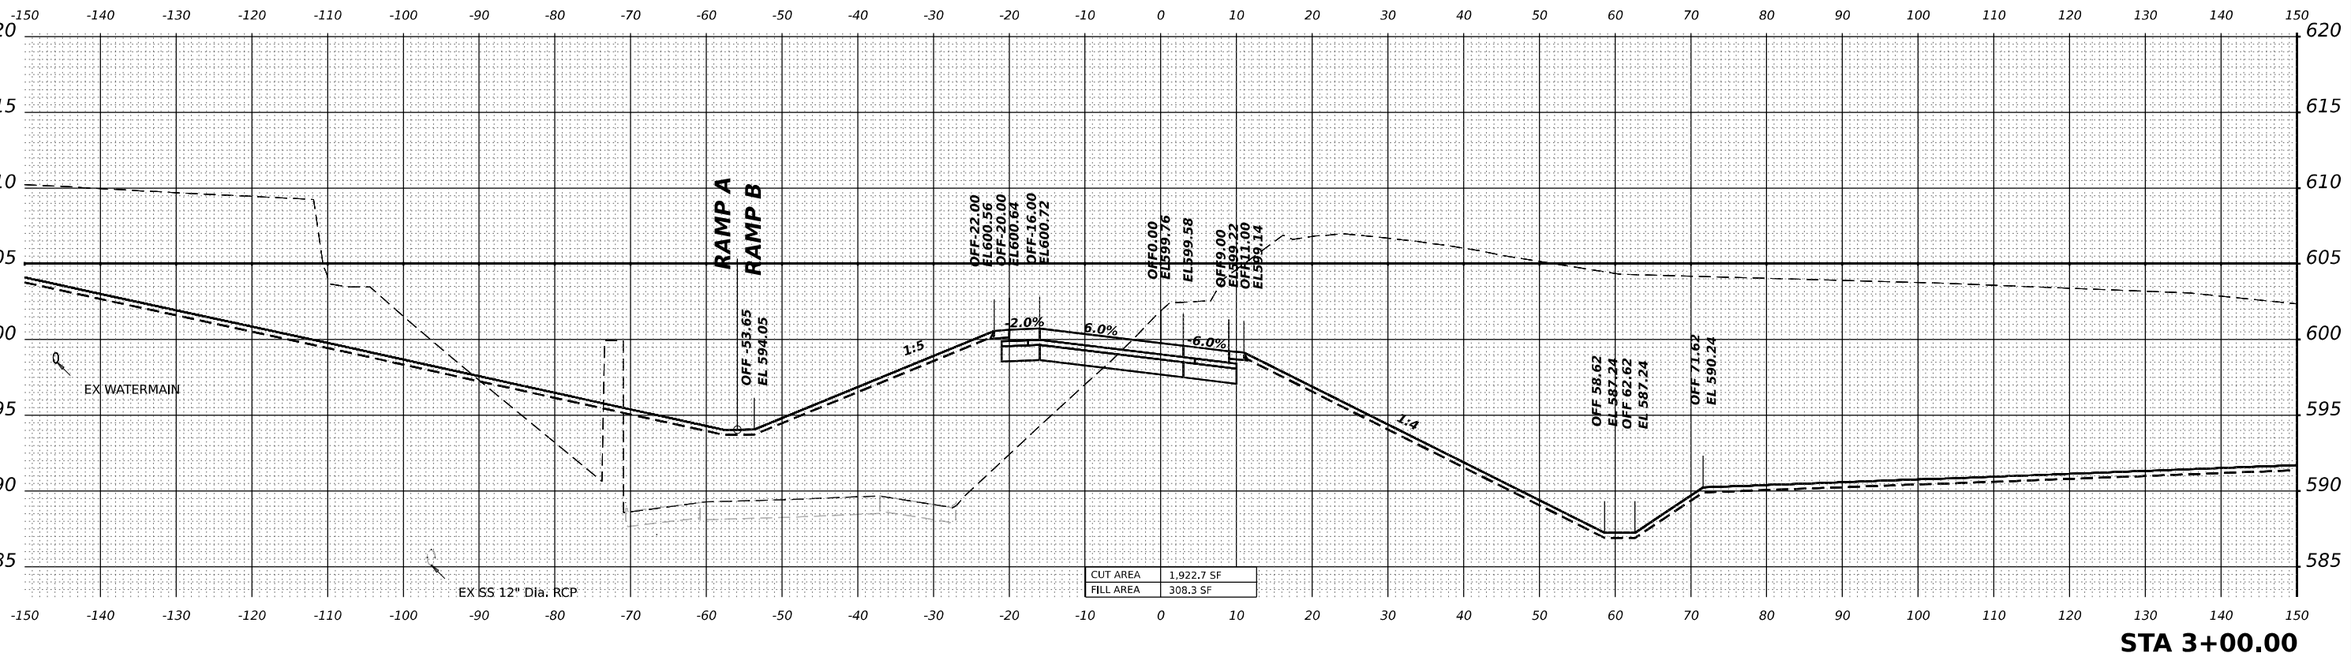

MODEL: CENTER-R - 3+00.00 [Sheet]
FILE NAME: pw:\transystems-pw.bentley.com:transystems-pw1-hosted\Documents\Projects_2018\CH401\401180022\03-WSP\CAD\62R22-INT-4 (Center)\Working\BU\stage 5\D162R22-Corridor-Stage5.dgn

WSP USA Inc.
30 N. LASALLE STREET
SUITE 4200
CHICAGO, IL 60602
TEL: (312) 782-8150

USER NAME = USDJ744408	DESIGNED - KSD	REVISED -
	DRAWN - KSD	REVISED -
PLOT SCALE = 0.16666685 ' / in.	CHECKED - MMA	REVISED -
PLOT DATE = 4/22/2025	DATE - 4/25/2025	REVISED -

STATE OF ILLINOIS
DEPARTMENT OF TRANSPORTATION

CROSS SECTIONS STAGE 5
RAMP B

SCALE: HORIZ: 1"=10' VERT: 1"=5' | SHEET OF SHEETS | STA. TO STA.

F.A.I. RTE.	SECTION	COUNTY	TOTAL SHEETS	SHEET NO.
80	FAI 80 21 INTERCHANGE	WILL	1209	1172
		CONTRACT NO. 62R22		
	ILLINOIS	FED. AID PROJECT		

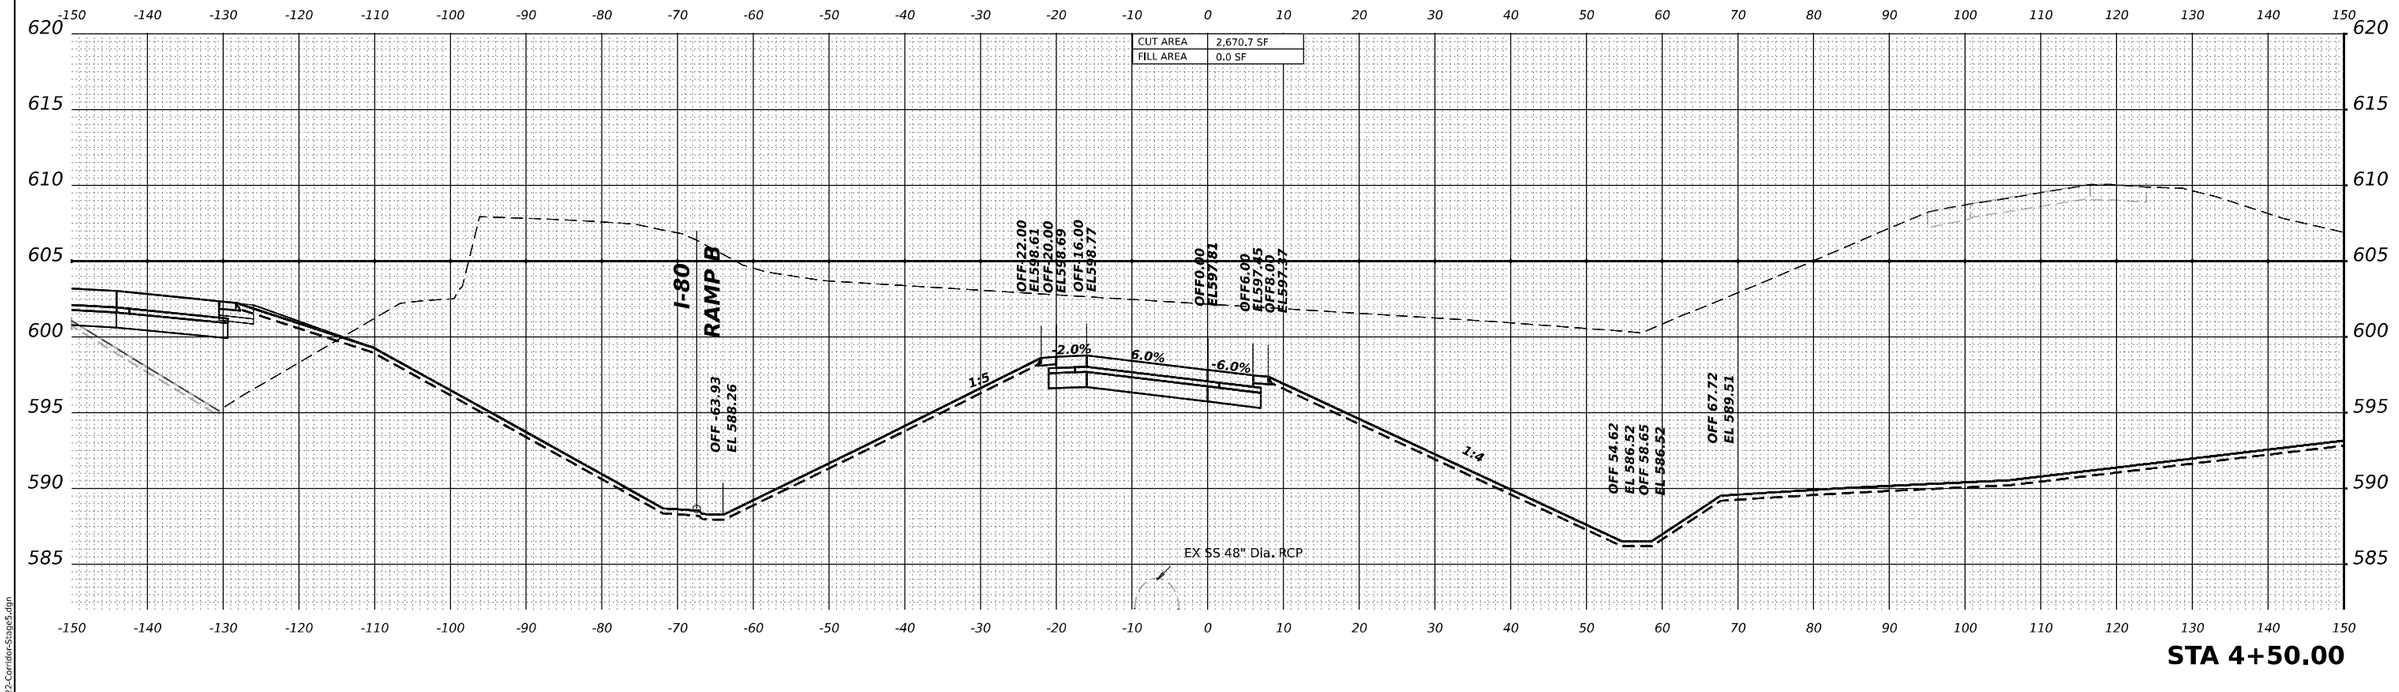

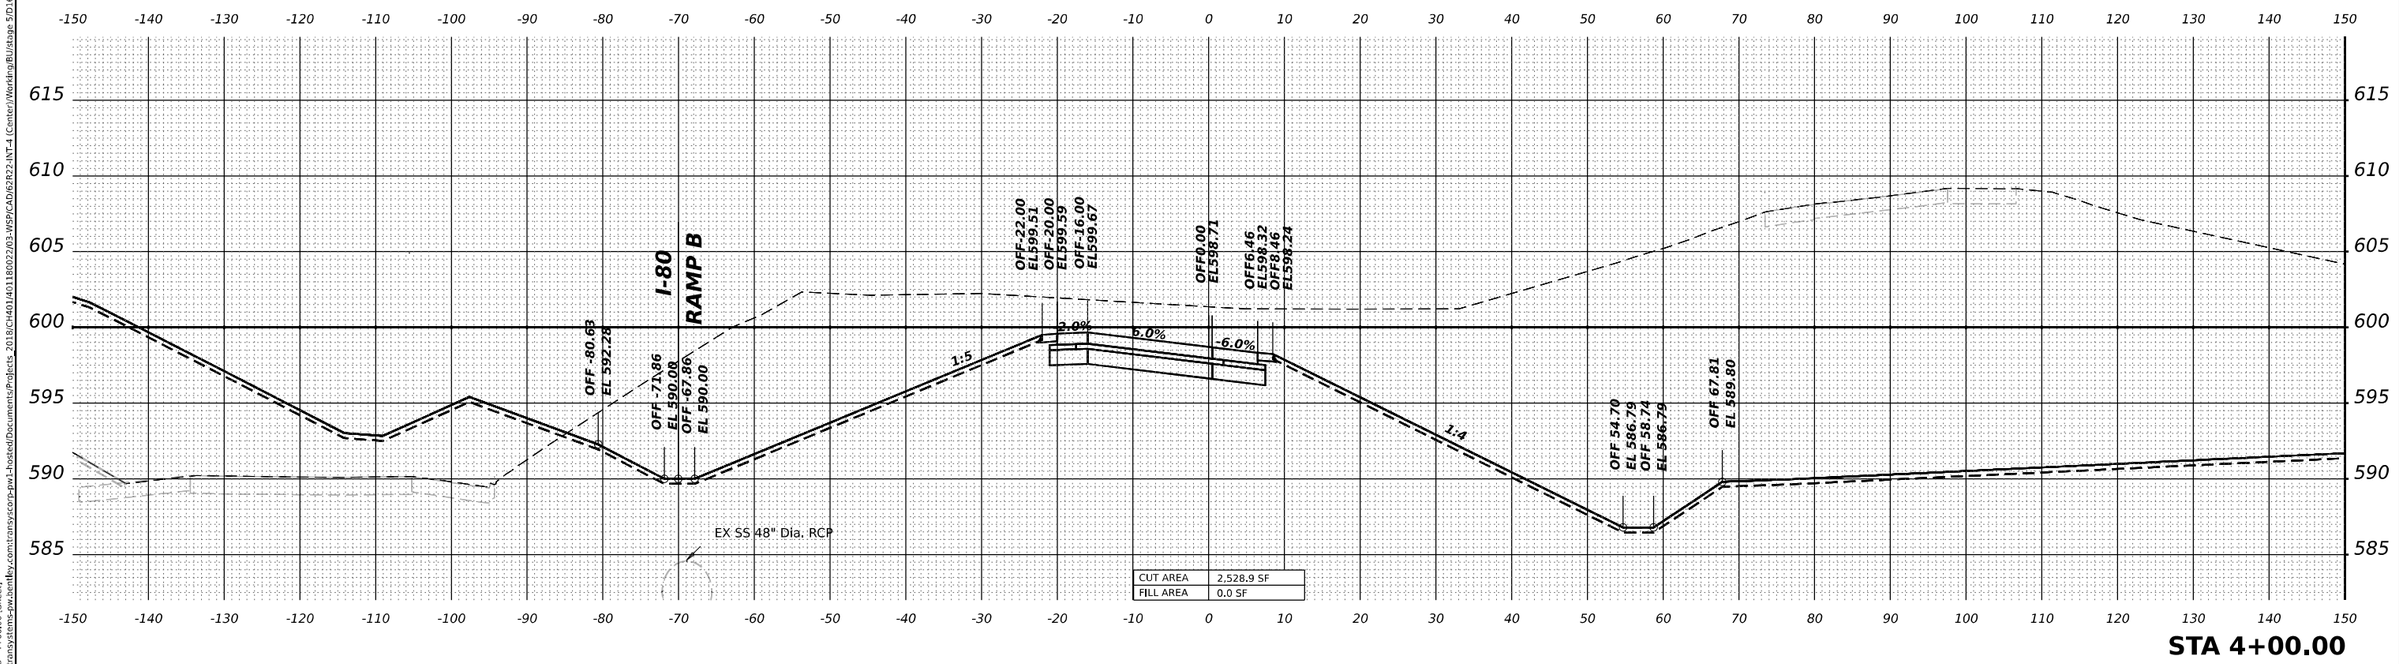

MODEL: CENTER-R - 4+00.00 [Sheet]
FILE NAME: pw:\transystems-pw.bentley.com:transystems-pw1-hosted\Documents\Projects_2018\CH401401180022\03-WSP\CAD\62R22-INT-4 (Center)\Working\BU\stage 5\D162R22-Corridor-Stage5.dgn

WSP USA Inc.
30 N. LASALLE STREET
SUITE 4200
CHICAGO, IL 60602
TEL: (312) 782-8150

USER NAME = USDJ744408	DESIGNED - KSD	REVISED -
	DRAWN - KSD	REVISED -
PLOT SCALE = 0.16666685 ' / in.	CHECKED - MMA	REVISED -
PLOT DATE = 4/22/2025	DATE - 4/25/2025	REVISED -

STATE OF ILLINOIS
DEPARTMENT OF TRANSPORTATION

CROSS SECTIONS STAGE 5
RAMP B

SCALE: HORIZ: 1"=10' VERT: 1"=5' | SHEET OF SHEETS | STA. TO STA.

F.A.I. RTE.	SECTION	COUNTY	TOTAL SHEETS	SHEET NO.
80	FAI 80 21 INTERCHANGE	WILL	1209	1173
		CONTRACT NO. 62R22		
	ILLINOIS	FED. AID PROJECT		

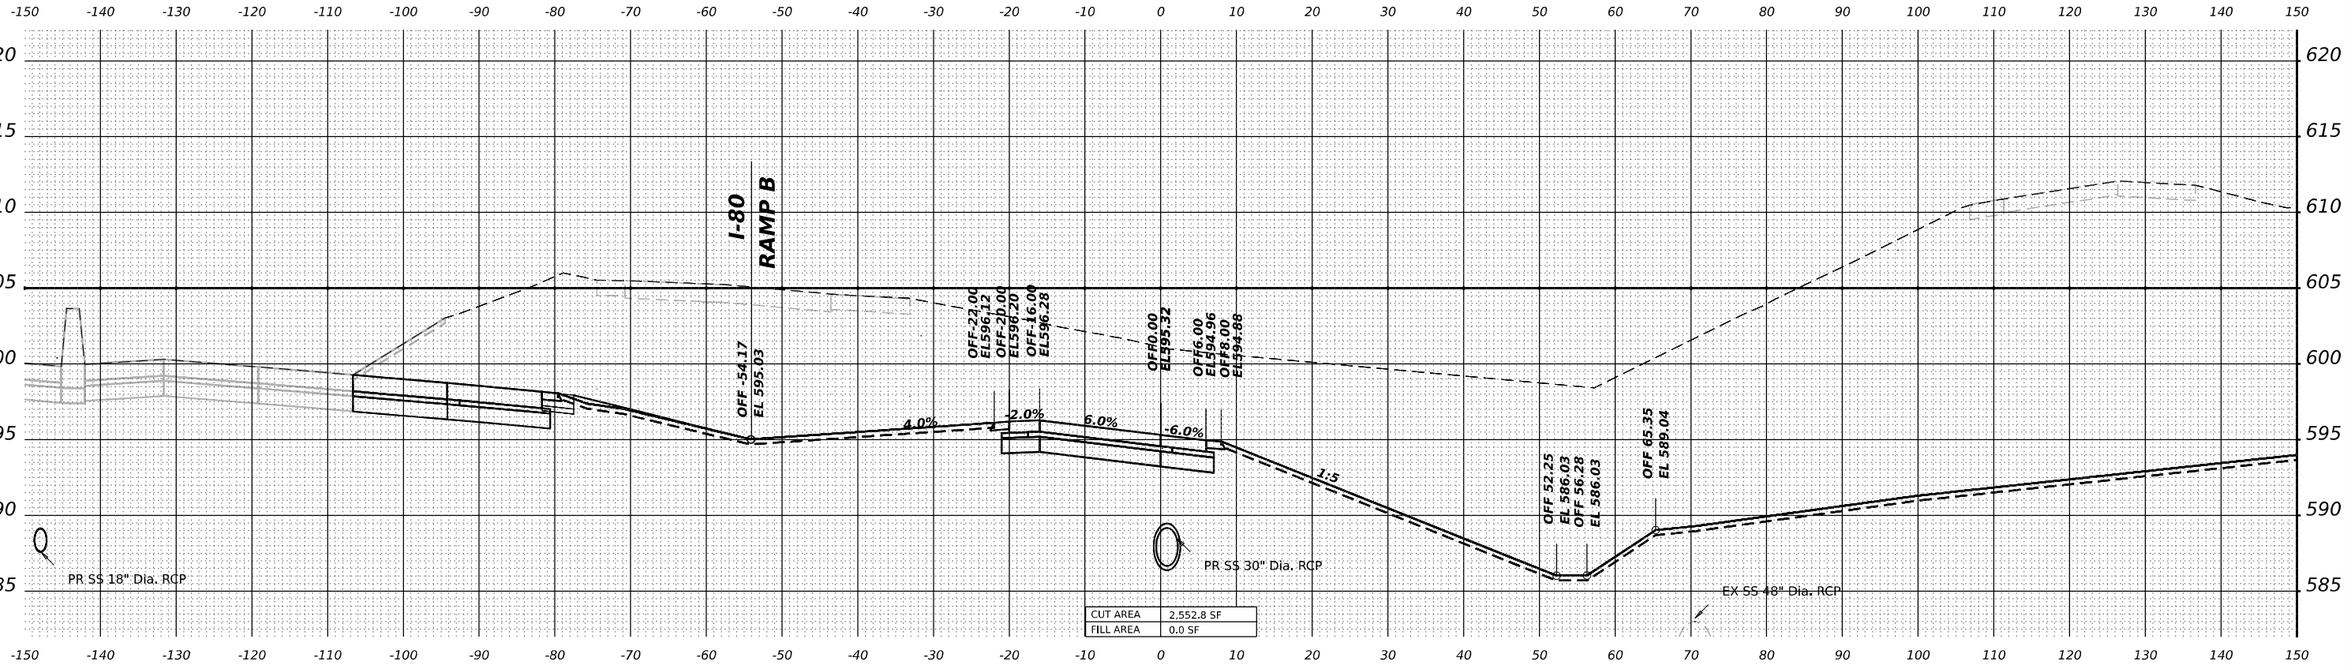

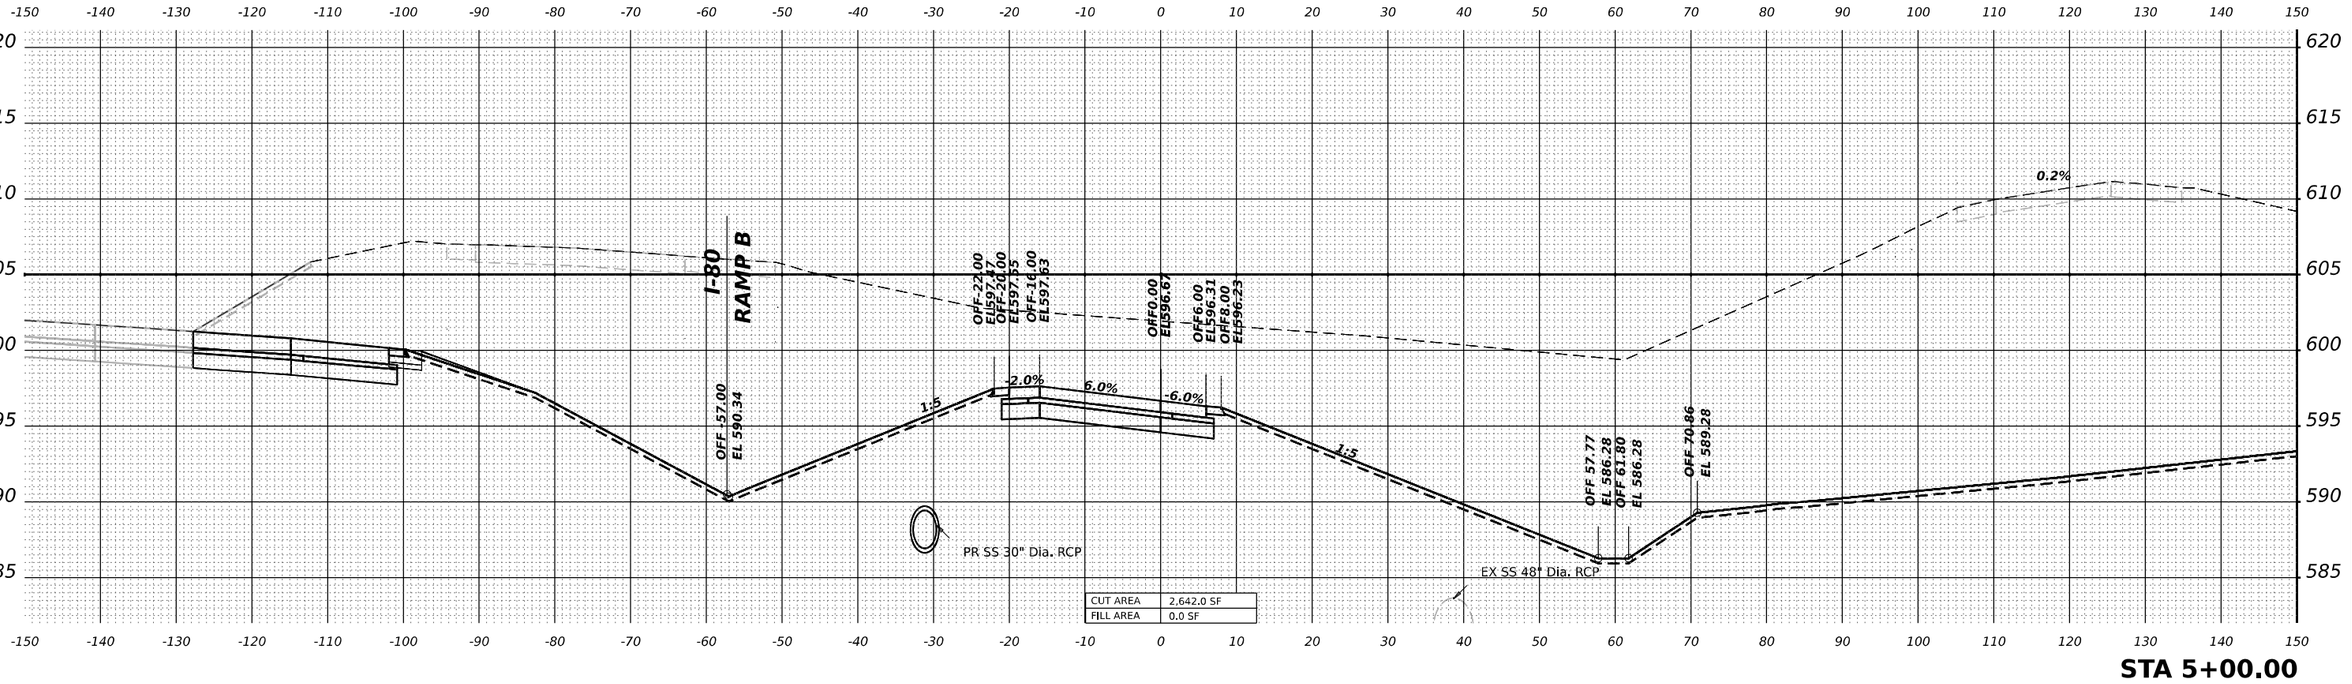

MODEL: CENTER-R 5+00.00 [Sheet]
FILE NAME: pw:\transystems-pw.bentley.com:transystems-pw1-hosted\Documents\Projects_2018\CH401401180022\03-WSP\CAD\62R22-INT-4 (Center)\Working\BU\stage 5\D162R22-Corridor-Stage5.dgn

WSP USA Inc.
30 N. LASALLE STREET
SUITE 4200
CHICAGO, IL 60602
TEL: (312) 782-8150

USER NAME = USDJ744408	DESIGNED - KSD	REVISED -
	DRAWN - KSD	REVISED -
PLOT SCALE = 0.16666685 ' / in.	CHECKED - MMA	REVISED -
PLOT DATE = 4/22/2025	DATE - 4/25/2025	REVISED -

STATE OF ILLINOIS
DEPARTMENT OF TRANSPORTATION

CROSS SECTIONS STAGE 5
RAMP B

SCALE: HORIZ: 1"=10' VERT: 1"=5' | SHEET | OF | SHEETS | STA. | TO STA.

F.A.I. RTE.	SECTION	COUNTY	TOTAL SHEETS	SHEET NO.
80	FAI 80 21 INTERCHANGE	WILL	1209	1174
		CONTRACT NO. 62R22		
	ILLINOIS	FED. AID PROJECT		

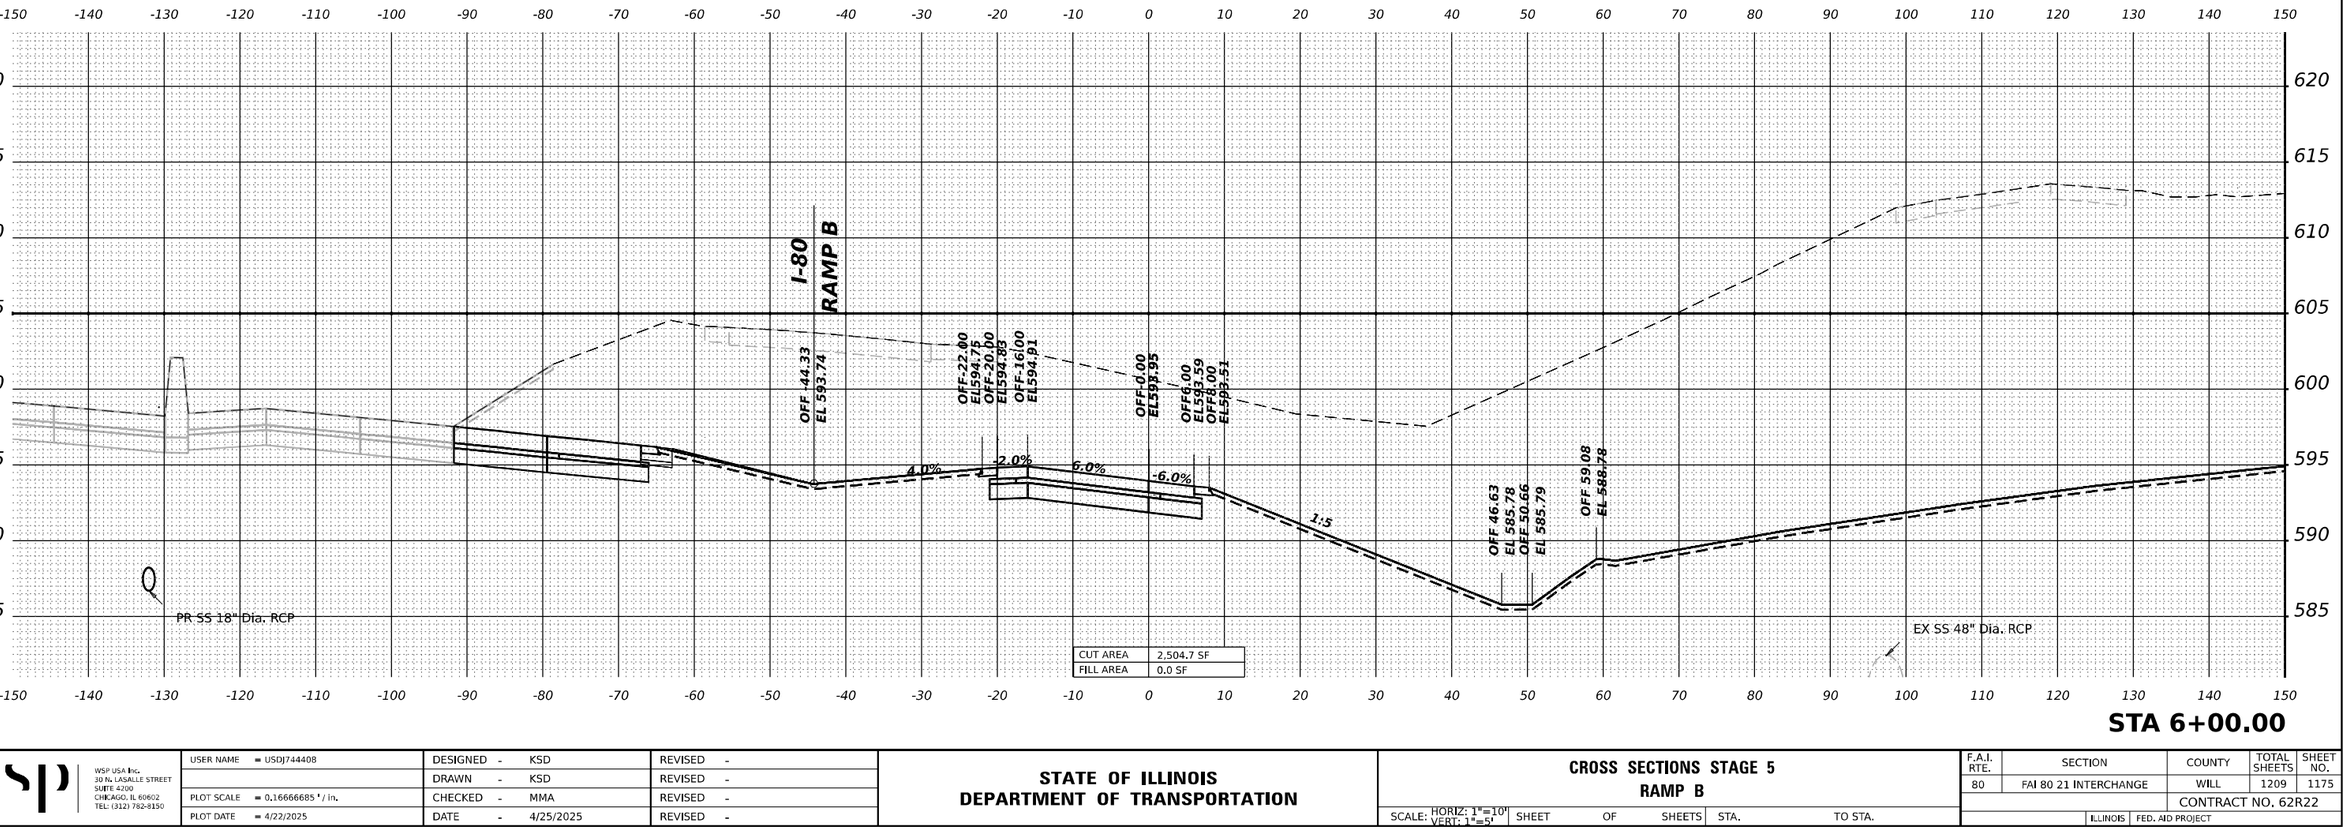

MODEL: CENTER-R - 6+00.00 [Sheet]
FILE NAME: pw:///transystems-pw.bentley.com:transystems-pw1-hosted/Documents/Projects_2018/CH401401180022/03-WSP/CAD/62R22-INT-4 (Center)/Working/BU/stage 5/D162R22-Corridor-Stage5.dgn

WSP USA Inc.
30 N. LASALLE STREET
SUITE 4200
CHICAGO, IL 60602
TEL: (312) 782-8150

USER NAME = USDJ744408	DESIGNED - KSD	REVISED -
	DRAWN - KSD	REVISED -
PLOT SCALE = 0.16666685 ' / in.	CHECKED - MMA	REVISED -
PLOT DATE = 4/22/2025	DATE - 4/25/2025	REVISED -

STATE OF ILLINOIS
DEPARTMENT OF TRANSPORTATION

CROSS SECTIONS STAGE 5
RAMP B

SCALE: HORIZ: 1"=10' VERT: 1"=5' | SHEET OF SHEETS | STA. TO STA.

F.A.I. RTE.	SECTION	COUNTY	TOTAL SHEETS	SHEET NO.
80	FAI 80 21 INTERCHANGE	WILL	1209	1175
		CONTRACT NO. 62R22		
	ILLINOIS	FED. AID PROJECT		

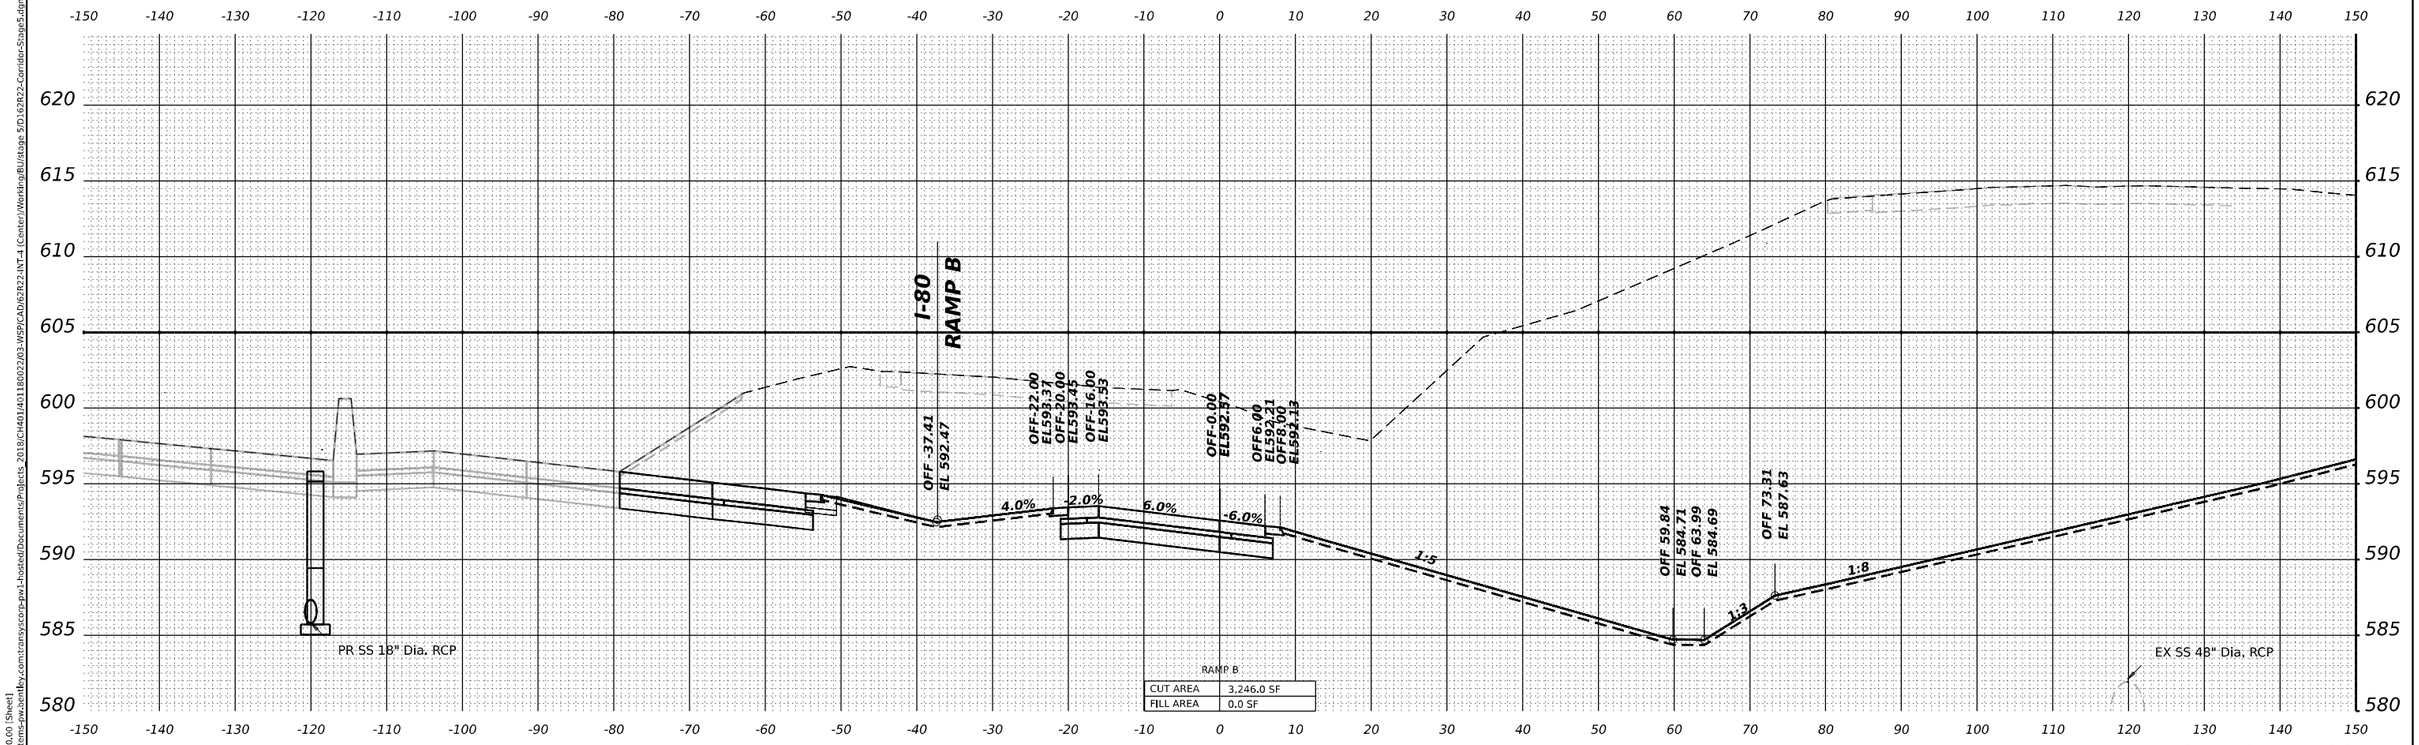

RAMP B

CUT AREA	3,246.0 SF
FILL AREA	0.0 SF

STA 6+50.00

MODEL: CENTER-B - 6+50.00 [Sheet]
FILE NAME: pw://transystems-pw.bentley.com:transyscorp-pw1-hosted/Documents/Projects_2018/CH401/401180022/03-WSP/CAD/62R22-INT-4 (Center)/Working/BU/stage 5/D162R22-Corridor-Stage5.dgn

WSP USA Inc.
30 N. LASALLE STREET
SUITE 4200
CHICAGO, IL 60602
TEL: (312) 782-8150

USER NAME = USDJ744408	DESIGNED - KSD	REVISED -	
	DRAWN - KSD	REVISED -	
PLOT SCALE = 0.16666685 ' / in.	CHECKED - MMA	REVISED -	
PLOT DATE = 4/22/2025	DATE - 4/25/2025	REVISED -	

STATE OF ILLINOIS
DEPARTMENT OF TRANSPORTATION

CROSS SECTIONS STAGE 5
RAMP B

SCALE: HORIZ: 1"=10' VERT: 1"=5' | SHEET OF SHEETS | STA. TO STA.

F.A.I. RTE.	SECTION	COUNTY	TOTAL SHEETS	SHEET NO.
80	FAI 80 21 INTERCHANGE	WILL	1209	1176
		CONTRACT NO. 62R22		
		ILLINOIS	FED. AID PROJECT	

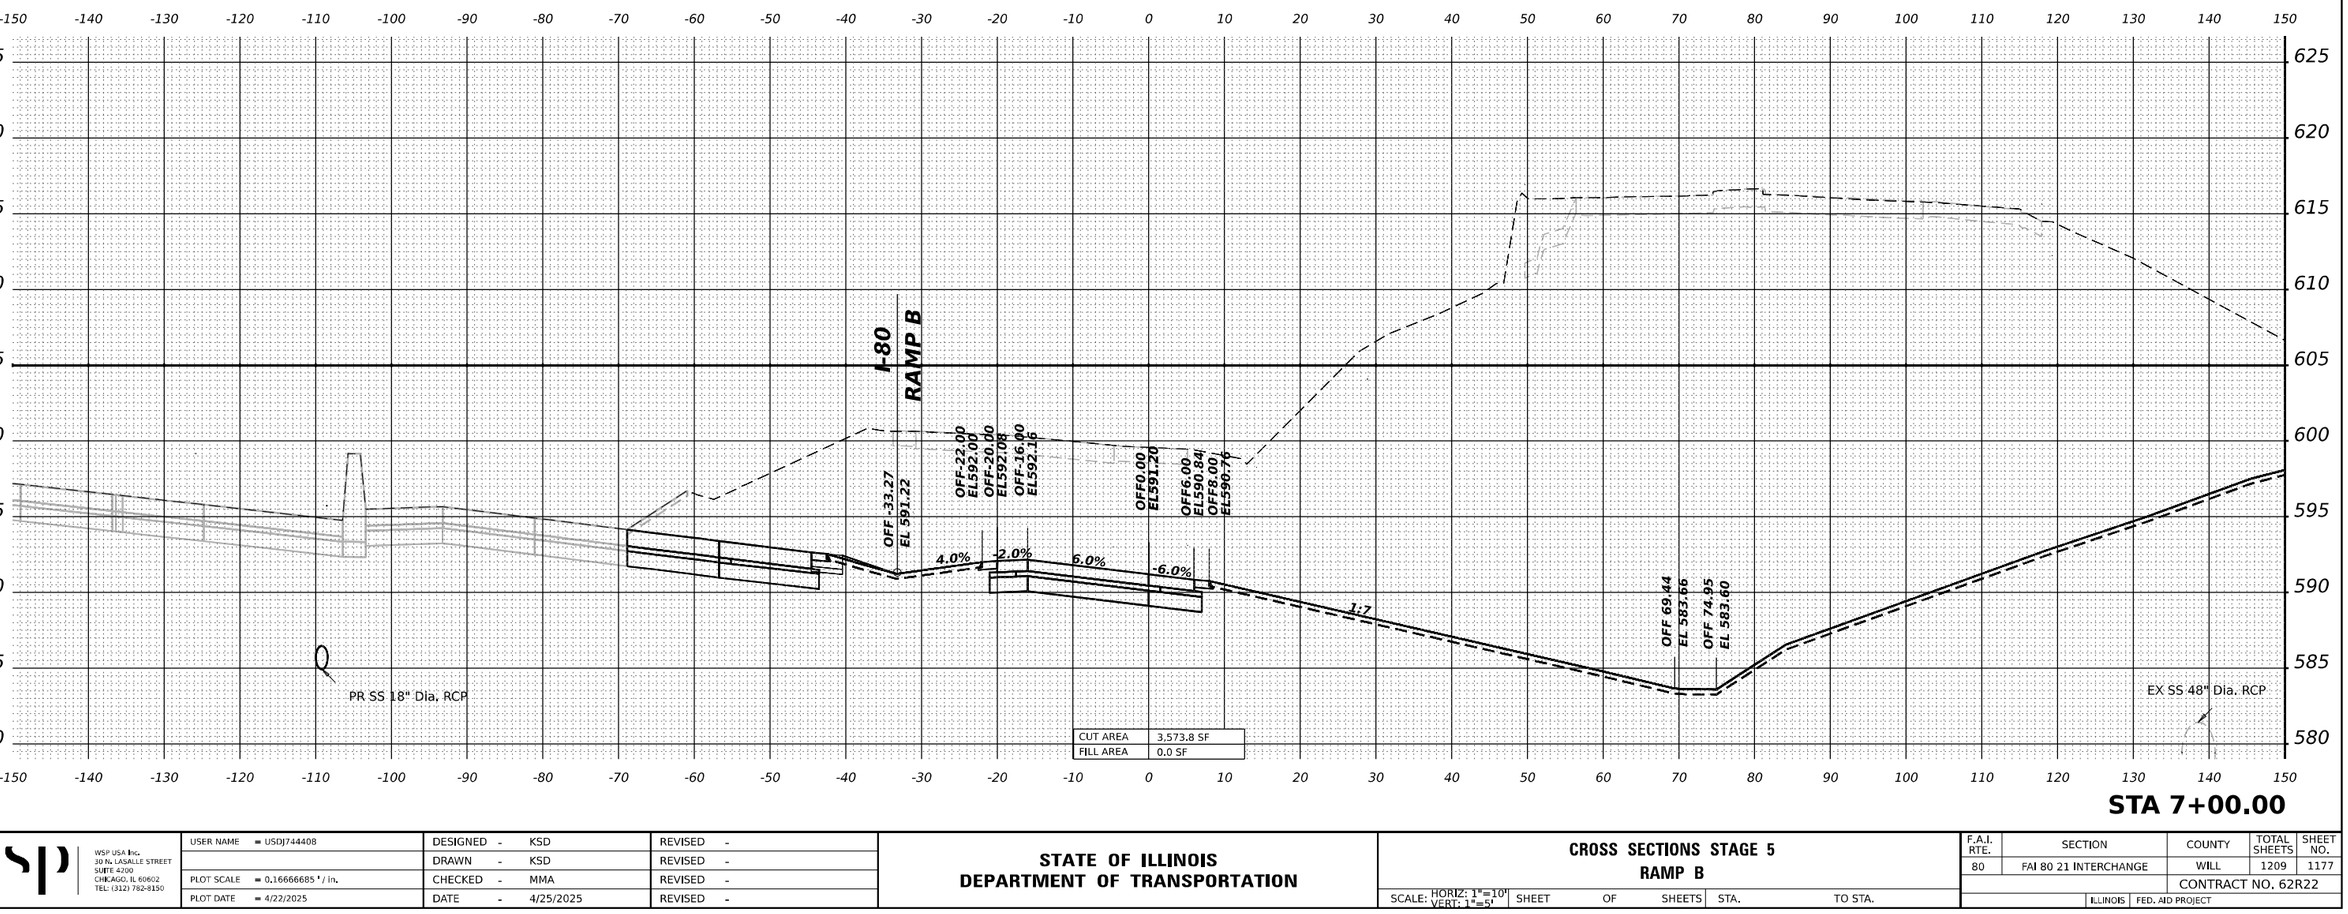

MODEL: CENTER-R - 7+00.00 [Sheet]
FILE NAME: pw://transystems-pw.bentley.com:transystems-pw1-hosted/Documents/Projects_2018/CH401401180022/03-WSP/CAD/62R22-INT-4 (Center)/Working/BU/stage 5/D162R22-Corridor-Stage5.dgn

WSP USA Inc.
30 N. LASALLE STREET
SUITE 4200
CHICAGO, IL 60602
TEL: (312) 782-8150

USER NAME = USDJ744408	DESIGNED - KSD	REVISED -
	DRAWN - KSD	REVISED -
PLOT SCALE = 0.16666685 ' / in.	CHECKED - MMA	REVISED -
PLOT DATE = 4/22/2025	DATE - 4/25/2025	REVISED -

STATE OF ILLINOIS
DEPARTMENT OF TRANSPORTATION

CROSS SECTIONS STAGE 5
RAMP B

SCALE: HORIZ: 1"=10' VERT: 1"=5' | SHEET OF SHEETS | STA. TO STA.

F.A.I. RTE.	SECTION	COUNTY	TOTAL SHEETS	SHEET NO.
80	FAI 80 21 INTERCHANGE	WILL	1209	1177
		CONTRACT NO. 62R22		
	ILLINOIS	FED. AID PROJECT		

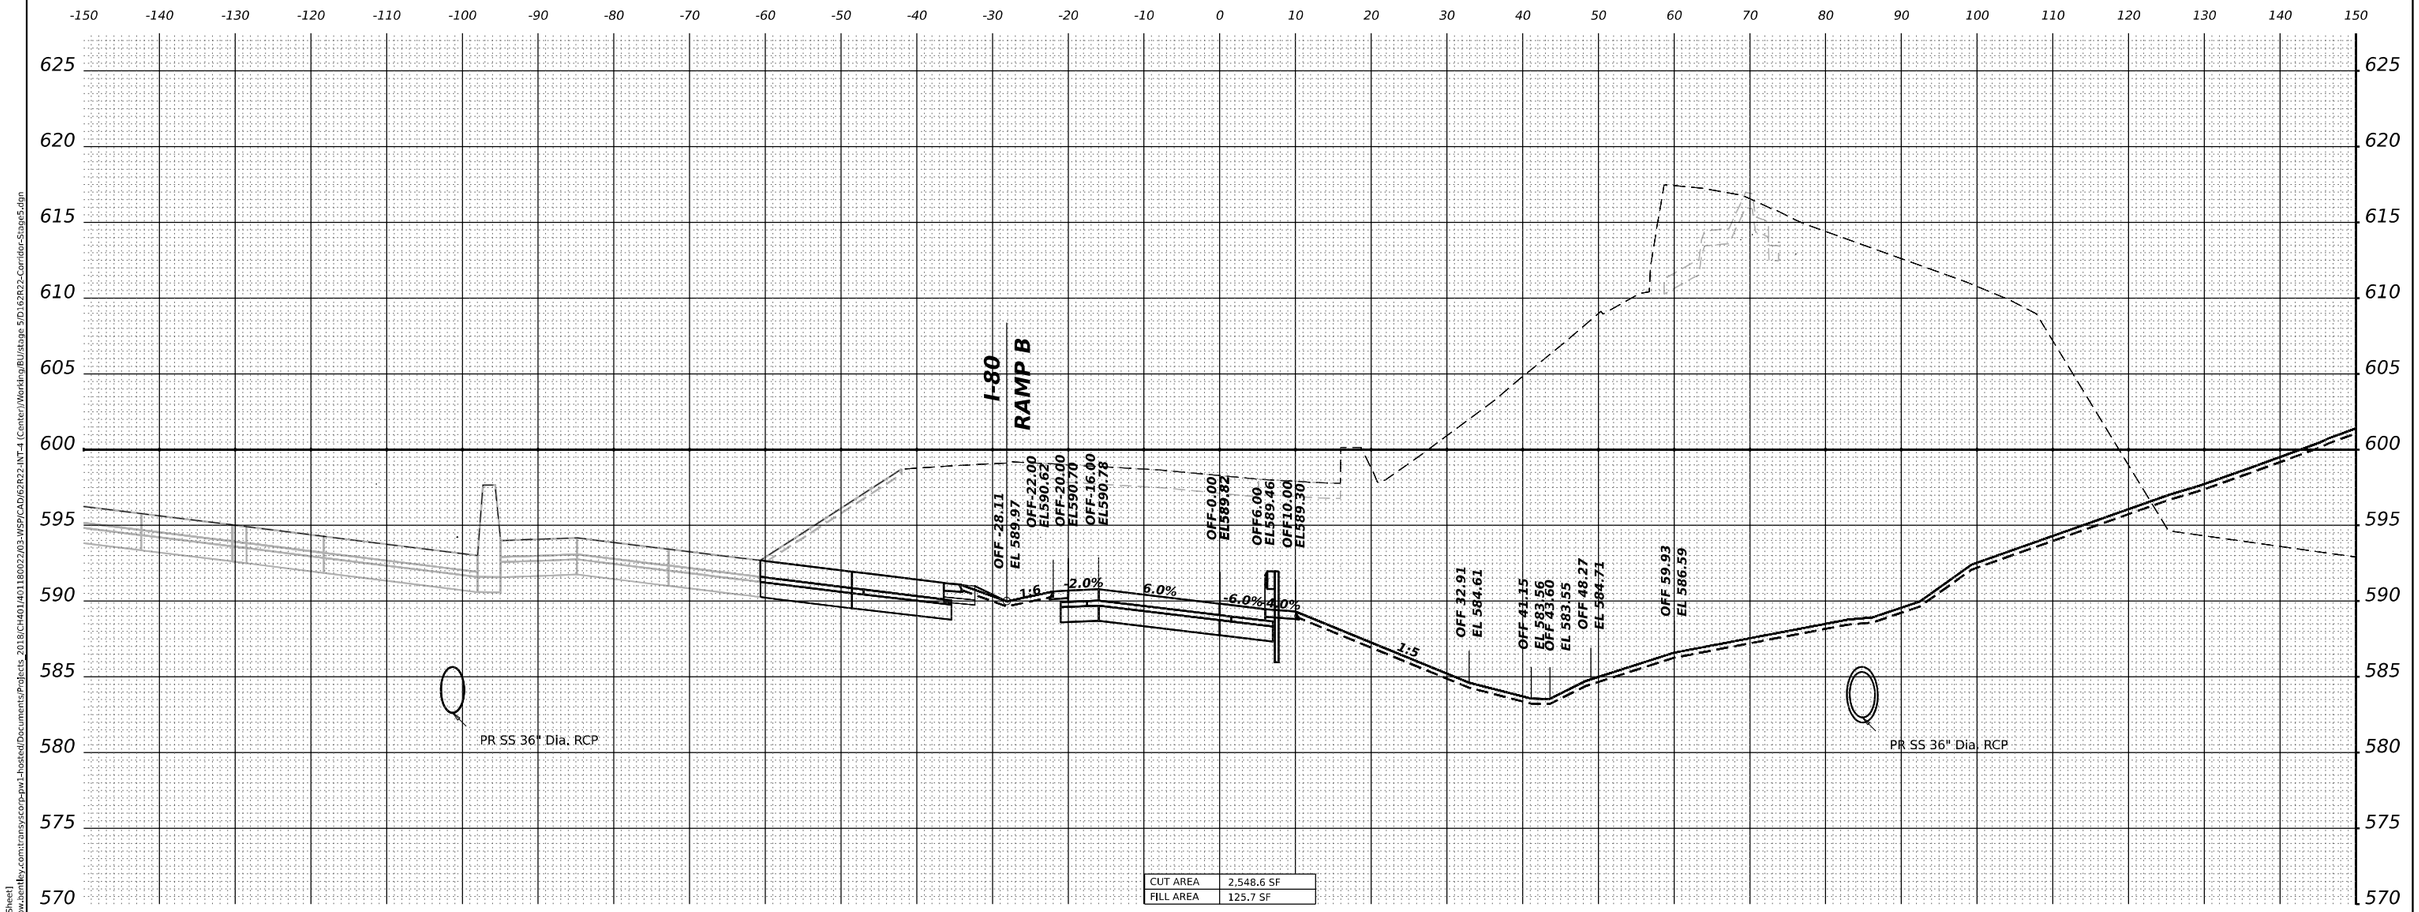

CUT AREA	2,548.6 SF
FILL AREA	125.7 SF

STA 7+50.00

MODEL: CENTER-B - 7+50.00 [Sheet]
FILE NAME: pw://transystems-pw.bentley.com:transyscorp-pw1-hosted/Documents/Projects_2018/CH401/401180022/03-WSP/CAD/62R22-INT-4 (Center)/Working/BU/stage 5/D162R22-Corridor-Stage5.dgn

WSP USA Inc.
30 N. LASALLE STREET
SUITE 4200
CHICAGO, IL 60602
TEL: (312) 782-8150

USER NAME = USDJ744408	DESIGNED - KSD	REVISED -	
	DRAWN - KSD	REVISED -	
PLOT SCALE = 0.16666685 ' / in.	CHECKED - MMA	REVISED -	
PLOT DATE = 4/22/2025	DATE - 4/25/2025	REVISED -	

STATE OF ILLINOIS
DEPARTMENT OF TRANSPORTATION

CROSS SECTIONS STAGE 5
RAMP B

SCALE: HORIZ: 1"=10' VERT: 1"=5' | SHEET OF SHEETS | STA. TO STA.

F.A.I. RTE.	SECTION	COUNTY	TOTAL SHEETS	SHEET NO.
80	FAI 80 21 INTERCHANGE	WILL	1209	1178
		CONTRACT NO. 62R22		
		ILLINOIS	FED. AID PROJECT	

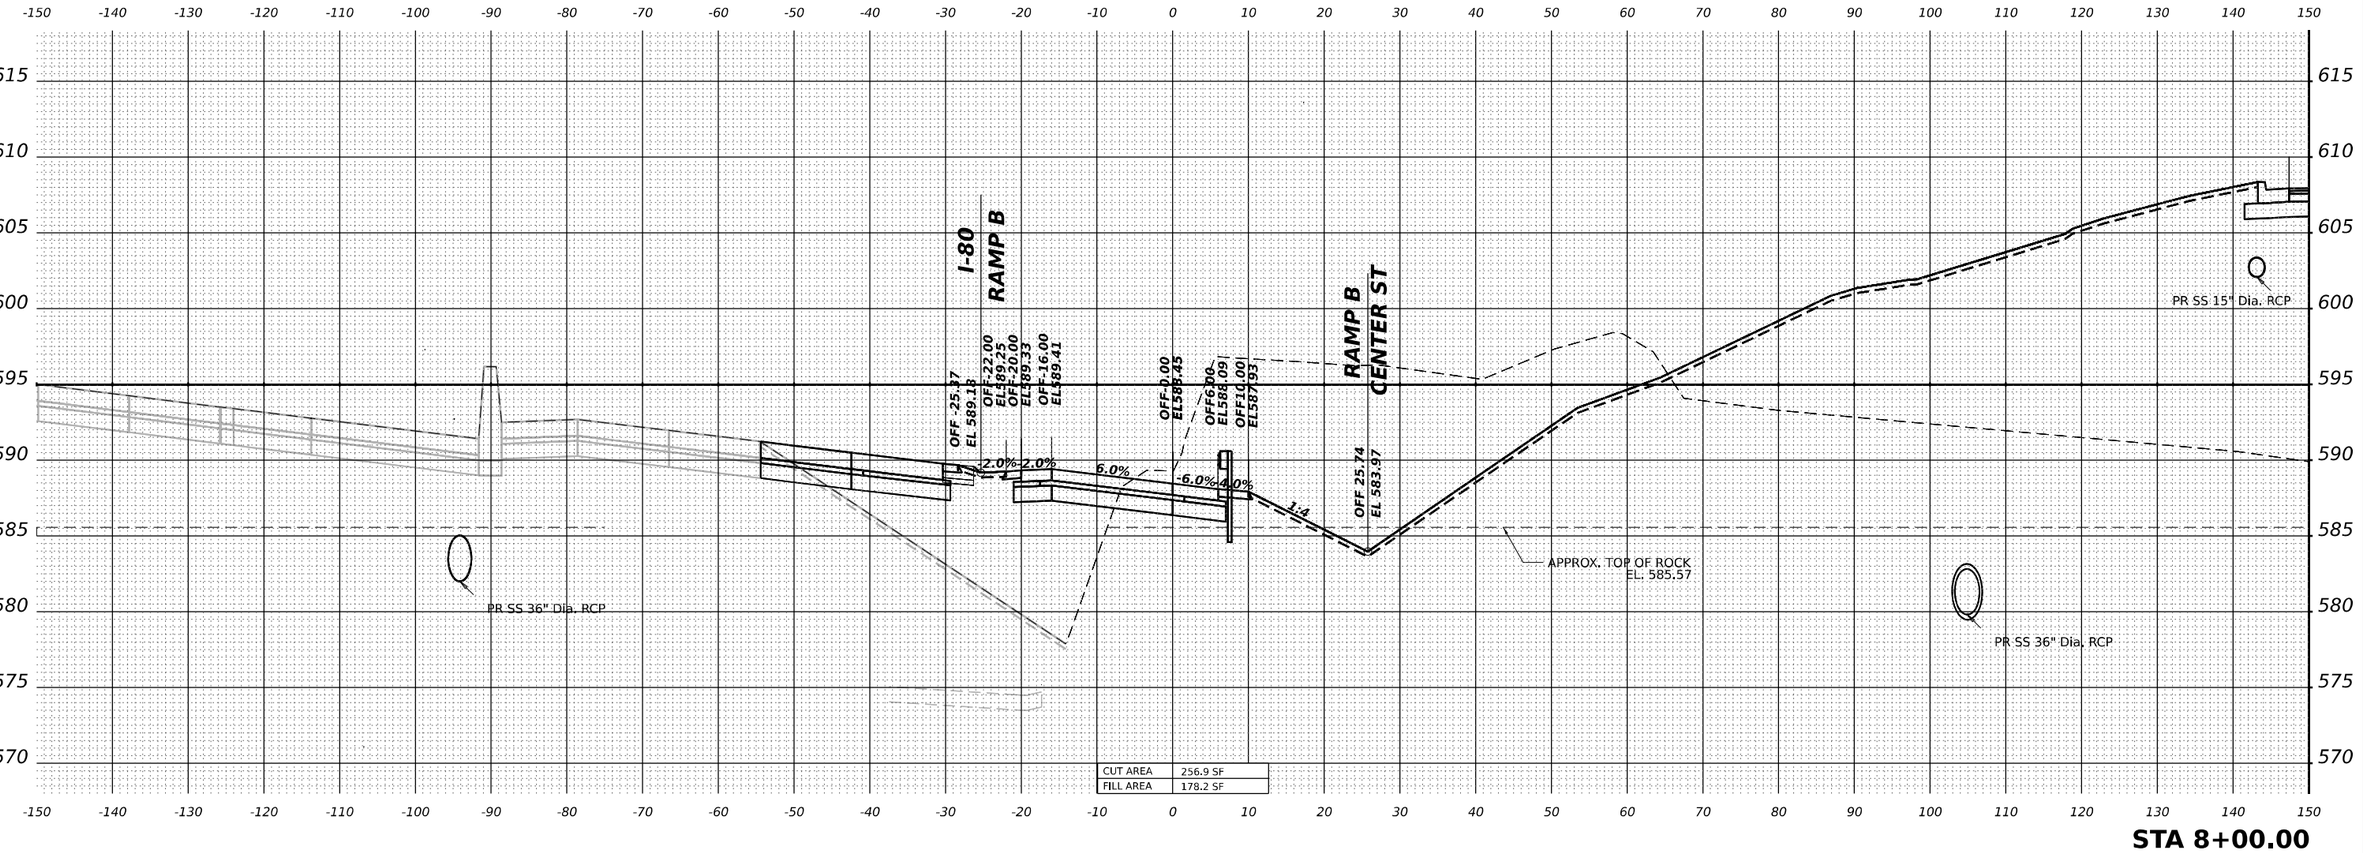

STA 8+00.00

MODEL: CENTER-B - 8+00.00 [Sheet]
FILE NAME: pw://transystems-pw.bentley.com:transystorp-pw1-hosted/Documents/Projects_2018/CH401/401180022/03-WSP/CAD/62R22-INT-4 (Center)/Working/BU/stage 5/D162R22-Corridor-Stage5.dgn

WSP USA Inc.
30 N. LASALLE STREET
SUITE 4200
CHICAGO, IL 60602
TEL: (312) 782-8150

USER NAME = USDJ744408	DESIGNED - KSD	REVISED -	
	DRAWN - KSD	REVISED -	
PLOT SCALE = 0.16666685 ' / in.	CHECKED - MMA	REVISED -	
PLOT DATE = 4/22/2025	DATE - 4/25/2025	REVISED -	

STATE OF ILLINOIS
DEPARTMENT OF TRANSPORTATION

CROSS SECTIONS STAGE 5
RAMP B

SCALE: HORIZ: 1"=10' VERT: 1"=5' | SHEET OF SHEETS | STA. TO STA.

F.A.I. RTE.	SECTION	COUNTY	TOTAL SHEETS	SHEET NO.
80	FAI 80 21 INTERCHANGE	WILL	1209	1179
		CONTRACT NO. 62R22		
		ILLINOIS	FED. AID PROJECT	

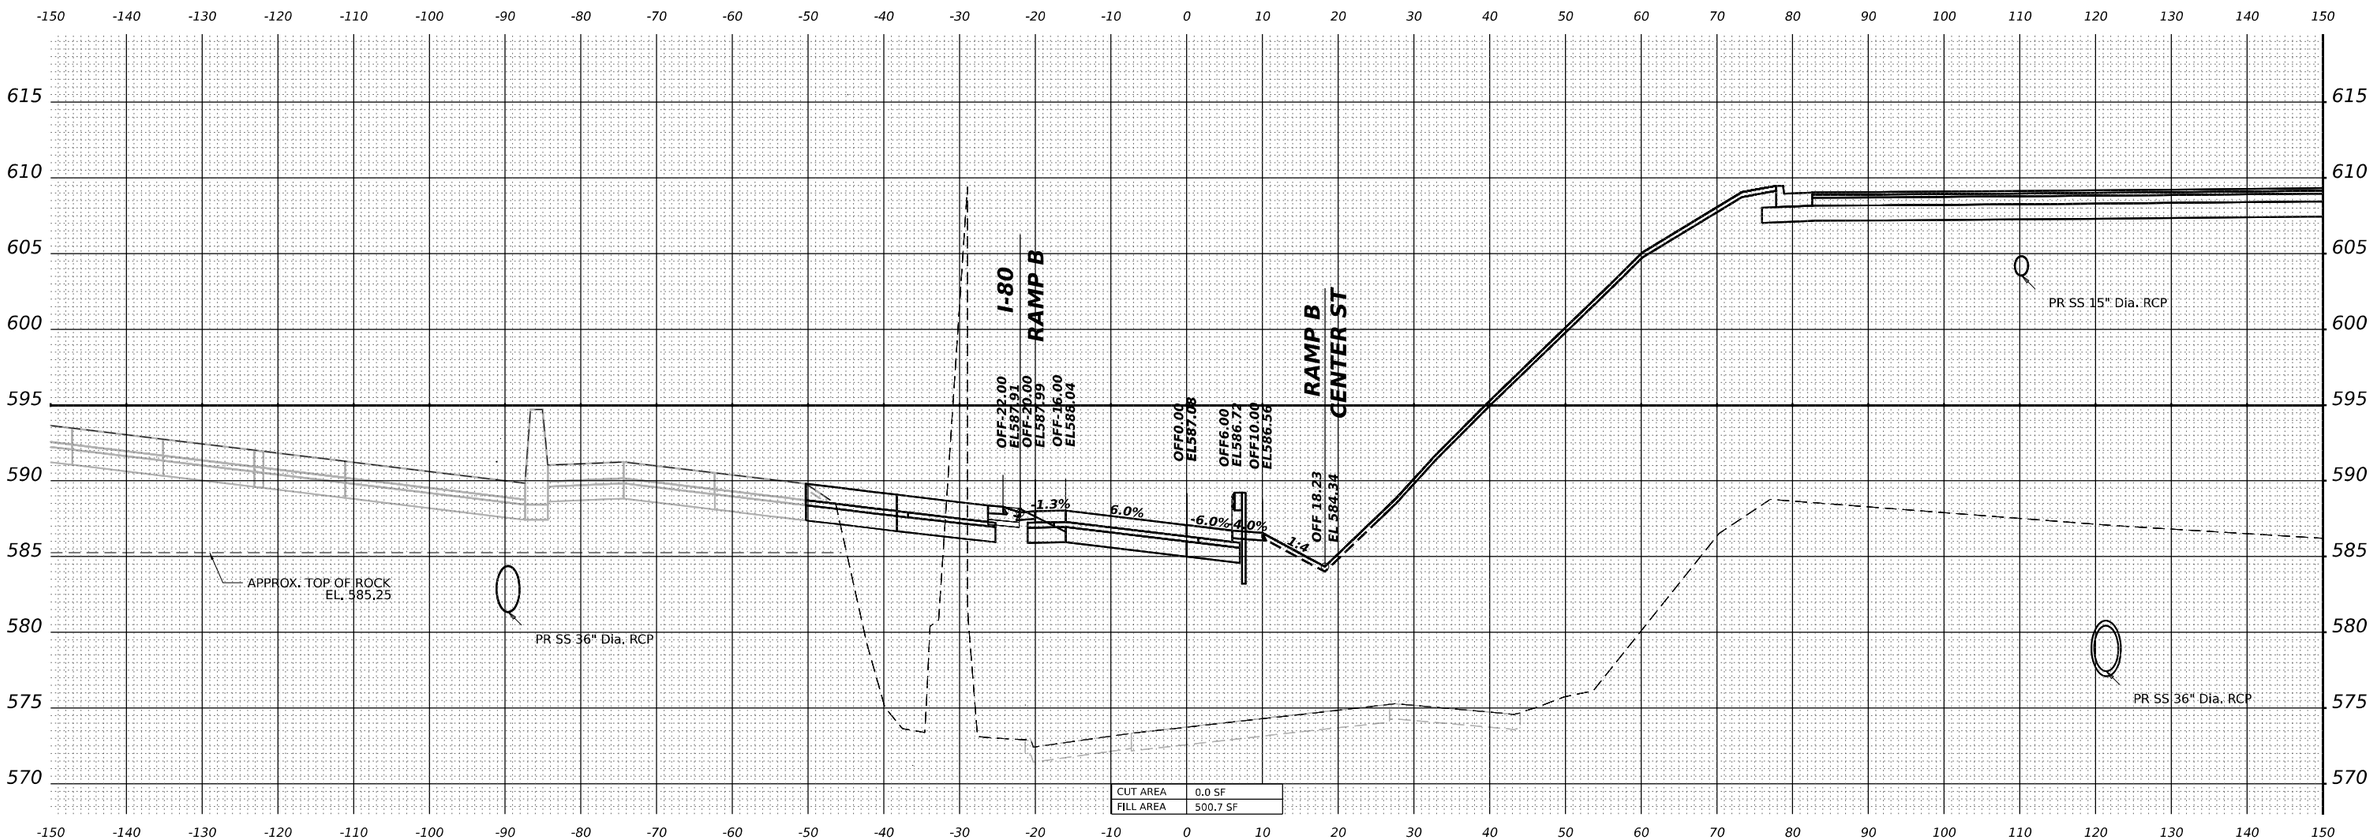

CUT AREA	0.0 SF
FILL AREA	500.7 SF

STA 8+50.00

MODEL: CENTER-B - 8+50.00 [Sheet]
FILE NAME: pw://transystems-pw.bentley.com:transyscorp-pw1-hosted/Documents/Projects_2018/CH401/401180022/03-WSP/CAD/62R22-INT-4 (Center)/Working/BU/stage 5/D162R22-Corridor-Stage5.dgn

WSP USA Inc.
30 N. LASALLE STREET
SUITE 4200
CHICAGO, IL 60602
TEL: (312) 782-8150

USER NAME = USDJ744408	DESIGNED - KSD	REVISED -	
	DRAWN - KSD	REVISED -	
PLOT SCALE = 0.16666685 ' / in.	CHECKED - MMA	REVISED -	
PLOT DATE = 4/22/2025	DATE - 4/25/2025	REVISED -	

STATE OF ILLINOIS
DEPARTMENT OF TRANSPORTATION

CROSS SECTIONS STAGE 5
RAMP B

SCALE: HORIZ: 1"=10' VERT: 1"=5' | SHEET OF SHEETS | STA. TO STA.

F.A.I. RTE.	SECTION	COUNTY	TOTAL SHEETS	SHEET NO.
80	FAI 80 21 INTERCHANGE	WILL	1209	1180
		CONTRACT NO. 62R22		
		ILLINOIS	FED. AID PROJECT	

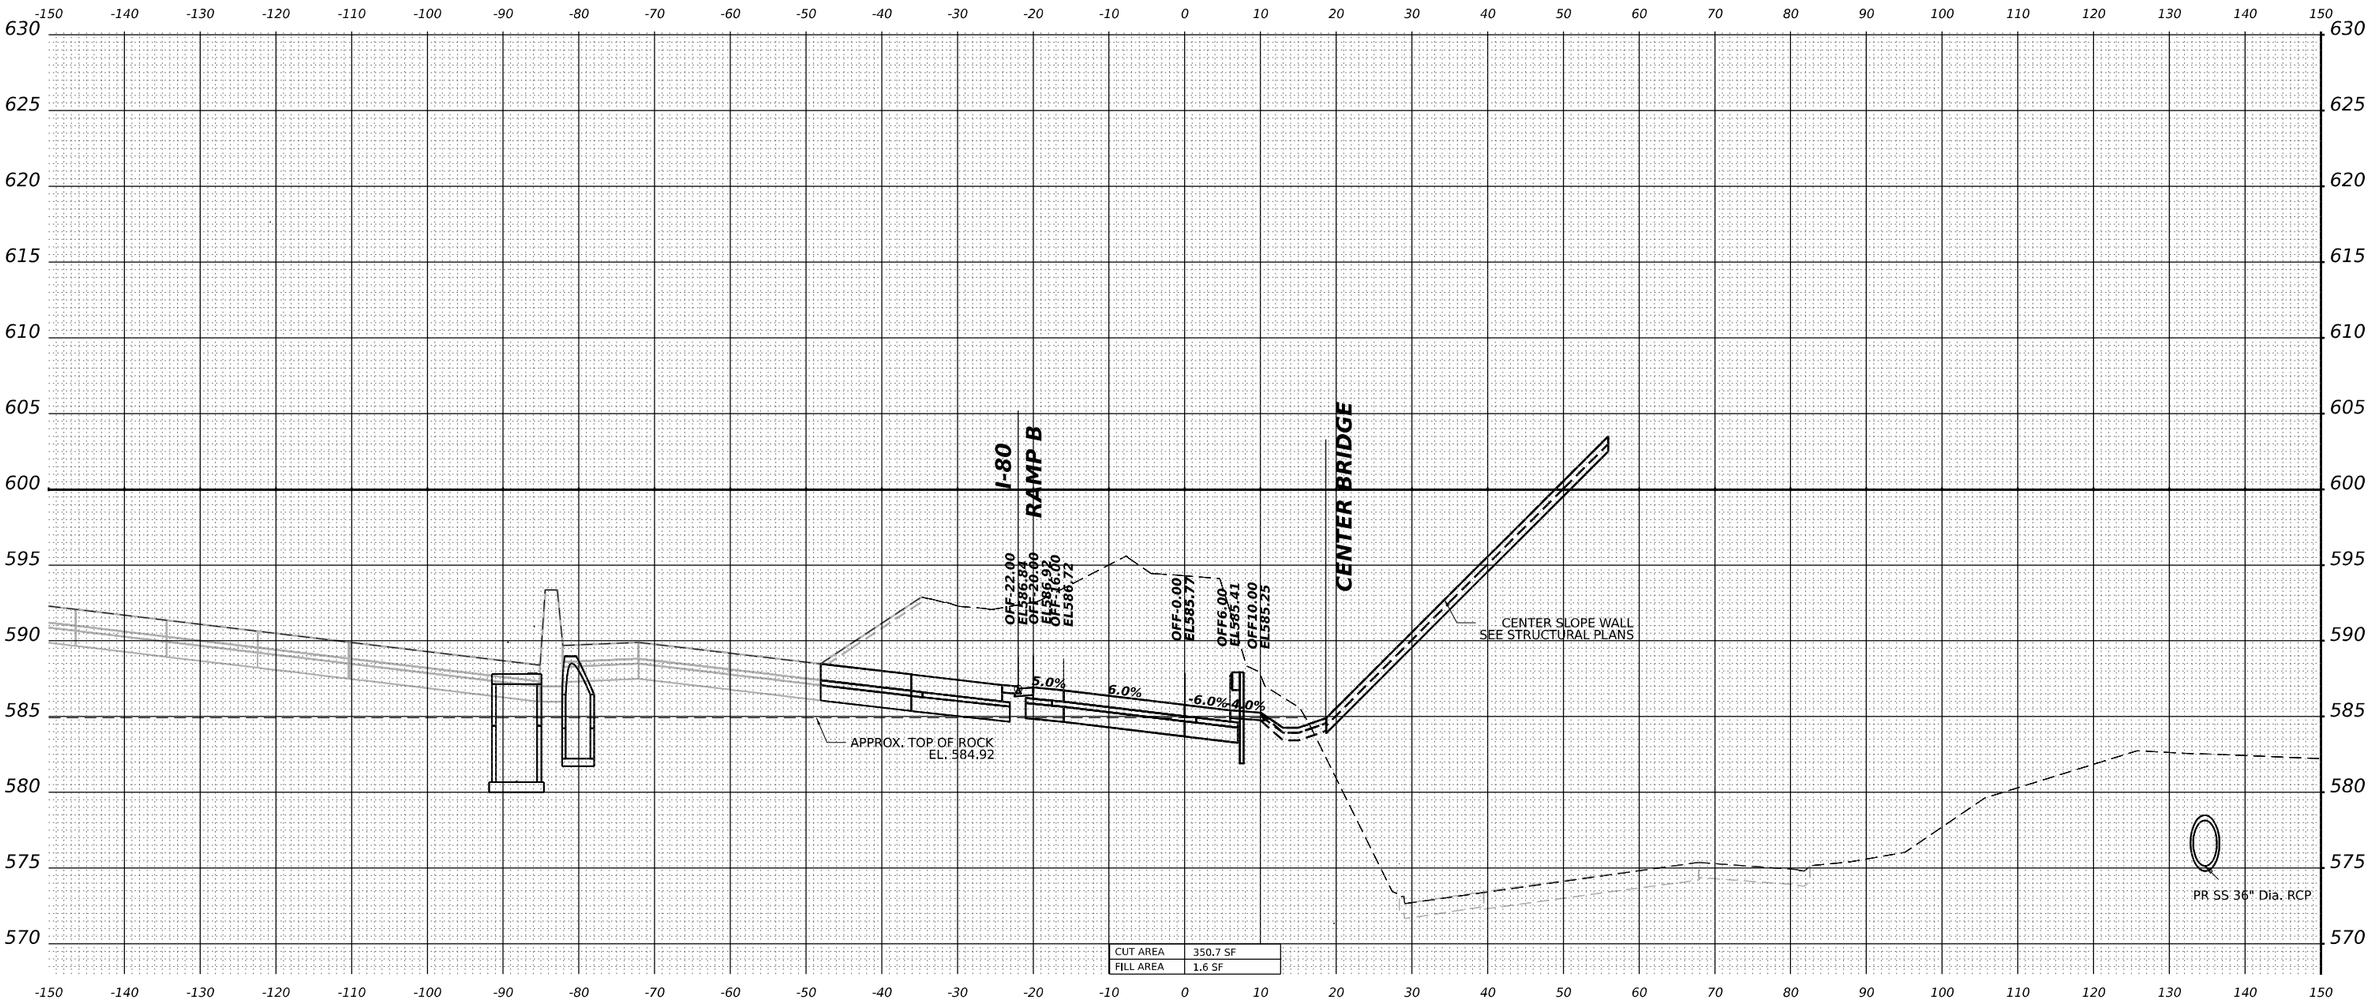

STA 9+00.00

MODEL: CENTER-R - 9+00.00 [Sheet]
FILE NAME: pw://transystems-pw.bentley.com:transystems-pw1-hosted/Documents/Projects_2018/CH401/401180022/03-WSP/CAD/62R22-INT-4 (Center)/Working/BU/stage 5/D162R22-Corridor-Stage5.dgn

WSP USA Inc.
30 N. LASALLE STREET
SUITE 4200
CHICAGO, IL 60602
TEL: (312) 782-8150

USER NAME = USDJ744408		DESIGNED -	KSD	REVISED -	
		DRAWN -	KSD	REVISED -	
PLOT SCALE = 0.16666685 ' / in.		CHECKED -	MMA	REVISED -	
PLOT DATE = 4/22/2025		DATE -	4/25/2025	REVISED -	

STATE OF ILLINOIS
DEPARTMENT OF TRANSPORTATION

CROSS SECTIONS STAGE 5
RAMP B

SCALE: HORIZ: 1"=10'
VERT: 1"=5' | SHEET | OF | SHEETS | STA. | TO STA.

F.A.I. RTE.	SECTION	COUNTY	TOTAL SHEETS	SHEET NO.
80	FAI 80 21 INTERCHANGE	WILL	1209	1181
		CONTRACT NO. 62R22		
	ILLINOIS	FED. AID PROJECT		

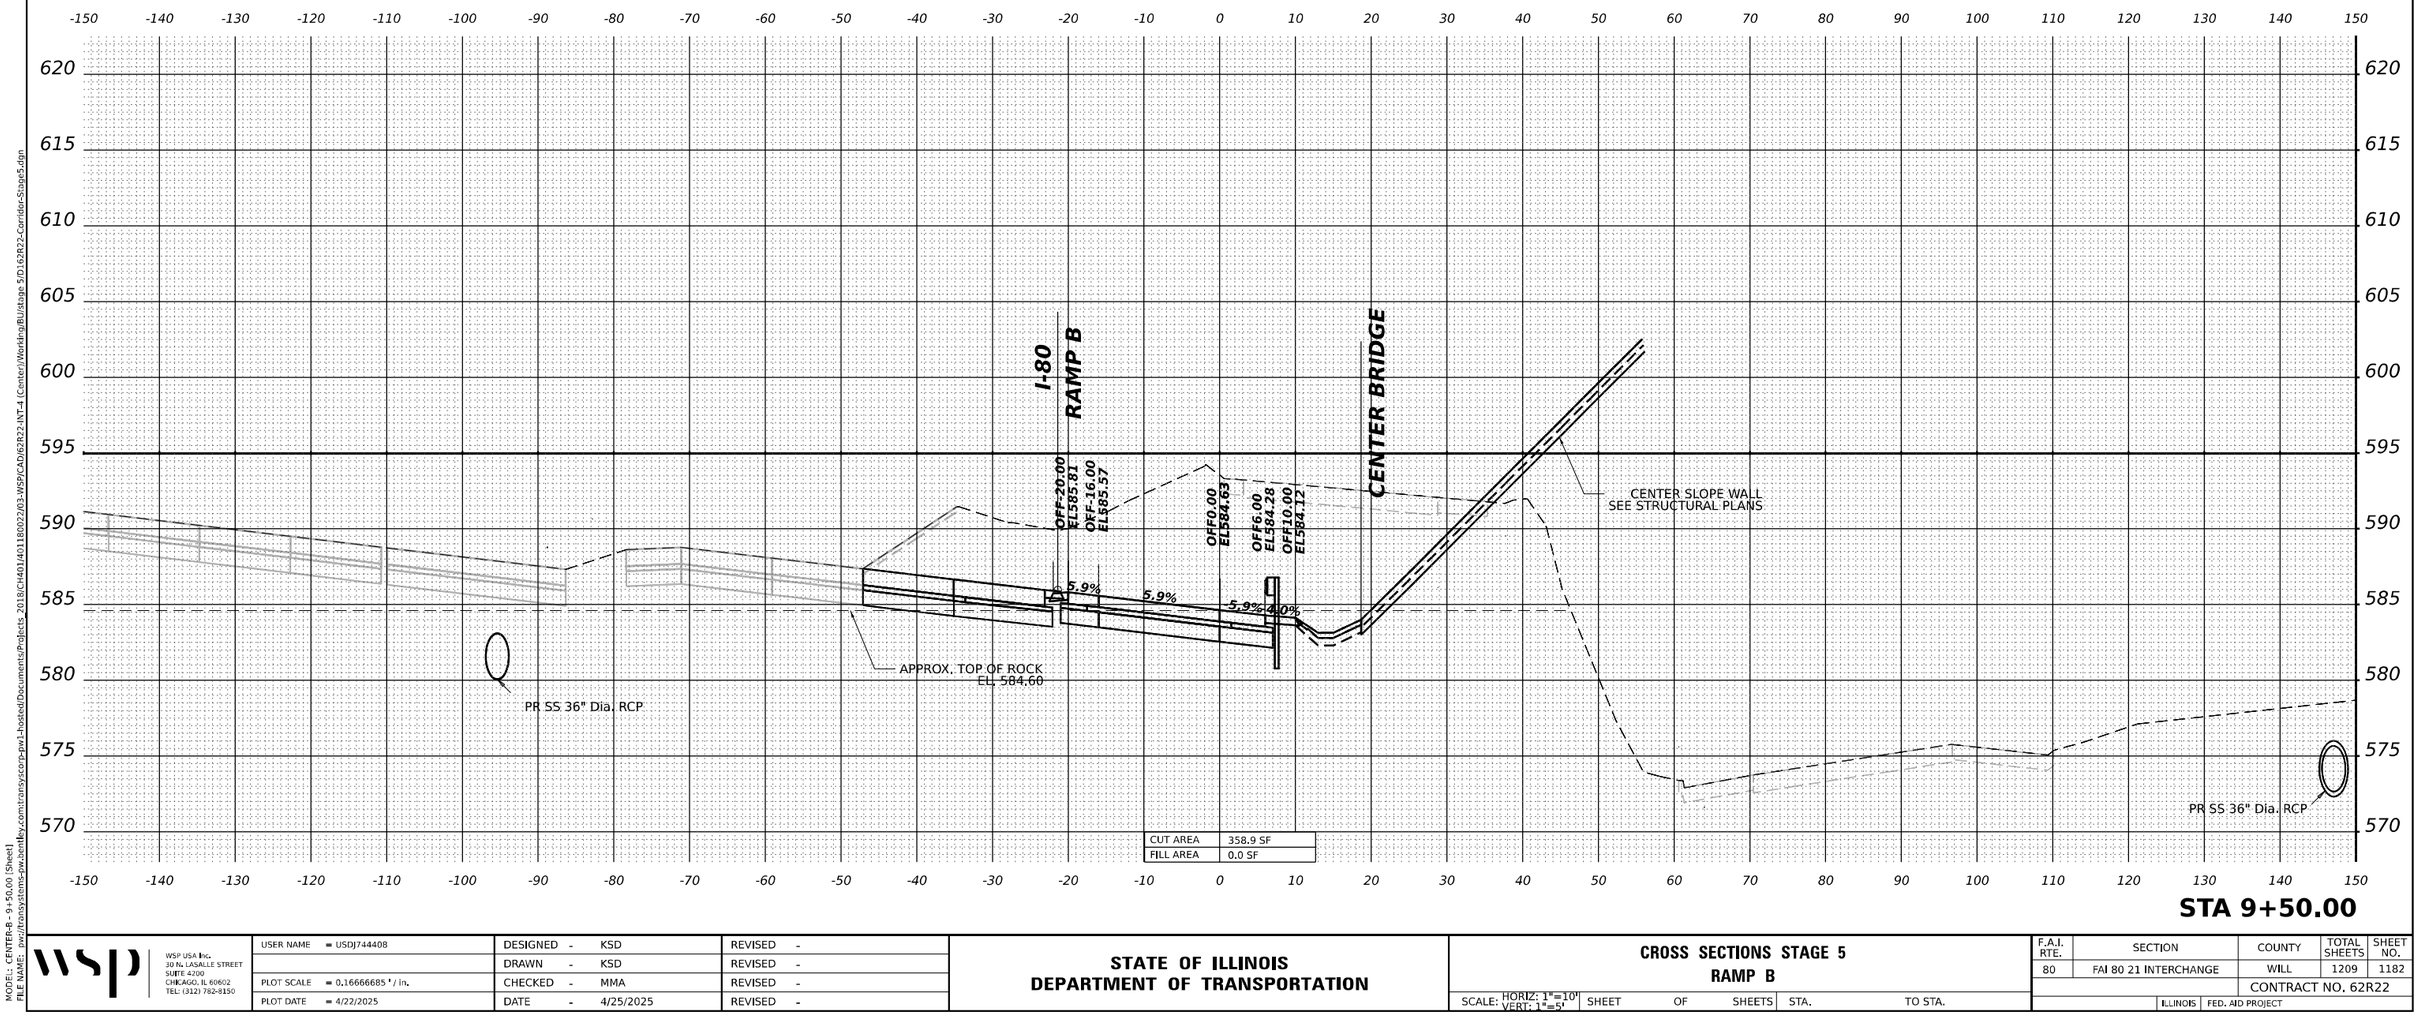

MODEL: CENTER-R - 9+50.00 [Sheet]
FILE NAME: pw://transystems-pw.bentley.com:transystems-pw1-hosted/Documents/Projects_2018/CH401/401180022/03-WSP/CAD/62R22-INT-4 (Center)/Working/BU/stage 5/D162R22-Corridor-Stage5.dgn

WSP USA Inc.
30 N. LASALLE STREET
SUITE 4200
CHICAGO, IL 60602
TEL: (312) 782-8150

USER NAME = USDJ744408	DESIGNED - KSD	REVISED -	
	DRAWN - KSD	REVISED -	
PLOT SCALE = 0.16666685 ' / in.	CHECKED - MMA	REVISED -	
PLOT DATE = 4/22/2025	DATE - 4/25/2025	REVISED -	

STATE OF ILLINOIS
DEPARTMENT OF TRANSPORTATION

CROSS SECTIONS STAGE 5
RAMP B

SCALE: HORIZ: 1"=10'
VERT: 1"=5' | SHEET | OF | SHEETS | STA. | TO STA.

F.A.I. RTE.	SECTION	COUNTY	TOTAL SHEETS	SHEET NO.
80	FAI 80 21 INTERCHANGE	WILL	1209	1182
		CONTRACT NO. 62R22		
	ILLINOIS	FED. AID PROJECT		

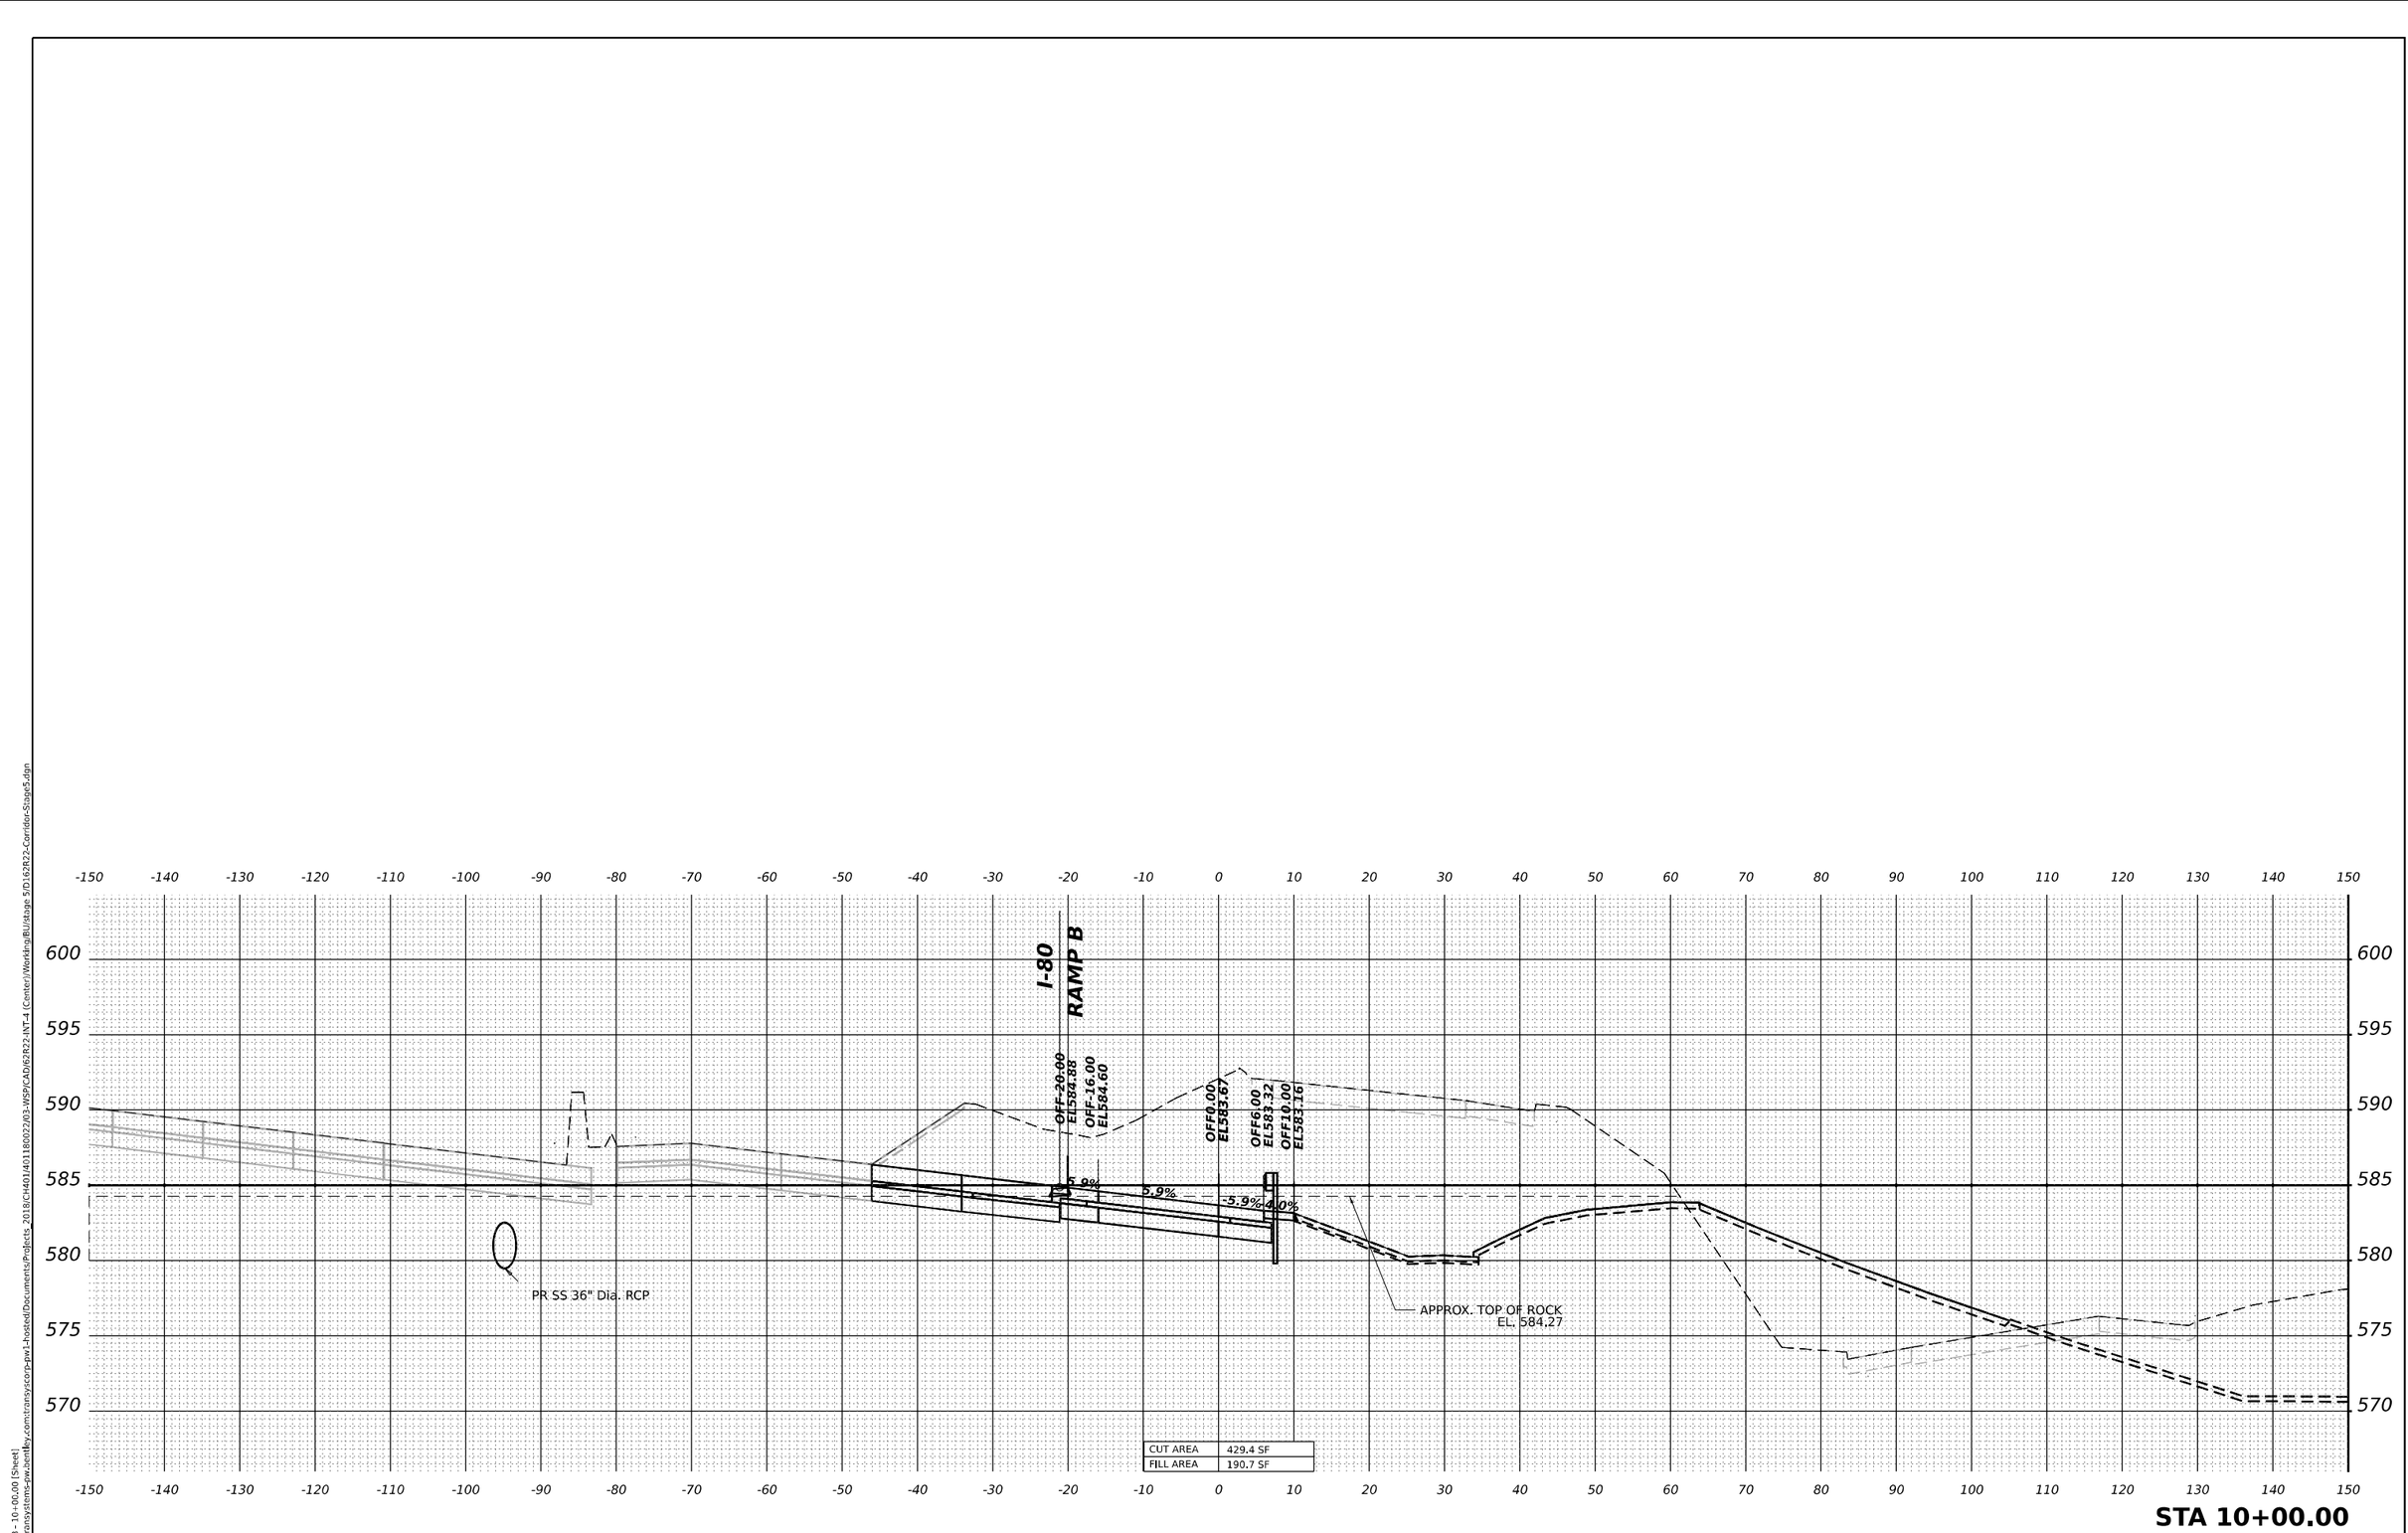

MODEL: CENTER-B - 10+00.00 [Sheet]
FILE NAME: pw:\transystems-pw.bentley.com:transystems-pw1-hosted\Documents\Projects_2018\CH401401180022\03-WSP\CAD\62R22-INT-4 (Center)\Working\BU\stage 5\D162R22-Corridor-Stage5.dgn

WSP USA Inc.
30 N. LASALLE STREET
SUITE 4200
CHICAGO, IL 60602
TEL: (312) 782-8150

USER NAME = USDJ744408	DESIGNED - KSD	REVISED -
	DRAWN - KSD	REVISED -
PLOT SCALE = 0.16666685 ' / in.	CHECKED - MMA	REVISED -
PLOT DATE = 4/22/2025	DATE - 4/25/2025	REVISED -

STATE OF ILLINOIS
DEPARTMENT OF TRANSPORTATION

CROSS SECTIONS STAGE 5
RAMP B

SCALE: HORIZ: 1"=10' VERT: 1"=5' | SHEET | OF | SHEETS | STA. | TO STA.

F.A.I. RTE.	SECTION	COUNTY	TOTAL SHEETS	SHEET NO.
80	FAI 80 21 INTERCHANGE	WILL	1209	1183
		CONTRACT NO. 62R22		
	ILLINOIS	FED. AID PROJECT		

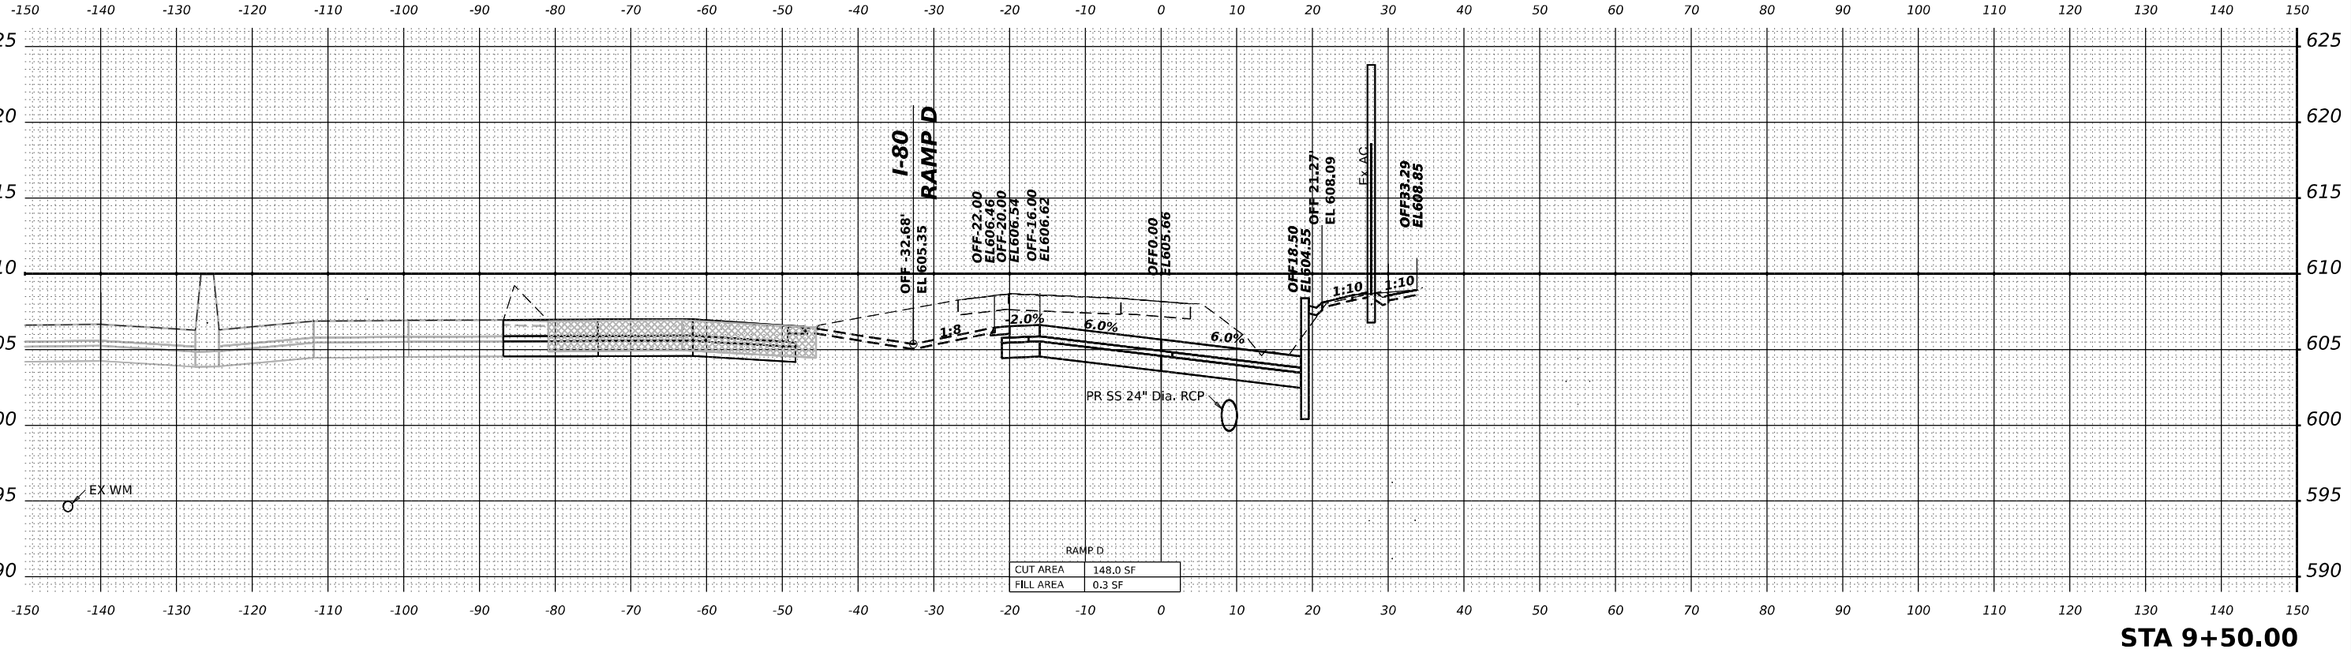

MODEL: CENTERLD - 9+00.00 [Sheet]
FILE NAME: pw://bimsystems-pw.bentley.com:transystcorp-pw1-hosted/Documents/Projects_2018/CH401/401180027/03-WSP/CAD/62R22-ANT-4 (Center)/Working/BU/stage 6/D162R22-Corridor-Stage6.dgn

WSP USA Inc.
30 N. LASALLE STREET
SUITE 4200
CHICAGO, IL 60602
TEL: (312) 782-8150

USER NAME = USDJ744408		DESIGNED - KSD		REVISED -	
		DRAWN - KSD		REVISED -	
PLOT SCALE = 0.16666685 ' / in.		CHECKED - MMA		REVISED -	
PLOT DATE = 4/22/2025		DATE - 4/25/2025		REVISED -	

STATE OF ILLINOIS
DEPARTMENT OF TRANSPORTATION

CROSS SECTIONS STAGE 5
RAMP D

SCALE: HORIZ: 1"=10' VERT: 1"=5' | SHEET | OF | SHEETS | STA. | TO STA.

F.A.I. RTE.	SECTION	COUNTY	TOTAL SHEETS	SHEET NO.
80	FAI 80 21 INTERCHANGE	WILL	1209	1184
		CONTRACT NO. 62R22		
	ILLINOIS	FED. AID PROJECT		

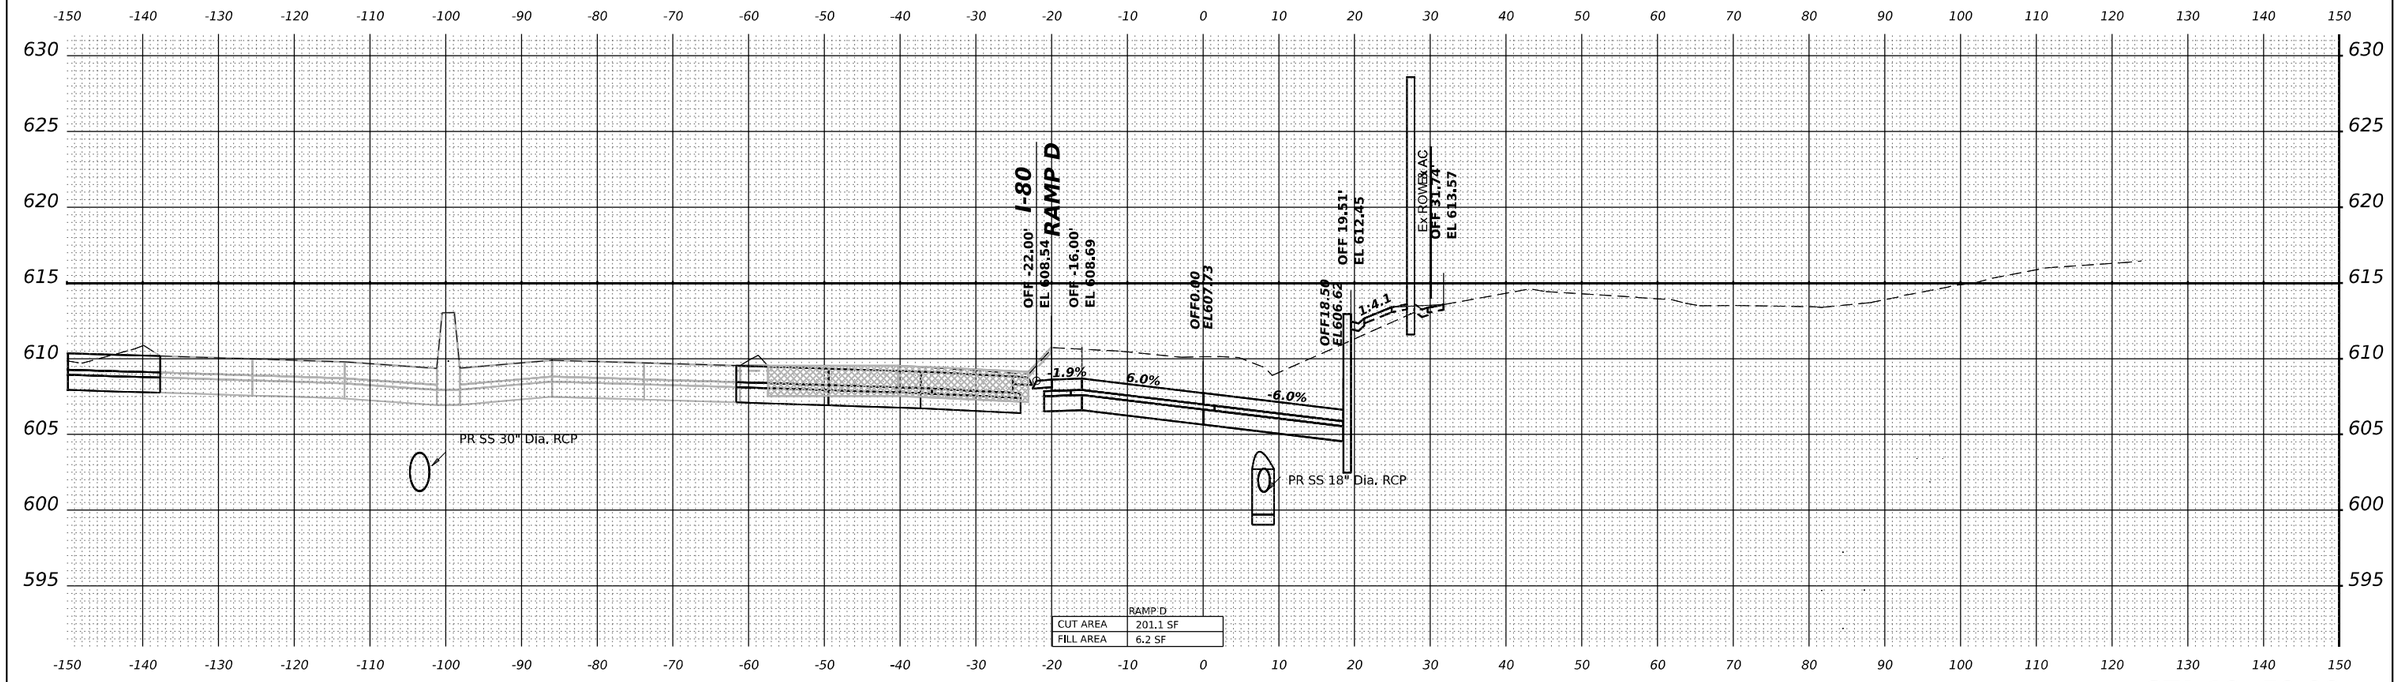

RAMP D	
CUT AREA	201.1 SF
FILL AREA	6.2 SF

STA 10+50.00

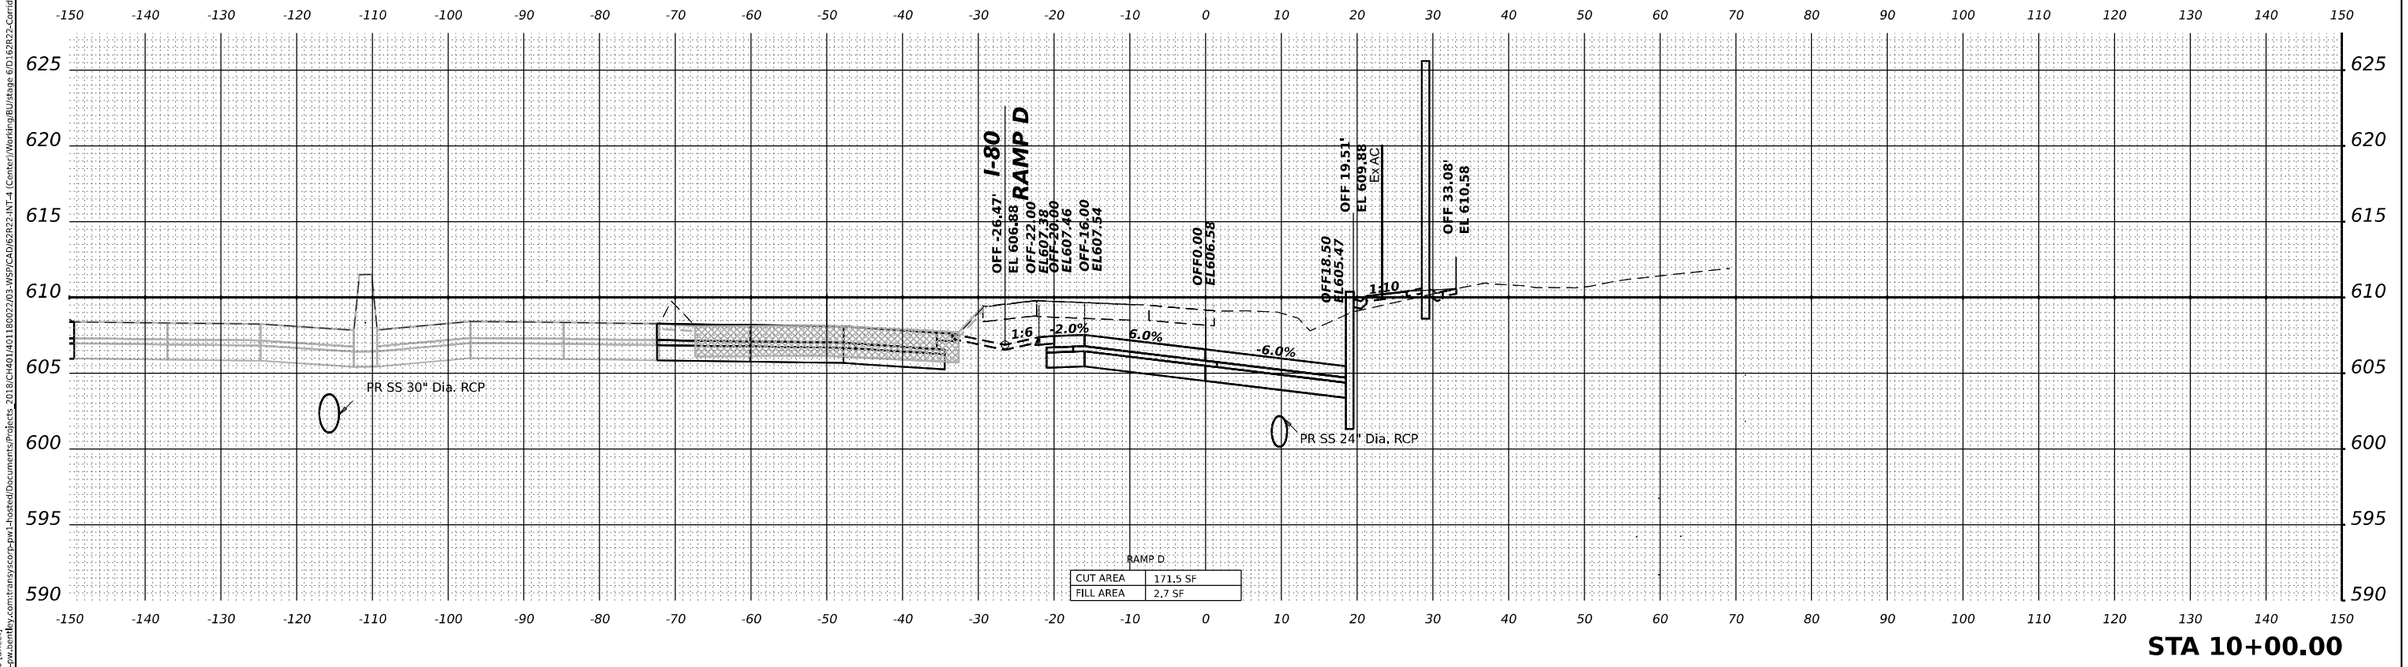

RAMP D	
CUT AREA	171.5 SF
FILL AREA	2.7 SF

STA 10+00.00

MODEL: CENTER-D - 10+50.00 [Sheet]
FILE NAME: pw://transystems-pw.bentley.com:transyscorp-pw1-hosted/Documents/Projects_2018/CH401/401180022/03-WSP/CAD/62R22-INT-4 (Center)/Working/BU/stage 6/D162R22-Corridor-Stage6.dgn

WSP USA Inc.
30 N. LASALLE STREET
SUITE 4200
CHICAGO, IL 60602
TEL: (312) 782-8150

USER NAME = USDJ744408	DESIGNED - KSD	REVISED -	
	DRAWN - KSD	REVISED -	
PLOT SCALE = 0.16666685 ' / in.	CHECKED - MMA	REVISED -	
PLOT DATE = 4/22/2025	DATE - 4/25/2025	REVISED -	

STATE OF ILLINOIS
DEPARTMENT OF TRANSPORTATION

CROSS SECTIONS STAGE 5
RAMP D

SCALE: HORIZ: 1"=10' VERT: 1"=5' | SHEET OF SHEETS | STA. TO STA.

F.A.I. RTE.	SECTION	COUNTY	TOTAL SHEETS	SHEET NO.
80	FAI 80 21 INTERCHANGE	WILL	1209	1185
		CONTRACT NO. 62R22		
		ILLINOIS	FED. AID PROJECT	

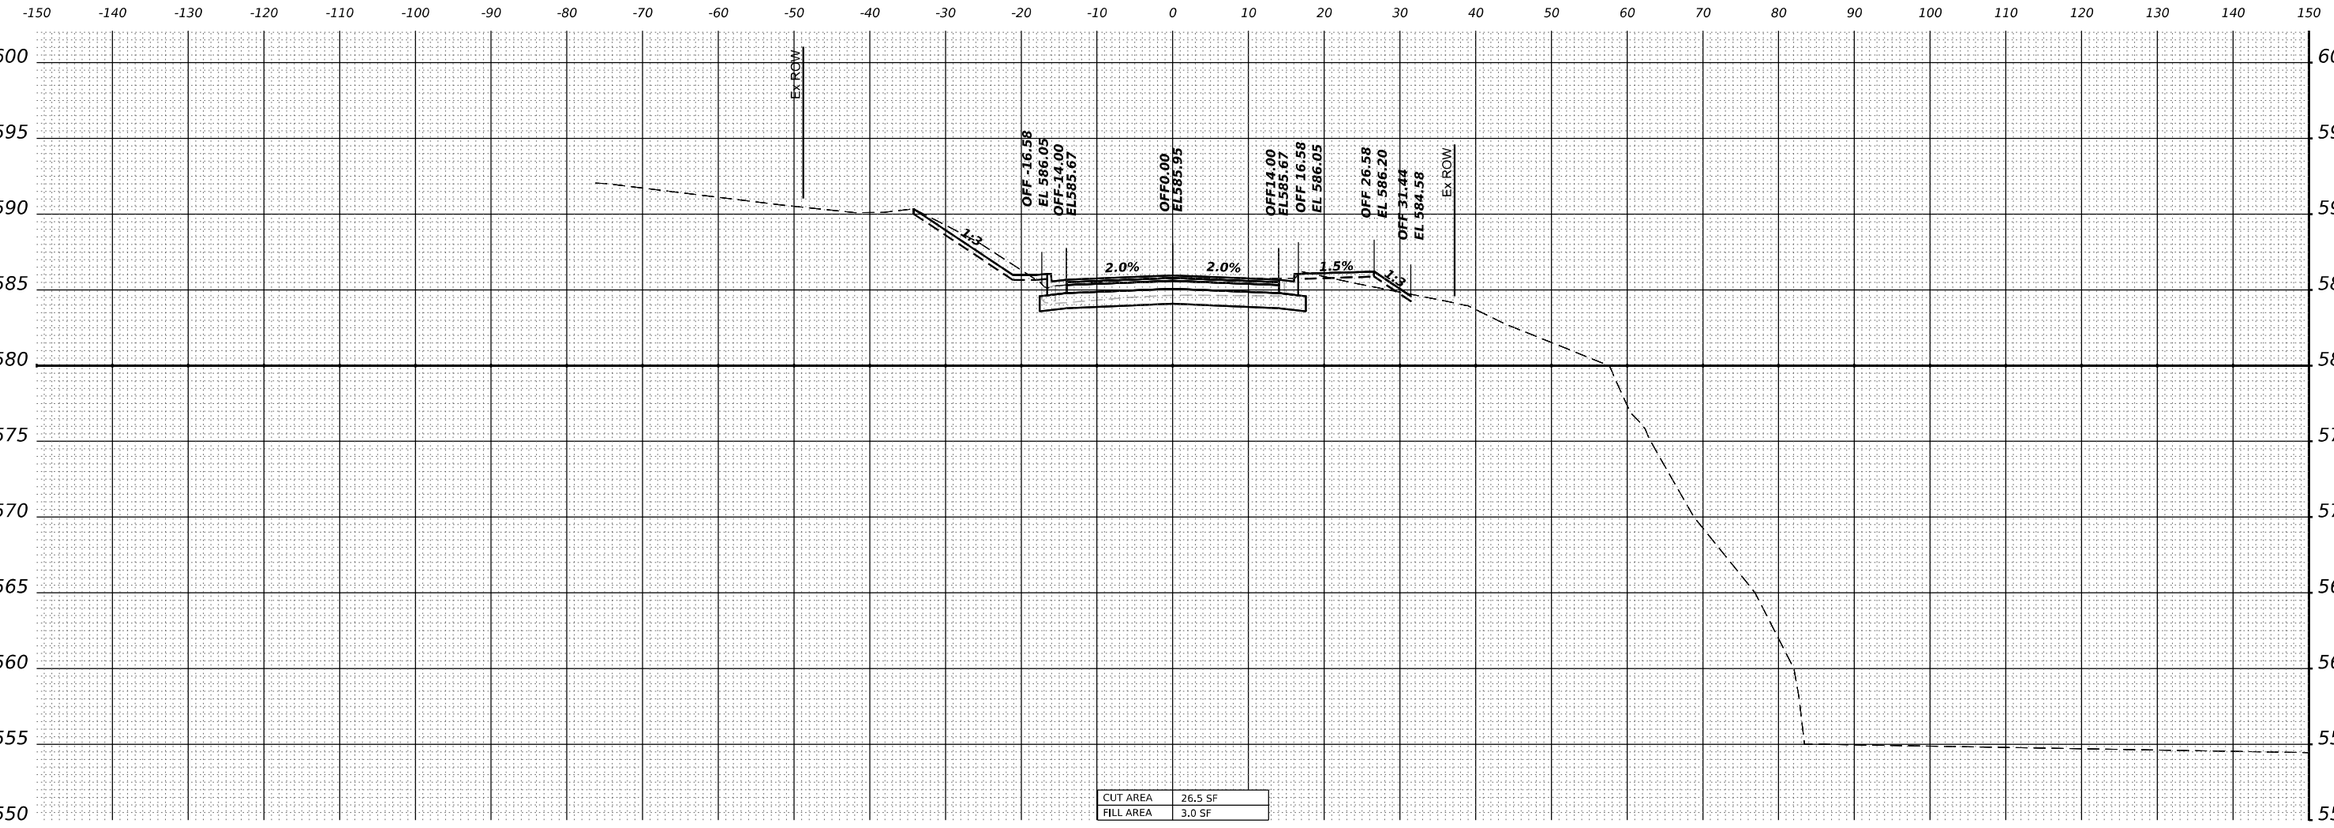

CUT AREA	26.5 SF
FILL AREA	3.0 SF

STA 11+50.00

MODEL: CENTER - 11+50.00 [Sheet]
FILE NAME: pw://transystems-pw.bentley.com:transystcorp-pw1-hosted/Documents/Projects_2018/CH401/401180022/03-WSP/CAD/62R22-INT-4 (Center)/Working/BU/stage 5/D162R22-Corridor-Stage5.dgn

WSP USA Inc.
30 N. LASALLE STREET
SUITE 4200
CHICAGO, IL 60602
TEL: (312) 782-8150

USER NAME = USDJ744408	DESIGNED - KSD	REVISED -	
	DRAWN - KSD	REVISED -	
PLOT SCALE = 0.16666685 ' / in.	CHECKED - MMA	REVISED -	
PLOT DATE = 4/22/2025	DATE - 4/25/2025	REVISED -	

STATE OF ILLINOIS
DEPARTMENT OF TRANSPORTATION

CROSS SECTIONS STAGE 5
CENTER ST

SCALE: HORIZ: 1"=10' VERT: 1"=5' | SHEET OF SHEETS | STA. TO STA.

F.A.I. RTE.	SECTION	COUNTY	TOTAL SHEETS	SHEET NO.
80	FAI 80 21 INTERCHANGE	WILL	1209	1186
		CONTRACT NO. 62R22		
		ILLINOIS	FED. AID PROJECT	

MODEL: CENTER - 12+00.00 [Sheet]
FILE NAME: p:\transystems-sw.com\kyy.com\transystems-pw1-hosted\Documents\Projects - 2018\CH401\401180022\03-WSP\CAD\62R22-ALT-4 (Center)\Working\BU\stage 5\01162R22-Corridor-Stage5.dgn

WSP USA Inc.
30 N. LASALLE STREET
SUITE 4200
CHICAGO, IL 60602
TEL: (312) 782-8150

USER NAME = USDJ744408	DESIGNED - KSD	REVISED -	
	DRAWN - KSD	REVISED -	
PLOT SCALE = 0.16666685 ' / in.	CHECKED - MMA	REVISED -	
PLOT DATE = 4/22/2025	DATE - 4/25/2025	REVISED -	

STATE OF ILLINOIS
DEPARTMENT OF TRANSPORTATION

CROSS SECTIONS STAGE 5
CENTER ST

SCALE: HORIZ: 1"=10' VERT: 1"=5' | SHEET | OF | SHEETS | STA. | TO STA.

F.A.I. RTE.	SECTION	COUNTY	TOTAL SHEETS	SHEET NO.
80	FAI 80 21 INTERCHANGE	WILL	1209	1187
		CONTRACT NO. 62R22		
	ILLINOIS	FED. AID PROJECT		

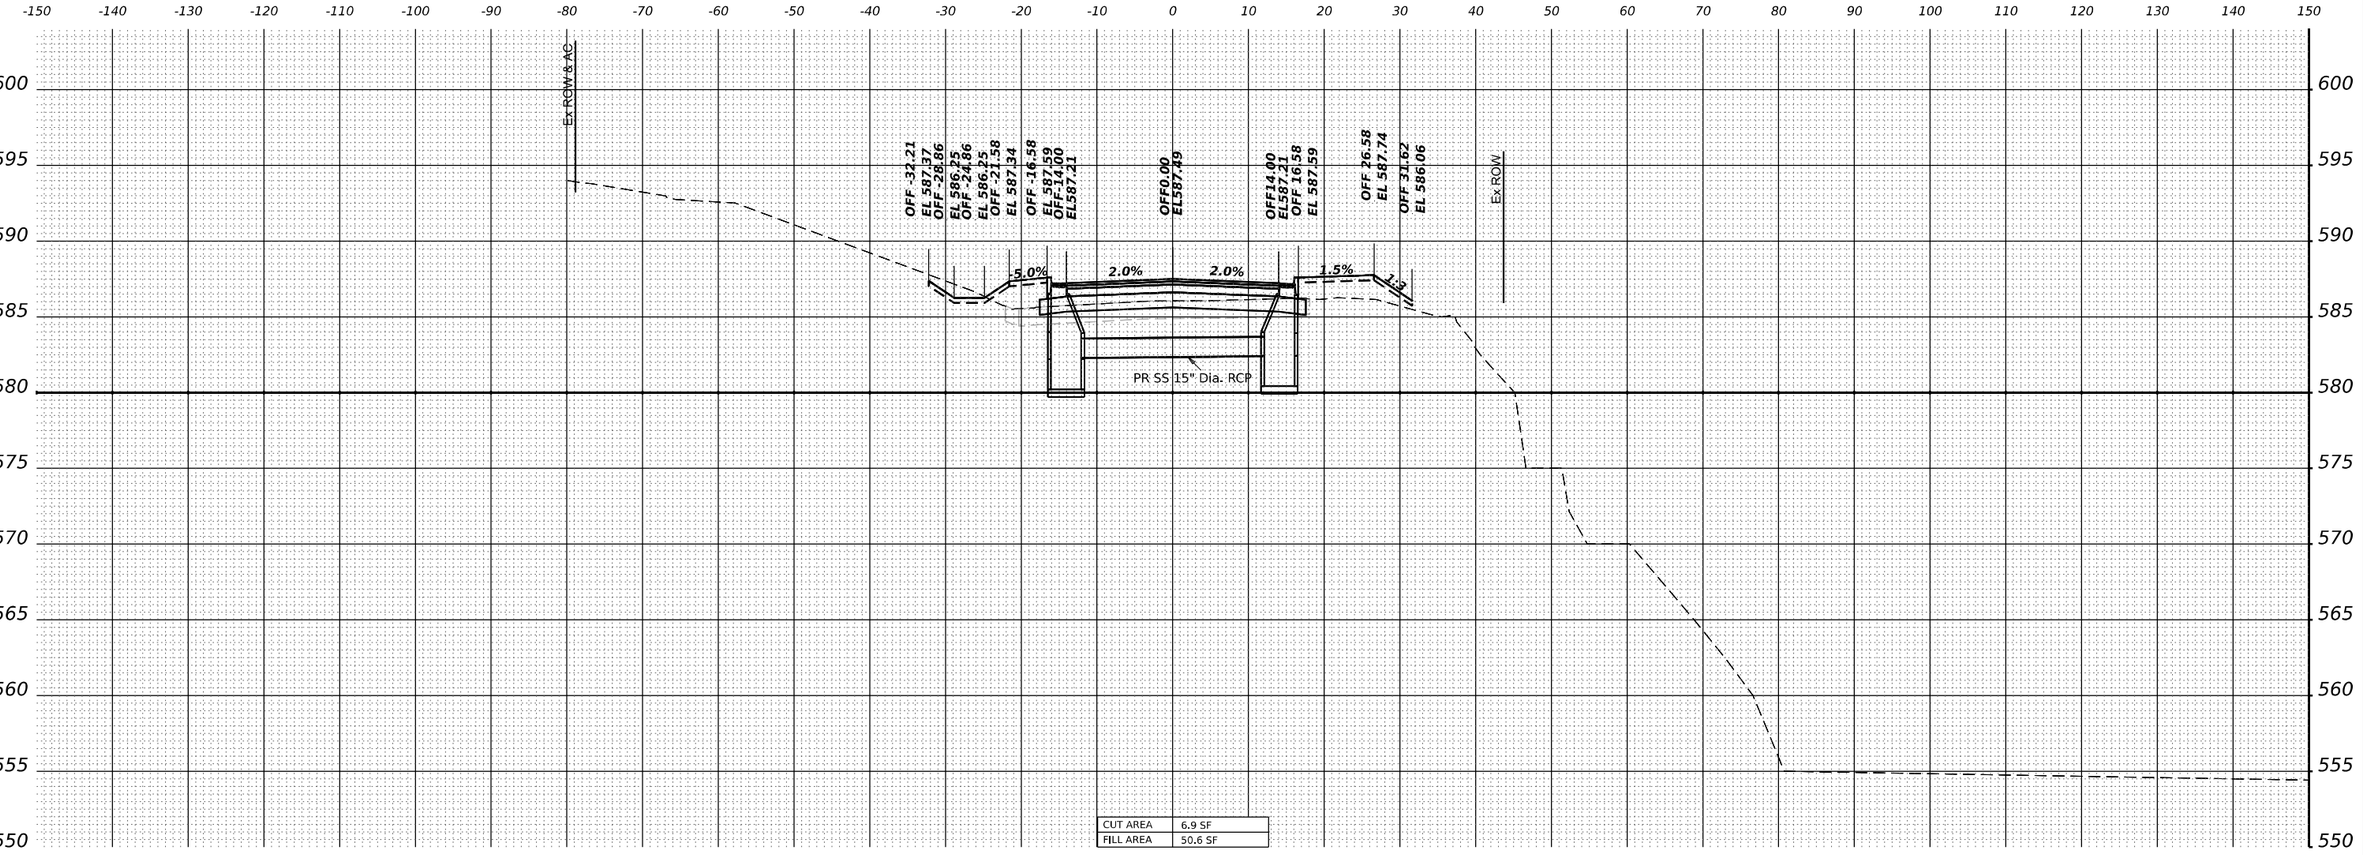

CUT AREA	6.9 SF
FILL AREA	50.6 SF

STA 12+50.00

MODEL: CENTER - 12+50.00 [Sheet]
FILE NAME: pw://transystems-pw.bentley.com:transystcorp-pw1-hosted/Documents/Projects_2018/CH401/401180022/03-WSP/CAD/62R22-INT-4 (Center)/Working/BU/stage 5/D162R22-Corridor-Stage5.dgn

WSP USA Inc.
30 N. LASALLE STREET
SUITE 4200
CHICAGO, IL 60602
TEL: (312) 782-8150

USER NAME = USDJ744408	DESIGNED - KSD	REVISED -	
	DRAWN - KSD	REVISED -	
PLOT SCALE = 0.16666685 ' / in.	CHECKED - MMA	REVISED -	
PLOT DATE = 4/22/2025	DATE - 4/25/2025	REVISED -	

STATE OF ILLINOIS
DEPARTMENT OF TRANSPORTATION

CROSS SECTIONS STAGE 5
CENTER ST

SCALE: HORIZ: 1"=10' VERT: 1"=5' | SHEET OF SHEETS | STA. TO STA.

F.A.I. RTE.	SECTION	COUNTY	TOTAL SHEETS	SHEET NO.
80	FAI 80 21 INTERCHANGE	WILL	1209	1188
		CONTRACT NO. 62R22		
		ILLINOIS	FED. AID PROJECT	

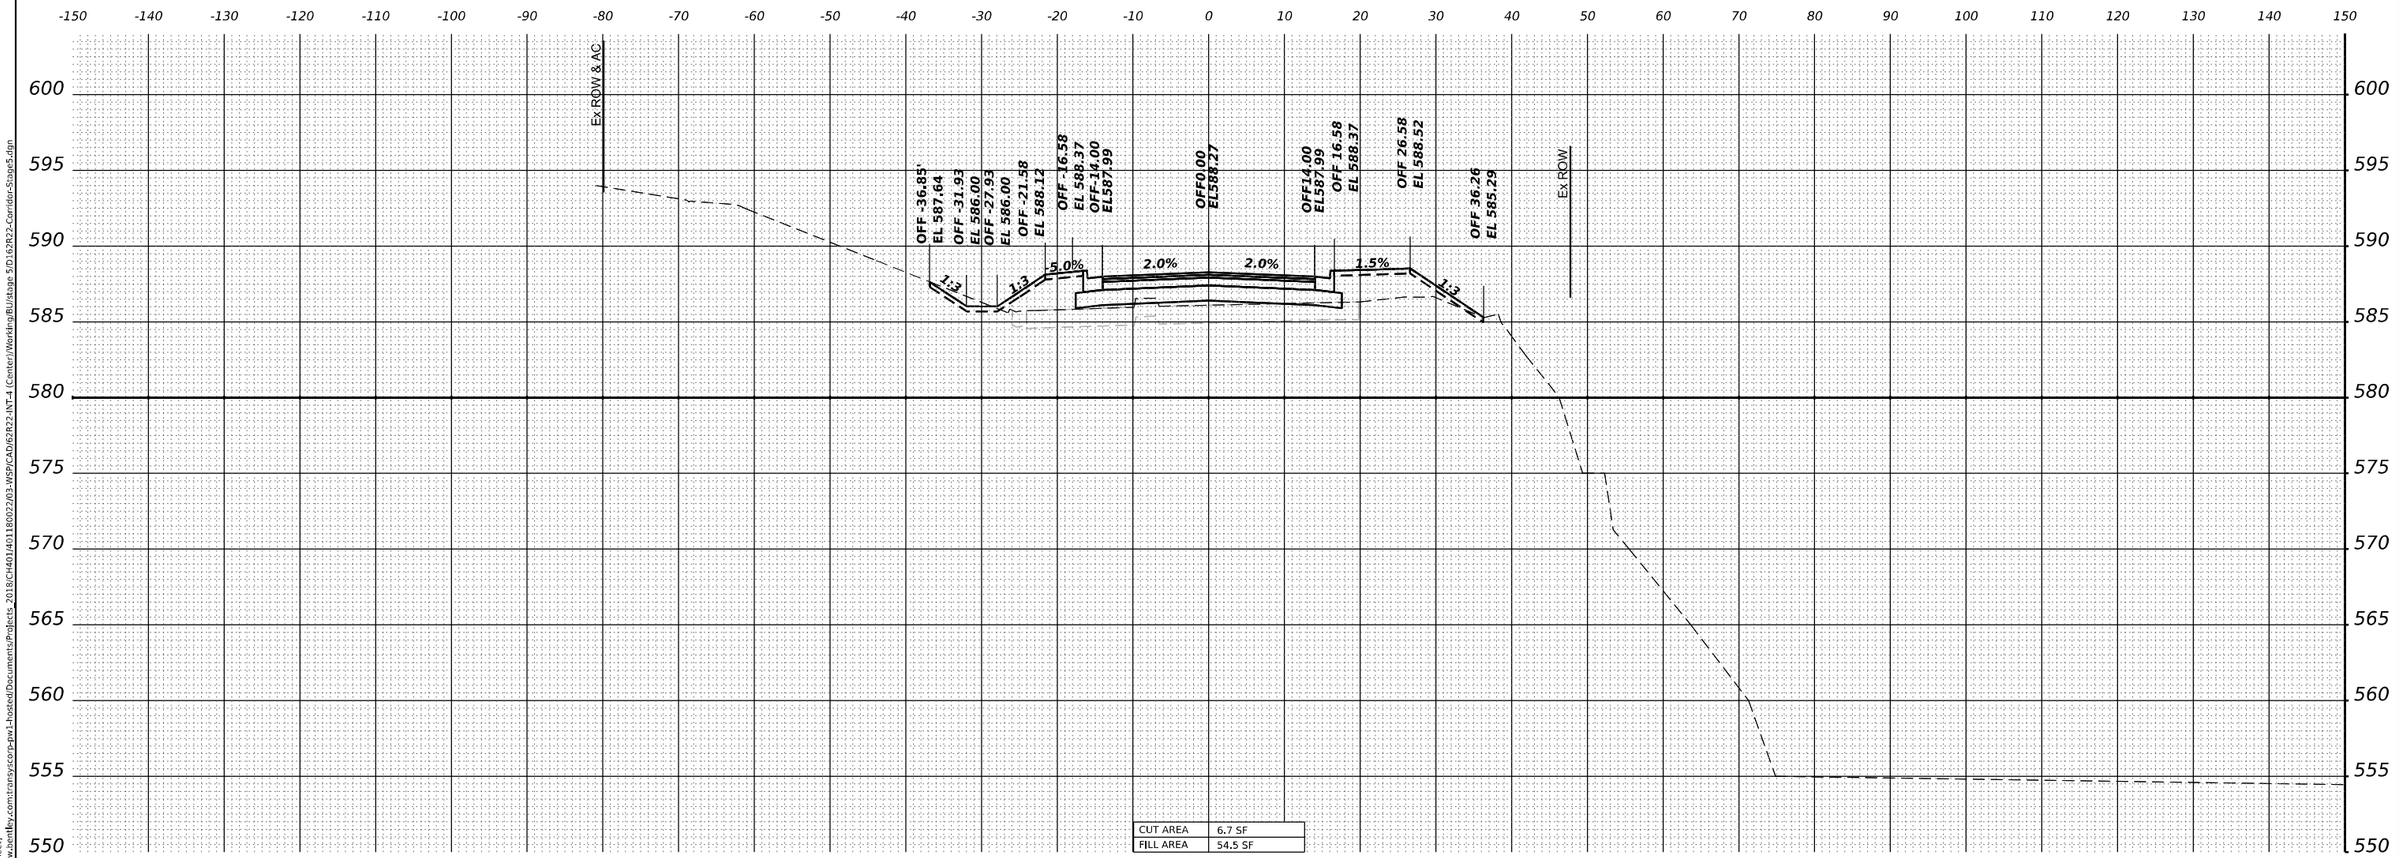

MODEL: CENTER - 13+00.00 [Sheet]
FILE NAME: pw://transystems-pw.bentley.com:transystems-pw1-hosted/Documents/Projects - 2018/CH401/401180022/03-WSP/CAD/62R22-ANT-4 (Center)/Working/BU/stage 5/D162R22-Center-Stage5.dgn

WSP USA Inc.
30 N. LASALLE STREET
SUITE 4200
CHICAGO, IL 60602
TEL: (312) 782-8150

USER NAME = USDJ744408	DESIGNED - KSD	REVISED -	
	DRAWN - KSD	REVISED -	
PLOT SCALE = 0.16666685 ' / in.	CHECKED - MMA	REVISED -	
PLOT DATE = 4/22/2025	DATE - 4/25/2025	REVISED -	

STATE OF ILLINOIS
DEPARTMENT OF TRANSPORTATION

CROSS SECTIONS STAGE 5
CENTER ST

SCALE: HORIZ: 1"=10' VERT: 1"=5' | SHEET OF SHEETS | STA. TO STA.

F.A.I. RTE.	SECTION	COUNTY	TOTAL SHEETS	SHEET NO.
80	FAI 80 21 INTERCHANGE	WILL	1209	1189
		CONTRACT NO. 62R22		
	ILLINOIS	FED. AID PROJECT		

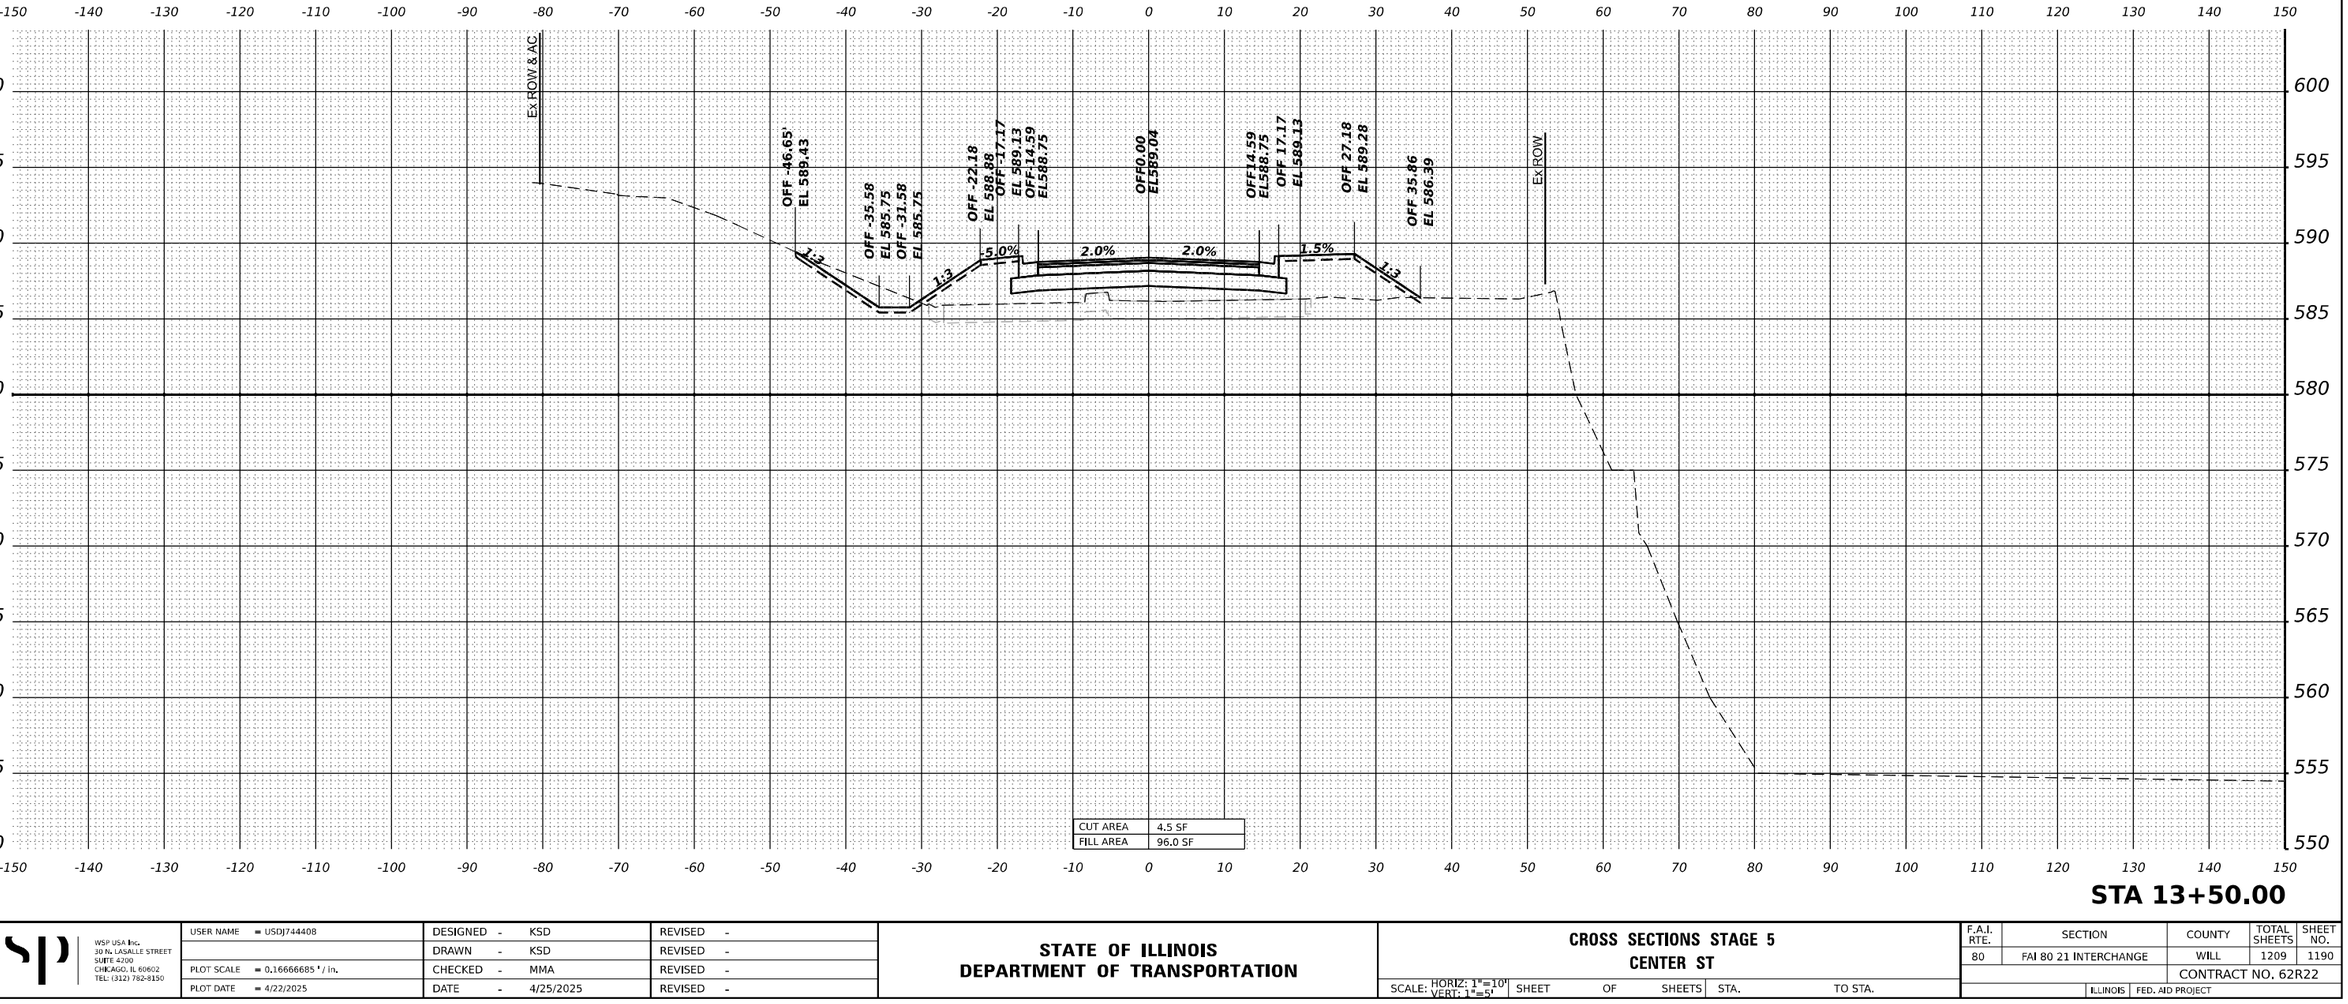

STA 13+50.00

WSP USA Inc.
30 N. LASALLE STREET
SUITE 4200
CHICAGO, IL 60602
TEL: (312) 782-8150

USER NAME = USDJ744408	DESIGNED - KSD	REVISED -	
	DRAWN - KSD	REVISED -	
PLOT SCALE = 0.16666685 ' / In.	CHECKED - MMA	REVISED -	
PLOT DATE = 4/22/2025	DATE - 4/25/2025	REVISED -	

STATE OF ILLINOIS
DEPARTMENT OF TRANSPORTATION

CROSS SECTIONS STAGE 5
CENTER ST

SCALE: HORIZ: 1"=10' VERT: 1"=5' | SHEET | OF | SHEETS | STA. | TO STA.

F.A.I. RTE.	SECTION	COUNTY	TOTAL SHEETS	SHEET NO.
80	FAI 80 21 INTERCHANGE	WILL	1209	1190
		CONTRACT NO. 62R22		
		ILLINOIS	FED. AID PROJECT	

MODEL: CENTER - 13+50.00 [Sheet]
FILE NAME: p:\transystems-pw.bentley.com:transystcorp-pw1-hosted\Documents\Projects_2018\CH401\401180022\03-WSP\CAD\62R22-INT-4 (Center)\Working\BU\stage 5\D1622R22-Corridor-Stage5.dgn

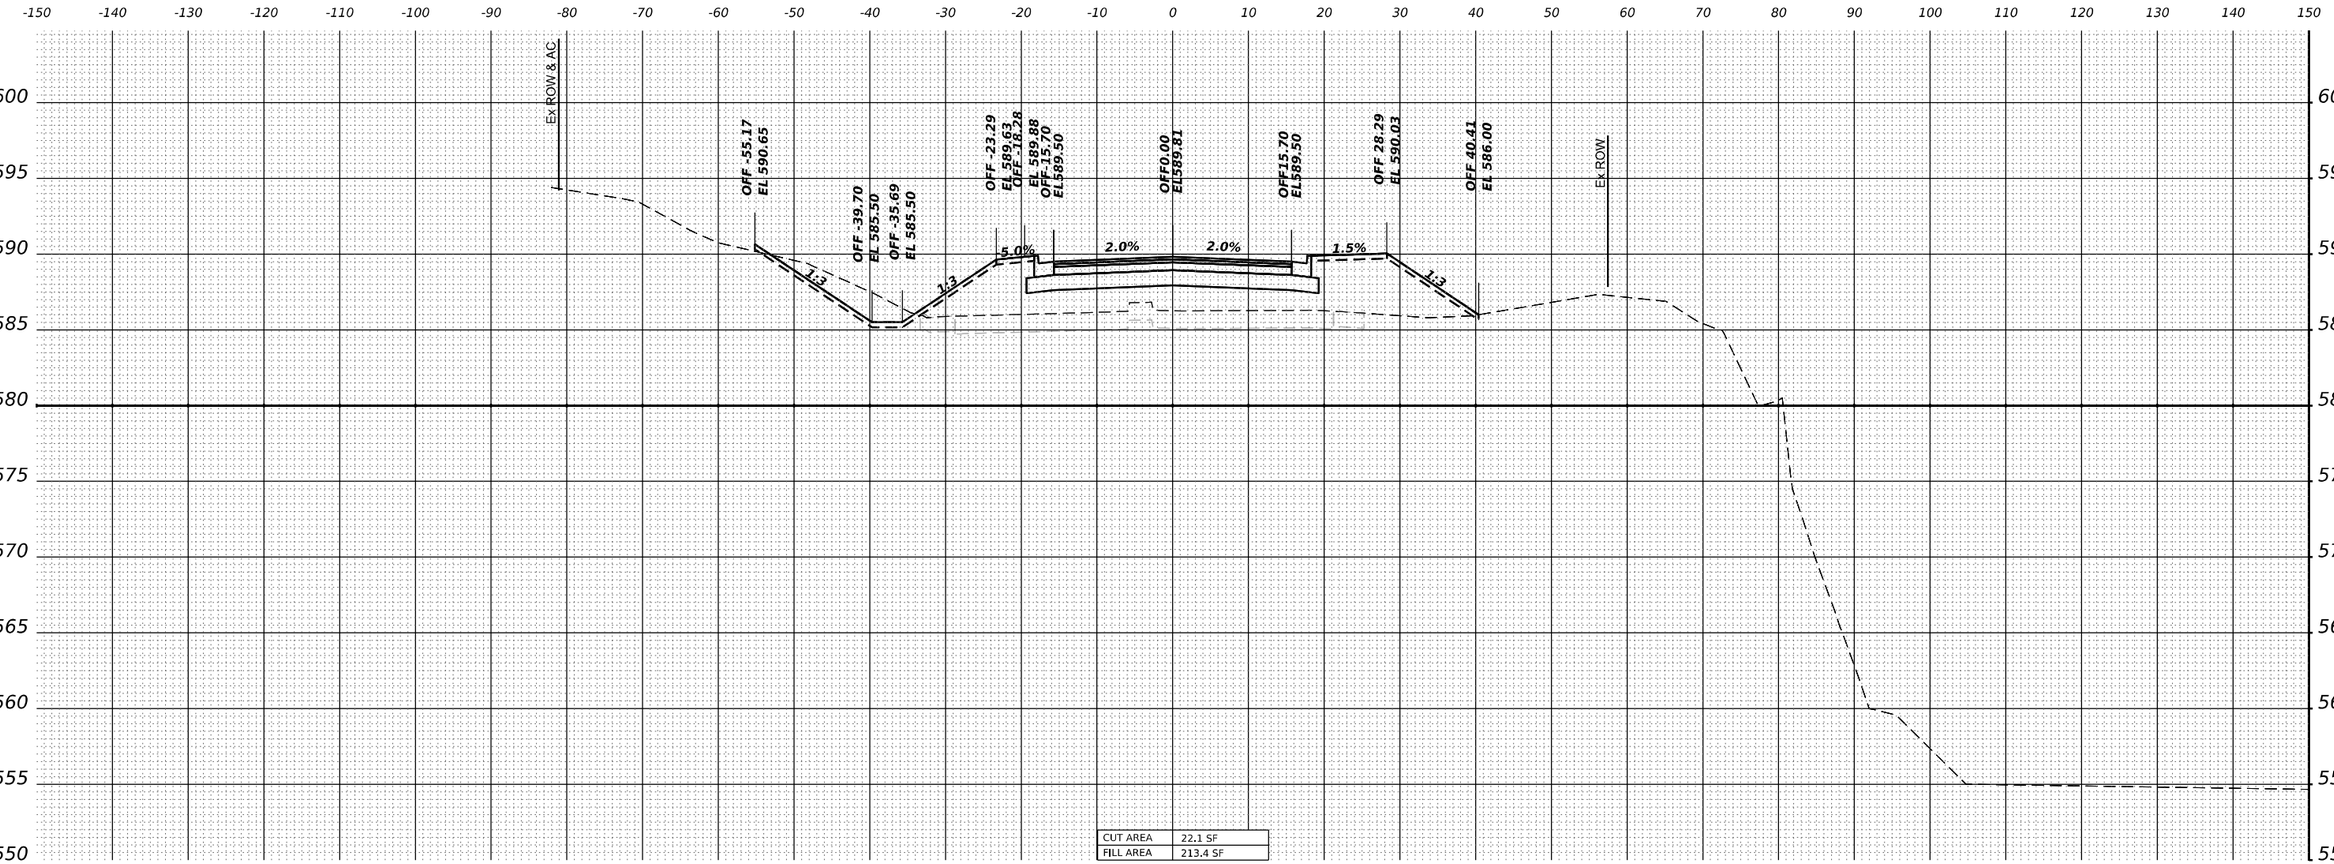

MODEL: CENTER - 14+00.00 [Sheet]
FILE NAME: p:\transystems-pw.bentley.com:transystems-pw1-hosted\Documents\Projects_2018\CH401\401180022\03-WSP\CAD\62R22-INT-4 (Center)\Working\BU\stage 5\D1162R22-Corridor-Stage5.dgn

WSP USA Inc.
30 N. LASALLE STREET
SUITE 4200
CHICAGO, IL 60602
TEL: (312) 782-8150

USER NAME = USDJ744408	DESIGNED - KSD	REVISED -	
	DRAWN - KSD	REVISED -	
PLOT SCALE = 0.16666685 ' / in.	CHECKED - MMA	REVISED -	
PLOT DATE = 4/22/2025	DATE - 4/25/2025	REVISED -	

STATE OF ILLINOIS
DEPARTMENT OF TRANSPORTATION

CROSS SECTIONS STAGE 5
CENTER ST

SCALE: HORIZ: 1"=10' VERT: 1"=5' | SHEET | OF | SHEETS | STA. | TO STA.

F.A.I. RTE.	SECTION	COUNTY	TOTAL SHEETS	SHEET NO.
80	FAI 80 21 INTERCHANGE	WILL	1209	1191
		CONTRACT NO. 62R22		
	ILLINOIS	FED. AID PROJECT		

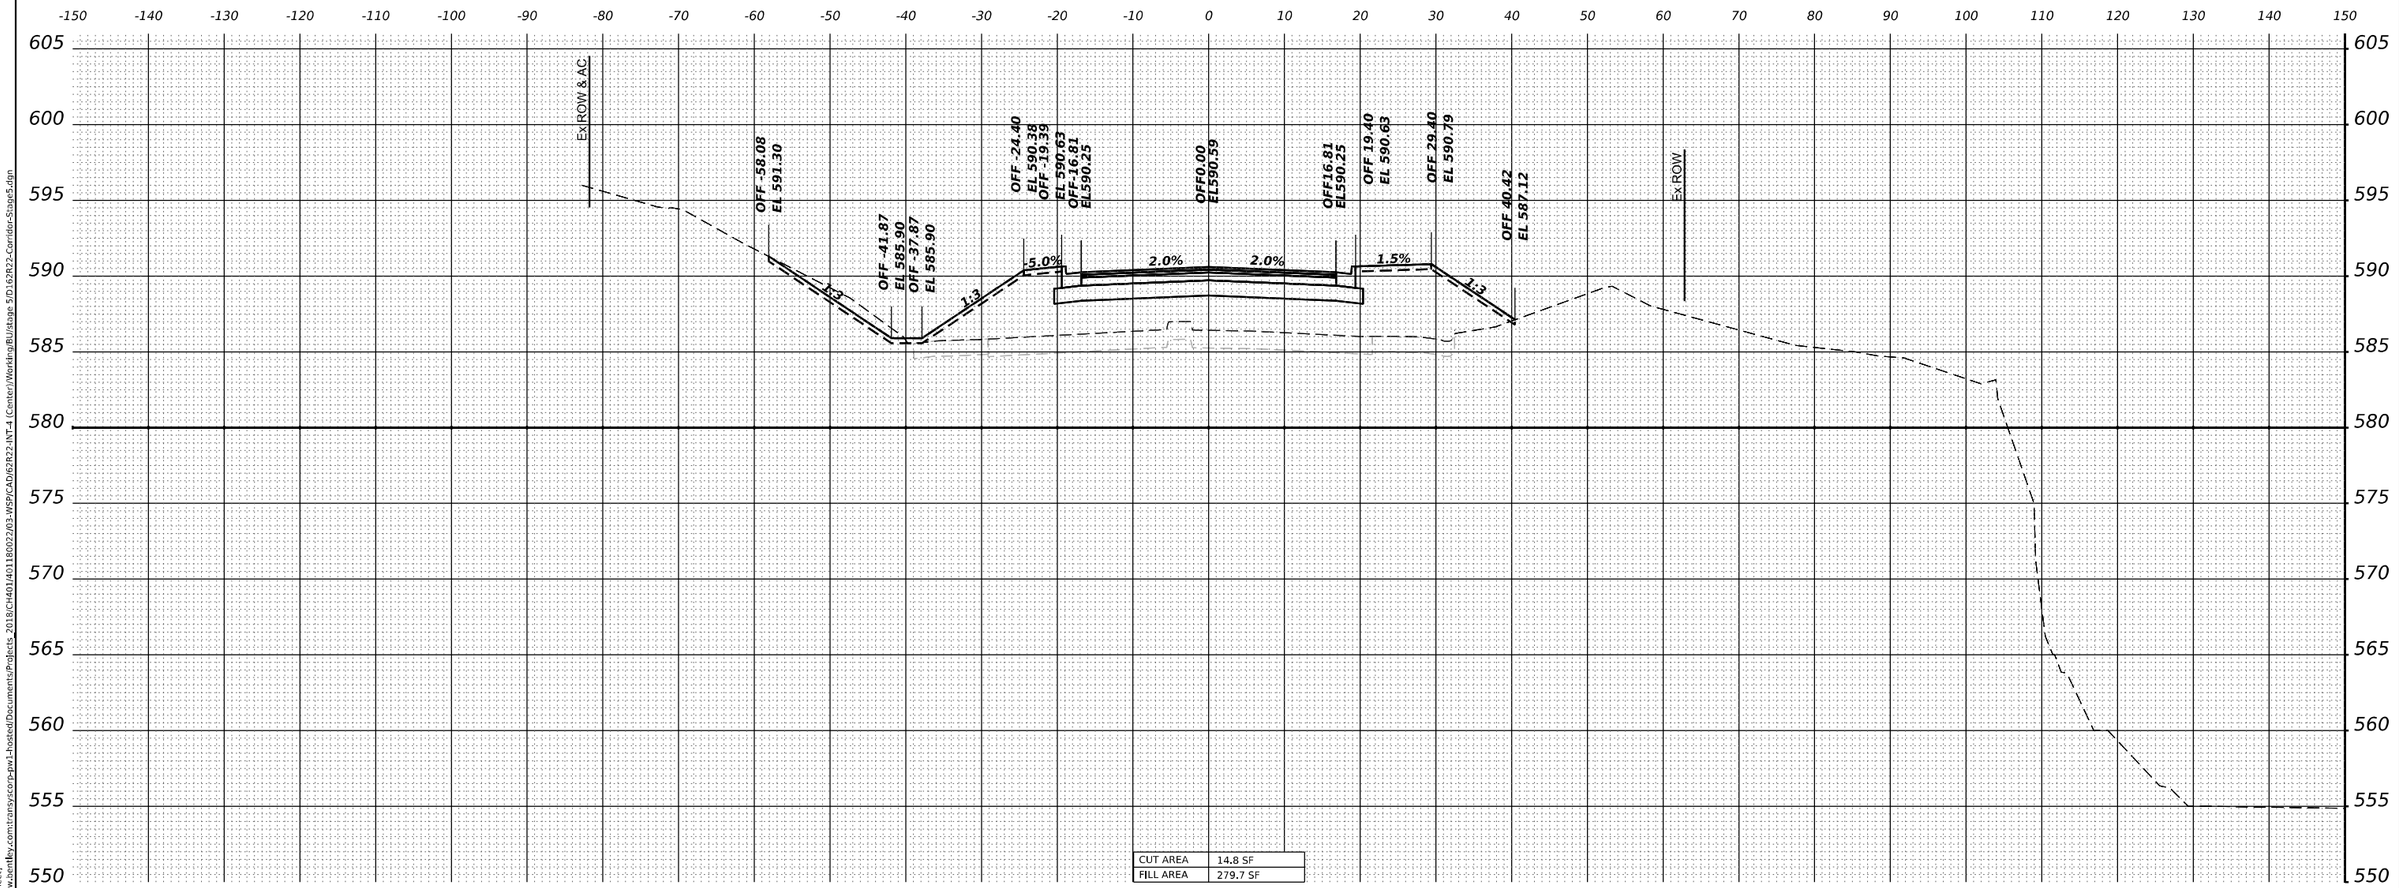

MODEL: CENTER - 14+50.00 [Sheet]
FILE NAME: pw:\transystems-pw.bentley.com:transystems-pw1-hosted\Documents\Projects - 2018\CH401401180022\03-WSP\CAD\62R22-INT-4 (Center)\Working\BU\stage 5\01162R22-Corridor-Stage5.dgn

WSP USA Inc.
30 N. LASALLE STREET
SUITE 4200
CHICAGO, IL 60602
TEL: (312) 782-8150

USER NAME = USDJ744408	DESIGNED - KSD	REVISED -
	DRAWN - KSD	REVISED -
PLOT SCALE = 0.16666685 ' / in.	CHECKED - MMA	REVISED -
PLOT DATE = 4/22/2025	DATE - 4/25/2025	REVISED -

STATE OF ILLINOIS
DEPARTMENT OF TRANSPORTATION

CROSS SECTIONS STAGE 5
CENTER ST

SCALE: HORIZ: 1"=10' VERT: 1"=5' | SHEET | OF | SHEETS | STA. | TO STA.

F.A.I. RTE.	SECTION	COUNTY	TOTAL SHEETS	SHEET NO.
80	FAI 80 21 INTERCHANGE	WILL	1209	1192
		CONTRACT NO. 62R22		
		ILLINOIS	FED. AID PROJECT	

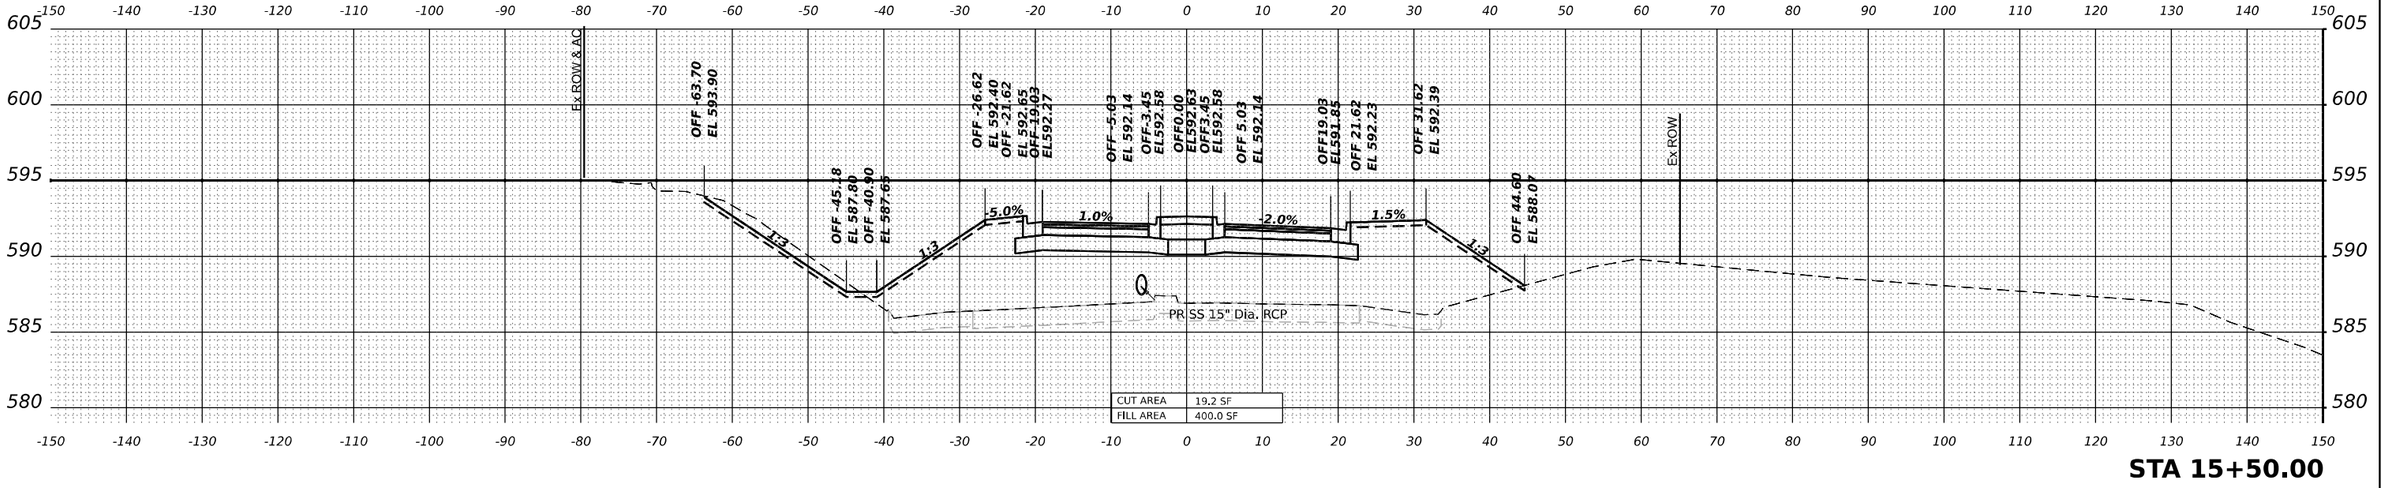

MODEL: CENTER -15+00.00 [Sheet]
FILE NAME: pw://transystems-sw.bentley.com:transystems-pw1-hosted/Documents/Projects_2018/CH401401180022/03-WSP/CAD/62R22-INT-4 (Center)/Working/BU/stage 5/D1620R22-Corridor-Stage5.dgn

WSP USA Inc.
30 N. LASALLE STREET
SUITE 4200
CHICAGO, IL 60602
TEL: (312) 782-8150

USER NAME = USDJ744408	DESIGNED - KSD	REVISED -	
	DRAWN - KSD	REVISED -	
PLOT SCALE = 0.16666685 ' / in.	CHECKED - MMA	REVISED -	
PLOT DATE = 4/22/2025	DATE - 4/25/2025	REVISED -	

STATE OF ILLINOIS
DEPARTMENT OF TRANSPORTATION

CROSS SECTIONS STAGE 5
CENTER ST

SCALE: HORIZ: 1"=10' VERT: 1"=5' | SHEET | OF | SHEETS | STA. | TO STA.

F.A.I. RTE.	SECTION	COUNTY	TOTAL SHEETS	SHEET NO.
80	FAI 80 21 INTERCHANGE	WILL	1209	1193
		CONTRACT NO. 62R22		
		ILLINOIS	FED. AID PROJECT	

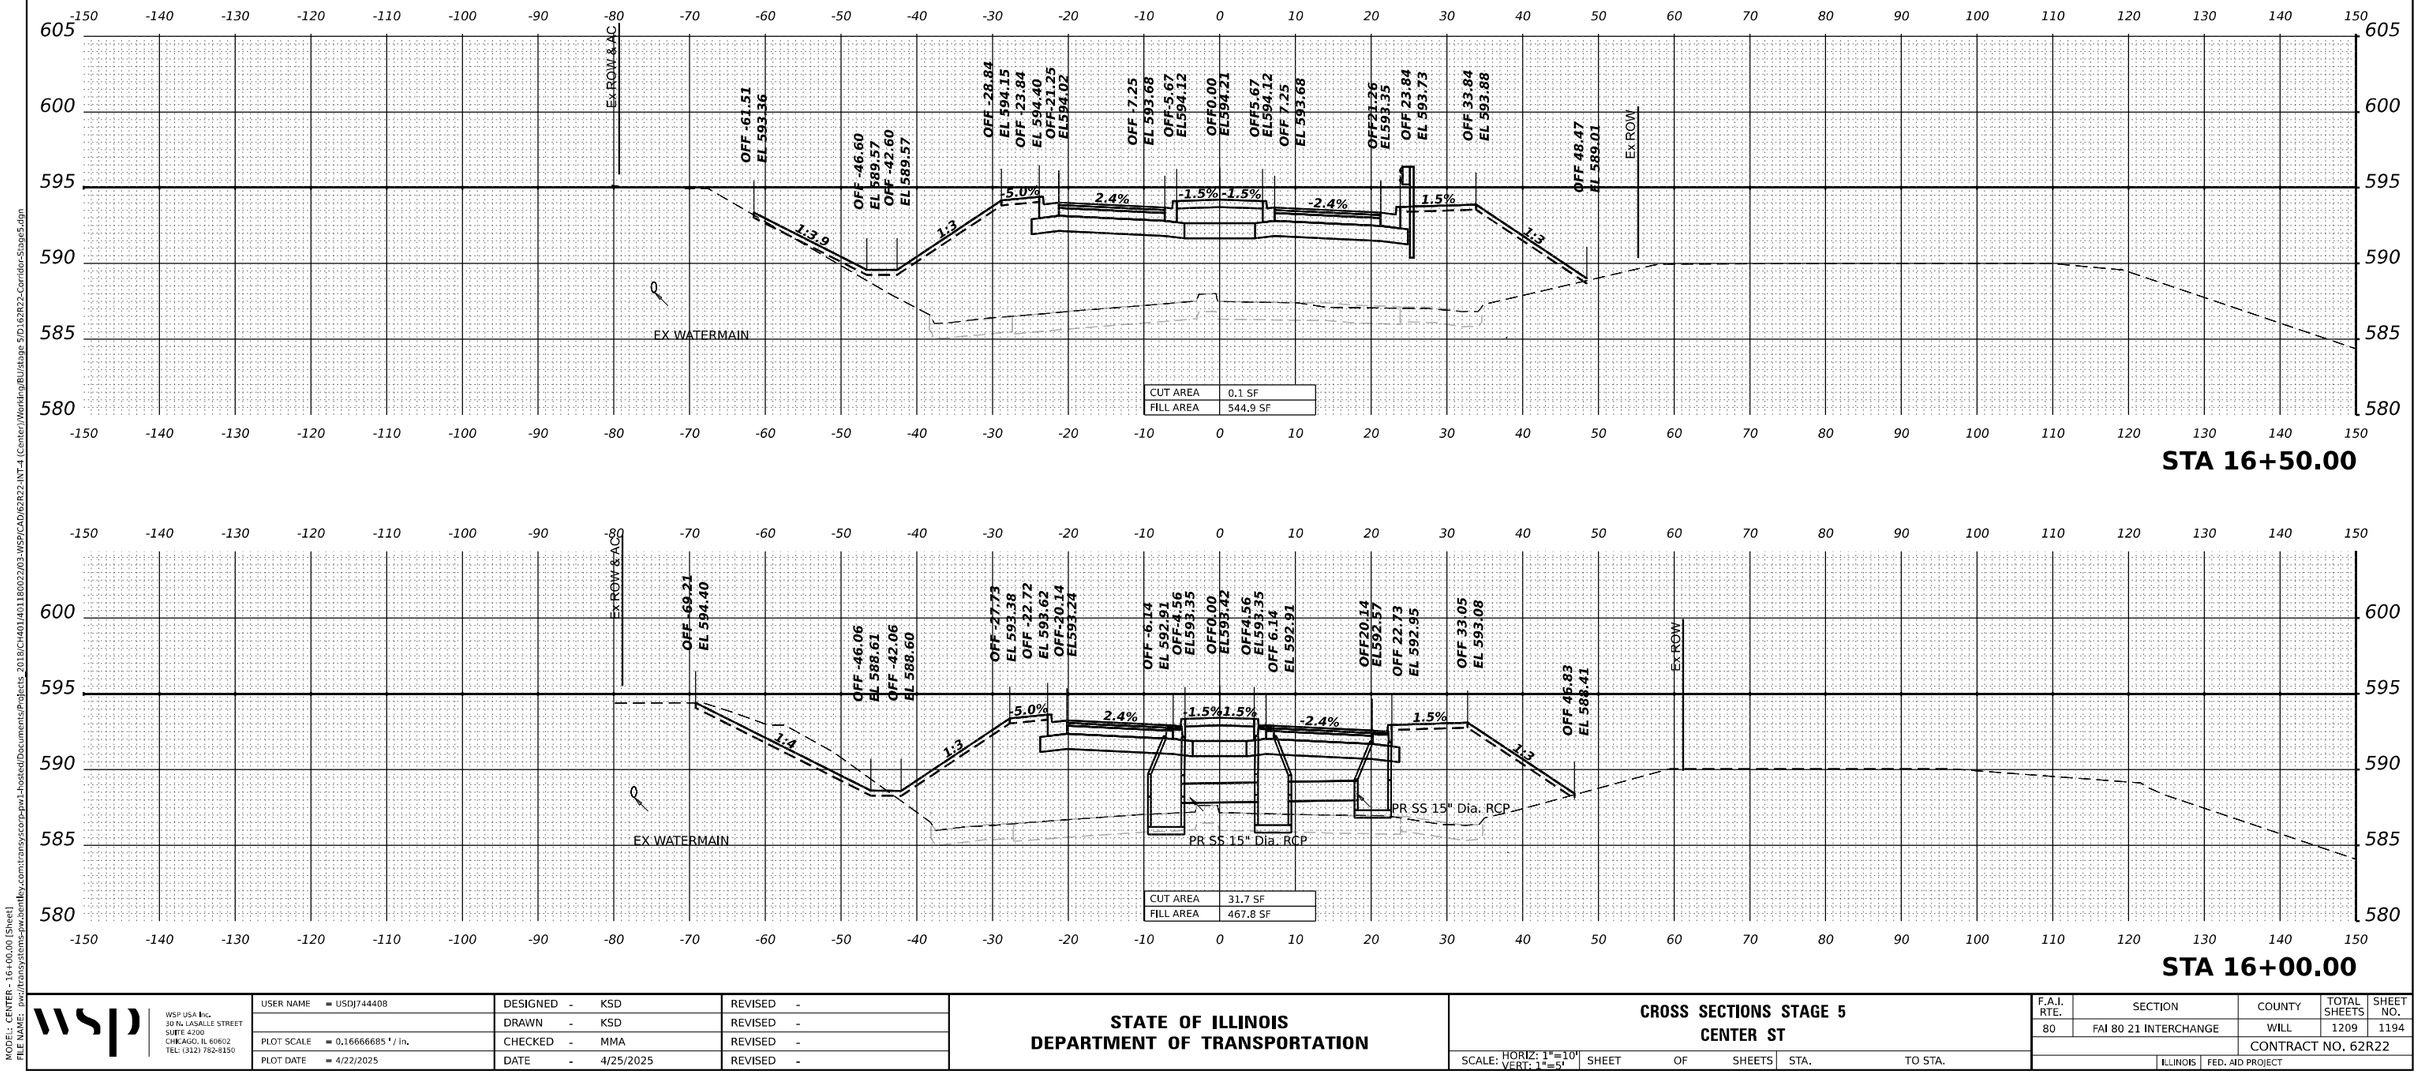

MODEL: CENTER - 16+00.00 [Sheet]
FILE NAME: pw://transystems-pw.bentley.com:transystems-pw1-hosted/Documents/Projects_2018/CH401401180022/03-WSP/CAD/62R22-INT-4 (Center)/Working/BU/Stage 5/D162R22-Corridor-Stage5.dgn

WSP USA Inc.
30 N. LASALLE STREET
SUITE 4200
CHICAGO, IL 60602
TEL: (312) 782-8150

USER NAME = USDJ744408		DESIGNED - KSD		REVISED -	
		DRAWN - KSD		REVISED -	
PLOT SCALE = 0.16666685 ' / in.		CHECKED - MMA		REVISED -	
PLOT DATE = 4/22/2025		DATE - 4/25/2025		REVISED -	

STATE OF ILLINOIS
DEPARTMENT OF TRANSPORTATION

CROSS SECTIONS STAGE 5
CENTER ST

SCALE: HORIZ: 1"=10'
VERT: 1"=5'
SHEET OF SHEETS STA. TO STA.

F.A.I. RTE.	SECTION	COUNTY	TOTAL SHEETS	SHEET NO.
80	FAI 80 21 INTERCHANGE	WILL	1209	1194
		CONTRACT NO. 62R22		
	ILLINOIS	FED. AID PROJECT		

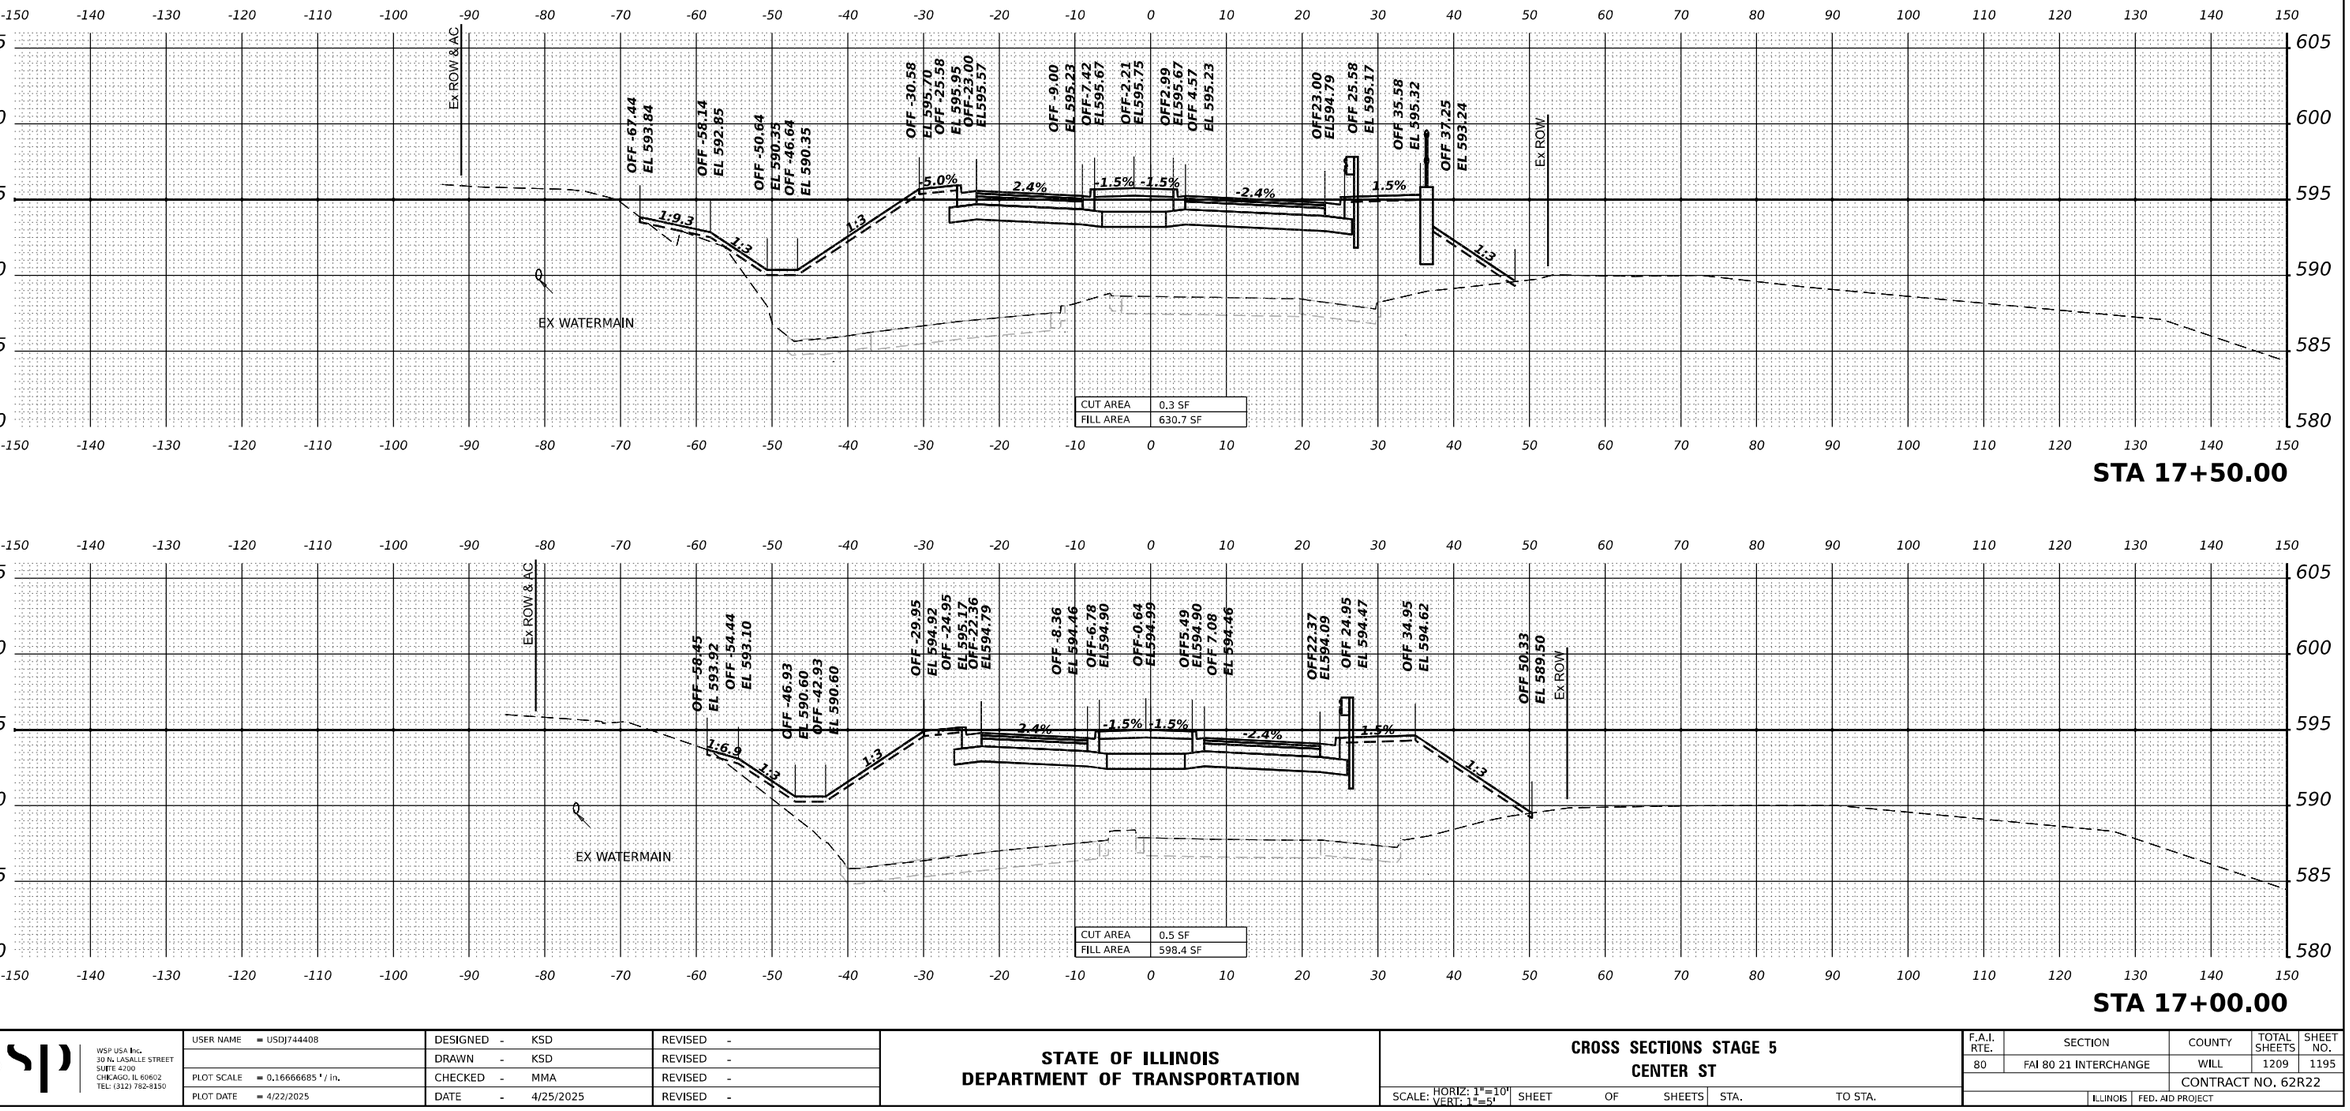

MODEL: CENTER - 17+00.00 [Sheet]
FILE NAME: pw://bimsystems-pw.bentley.com:bimsystems-pw1-hosted/Documents/Projects_2018/CI401/401180022/03-WSP/CAD/62R22-INT-4 (Center)/Working/BU/stage 5/D162R22-Corridor-Stage5.dgn

WSP USA Inc.
30 N. LASALLE STREET
SUITE 4200
CHICAGO, IL 60602
TEL: (312) 782-8150

USER NAME = USDJ744408	DESIGNED - KSD	REVISED -	
	DRAWN - KSD	REVISED -	
PLOT SCALE = 0.16666685 ' / in.	CHECKED - MMA	REVISED -	
PLOT DATE = 4/22/2025	DATE - 4/25/2025	REVISED -	

STATE OF ILLINOIS
DEPARTMENT OF TRANSPORTATION

CROSS SECTIONS STAGE 5
CENTER ST

SCALE: HORIZ: 1"=10' VERT: 1"=5' | SHEET OF SHEETS | STA. TO STA.

F.A.I. RTE.	SECTION	COUNTY	TOTAL SHEETS	SHEET NO.
80	FAI 80 21 INTERCHANGE	WILL	1209	1195
		CONTRACT NO. 62R22		
	ILLINOIS	FED. AID PROJECT		

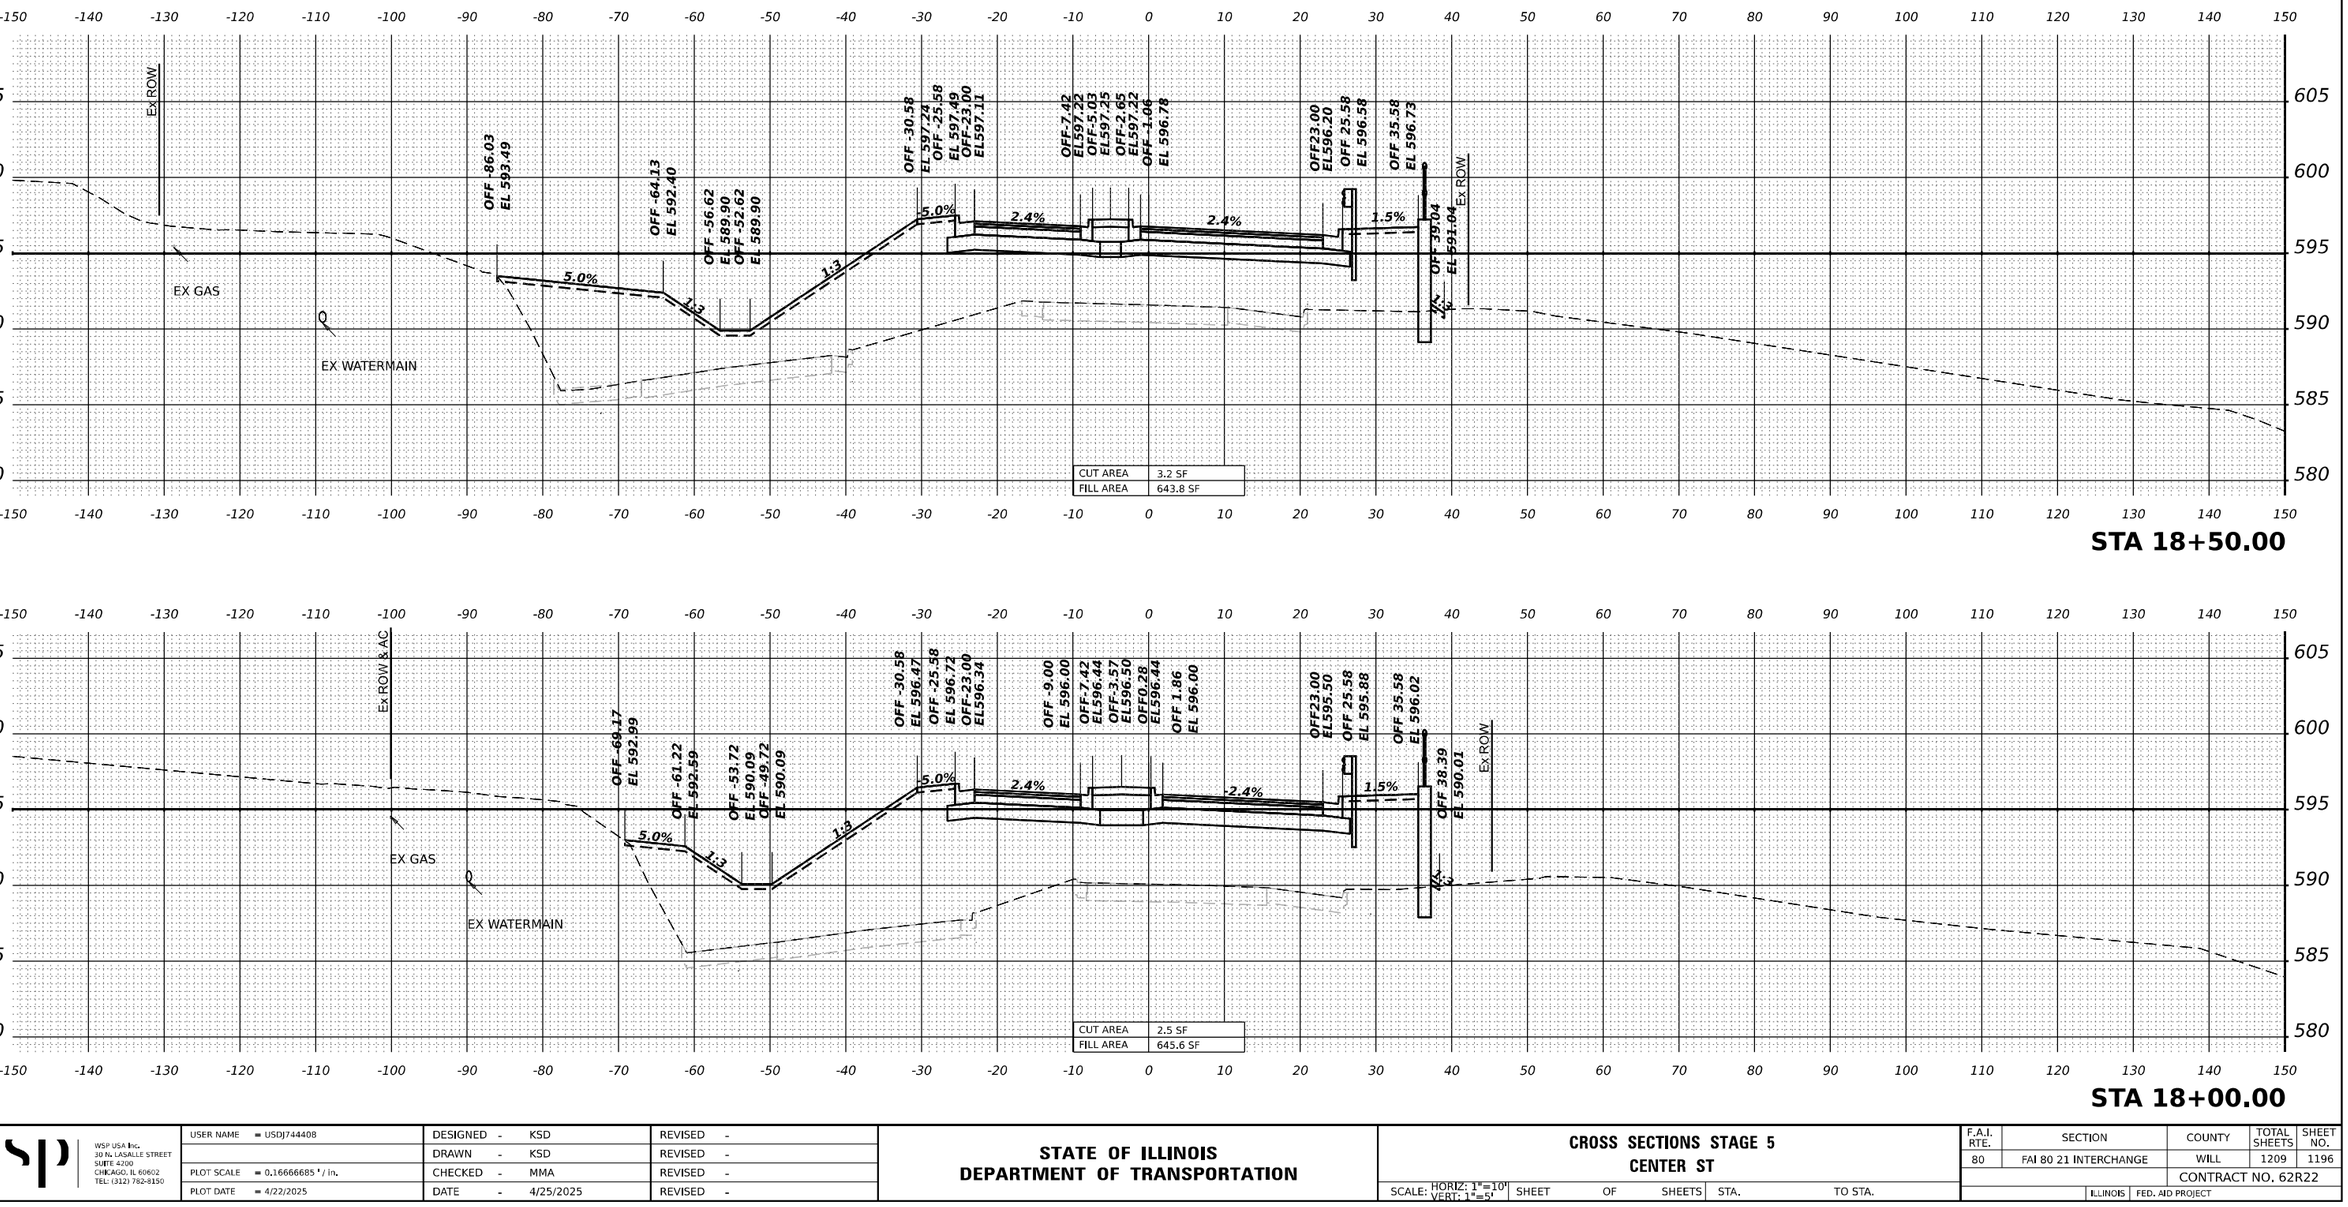

MODEL: CENTER - 18+00.00 [Sheet]
FILE NAME: pw:\transystems-pw.bentley.com:transystems-pw1-hosted\Documents\Projects_2018\CH401401180022\03-WSP\CAD\62R22-INT-4 (Center)\Working\BU\Stage 5\D162R22-Corridor-Stage5.dgn

WSP USA Inc.
30 N. LASALLE STREET
SUITE 4200
CHICAGO, IL 60602
TEL: (312) 782-8150

USER NAME = USDJ744408	DESIGNED - KSD	REVISED -	
	DRAWN - KSD	REVISED -	
PLOT SCALE = 0.16666685 ' / in.	CHECKED - MMA	REVISED -	
PLOT DATE = 4/22/2025	DATE - 4/25/2025	REVISED -	

STATE OF ILLINOIS
DEPARTMENT OF TRANSPORTATION

CROSS SECTIONS STAGE 5
CENTER ST

SCALE: HORIZ: 1"=10' VERT: 1"=5' | SHEET | OF | SHEETS | STA. | TO STA.

F.A.I. RTE.	SECTION	COUNTY	TOTAL SHEETS	SHEET NO.
80	FAI 80 21 INTERCHANGE	WILL	1209	1196
		CONTRACT NO. 62R22		
	ILLINOIS	FED. AID PROJECT		

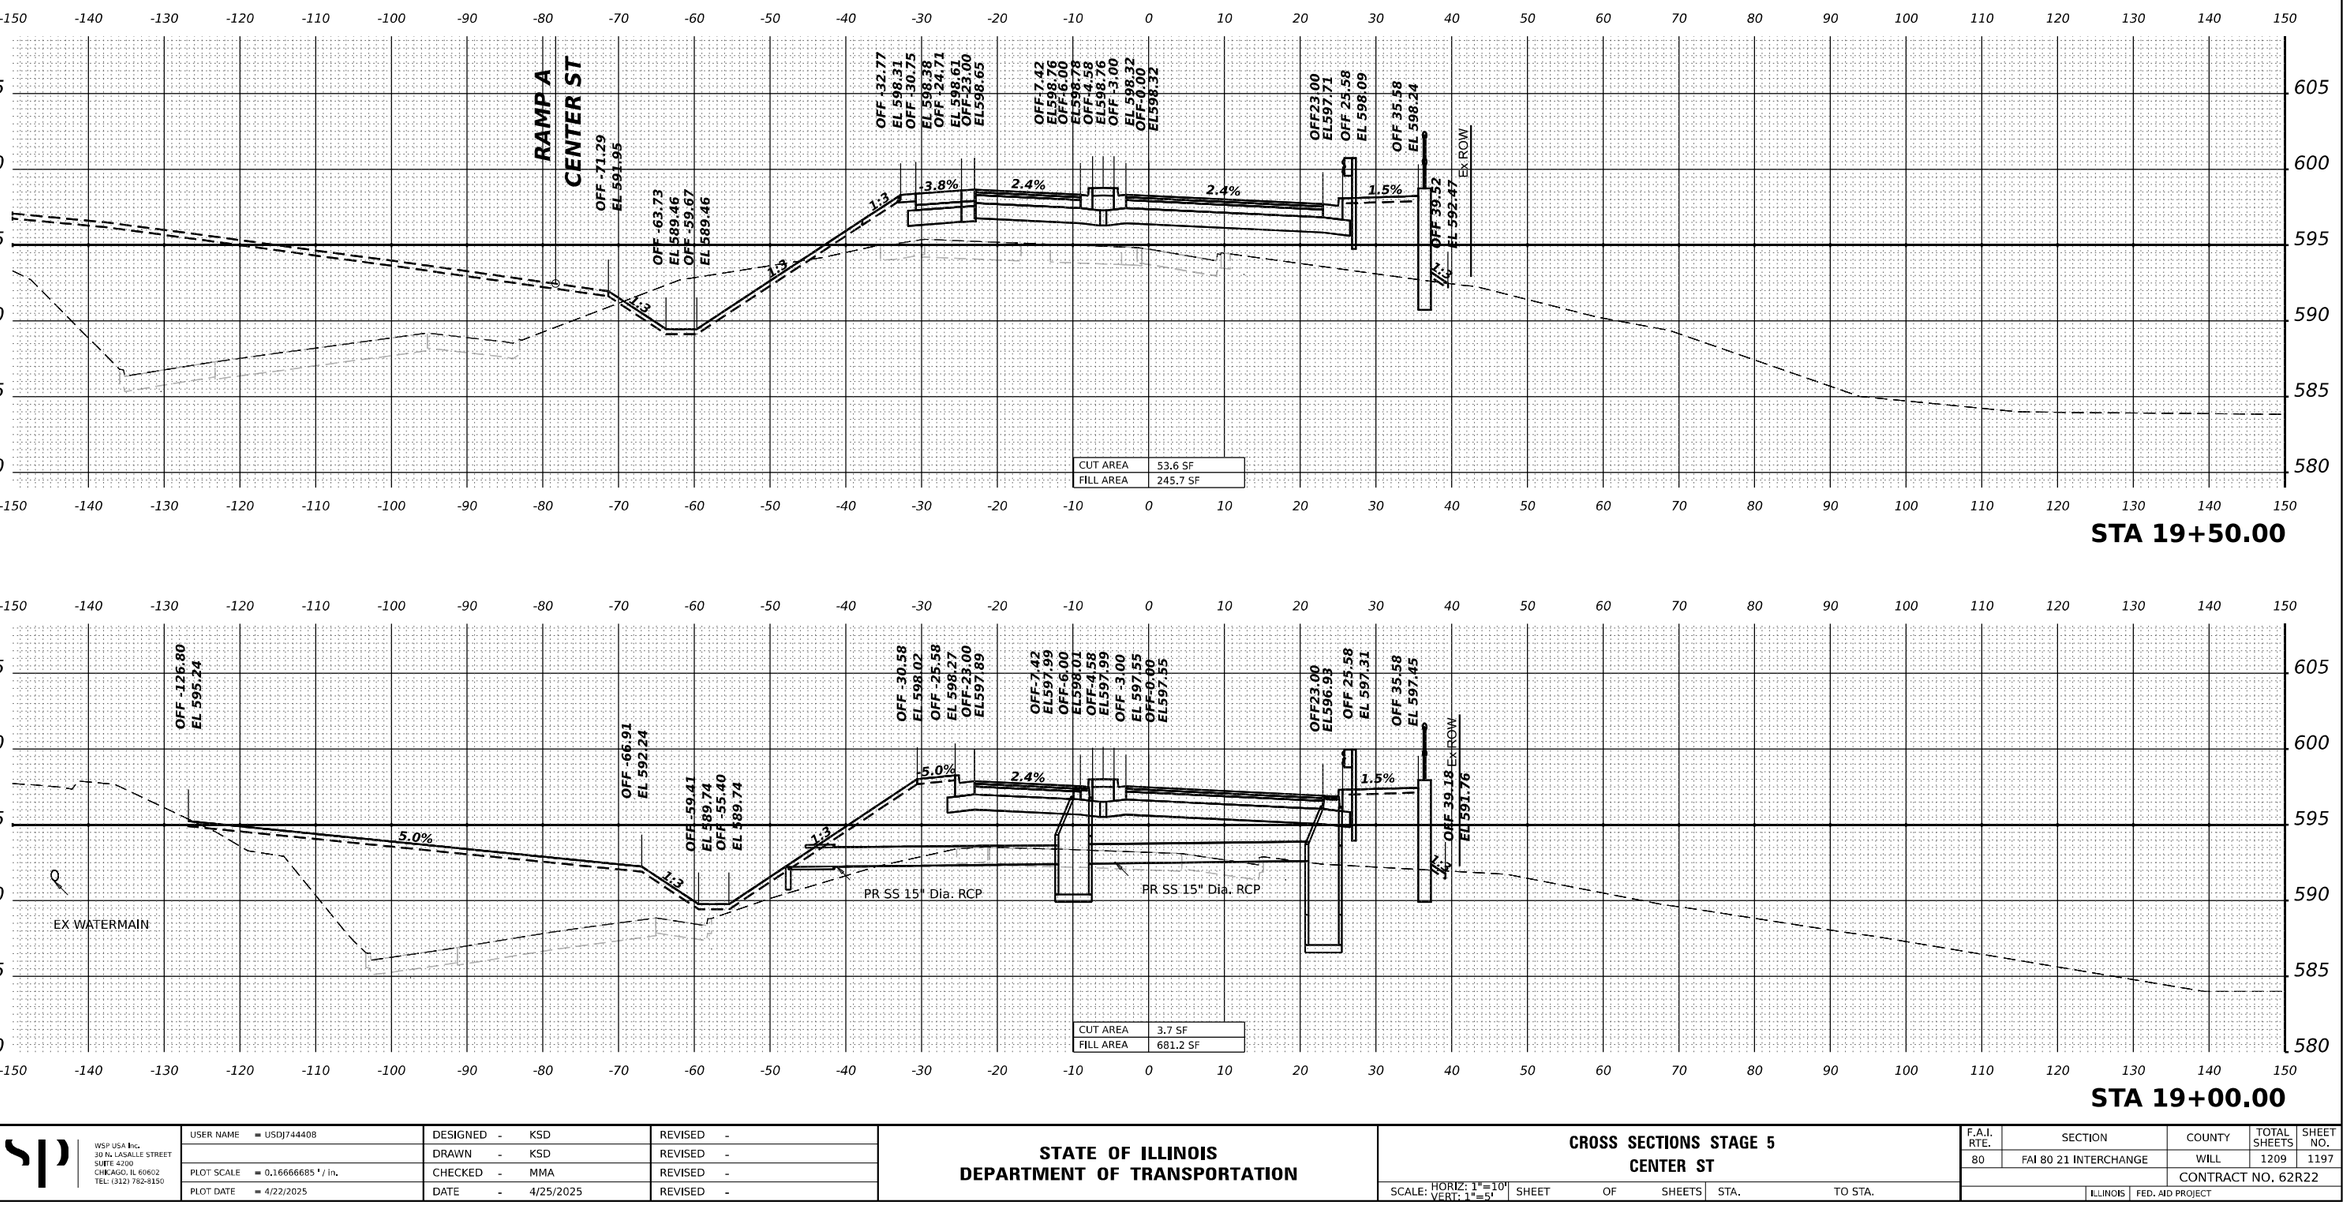

MODEL: CENTER - 19+00.00 [Sheet]
FILE NAME: pw:\transystems-pw.bentley.com:transystems-pw1-hosted\Documents\Projects_2018\CH401401180022\03-WSP\CAD\62R22-INT-4 (Center)\Working\BU\stage 5\D162R22-Corridor-Stage5.dgn

WSP USA Inc.
30 N. LASALLE STREET
SUITE 4200
CHICAGO, IL 60602
TEL: (312) 782-8150

USER NAME = USDJ744408	DESIGNED - KSD	REVISED -
	DRAWN - KSD	REVISED -
PLOT SCALE = 0.16666685 ' / in.	CHECKED - MMA	REVISED -
PLOT DATE = 4/22/2025	DATE - 4/25/2025	REVISED -

STATE OF ILLINOIS
DEPARTMENT OF TRANSPORTATION

CROSS SECTIONS STAGE 5
CENTER ST

SCALE: HORIZ: 1"=10' VERT: 1"=5' | SHEET | OF | SHEETS | STA. | TO STA.

F.A.I. RTE.	SECTION	COUNTY	TOTAL SHEETS	SHEET NO.
80	FAI 80 21 INTERCHANGE	WILL	1209	1197
		CONTRACT NO. 62R22		
	ILLINOIS	FED. AID PROJECT		

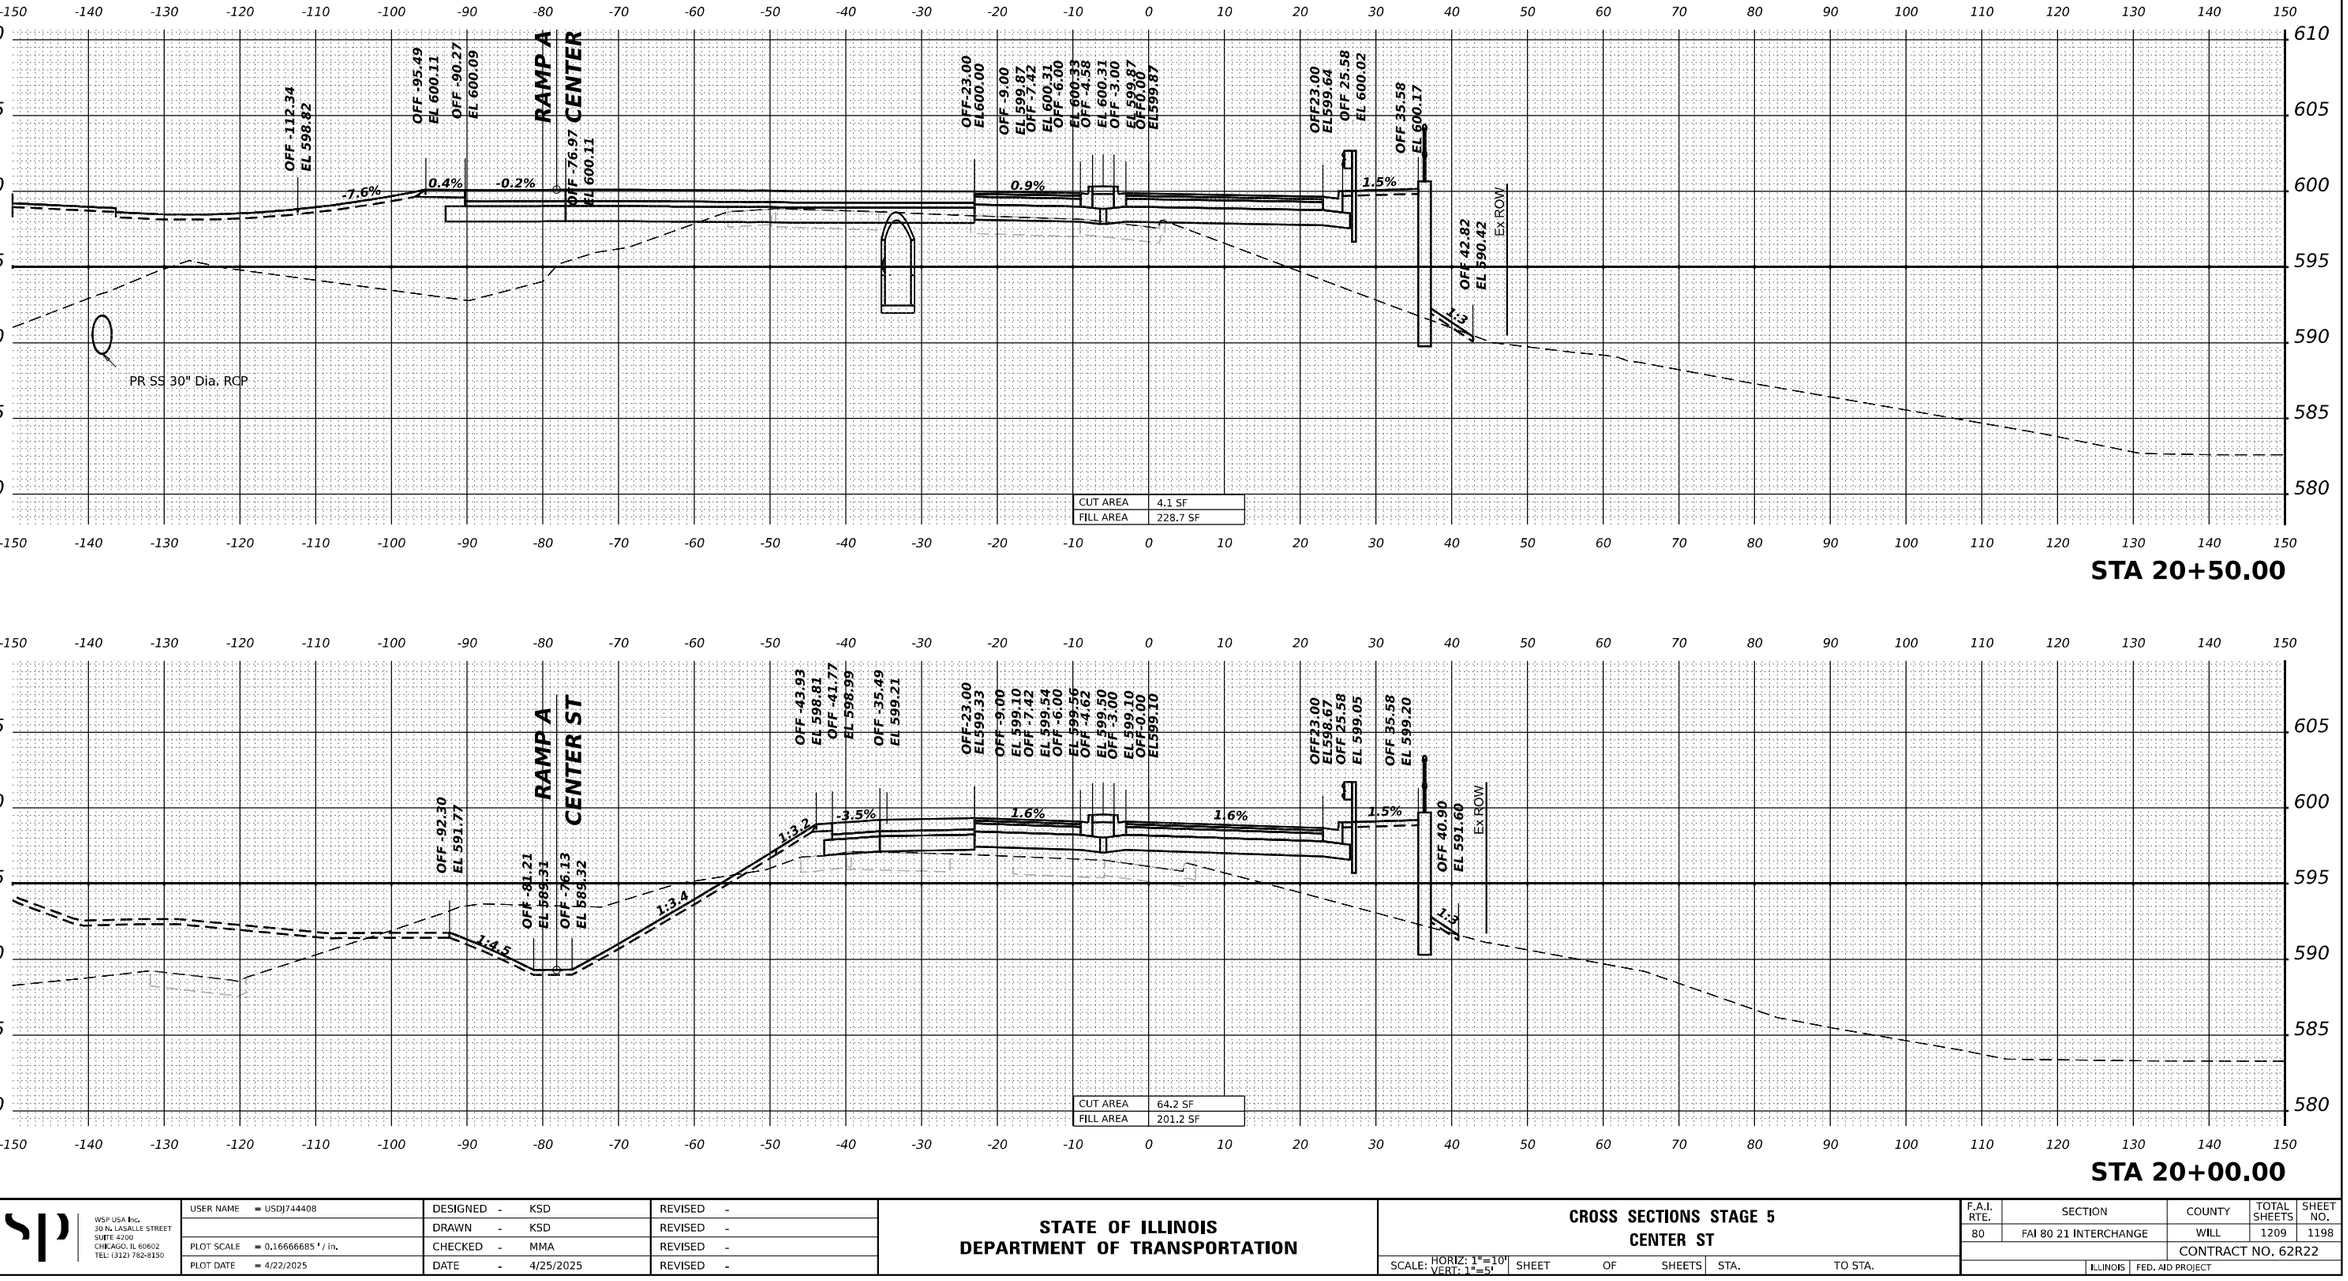

MODEL: CENTER - 20+00.00 [Sheet]
FILE NAME: //projectsystems.pwclientkey.com/transystems/projects/pw1-hosted/Documents/Projects_2018/CH401/401180022/03-WSP/CAD/62R22-INT-4 (Center)/Working/BU/stage 5/D162R22-Corridor-Stage5.dgn

WSP USA Inc.
30 N. LASALLE STREET
SUITE 4200
CHICAGO, IL 60602
TEL: (312) 782-8150

USER NAME = USDJ744408	DESIGNED - KSD	REVISED -	STATE OF ILLINOIS DEPARTMENT OF TRANSPORTATION	CROSS SECTIONS STAGE 5 CENTER ST	
	DRAWN - KSD	REVISED -			
PLOT SCALE = 0.16666685 ' / In.	CHECKED - MMA	REVISED -		SCALE: HORIZ: 1"=10' VERT: 1"=5' SHEET OF SHEETS STA. TO STA.	
PLOT DATE = 4/22/2025	DATE - 4/25/2025	REVISED -			

F.A.I. RTE.	SECTION	COUNTY	TOTAL SHEETS	SHEET NO.
80	FAI 80 21 INTERCHANGE	WILL	1209	1198
		CONTRACT NO. 62R22		
	ILLINOIS	FED. AID PROJECT		

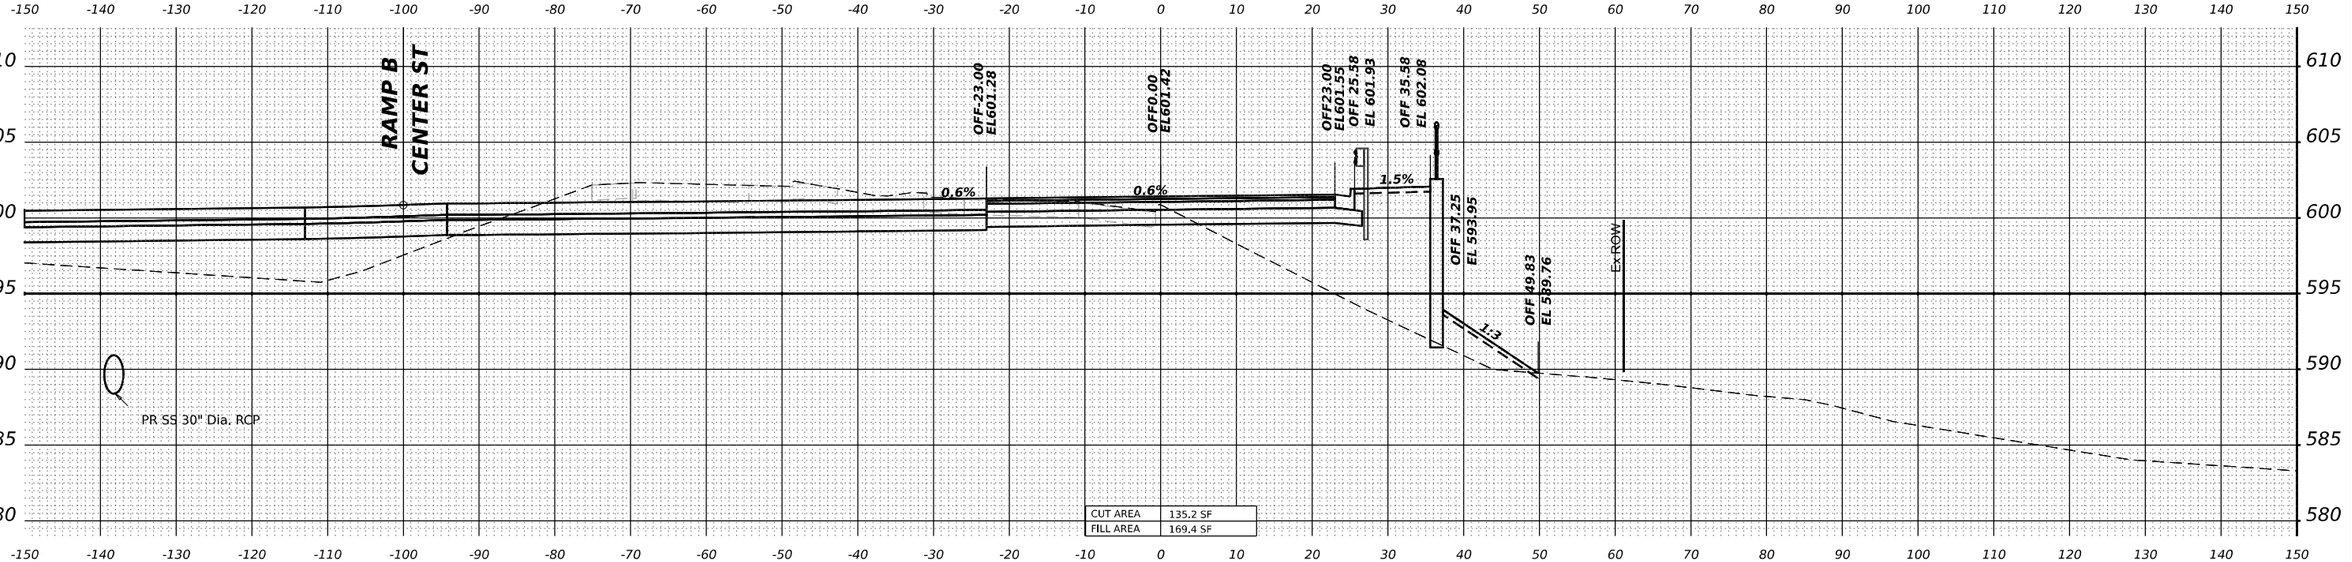

STA 21+50.00

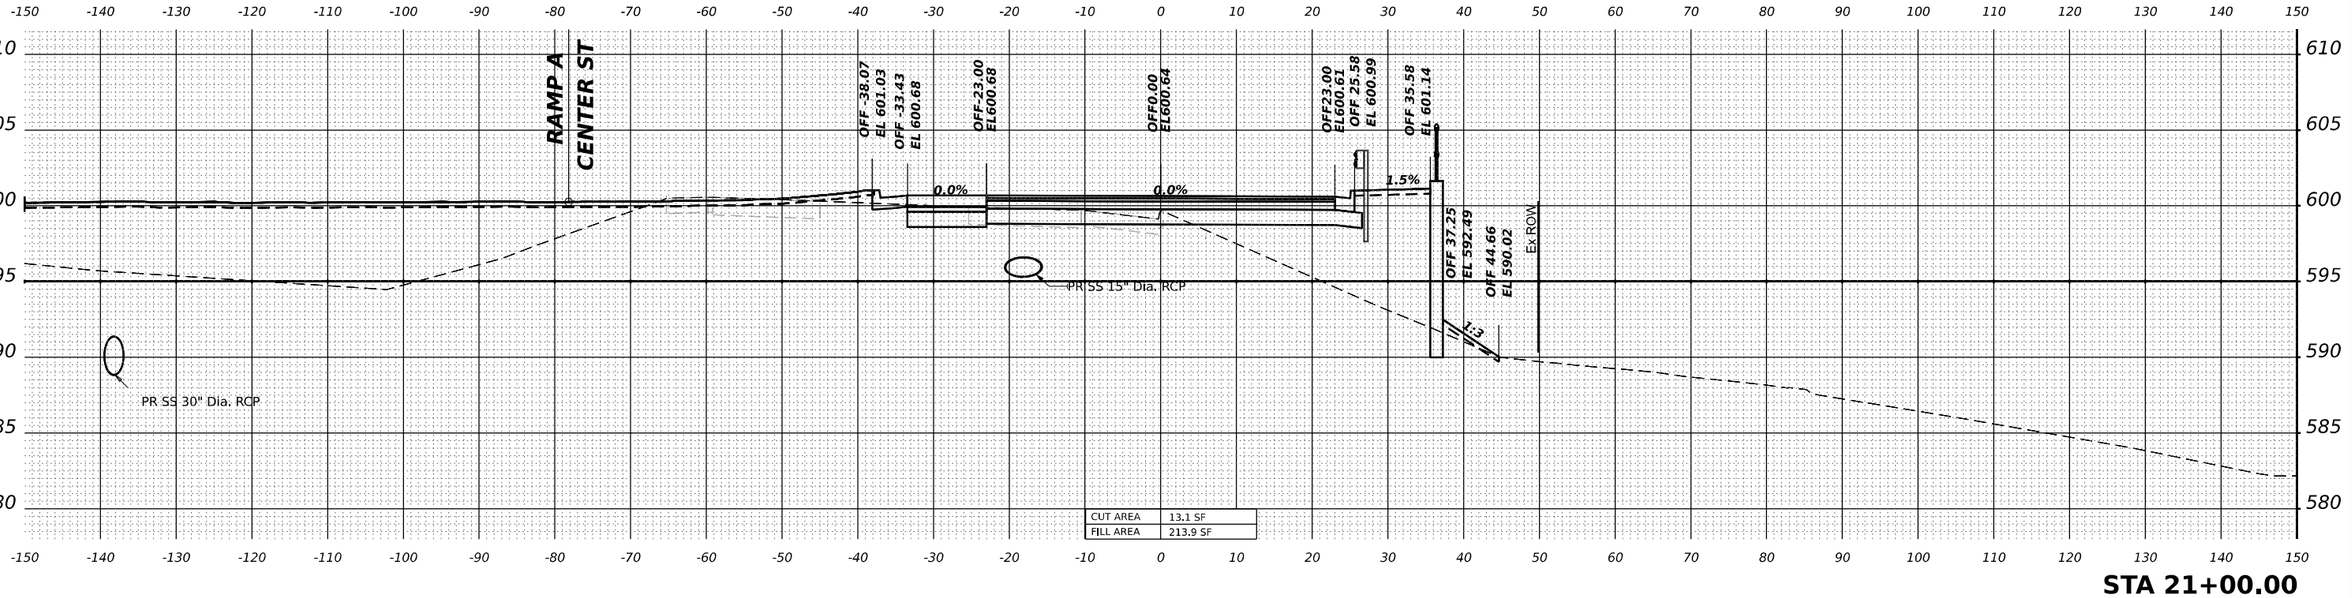

STA 21+00.00

MODEL: CENTER - 21+00.00 [Sheet]
FILE NAME: pw://transystems-pw.bentley.com:transystems-pw1-hosted/Documents/Projects_2018/CH401401180022/03-WSP/CAD/62R22-INT-4 (Center)/Working/BU/stage 5/D162R22-Cent

WSP USA Inc.
30 N. LASALLE STREET
SUITE 4200
CHICAGO, IL 60602
TEL: (312) 782-8150

USER NAME = USDJ744408	DESIGNED - KSD	REVISED -
	DRAWN - KSD	REVISED -
PLOT SCALE = 0.16666685 ' / in.	CHECKED - MMA	REVISED -
PLOT DATE = 4/22/2025	DATE - 4/25/2025	REVISED -

STATE OF ILLINOIS
DEPARTMENT OF TRANSPORTATION

CROSS SECTIONS STAGE 5
CENTER ST

SCALE: HORIZ: 1"=10' VERT: 1"=5' | SHEET | OF | SHEETS | STA. | TO STA.

F.A.I. RTE.	SECTION	COUNTY	TOTAL SHEETS	SHEET NO.
80	FAI 80 21 INTERCHANGE	WILL	1209	1199
		CONTRACT NO. 62R22		
	ILLINOIS	FED. AID PROJECT		

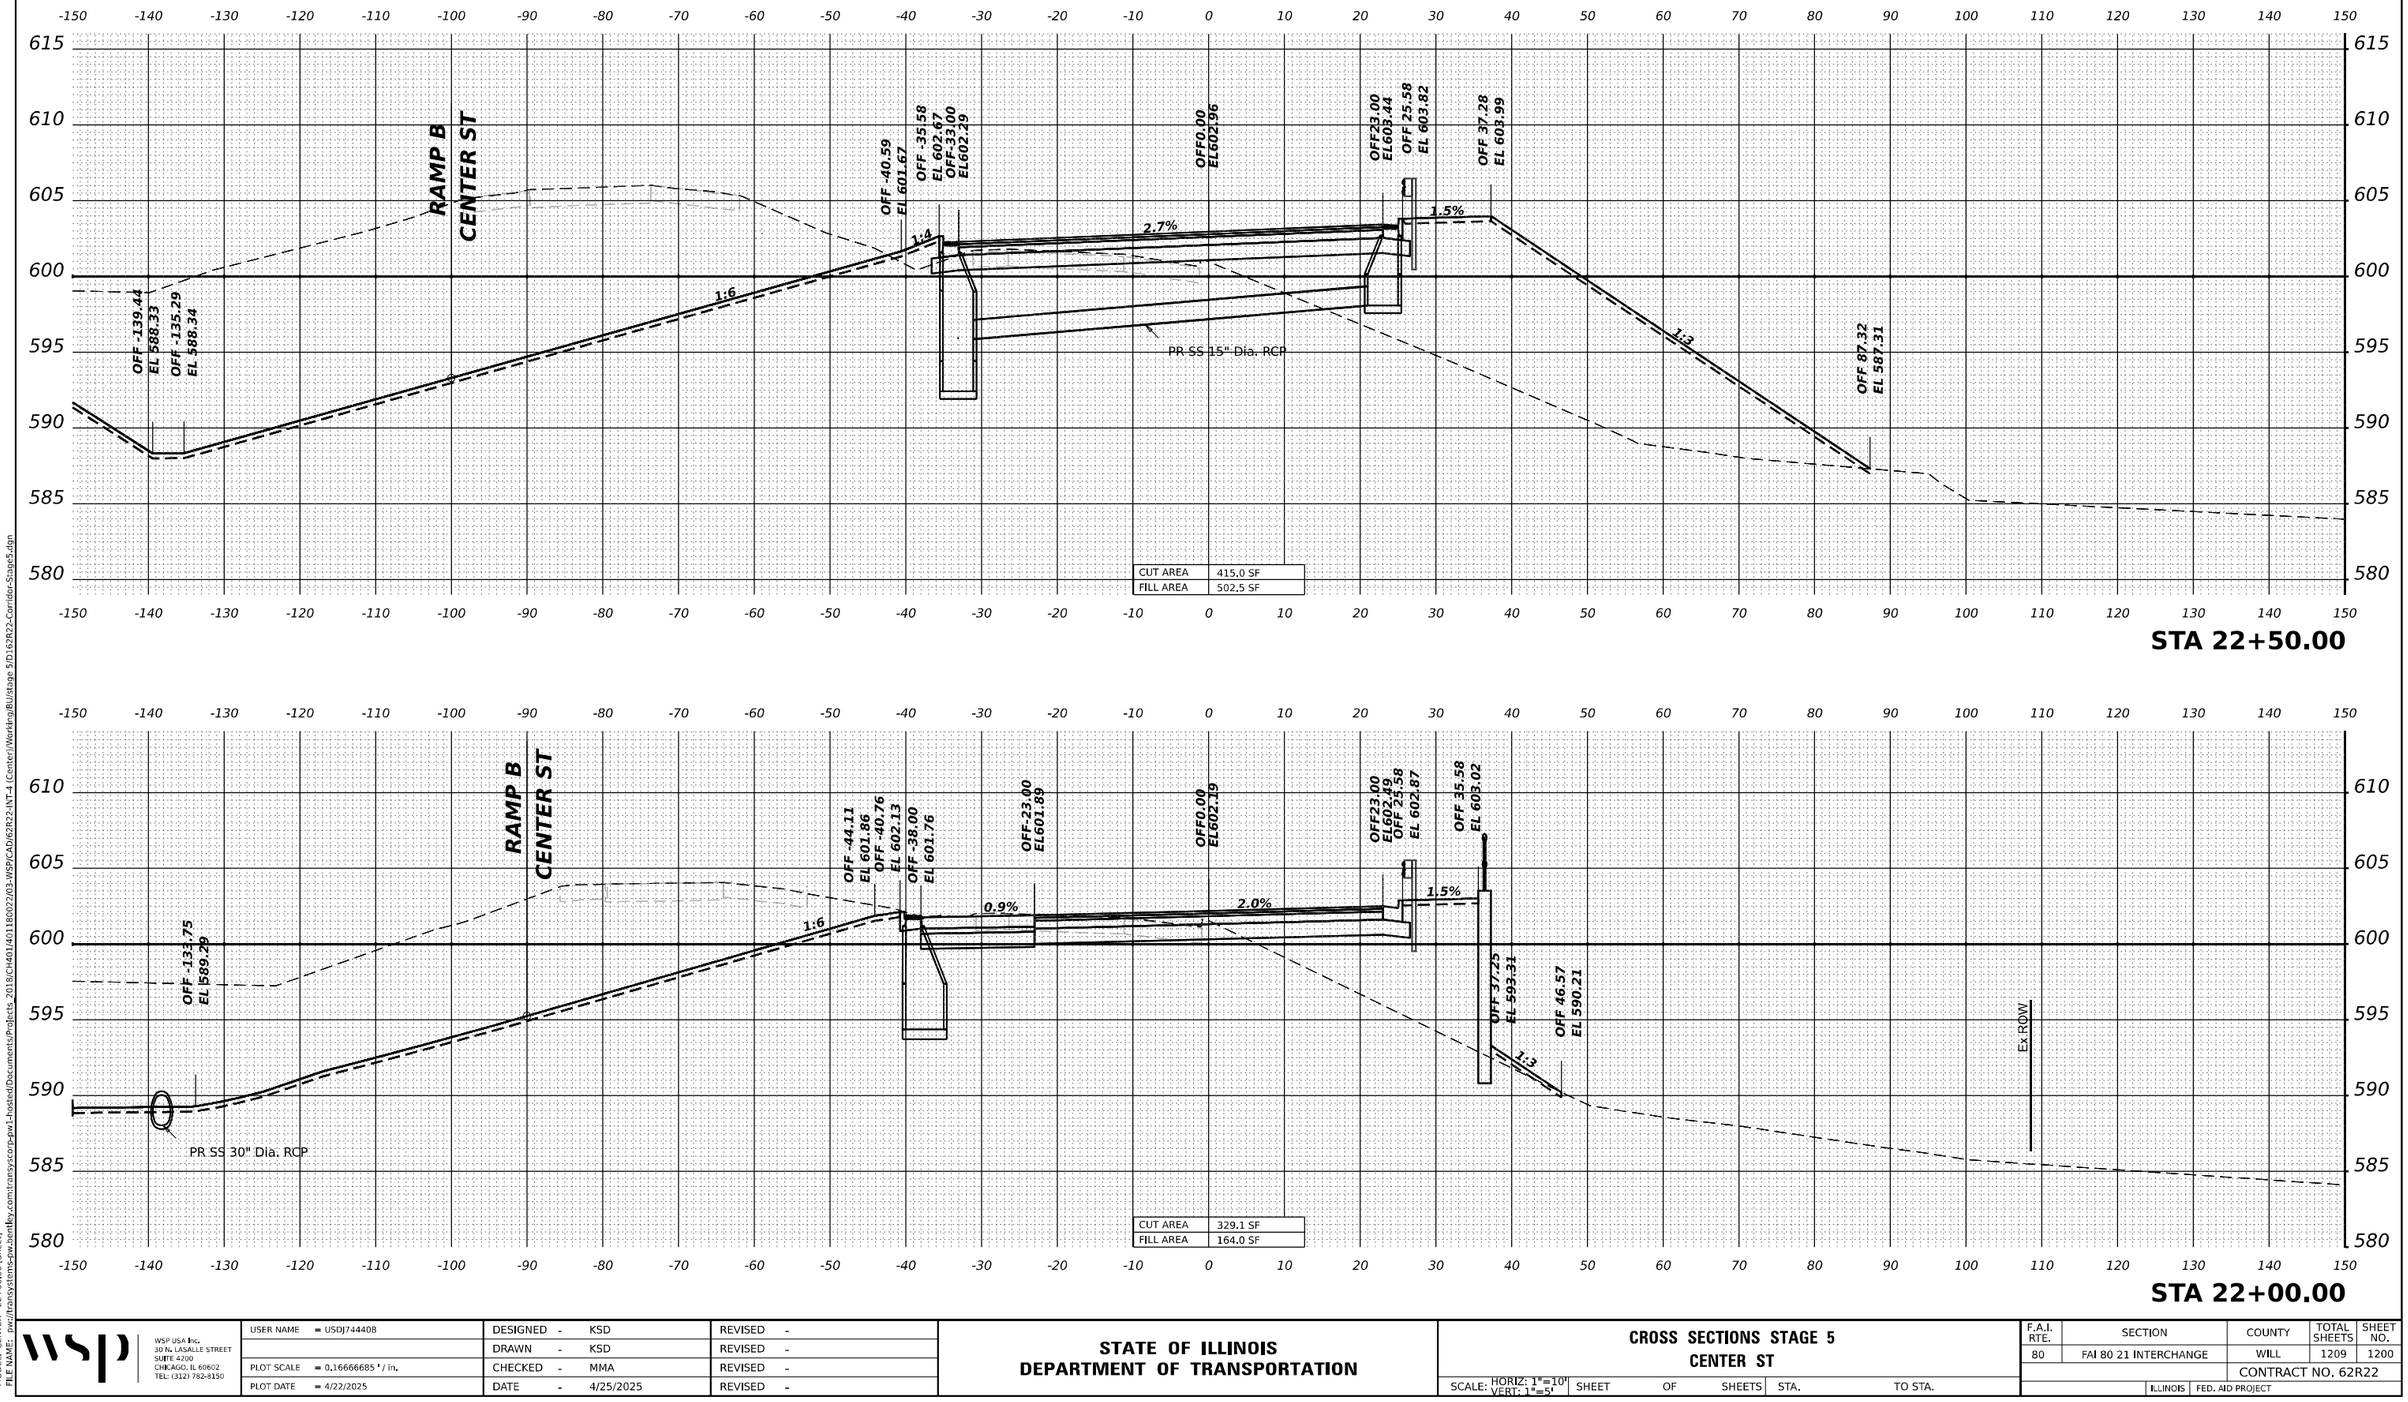

MODEL: CENTER - 22+00.00 [Sheet]
FILE NAME: pw:\transystems-pw.bentley.com:transystems-pw1-hosted\Documents\Projects_2018\CH401401180022\03-WSP\CAD\62R22-INT-4 (Center)\Working\BU\stage 5\D162R22-Corridor-Stage5.dgn

WSP USA Inc.
30 N. LASALLE STREET
SUITE 4200
CHICAGO, IL 60602
TEL: (312) 782-9150

USER NAME = USDJ744408	DESIGNED - KSD	REVISED -	
	DRAWN - KSD	REVISED -	
PLOT SCALE = 0.16666685 ' / in.	CHECKED - MMA	REVISED -	
PLOT DATE = 4/22/2025	DATE - 4/25/2025	REVISED -	

STATE OF ILLINOIS
DEPARTMENT OF TRANSPORTATION

CROSS SECTIONS STAGE 5
CENTER ST

SCALE: HORIZ: 1"=10' VERT: 1"=5' | SHEET | OF | SHEETS | STA. | TO STA.

F.A.I. RTE.	SECTION	COUNTY	TOTAL SHEETS	SHEET NO.
80	FAI 80 21 INTERCHANGE	WILL	1209	1200
		CONTRACT NO. 62R22		
	ILLINOIS	FED. AID PROJECT		

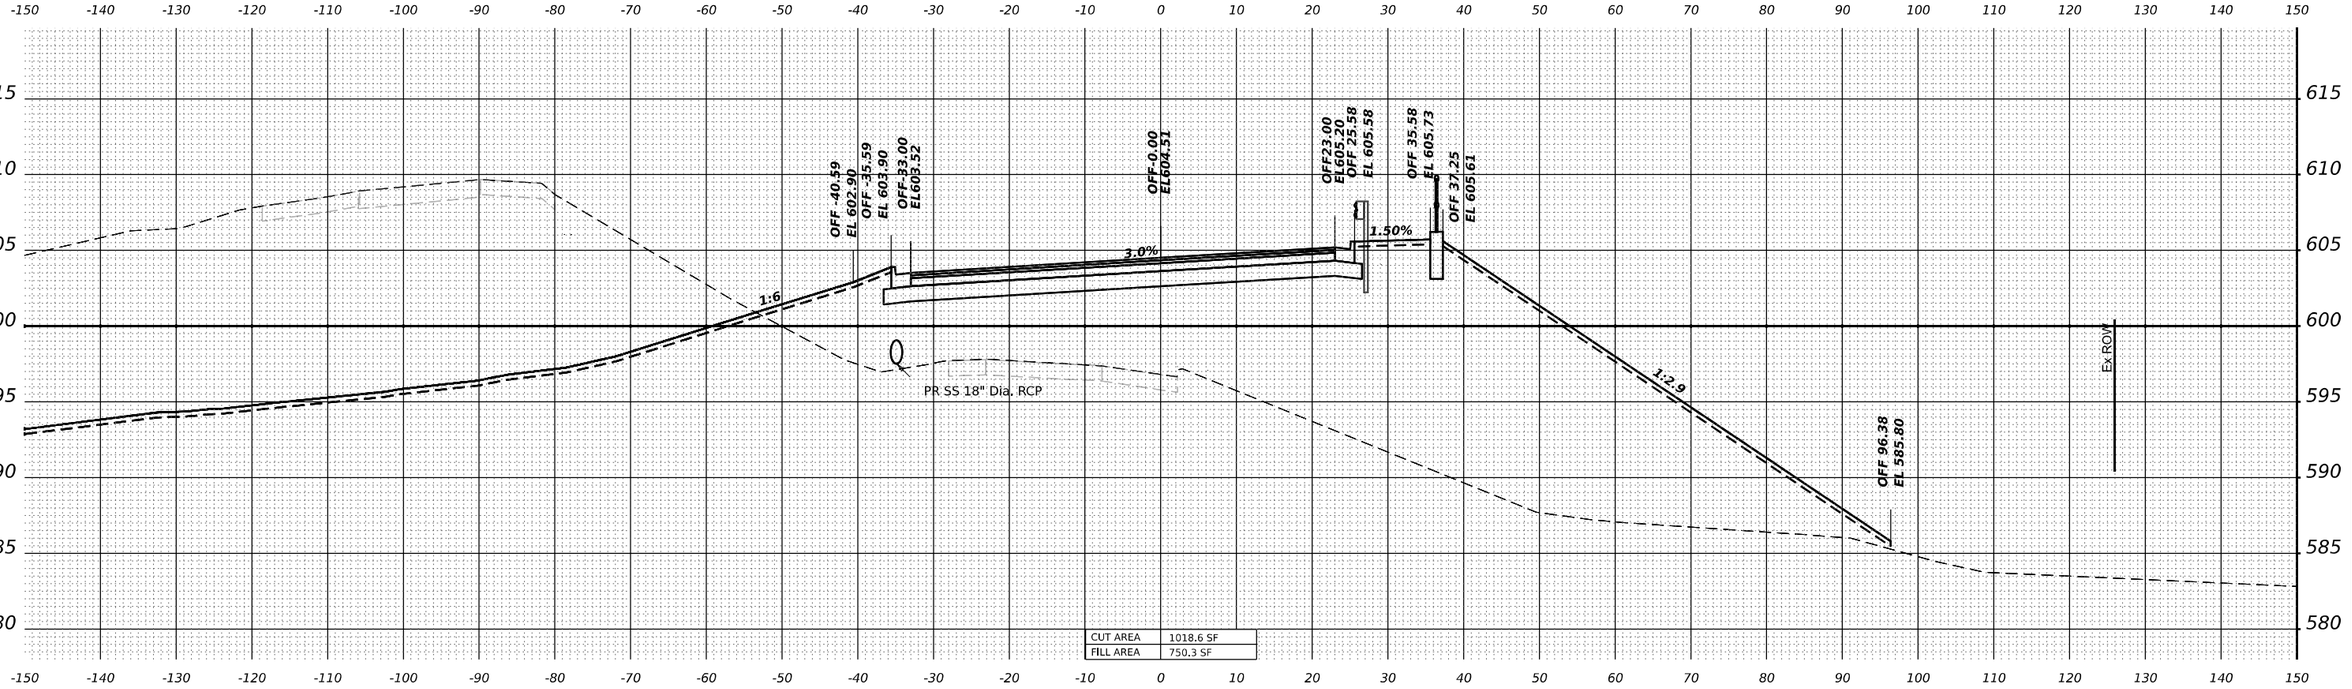

STA 23+50.00

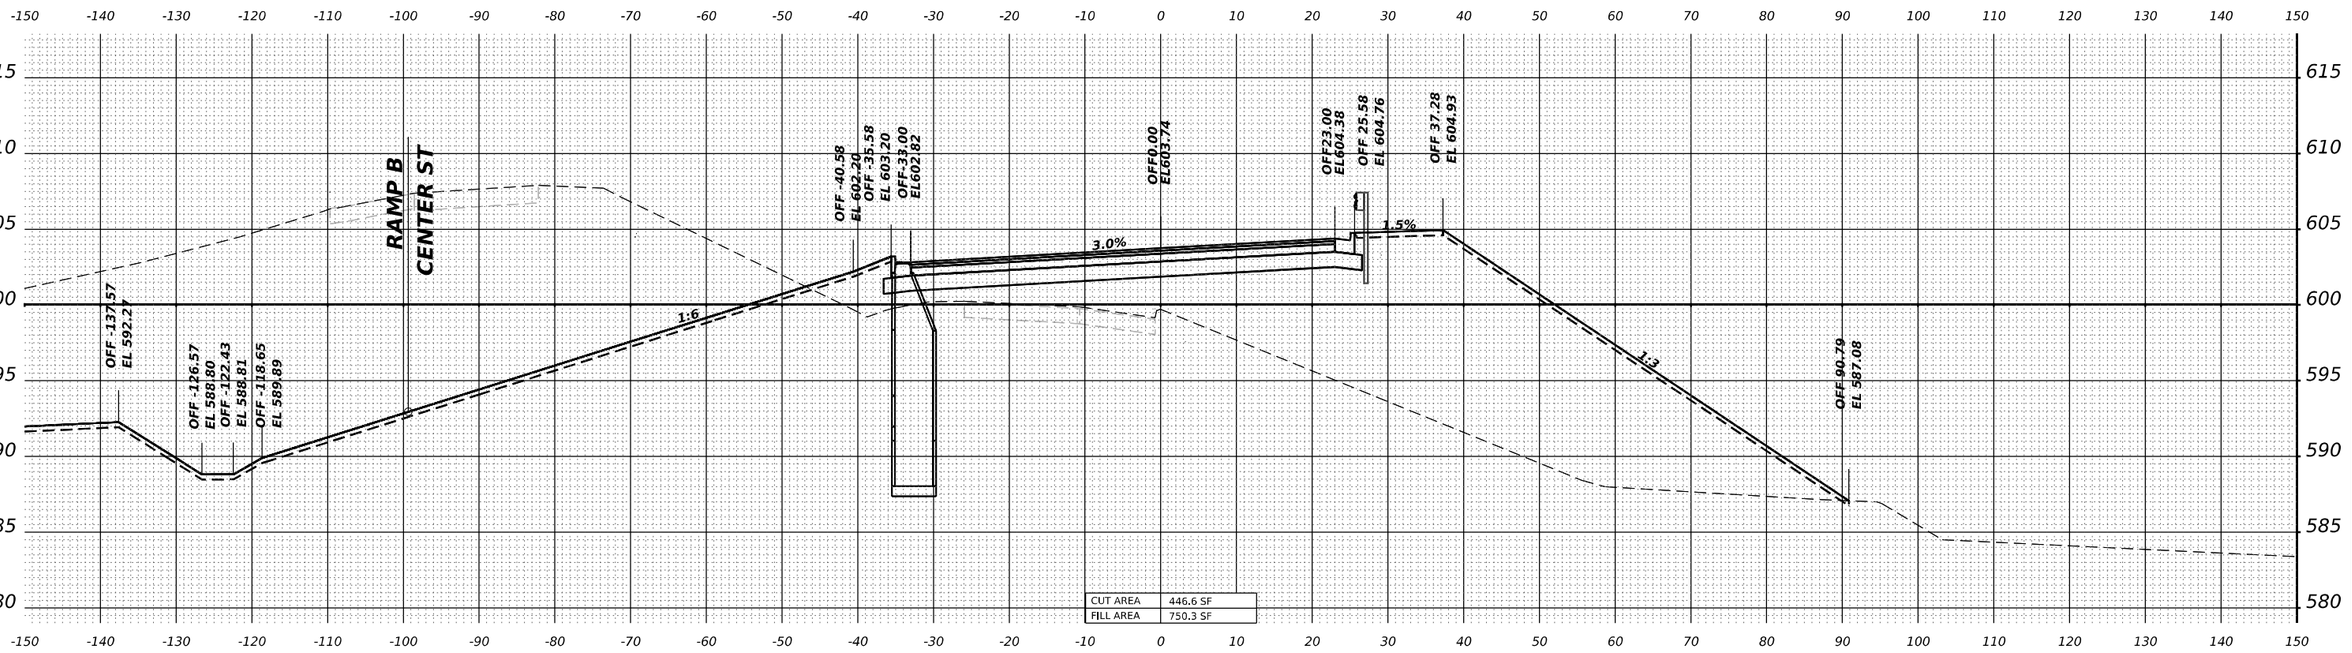

STA 23+00.00

MODEL: CENTER - 23+00.00 [Sheet]
FILE NAME: pw:\transystems-pw.bentley.com:transystems-pw1-hosted\Documents\Projects_2018\CH401401180022\03-WSP\CAD\62R22-INT-4 (Center)\Working\BU\stage 5\D162R22-Corridor-Stage5.dgn

WSP USA Inc.
30 N. LASALLE STREET
SUITE 4200
CHICAGO, IL 60602
TEL: (312) 782-8150

USER NAME = USDJ744408	DESIGNED - KSD	REVISED -	
	DRAWN - KSD	REVISED -	
PLOT SCALE = 0.16666685 ' / in.	CHECKED - MMA	REVISED -	
PLOT DATE = 4/22/2025	DATE - 4/25/2025	REVISED -	

STATE OF ILLINOIS
DEPARTMENT OF TRANSPORTATION

CROSS SECTIONS STAGE 5
CENTER ST

SCALE: HORIZ: 1"=10' VERT: 1"=5' | SHEET | OF | SHEETS | STA. | TO STA.

F.A.I. RTE.	SECTION	COUNTY	TOTAL SHEETS	SHEET NO.
80	FAI 80 21 INTERCHANGE	WILL	1209	1201
		CONTRACT NO. 62R22		
	ILLINOIS	FED. AID PROJECT		

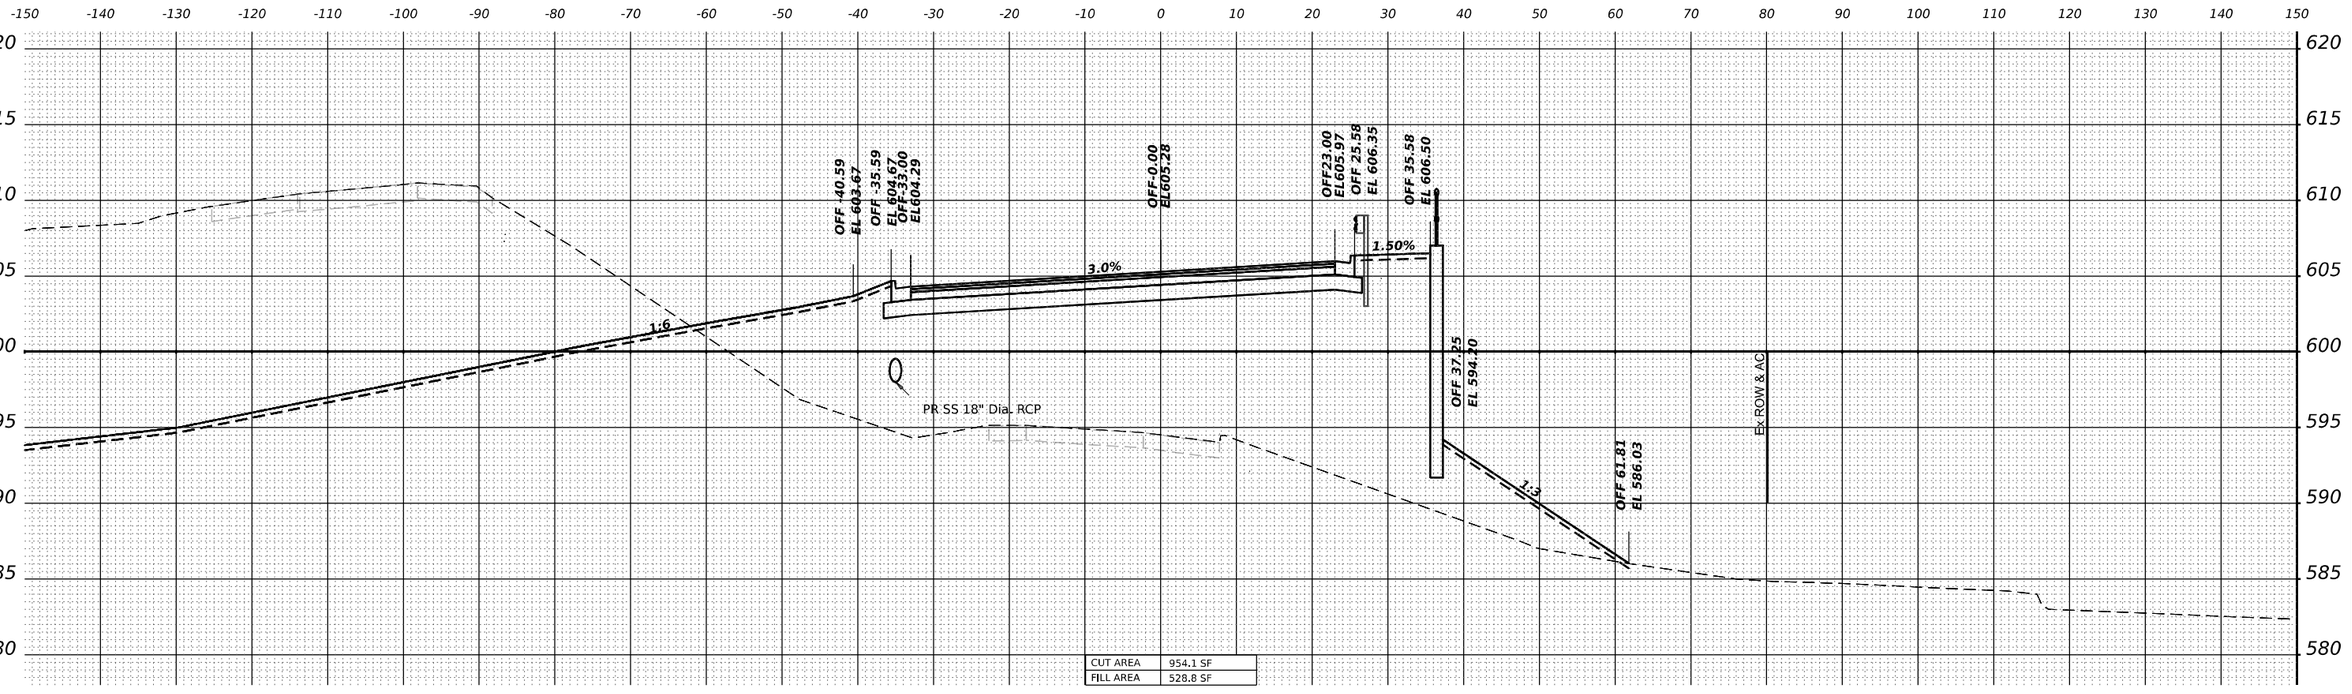

MODEL: CENTER - 24+00.00 [Sheet]
FILE NAME: pw://transystems-pw.bentley.com:transystems-pw1-hosted/Documents/Projects_2018/CH401401180022/03-WSP/CAD/62R22-INT-4 (Center)/Working/BU/stage 5/D1623R22-Corridor-Stage5.dgn

WSP USA Inc.
30 N. LASALLE STREET
SUITE 4200
CHICAGO, IL 60602
TEL: (312) 782-8150

USER NAME = USDJ744408	DESIGNED - KSD	REVISED -	
	DRAWN - KSD	REVISED -	
PLOT SCALE = 0.16666685 ' / in.	CHECKED - MMA	REVISED -	
PLOT DATE = 4/22/2025	DATE - 4/25/2025	REVISED -	

STATE OF ILLINOIS
DEPARTMENT OF TRANSPORTATION

CROSS SECTIONS STAGE 5
CENTER ST

SCALE: HORIZ: 1"=10' VERT: 1"=5' | SHEET | OF | SHEETS | STA. | TO STA.

F.A.I. RTE.	SECTION	COUNTY	TOTAL SHEETS	SHEET NO.
80	FAI 80 21 INTERCHANGE	WILL	1209	1202
		CONTRACT NO. 62R22		
		ILLINOIS	FED. AID PROJECT	

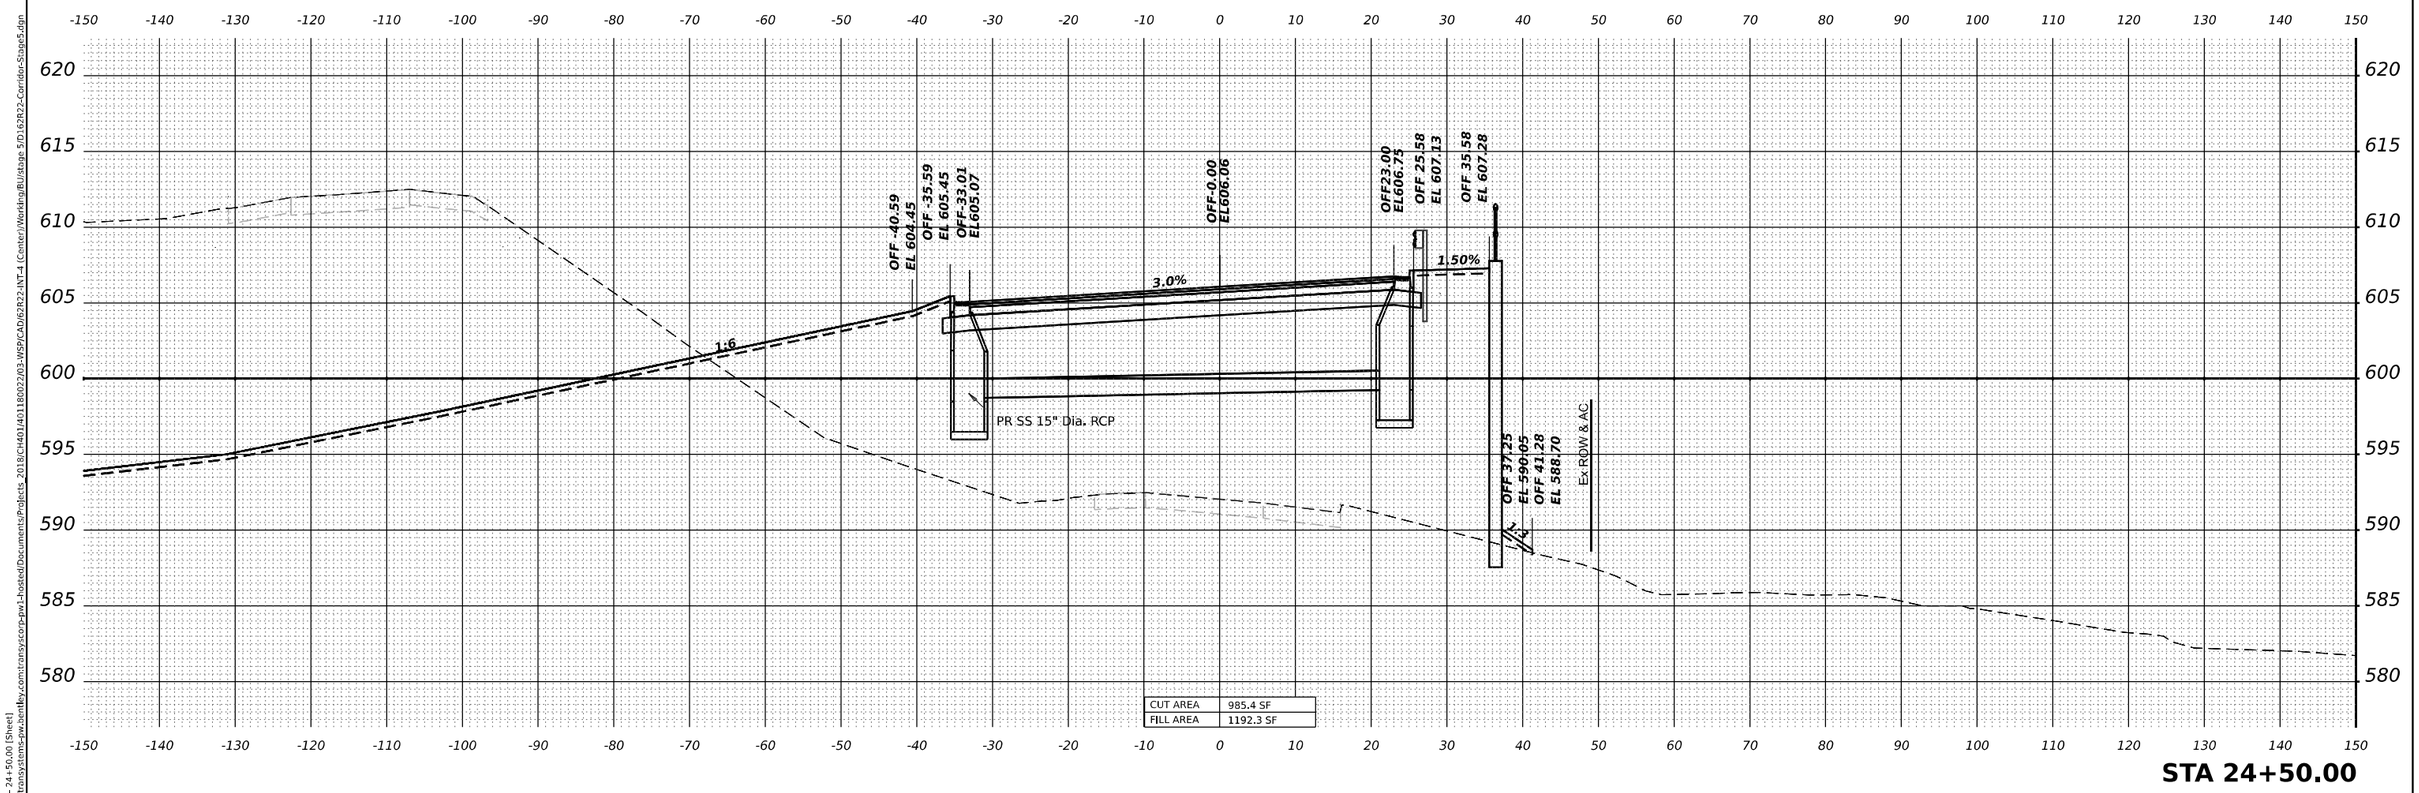

CUT AREA	985.4 SF
FILL AREA	1192.3 SF

STA 24+50.00

MODEL: CENTER - 24+50.00 [Sheet]
FILE NAME: pw://transystems-pw.bentley.com:transyscorp-pw1-hosted/Documents/Projects_2018/CH401/401180022/03-WSP/CAD/62R22-INT-4 (Center)/Working/BU/stage 5/D162R22-Corridor-Stage5.dgn

WSP USA Inc.
30 N. LASALLE STREET
SUITE 4200
CHICAGO, IL 60602
TEL: (312) 782-8150

USER NAME = USDJ744408	DESIGNED - KSD	REVISED -	
	DRAWN - KSD	REVISED -	
PLOT SCALE = 0.16666685 ' / in.	CHECKED - MMA	REVISED -	
PLOT DATE = 4/22/2025	DATE - 4/25/2025	REVISED -	

STATE OF ILLINOIS
DEPARTMENT OF TRANSPORTATION

CROSS SECTIONS STAGE 5
CENTER ST

SCALE: HORIZ: 1"=10' VERT: 1"=5' | SHEET OF SHEETS | STA. TO STA.

F.A.I. RTE.	SECTION	COUNTY	TOTAL SHEETS	SHEET NO.
80	FAI 80 21 INTERCHANGE	WILL	1209	1203
		CONTRACT NO. 62R22		
		ILLINOIS	FED. AID PROJECT	

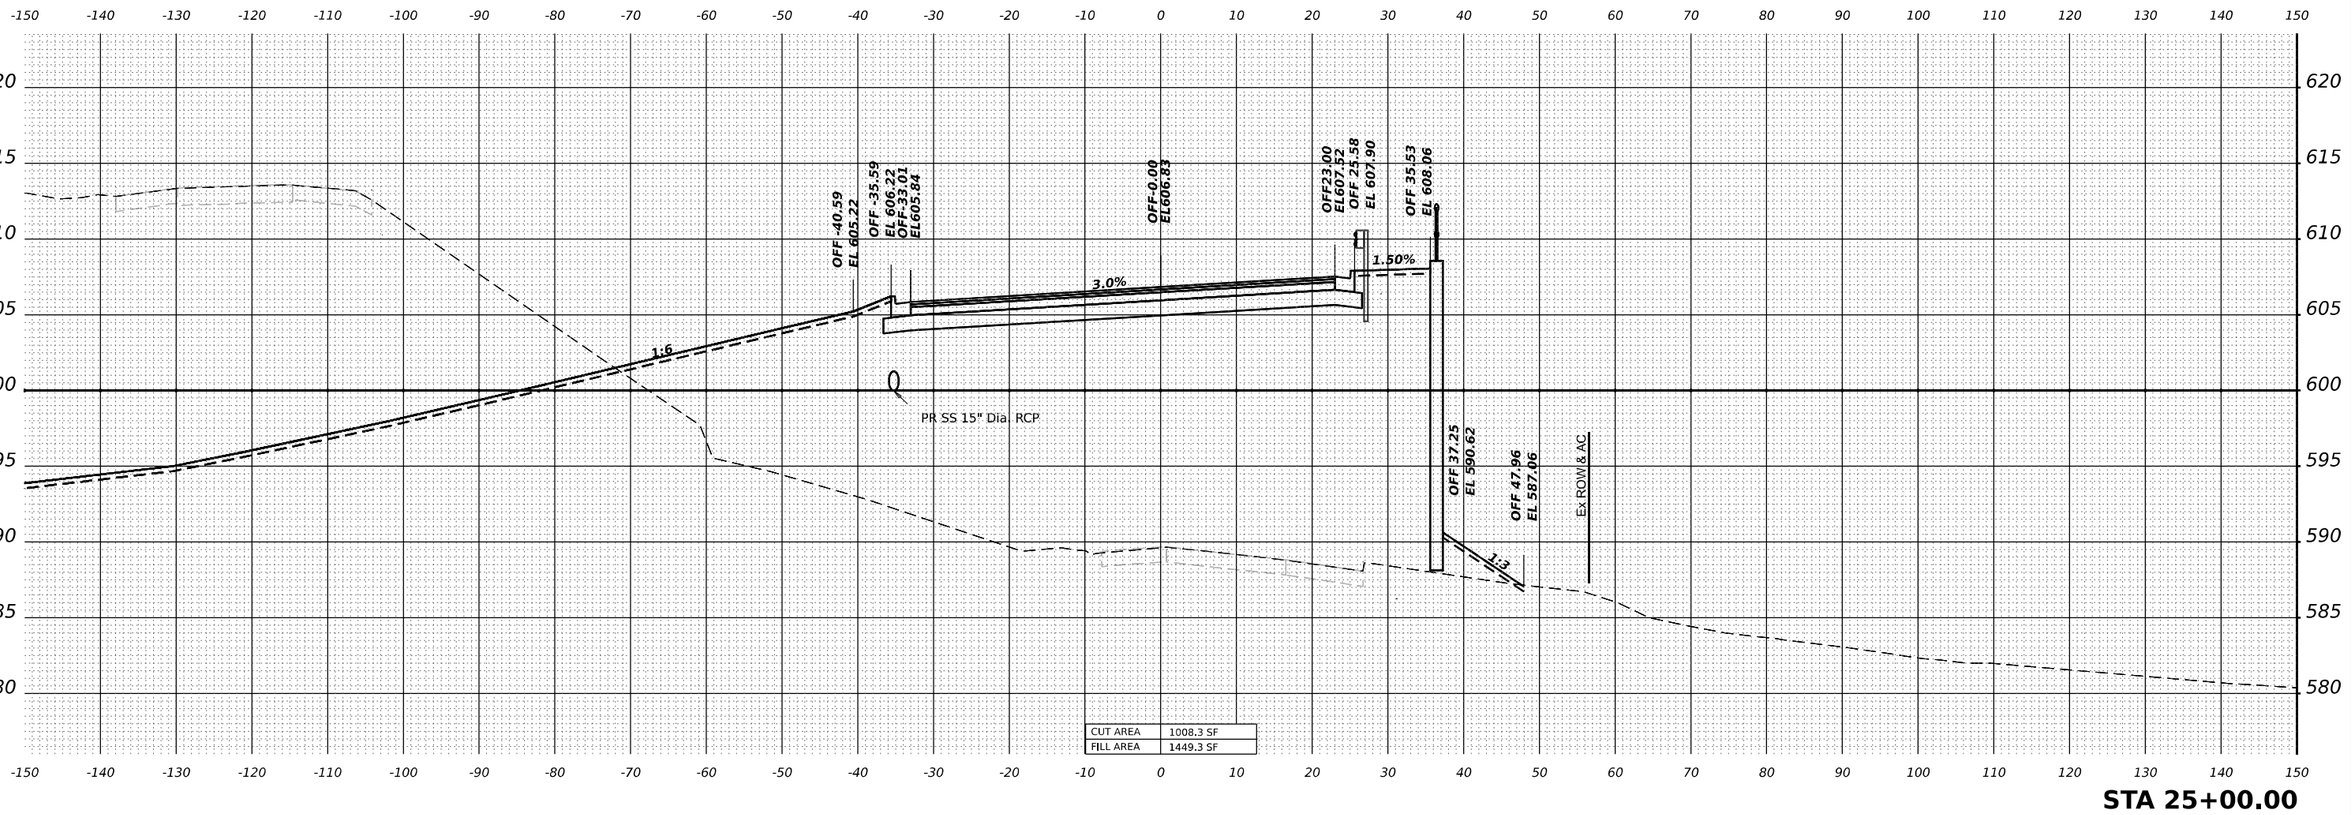

CUT AREA	1008.3 SF
FILL AREA	1449.3 SF

STA 25+00.00

MODEL: CENTER - 25+00.00 [Sheet]
FILE NAME: pw://transystems-pw.bentley.com:transyscorp-pw1-hosted/Documents/Projects_2018/CH401/401180022/03-WSP/CAD/62R22-INT-4 (Center)/Working/BU/stage 5/D162R22-Corridor-Stage5.dgn

WSP USA Inc.
30 N. LASALLE STREET
SUITE 4200
CHICAGO, IL 60602
TEL: (312) 782-8150

USER NAME = USDJ744408	DESIGNED - KSD	REVISED -	
	DRAWN - KSD	REVISED -	
PLOT SCALE = 0.16666685 ' / in.	CHECKED - MMA	REVISED -	
PLOT DATE = 4/22/2025	DATE - 4/25/2025	REVISED -	

STATE OF ILLINOIS
DEPARTMENT OF TRANSPORTATION

CROSS SECTIONS STAGE 5
CENTER ST

SCALE: HORIZ: 1"=10' VERT: 1"=5' | SHEET OF SHEETS | STA. TO STA.

F.A.I. RTE.	SECTION	COUNTY	TOTAL SHEETS	SHEET NO.
80	FAI 80 21 INTERCHANGE	WILL	1209	1204
		CONTRACT NO. 62R22		
		ILLINOIS	FED. AID PROJECT	

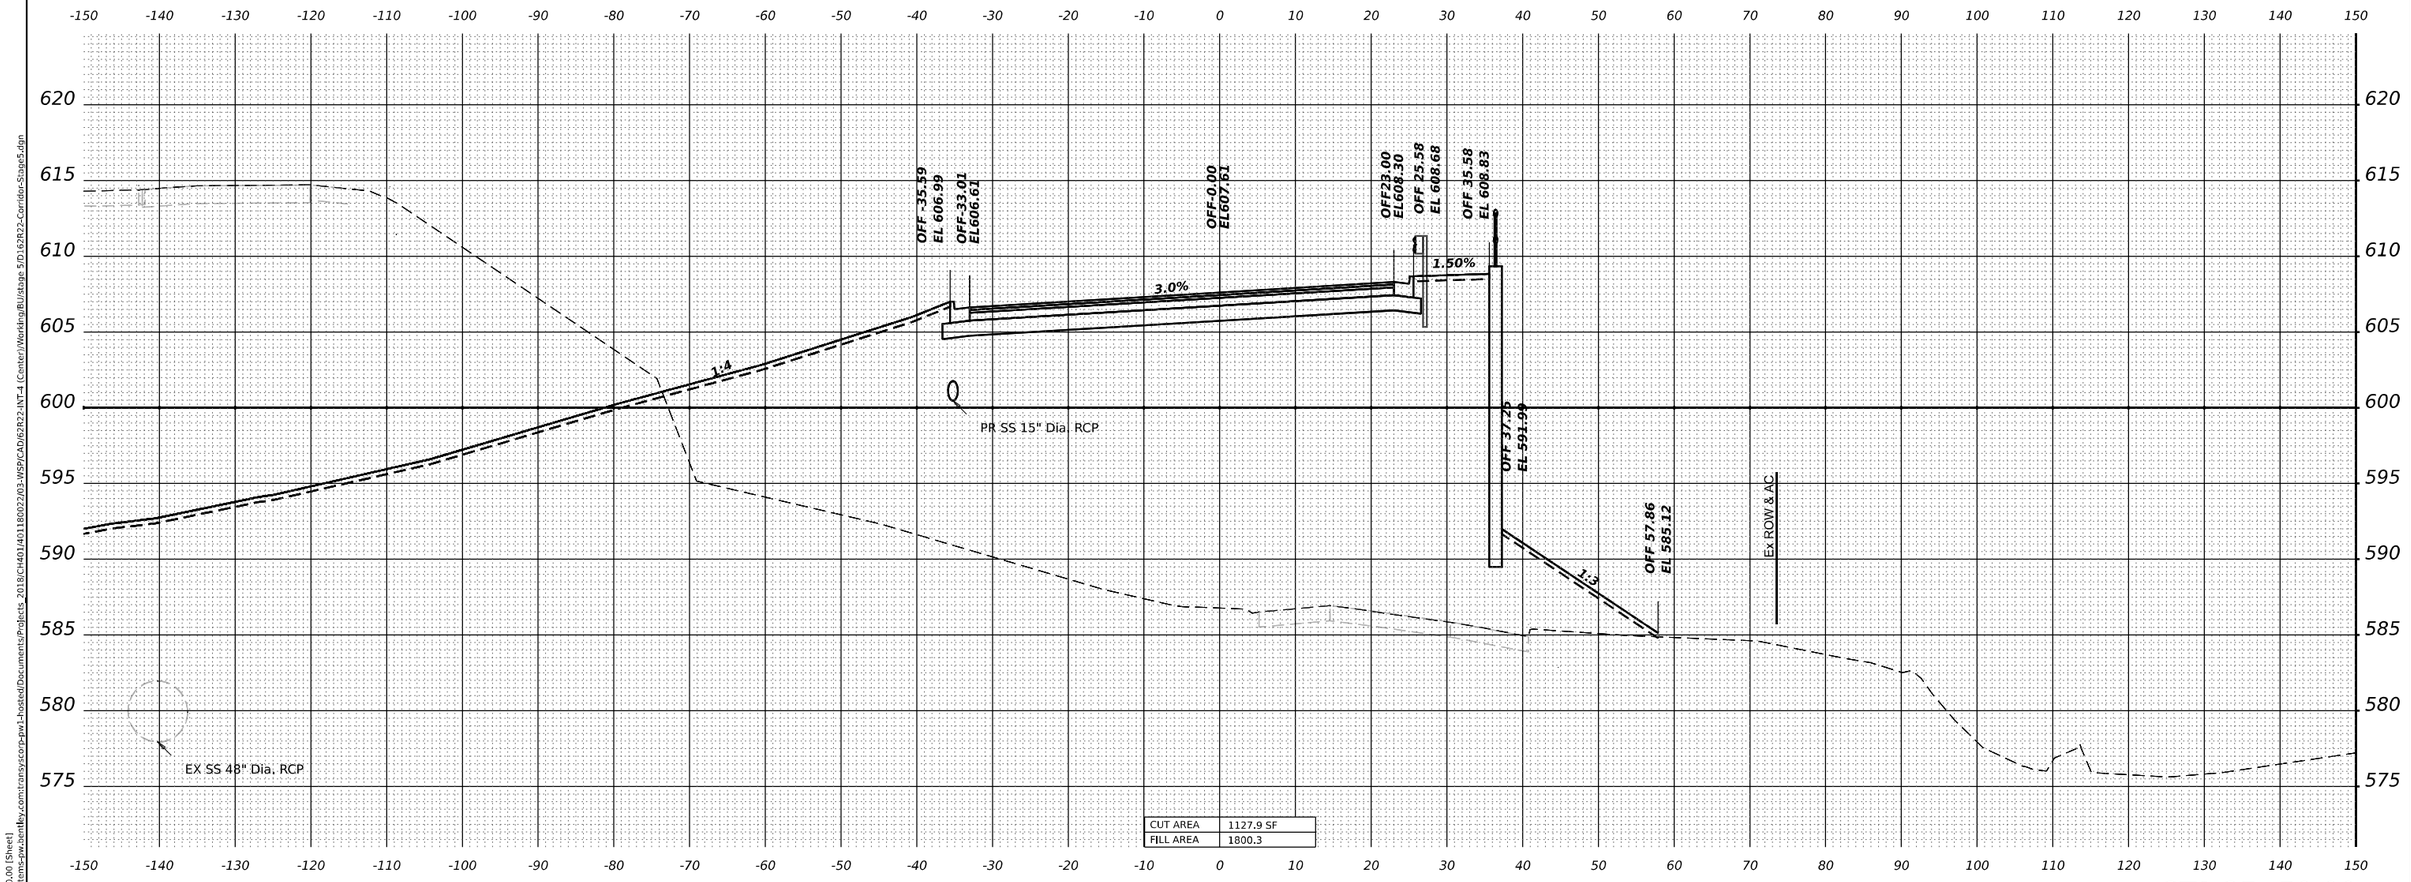

STA 25+50.00

MODEL: CENTER - 25+50.00 [Sheet]
FILE NAME: pw://transystems-pw.bentley.com:transyscorp-pw1-hosted/Documents/Projects_2018/CH401/401180022/03-WSP/CAD/62R22-INT-4 (Center)/Working/BU/stage 5/D162R22-Corridor-Stage5.dgn

WSP USA Inc.
30 N. LASALLE STREET
SUITE 4200
CHICAGO, IL 60602
TEL: (312) 782-8150

USER NAME = USDJ744408	DESIGNED - KSD	REVISED -	
	DRAWN - KSD	REVISED -	
PLOT SCALE = 0.16666685 ' / in.	CHECKED - MMA	REVISED -	
PLOT DATE = 4/22/2025	DATE - 4/25/2025	REVISED -	

STATE OF ILLINOIS
DEPARTMENT OF TRANSPORTATION

CROSS SECTIONS STAGE 5
CENTER ST

SCALE: HORIZ: 1"=10' VERT: 1"=5' | SHEET OF SHEETS | STA. TO STA.

F.A.I. RTE.	SECTION	COUNTY	TOTAL SHEETS	SHEET NO.
80	FAI 80 21 INTERCHANGE	WILL	1209	1205
		CONTRACT NO. 62R22		
		ILLINOIS	FED. AID PROJECT	

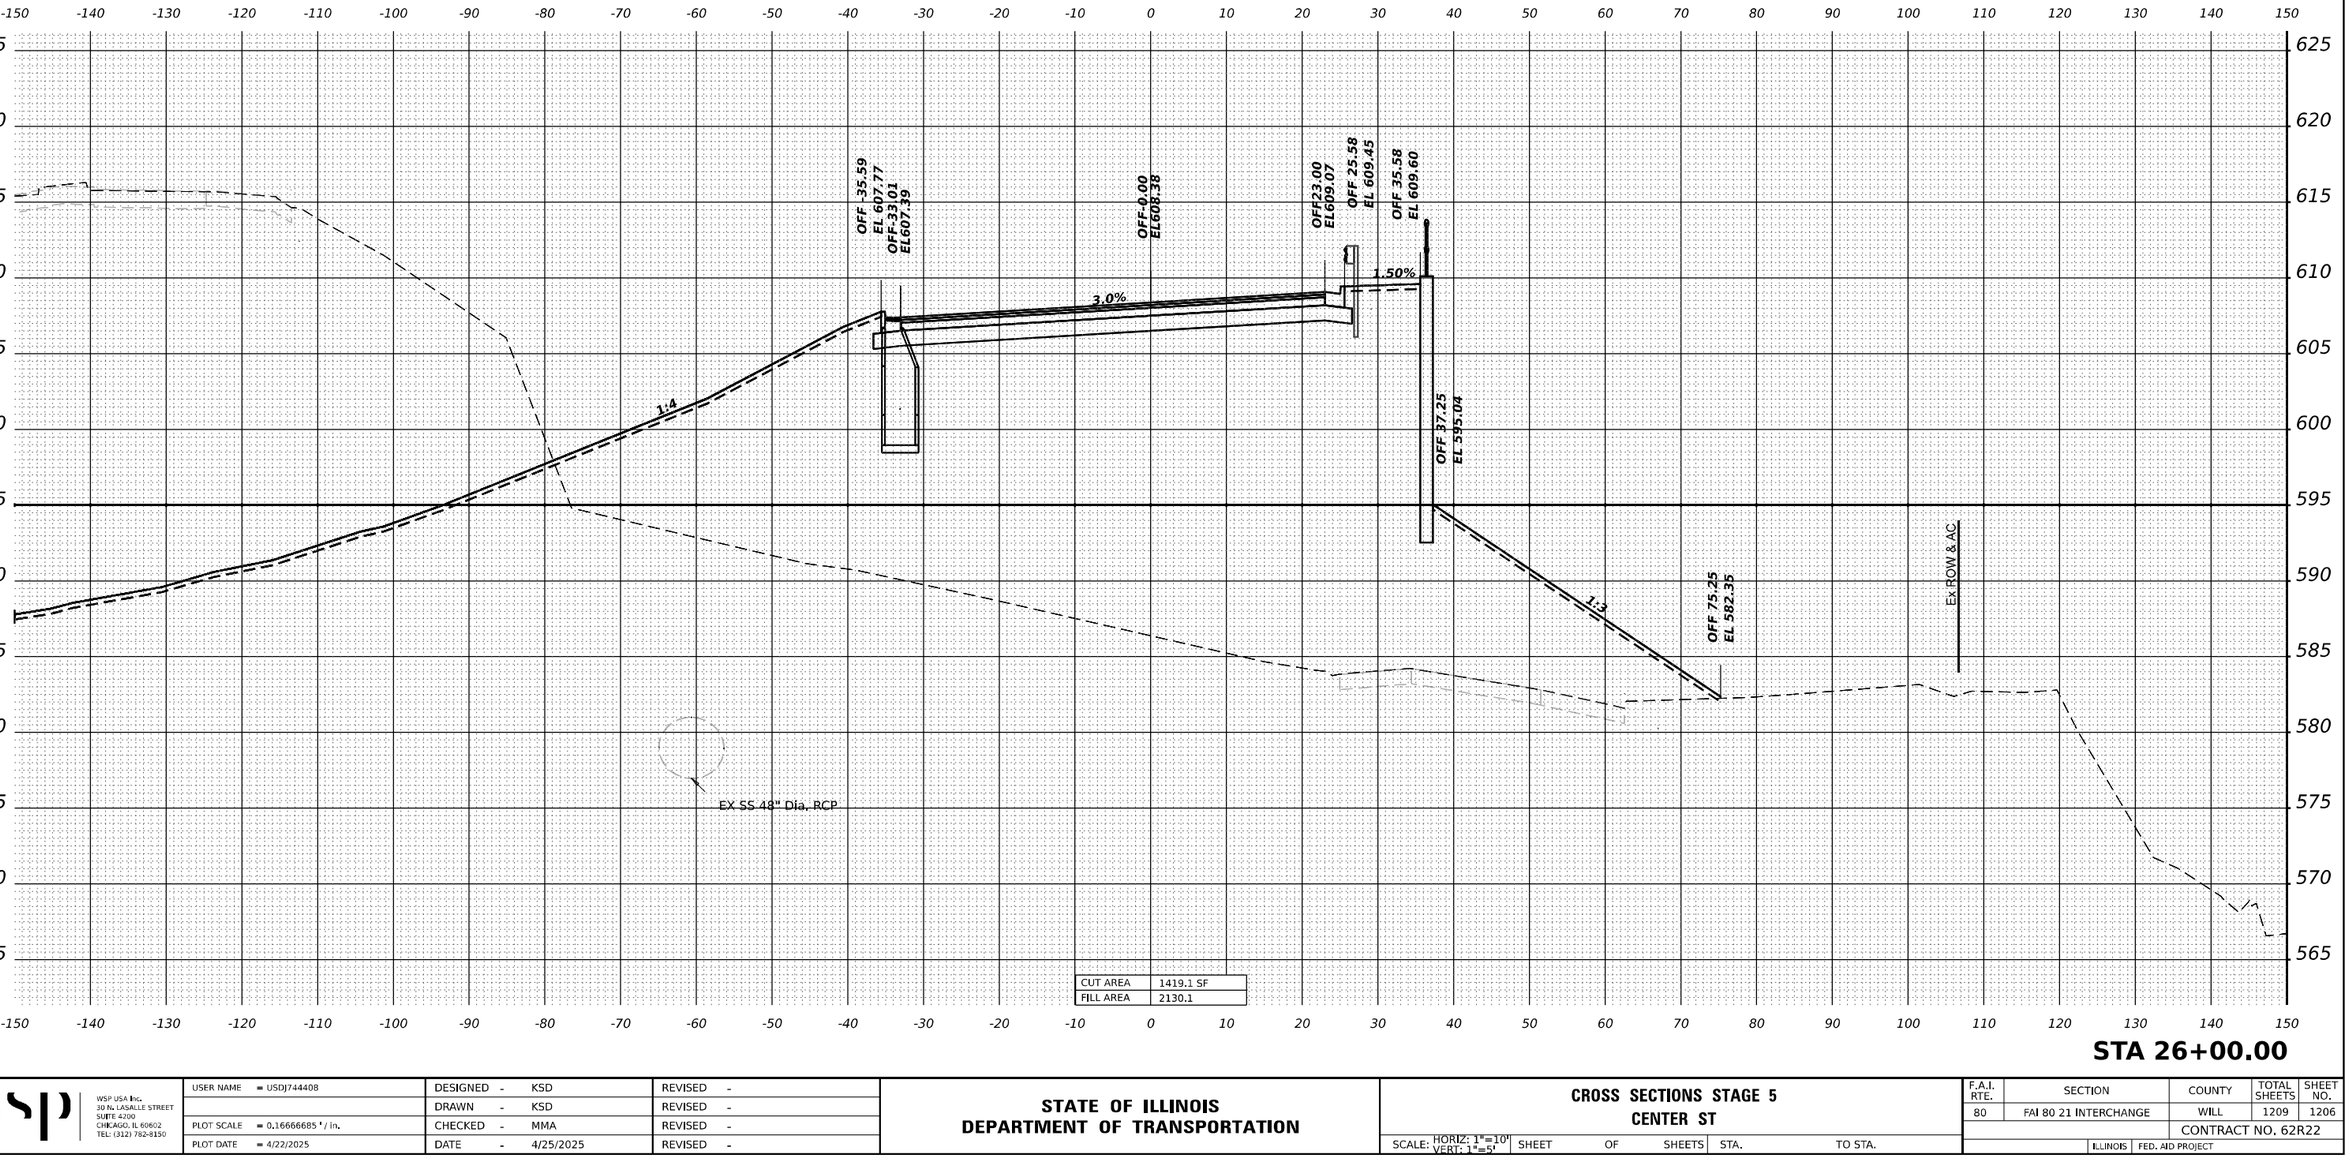

MODEL: CENTER - 26+00.00 [Sheet]
FILE NAME: p:\transystems-pw.bentley.com\transystems-pw1-hosted\Documents\Projects_2018\CH401\401180022\03-WSP\CAD\62R22-INT-4 (Center)\Working\BU\stage 5\D1162R22-Corridor-Stage5.dgn

WSP USA Inc.
30 N. LASALLE STREET
SUITE 4200
CHICAGO, IL 60602
TEL: (312) 782-8150

USER NAME = USDJ744408	DESIGNED - KSD	REVISED -	
	DRAWN - KSD	REVISED -	
PLOT SCALE = 0.16666685 ' / in.	CHECKED - MMA	REVISED -	
PLOT DATE = 4/22/2025	DATE - 4/25/2025	REVISED -	

STATE OF ILLINOIS
DEPARTMENT OF TRANSPORTATION

CROSS SECTIONS STAGE 5
CENTER ST

SCALE: HORIZ: 1"=10' VERT: 1"=5' | SHEET | OF | SHEETS | STA. | TO STA.

F.A.I. RTE.	SECTION	COUNTY	TOTAL SHEETS	SHEET NO.
80	FAI 80 21 INTERCHANGE	WILL	1209	1206
		CONTRACT NO. 62R22		
	ILLINOIS	FED. AID PROJECT		

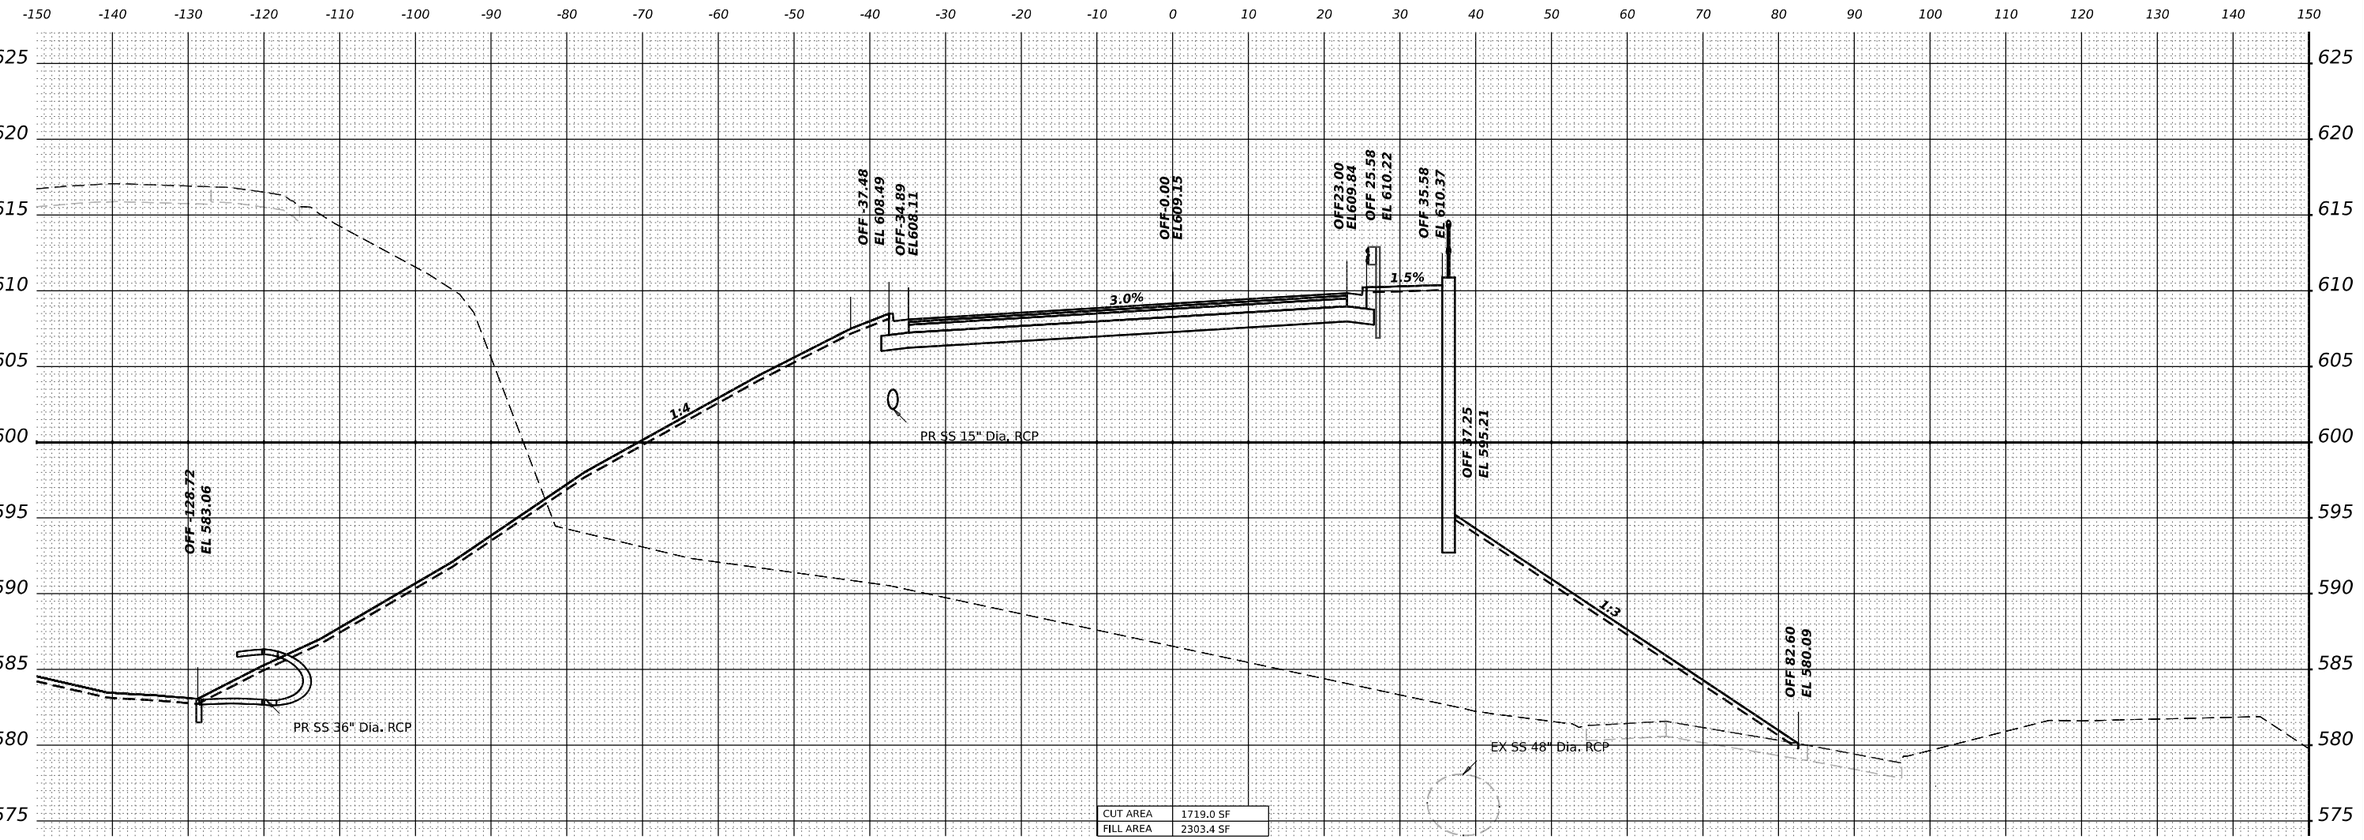

CUT AREA	1719.0 SF
FILL AREA	2303.4 SF

STA 26+50.00

MODEL: CENTER - 26+50.00 [Sheet]
FILE NAME: pw://transystems-pw.bentley.com:transyscorp-pw1-hosted/Documents/Projects_2018/CH401/401180022/03-WSP/CAD/62R22-INT-4 (Center)/Working/BU/stage 5/D162R22-Corridor-Stage5.dgn

WSP USA Inc.
30 N. LASALLE STREET
SUITE 4200
CHICAGO, IL 60602
TEL: (312) 782-8150

USER NAME = USDJ744408	DESIGNED - KSD	REVISED -	
	DRAWN - KSD	REVISED -	
PLOT SCALE = 0.16666685 ' / in.	CHECKED - MMA	REVISED -	
PLOT DATE = 4/22/2025	DATE - 4/25/2025	REVISED -	

STATE OF ILLINOIS
DEPARTMENT OF TRANSPORTATION

CROSS SECTIONS STAGE 5
CENTER ST

SCALE: HORIZ: 1"=10' VERT: 1"=5' | SHEET OF SHEETS | STA. TO STA.

F.A.I. RTE.	SECTION	COUNTY	TOTAL SHEETS	SHEET NO.
80	FAI 80 21 INTERCHANGE	WILL	1209	1207
		CONTRACT NO. 62R22		
		ILLINOIS	FED. AID PROJECT	

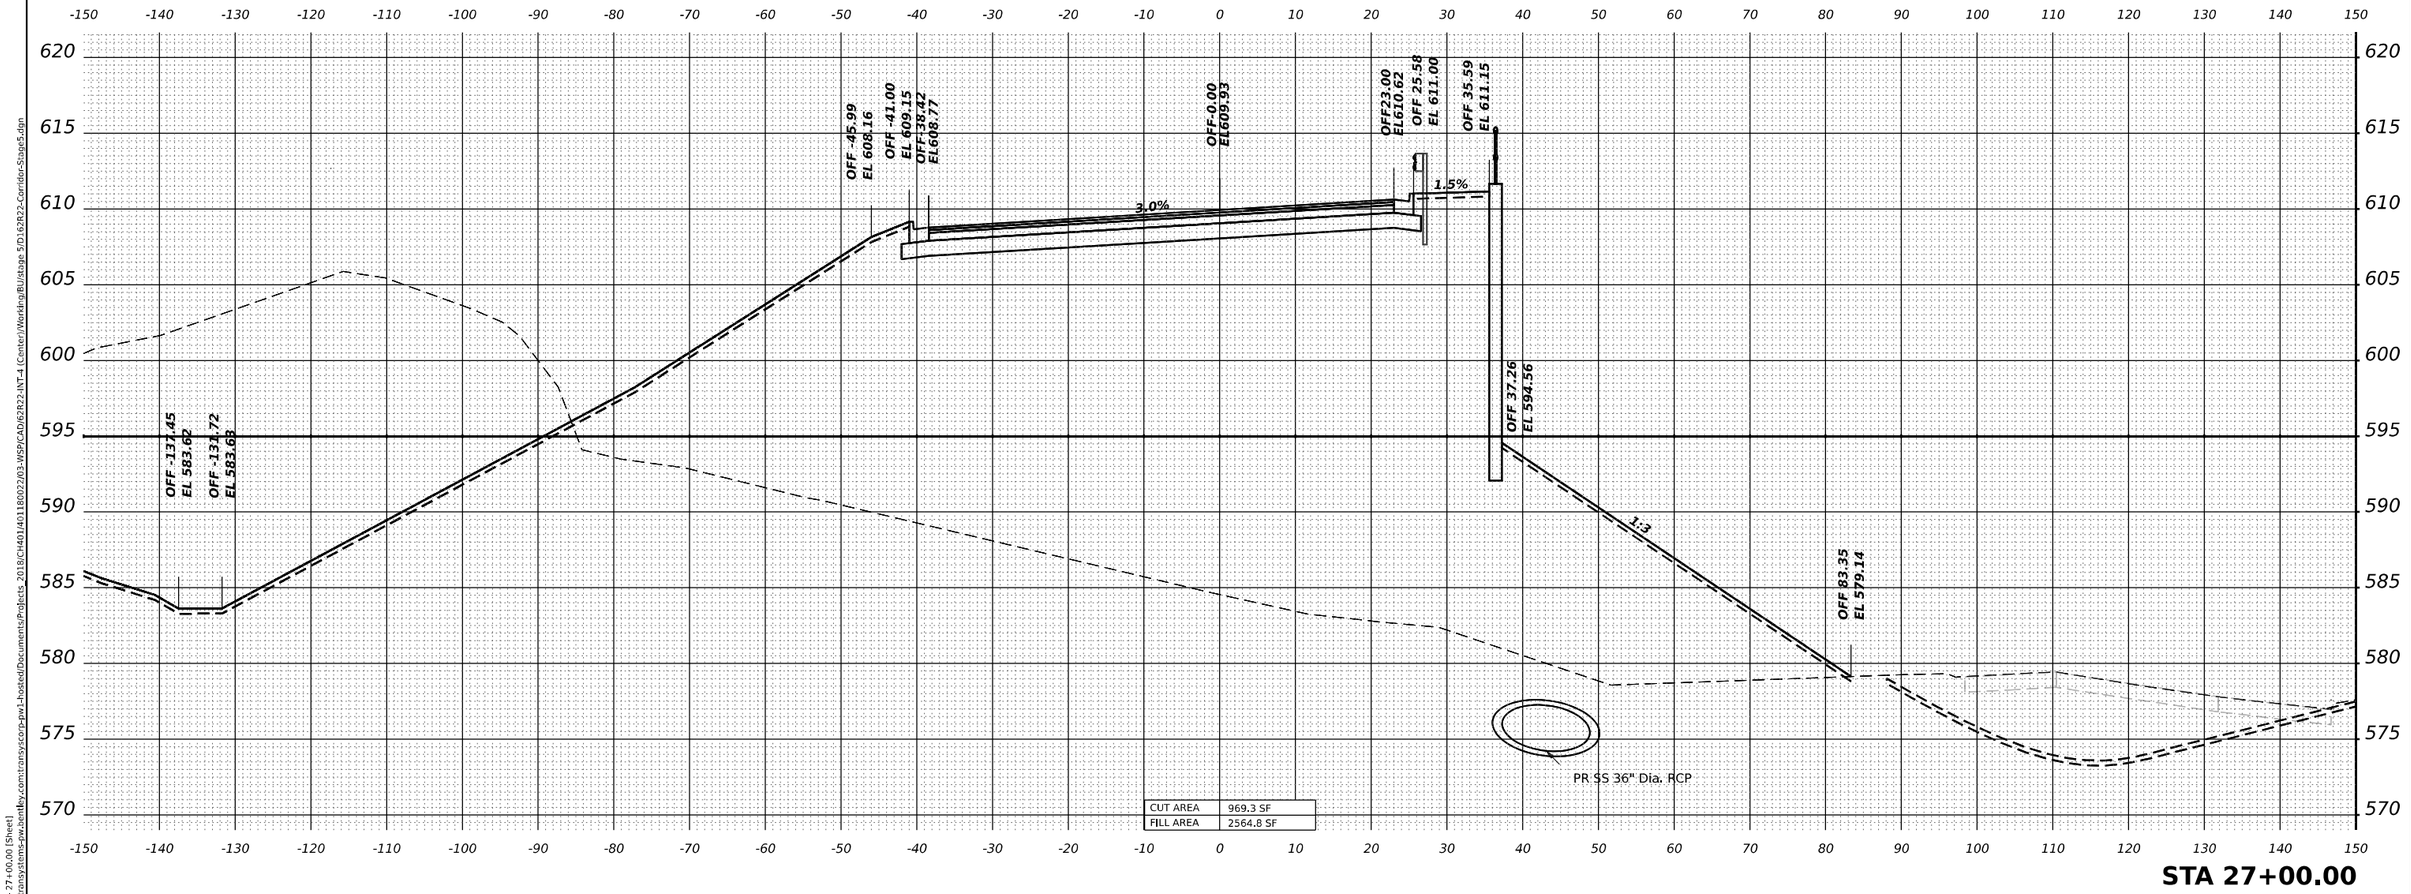

CUT AREA	969.3 SF
FILL AREA	2564.8 SF

STA 27+00.00

MODEL: CENTER - 27+00.00 [Sheet]
FILE NAME: pw://transystems-pw.bentley.com:transyscorp-pw1-hosted/Documents/Projects_2018/CH401/401180022/03-WSP/CAD/62R22-INT-4 (Center)/Working/BU/stage 5/D162R22-Corridor-Stage5.dgn

WSP USA Inc.
30 N. LASALLE STREET
SUITE 4200
CHICAGO, IL 60602
TEL: (312) 782-8150

USER NAME = USDJ744408	DESIGNED - KSD	REVISED -	
	DRAWN - KSD	REVISED -	
PLOT SCALE = 0.16666685 ' / in.	CHECKED - MMA	REVISED -	
PLOT DATE = 4/22/2025	DATE - 4/25/2025	REVISED -	

STATE OF ILLINOIS
DEPARTMENT OF TRANSPORTATION

CROSS SECTIONS STAGE 5
CENTER ST

SCALE: HORIZ: 1"=10' VERT: 1"=5' | SHEET OF SHEETS | STA. TO STA.

F.A.I. RTE.	SECTION	COUNTY	TOTAL SHEETS	SHEET NO.
80	FAI 80 21 INTERCHANGE	WILL	1209	1208
		CONTRACT NO. 62R22		
		ILLINOIS FED. AID PROJECT		

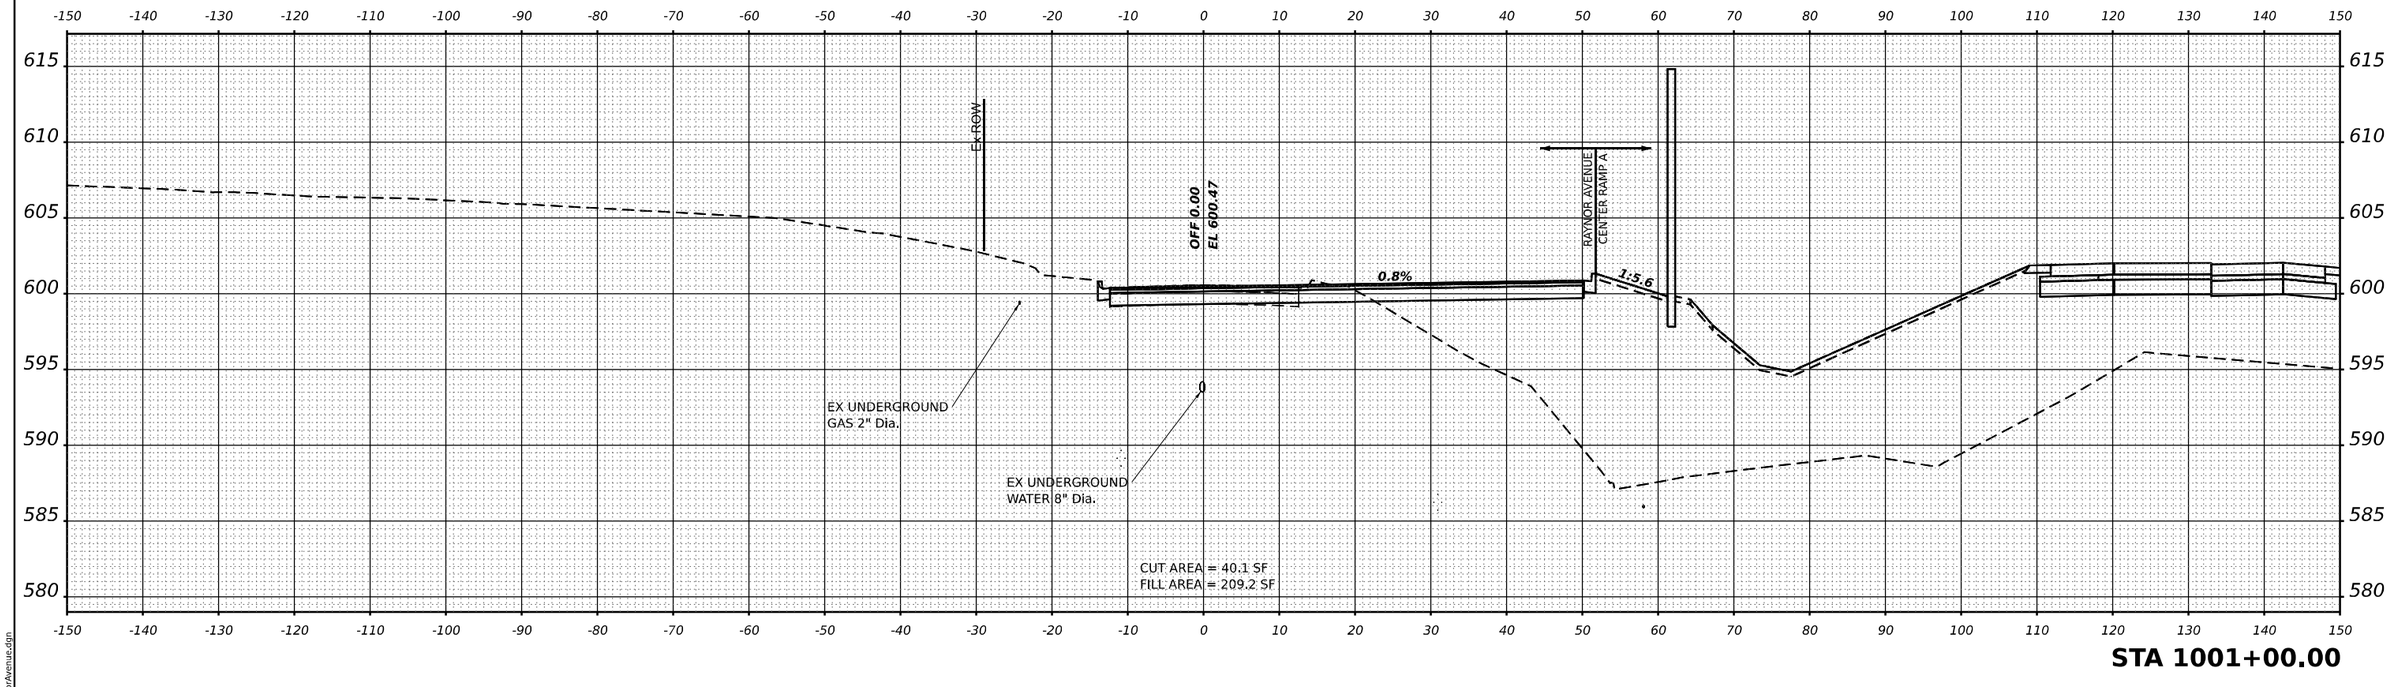

STA 1001+00.00

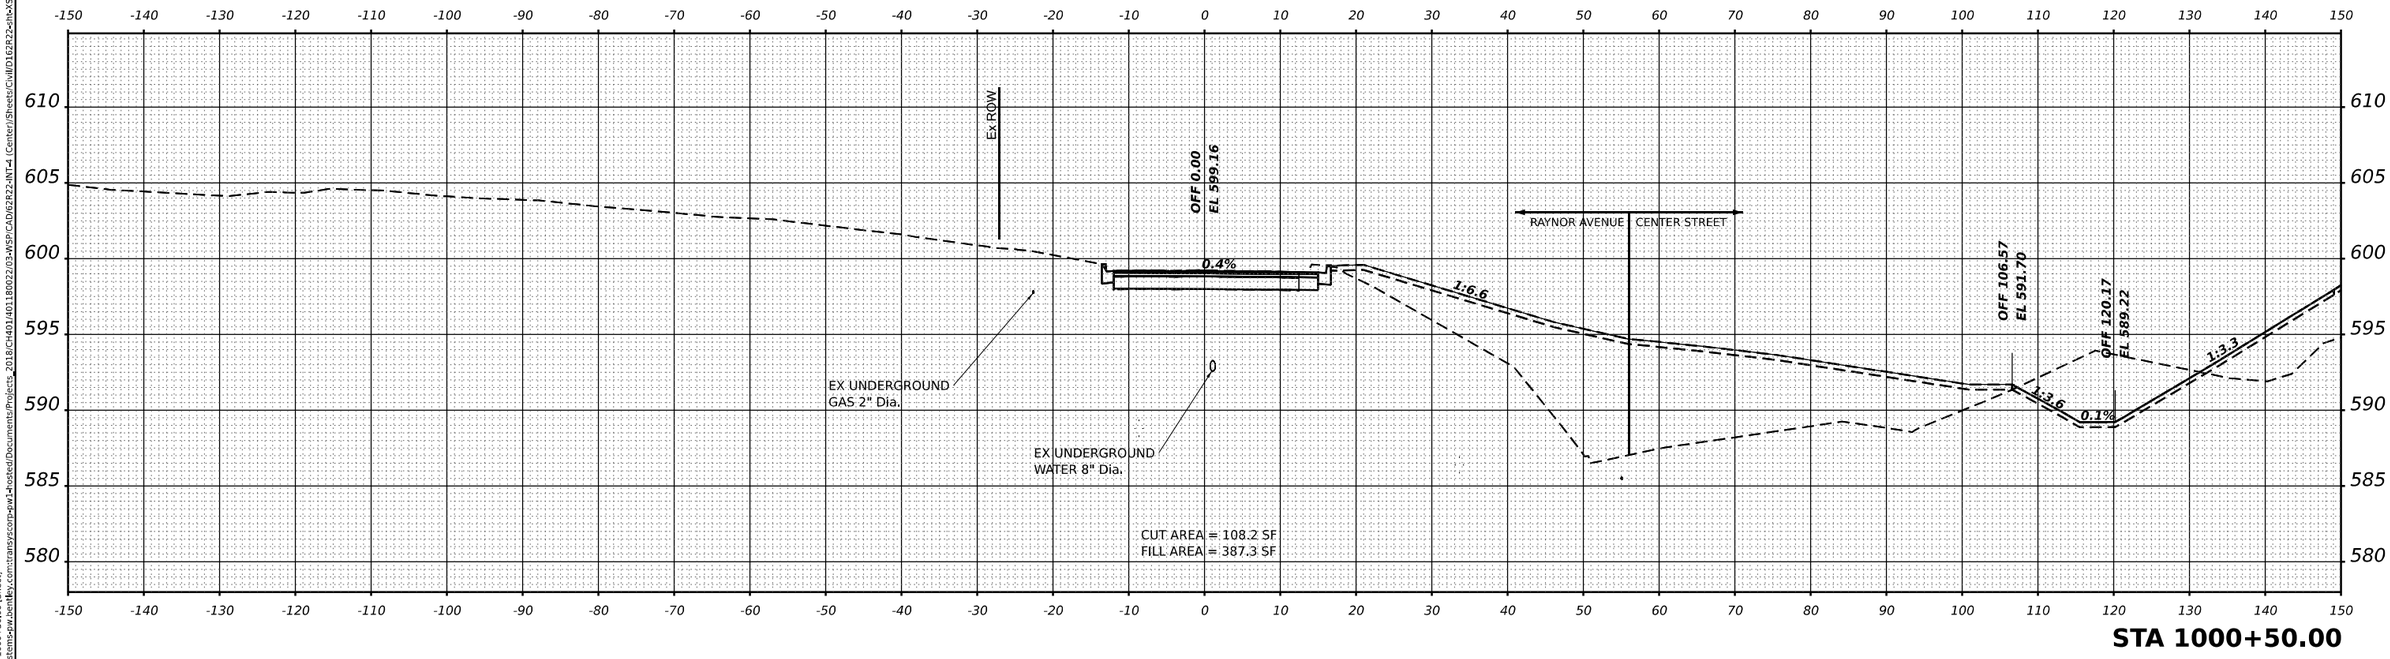

STA 1000+50.00

MODEL: RAYNOR_PrCL - 1000+50.00 [Sheet]
FILE NAME: pw://transystems-pw.bentley.com:transystems-pw-1-4-hosted/Documents/Projects_2018/CH401/401180022/03-WSP/CAD/62R22-NT-4 (Center)/Sheets/Civil/D162R22-sht-XS-RaynorAvenue.dgn

WSP USA Inc.
30 N. LASALLE STREET
SUITE 4200
CHICAGO, IL 60602
TEL: (312) 782-8150

USER NAME = USDJ744408		DESIGNED - AD	REVISED -	
		DRAWN - AD	REVISED -	
PLOT SCALE = 0.16666633 ' / in.		CHECKED - KSD	REVISED -	
PLOT DATE = 4/22/2025		DATE - 4/25/2025	REVISED -	

STATE OF ILLINOIS
DEPARTMENT OF TRANSPORTATION

CROSS SECTIONS STAGE 5
RAYNOR AVENUE

SCALE: HORIZ: 1"=10'
VERT: 1"=5'
SHEET 1 OF 1 SHEETS STA. TO STA.

F.A.I. RTE.	SECTION	COUNTY	TOTAL SHEETS	SHEET NO.
80	FAI 80 21 INTERCHANGE	WILL	1209	1209
		CONTRACT NO. 62R22		
	ILLINOIS FED. AID PROJECT			