



CENTER LANE CLOSURE

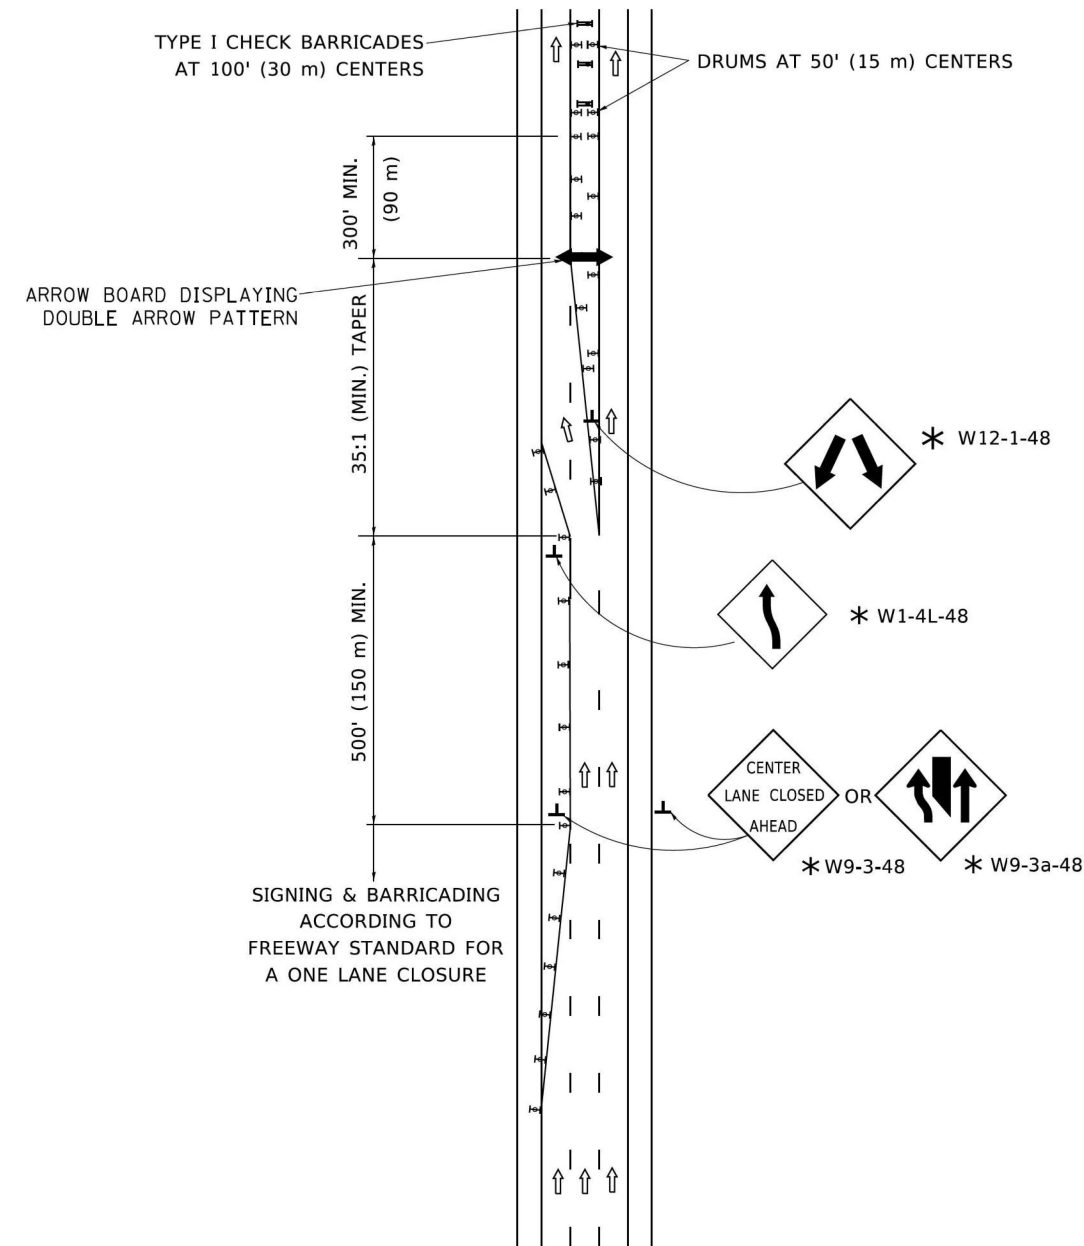

INSTALLATION SEQUENCE


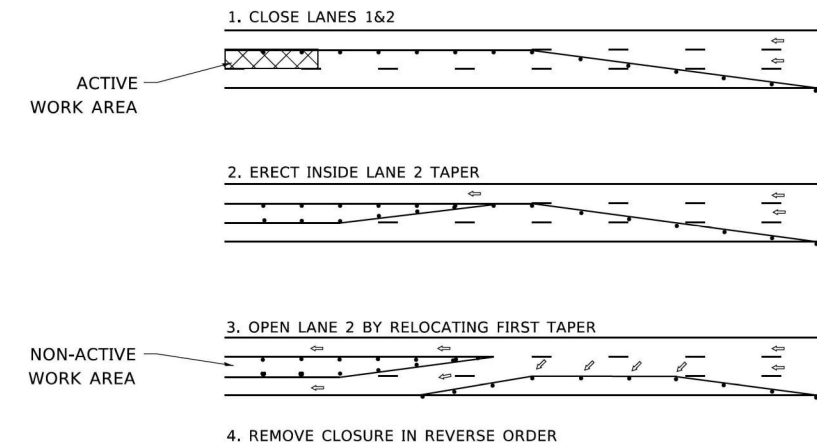


NOTES:

1. DRUMS WITH STEADY BURN LIGHTS SHALL BE USED AT 50' (15 m) CENTERS ON ALL TAPERS AND TANGENTS IN ADVANCE OF WORK AREA.
2. CLOSURE SHALL BE USED ONLY FOR OPERATIONS LASTING 72 HOURS OR LESS.
3. CENTER LANE CLOSURE CONFIGURATION IS NOT TO BE USED WITH WORKERS PRESENT.

SHOULDER LANE

NOTE:
CLOSURE SHALL BE USED ONLY FOR OPERATIONS LASTING 72 HOURS OR LESS.

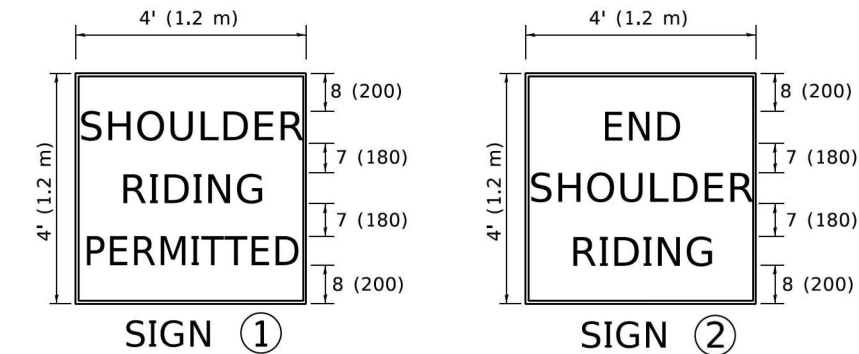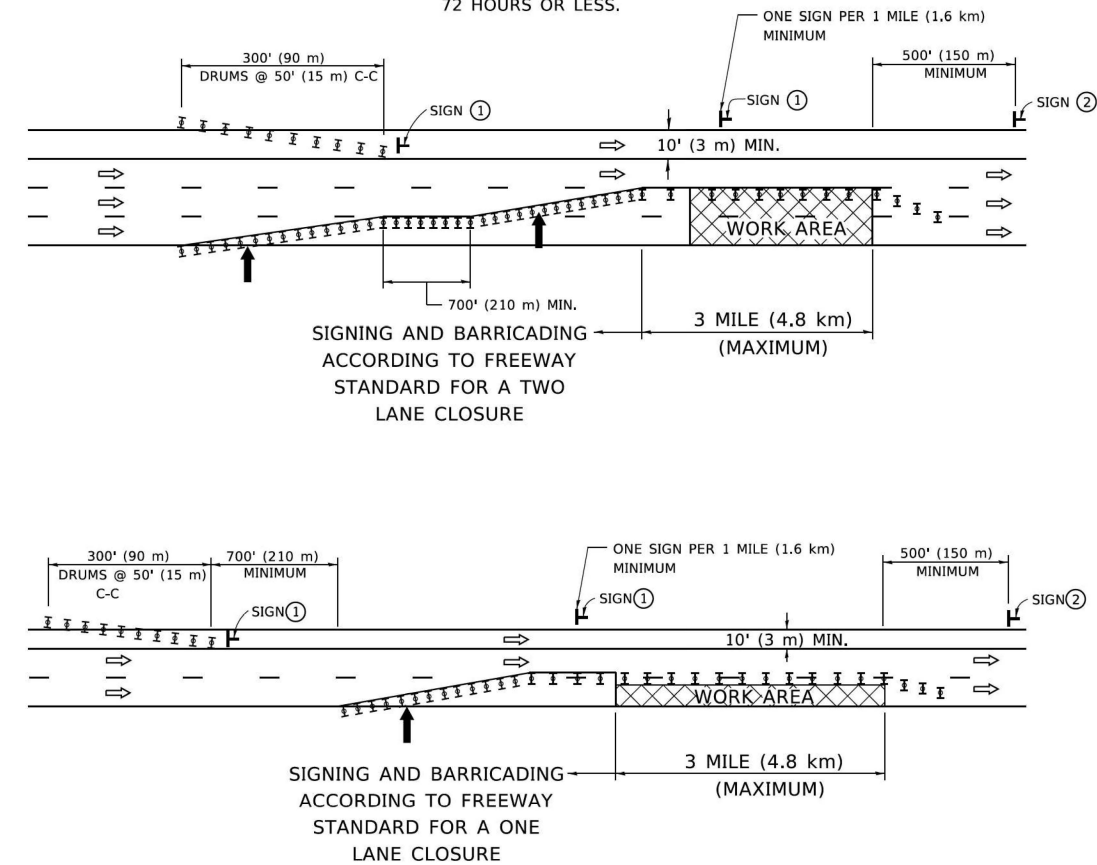

6 (150) SERIES "C" LEGEND
BLACK LEGEND
WHITE REFLECT. BACKGROUND
1 (25) BORDER

SYMBOLS

- ↑ DIRECTION OF TRAFFIC
- ➡ ARROWBOARD
- ▤ ACTIVE WORK AREA
- ┌ SIGN ON PORTABLE OR PERMANENT SUPPORT *
- ⌚ TYPE II BARRICADE, OR DRUM WITH MONO-DIRECTIONAL STEADY BURN LIGHT

ALL DIMENSIONS ARE IN INCHES (MILLIMETERS) UNLESS OTHERWISE SHOWN

* ALL SIGNS SHALL BE MOUNTED AT A MINIMUM HEIGHT OF 5' (1.5 m).

MODEL: Default
FILE: \\nwrts-prod-0848\BID\NTEG\Illinois\gov-RWD\DOT\Documents\DOT_Offices\Bldg\1\Projects\Illinois\4223\4223\CADData\CAD\Sheet\TC25.dgn
k25.dgn 3/4/2019 10:37:38 AM User:footem

USER NAME = footem]	DESIGNED -	REVISED - J.A.F. 04-03
	DRAWN -	REVISED - S.P.B. 01-07
PLOT SCALE = 50.0000 ' / in.	CHECKED -	REVISED - S.P.B. 12-09
PLOT DATE = 3/4/2019	DATE -	REVISED -


STATE OF ILLINOIS
DEPARTMENT OF TRANSPORTATION

TRAFFIC CONTROL DETAILS FOR FREEWAY
CENTER LANE CLOSURE SHOULDER LANE


SCALE: NONE SHEET 1 OF 1 SHEETS STA. TO STA.

F.A. RTE.	SECTION	COUNTY	TOTAL SHEETS	SHEET NO.
80	FAI 80 21 INTERCHANGE	WILL	1209	901
TC-25		CONTRACT NO. 62R22		
		ILLINOIS	FED. AID PROJECT	

STANDARD DESIGN FOR MILE POST

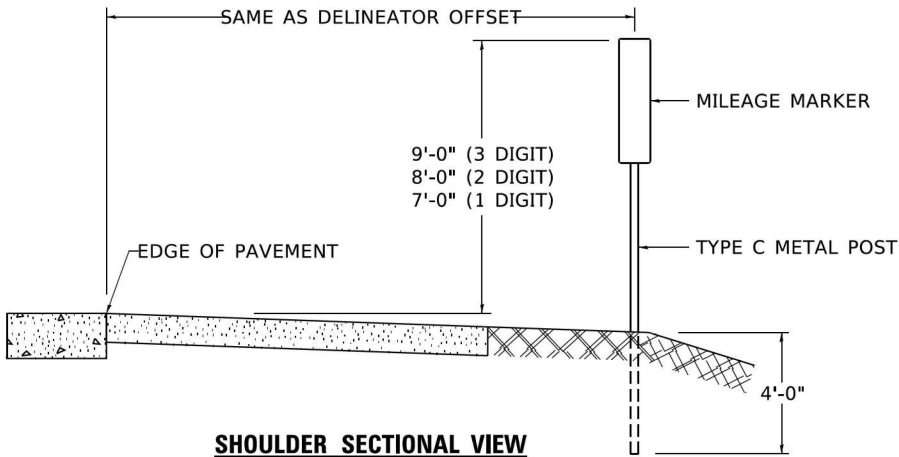

SHOULDER SECTIONAL VIEW

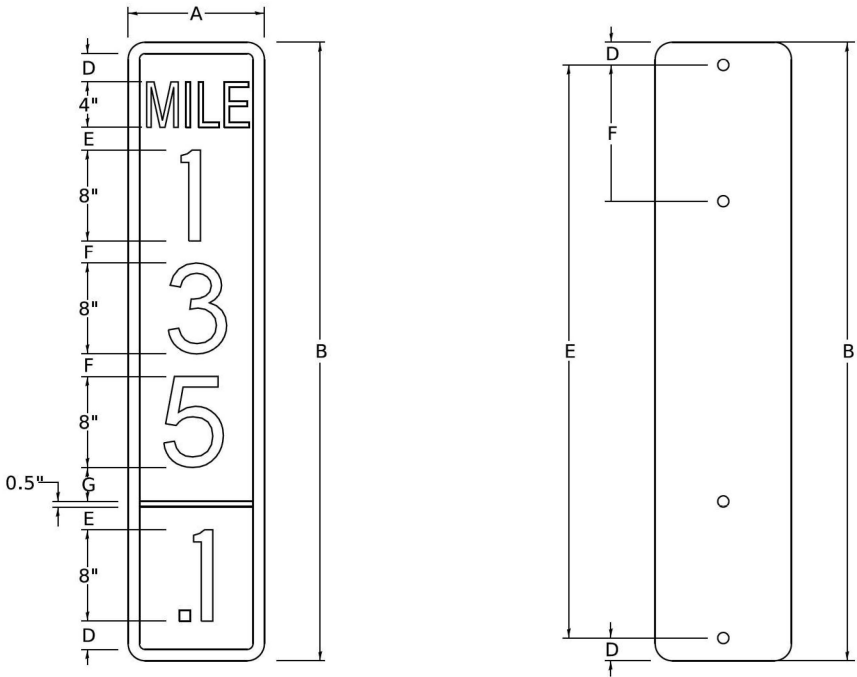


SIGN SIZE	DIMENSIONS							DIGIT
	A	B	C	D	E	F	G	
12 x 24	12.0	24.0	1.5	1.5	1.5	N/A	1.5	1
12 x 36	12.0	36.0	1.5	2.0	2.0	2.0	1.5	2
12 x 48	12.0	48.0	1.5	2.5	2.0	2.0	2.5	3


BLANK	A	B	C	D	E	F
B9-1224	12.0	24.0	1.5	2.0	20.0	N/A
B9-1236	12.0	36.0	1.5	2.0	32.0	12.0
B9-1248	12.0	48.0	1.5	2.0	44.0	12.0

SIGN SIZE	SERIES					BORDER	BLANK STD.
	LINES						
	1	2	3	4	5		
12 x 24	4C	8D	4C	N/A	N/A	0.5	B9-1224
12 x 36	4C	8D	8D	4C	N/A	0.5	B9-1236
12 x 48	4C	8D	8D	8D	4C	0.5	B9-1248

BORDER AND RADIUS LAYOUT

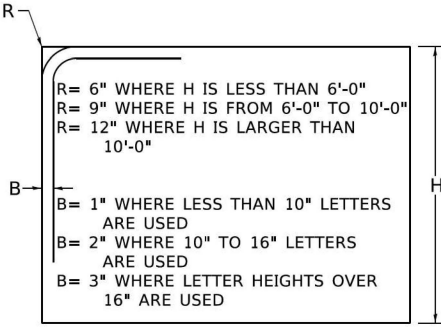

MAJOR GUIDE SIGN LAYOUT

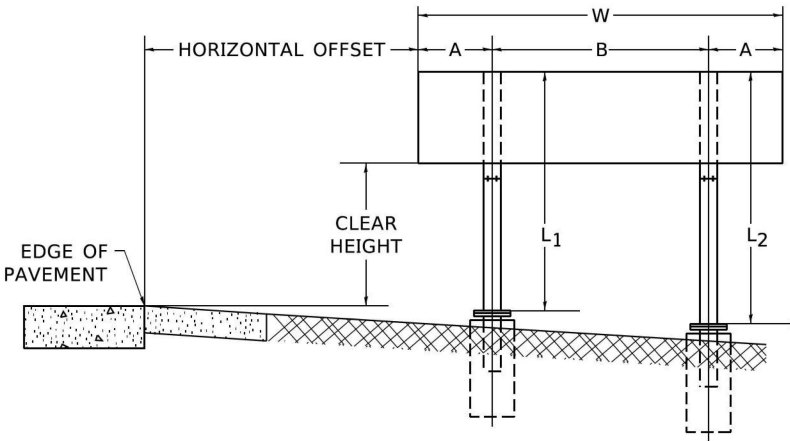


NUMBER OF STEEL SUPPORTS	A	B
2	.2 W	.6 W
3	.15 W	.35 W
4	.125 W	.25 W
5	.1 W	.2 W


"L₁" IS THE LENGTH OF SUPPORT, NOT INCLUDING THE STUB PROJECTION, CLOSEST TO THE EDGE OF THE PAVEMENT.

"A" IS THE DISTANCE FROM THE SIGN EDGE TO THE CENTERLINE OF THE NEAREST SUPPORT. "B" IS THE DISTANCE BETWEEN CENTERLINES OF SUPPORTS.

GORE SIGNS

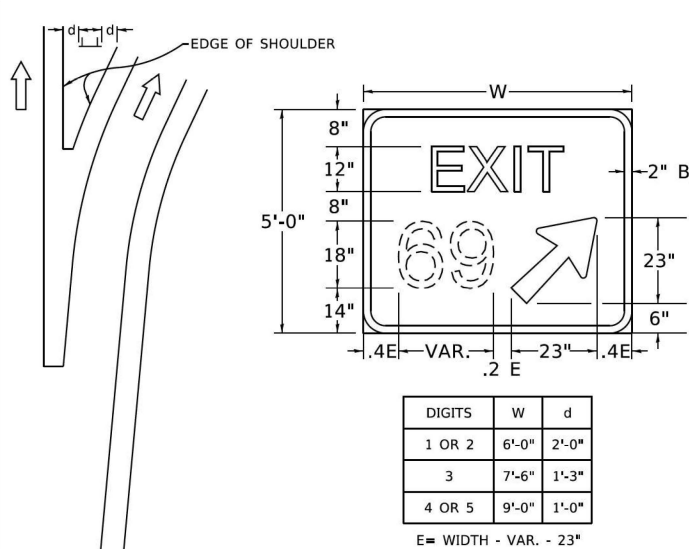


STANDARD ARROWS FOR INTERSTATE GUIDE SIGNS

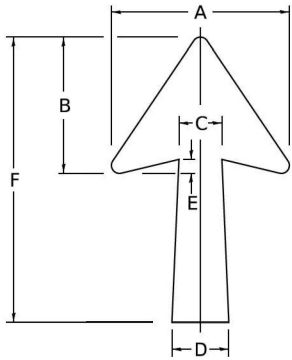


ARROW SYMBOL	A	B	C	D	E	F	R
24 1/4 x 15 1/2	15 1/2	11 3/16	3 3/4	5	1 1/16	24 1/4	1 3/16
29 1/2 x 18 1/2	18 1/2	14	4 1/2	6	1 1/2	29 1/2	3/4
35 1/2 x 22 1/2	22 1/2	17	5 1/2	7 1/2	1 3/4	35 1/2	1
18 1/2 x 11 1/4	11 1/4	8 3/4	3 3/4	3 3/4		18 1/2	

NOTE: D & F ARE RECOMMENDED DIMENSIONS. TAPER SHOULD BE HELD CONSTANT FOR LONGER OR SHORTER SHAFT LENGTHS

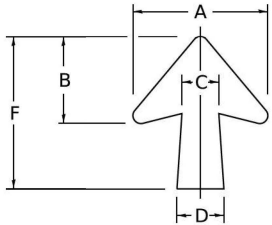

ARROW SYMBOL	A	B	C	D	E	F	R
17 1/4 x 14 1/4	14 1/4	9 3/8	3 3/8	4 1/2	1 5/16	17 1/4	3/4
20 1/4 x 17 1/4	17 1/4	11 3/4	4 3/8	5 5/8	1 1/2	20 1/4	
25 x 21 1/8	21 1/8	14 1/4	5	6 3/4	1 3/4	25	1
9 1/2 x 8 1/16	8 1/16	5 1/16	2 3/16	2 3/16		9 1/2	1/2

DOWN ARROWS

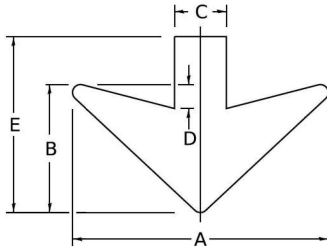

ARROW SYMBOL	A	B	C	D	E	R
16 1/2 x 24	24	12	5	1 1/2	16 1/2	3/4
22 x 32	32	16	6 1/2	3	22	1

MODEL Default
FILE Name: c:\paul084\BID\NTEC\Illinois\gov\PIV\DOT\Documents\DOT Offices\Bldg\1\Projects\Bldg\542723\ACAD\Bldg\1\27.dgn

USER NAME = footem]	DESIGNED -	REVISED - 02-04-2009
	DRAWN -	REVISED -
PLOT SCALE = 50.0000 ' / in.	CHECKED -	REVISED -
PLOT DATE = 3/4/2019	DATE - 03-08-1984	REVISED -


STATE OF ILLINOIS
DEPARTMENT OF TRANSPORTATION

MILE POST MARKERS - GORE SIGNS
MAJOR GUIDE SIGN LAYOUT - ARROWS

SCALE: NONE SHEET 1 OF 2 SHEETS STA. TO STA.

F.A. RTE.	SECTION	COUNTY	TOTAL SHEETS	SHEET NO.
80	FAI 80 21 INTERCHANGE	WILL	1209	902
TC-27 (TS-2341-1)		CONTRACT NO. 62R22		
ILLINOIS		FED. AID PROJECT		

MODEL Default
FILE Name: p:\w\lct-cw-bentley.com\PROJECTS\DOT Documents\DOT Office\District 1\Projects\DIH42213\ACADData\CAD-sheet\TC33.dgn

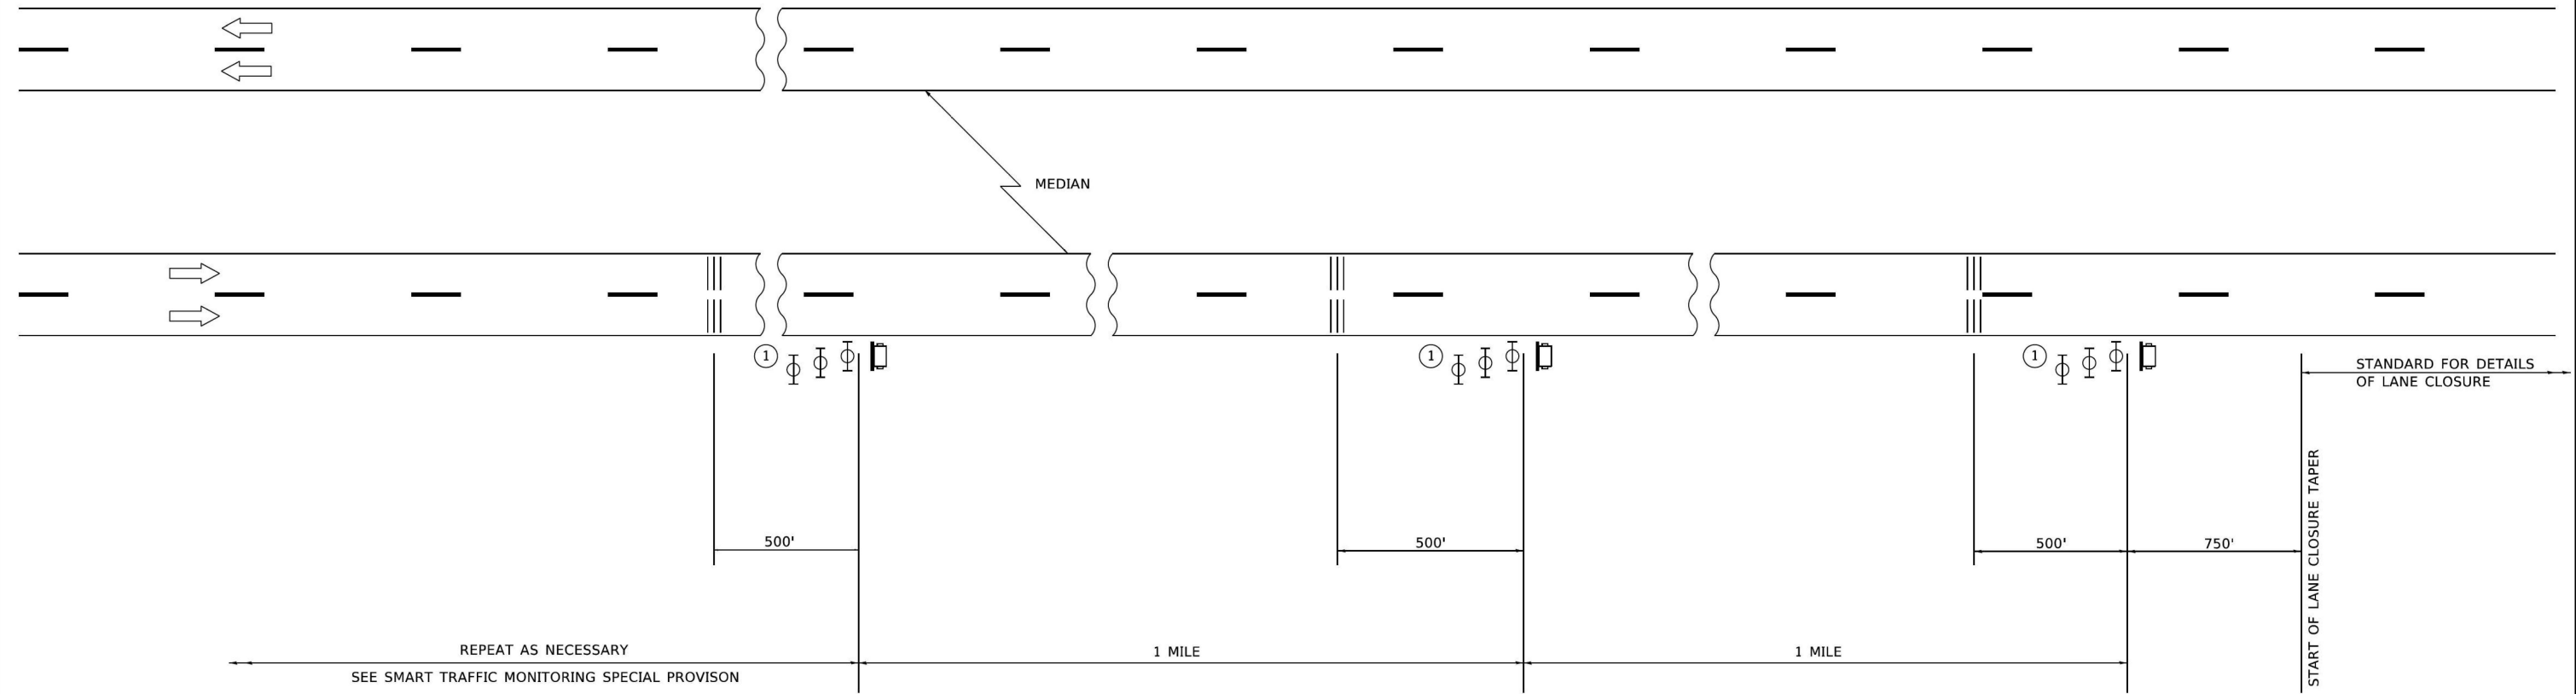

SYMBOLS


-  PORTABLE CHANGEABLE MESSAGE SIGN
-  TEMPORARY RUMBLE STRIP (SPECIAL)
-  TYPE II BARRICADES, DRUMS, OR VERTICAL BARRICADES WITH MONODIRECTIONAL FLASHING LIGHT.

- ① THREE TYPE II BARRICADES, DRUMS, OR VERTICAL BARRICADES AT 25' (8 m) CENTERS.

GENERAL NOTE:








THIS DETAIL IS TO BE USED IN CONJUNCTION WITH SMART TRAFFIC MONITORING SYSTEM AND TEMPORARY RUMBLE STRIP (SPECIAL) SPECIAL PROVISIONS.






TRAFFIC CONTROL SHOWN IN THIS DETAIL IS TO BE PROVIDED IN ADDITION TO ANY TEMPORARY TRAFFIC CONTROL SHOWN ON STATE STANDARDS, DISTRICT DETAILS, AND MAINTENANCE OF TRAFFIC PLANS.

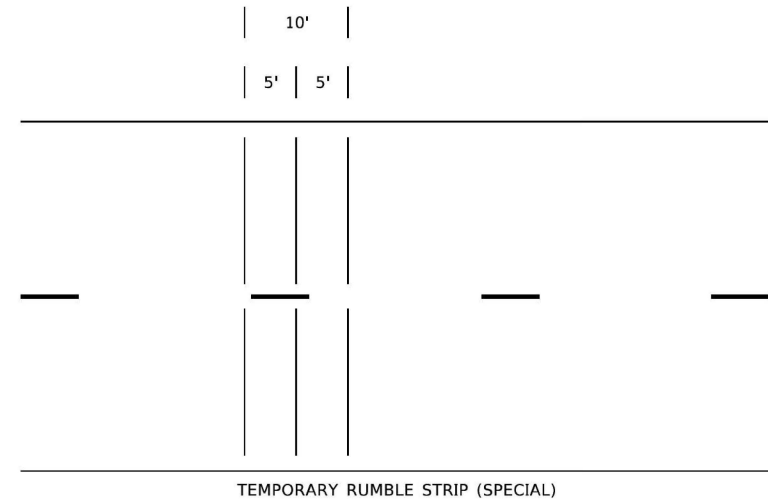

	USER NAME = Lawrence,DeManche	DESIGNED -	REVISED - K. SMITH 11-18-22	STATE OF ILLINOIS DEPARTMENT OF TRANSPORTATION	SMART TRAFFIC MONITORING SYSTEM TYPICAL LAYOUT			F.A. RTE.	SECTION	COUNTY	TOTAL SHEETS	SHEET NO.
		DRAWN -	REVISED -					80	FAI 80 21 INTERCHANGE	WILL	1209	903
	PLOT SCALE = 100.0000 ' / in.	CHECKED -	REVISED -		TC-33			CONTRACT NO. 62R22				
	PLOT DATE = 11/18/2022	DATE -	REVISED -		SCALE: NONE	SHEET 1	OF 1 SHEETS	STA.	TO STA.	ILLINOIS FED. AID PROJECT		

MODEL: Default
FILE NAME: p:\projects\transys\score-rw1-hosted\documents\projects_2018\CH401\401180022\03-WSP\Project_Info\Joliet\CD\13-Joliet\62R22-INT-4 (Center)\Sheets\0362R22-sh-detail1.dgn

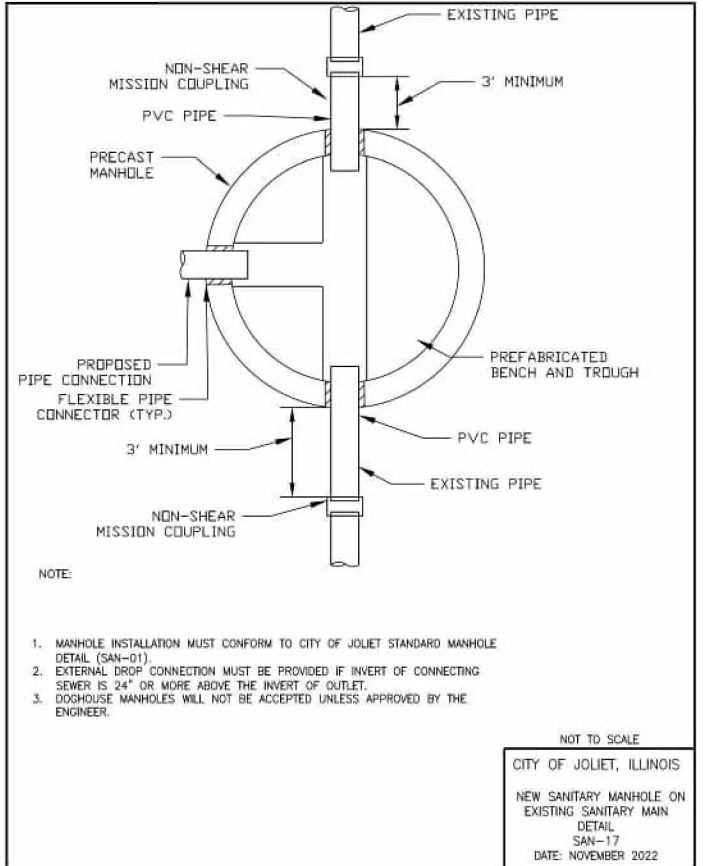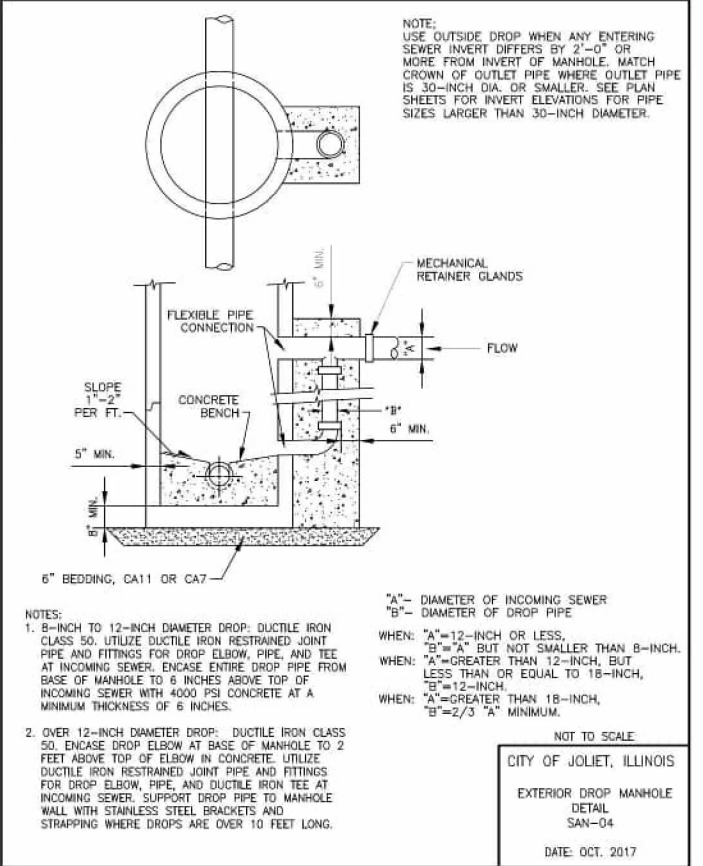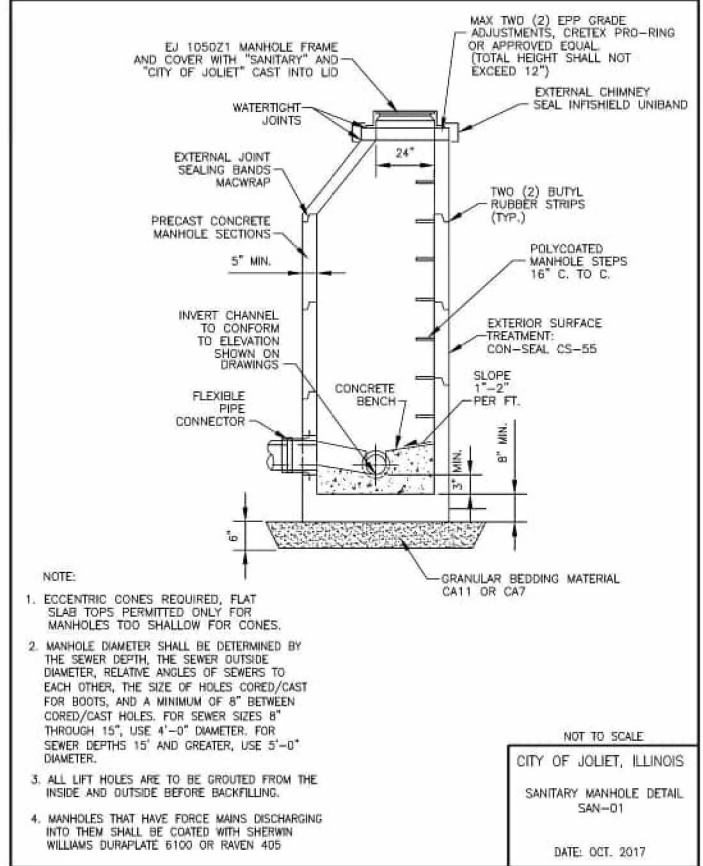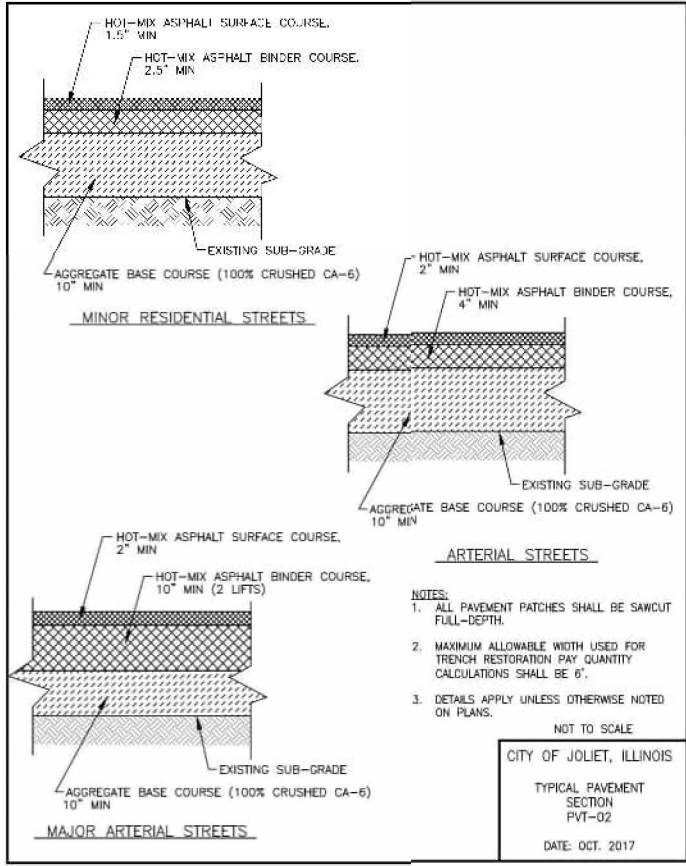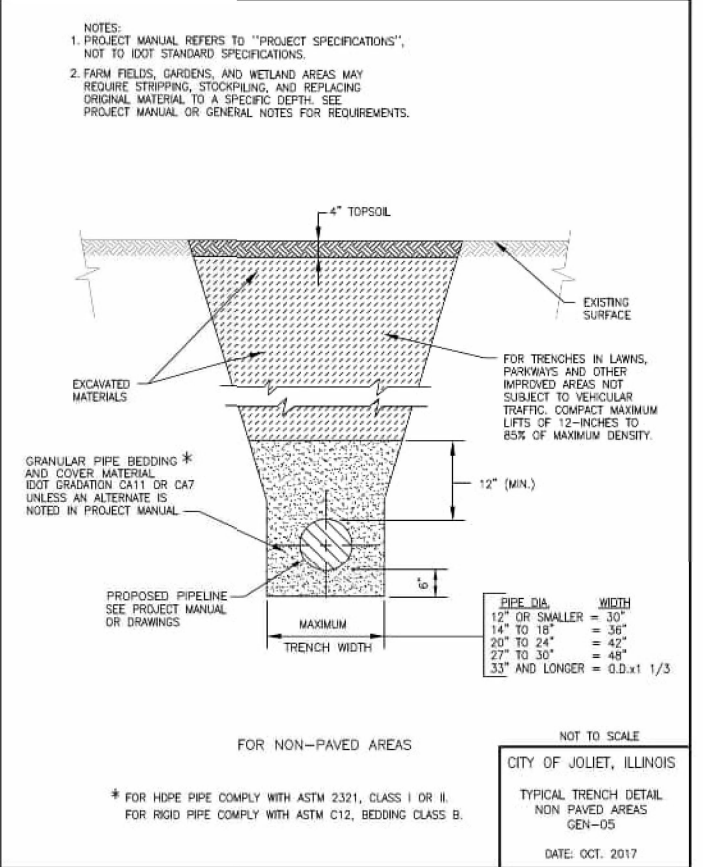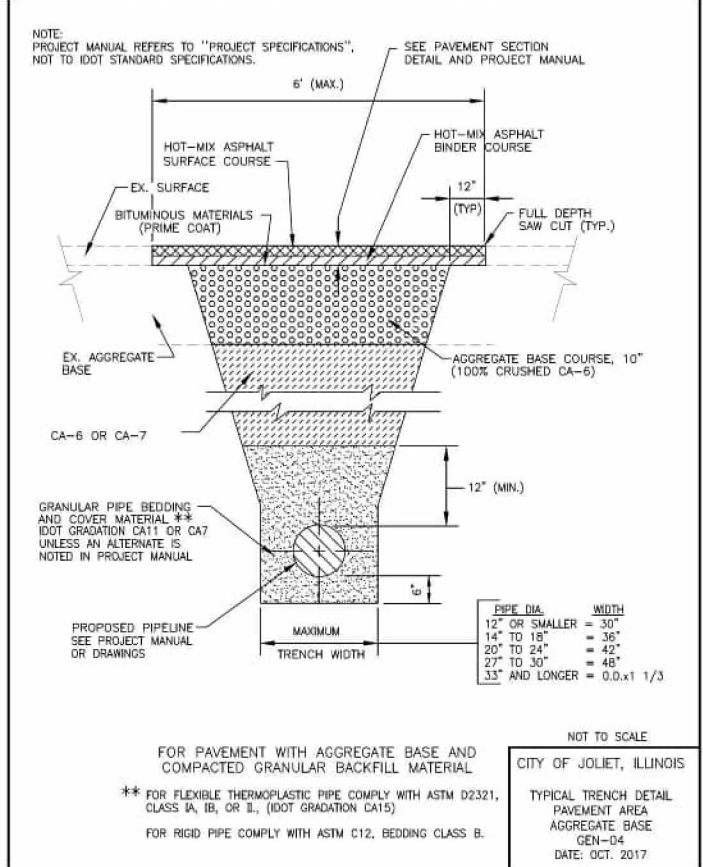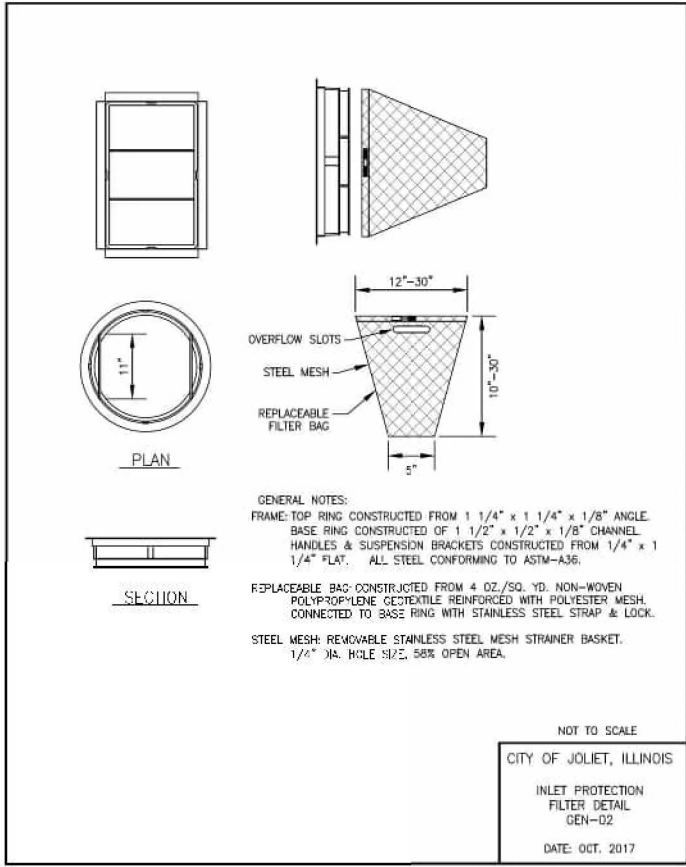

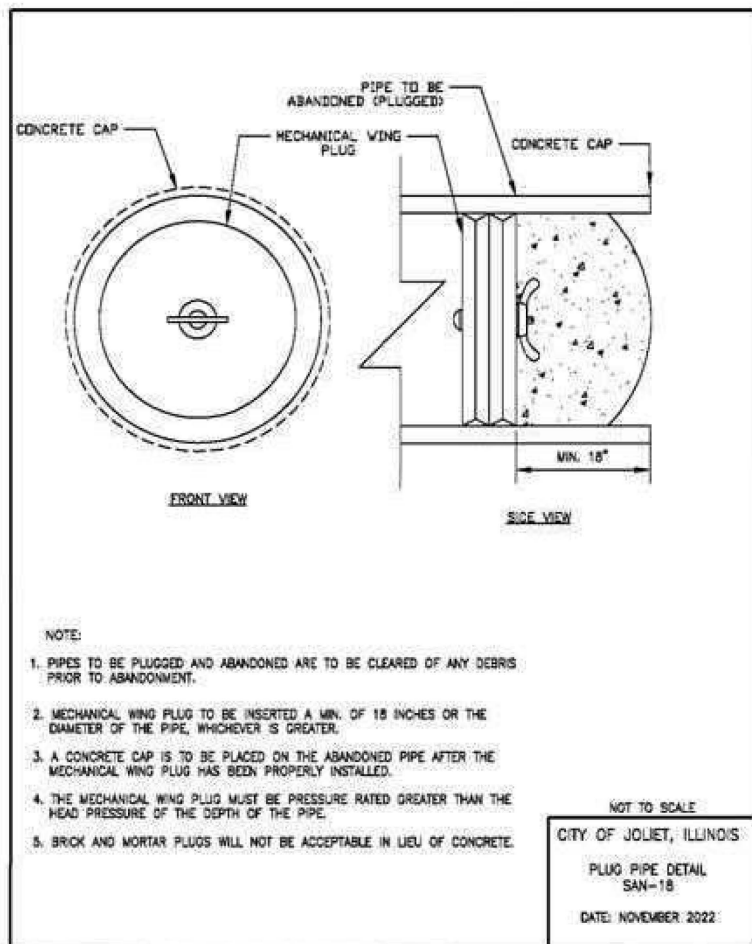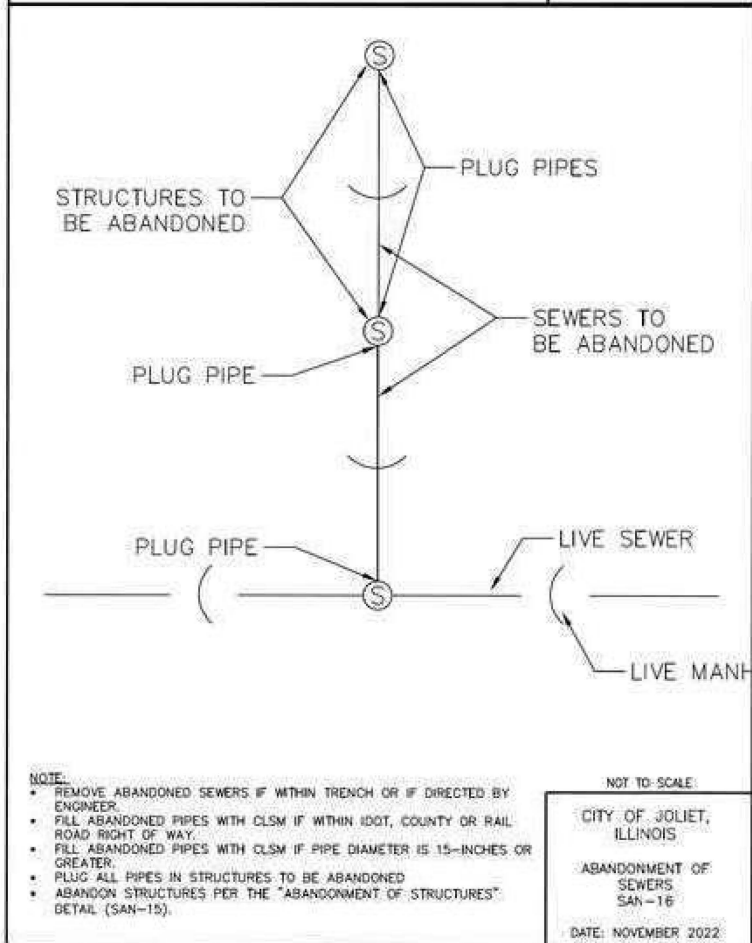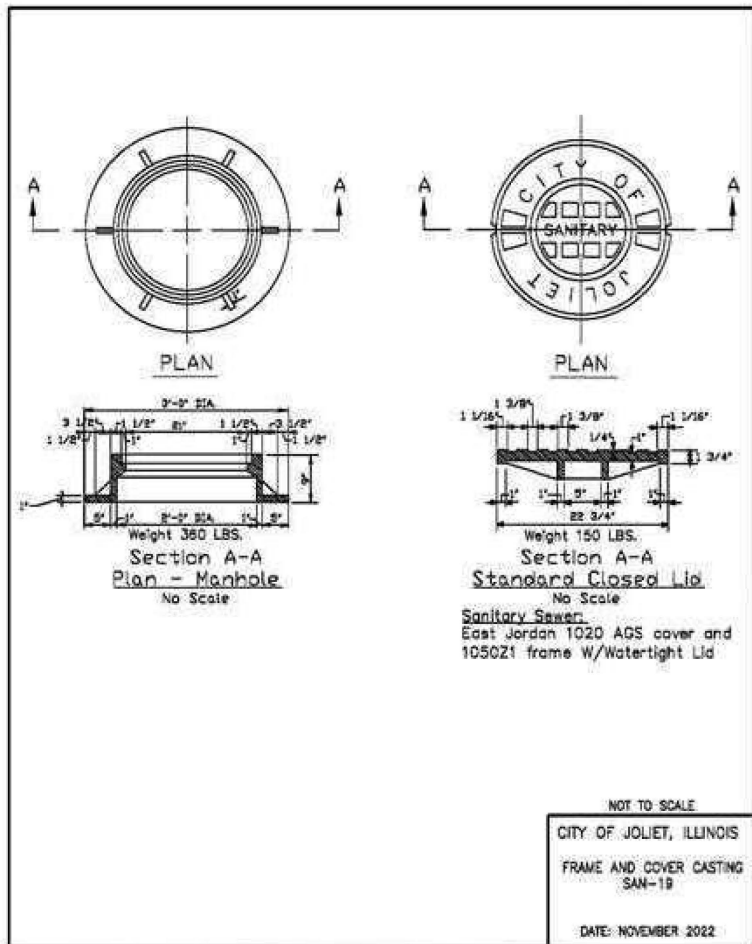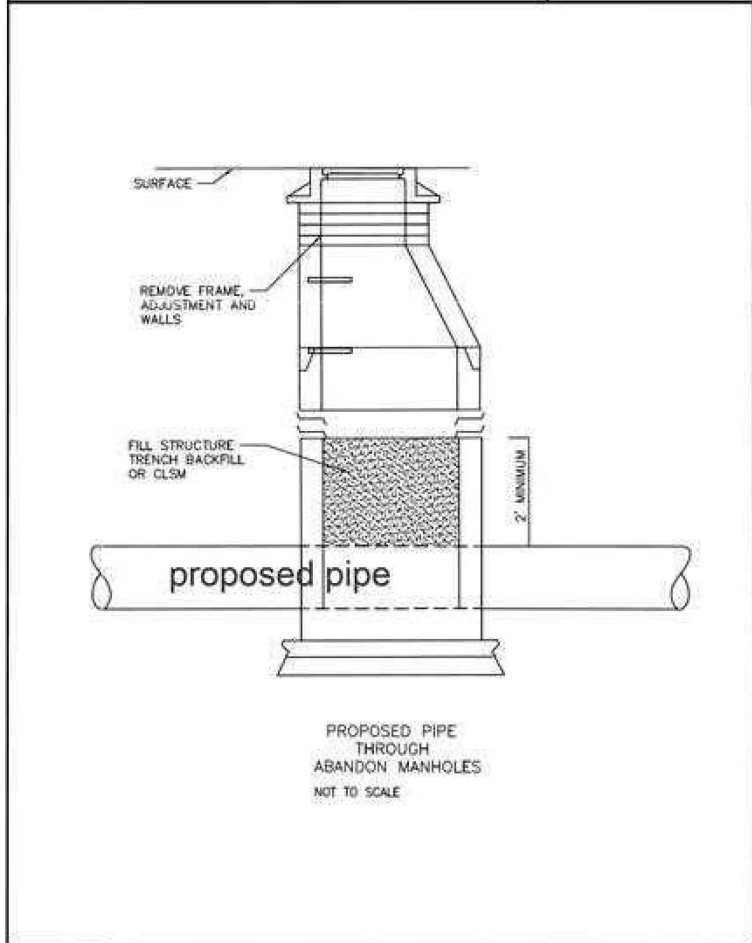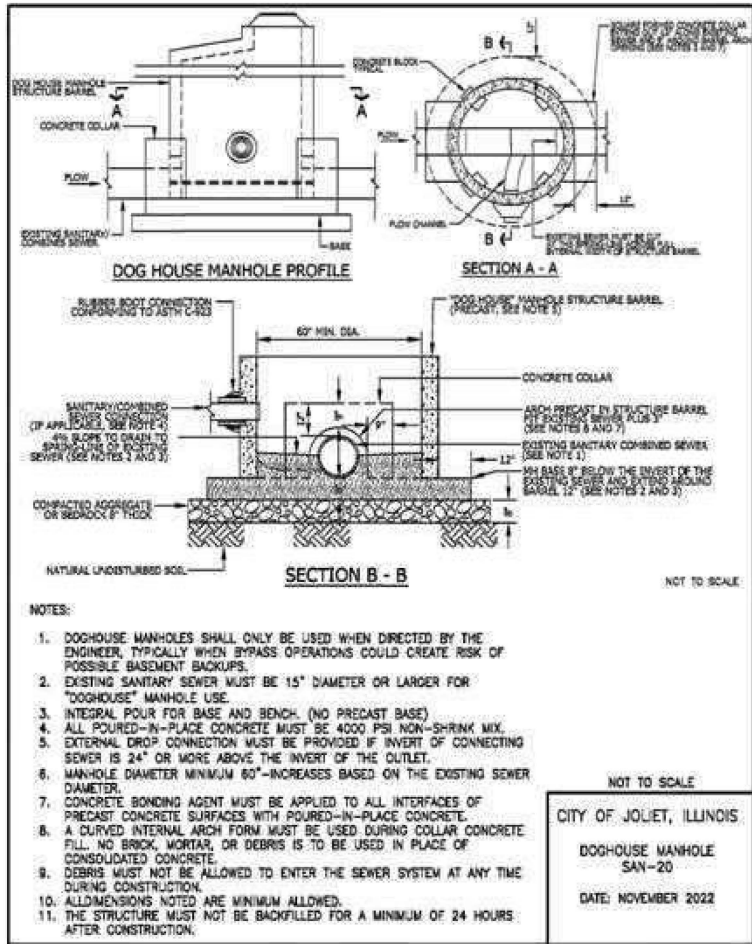

Model: Default
File Name: p:\projects\transystems-pw-bentley.com\transystems-pw1-hosted\Documents\Projects_2018\CH401\40118002\203-VSP7\Project_Info\Utilities\CO-V2-Utilities\62R22-INT-4 (Center)\Sheets\62R22-sh-detailed.dgn



V3 Companies
7325 Jones Avenue
Woodridge, IL 60517
630.724.9200 phone
630.724.9202 fax
www.v3co.com

USER NAME	= dpung
DESIGNED	- CD
DRAWN	- DP
CHECKED	- JH
DATE	- 4/25/2025
PLOT SCALE	= 0.167" / in.
PLOT DATE	= 4/23/2025

REVISED	-
REVISED	-
REVISED	-
REVISED	-


STATE OF ILLINOIS
DEPARTMENT OF TRANSPORTATION

JOLIET DETAILS

SCALE: NONE SHEET 3 OF 4 SHEETS STA. TO STA.


F.A.I. RTE.	SECTION	COUNTY	TOTAL SHEETS	SHEET NO.
80	FAI 80 21 INTERCHANGE	WILL	1209	906
CONTRACT NO. 62R22				
ILLINOIS FED. AID PROJECT				

Model: Default
File Name: p:\transystems-pw-bentley.com\transcomp\ppl-hosted\Documents\Projects_2018\CH40140118002203-VSP7\Project_Info\Utilities\CO-V2-Utilities\62R22-NT-4 (Center)\Sheets\62R22-ht-details.dgn

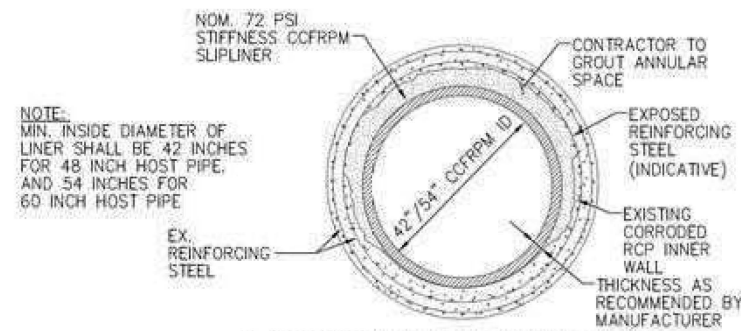


CCFRPM Sliplining Cross Section Detail
NTS


- TRENCH CONDITIONS**
1. SELECT FILL CONSISTS OF EXCAVATED MATERIALS CONTAINING NO ROCKS LARGER THAN 2 INCHES.
 2. COMPACTION REQUIREMENTS:
(a) NON-PAVED AREAS 90% MAXIMUM STANDARD PROCTOR DENSITY FOR COHESION LESS SOILS AND 85% FOR COHESIVE SOILS.
(b) PAVED AREAS 95% MAXIMUM STANDARD PROCTOR DENSITY FOR COHESION LESS SOLID.
 3. FILLS OVER 10 FEET DEEP - MATERIAL IN THE AREA FROM SELECT FILL TO BEDDING SHALL BE 3/4" CRUSHER RUN WELL GRADED.
 4. FLOWABLE FILL MAY BE SUBSTITUTED FOR ALL MATERIALS IN ROAD CROSSING.
 5. *IN AREAS OF HIGH GROUND WATER IN THE TRENCH, THE CONTRACTOR SHALL PERFORM DEWATERING. NO SEPARATE PAYMENT.
 6. PIPE IN PROXIMITY TO WATER LINES SHALL COMPLY WITH ILLINOIS E.P.A. STANDARDS.

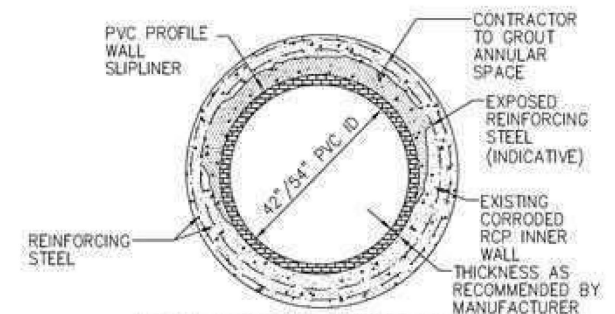


PVC Sliplining Cross Section Detail
NTS

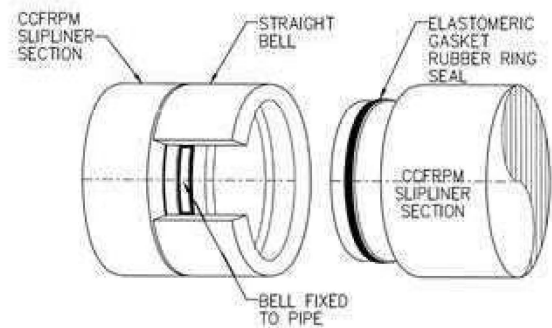


CCFRPM Bell-Spigot Sliplining Joint Detail
NTS

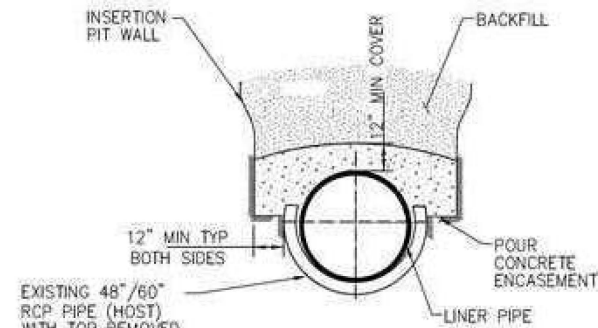


Insertion Pit Encasement Detail
NTS

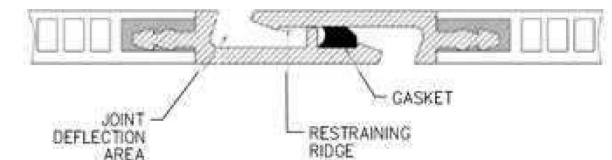

Vylon Slipliner Anti-Disengaging Coupler Joint Detail
NTS

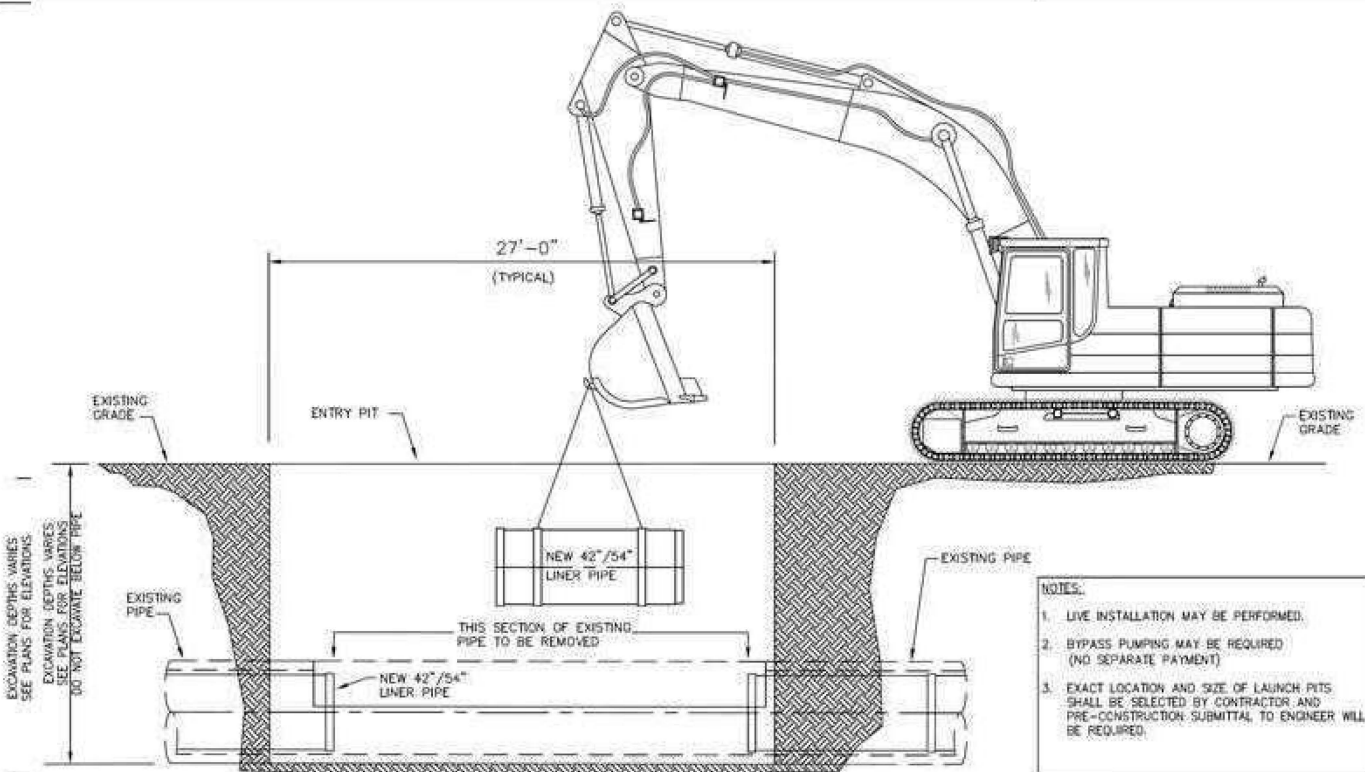

Typical CCFRPM/PVC Segmental Sliplining Launch Pit Excavation Detail
SCALE: N.T.S.

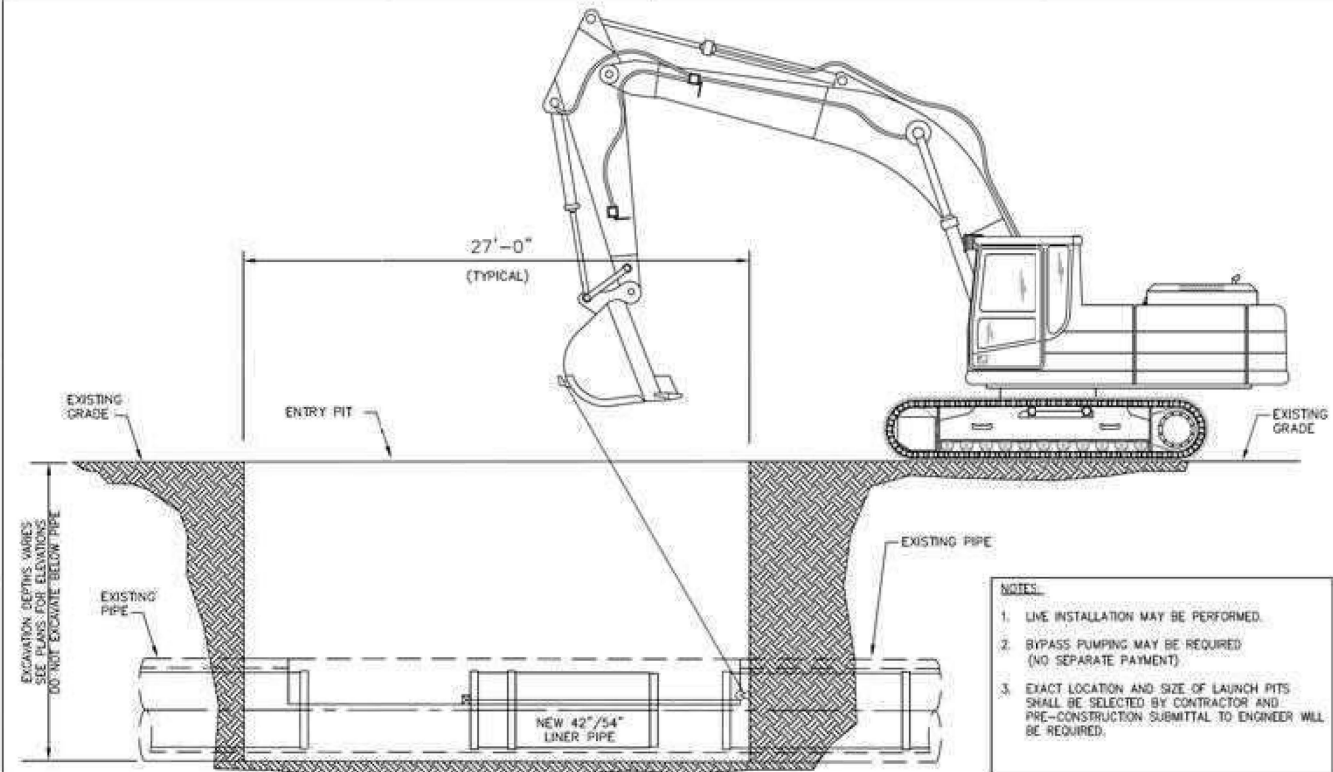

Typical CCFRPM/PVC Segmental Sliplining Launch Pit Excavation Detail
SCALE: N.T.S.



V3 Companies
7325 Jones Avenue
Woodridge, IL 60517
630.724.9200 phone
630.724.9202 fax
www.v3co.com

USER NAME	= dpung
DESIGNED	- CD
DRAWN	- DP
CHECKED	- JH
DATE	- 4/25/2025
PLOT SCALE	= 0.167" / in.
PLOT DATE	= 4/23/2025

REVISED	-
REVISED	-
REVISED	-
REVISED	-



STATE OF ILLINOIS
DEPARTMENT OF TRANSPORTATION

JOLIET DETAILS

SCALE: NONE SHEET 4 OF 4 SHEETS STA. TO STA.

F.A.I. RTE.	SECTION	COUNTY	TOTAL SHEETS	SHEET NO.
80	FAI 80 21 INTERCHANGE	WILL	1209	907
CONTRACT NO. 62R22				
ILLINOIS FED. AID PROJECT				

KEY PLAN

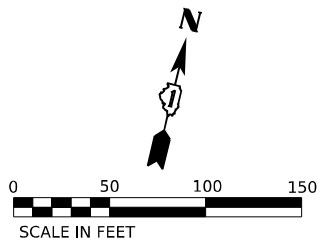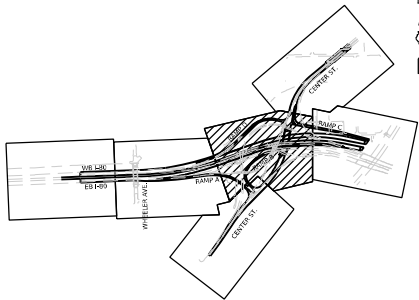

PATTERN LINES LEGEND

	I-80
	RAMP A
	RAMP B
	RAMP C
	RAMP D
	CENTER ST

MODEL: Default
FILE NAME: p:\transystems-pw\hntb\comtransystems-pw\hntb\hntb\Documents\Projects_2018\C4001401180022\03-WSP\CAD\62R22-INT-4 (Center)\Working\BU\US_Index\stage_3\016R22-ht-XSIndex3-3.dgn



WSP USA Inc.
30 N. LA SALLE STREET
SUITE 4200
CHICAGO, IL 60602
TEL: (312) 782-8150

USER NAME	= USDJ744408
DESIGNED	- BU
DRAWN	- DJ
CHECKED	- KD
DATE	- 4/25/2025
PLOT SCALE	= 100,000' / in.
PLOT DATE	= 4/22/2025


REVISED	-
REVISED	-
REVISED	-
REVISED	-

STATE OF ILLINOIS
DEPARTMENT OF TRANSPORTATION

CROSS SECTION OVERVIEW PLAN
STAGE 3

SCALE: 1"=50" SHEET OF SHEETS STA. 18+00 TO STA. 31+00

F.A.I. RTE.	SECTION	COUNTY	TOTAL SHEETS	SHEET NO.
80	FAI 80 21 INTERCHANGE	WILL	1209	908
CONTRACT NO. 62R22				
ILLINOIS FED. AID PROJECT				

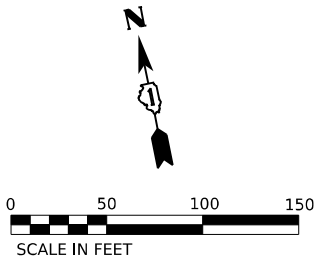

PATTERN LINES LEGEND


	I-80
	RAMP A
	RAMP B
	RAMP C
	RAMP D
	CENTER ST

FILE NAME:  WSP USA Inc. 30 N. LASALLE STREET SUITE 4200 CHICAGO, IL 60602 TEL: (312) 782-8150	USER NAME = USDJ744408	DESIGNED - BU	REVISED -	STATE OF ILLINOIS DEPARTMENT OF TRANSPORTATION	CROSS SECTION OVERVIEW PLAN STAGE 3					F.A.I. RTE.	SECTION	COUNTY	TOTAL SHEETS	SHEET NO.
	PLOT SCALE = 100,000 ' / in.	DRAWN - DJ	REVISED -							80	FAI 80 21 INTERCHANGE	WILL	1209	909
	PLOT DATE = 4/22/2025	CHECKED - KD	REVISED -		SCALE: 1"=50"					CONTRACT NO. 62R22				
	PLOT DATE = 4/22/2025	DATE - 4/25/2025	REVISED -		SHEET OF SHEETS					STA. TO STA.				
										ILLINOIS FED. AID PROJECT				




PATTERN LINES LEGEND

- I-80
- RAMP A
- RAMP B
- RAMP C
- RAMP D
- CENTER ST

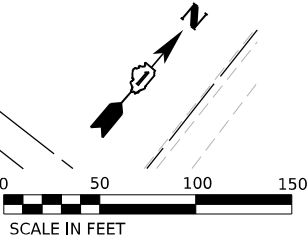

KEY PLAN

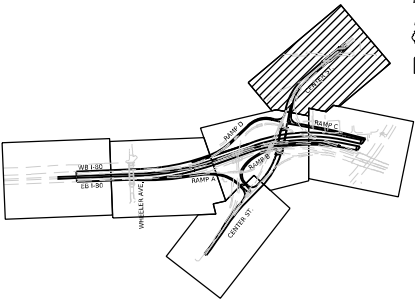

Model: Default
File Name: p:\transystems-pw\hntb\comtrans\corp-pw\hntb\hntb\Documents\Projects_2018\CH401\401180022\03-WSP\CAD\62R22-INT-4 [Center]\Working\BU\US_Index\stage_3\016R22-ht-XSI\Index3.6.dgn



WSP USA INC.
30 N. LA SALLE STREET
SUITE 4200
CHICAGO, IL 60602
TEL: (312) 782-8150

USER NAME	= USDJ744408
PLOT SCALE	= 100,000' / in.
PLOT DATE	= 4/22/2025

DESIGNED -	BU
DRAWN -	DJ
CHECKED -	KD
DATE -	4/25/2025

REVISED -	
REVISED -	
REVISED -	
REVISED -	



**STATE OF ILLINOIS
DEPARTMENT OF TRANSPORTATION**

**CROSS SECTION OVERVIEW PLAN
STAGE 3**

SCALE: 1"=50" SHEET OF SHEETS STA. 33+00 TO STA. 44+00



F.A.I. RTE.	SECTION	COUNTY	TOTAL SHEETS	SHEET NO.
80	FAI 80 21 INTERCHANGE	WILL	1209	910
CONTRACT NO. 62R22				
ILLINOIS FED. AID PROJECT				

MODEL: PR-80-NORTH - A 21+00.00 [Sheet]
FILE NAME: pw:\transystems-pw\hosted\Documents\Projects_2018\CH40140118002\03-WSP\CAD\62R22-INT-4 (Center)\Working\BU162R22-Corridor-Stage3.dgn

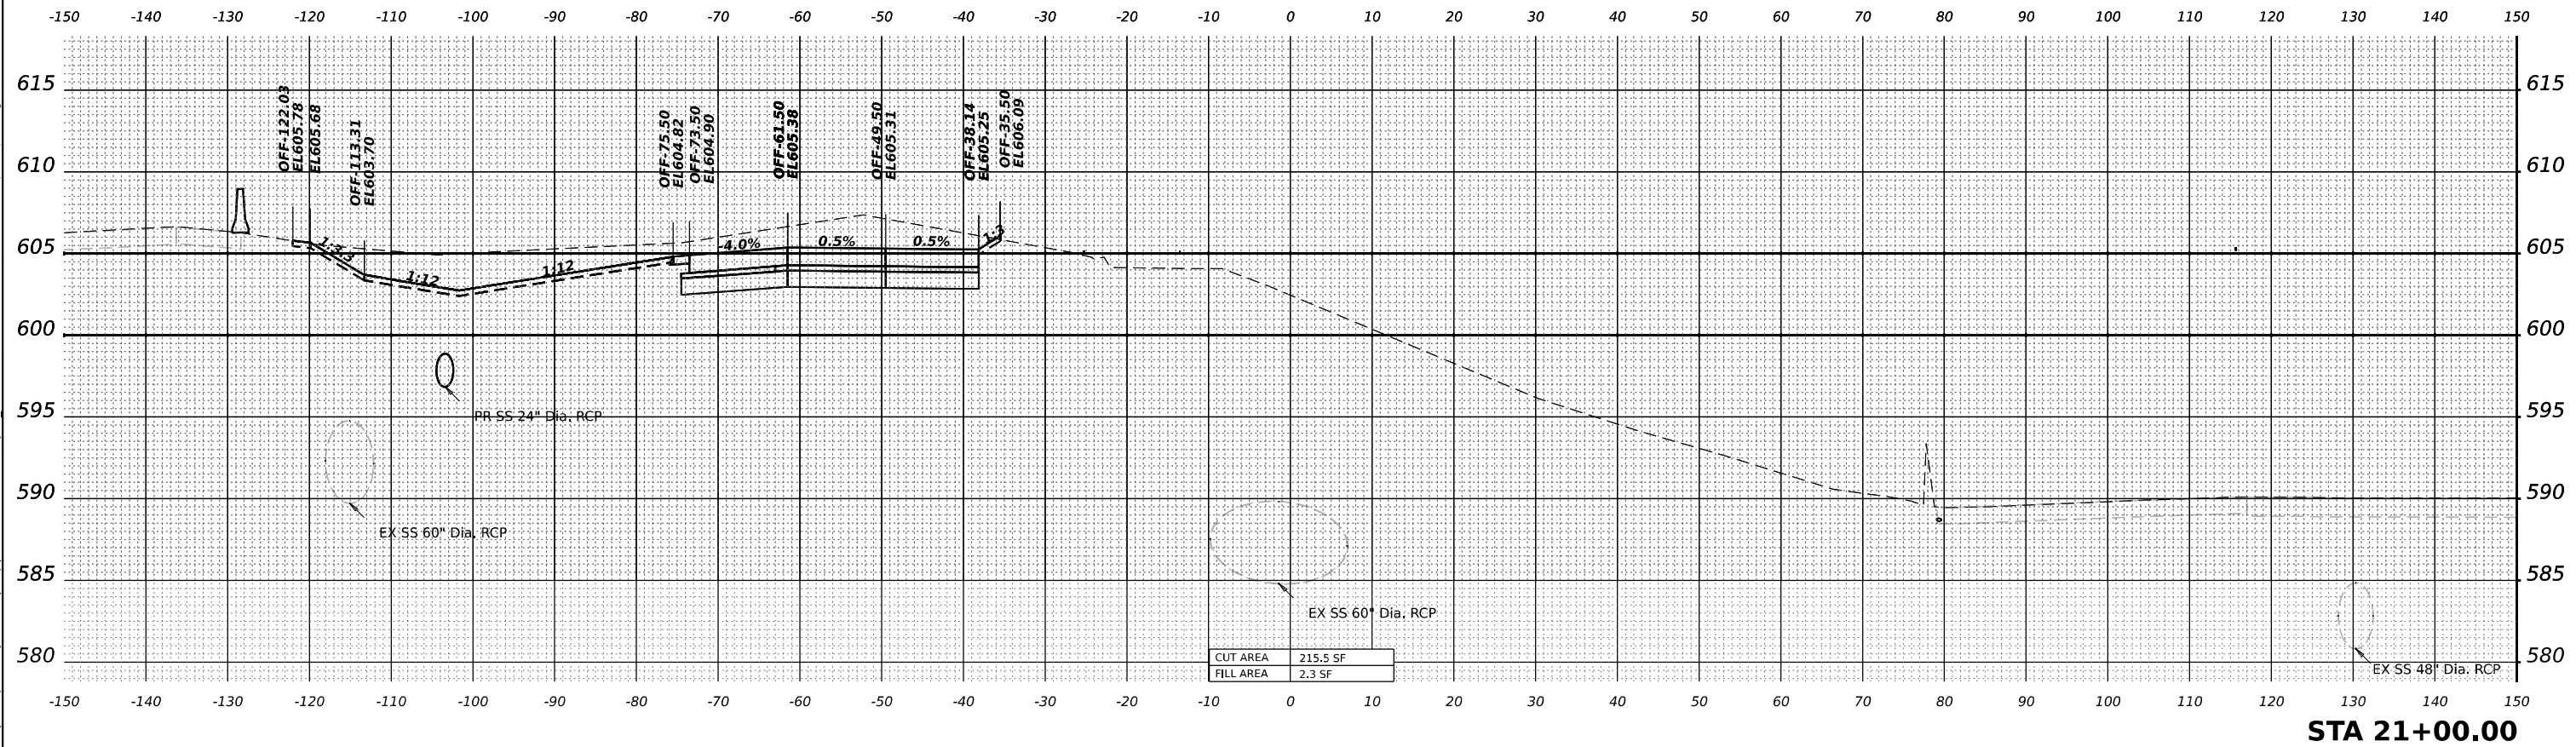
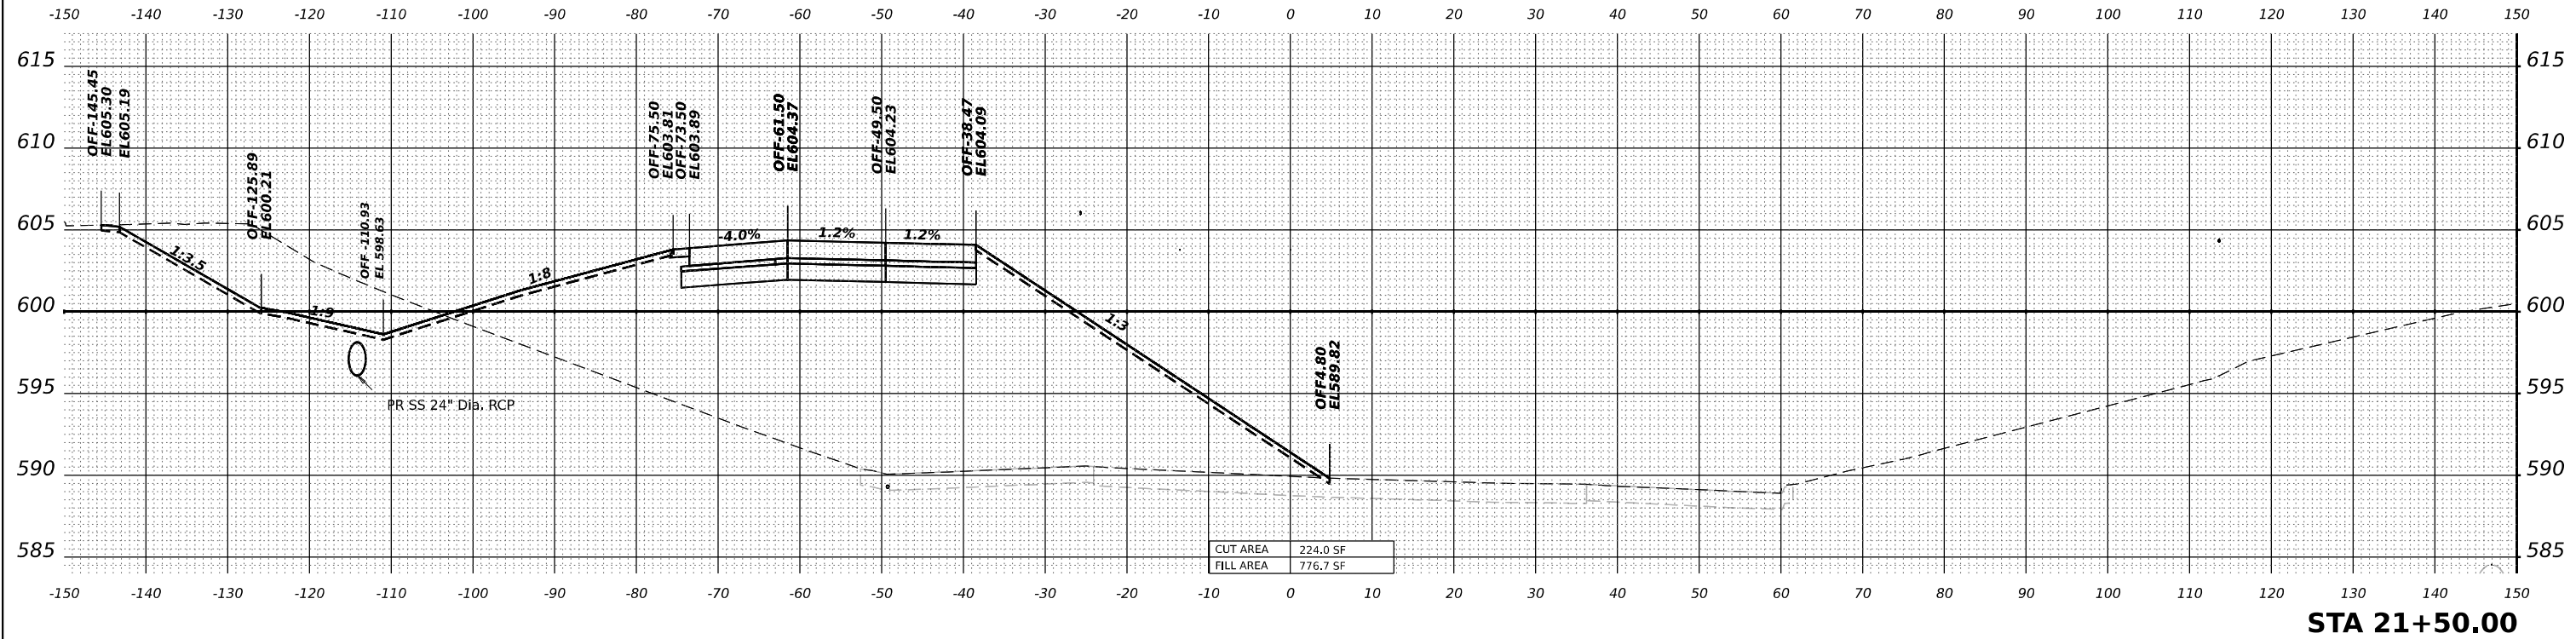


	WSP USA Inc. 30 N. LASALLE STREET SUITE 4200 CHICAGO, IL 60602 TEL: (312) 782-8150	USER NAME = USDJ744408		DESIGNED - KSD	REVISED -	STATE OF ILLINOIS DEPARTMENT OF TRANSPORTATION CROSS SECTIONS STAGE 3 I-80 SCALE: HORIZ: 1"=10' VERT: 1"=5'				F.A.I. RTE.		SECTION	COUNTY	TOTAL SHEETS	SHEET NO.	
		PLOT SCALE = 0.16666685 ' / in.		DRAWN - KSD	REVISED -					80						
		PLOT DATE = 4/22/2025		CHECKED - MMA	REVISED -					CONTRACT NO. 62R22						
		DATE = 4/25/2025		REVIS	REVISED -					ILLINOIS		FED. AID PROJECT				
								SHEET		OF		SHEETS		STA.		TO STA.



MODEL: PR-80-NORTH - A 22+00.00 [Sheet]
FILE NAME: pw:\transystems-pub\entkey.com\transyscorp-pw\Hosted\Documents\Projects_2018\CH401.140118002\03-WSP\CAD\62R22-INT-4 (Center)\Working\BU\0162R22-Corridor-Stage3.dgn

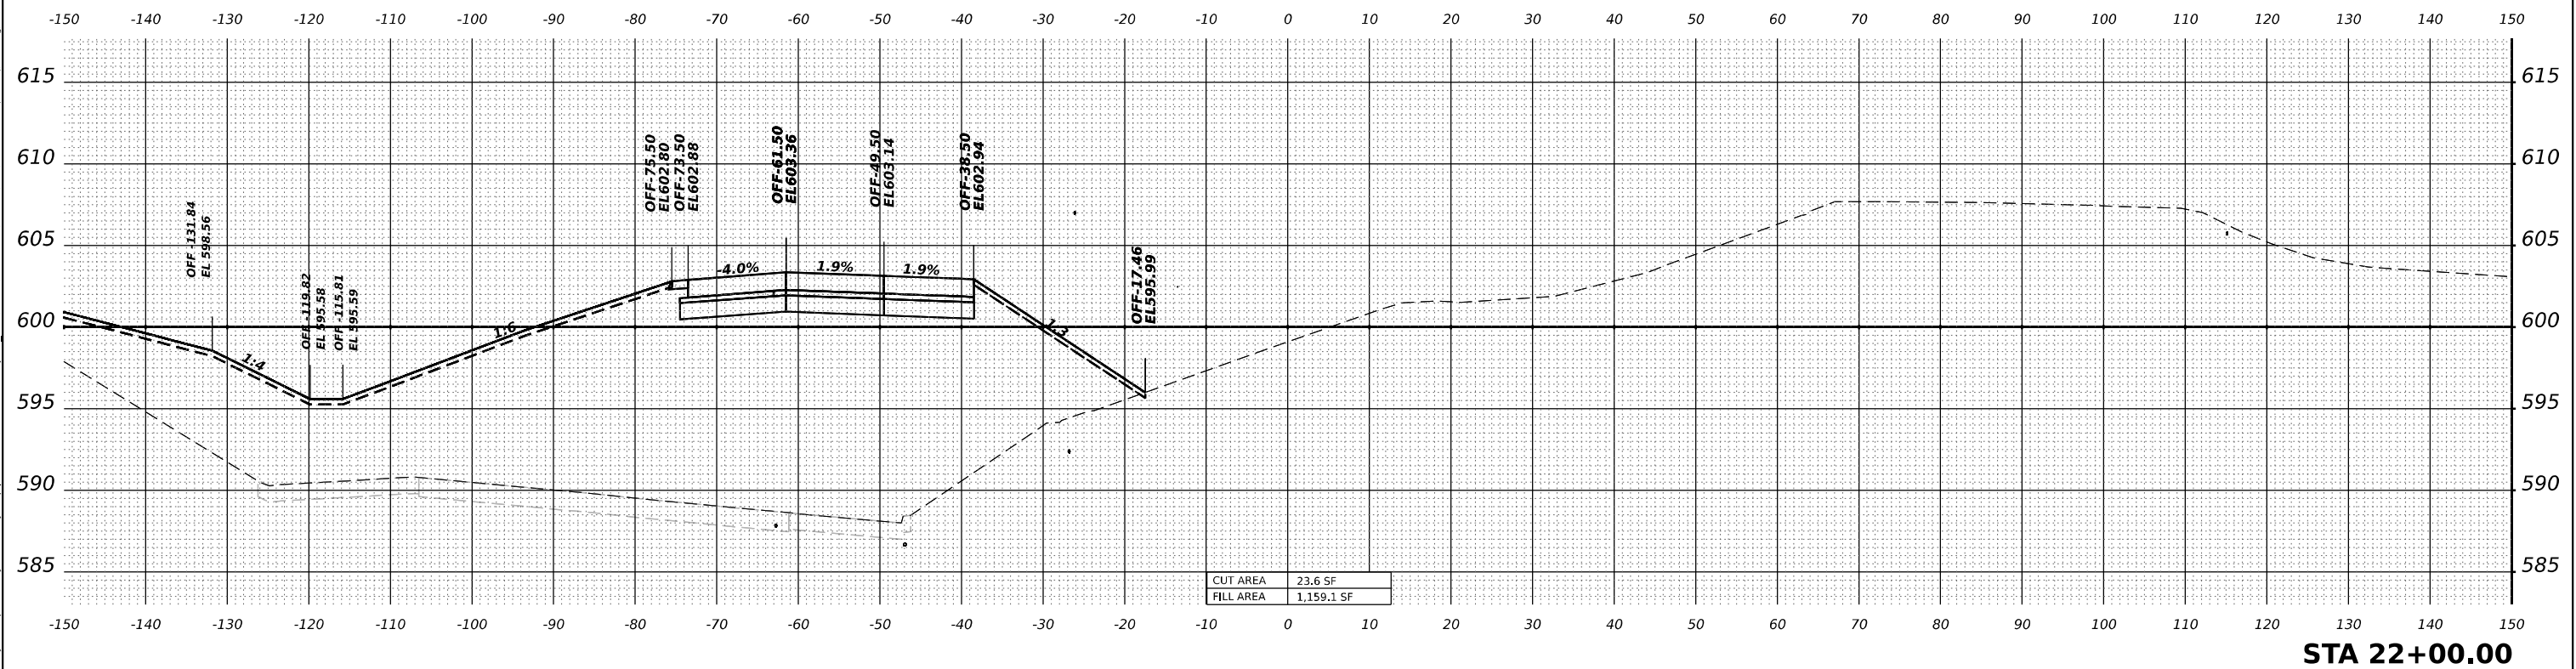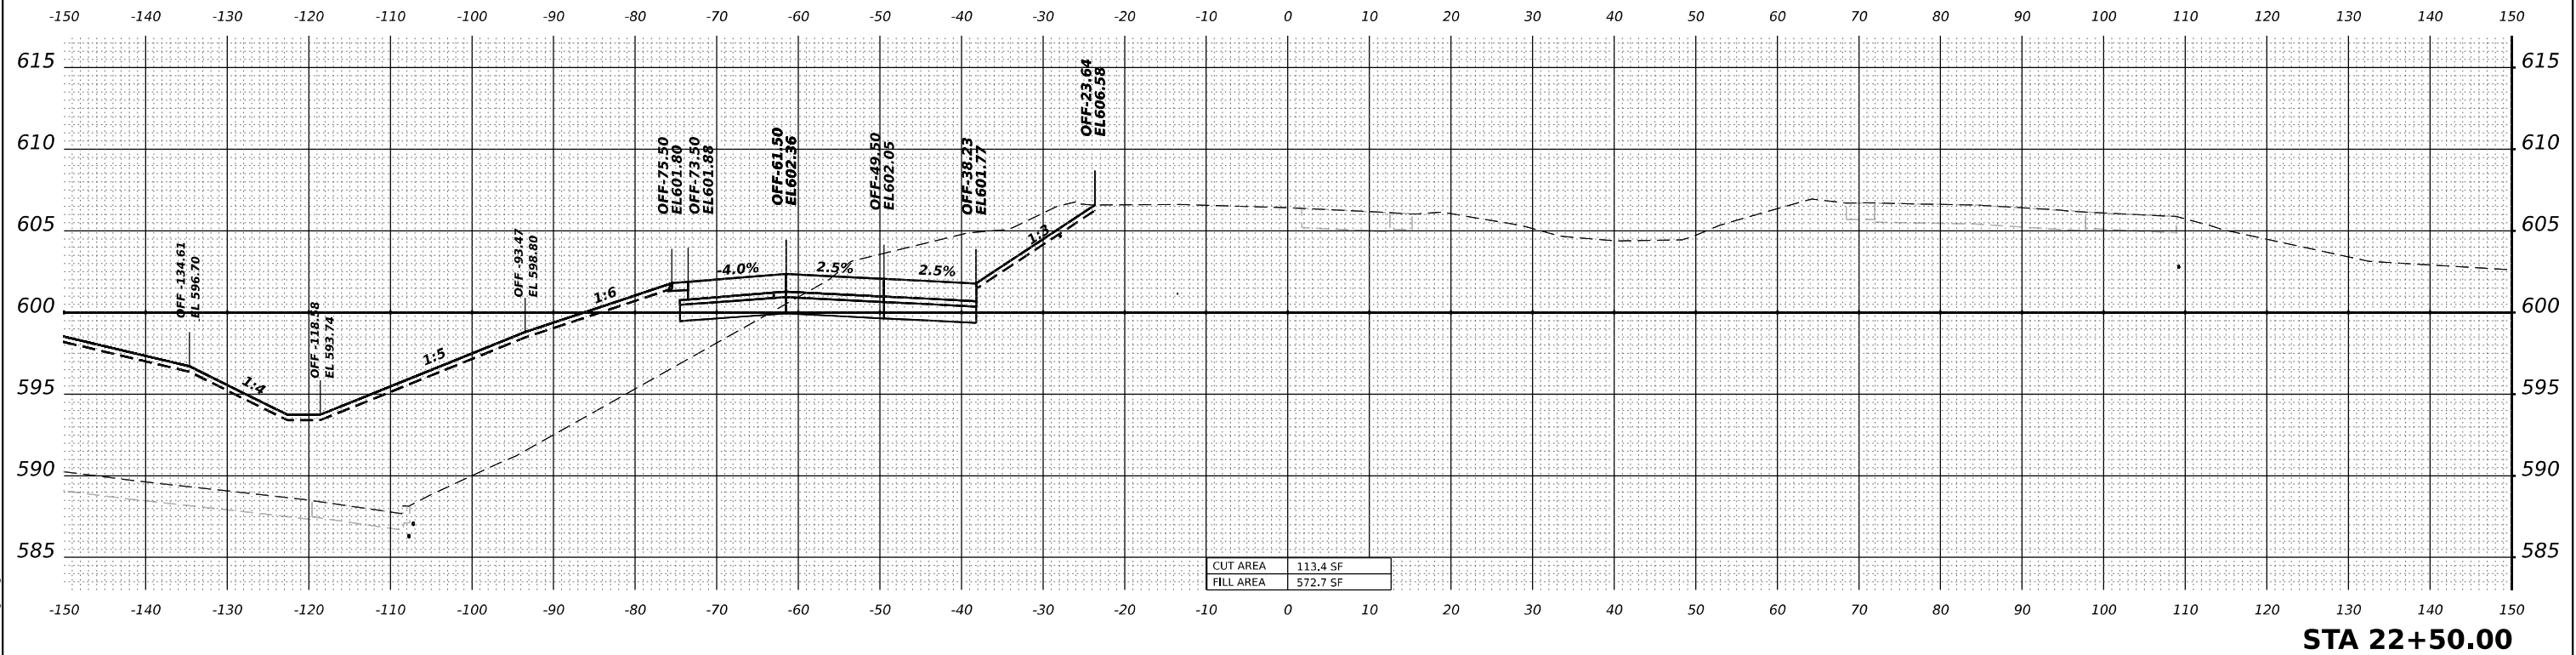

MODEL: PR-80-NORTH - A 23+00.00 [Sheet]
FILE NAME: pw:\transystems-pub\entkey.com\transyscorp-pw\Hosted\Documents\Projects_2018\CH401.1401180022\03-WSP\CAD\62R22-INT-4 (Center)\Working\BU\0162R22-Corridor-Stage3.dgn

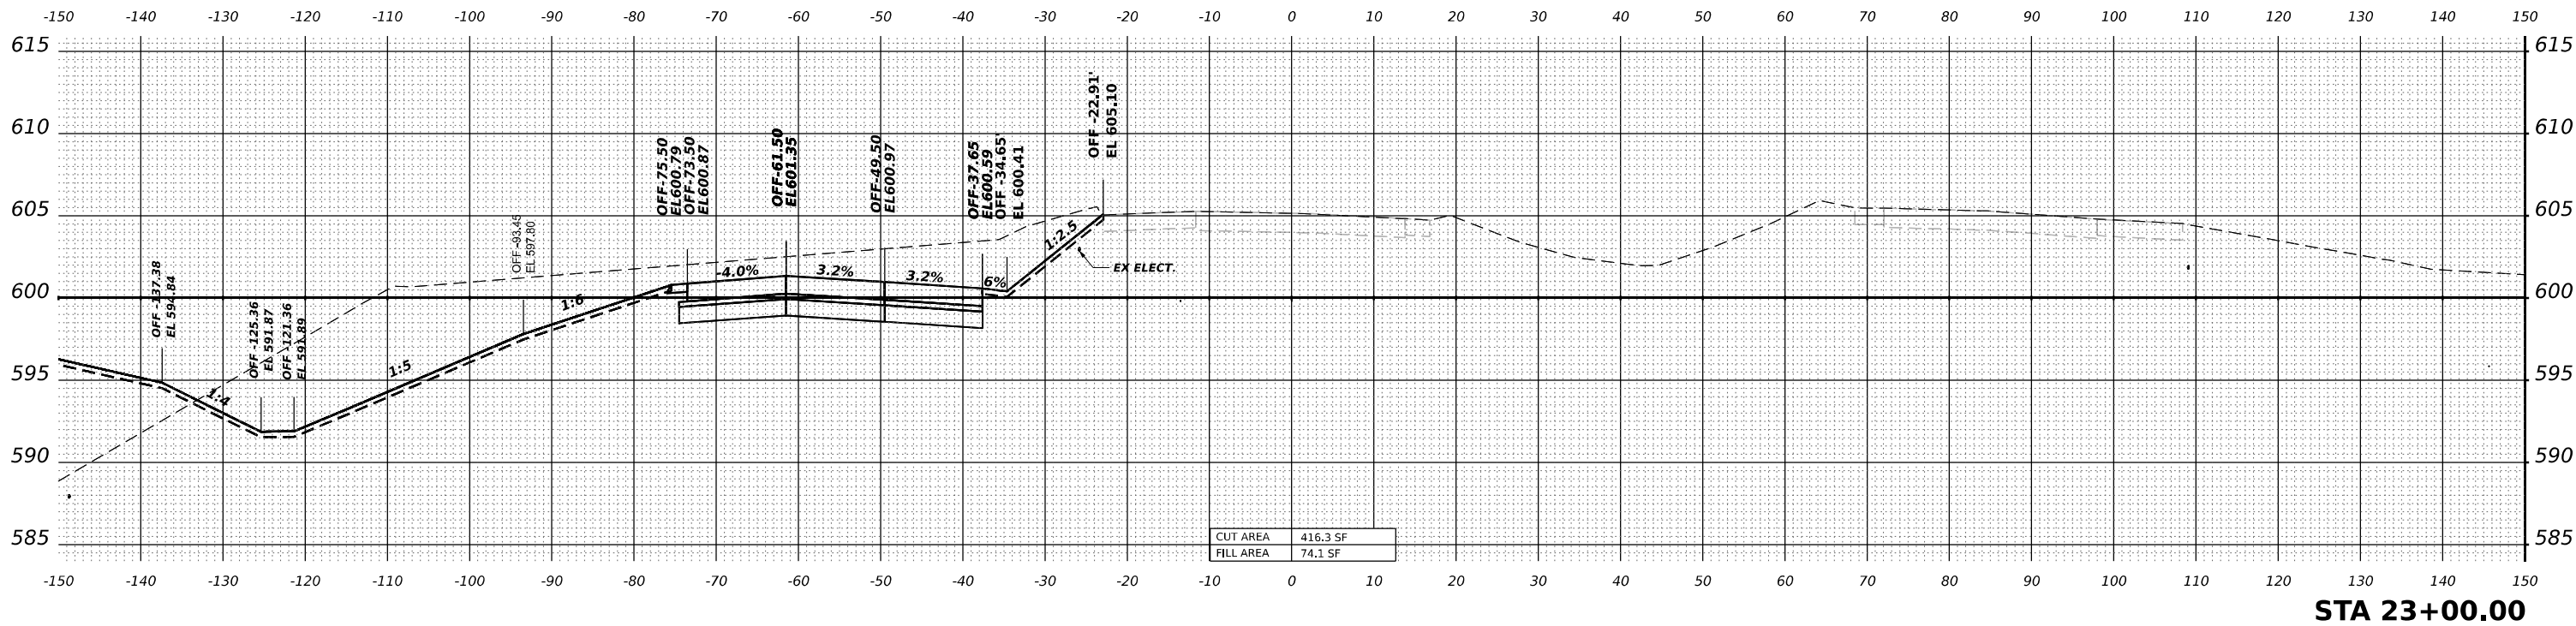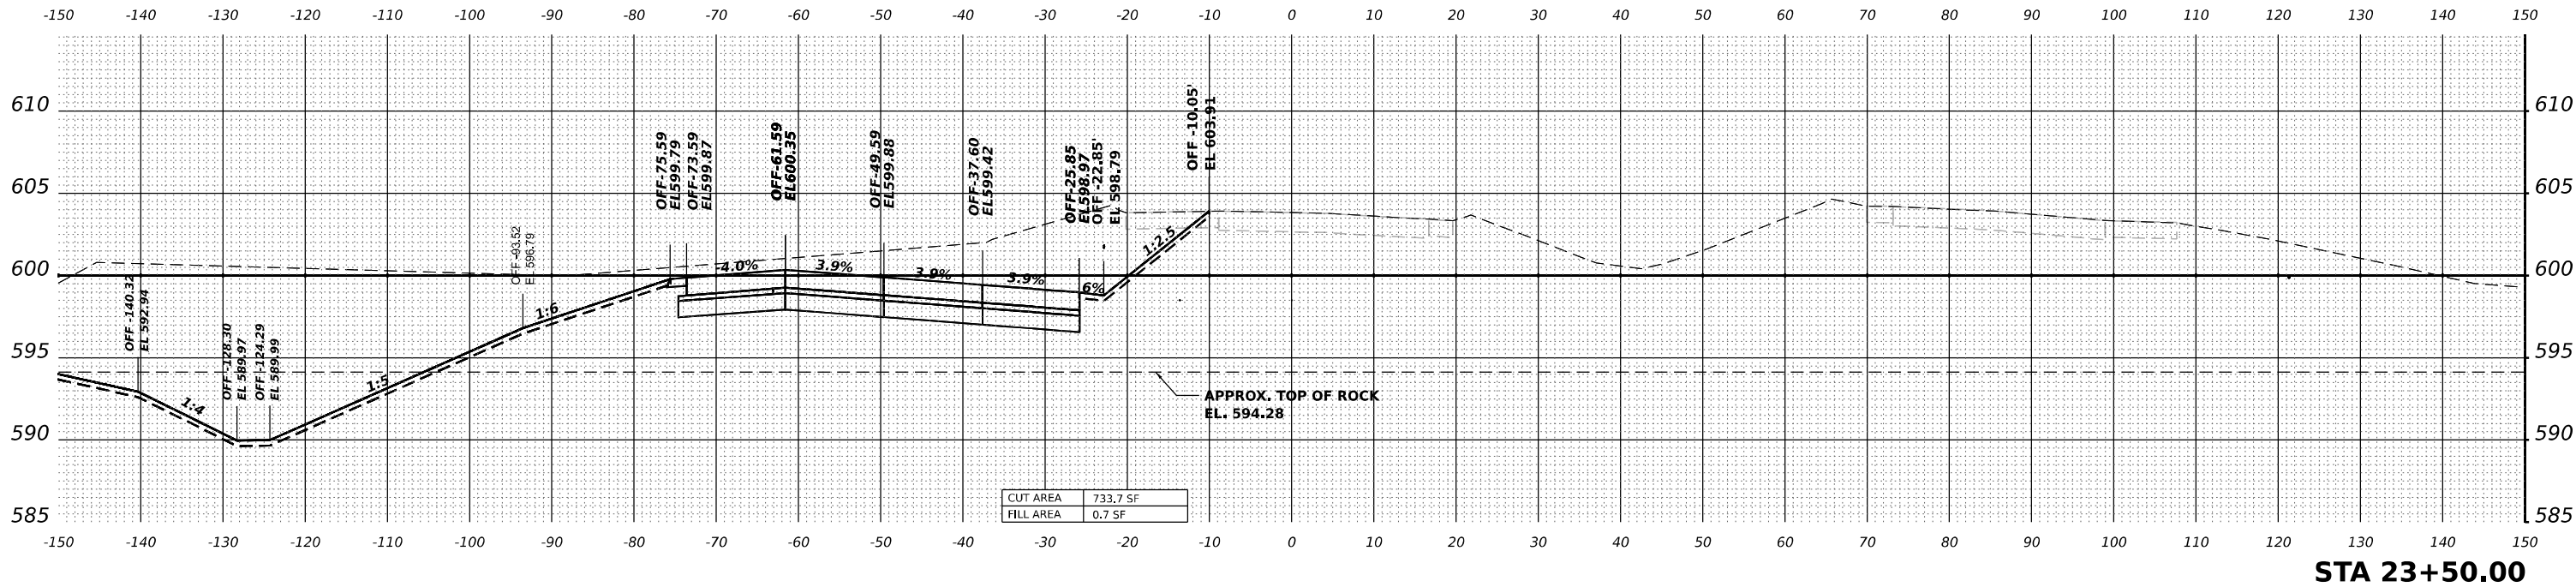


MODEL: P8-80-NORTH - A 24+00.00 [Sheet]
FILE NAME: pw:/transystems-pub/ntkey.com/transyscorp-pw/Hosted/Documents/Projects_2018/CH401.140118002/2/03-WSP/CAD/62R22-INT-4 [Center]/Working/BU0162R22-Corridor-Stage3.dgn

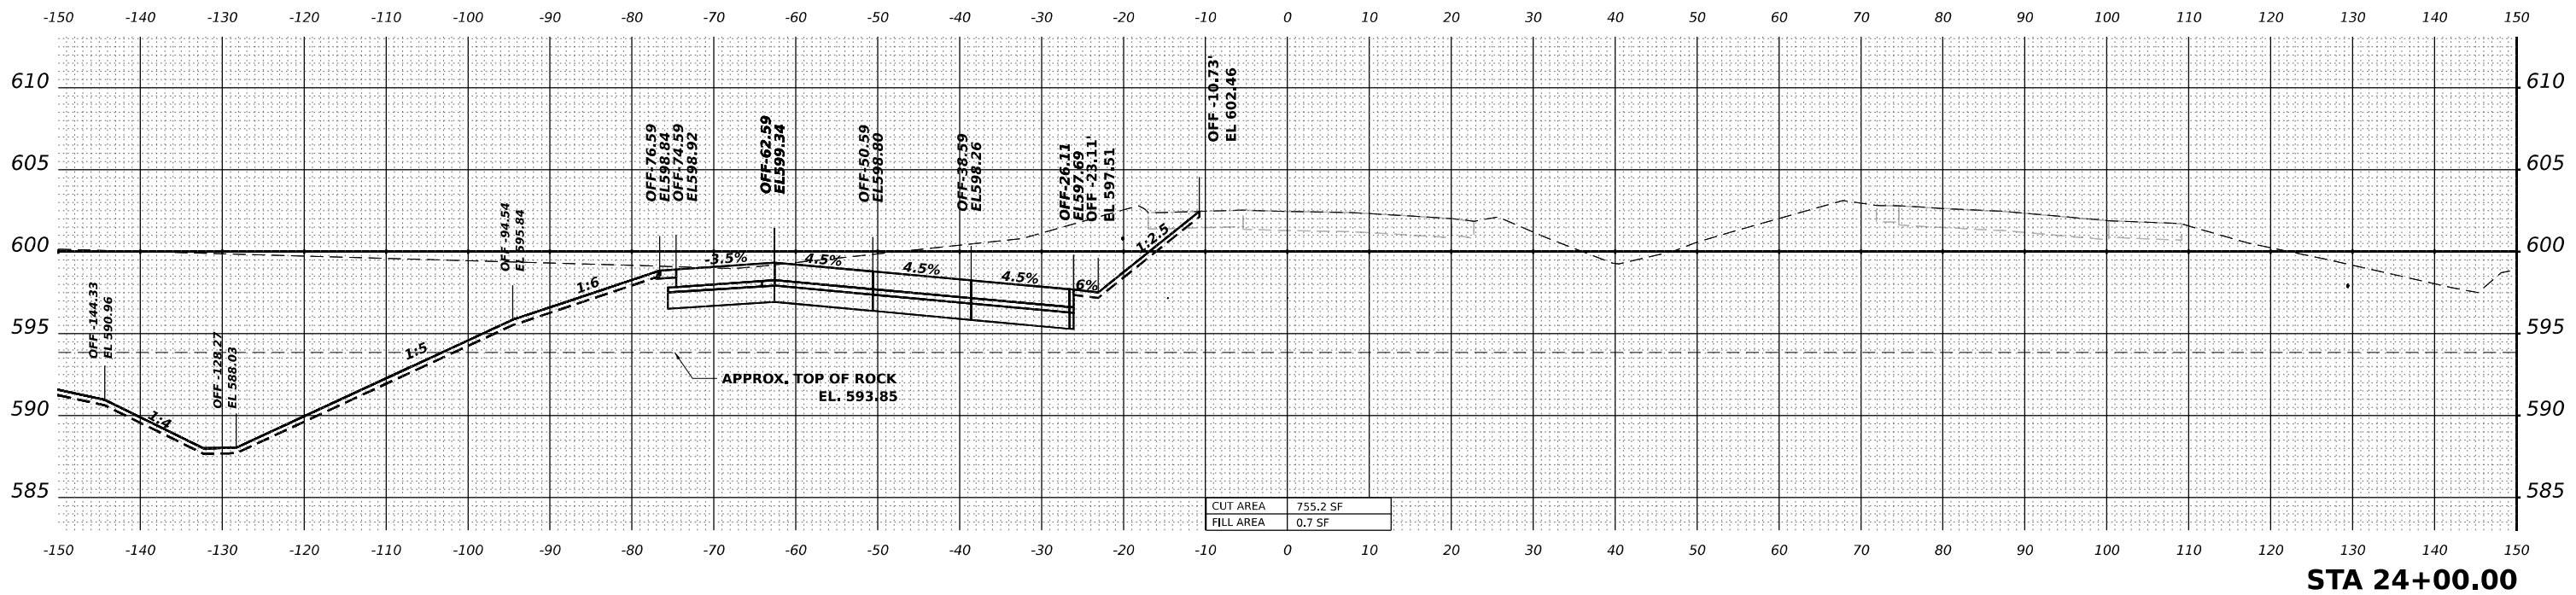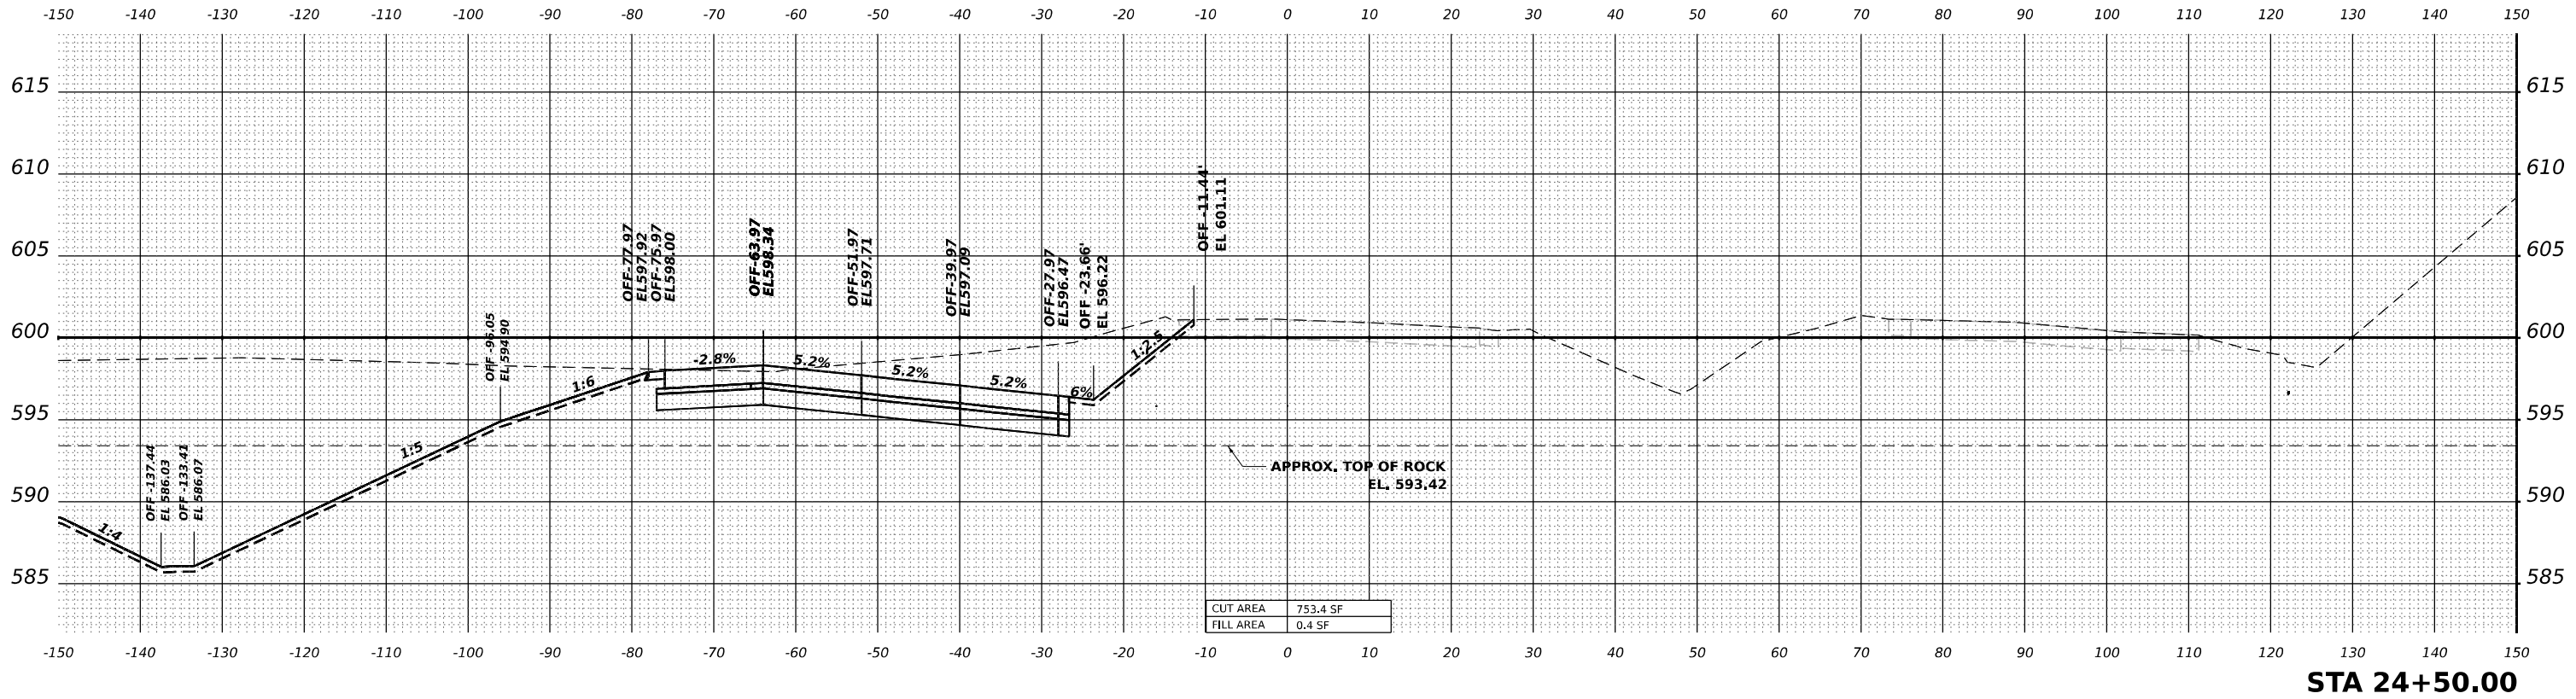

 WSP USA Inc. 30 N. LASALLE STREET SUITE 4200 CHICAGO, IL 60602 TEL: (312) 782-8150	USER NAME = USDJ744408		DESIGNED - KSD	REVISED -	STATE OF ILLINOIS DEPARTMENT OF TRANSPORTATION	CROSS SECTIONS STAGE 3 I-80					F.A.I. RTE.	SECTION	COUNTY	TOTAL SHEETS	SHEET NO.
			DRAWN - KSD	REVISED -		80	FAI 80 21 INTERCHANGE	WILL	1209	915					
	PLOT SCALE = 0.16666685 ' / in.		CHECKED - MMA	REVISED -		CONTRACT NO. 62R22									
	PLOT DATE = 4/22/2025		DATE - 4/25/2025	REVISED -		ILLINOIS FED. AID PROJECT									
						SCALE: HORIZ: 1"=10' VERT: 1"=5'					SHEET	OF	SHEETS	STA.	TO

MODEL: PR-80-NORTH - A 25+00.00 [Sheet]
FILE NAME: pw:/transystems-pub/ntkey.com/transyscorp-pw/Hosted/Documents/Projects_2018/CH401.140118002/03-WSP/CAD/62R22-INT-4 (Center)/Working/BU10162R22-Corridor-Stage3.dgn

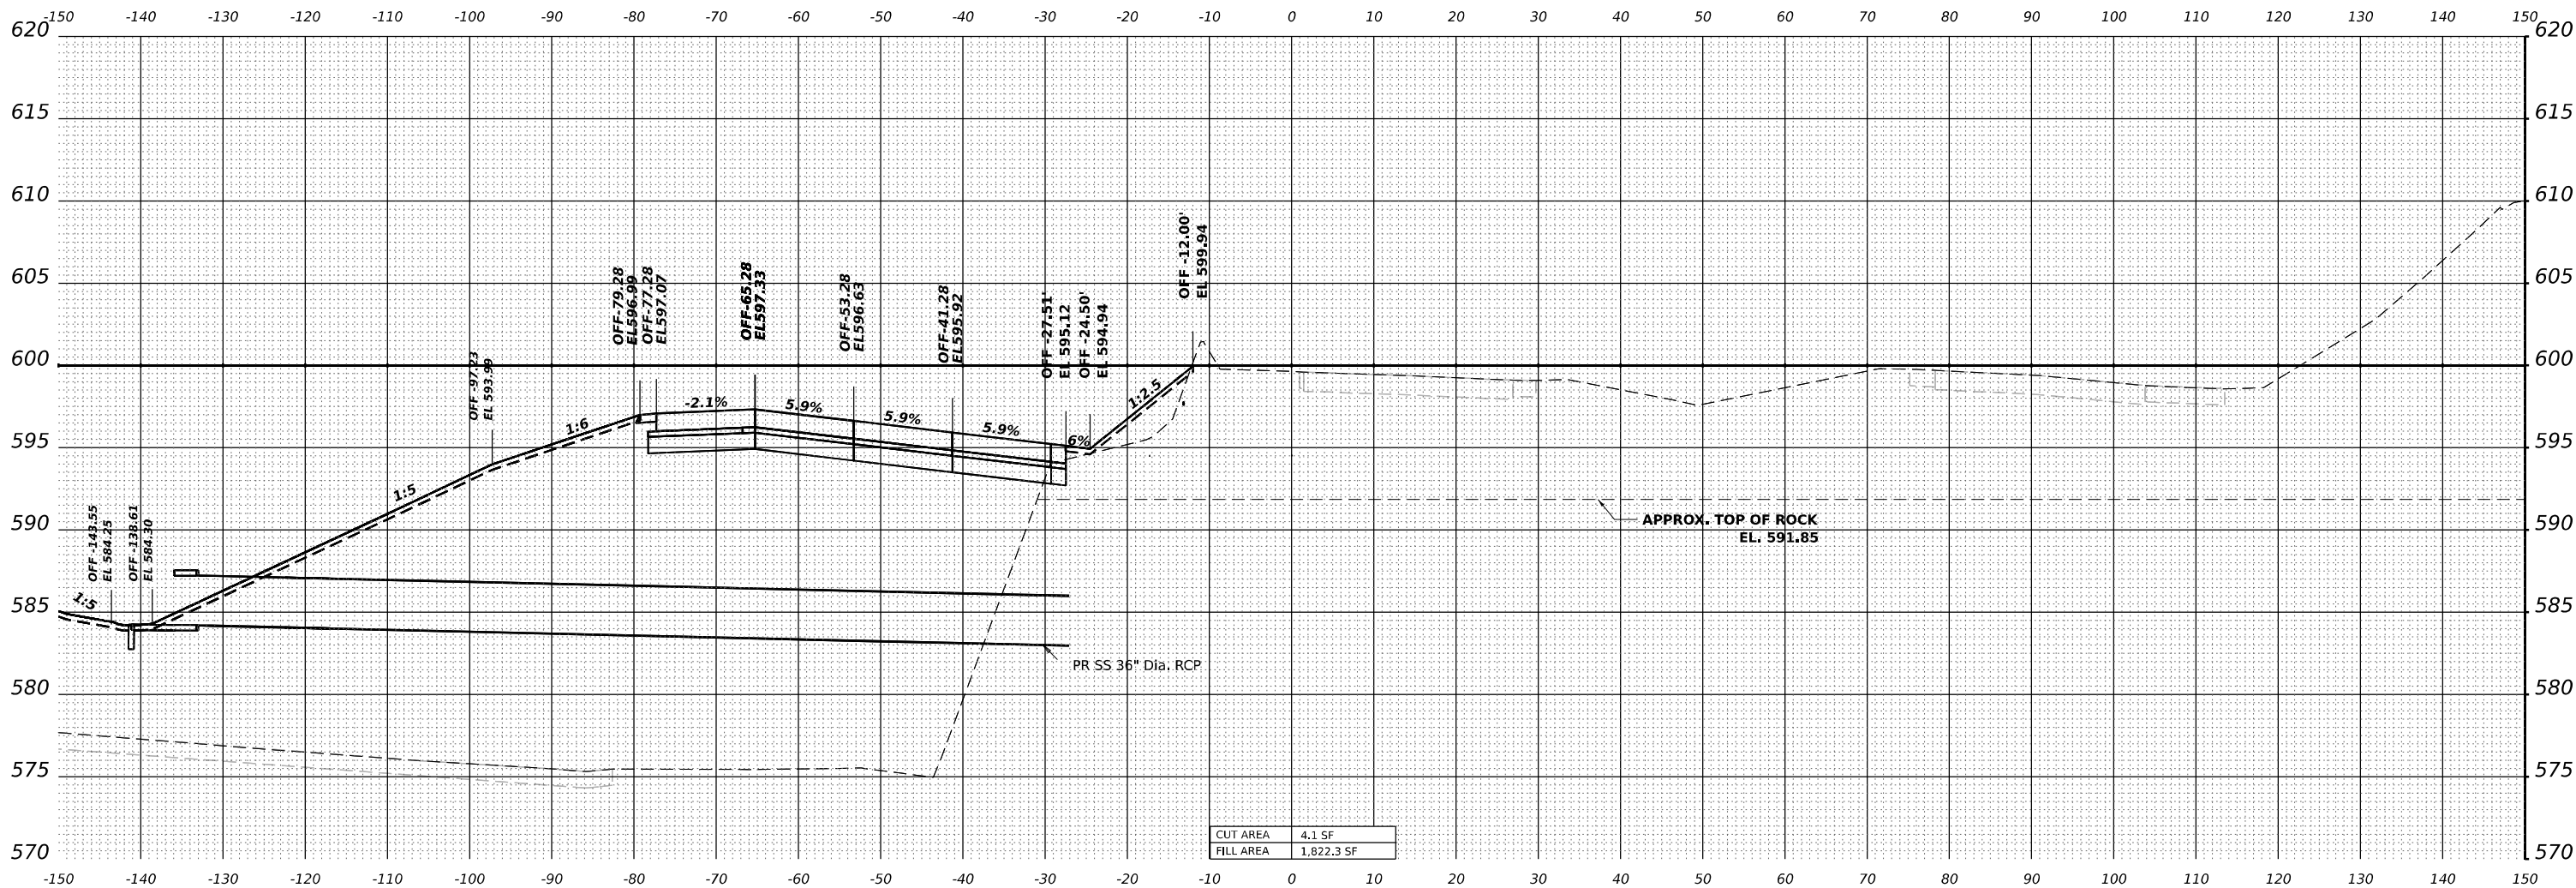

STA 25+00.00



WSP USA Inc.
30 N. LASALLE STREET
SUITE 4200
CHICAGO, IL 60602
TEL: (312) 782-8150

USER NAME = USDJ744408
PLOT SCALE = 0.16666665' / in.
PLOT DATE = 4/22/2025

DESIGNED - KSD
DRAWN - KSD
CHECKED - MMA
DATE - 4/25/2025

REVISED -
REVISED -
REVISED -
REVISED -


STATE OF ILLINOIS
DEPARTMENT OF TRANSPORTATION

CROSS SECTIONS STAGE 3
I-80

SCALE: HORIZ: 1"=10'
VERT: 1"=5'
SHEET OF SHEETS STA. TO STA.

F.A.I. RTE.	SECTION	COUNTY	TOTAL SHEETS	SHEET NO.
80	FAI 80 21 INTERCHANGE	WILL	1209	916
CONTRACT NO. 62R22				
ILLINOIS FED. AID PROJECT				


MODEL: PR-80-NORTH - A 25+50.00 [Sheet]
FILE NAME: p:\w\transys\transys\corp-pw\Hosted\Documents\Projects_2018\CH401.140118002\203-WSP\CAD\62R22-INT-4 (Center)\Working\BU0162R22-Corridor-Stage3.dgn

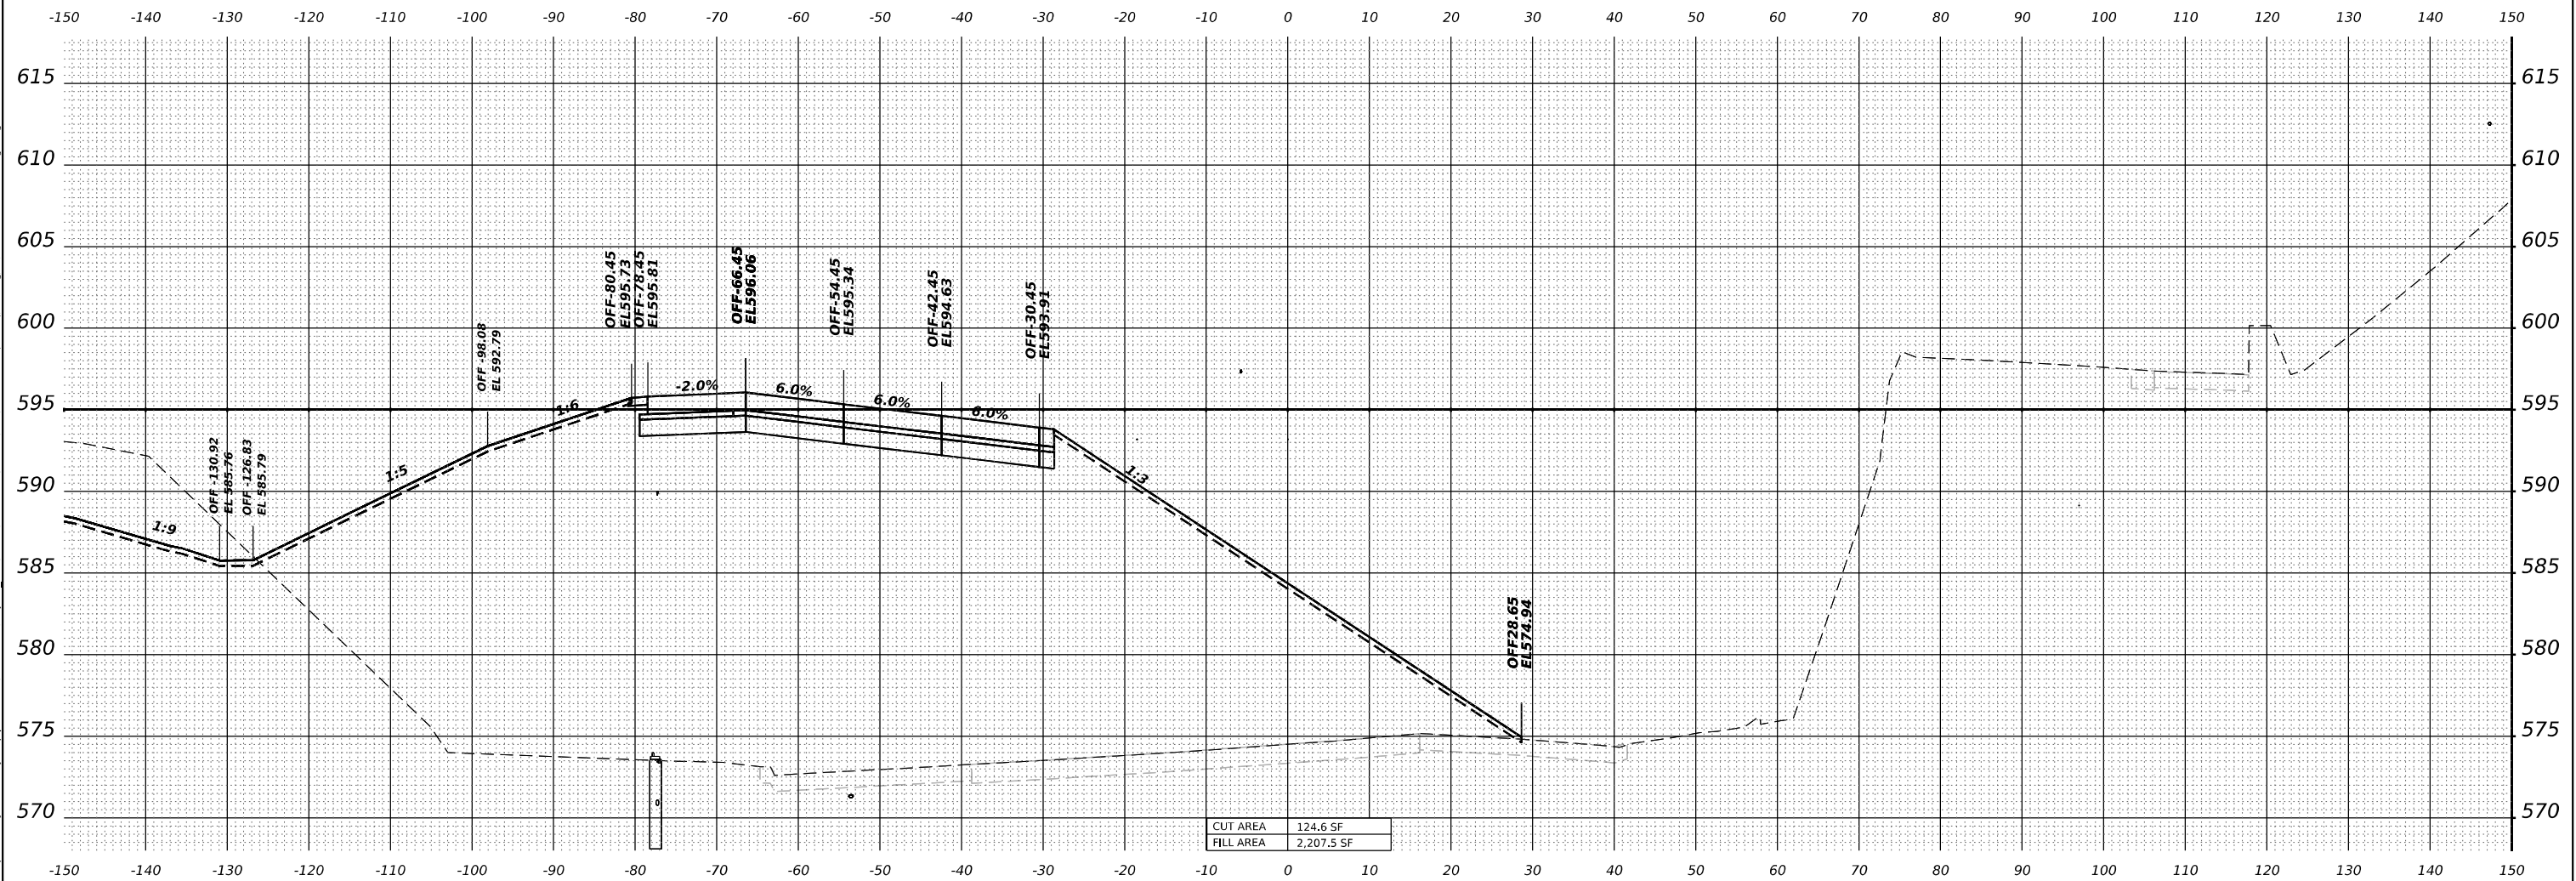

STA 25+50.00

 WSP USA Inc. 30 N. LASALLE STREET SUITE 4200 CHICAGO, IL 60602 TEL: (312) 782-8150	USER NAME = USDJ744408		DESIGNED - KSD	REVISED -	STATE OF ILLINOIS DEPARTMENT OF TRANSPORTATION				CROSS SECTIONS STAGE 3				F.A.I. RTE.	SECTION	COUNTY	TOTAL SHEETS	SHEET NO.
	PLOT SCALE = 0.16666665' / in.		DRAWN - KSD	REVISED -					I-80				80	FAI 80 21 INTERCHANGE	WILL	1209	917
	PLOT DATE = 4/22/2025		CHECKED - MMA	REVISED -					SCALE: HORIZ: 1"=100' VERT: 1"=5'				CONTRACT NO. 62R22				
			DATE - 4/25/2025	REVISED -					SHEET	OF	SHEETS	STA.	TO STA.	ILLINOIS	FED. AID PROJECT		


MODEL: PR180-NORTH_A 26+00.00 [Sheet]
FILE NAME: pr:\trans\systems\pw\benley\comtrans\scorp-pw\1-hosted\Documents\Projects_2018\CH40014001180022\03-WSP\CAD\62R22-INT-4 [Center]\Working\BUD\62R22-Corridor-Stage3.dgn

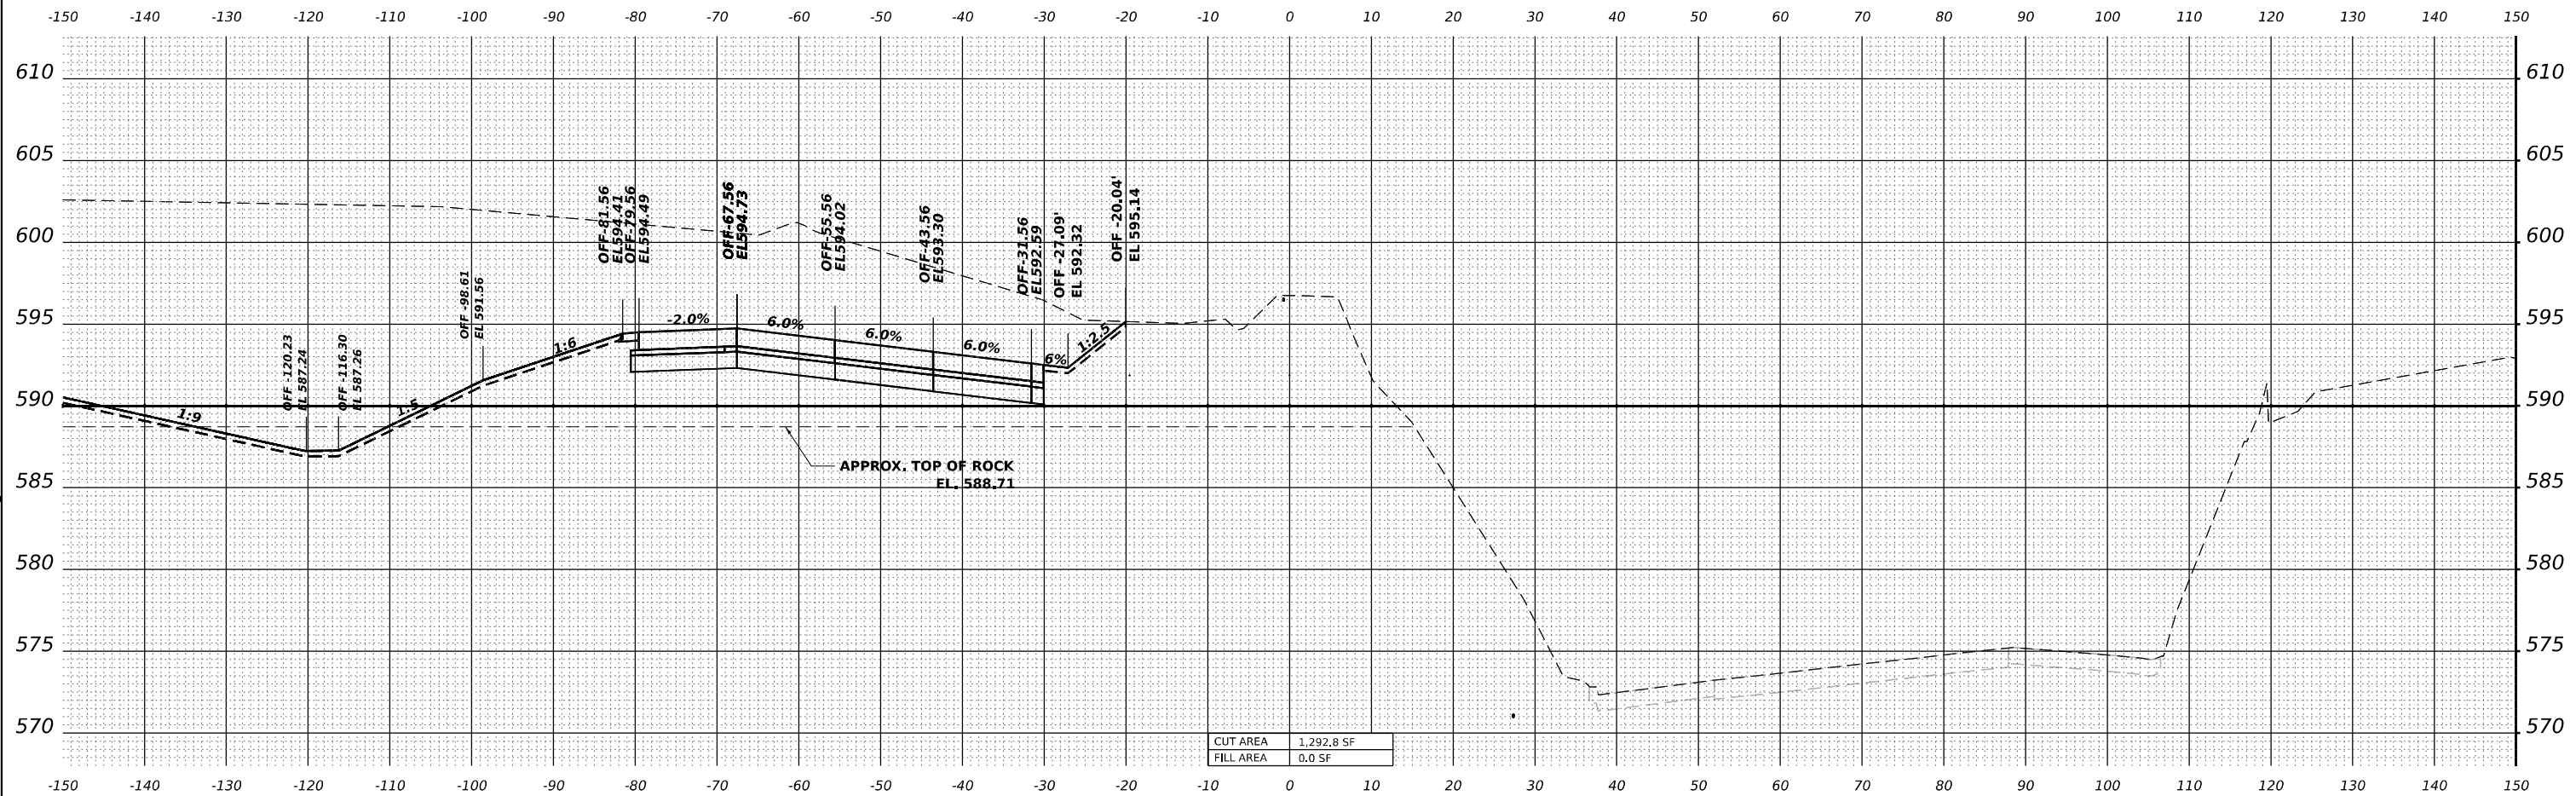

STA 26+00.00

 WSP USA INC. 30 N. LASALLE STREET SUITE 4200 CHICAGO, IL 60602 TEL: (312) 782-8150	USER NAME = USDJ744408		DESIGNED - KSD	REVISED -	STATE OF ILLINOIS DEPARTMENT OF TRANSPORTATION				CROSS SECTIONS STAGE 3 I-80					F.A.I. RTE.	SECTION		COUNTY	TOTAL SHEETS	SHEET NO.
	PLOT SCALE = 0.16666685 ' / in.		DRAWN - KSD	REVISED -										80	FAI 80 21 INTERCHANGE		WILL	1209	918
	PLOT DATE = 4/22/2025		CHECKED - MMA	REVISED -					CONTRACT NO. 62R22										
			DATE - 4/25/2025	REVISED -					ILLINOIS FED. AID PROJECT										
				SCALE: HORIZ: 1"=10' VERT: 1"=5'		SHEET	OF	SHEETS	STA.	TO STA.									


MODEL: P4-80-NORTH - A 26+50.00 [Sheet]
FILE NAME: pw:\transystems-pub\entkey.com\transyscorp-pw\Hosted\Documents\Projects_2018\CH401.140118002\2\03-WSP\CAD\62R22-INT-4 (Center)\Working\BU0162R22-Corridor-Stage3.dgn

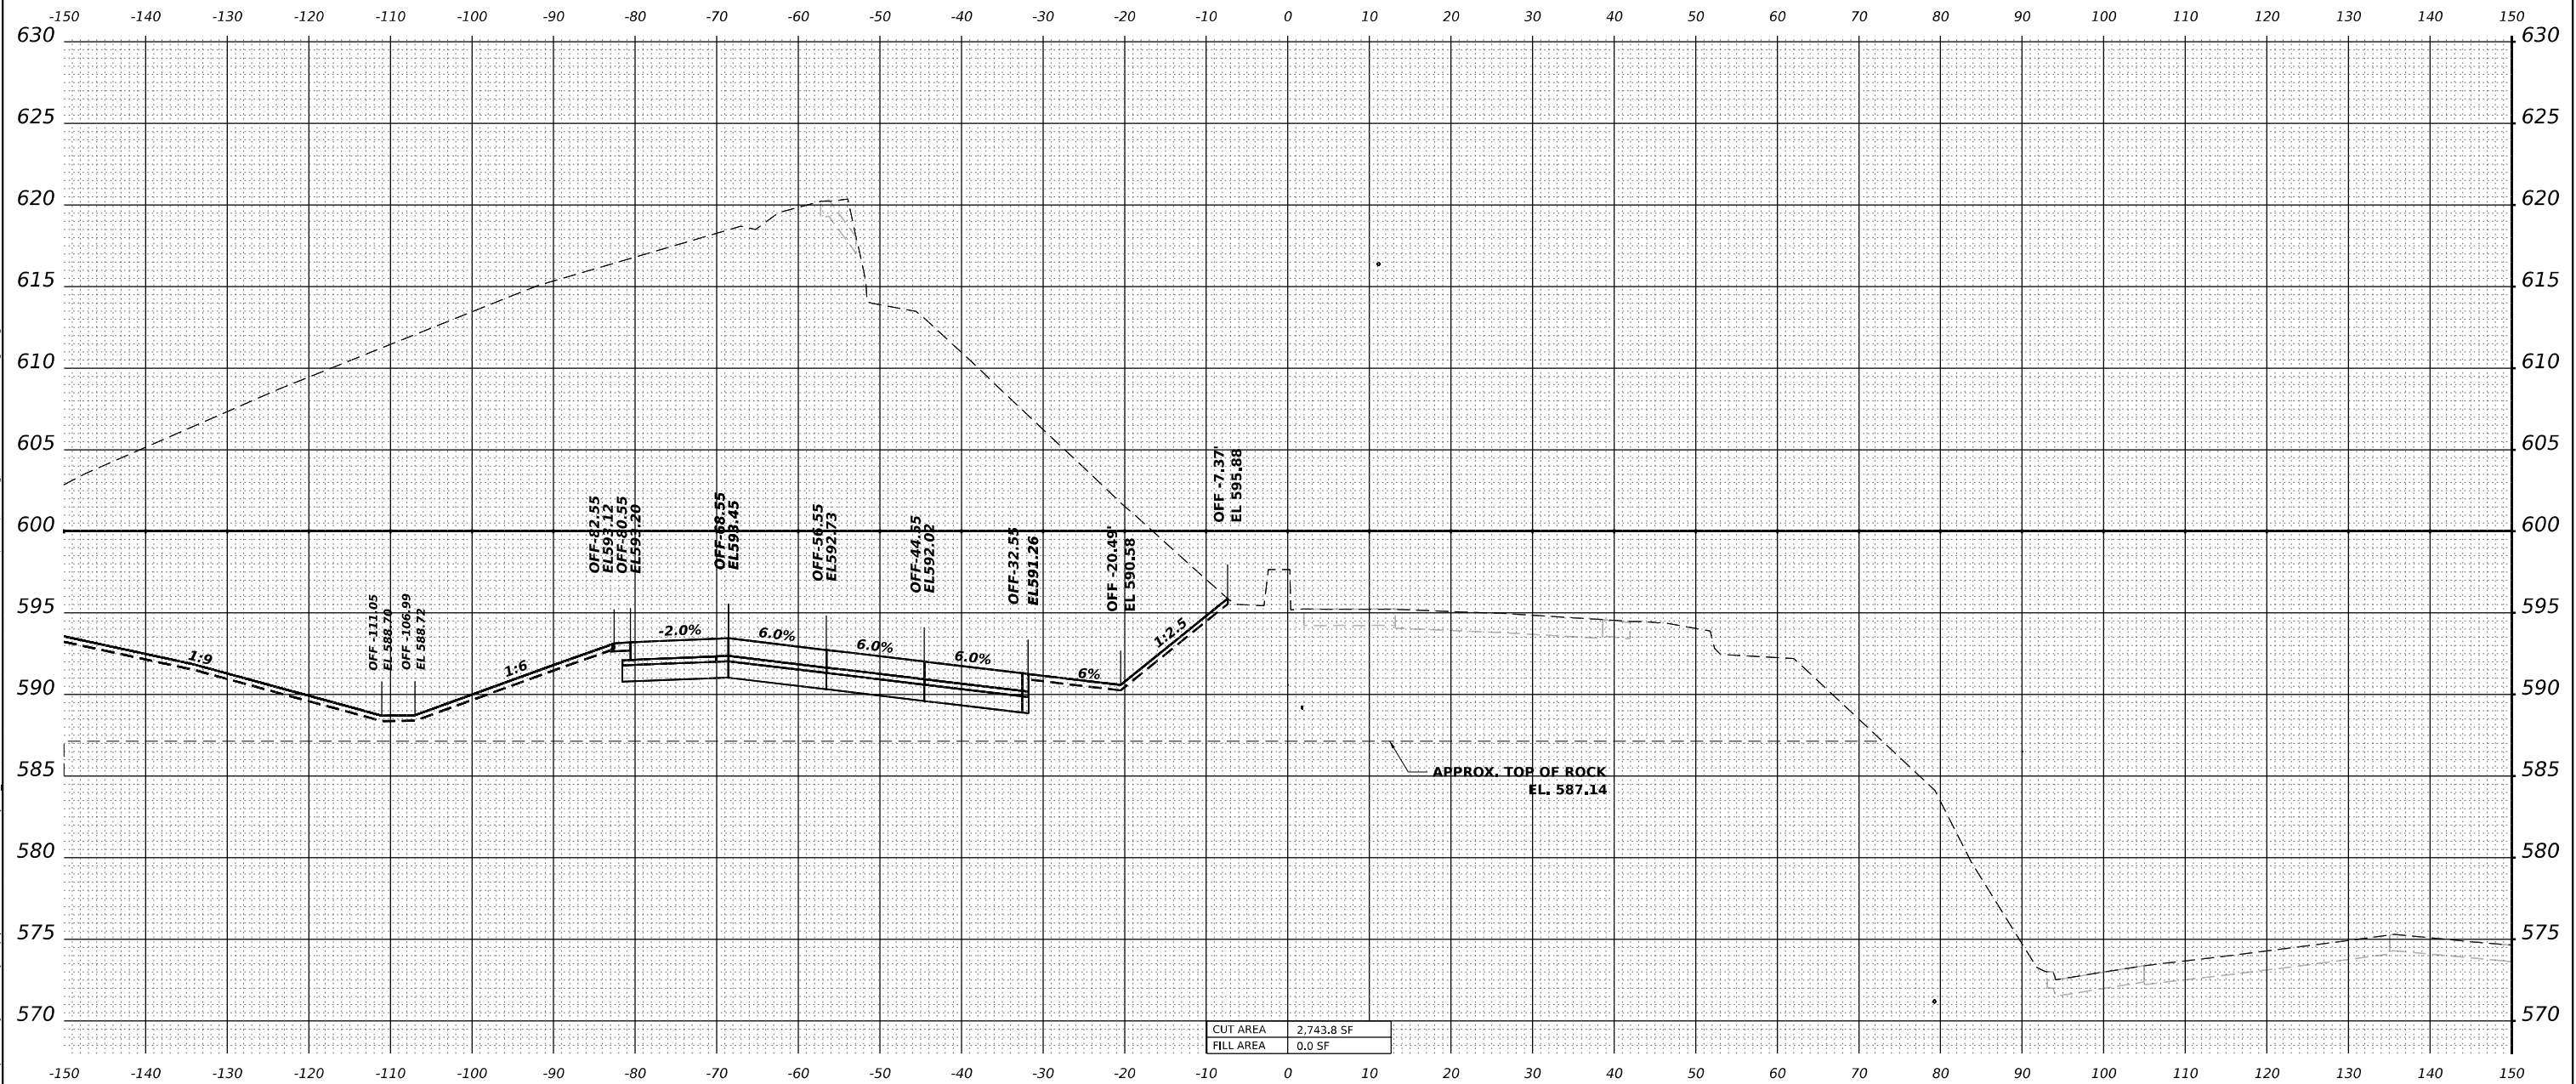


STA 26+50.00

 WSP USA Inc. 30 N. LASALLE STREET SUITE 4200 CHICAGO, IL 60602 TEL: (312) 782-8150	USER NAME = USDJ744408		DESIGNED - KSD	REVISED -	STATE OF ILLINOIS DEPARTMENT OF TRANSPORTATION	CROSS SECTIONS STAGE 3 I-80					F.A.I. RTE.	SECTION	COUNTY	TOTAL SHEETS	SHEET NO.
	PLOT SCALE = 0.16666685 ' / in.		DRAWN - KSD	REVISED -		80	FAI 80 21 INTERCHANGE	WILL	1209	919					
	PLOT DATE = 4/22/2025		CHECKED - MMA	REVISED -		CONTRACT NO. 62R22									
	PLOT DATE = 4/22/2025		DATE - 4/25/2025	REVISED -		ILLINOIS FED. AID PROJECT									
SCALE: HORIZ: 1"=10'		VERT: 1"=5'		SHEET	OF	SHEETS	STA.	TO STA.							

MODEL: PR-80-NORTH - A 27+00.00 [Sheet]
FILE NAME: pw:\transystems-pw\identkey.com\transyscorp-pw\Hosted\Documents\Projects_2018\CH401.140118002\03-WSP\CAD\62R22-INT-4 [Center]\Working\BU\0162R22-Corridor-Stage3.dgn

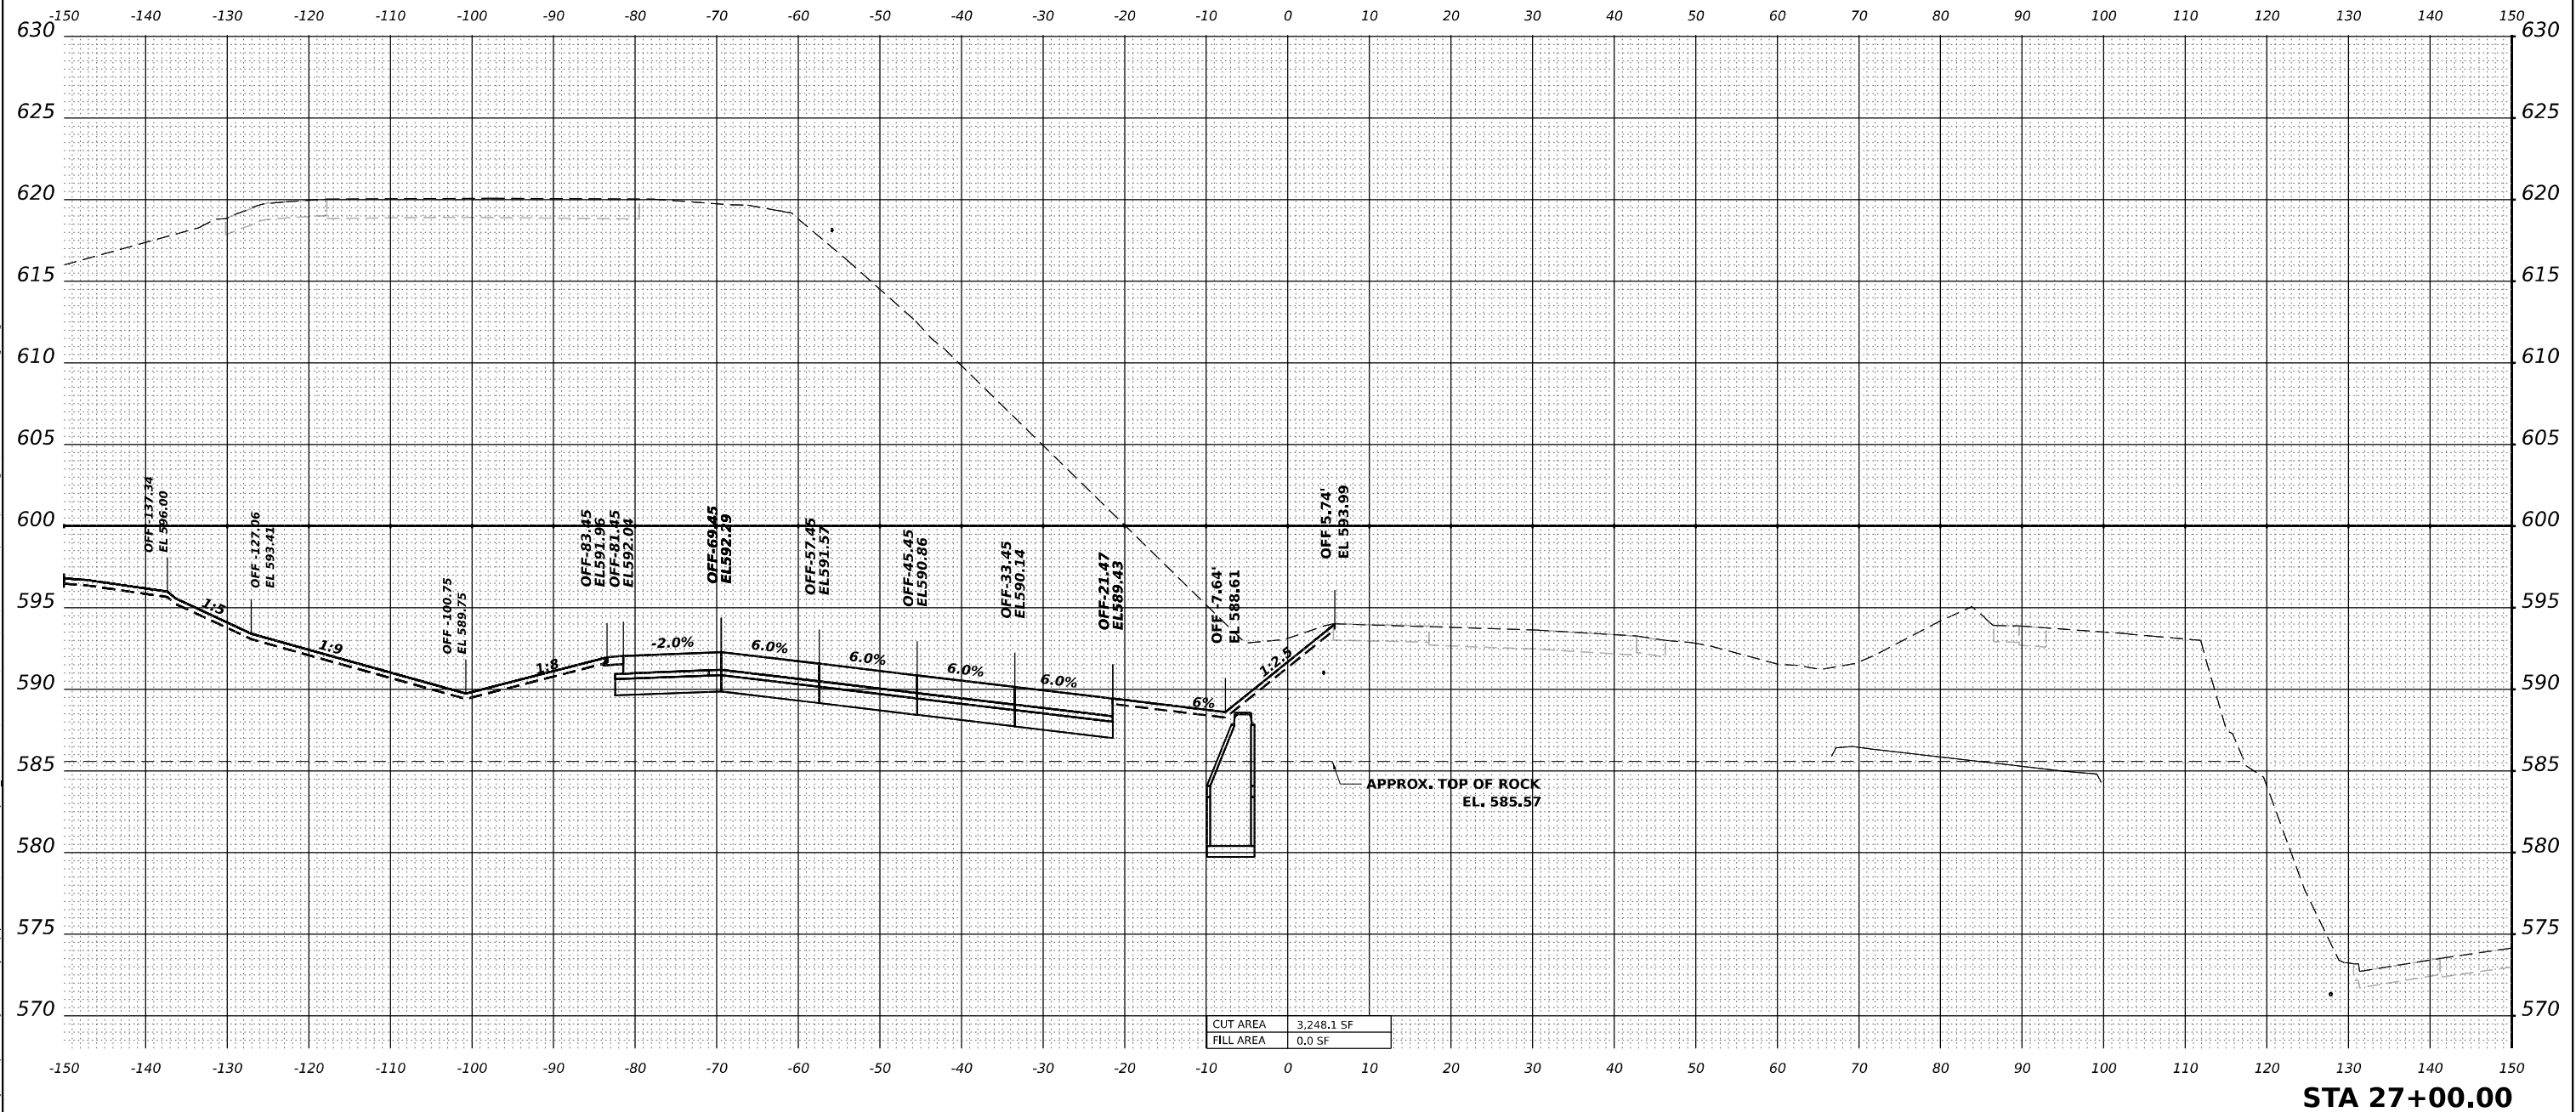


MODEL: PR180-NORTH - A 27+50.00 [Sheet]
FILE NAME: pw://transysystems-pw.bentley.com/transysystems-pw-ltsted/Document/Projects_2018/CH403/140118002703-WSP/CAD/62R22-INT-4 [Center/Working/BUID/62R22-Corridor-Stage3.dgn]

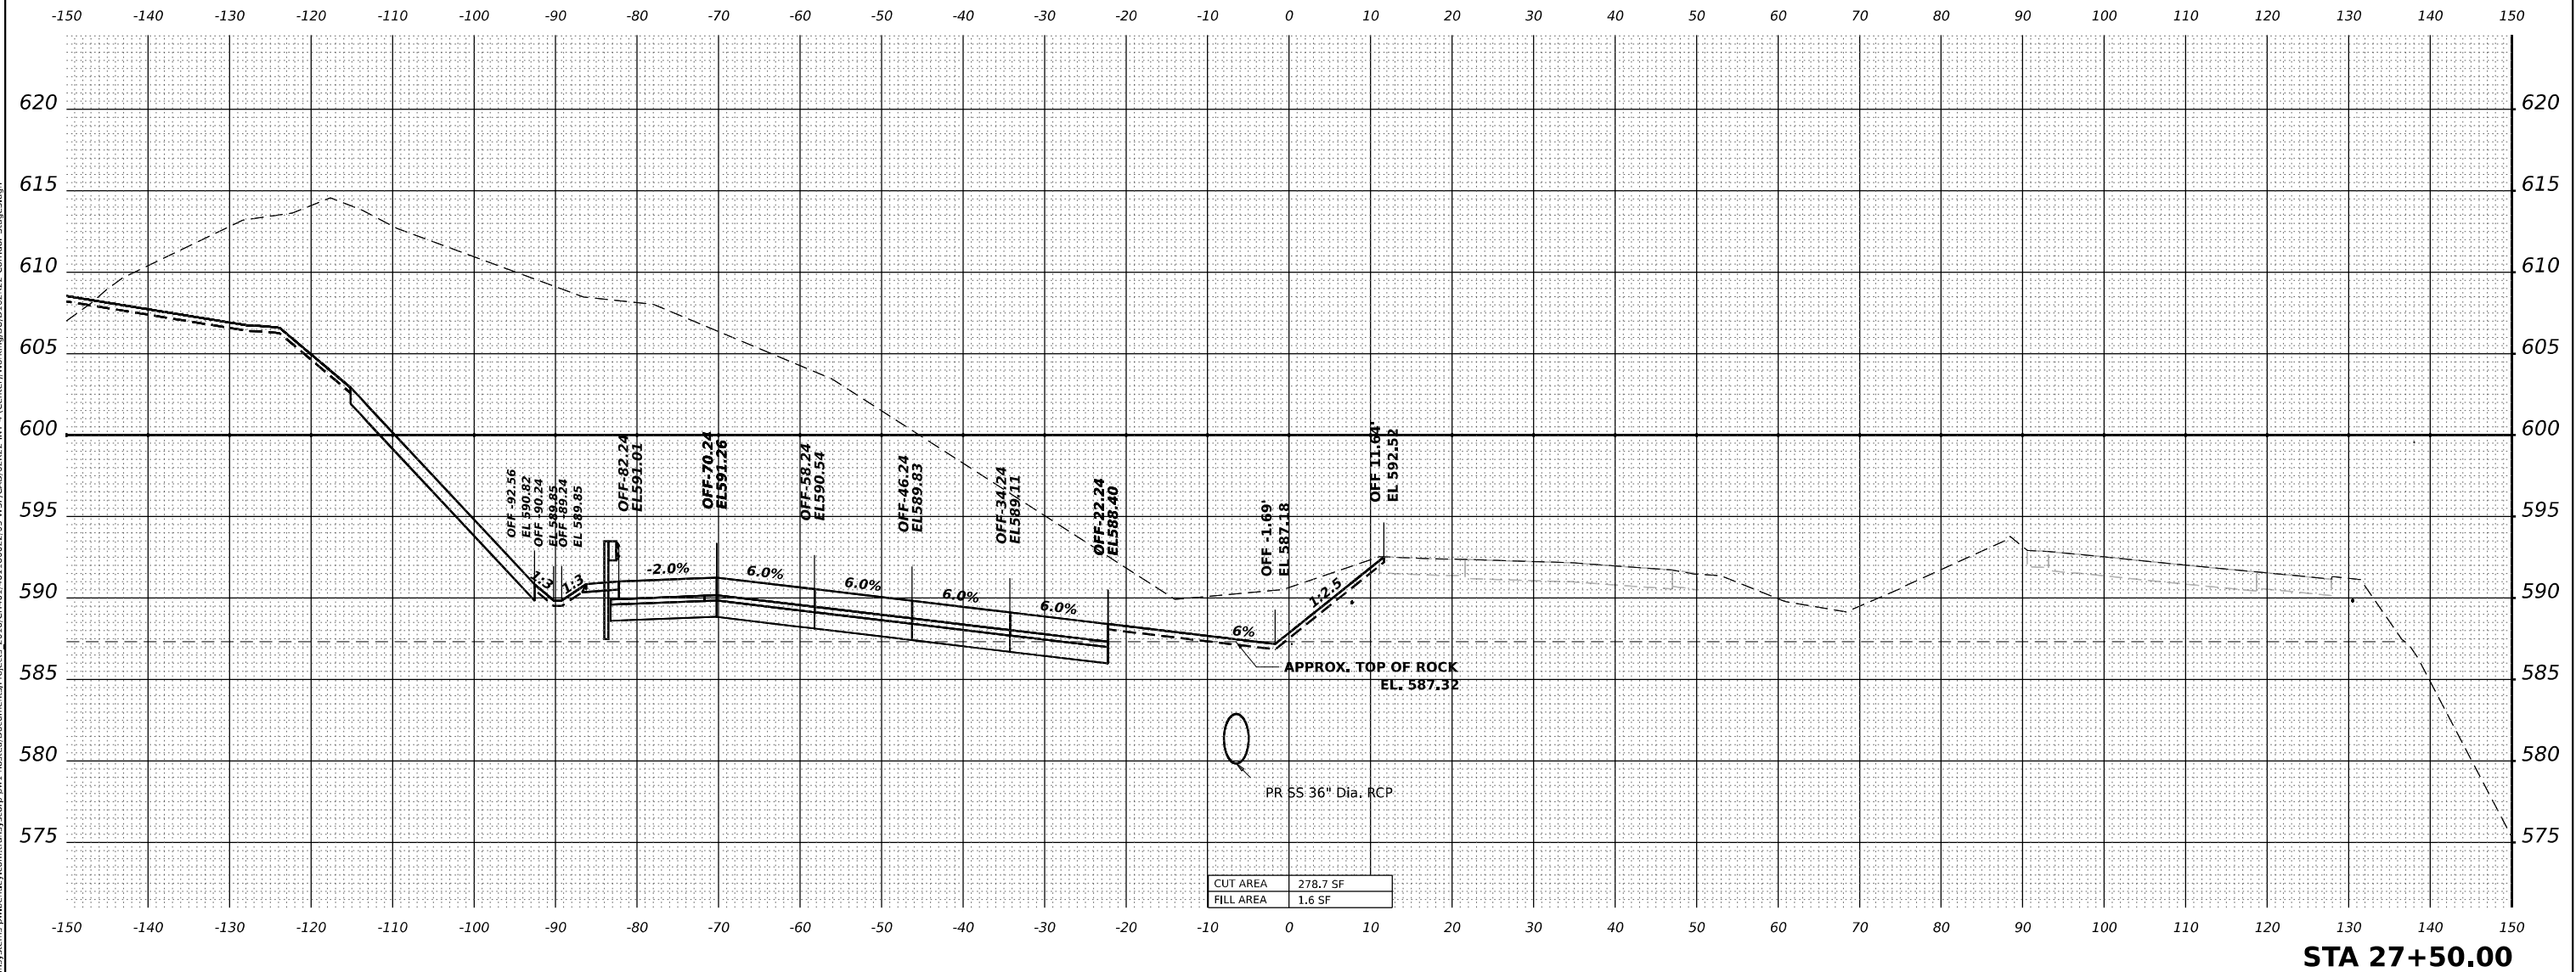



wsp WSP USA Inc. 30 N. LA SALLE STREET SUITE 4200 CHICAGO, IL 60602 TEL: (312) 782-9150	USER NAME = USDJ744408			DESIGNED - KSD	REVISED -	STATE OF ILLINOIS DEPARTMENT OF TRANSPORTATION	CROSS SECTIONS STAGE 3 I-80					F.A.I. RTE.	SECTION	COUNTY	TOTAL SHEETS	SHEET NO.
	PLOT SCALE = 0.16666685 ' / in.			CHECKED - MMA	REVISED -		80	FAI 80 21 INTERCHANGE	WILL	1209	921					
	PLOT DATE = 4/22/2025			DATE - 4/25/2025	REVISED -		CONTRACT NO. 62R22					ILLINOIS FED. AID PROJECT				
			SCALE: HORIZ: 1"=10' VERT: 1"=5'			SHEET	OF	SHEETS	STA.	TO STA.						

MODEL: PR-80-NORTH - A 28+00.00 [Sheet]
FILE NAME: pw:/transys/ems-pub/ntkey.com/transyscorp-pw/Hosted/Documents/Projects_2018/CH401.401.18002/203-WSP/CAD/62R22-INT-4 (Center)/Working/BU/D16R22-Corridor-Stage3.dgn

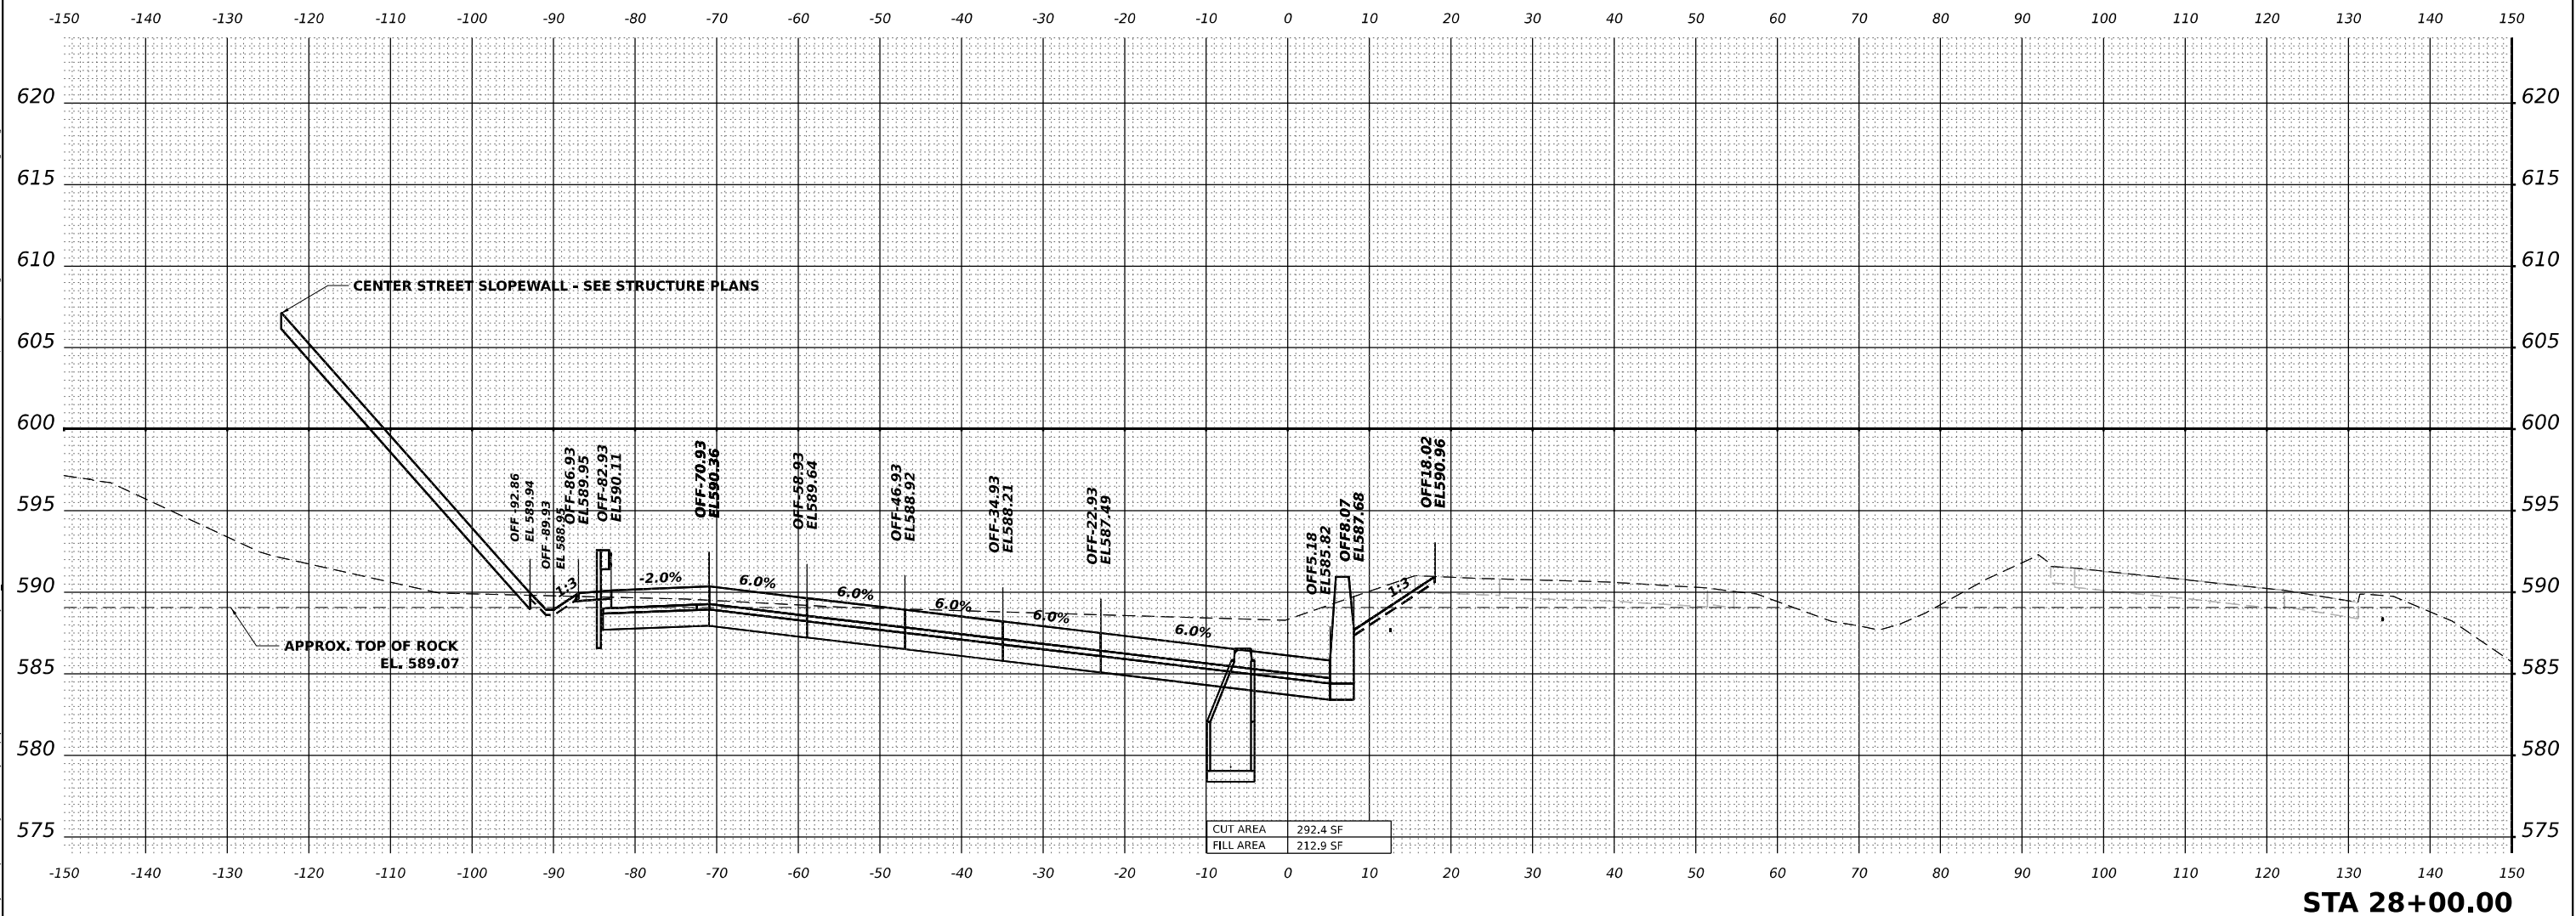

WSP WSP USA Inc. 30 N. LASALLE STREET SUITE 4200 CHICAGO, IL 60602 TEL: (312) 782-8150	USER NAME = USDJ744408		DESIGNED - KSD	REVISED -	STATE OF ILLINOIS DEPARTMENT OF TRANSPORTATION				CROSS SECTIONS STAGE 3 I-80					F.A.I. RTE.	SECTION		COUNTY	TOTAL SHEETS	SHEET NO.
	PLOT SCALE = 0.16666685 ' / in.		DRAWN - KSD	REVISED -										80	FAI 80 21 INTERCHANGE		WILL	1209	922
	PLOT DATE = 4/22/2025		CHECKED - MMA	REVISED -										CONTRACT NO. 62R22					
			DATE - 4/25/2025	REVISED -										ILLINOIS FED. AID PROJECT					
			SCALE: HORIZ: 1"=10' VERT: 1"=5' SHEET OF SHEETS STA. TO STA.																

MODEL: PR-80-NORTH - A 28+50.00 [Sheet]
FILE NAME: pw:\transystems-pw\entirety.com\transyscorp-pw\Hosted\Documents\Projects_2018\CH401.401180022\03-WSP\CAD\62R22-INT-4 (Center)\Working\BU\0162R22-Corridor-Stage3.dgn

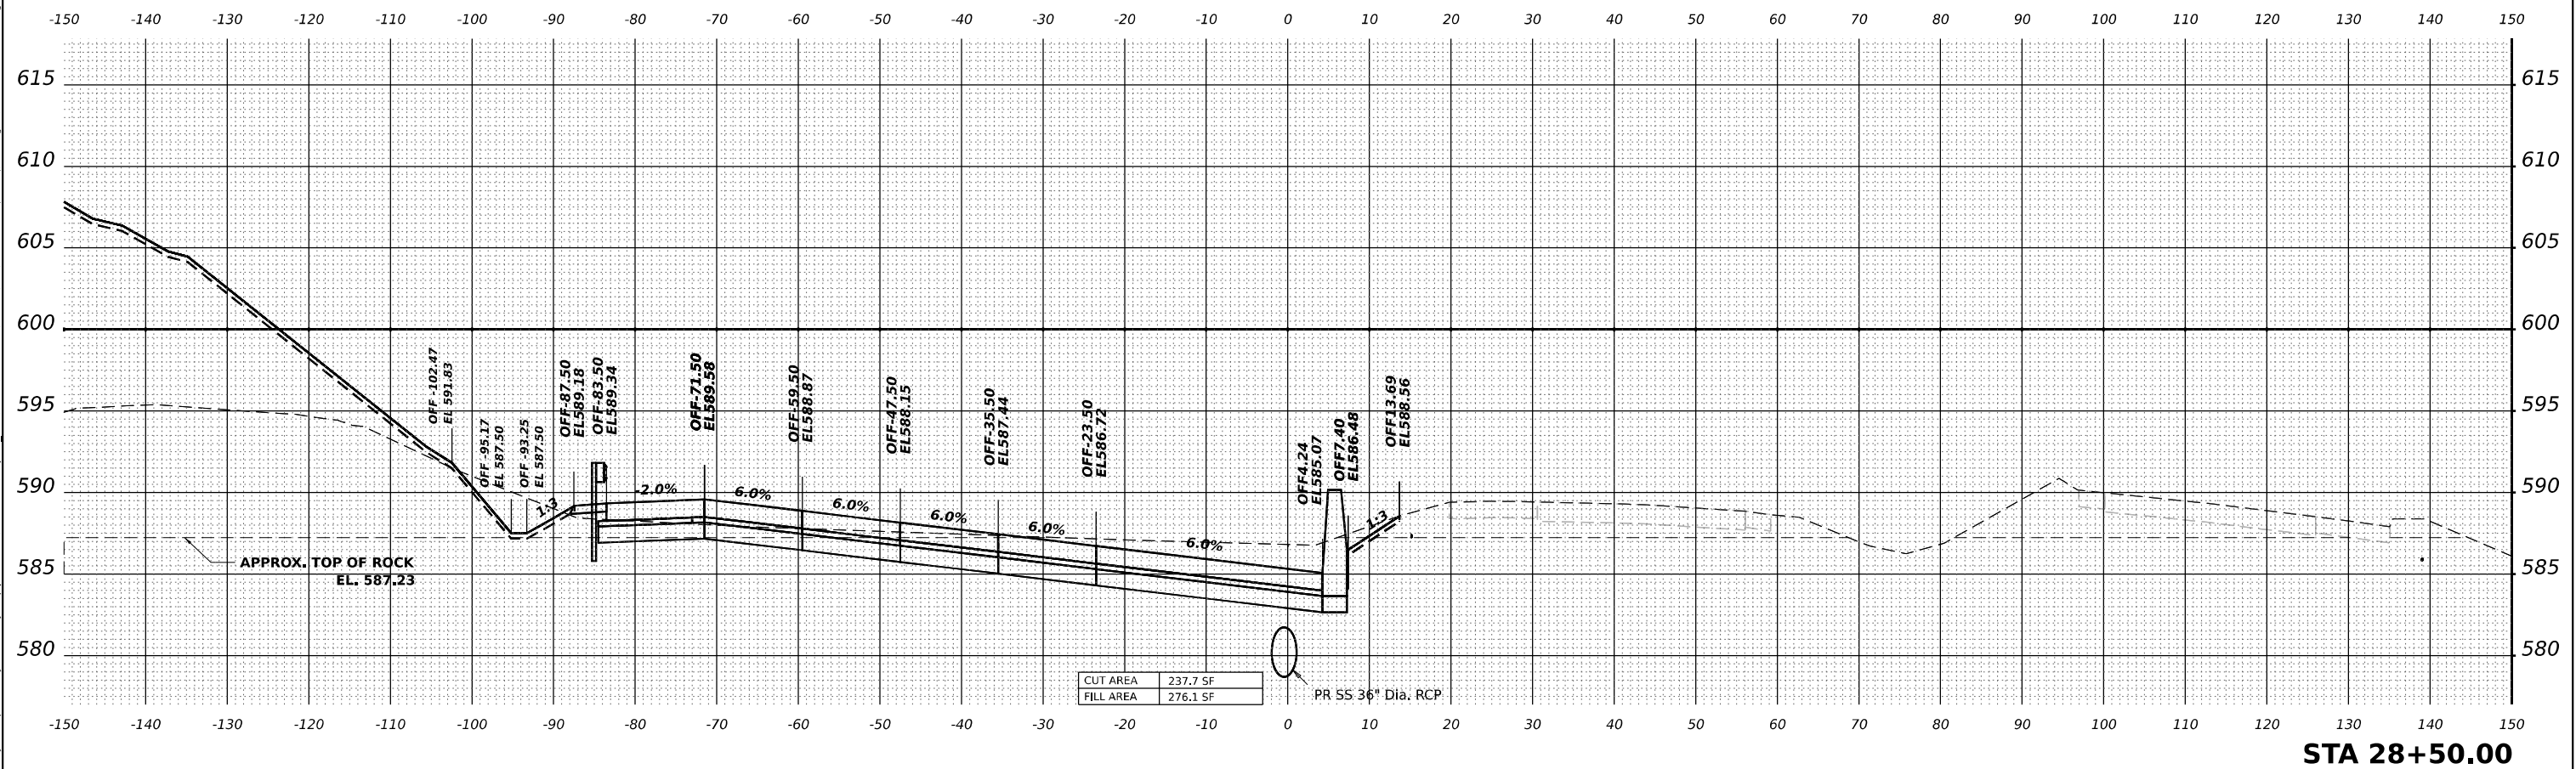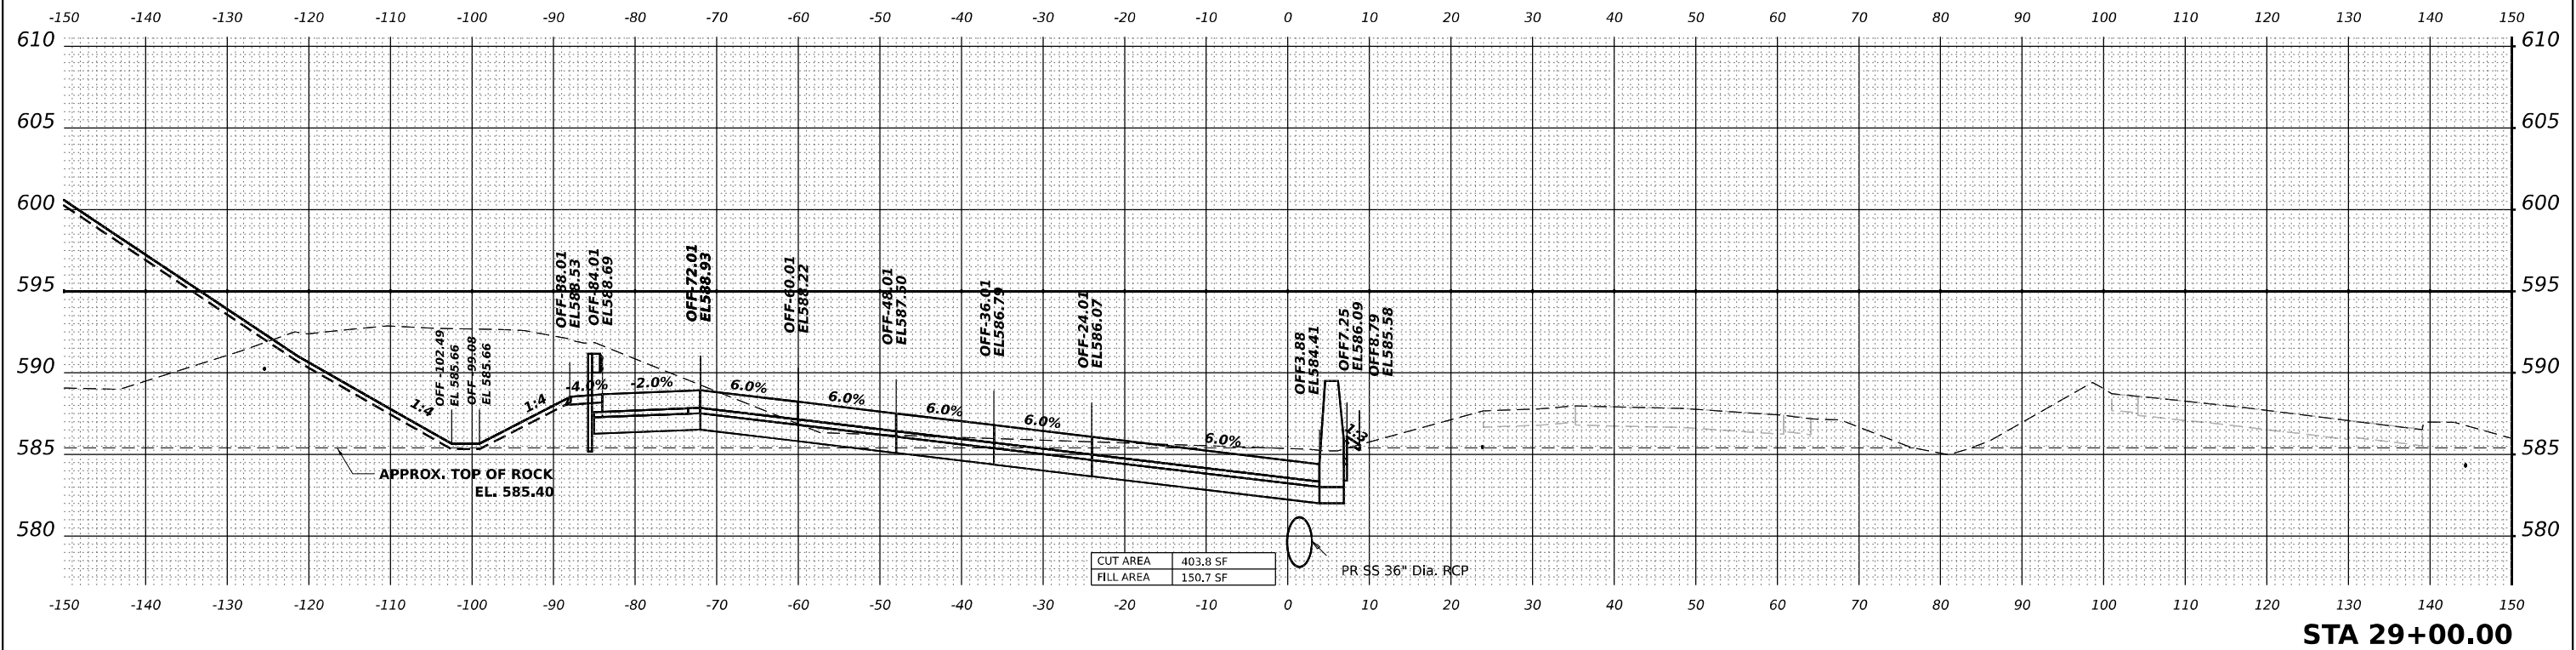

MODEL: PR-80-NORTH - A 29+50.00 [Sheet]
FILE NAME: pw:\transys\ems-pub\entkey.com\transys\corp-pw\Hosted\Documents\Projects_2018\CH401.401180022\03-WSP\CAD\62R22-Corridor-Stage3.dgn



WSP USA Inc.
30 N. LASALLE STREET
SUITE 4200
CHICAGO, IL 60602
TEL: (312) 782-8150

USER NAME	= USDJ744408
PLOT SCALE	= 0.166666685' / in.
PLOT DATE	= 4/22/2025

DESIGNED	- KSD
DRAWN	- KSD
CHECKED	- MMA
DATE	- 4/25/2025

REVISED	-
REVISED	-
REVISED	-
REVISED	-



STATE OF ILLINOIS
DEPARTMENT OF TRANSPORTATION

CROSS SECTIONS STAGE 3
I-80


SCALE: HORIZ: 1"=10'
VERT: 1"=5'

SHEET OF SHEETS STA. TO STA.

F.A.I. RTE.	SECTION	COUNTY	TOTAL SHEETS	SHEET NO.
80	FAI 80 21 INTERCHANGE	WILL	1209	924
CONTRACT NO. 62R22				
ILLINOIS FED. AID PROJECT				

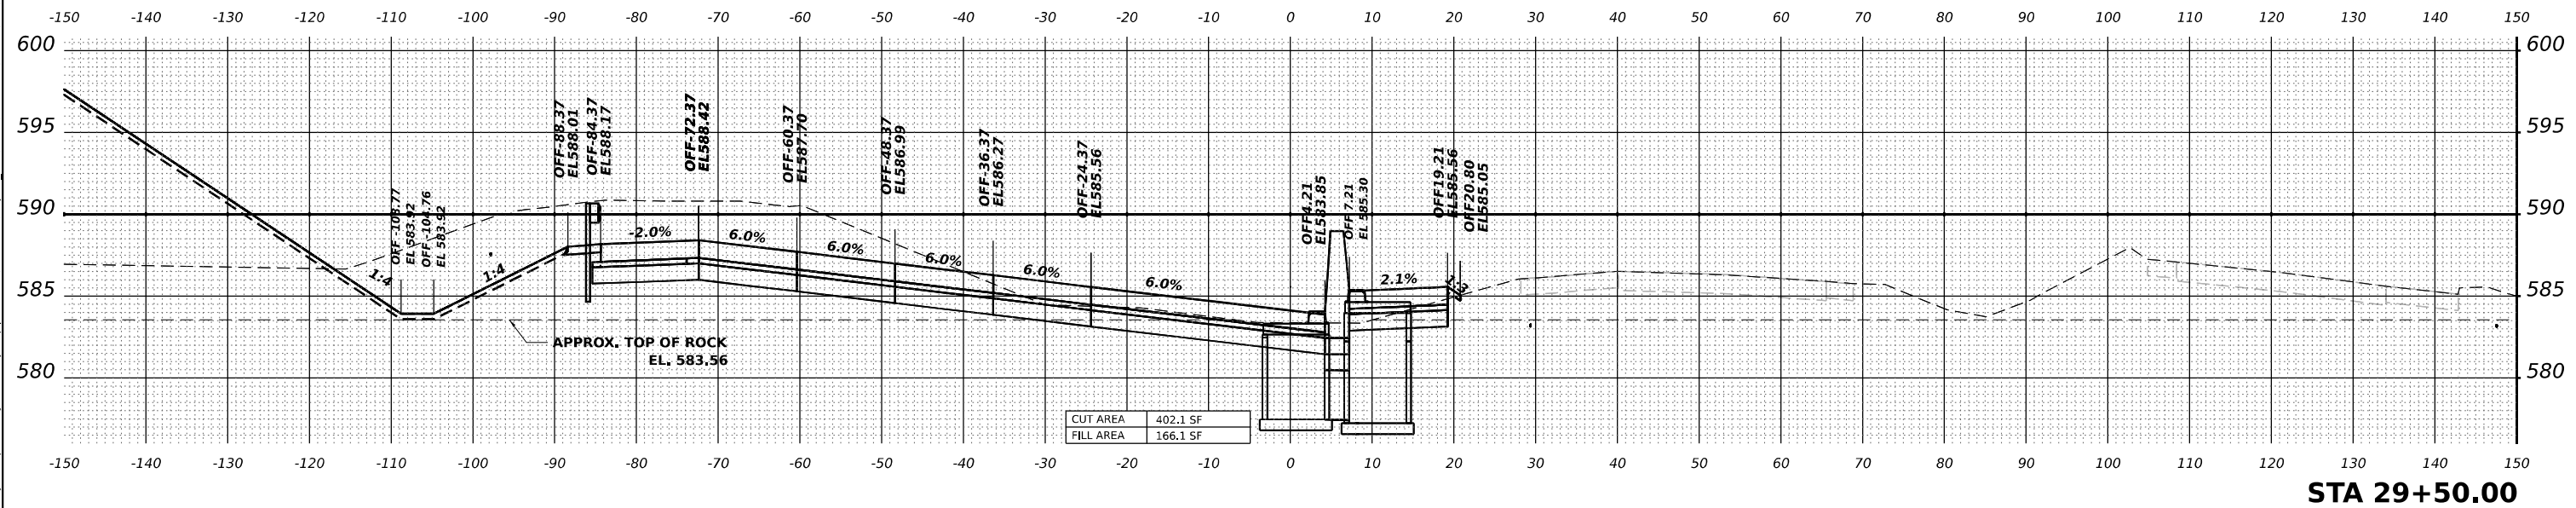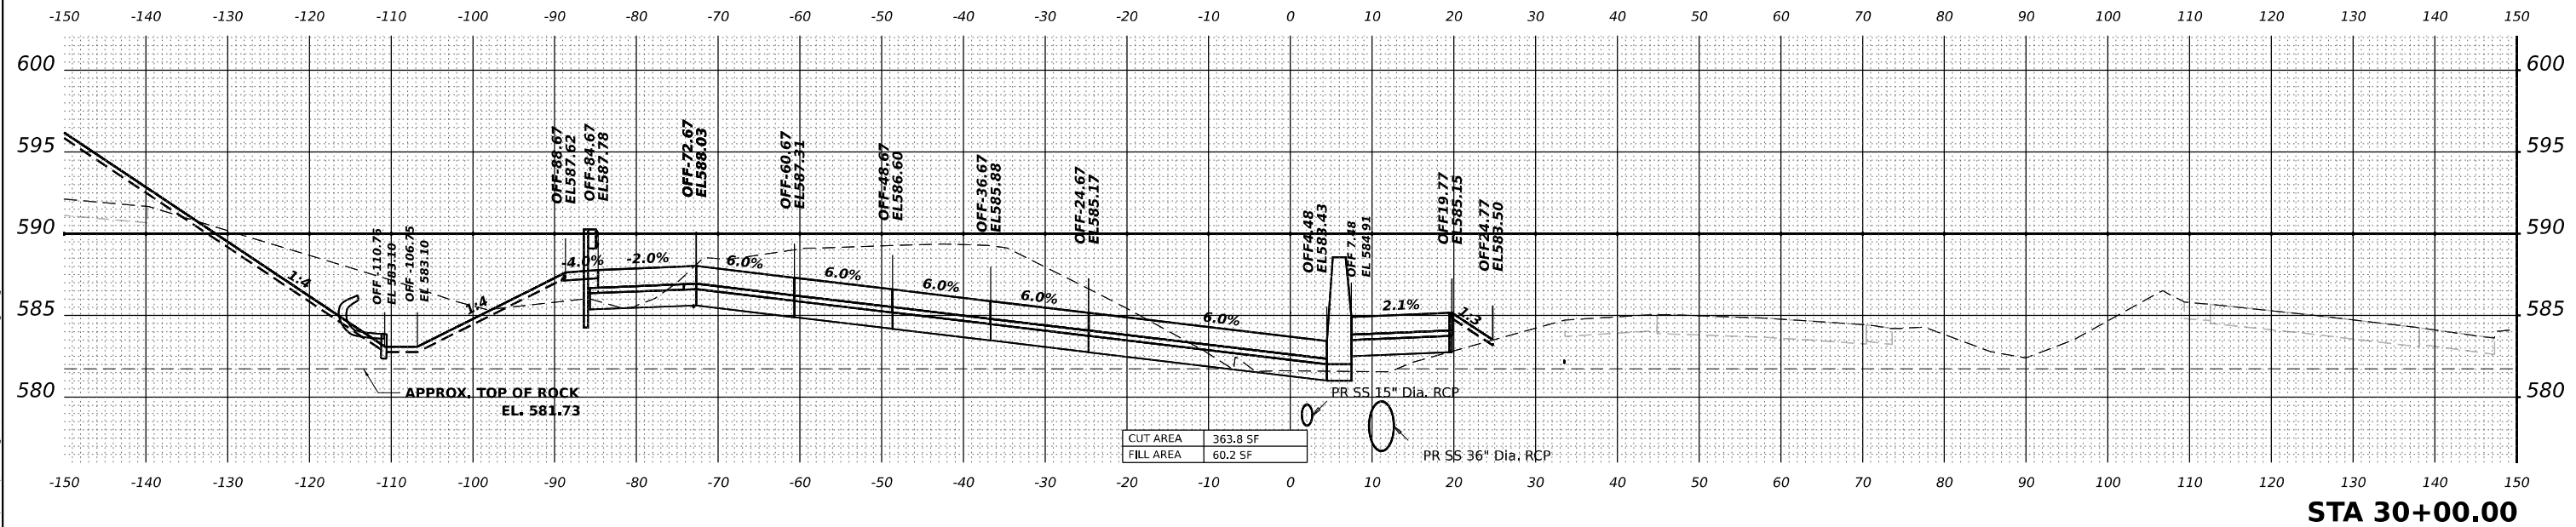

MODEL: PR-80-NORTH - A 30+50.00 [Sheet]
FILE NAME: pw:/transystems-pw/nt/Work/Projects/2018/CH401.401180022/03-WSP/CAD/62R22-INT-4 (Center)/Working/BU/D16R22-Corridor-Stage3.dgn

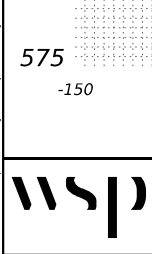

WSP USA Inc.
30 N. LASALLE STREET
SUITE 4200
CHICAGO, IL 60602
TEL: (312) 782-8150



USER NAME	= USDJ744408	DESIGNED	- KSD	REVISED	-
PLOT SCALE	= 0.16666665' / in.	DRAWN	- KSD	REVISED	-
PLOT DATE	= 4/22/2025	CHECKED	- MMA	REVISED	-
		DATE	- 4/25/2025	REVISED	-

STATE OF ILLINOIS
DEPARTMENT OF TRANSPORTATION



CROSS SECTIONS STAGE 3
I-80

SCALE: HORIZ: 1"=10'
VERT: 1"=5' SHEET OF SHEETS STA. TO STA.


F.A.I. RTE.	SECTION	COUNTY	TOTAL SHEETS	SHEET NO.
80	FAI 80 21 INTERCHANGE	WILL	1209	925
CONTRACT NO. 62R22				
ILLINOIS FED. AID PROJECT				

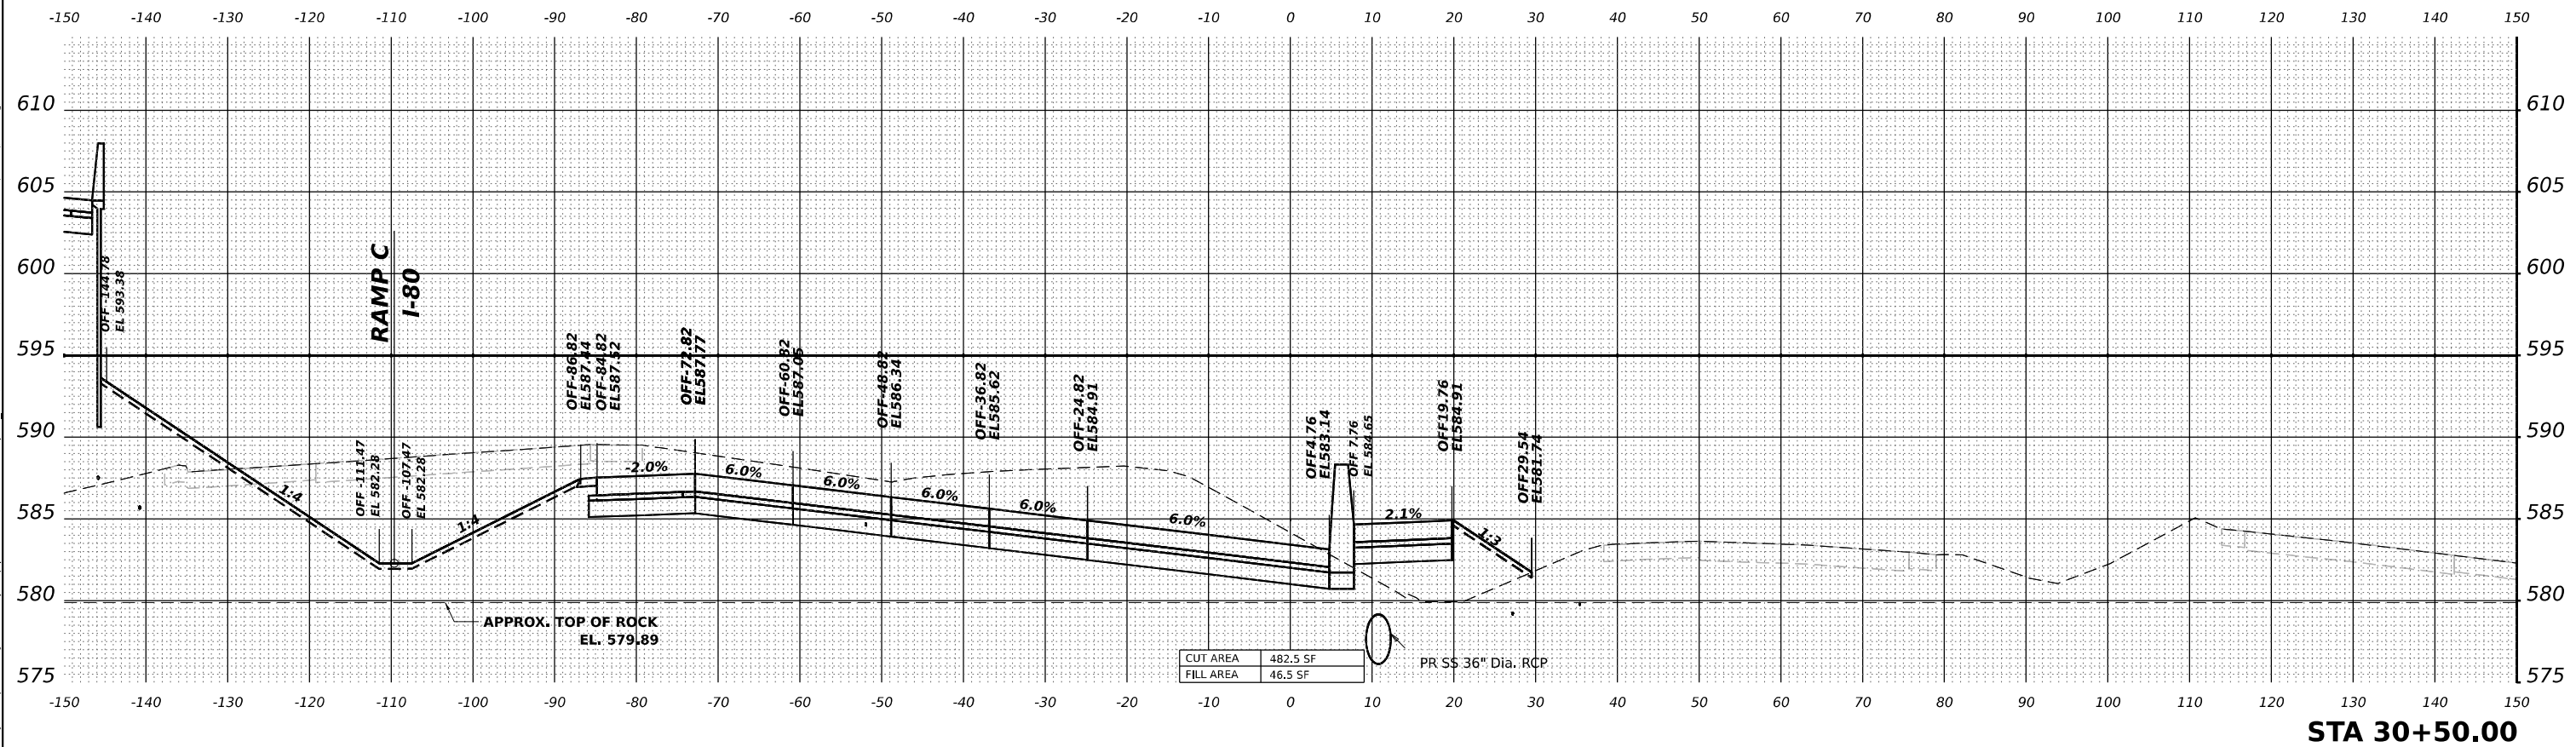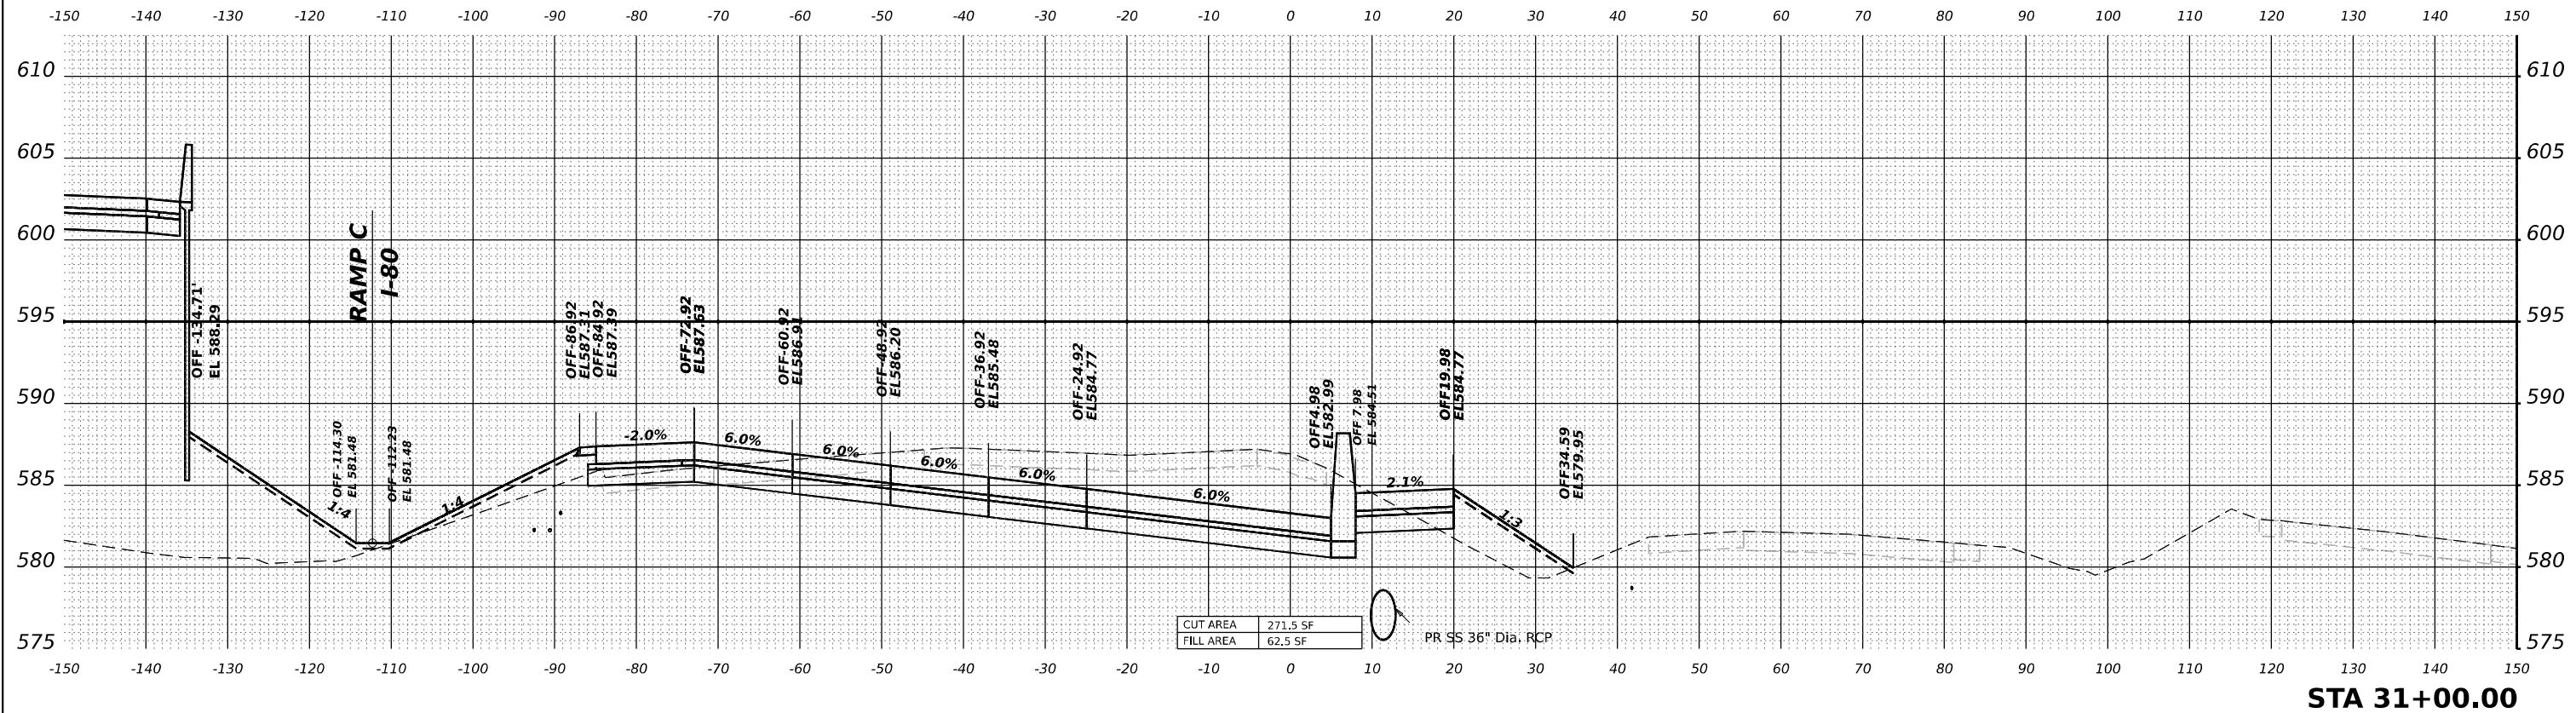

MODEL: PR-80-NORTH - A 31+50.00 [Sheet]
FILE NAME: pw:\trnsystems-pub\entkey.com\transyscorp-pw\Hosted\Documents\Projects_2018\CH401.140118002\03-WSP\CAD\62R22-INT-4 (Center)\Working\BU\016R22-Corridor-Stage3.dgn

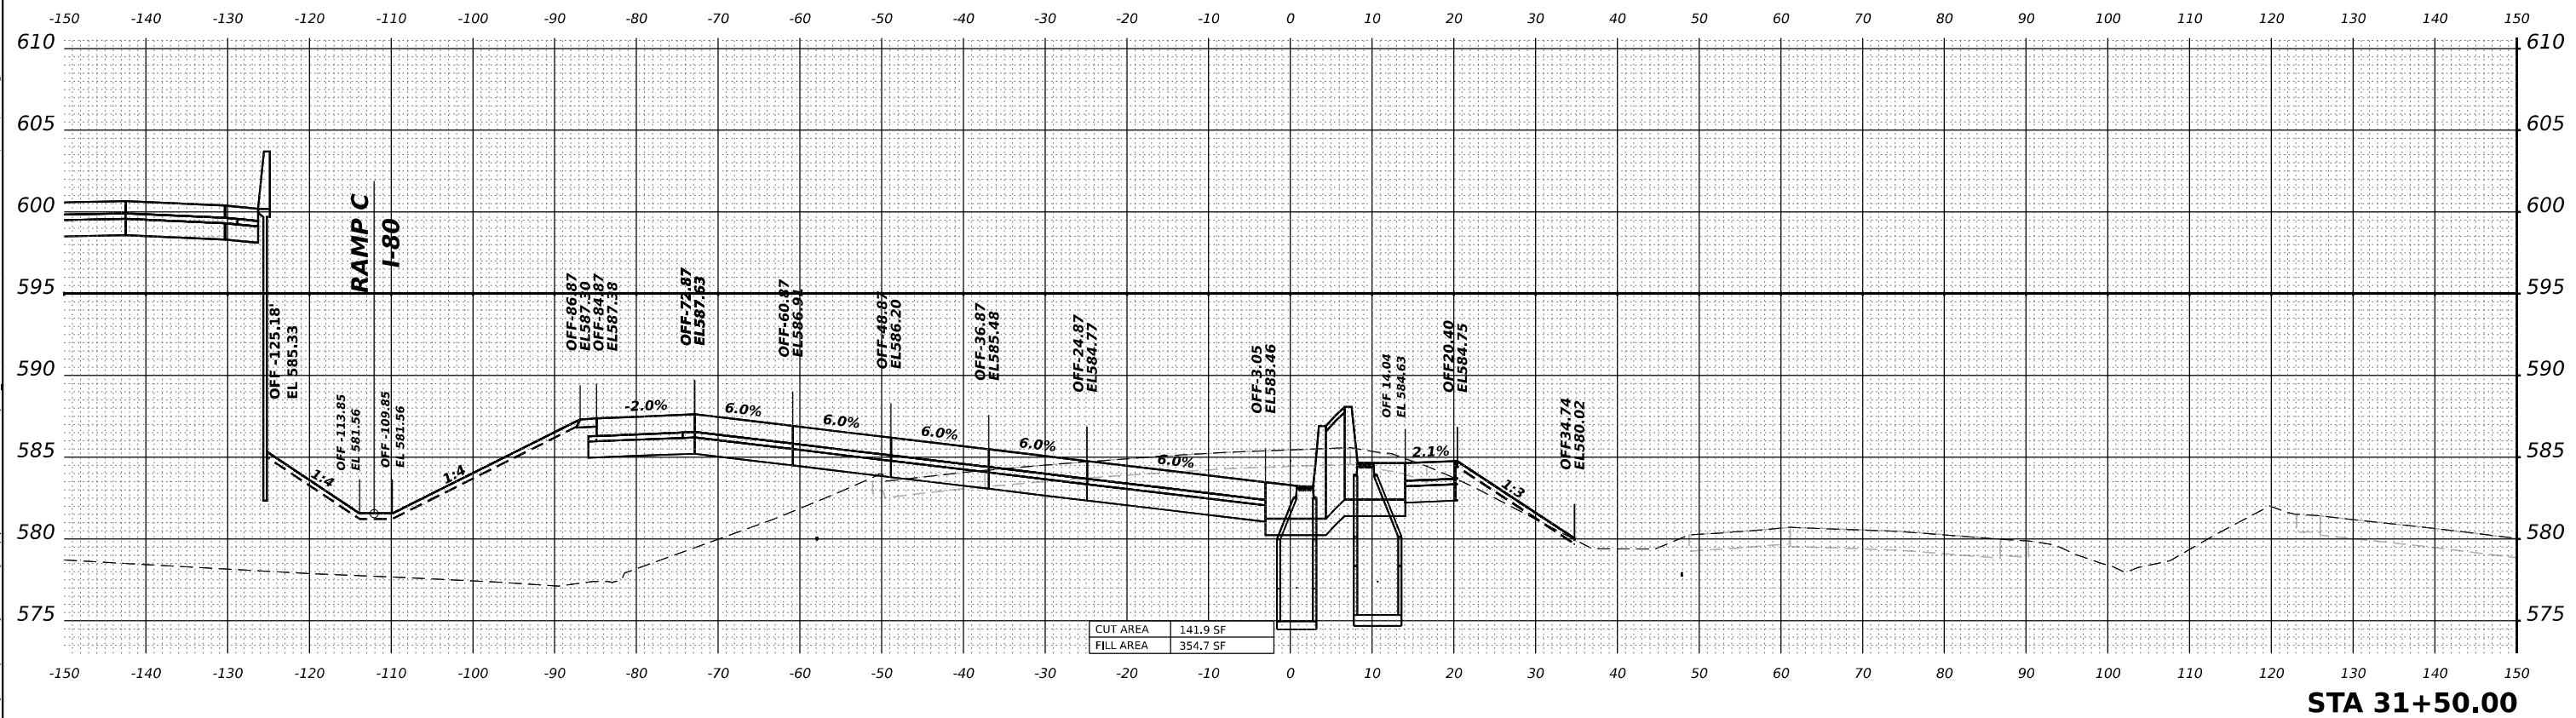
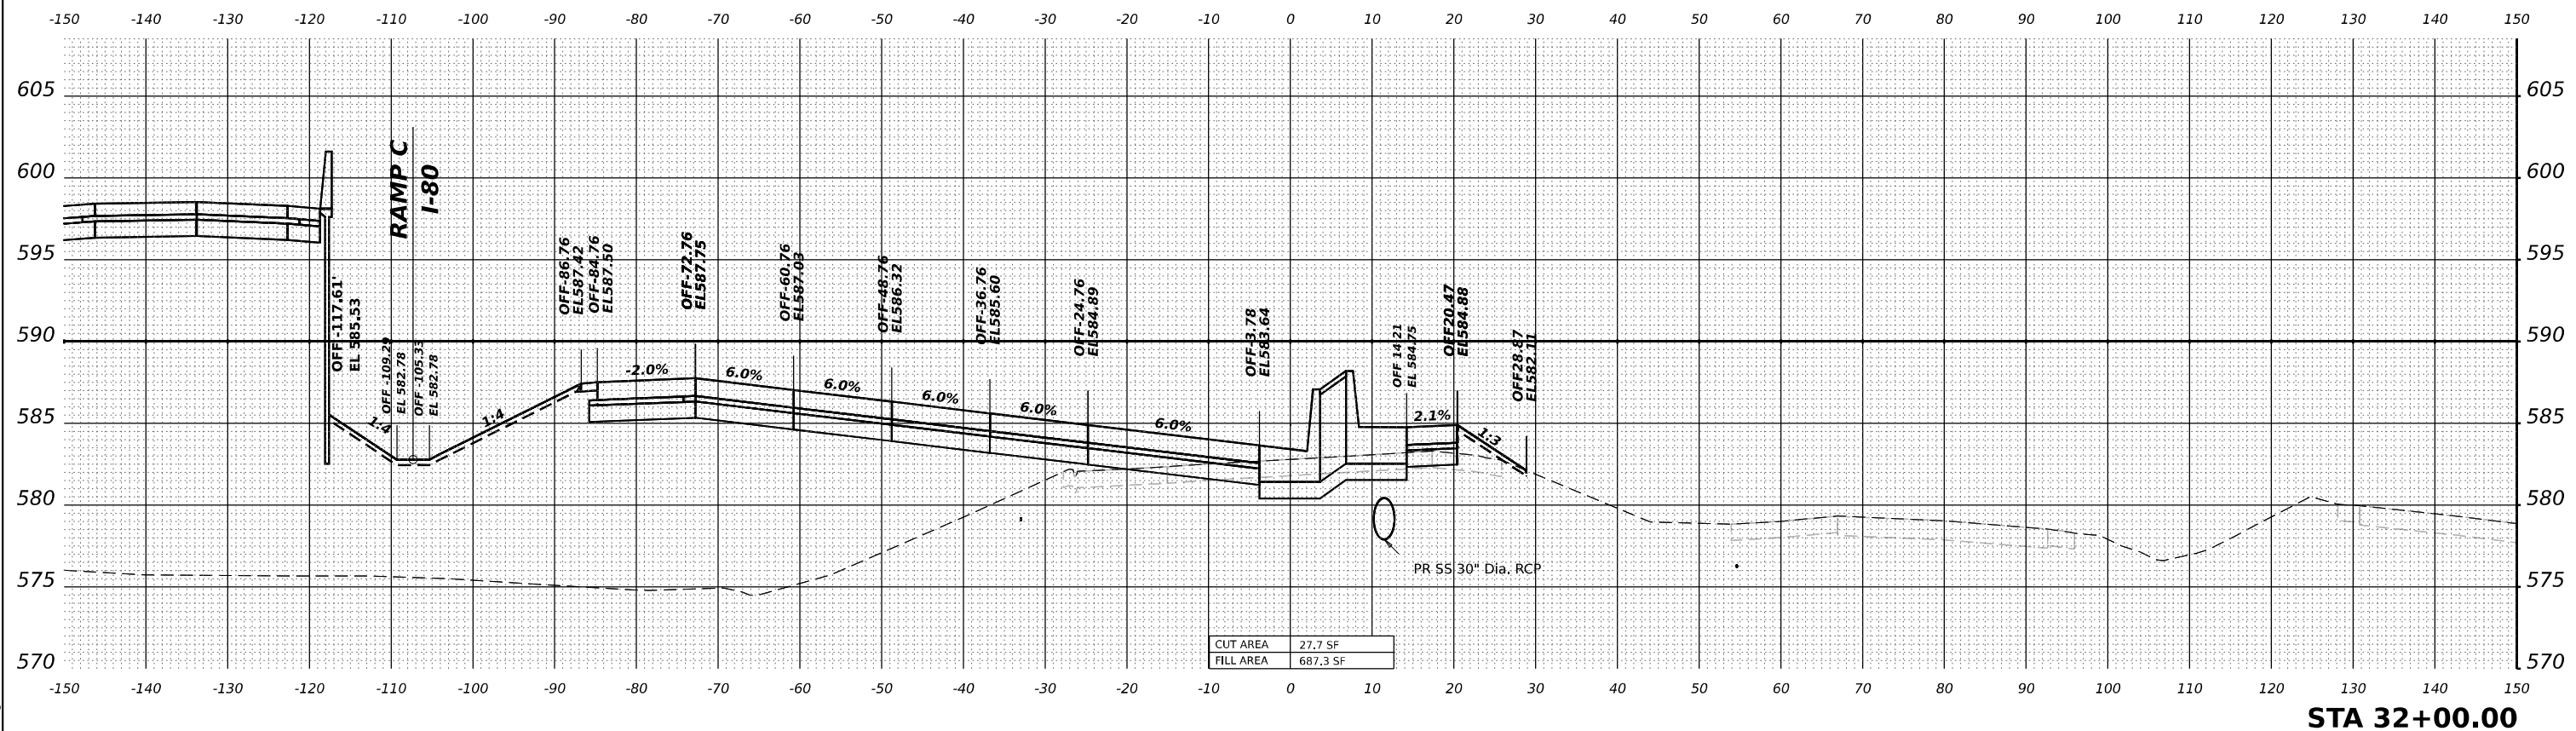


MODEL: PR-80-NORTH - A 32+50.00 [Sheet]
FILE NAME: p:\trans\systems-pub\entkey.com\trans\corp-pw\Hosted\Documents\Projects_2018\CH401.140118002\2\03-WSP\CAD\62R22-INT-4 (Center)\Working\BU162R22-Corridor-Stage3.dgn


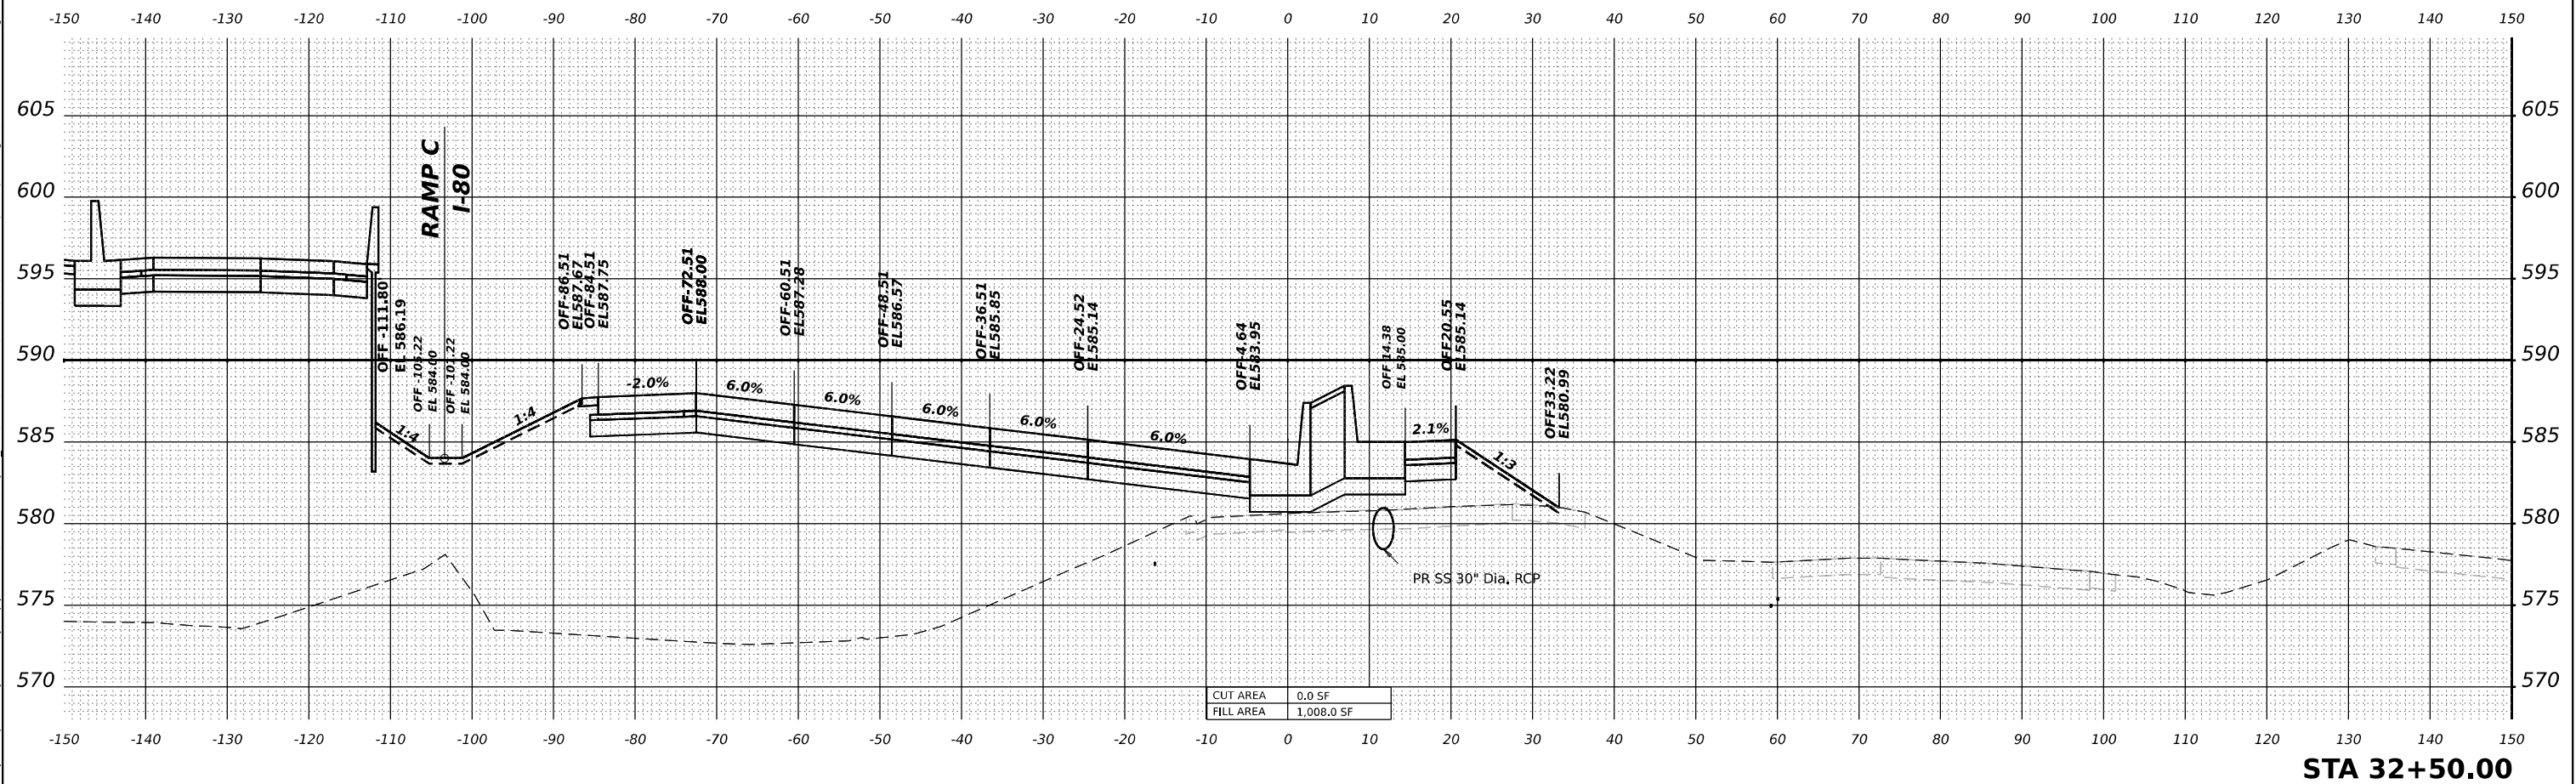


 WSP USA Inc. 30 N. LASALLE STREET SUITE 4200 CHICAGO, IL 60602 TEL: (312) 782-8150	USER NAME = USDJ744408		DESIGNED - KSD	REVISED -	STATE OF ILLINOIS DEPARTMENT OF TRANSPORTATION	CROSS SECTIONS STAGE 3 I-80					F.A.I. RTE.	SECTION		COUNTY	TOTAL SHEETS	SHEET NO.
	PLOT SCALE = 0.16666665 ' / in.		DRAWN - KSD	REVISED -		80	FAI 80 21 INTERCHANGE		WILL	1209	927					
	PLOT DATE = 4/22/2025		CHECKED - MMA	REVISED -		CONTRACT NO. 62R22										
			DATE - 4/25/2025	REVISED -		SCALE: HORIZ: 1"=10' VERT: 1"=5'					SHEET	OF	SHEETS	STA.	TO STA.	
						ILLINOIS FED. AID PROJECT										


MODEL: PR-80-NORTH - A 33+00.00 [Sheet]
FILE NAME: pw:\transystems-pw\entirekey.com\transyscorp-pw\Hosted\Documents\Projects_2018\CH401.1401180022\03-WSP\CAD\62R22-INT-4 [Center]\Working\BU\0162R22-Corridor-Stage3.dgn

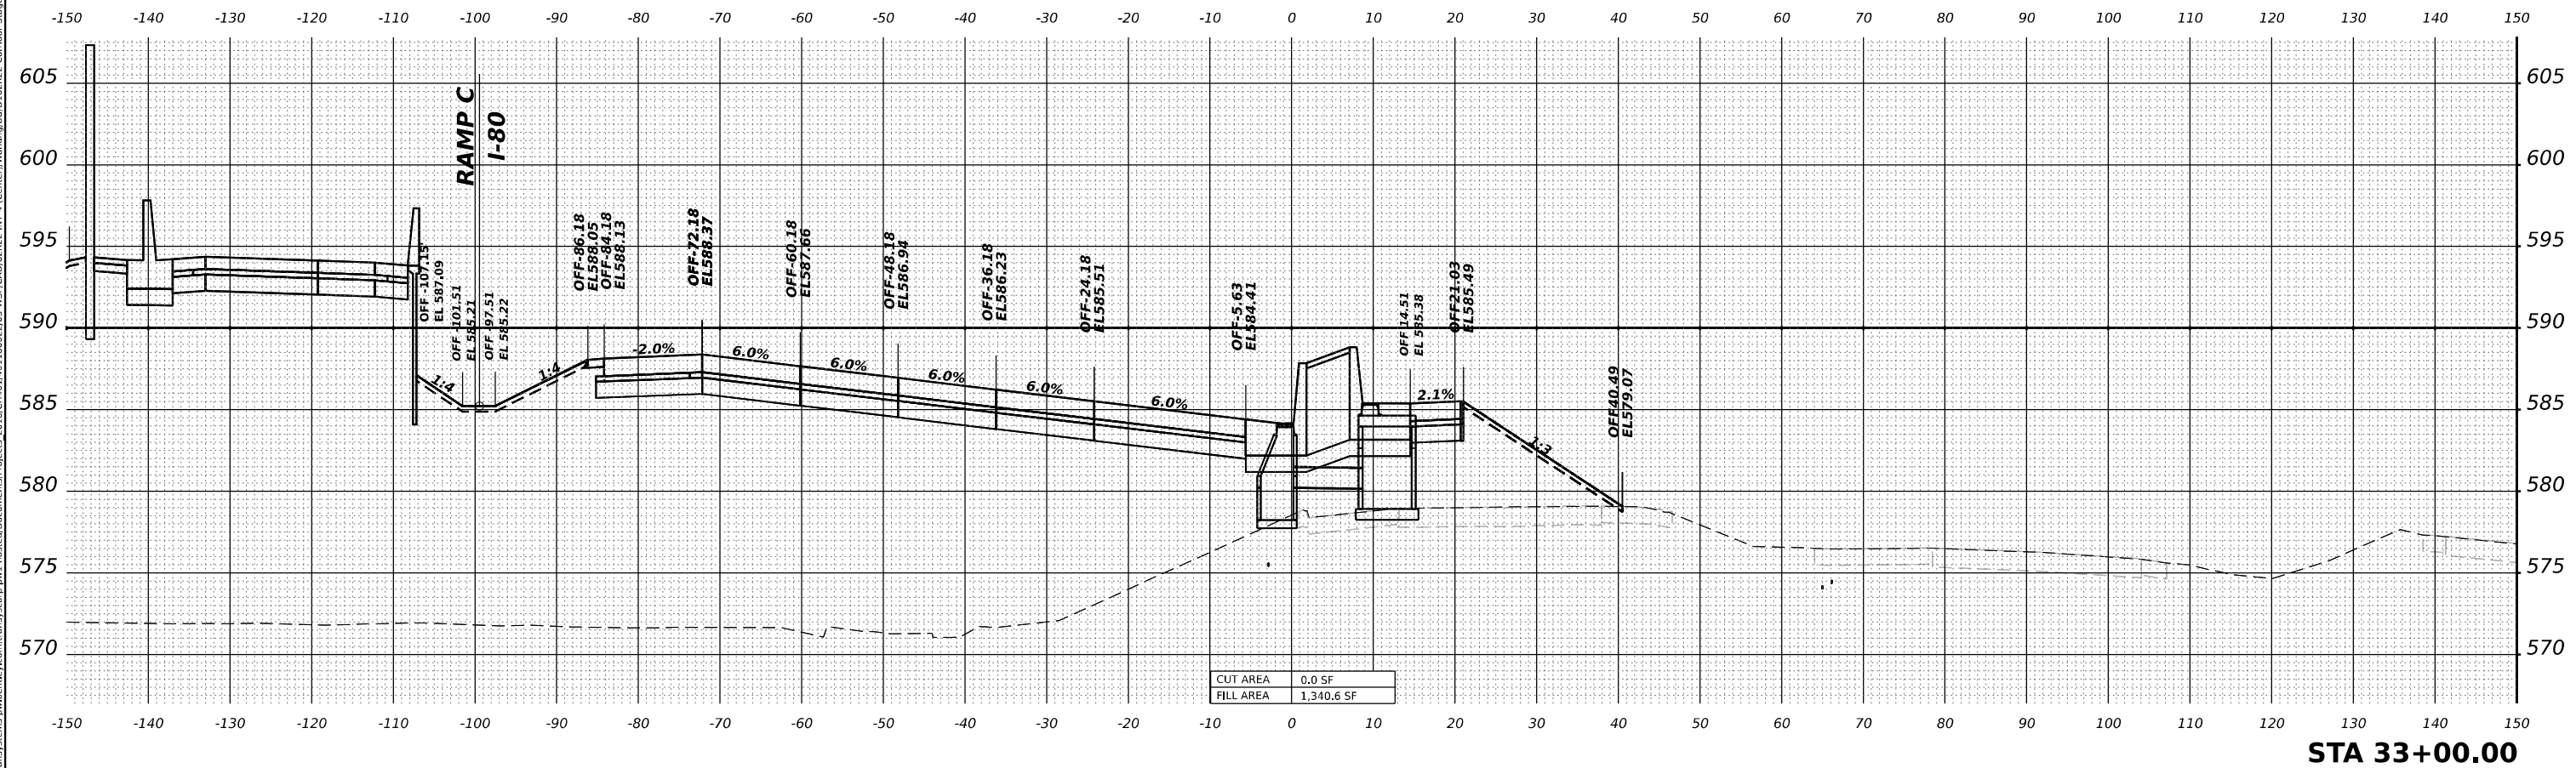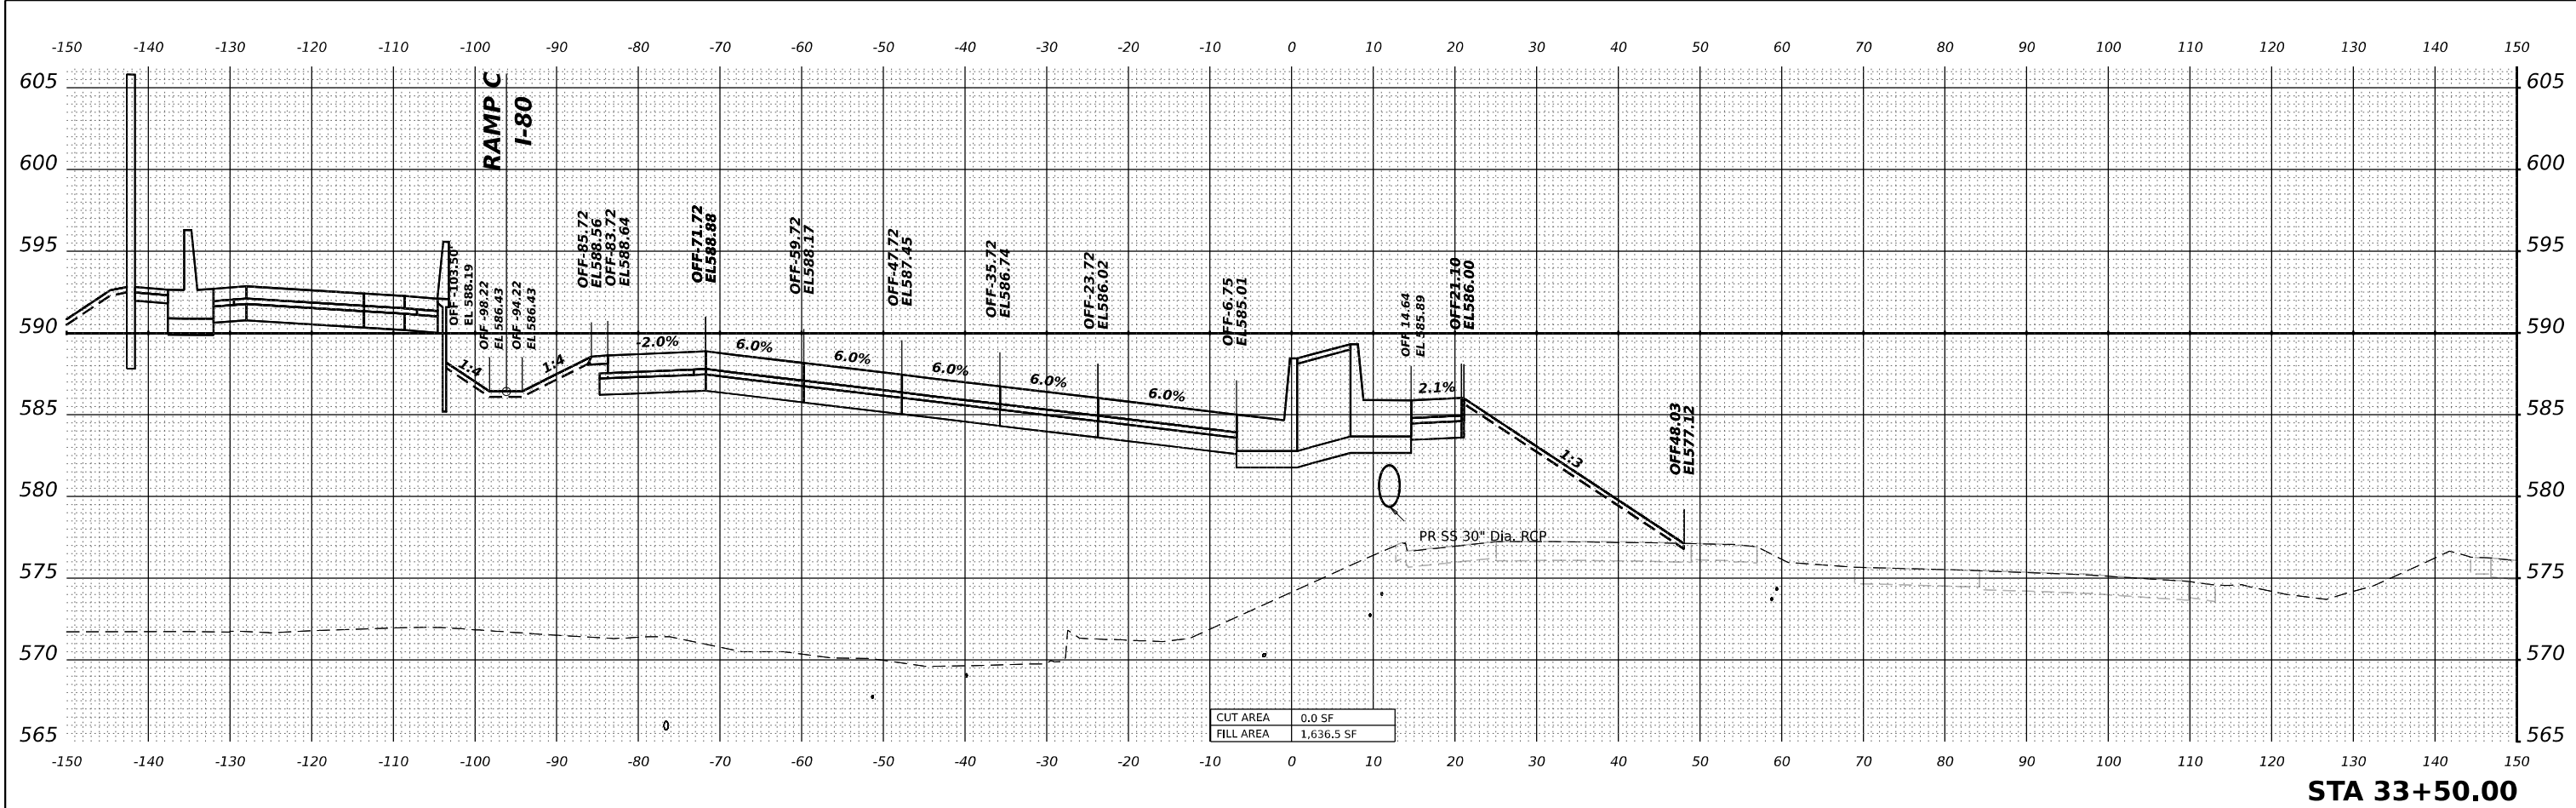

MODEL: PR-80-NORTH - A 34+00.00 [Sheet]
FILE NAME: pw:/transystems-pub/entkey.com/transyscorp-pw/Hosted/Documents/Projects_2018/CH401.140118002/03-WSP/CAD/62R22-INT-4 (Center)/Working/BU/D16R22-Corridor-Stage3.dgn

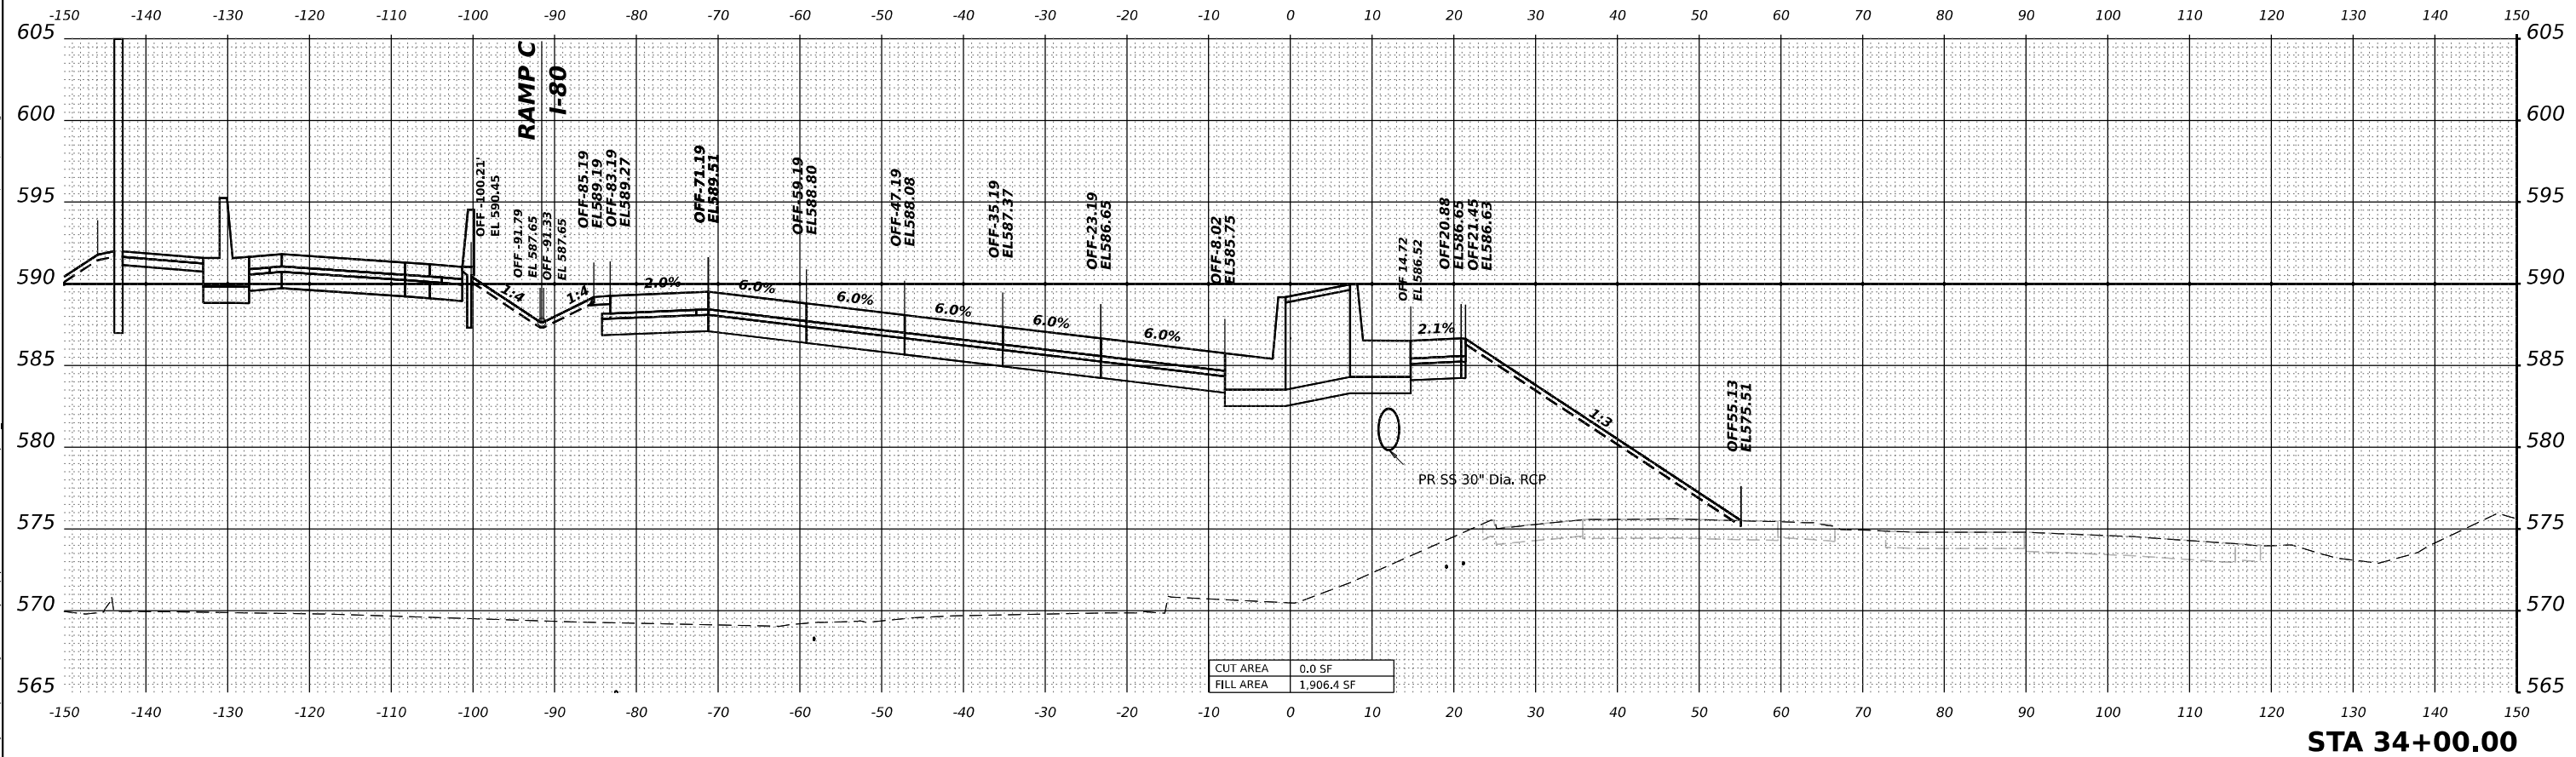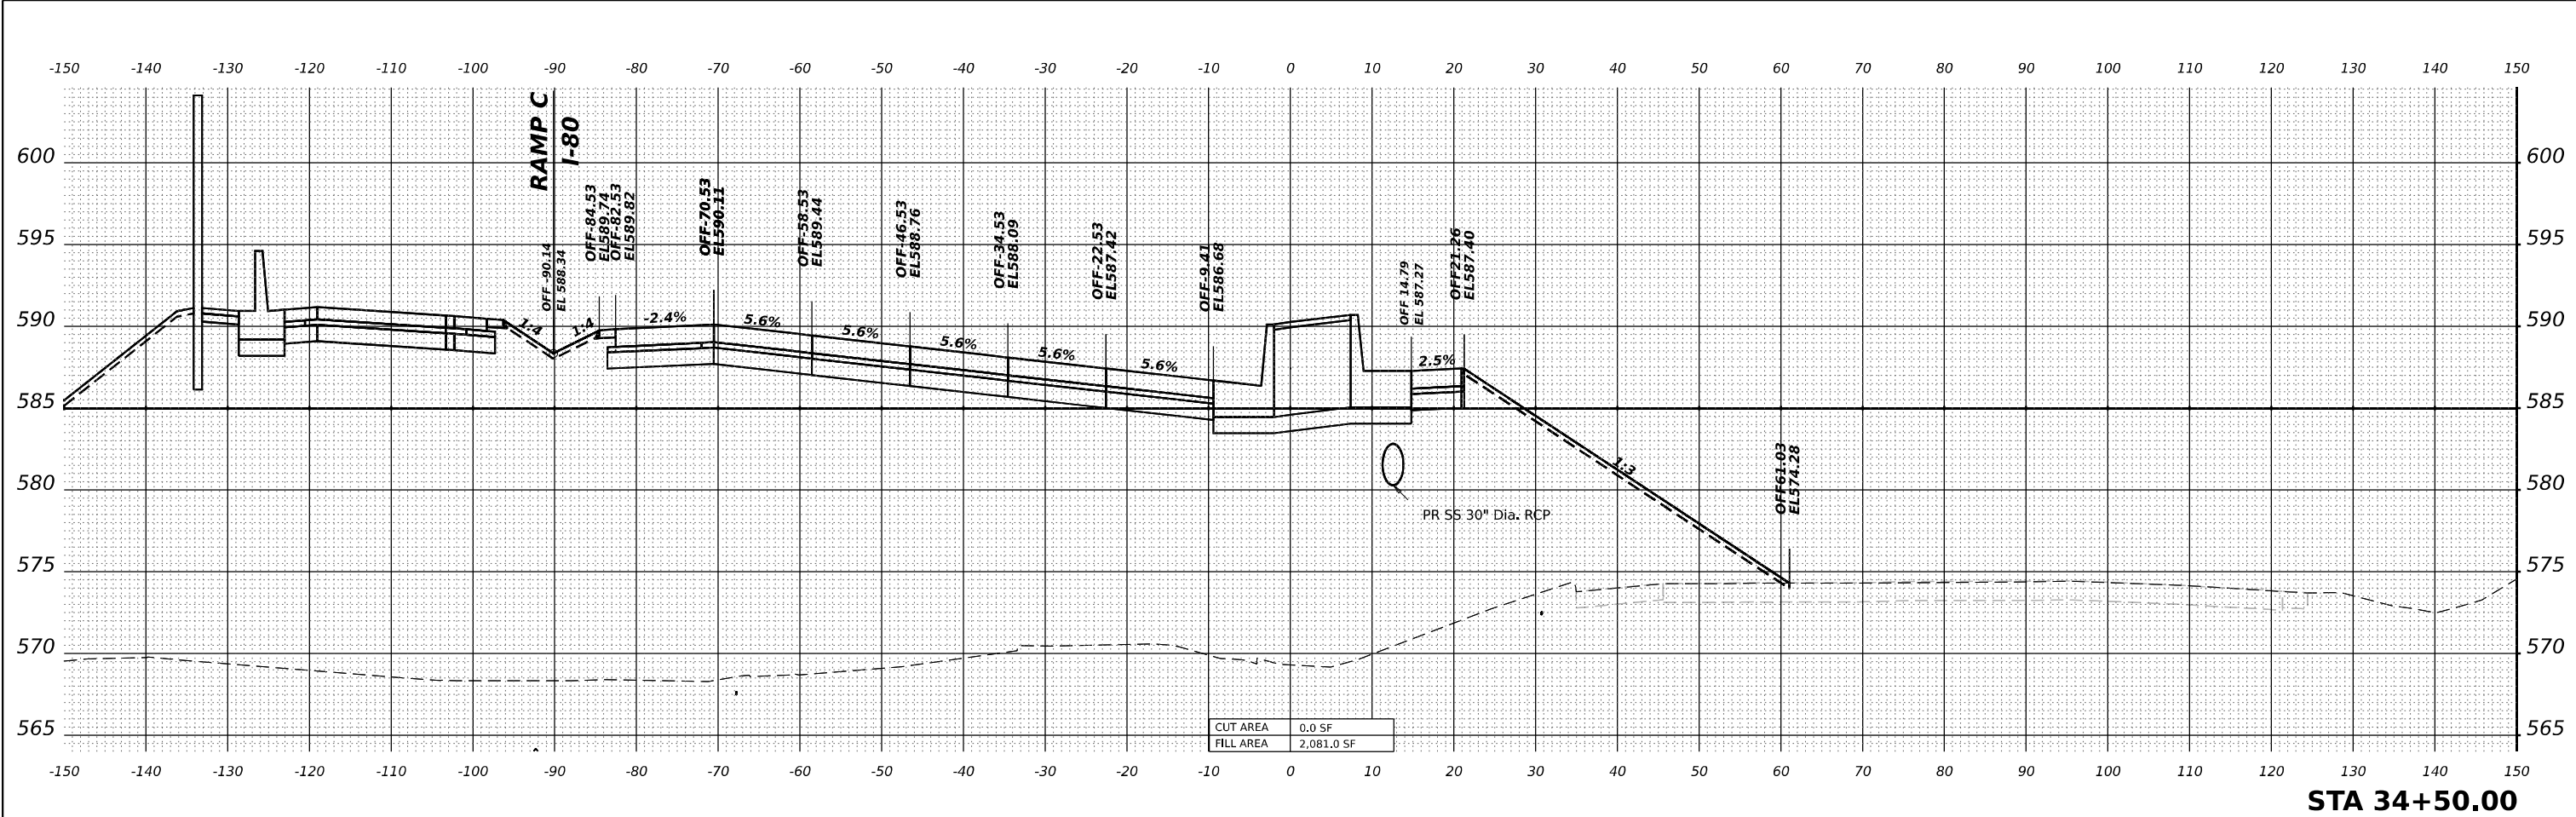


MODEL: PR-80-NORTH - A 35+00.00 [Sheet]
FILE NAME: pw:\transystems-pub\entkey.com\transyscorp-pw\Hosted\Documents\Projects_2018\CH401.140118002\03-WSP\CAD\62R22-INT-4 (Center)\Working\BU162R22-Corridor-Stage3.dgn

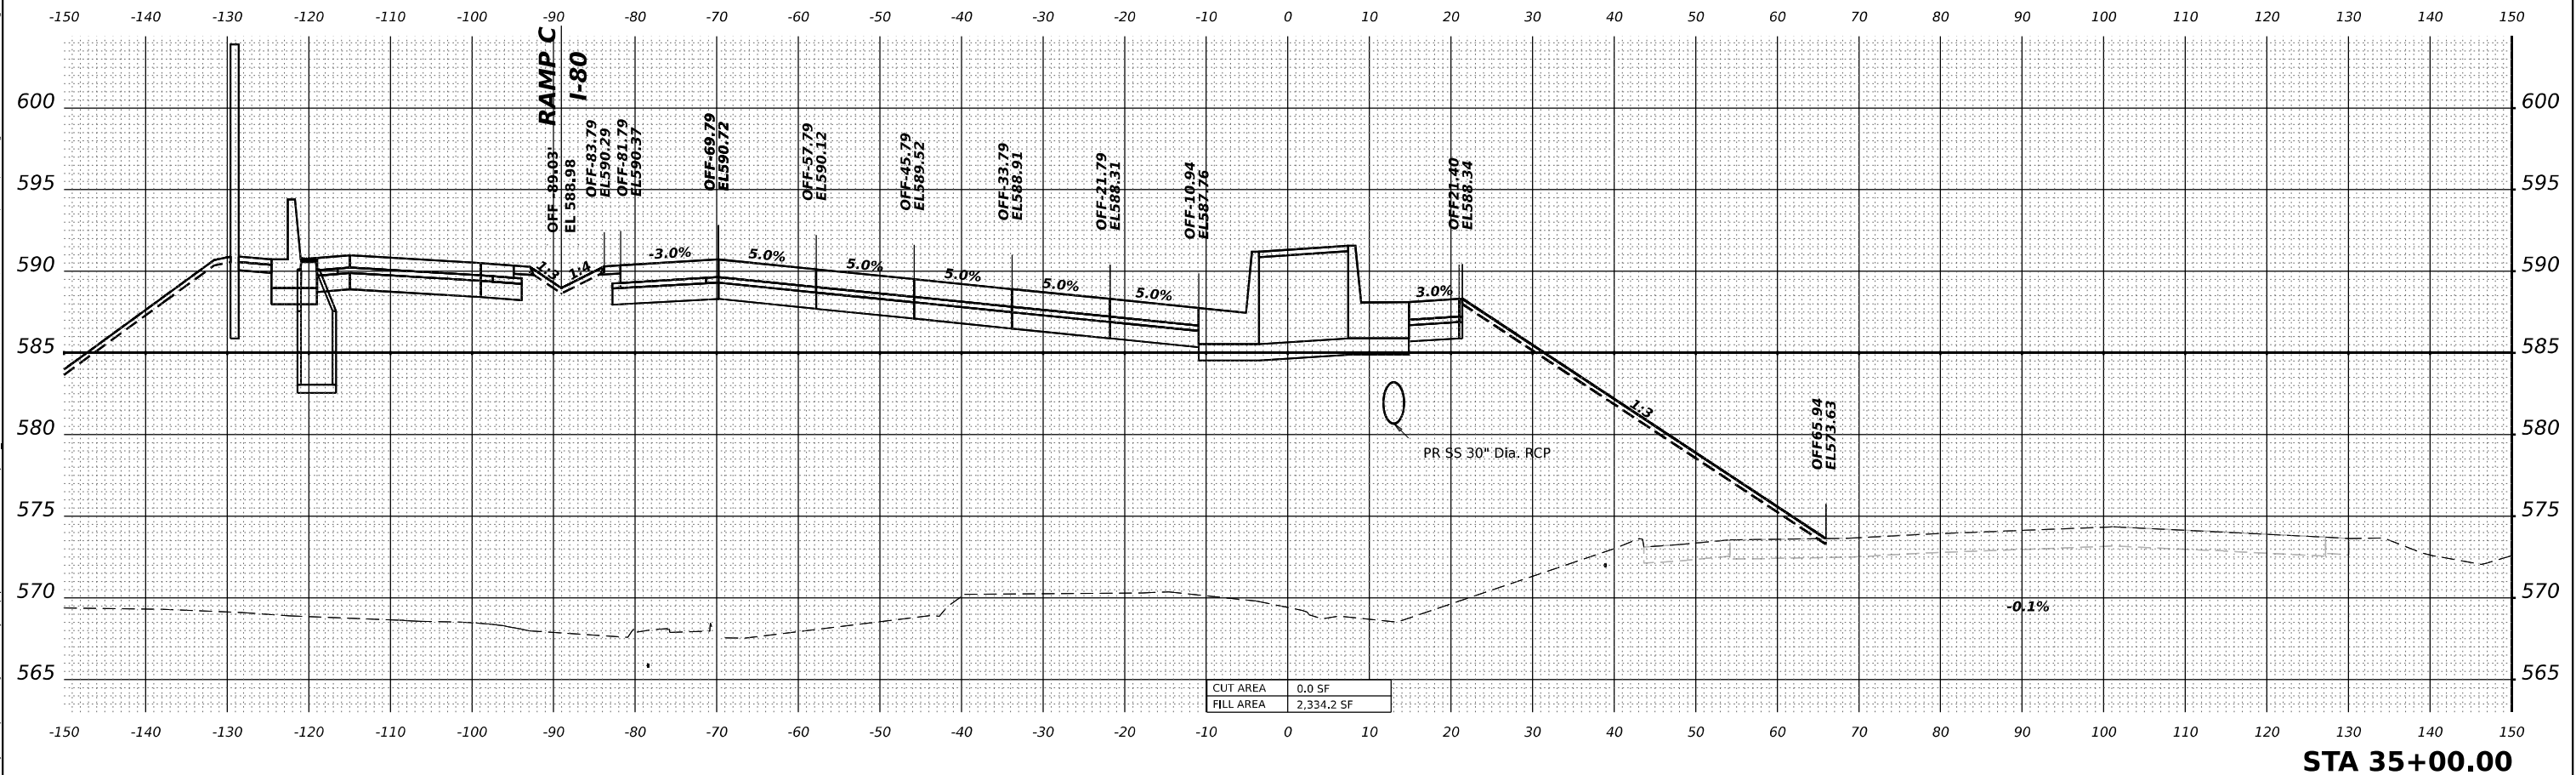


 WSP USA Inc. 30 N. LASALLE STREET SUITE 4200 CHICAGO, IL 60602 TEL: (312) 782-8150	USER NAME = USDJ744408		DESIGNED - KSD	REVISED -	STATE OF ILLINOIS DEPARTMENT OF TRANSPORTATION				CROSS SECTIONS STAGE 3 I-80					F.A.I. RTE.	SECTION		COUNTY	TOTAL SHEETS	SHEET NO.
	PLOT SCALE = 0.16666685 ' / in.		DRAWN - KSD	REVISED -										80	FAI 80 21 INTERCHANGE		WILL	1209	930
	PLOT DATE = 4/22/2025		CHECKED - MMA	REVISED -										CONTRACT NO. 62R22					
			DATE - 4/25/2025	REVISED -										ILLINOIS FED. AID PROJECT					
	SCALE: HORIZ: 1"=10' VERT: 1"=5'								SHEET	OF	SHEETS	STA.	TO STA.						

MODEL: PR-80-NORTH - A 35+50.00 [Sheet]
FILE NAME: pw:\transys\transyscorp-pw\Hosted\Documents\Projects_2018\CH401401180022\03-WSP\CAD\62R22-INT-4 (Center)\Working\BU162R22-Corridor-Stage3.dgn

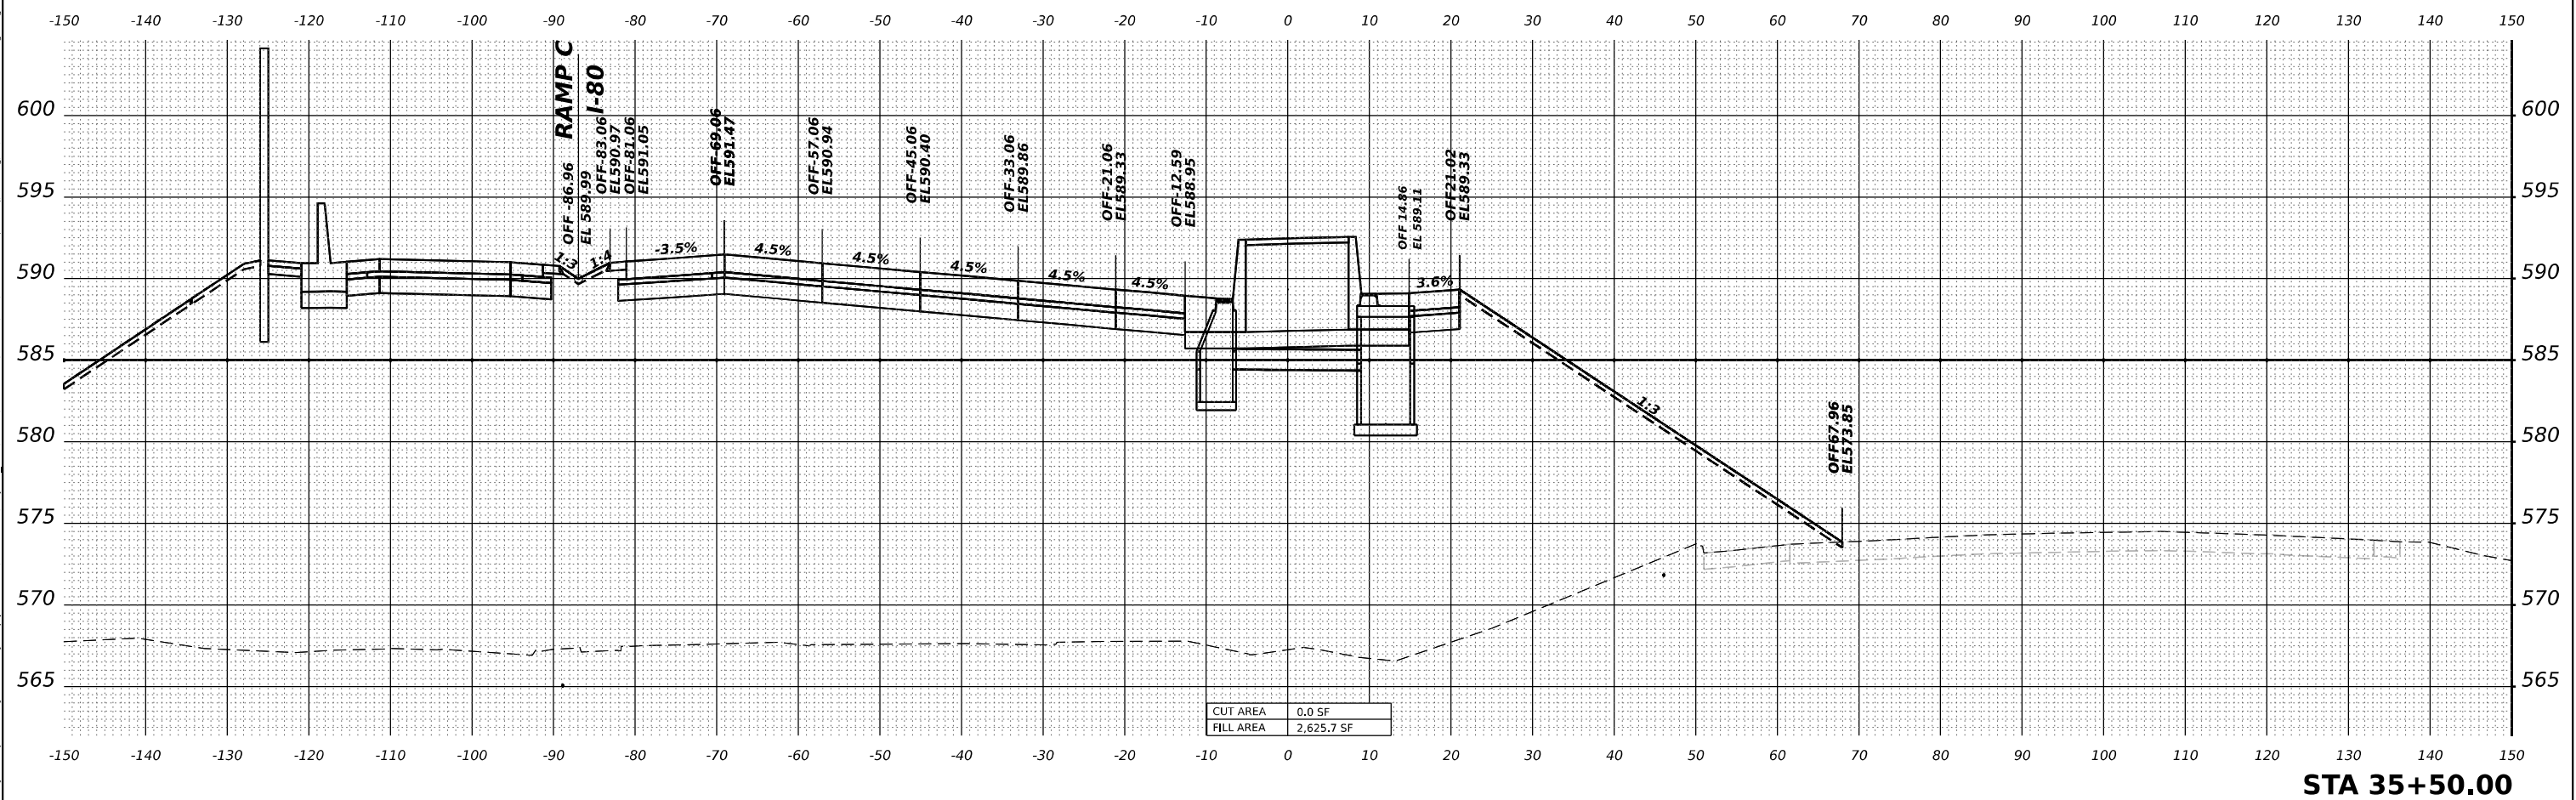

wsp WSP USA Inc. 30 N. LASALLE STREET SUITE 4200 CHICAGO, IL 60602 TEL: (312) 782-8150	USER NAME = USDJ744408		DESIGNED - KSD	REVISED -	STATE OF ILLINOIS DEPARTMENT OF TRANSPORTATION				CROSS SECTIONS STAGE 3 I-80						F.A.I. RTE.	SECTION		COUNTY	TOTAL SHEETS	SHEET NO.	
	PLOT SCALE = 0.16666685 ' / in.		DRAWN - KSD	REVISED -											80	FAI 80 21 INTERCHANGE		WILL	1209	931	
	PLOT DATE = 4/22/2025		CHECKED - MMA	REVISED -					CONTRACT NO. 62R22												
			DATE - 4/25/2025	REVISED -					ILLINOIS FED. AID PROJECT												
SCALE: HORIZ: 1"=10' VERT: 1"=5'											SHEET	OF	SHEETS	STA.	TO STA.						


MODEL: PR-80-NORTH - A 36+00.00 [Sheet]
FILE NAME: p:\w\transys\transyscorp-pw\Hosted\Documents\Projects_2018\CH401.140118002\203-WSP\CAD\62R22-INT-4 (Center)\Working\BU\0162R22-Corridor-Stage3.dgn

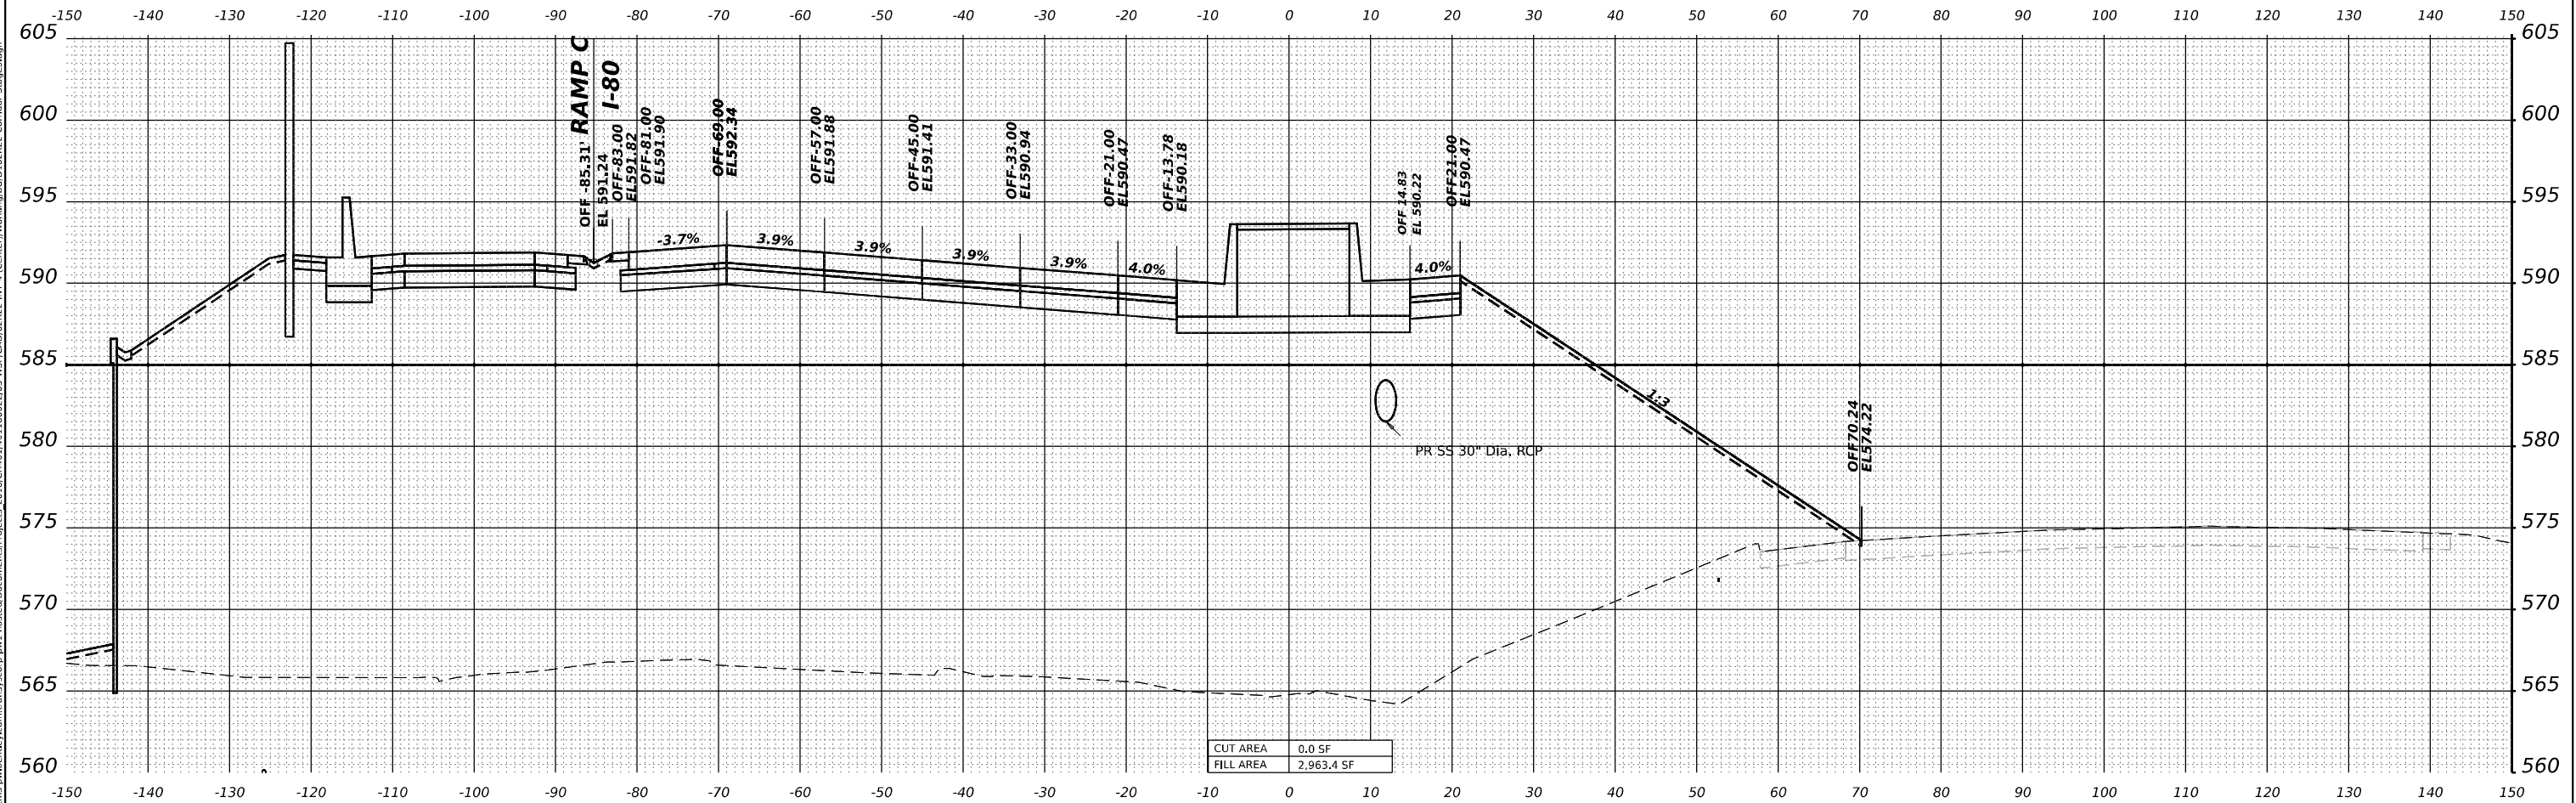

STA 36+00.00

 WSP USA Inc. 30 N. LASALLE STREET SUITE 4200 CHICAGO, IL 60602 TEL: (312) 782-8150	USER NAME = USDJ744408		DESIGNED - KSD	REVISED -	STATE OF ILLINOIS DEPARTMENT OF TRANSPORTATION				CROSS SECTIONS STAGE 3 I-80						F.A.I. RTE.	SECTION		COUNTY	TOTAL SHEETS	SHEET NO.
	PLOT SCALE = 0.16666685' / in.		DRAWN - KSD	REVISED -											80	FAI 80 21 INTERCHANGE		WILL	1209	932
	PLOT DATE = 4/22/2025		CHECKED - MMA	REVISED -											CONTRACT NO. 62R22					
			DATE - 4/25/2025	REVISED -											ILLINOIS FED. AID PROJECT					
			SCALE: HORIZ: 1"=10' VERT: 1"=5'			SHEET	OF	SHEETS	STA.	TO STA.										


MODEL: PR-80-NORTH - A 36+50.00 [Sheet]
FILE NAME: pw:/transystems-pub/ntkey.com/transyscorp-pw/Hosted/Documents/Projects_2018/CH401.140118002/03-WSP/CAD/62R22-NT-4 (Center)/Working/BU0162R22-Corridor-Stage3.dgn

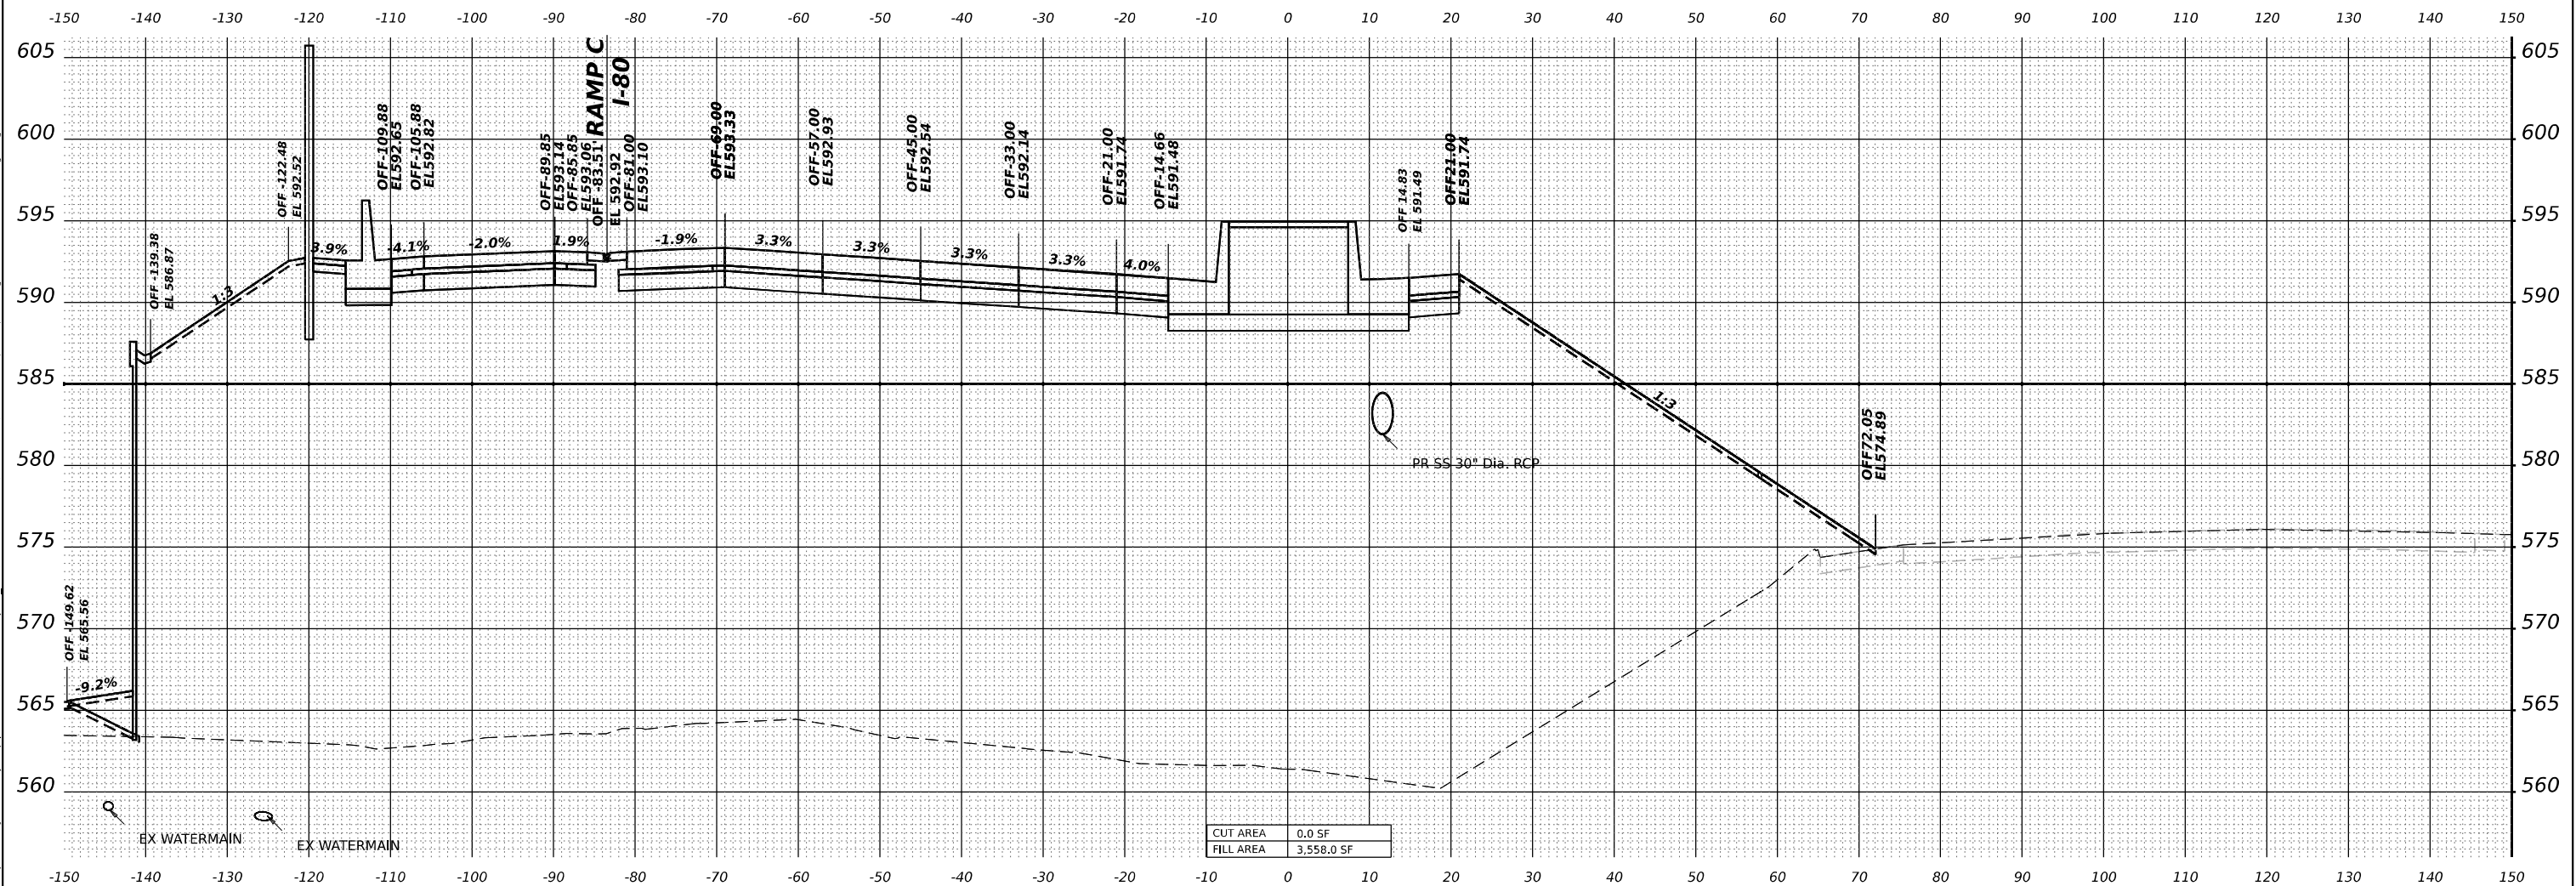

STA 36+50.00

 WSP USA Inc. 30 N. LASALLE STREET SUITE 4200 CHICAGO, IL 60602 TEL: (312) 782-8150	USER NAME = USDJ744408		DESIGNED - KSD	REVISED -	STATE OF ILLINOIS DEPARTMENT OF TRANSPORTATION	CROSS SECTIONS STAGE 3 I-80					F.A.I. RTE.	SECTION	COUNTY	TOTAL SHEETS	SHEET NO.
	PLOT SCALE = 0.16666685' / in.		DRAWN - KSD	REVISED -		80	FAI 80 21 INTERCHANGE	WILL	1209	933					
	PLOT DATE = 4/22/2025		CHECKED - MMA	REVISED -		CONTRACT NO. 62R22									
			DATE - 4/25/2025	REVISED -		ILLINOIS FED. AID PROJECT									
						SCALE: HORIZ: 1"=10' VERT: 1"=5'	SHEET	OF	SHEETS	STA.	TO STA.				


MODEL: PR-80-NORTH-A 37+00.00 [Sheet]
FILE NAME: pw:\transys\transyscorp\pw\Hosted\Documents\Projects_2018\CH401.140118002\03-WSP\CAD\62R22-INT-4 (Center)\Working\BU162R22-Corridor-Stage3.dgn

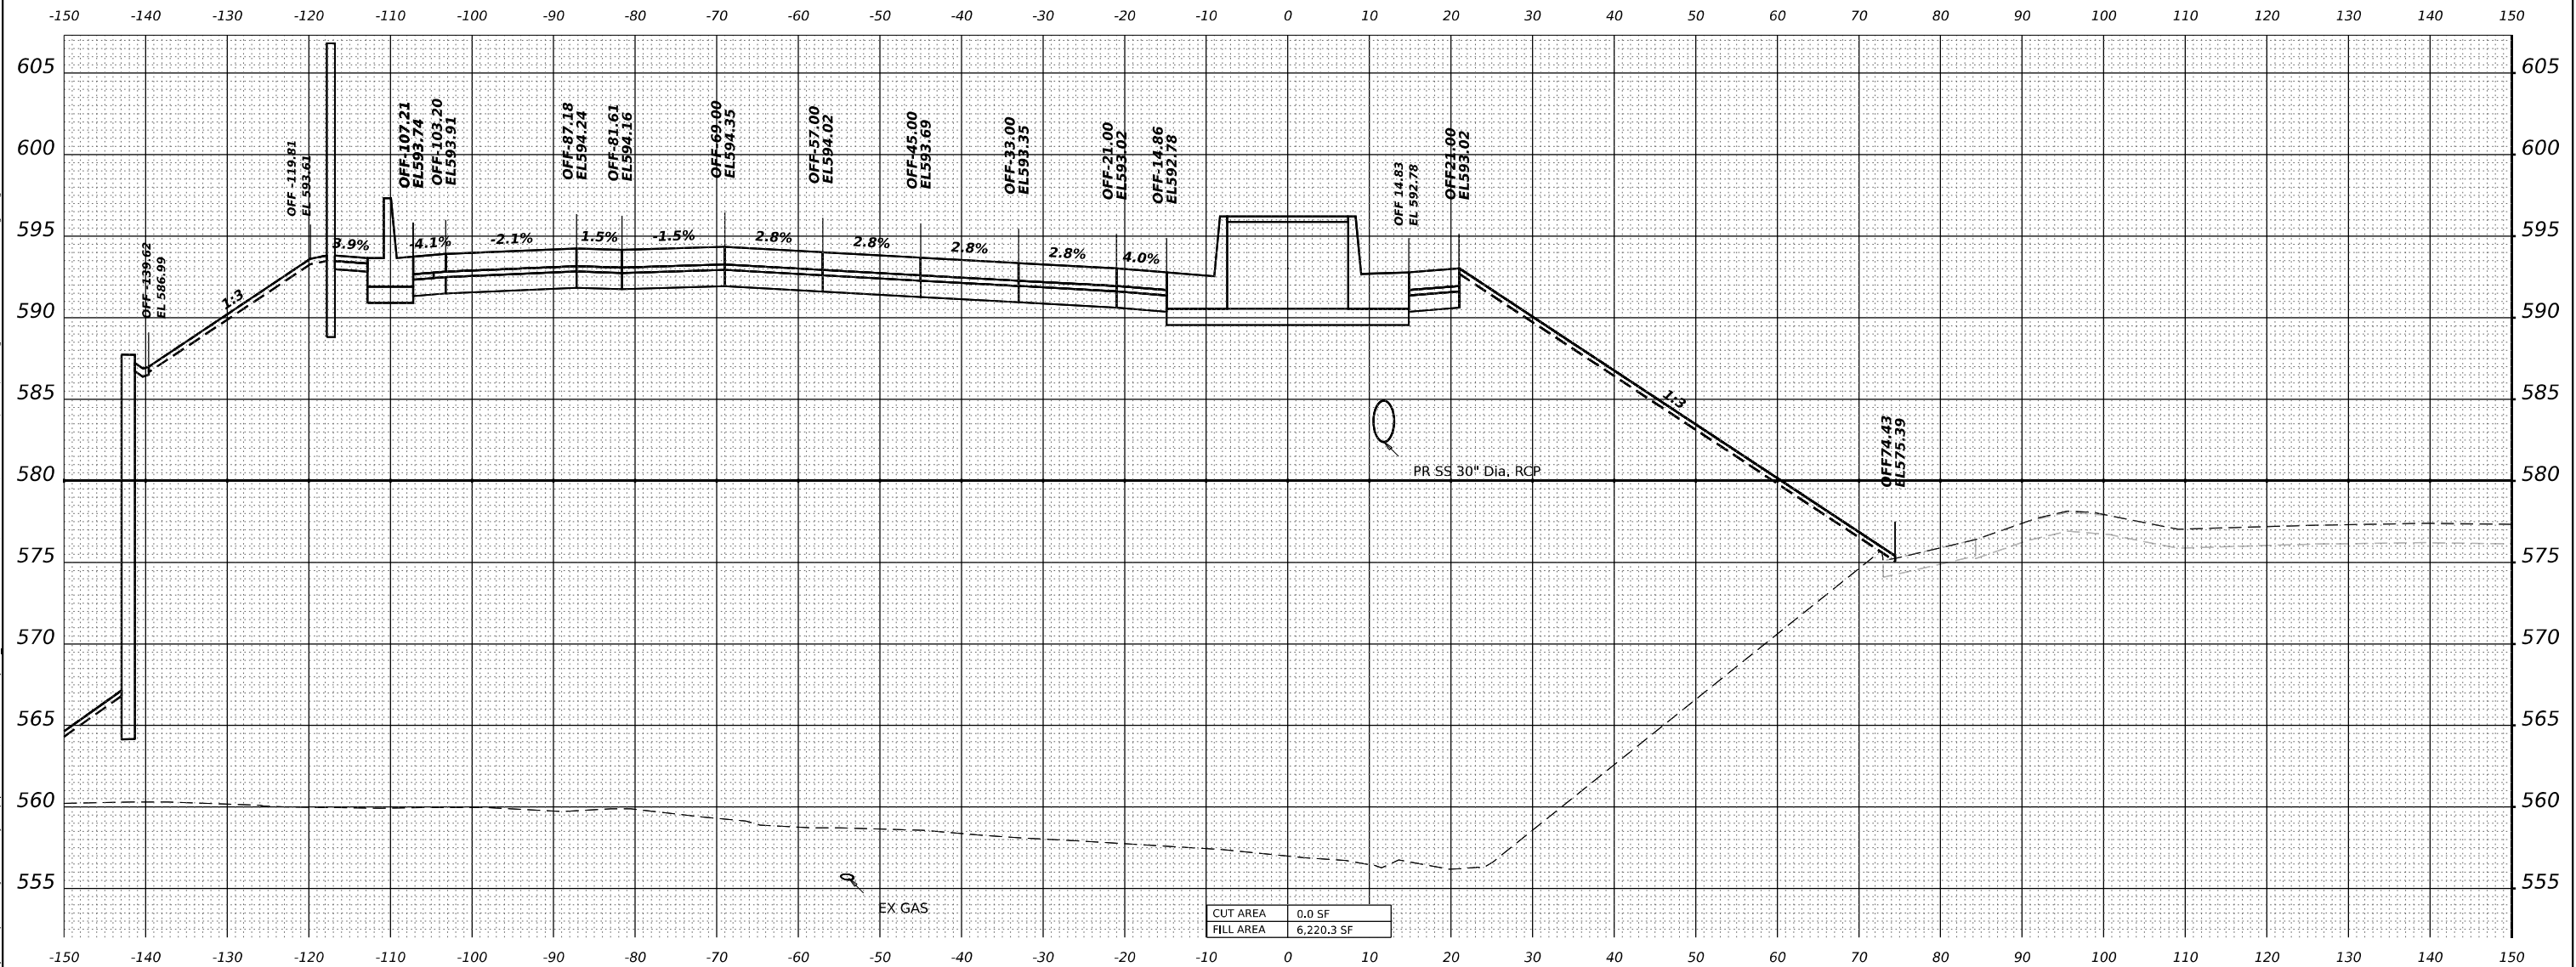

STA 37+00.00

wsp WSP USA Inc. 30 N. LASALLE STREET SUITE 4200 CHICAGO, IL 60602 TEL: (312) 782-8150	USER NAME = USDJ744408		DESIGNED - KSD	REVISED -	STATE OF ILLINOIS DEPARTMENT OF TRANSPORTATION				CROSS SECTIONS STAGE 3				F.A.I. RTE.	SECTION	COUNTY	TOTAL SHEETS	SHEET NO.
	PLOT SCALE = 0.16666665' / in.		DRAWN - KSD	REVISED -					I-80				80	FAI 80 21 INTERCHANGE	WILL	1209	934
	PLOT DATE = 4/22/2025		CHECKED - MMA	REVISED -					SCALE: HORIZ: 1"=10'				CONTRACT NO. 62R22				
			DATE - 4/25/2025	REVISED -					VERT: 1"=5'				ILLINOIS FED. AID PROJECT				
					SHEET		OF	SHEETS	STA.		TO STA.						

MODEL: PR-80-NORTH-A 37+50.00 [Sheet]
FILE NAME: pr-transys-stage3.dgn By: contrtransyscorp-plotted/Document/Projects_2018/C4001401180022/03-WSP/CAD/62R22-INT-4 [Center]/Working/BUILD/62R22-Corridor-Stage3.dgn

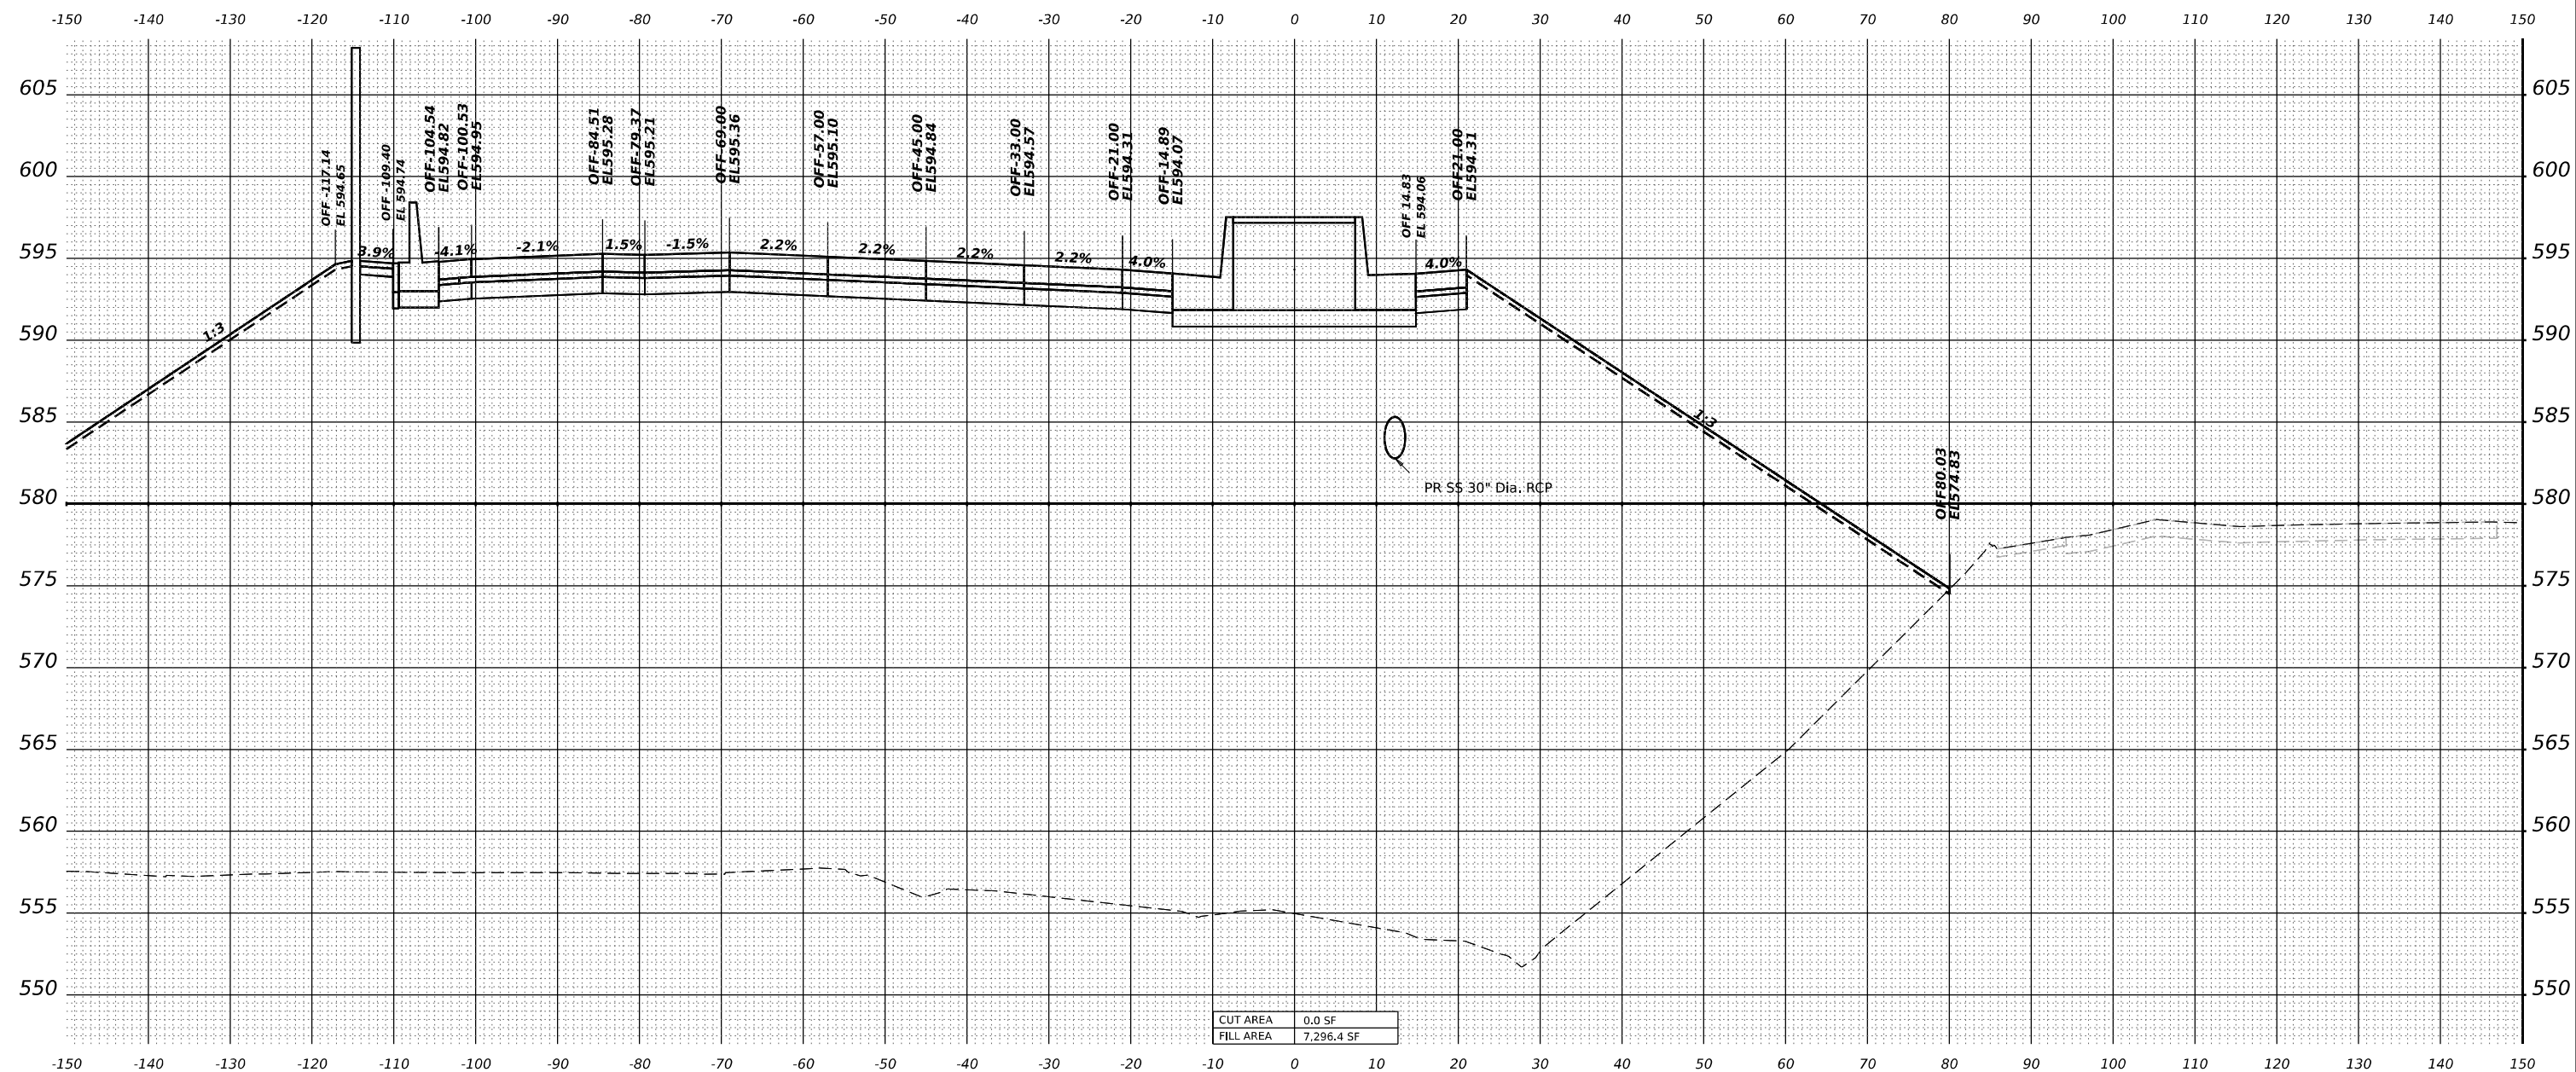

CUT AREA	0.0 SF
FILL AREA	7,296.4 SF

STA 37+50.00



WSP USA INC.
30 N. LA SALLE STREET
SUITE 4200
CHICAGO, IL 60602
TEL: (312) 782-8150



USER NAME	= USDJ744408	DESIGNED -	KSD	REVISED -	
		DRAWN -	KSD	REVISED -	
PLOT SCALE	= 0.16666665" / in.	CHECKED -	MMA	REVISED -	
PLOT DATE	= 4/22/2025	DATE -	4/25/2025	REVISED -	



STATE OF ILLINOIS
DEPARTMENT OF TRANSPORTATION



CROSS SECTIONS STAGE 3
I-80

SCALE: HORIZ: 1"=10'
VERT: 1"=5'
SHEET OF SHEETS STA. TO STA.



F.A.I. RTE.	SECTION	COUNTY	TOTAL SHEETS	SHEET NO.
80	FAI 80 21 INTERCHANGE	WILL	1209	935
CONTRACT NO. 62R22				
		ILLINOIS	FED. AID PROJECT	

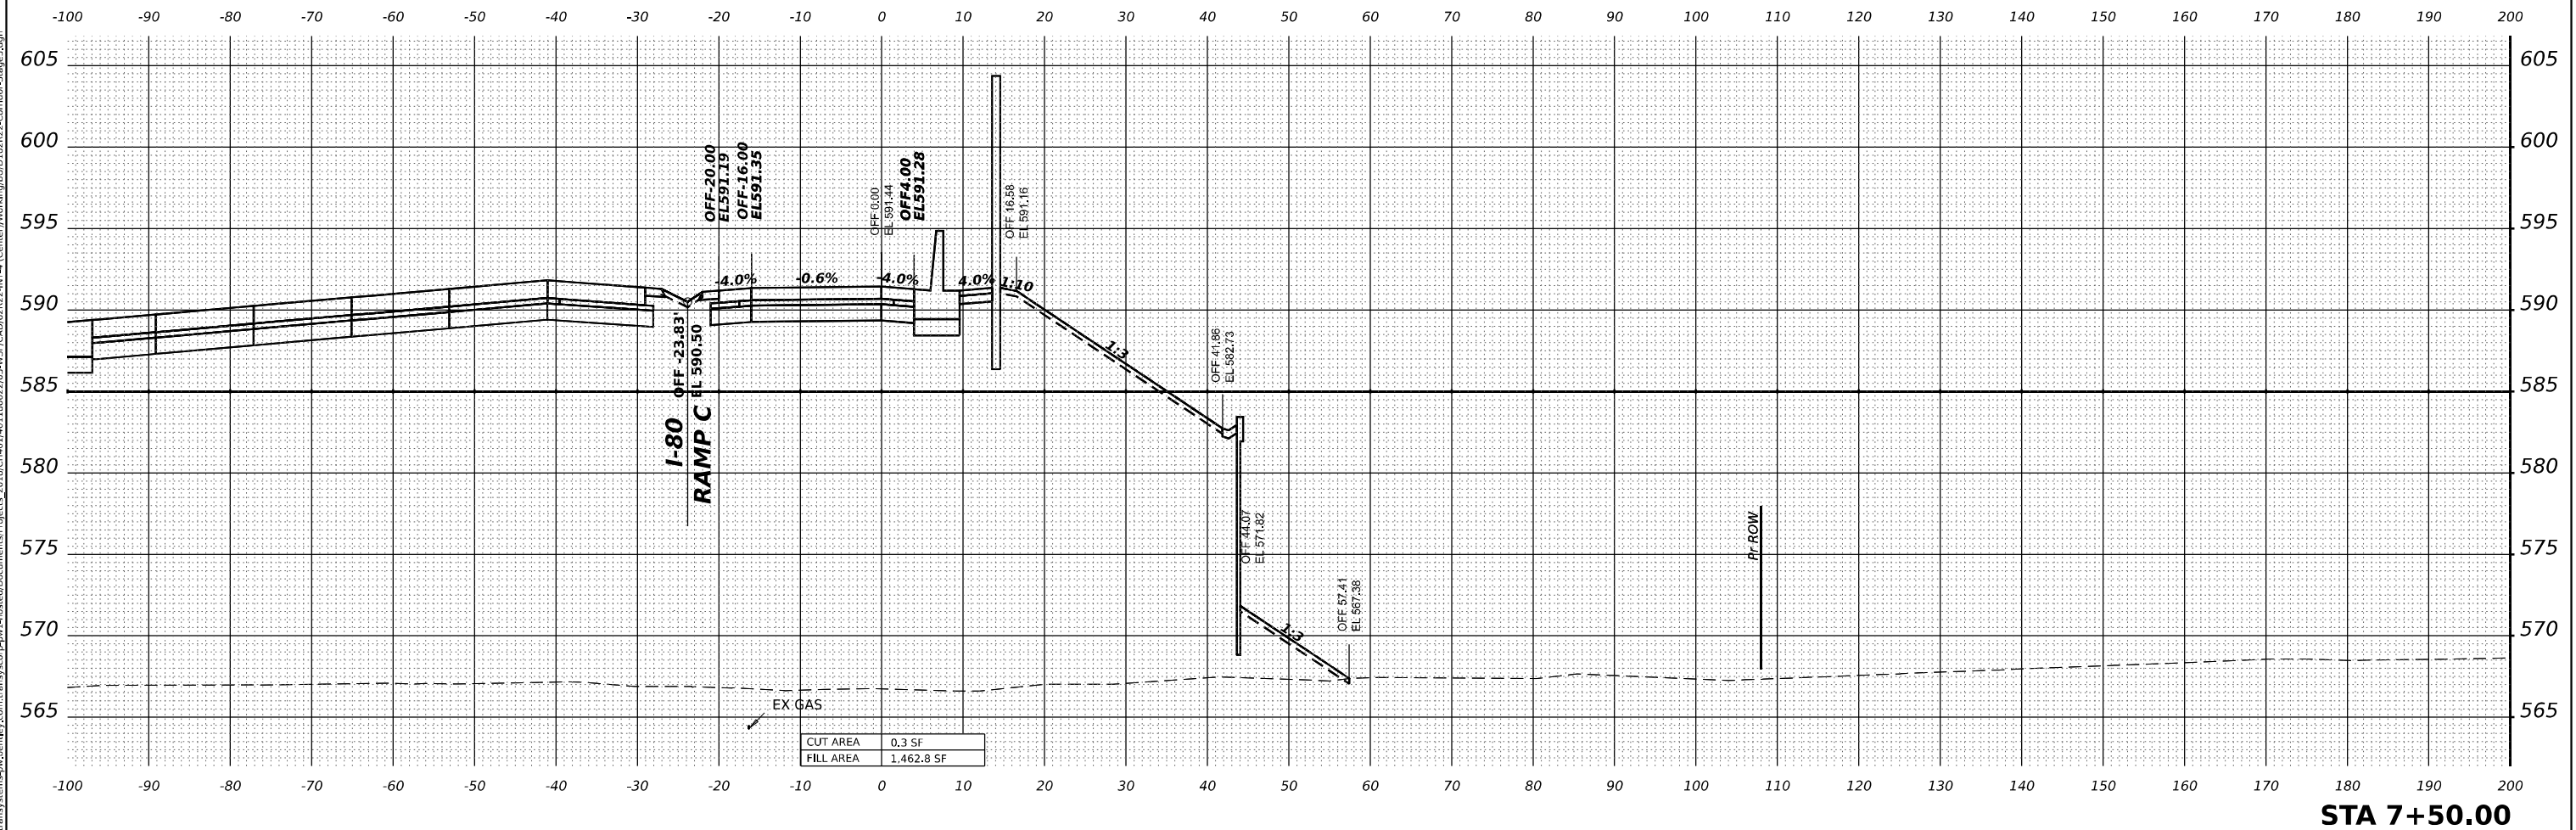
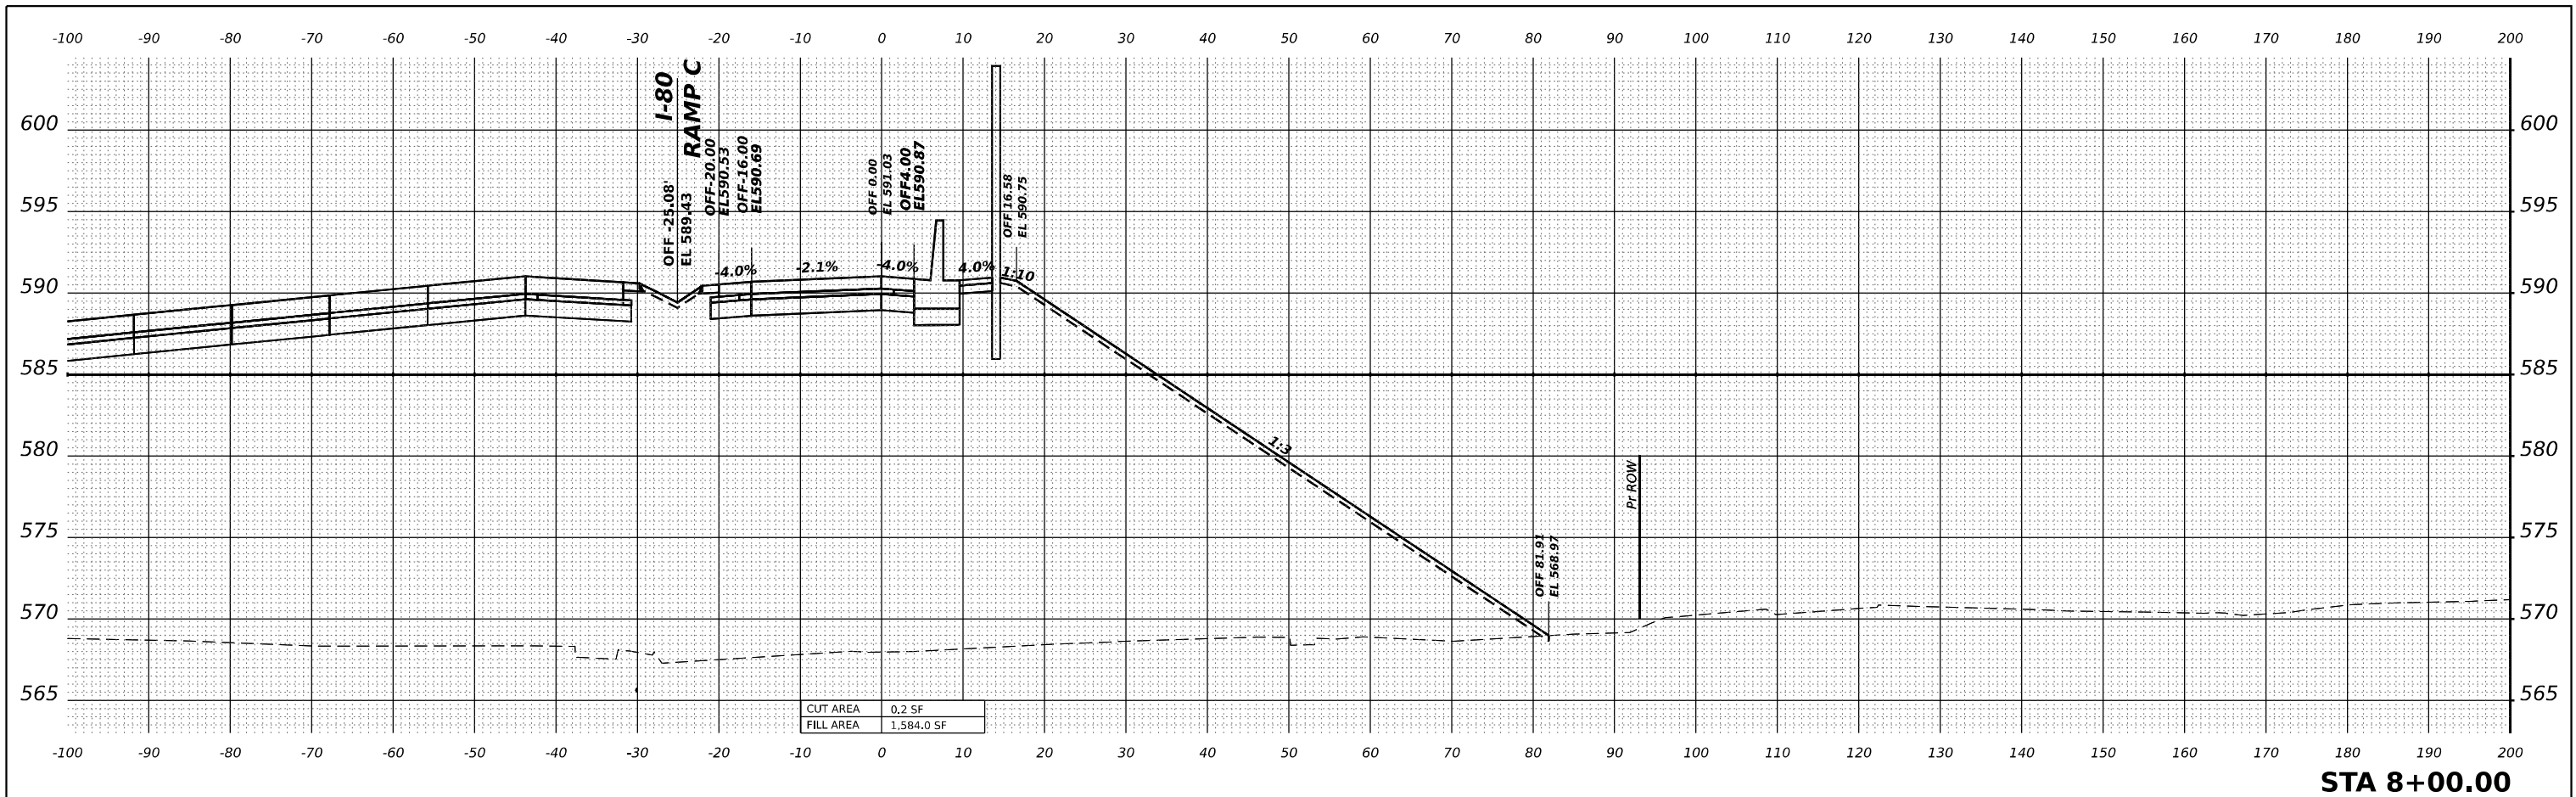


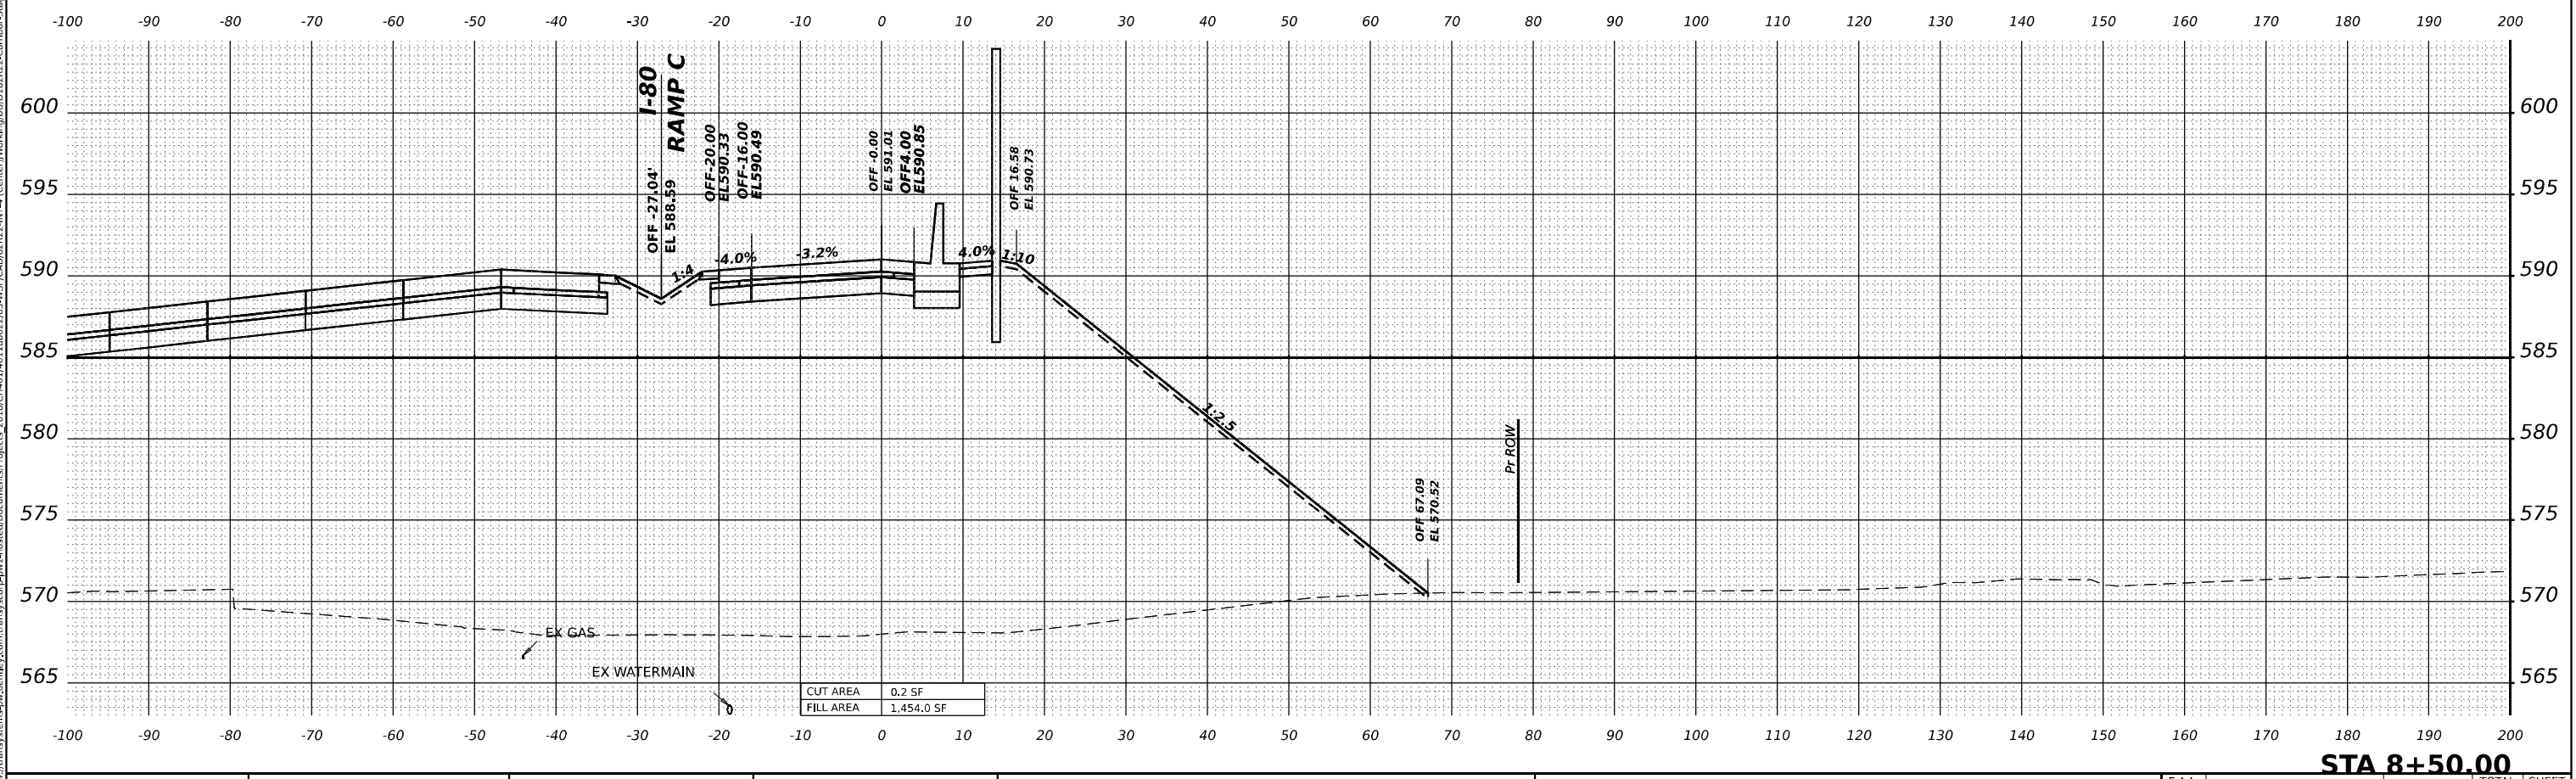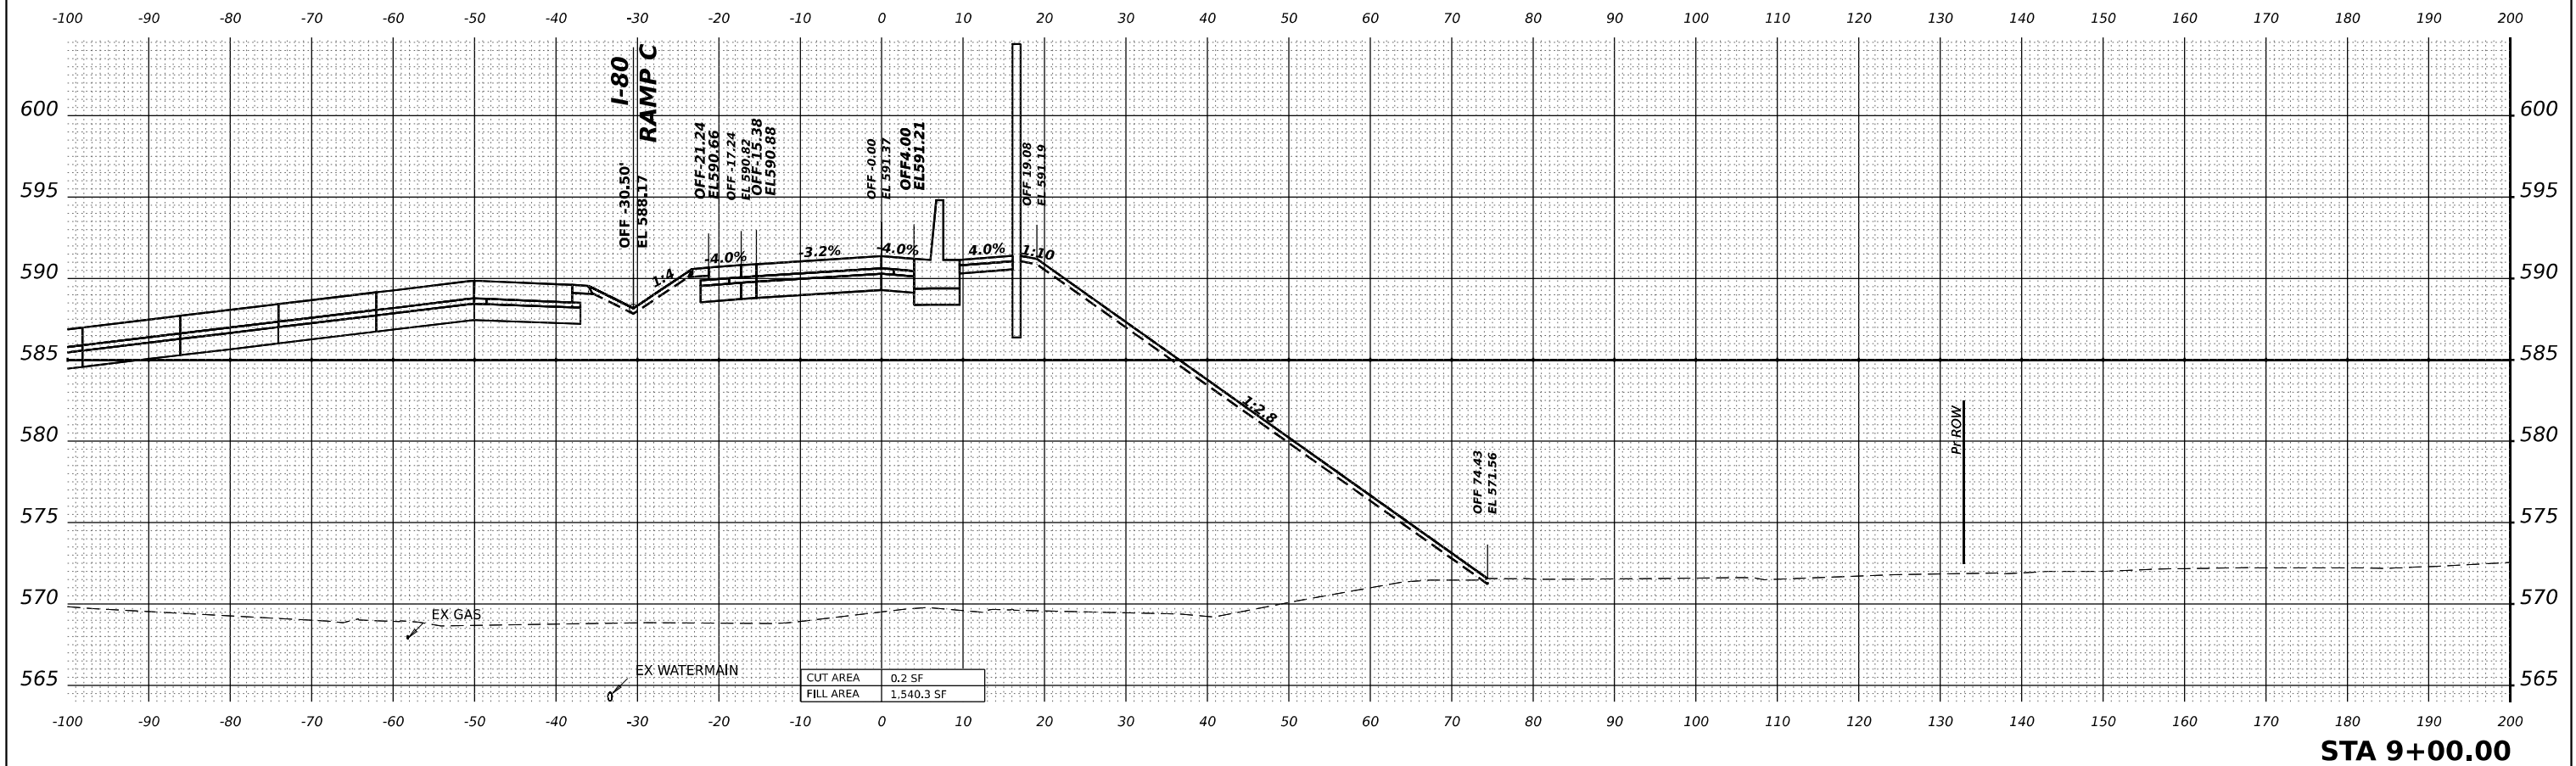

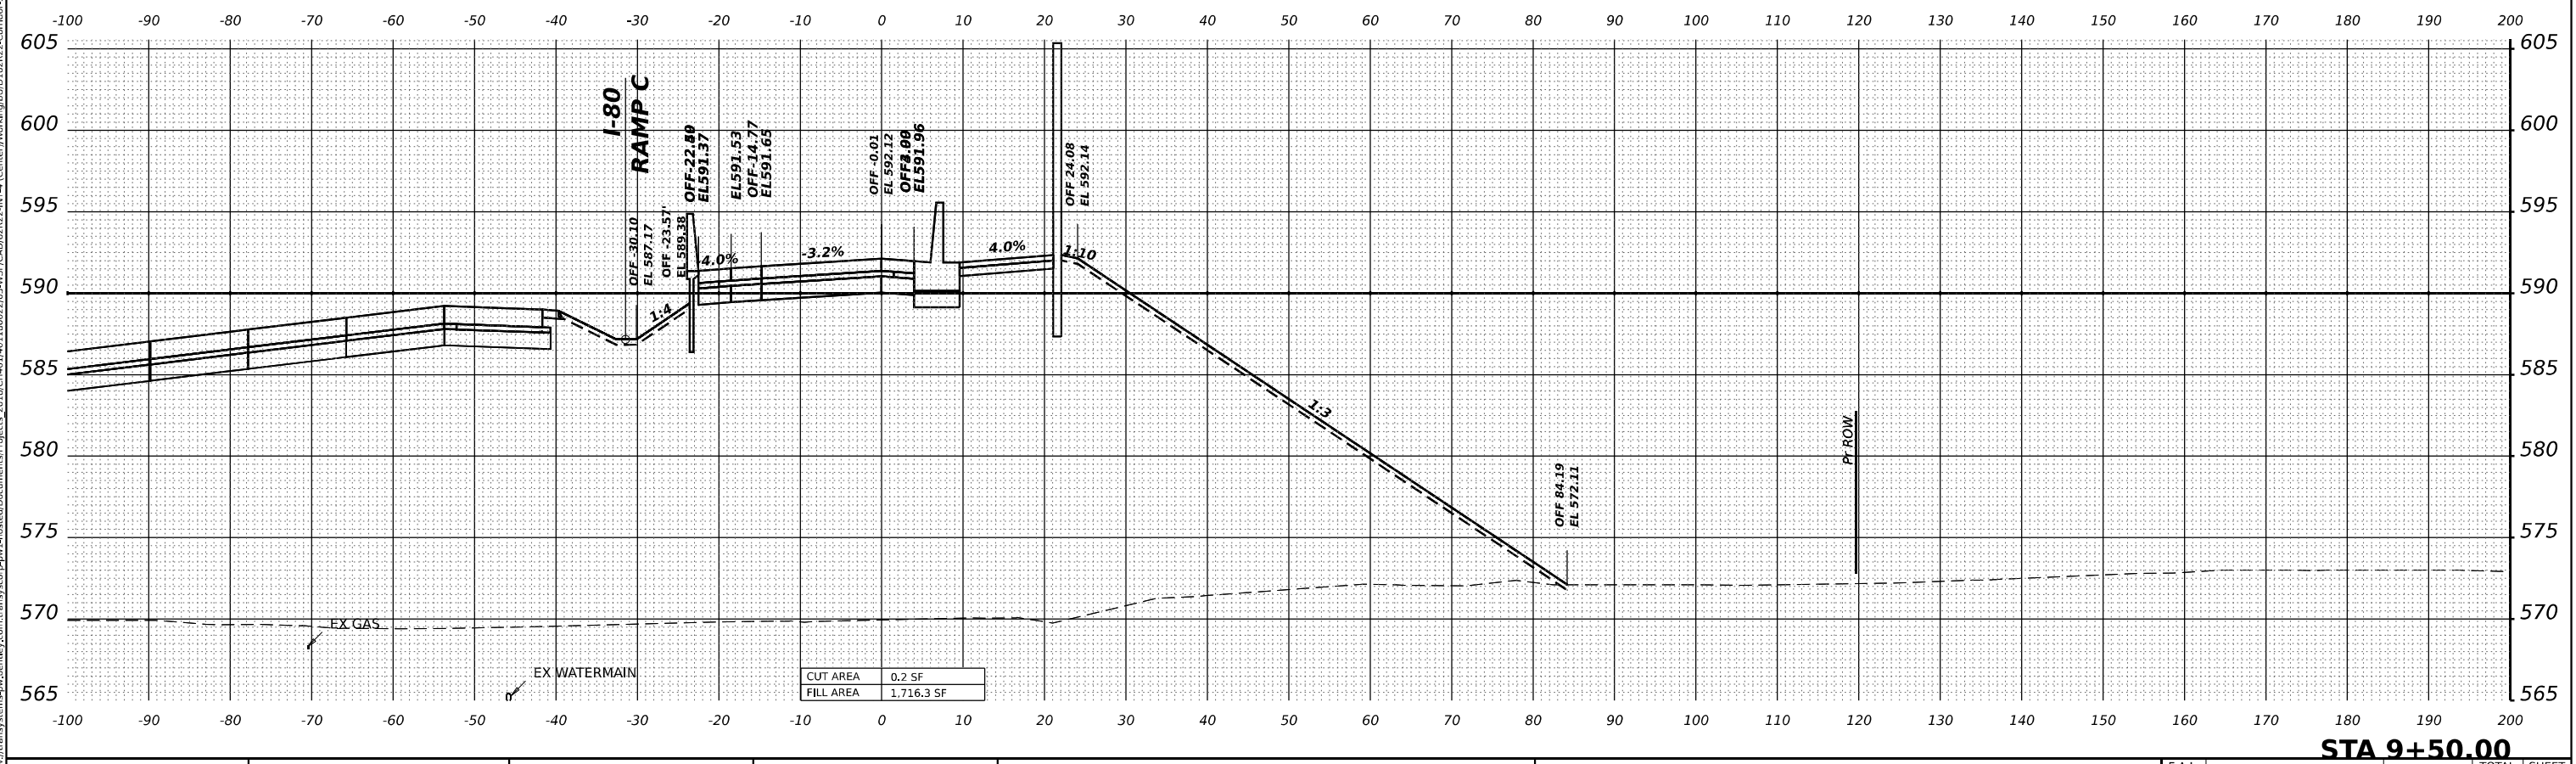
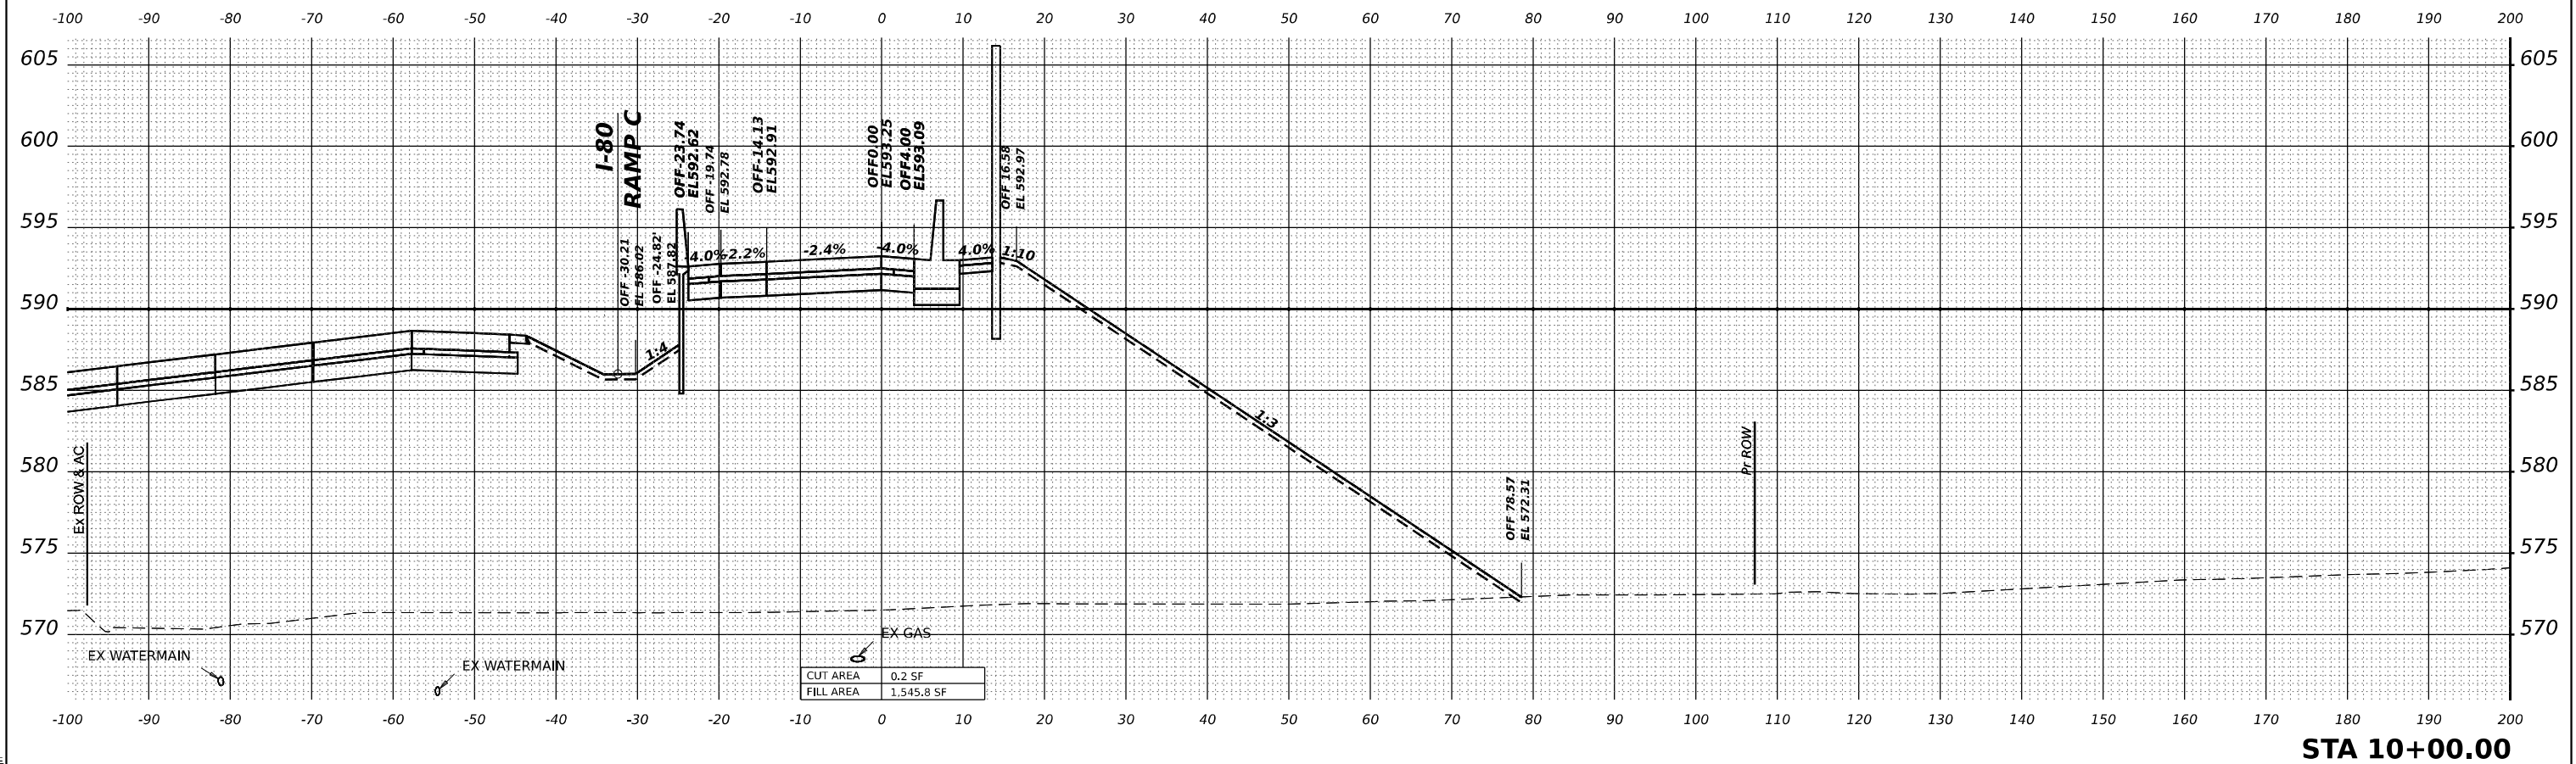


MODEL: CENTER-C-1 - 10+50.00 [Sheet]
FILE NAME: p:\transportation\p22\by\comtrans\corp\p1\horted\Documents\Projects_2018\C4001401180022\03-WSP\CAD\62R22-INT-4 [Center]\Work\p1\BUD162R22-CorridorStage3.dgn

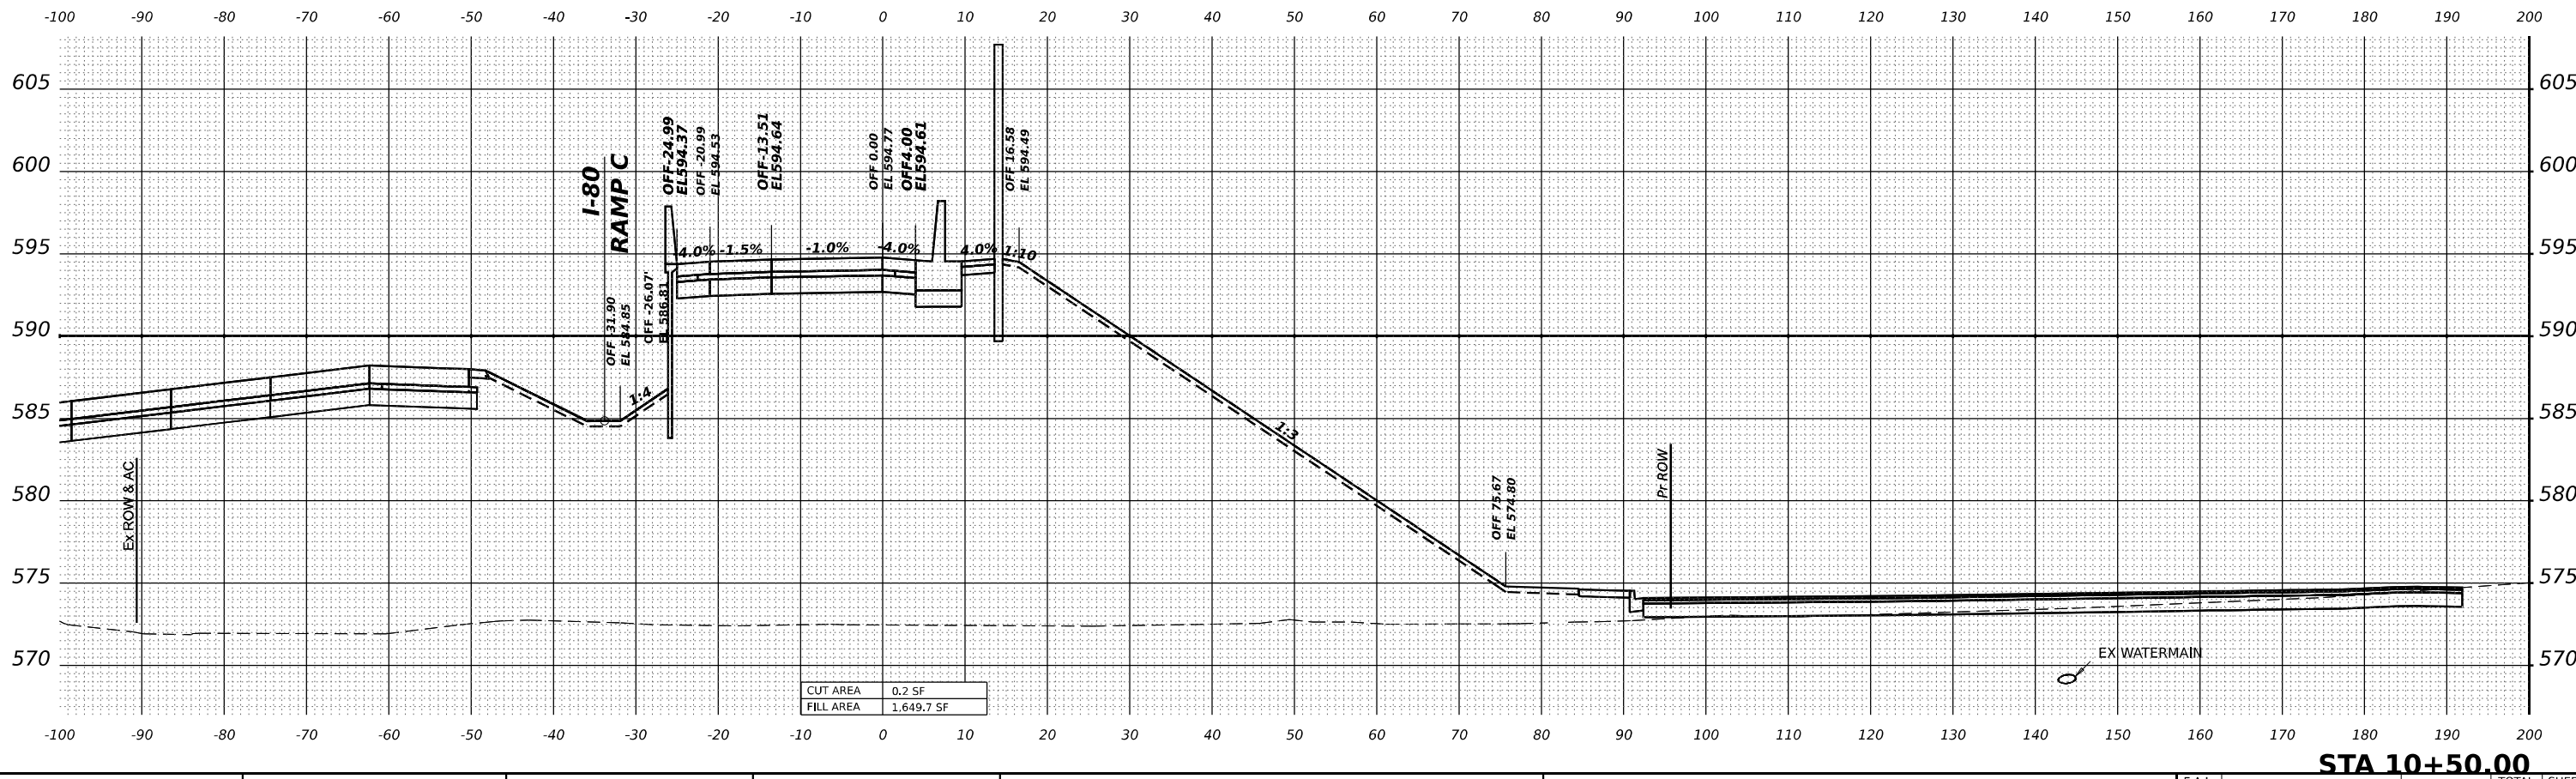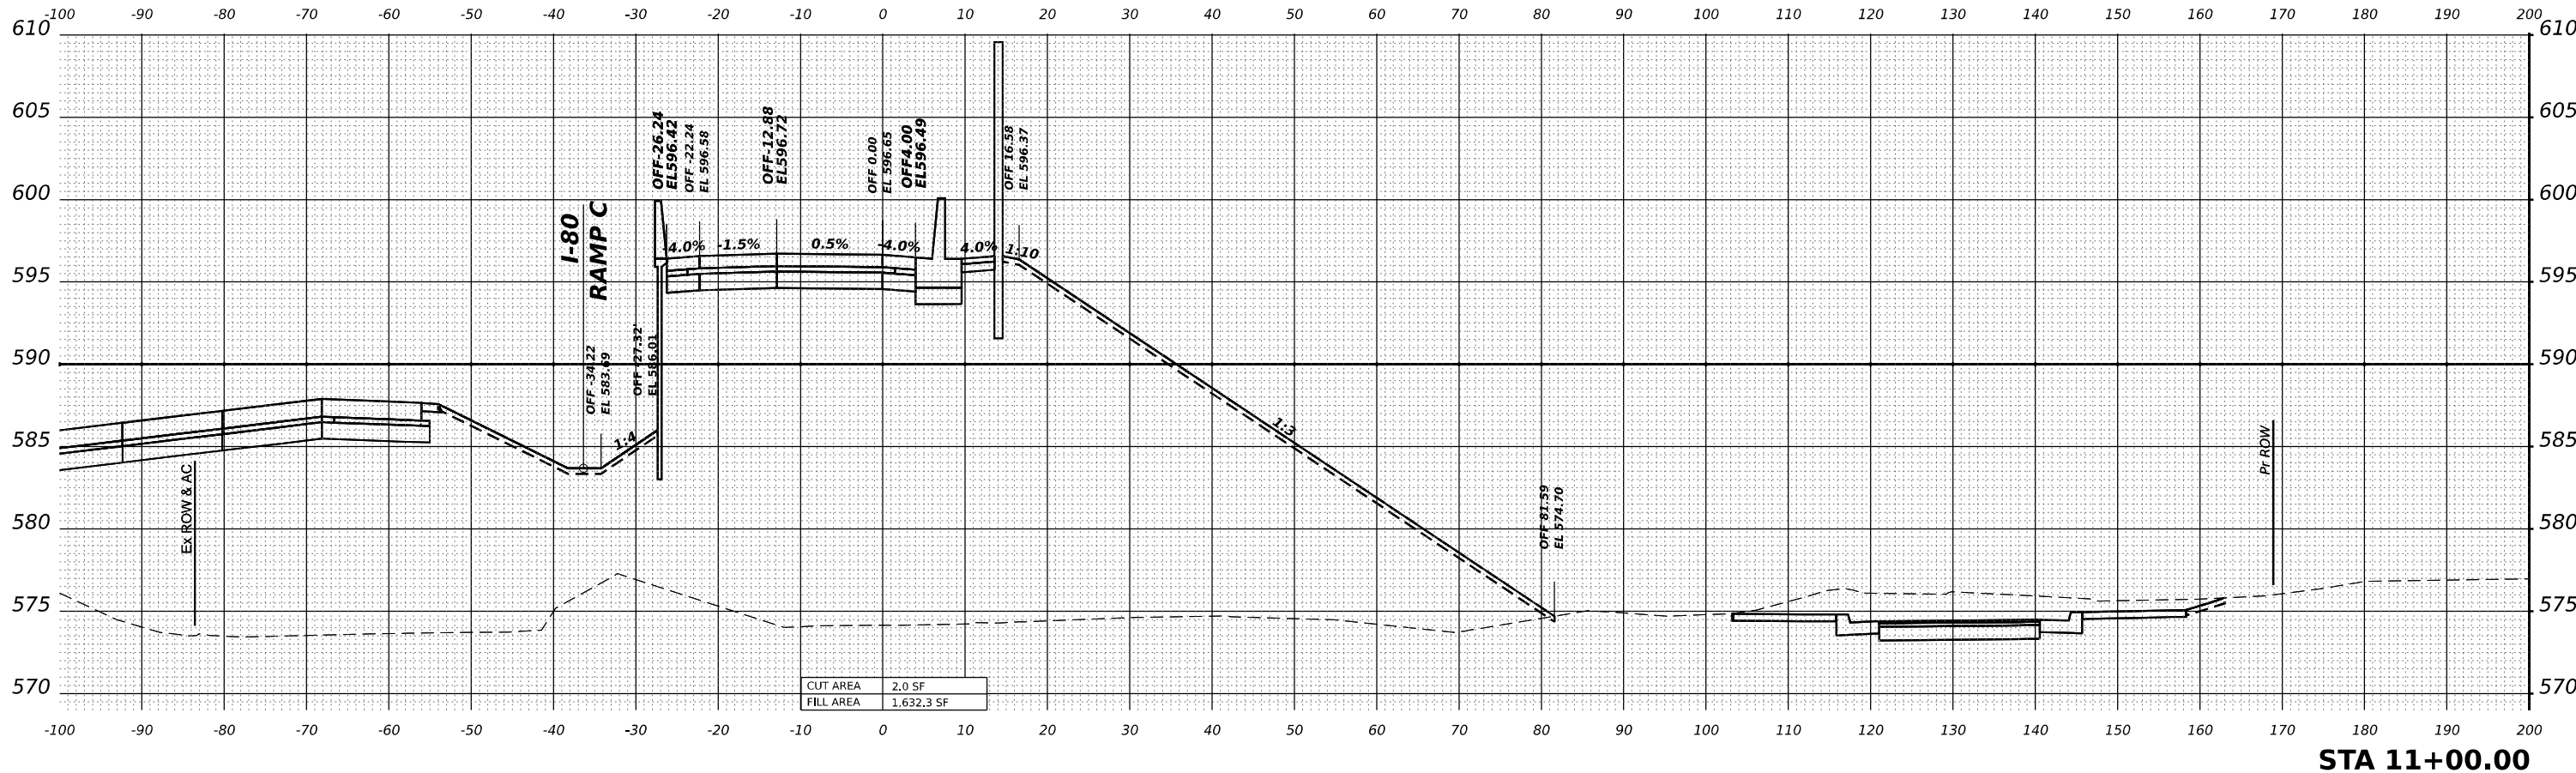


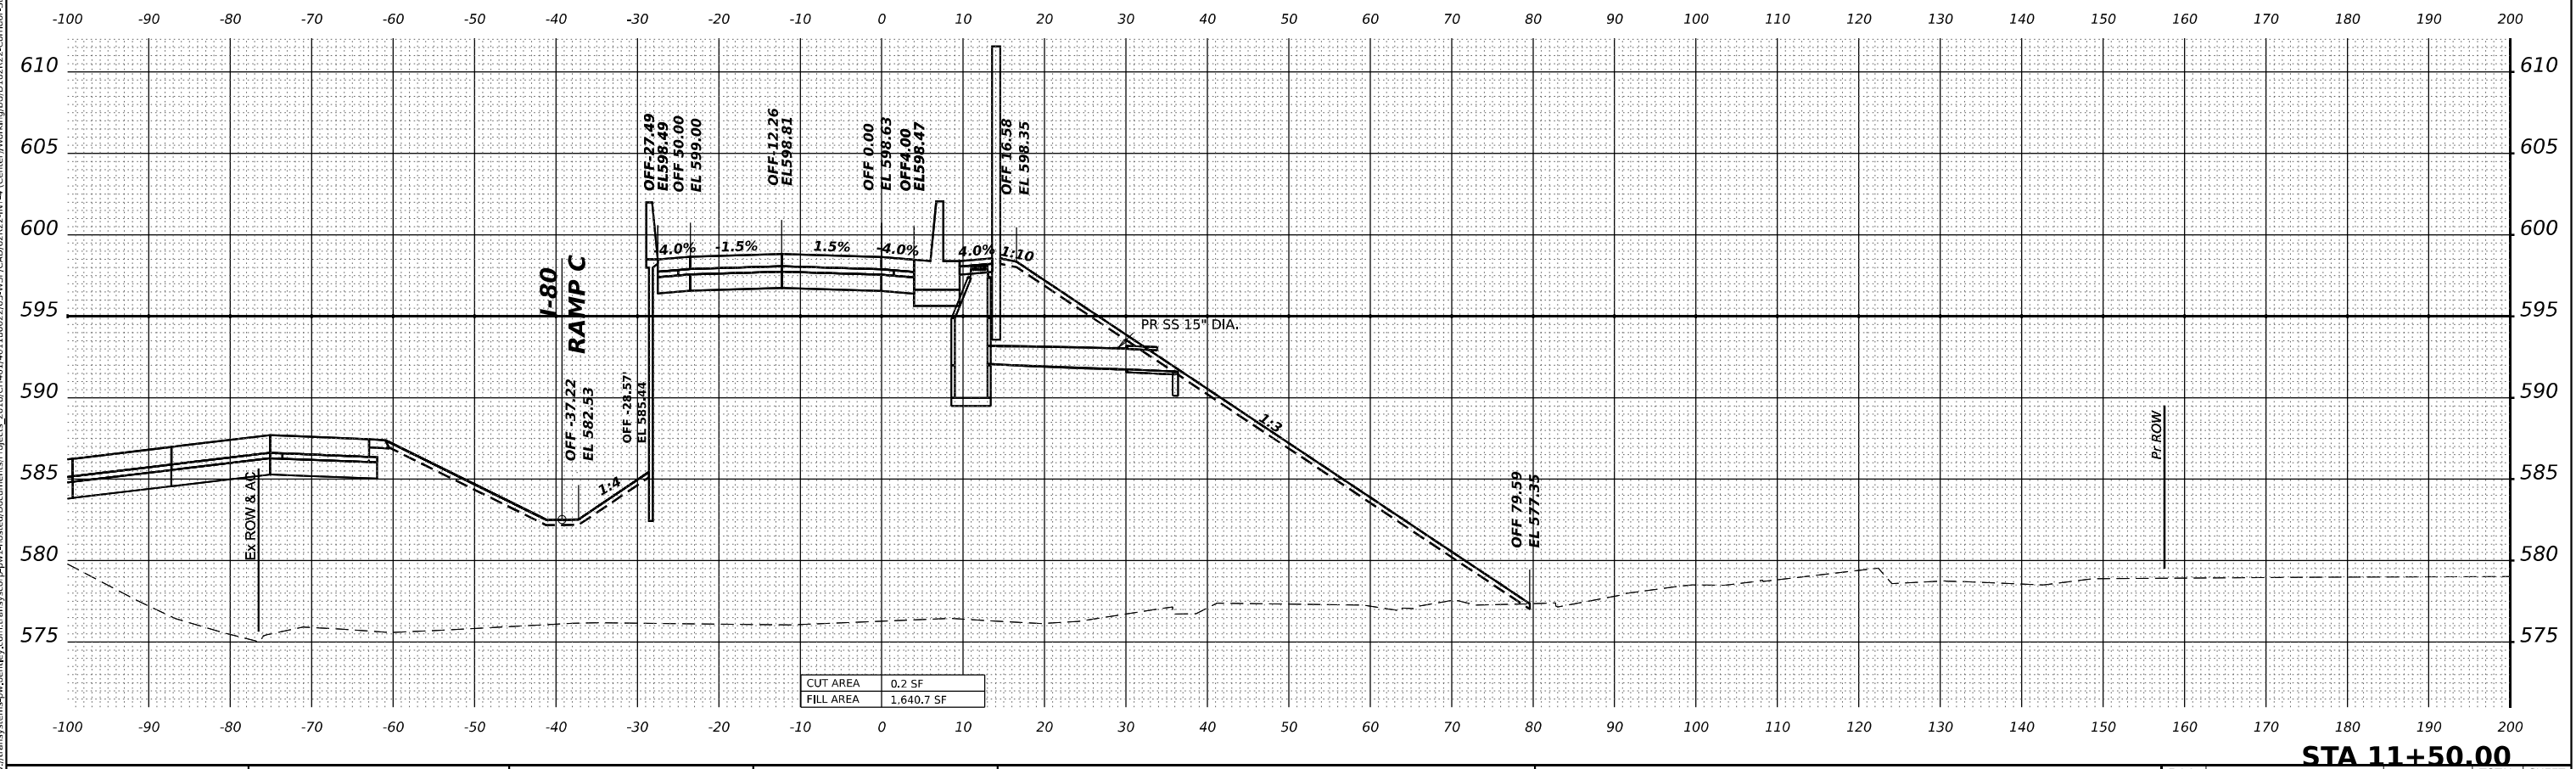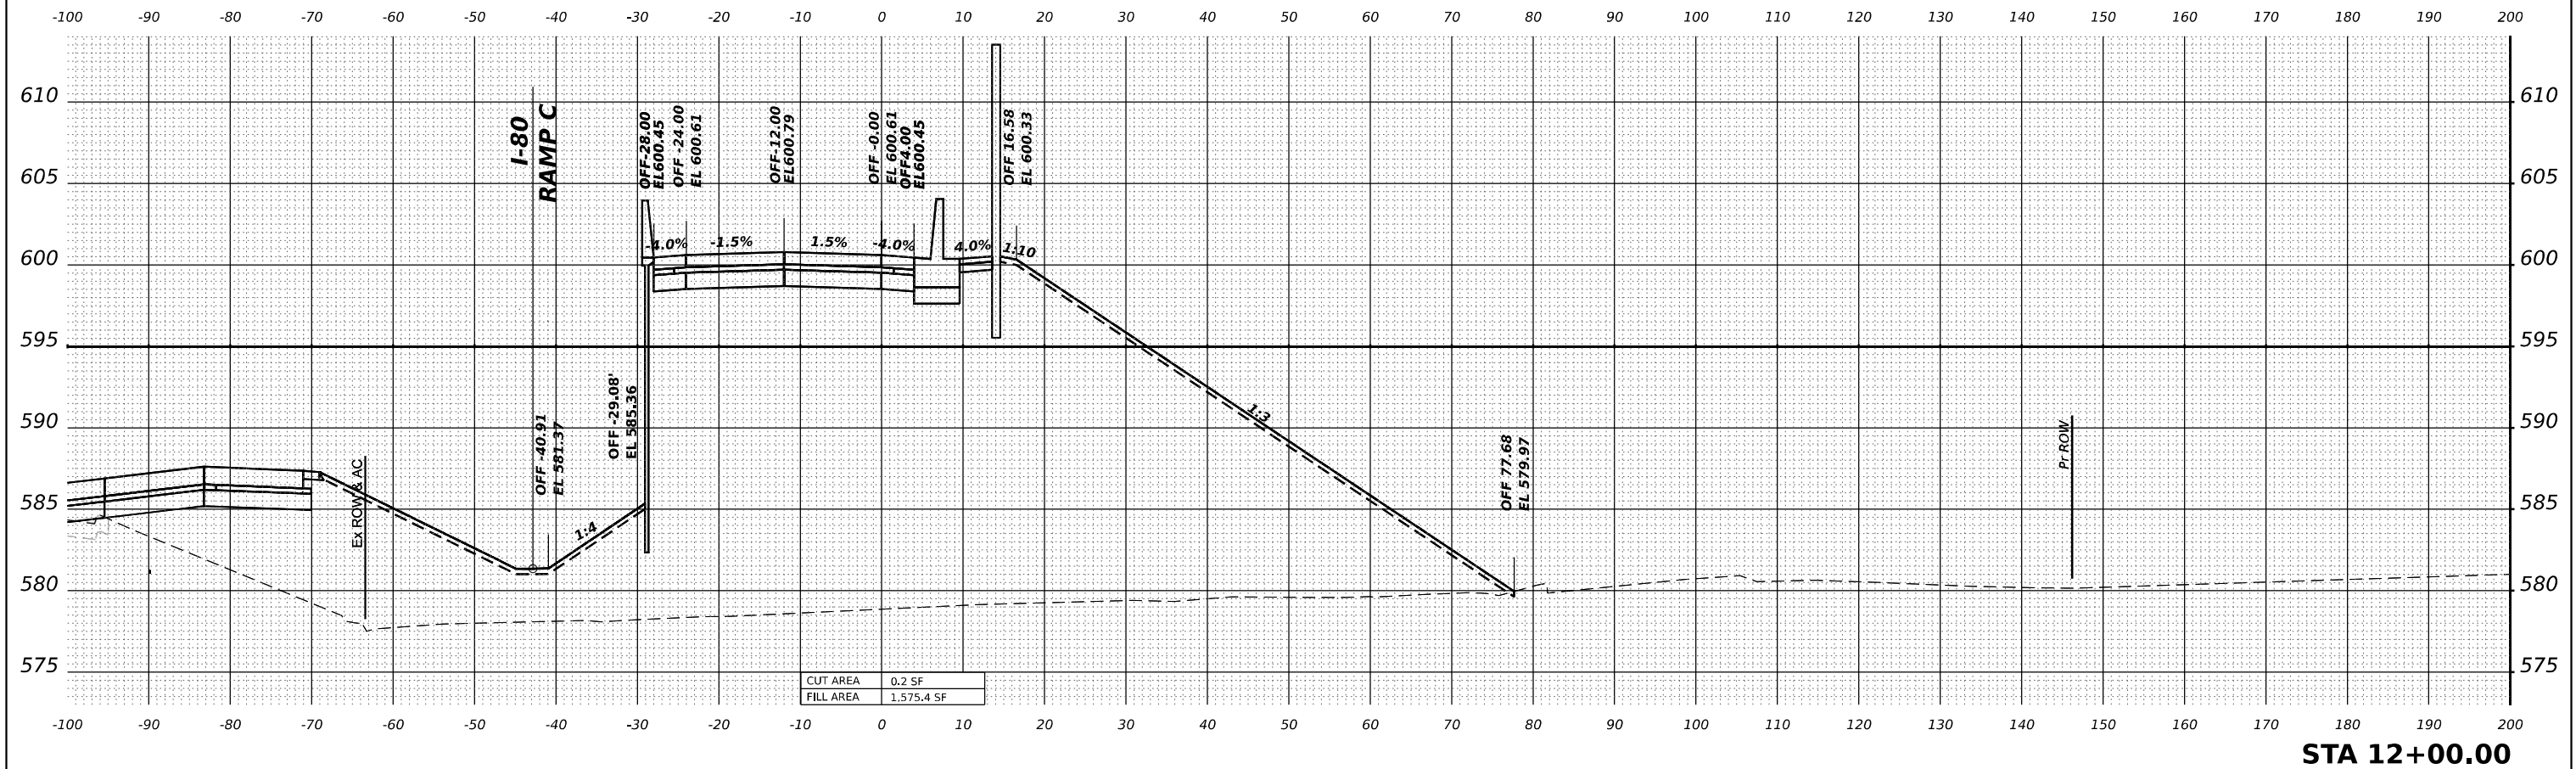

MODEL: CENTER-C-1 - 12+50.00 [Sheet]
FILE NAME: p:\transportation\p22\by\comtrans\corp\p1\horted\Documents\Projects_2018\CH401\401180022\03\WSP\CD\62R22-INT-4 [Center]\Work\gBUD12R22-Corridor Stage3.dgn

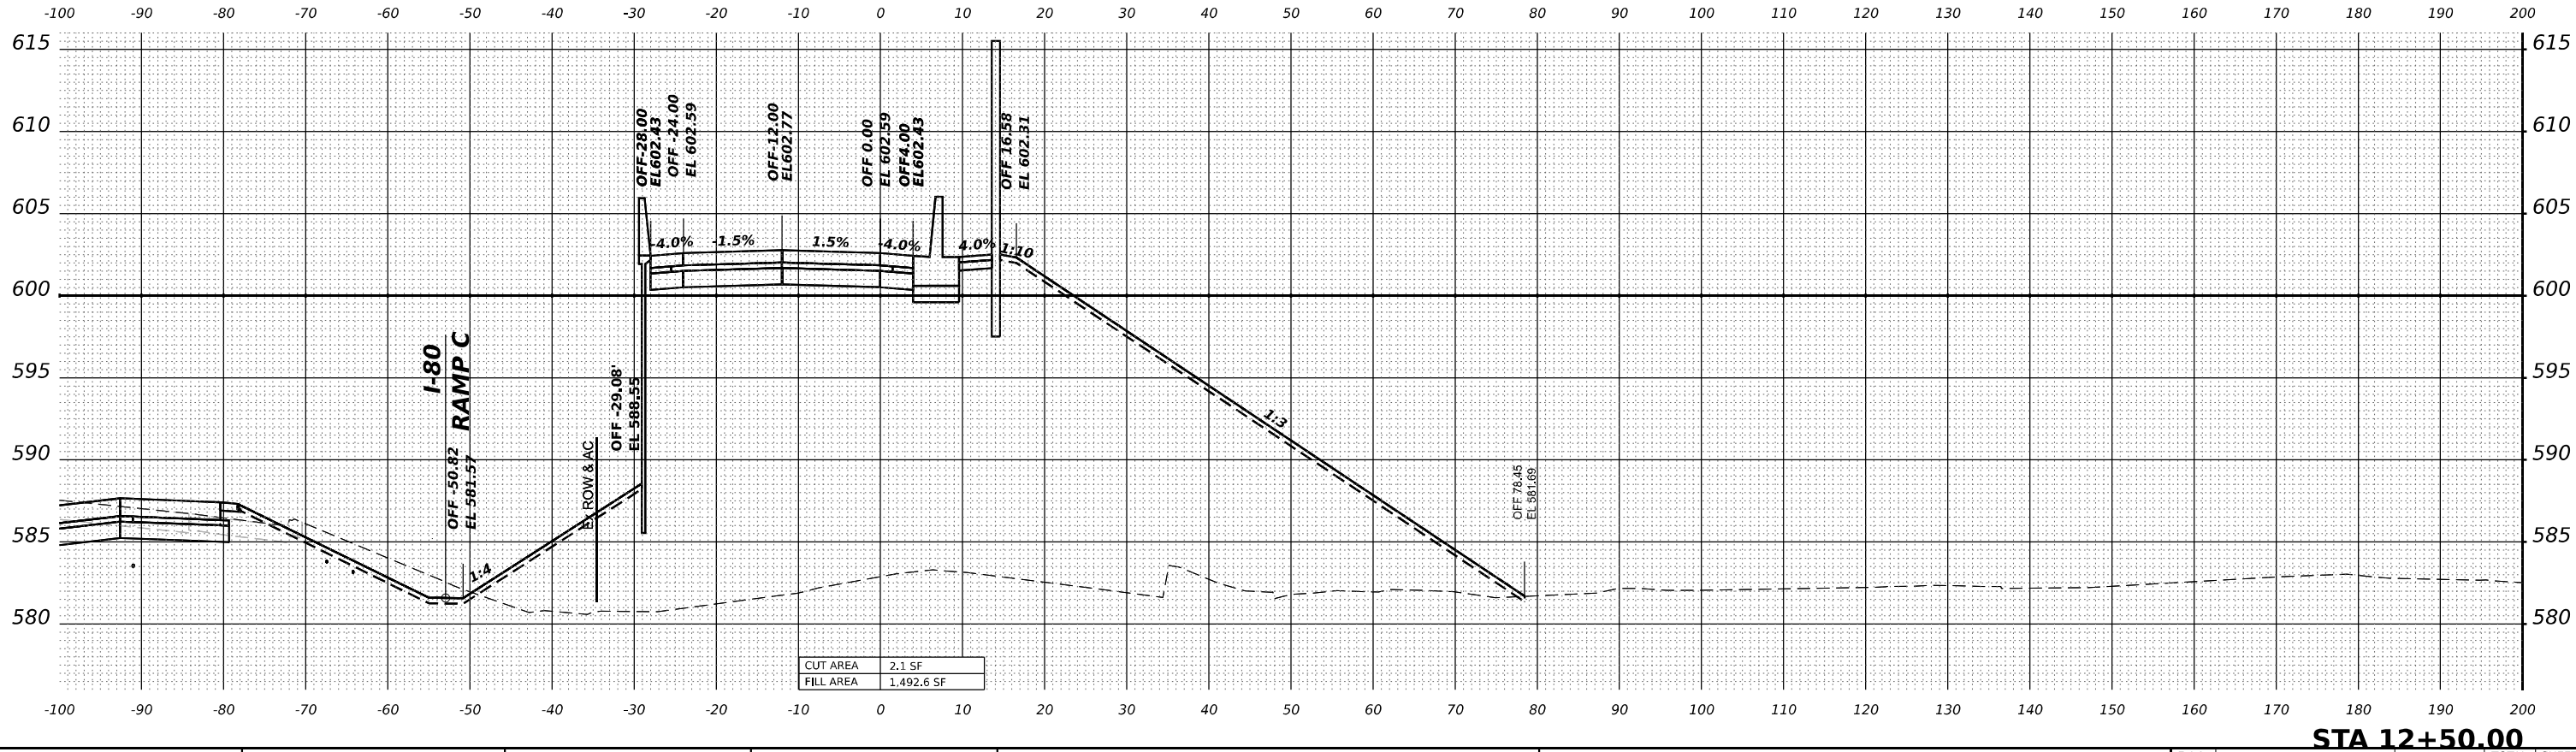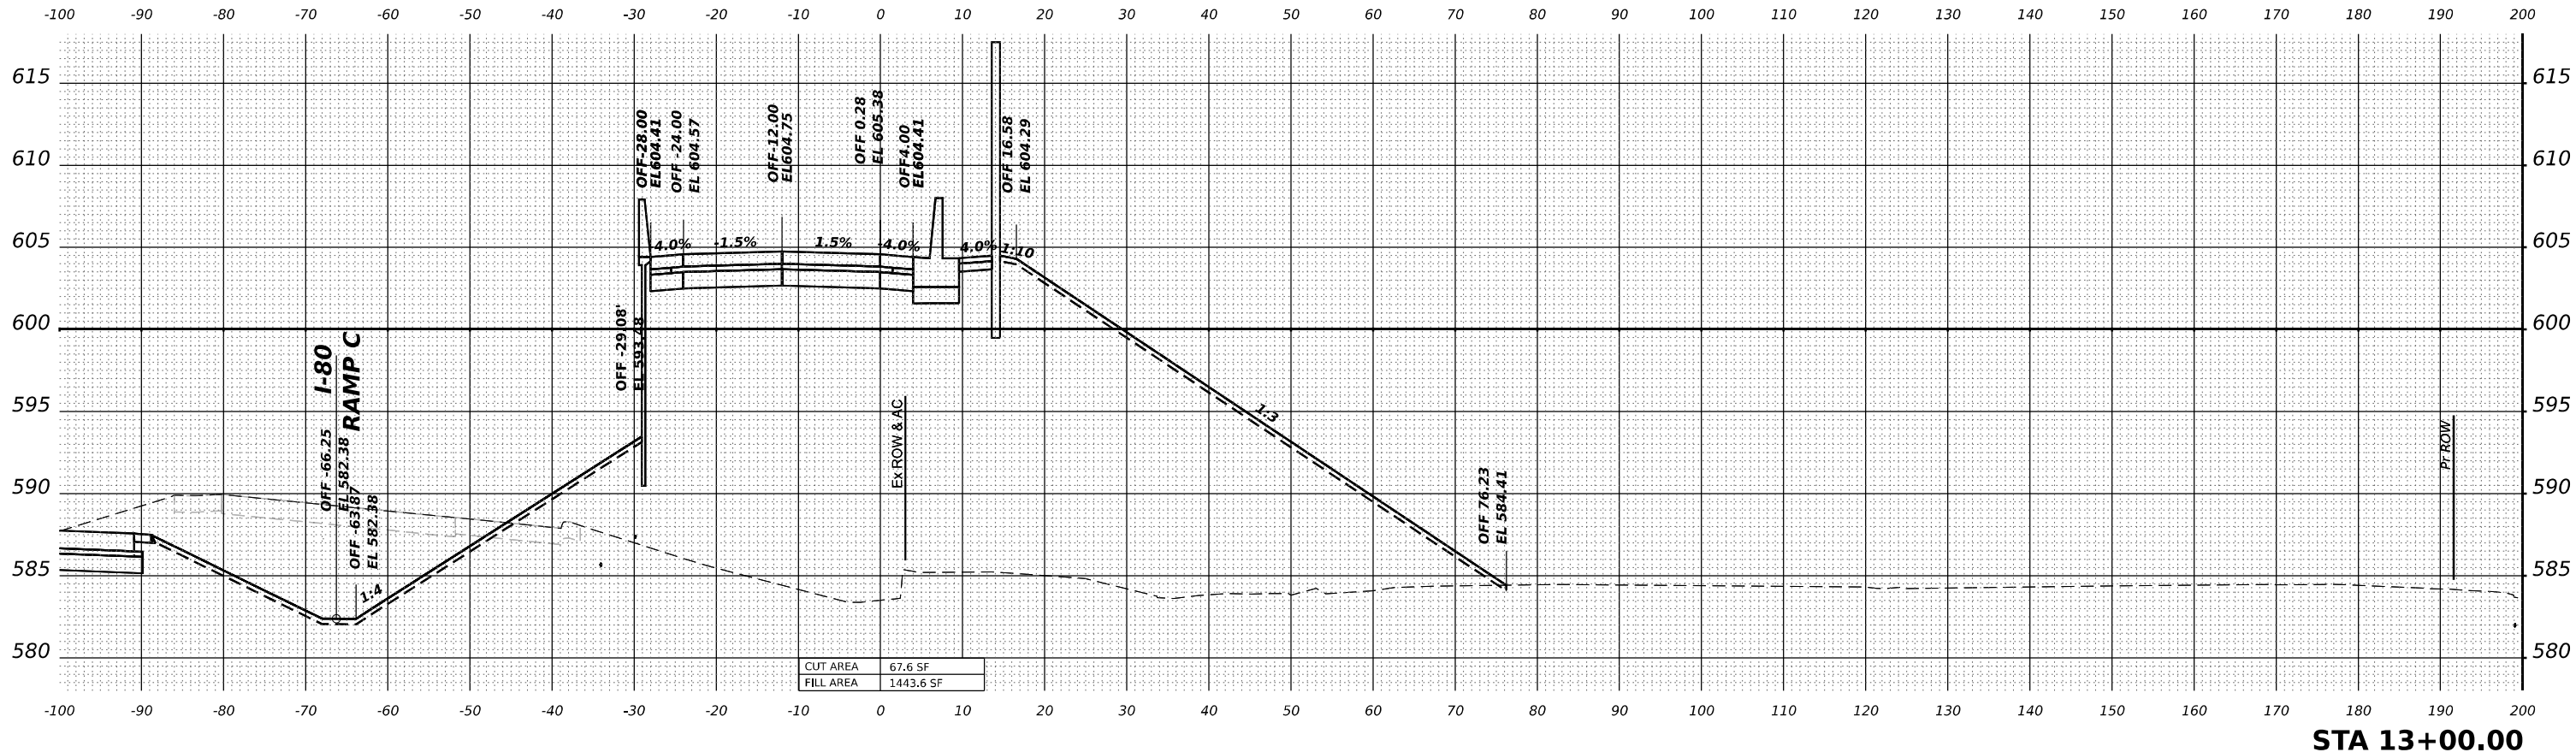

MODEL: CENTER-C-1 - 13+50.00 [Sheet]
FILE NAME: p:\transportation\pdp\pdp\transcorp\pdp\hosted\Documents\Projects_2018\CH4001401180022\03-WSP\CD\62R22-INT-4 [Center]Work\dwg\BUD162R22-Corridor Stage3.dgn

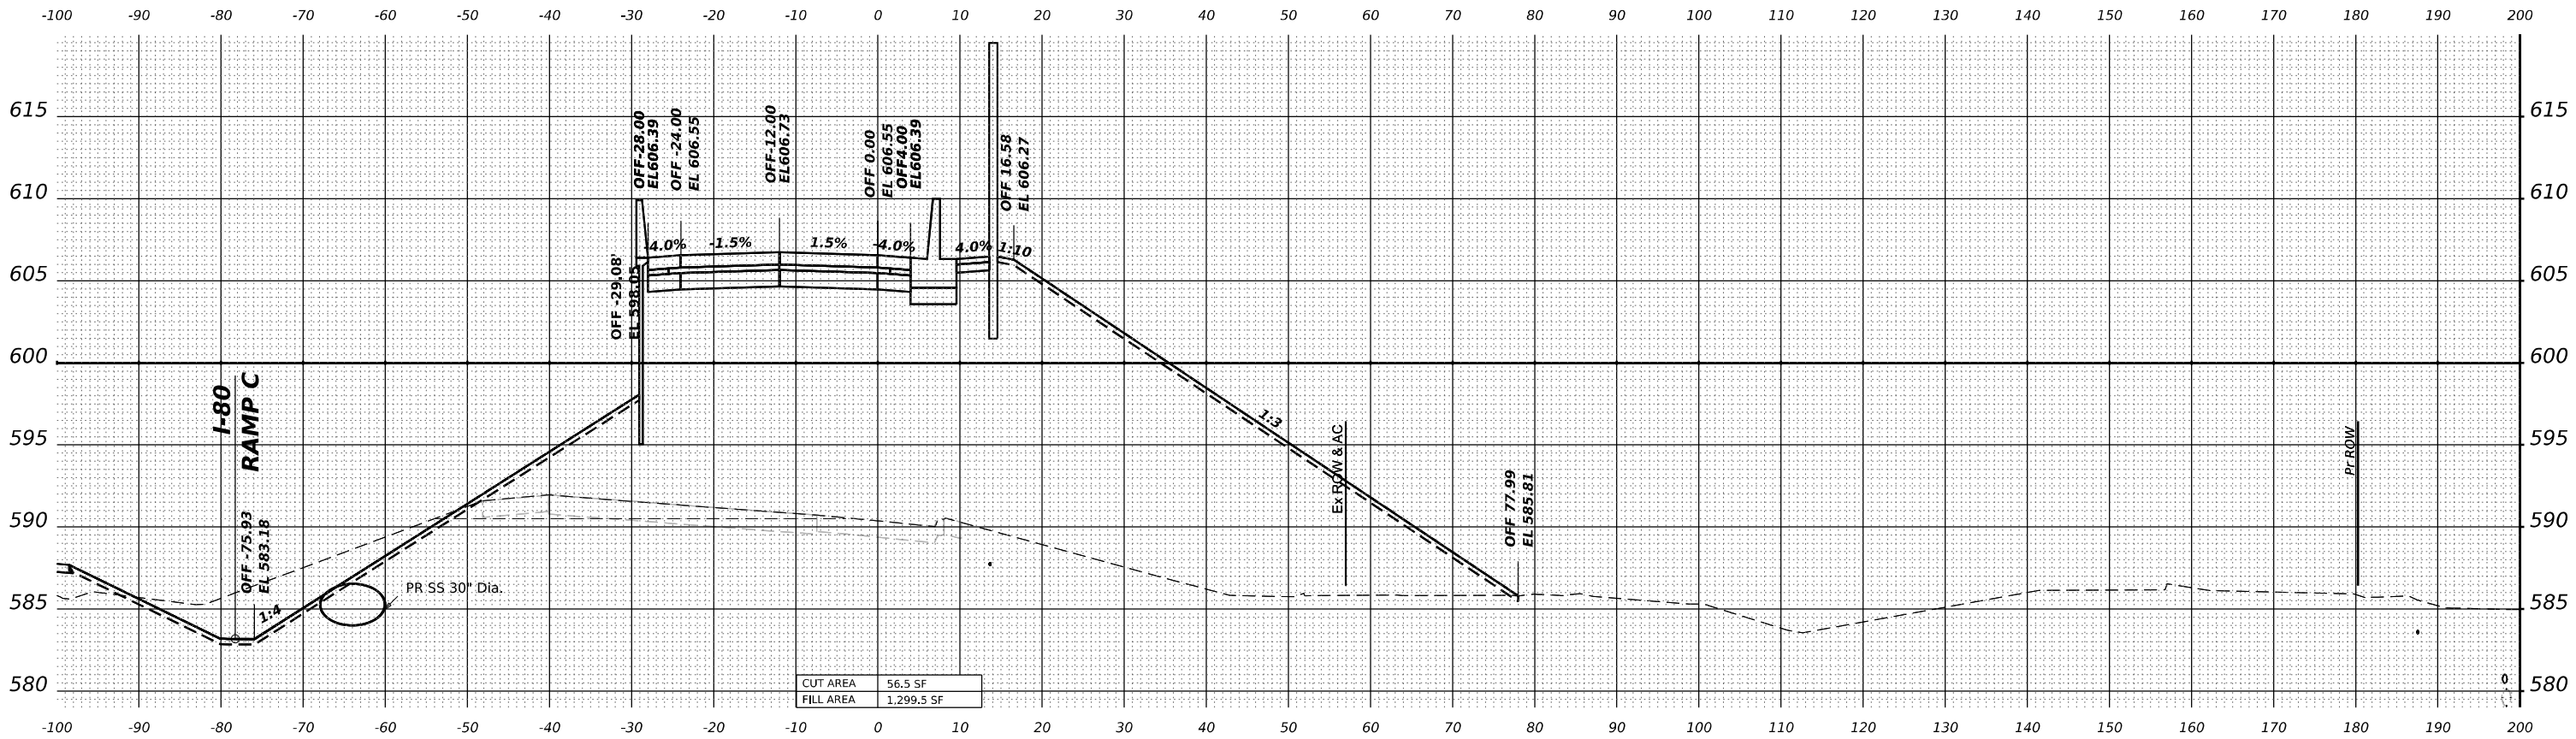

STA 13+50.00



WSP USA INC.
30 N. LA SALLE STREET
SUITE 4200
CHICAGO, IL 60602
TEL: (312) 782-8150

USER NAME = USDJ744408
PLOT SCALE = 0.16666667" / in.
PLOT DATE = 4/22/2025

DESIGNED - KSD
DRAWN - KSD
CHECKED - MMA
DATE - 4/25/2025

REVISED -
REVISED -
REVISED -
REVISED -



STATE OF ILLINOIS
DEPARTMENT OF TRANSPORTATION

CROSS SECTIONS STAGE 3
RAMP C



SCALE: HORIZ: 1"=10'
VERT: 1"=5'
SHEET OF SHEETS STA. TO STA.

F.A.I. RTE.	SECTION	COUNTY	TOTAL SHEETS	SHEET NO.
80	FAI 80 21 INTERCHANGE	WILL	1209	943
CONTRACT NO. 62R22				
ILLINOIS		FED. AID PROJECT		



MODEL: CENTER-C-1 - 14+00.00 (Sheet)
FILE NAME: p:\transportation\p2\centric\transcorp\p1\hatched\Documents\Projects_2018\CH401\401180022\03-WSP\CAD\62R22-INT-4 (Center)\Working\BUD162R22-Corridor Stage3.dgn

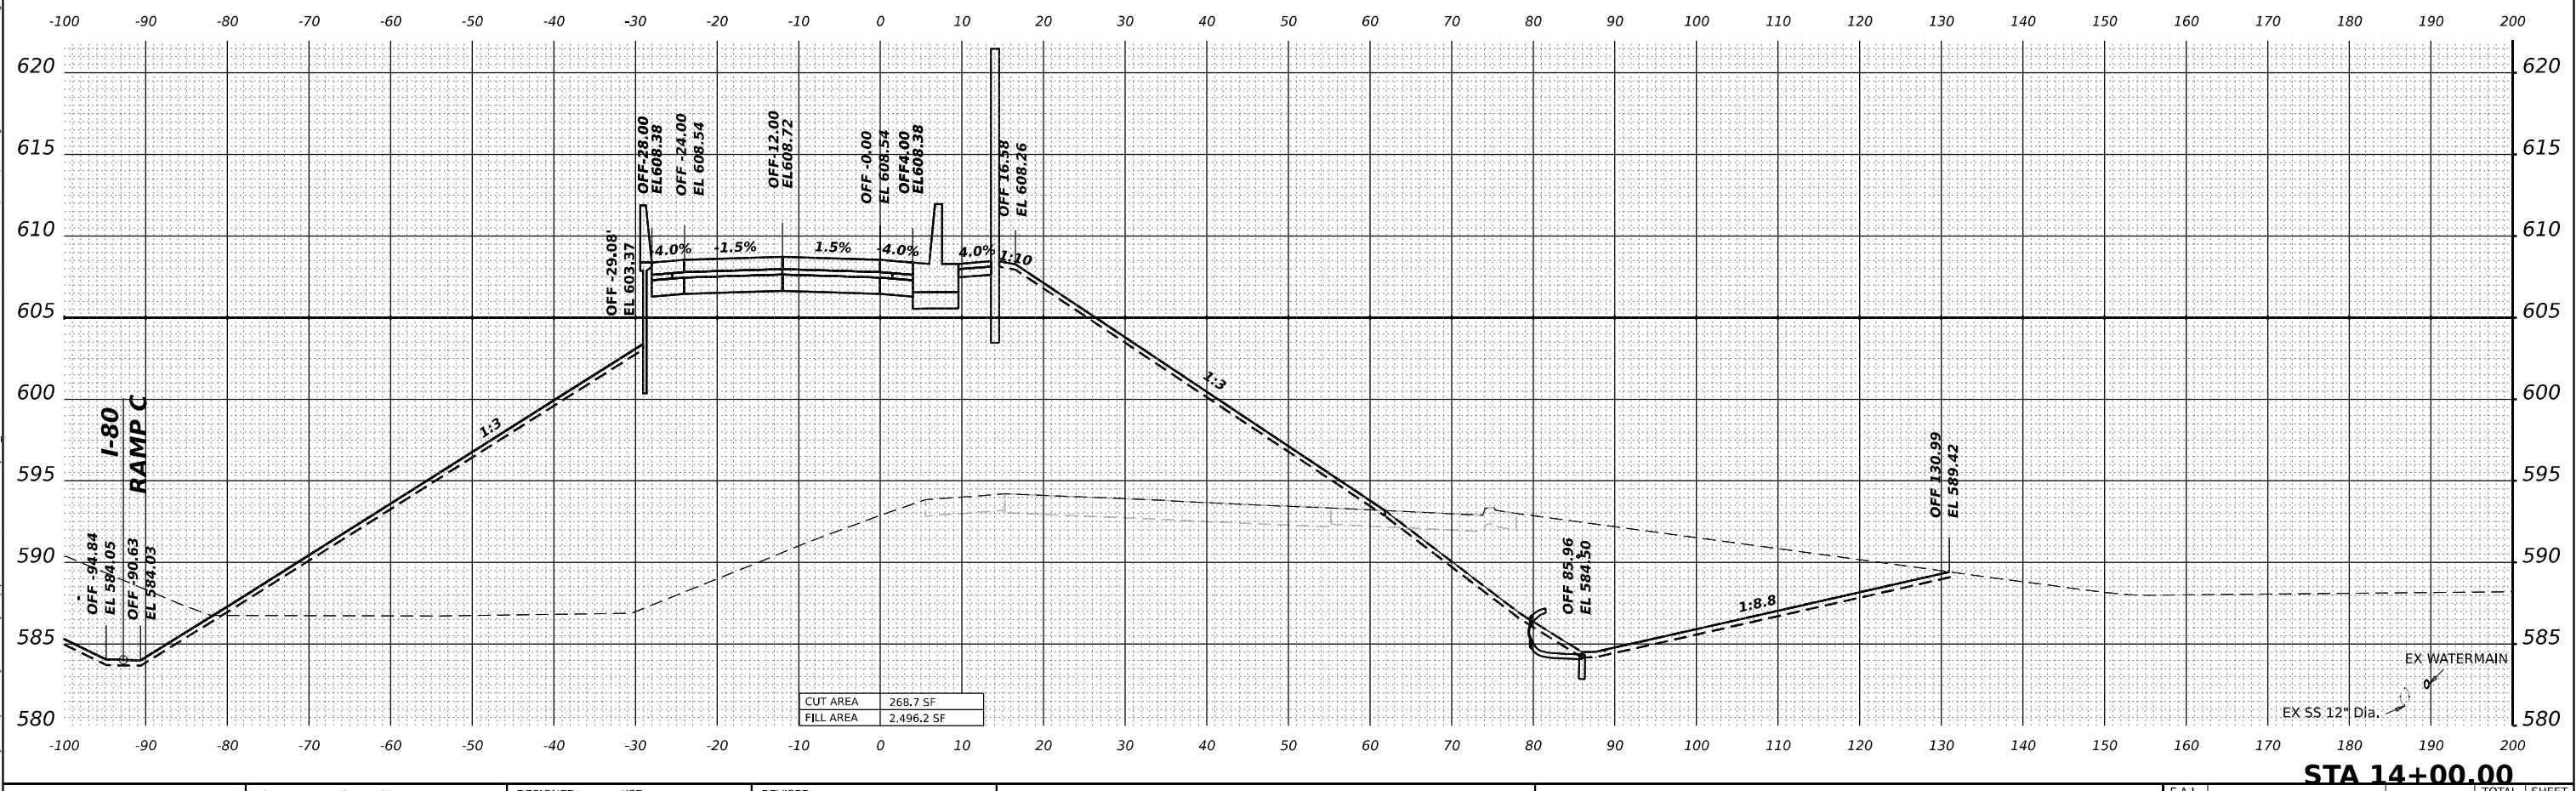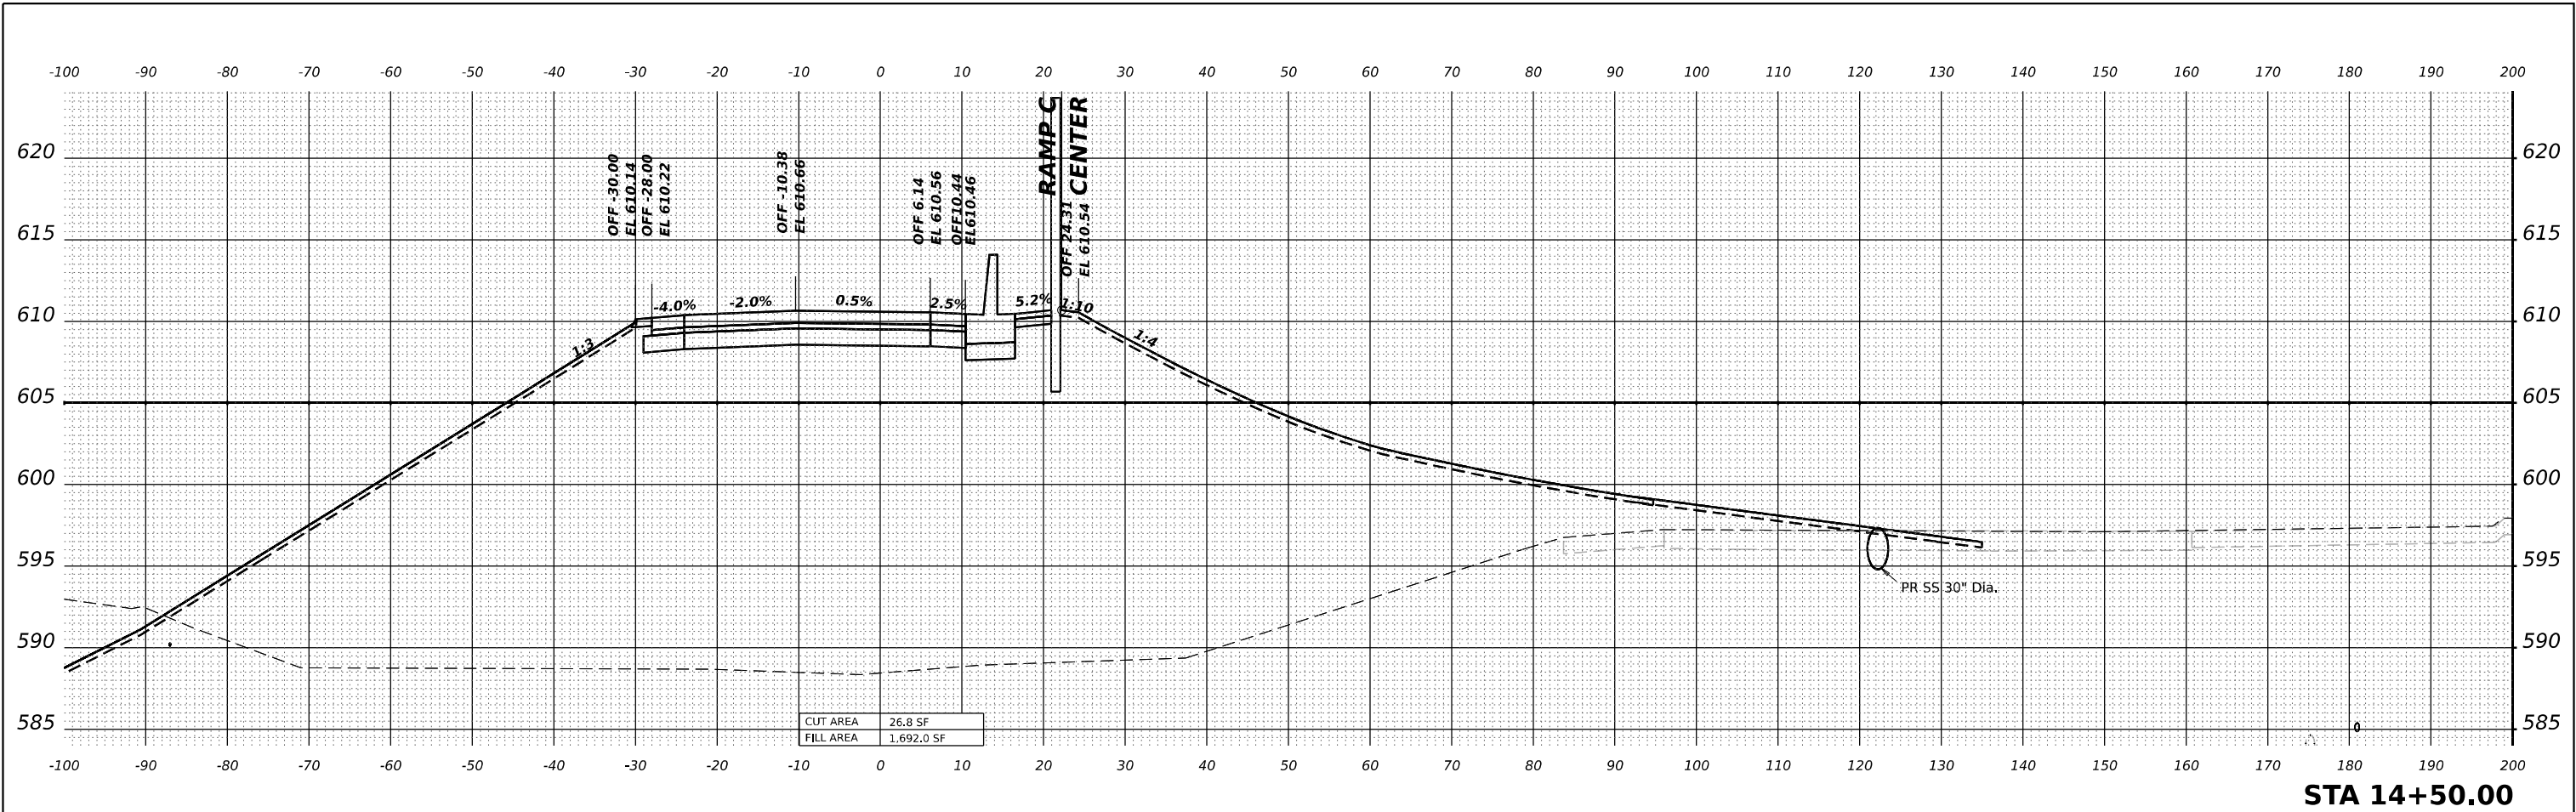



MODEL: CENTER-D - 1+00.00 [Sheet]
FILE NAME: p:\transportation\p\ident\comtrans\corp\p1-horsted\Documents\Projects_2018\C4001401180022\03-WSP\CAD\62R22-INT-4 (Center)\Working\BUD162R22-CorridorStage3.dgn

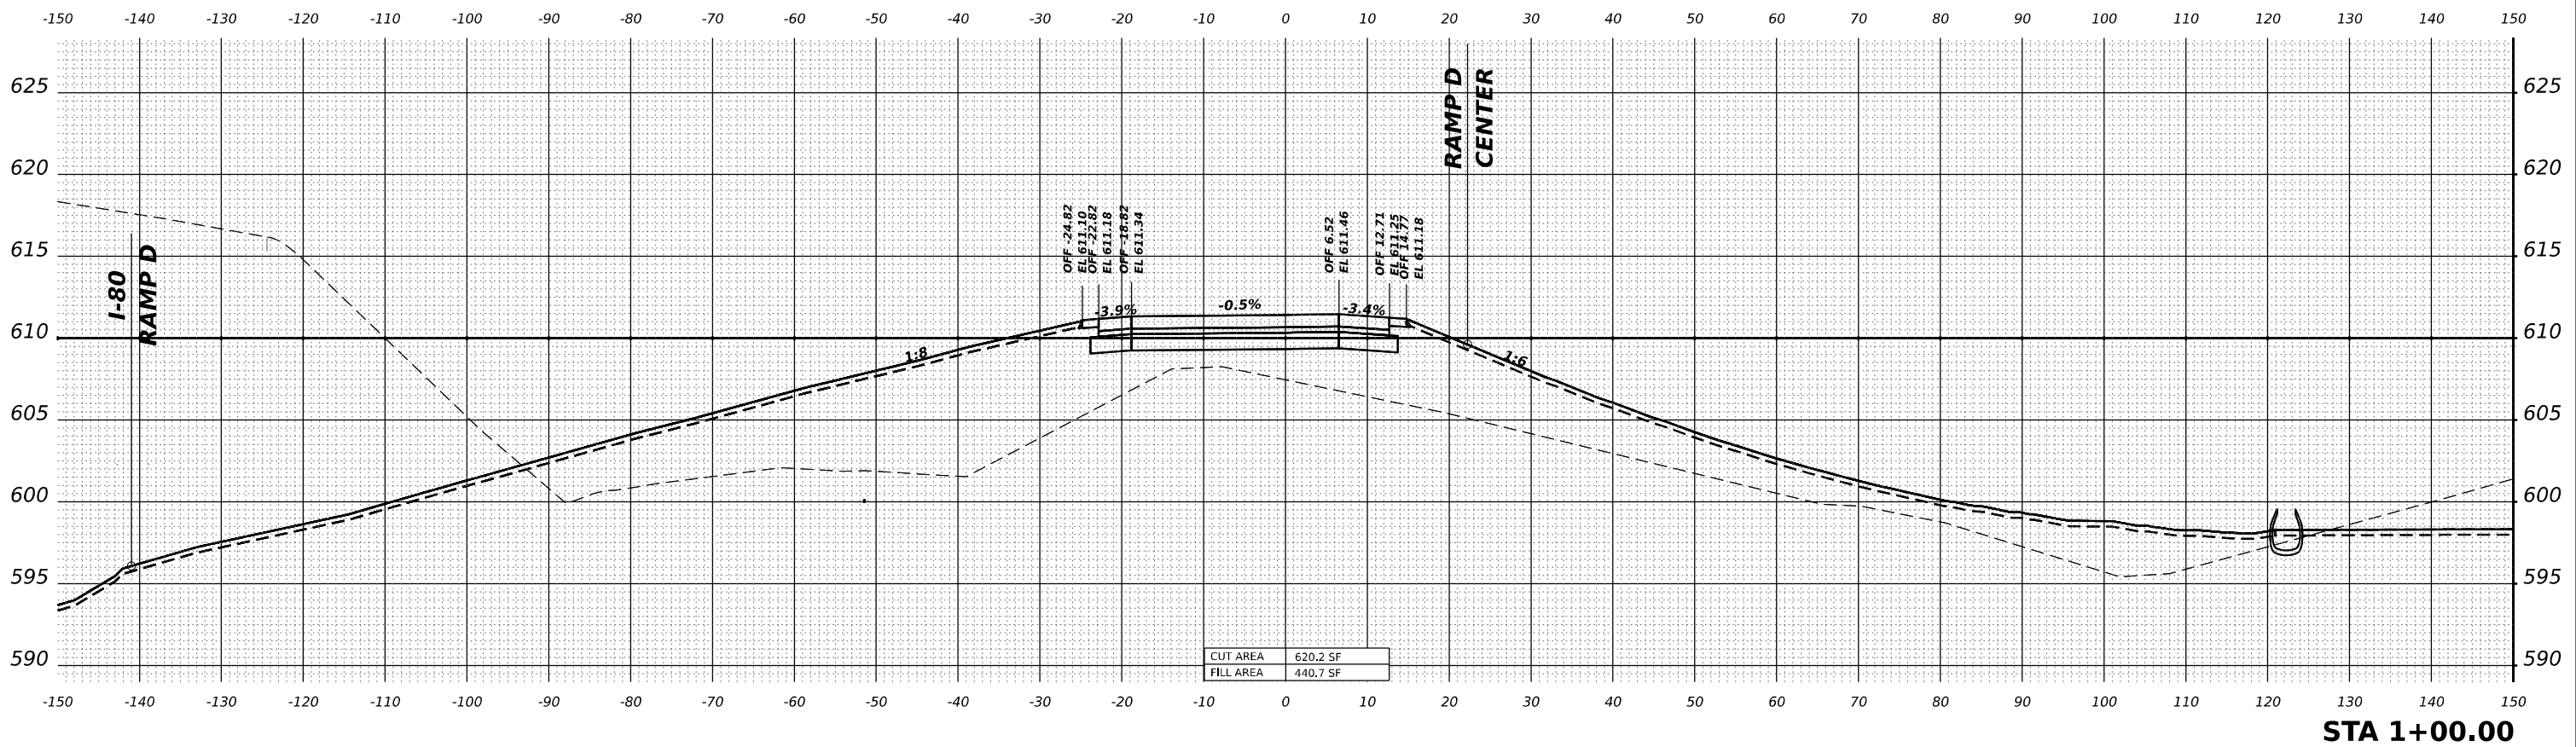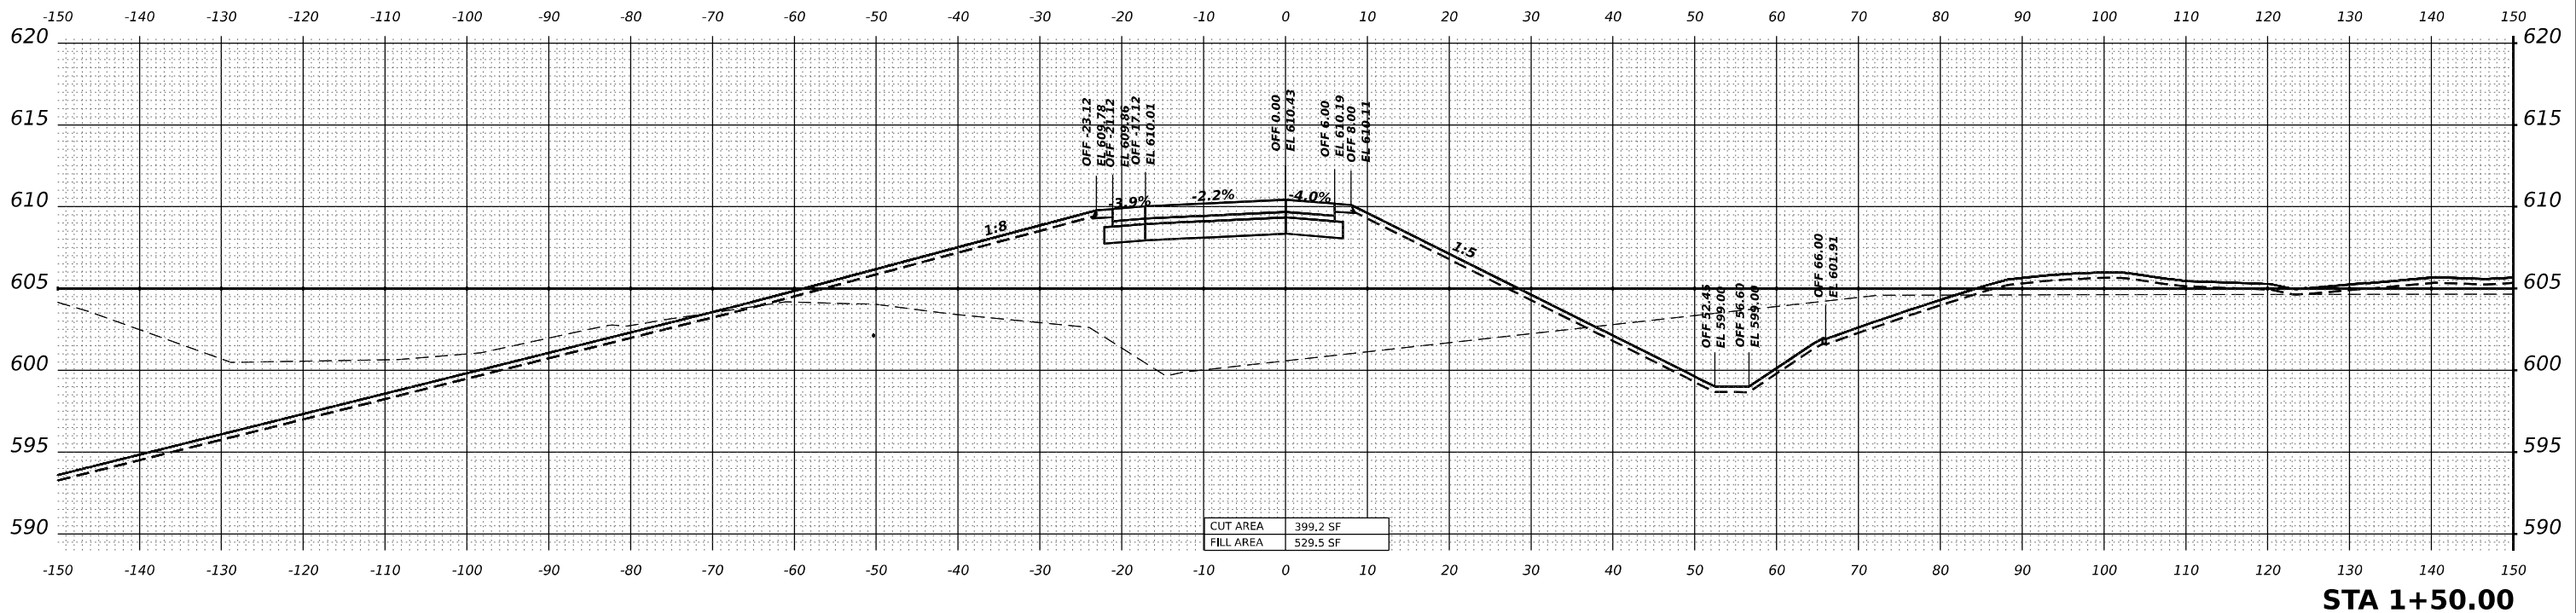


MODEL: CENTER-D - 2+00.00 [Sheet 1]
FILE NAME: p:\p\transp\stage3\p\stage3.dgn
C:\Users\p\Documents\Projects\2018\CH401\401180022\03-WSP\CH401\401180022\INT-4 [Center]\Working\BUD12R22-CorridorStage3.dgn

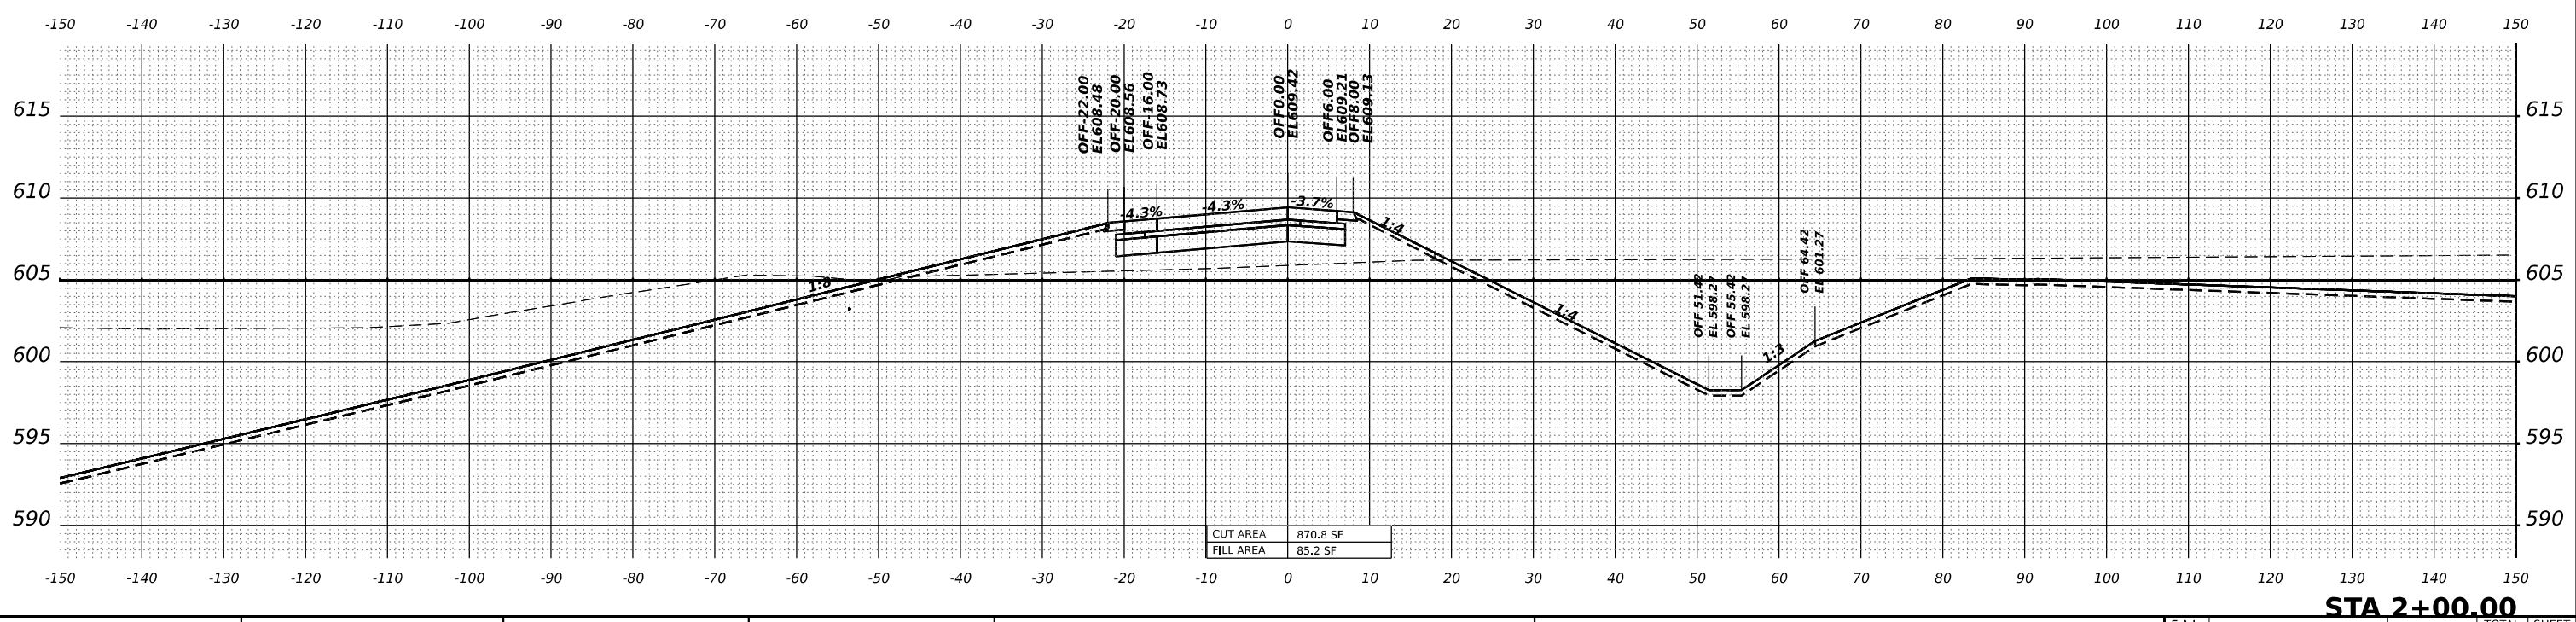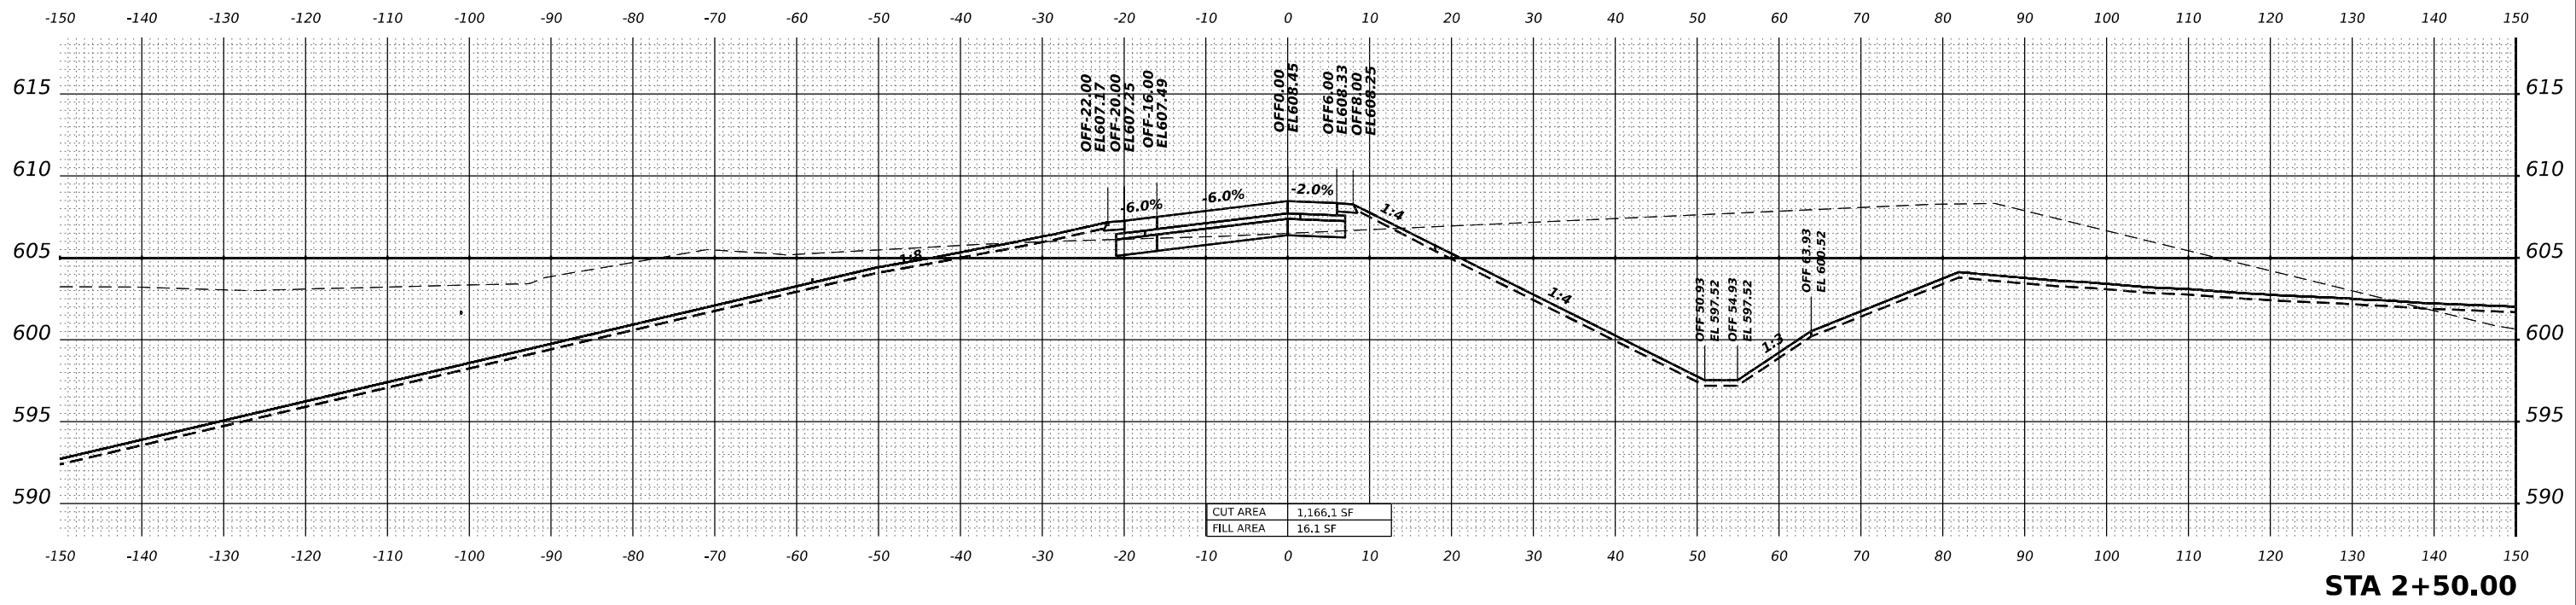

MODEL: CENTERD - 3+00.00 [Sheet]
FILE NAME: p:\transportation\p2\ident\by.com\transcorp\p1-hosted\Documents\Projects_2018\C4001401180022\03-MS9\CAD\62R22-INT-4 [Center]\Working\BUD162R22-Corridor Stage3.dgn

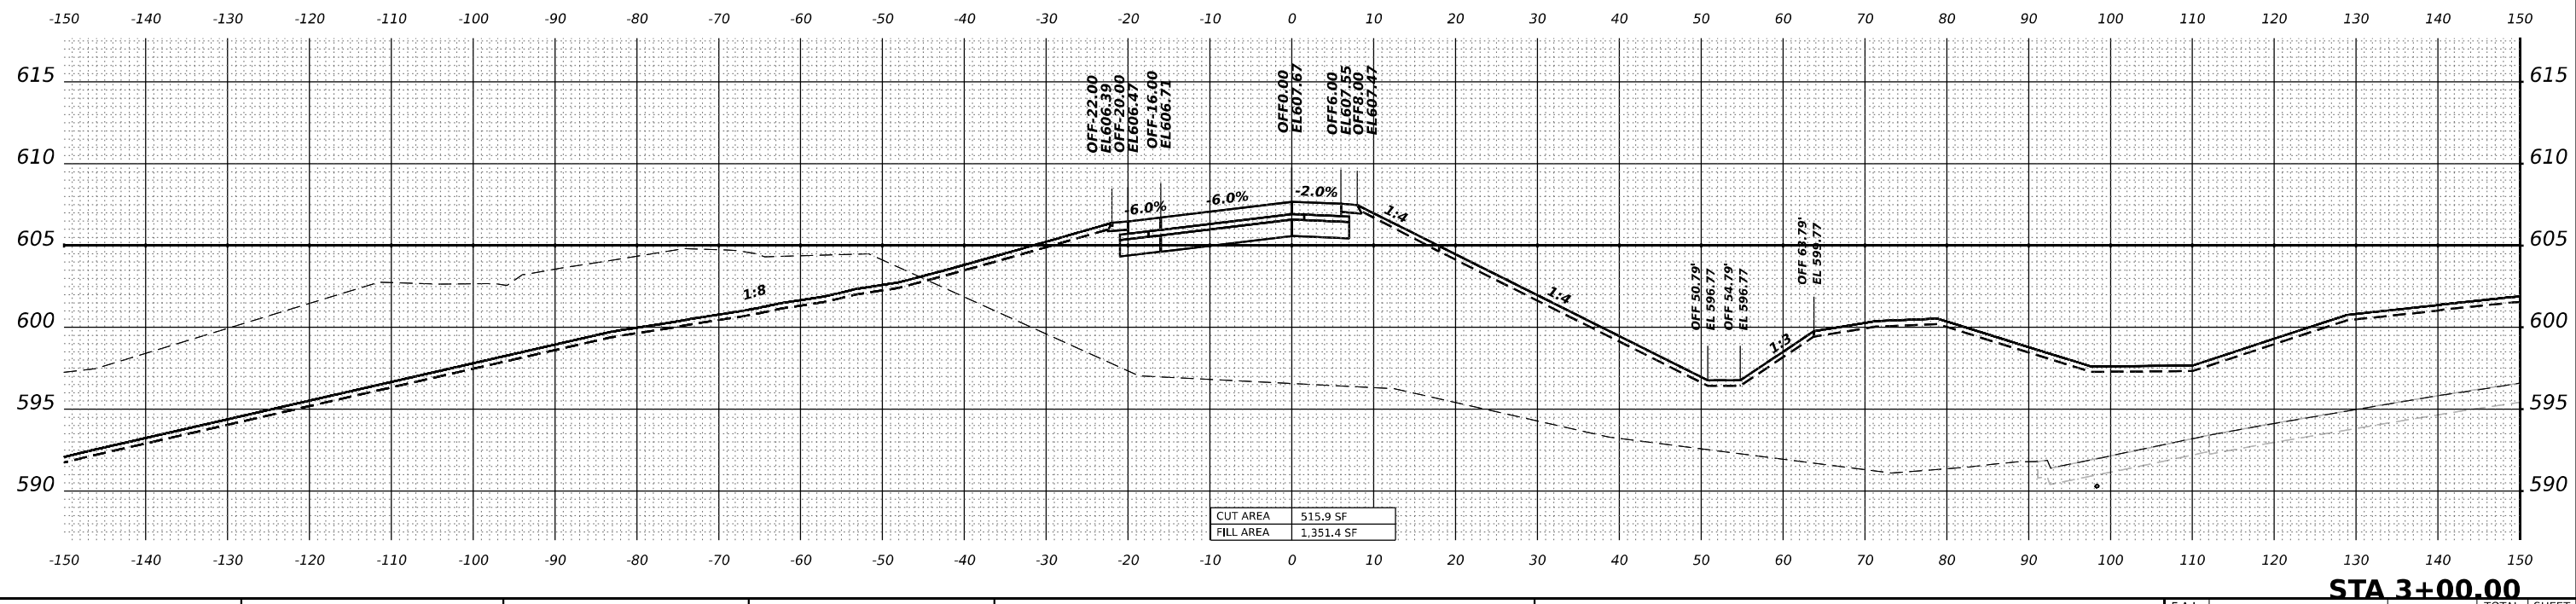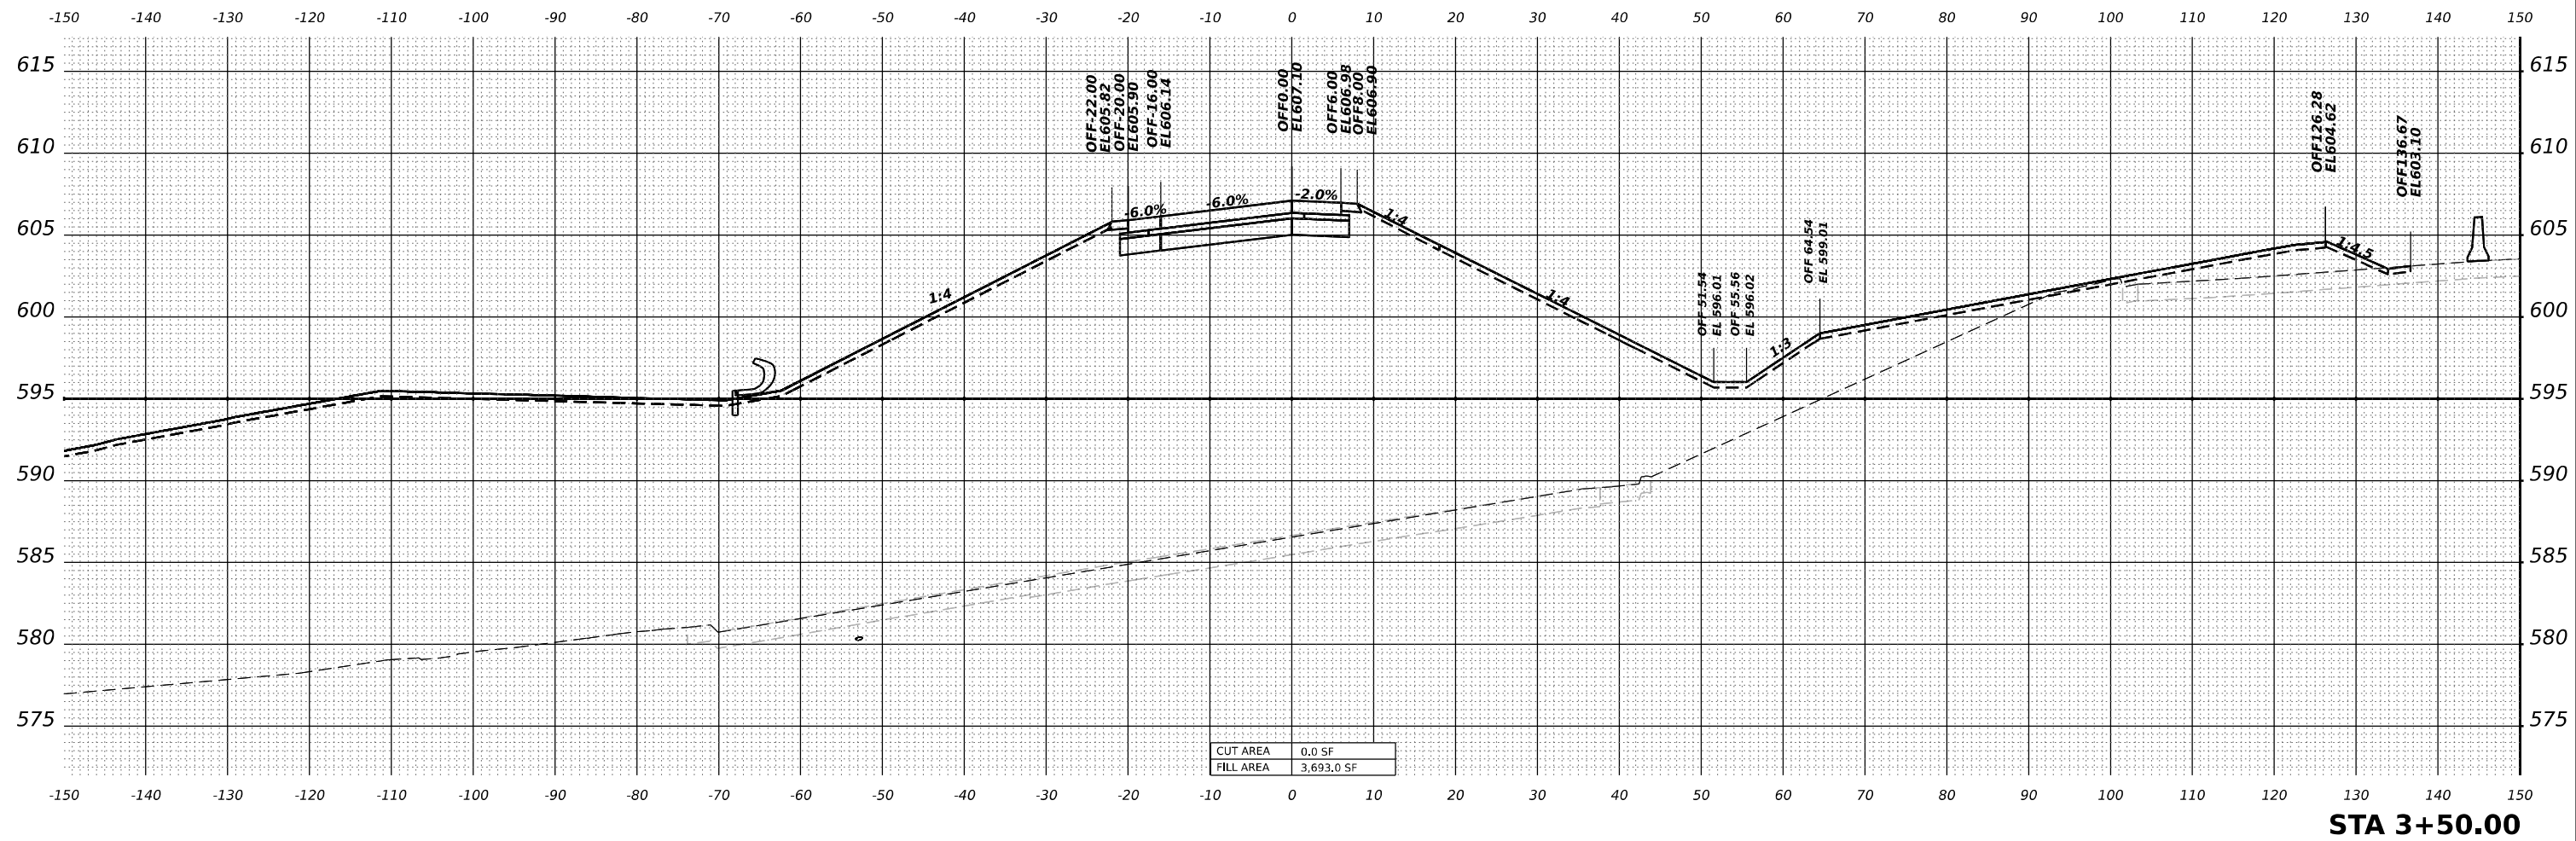

MODEL: CENTER-D - 4+00.00 [Sheet]
FILE NAME: p:\projects\trans\trans\corporate\p1\homedocuments\projects_2018\CH4001401180022\03-MS9\CAD\62R22-INT-4 [Center]Working\BUD162R22-Corridor Stage3.dgn

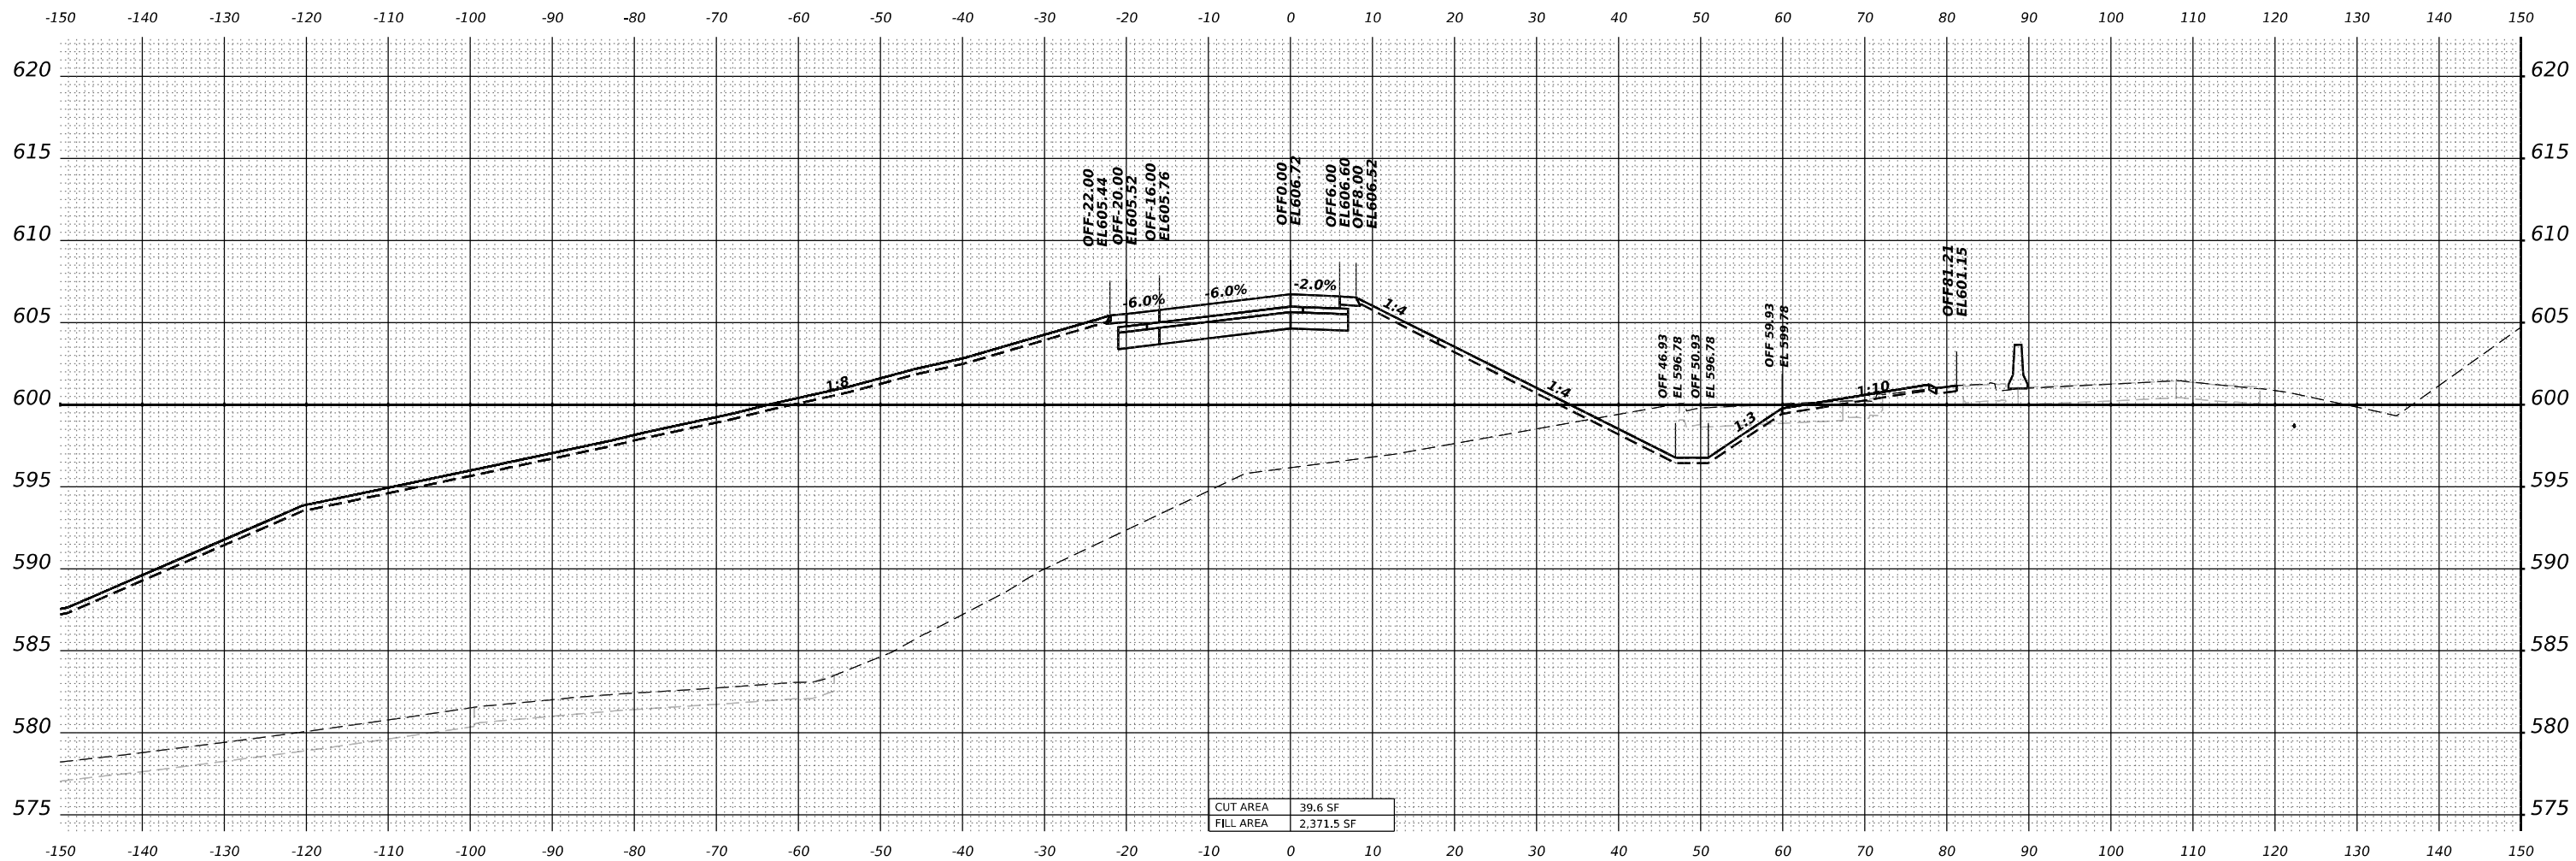

STA 4+00.00



WSP USA INC.
30 N. LA SALLE STREET
SUITE 4200
CHICAGO, IL 60602
TEL: (312) 782-8150

USER NAME	= USDJ744408
PLOT SCALE	= 0.16666665" / in.
PLOT DATE	= 4/22/2025

DESIGNED -	KSD
DRAWN -	KSD
CHECKED -	MMA
DATE -	4/25/2025

REVISED -	
REVISED -	
REVISED -	
REVISED -	



STATE OF ILLINOIS
DEPARTMENT OF TRANSPORTATION

CROSS SECTIONS STAGE 3
RAMP D


SCALE: HORIZ: 1"=10'
VERT: 1"=5'
SHEET OF SHEETS STA. TO STA.

F.A.I. RTE.	SECTION	COUNTY	TOTAL SHEETS	SHEET NO.
80	FAI 80 21 INTERCHANGE	WILL	1209	948
CONTRACT NO. 62R22				
		ILLINOIS	FED. AID PROJECT	

MODEL: CENTER - 31+00.00 [Sheet]
FILE NAME: pw:/transystems-pw/bentley.com/transyscorp-pw/Hosted/Documents/Projects_2018/CH401.1401180022/03-WSP/CAD/62R22-INT-4 (Center)/Working/BU/D16R22-Corridor-Stage3.dgn

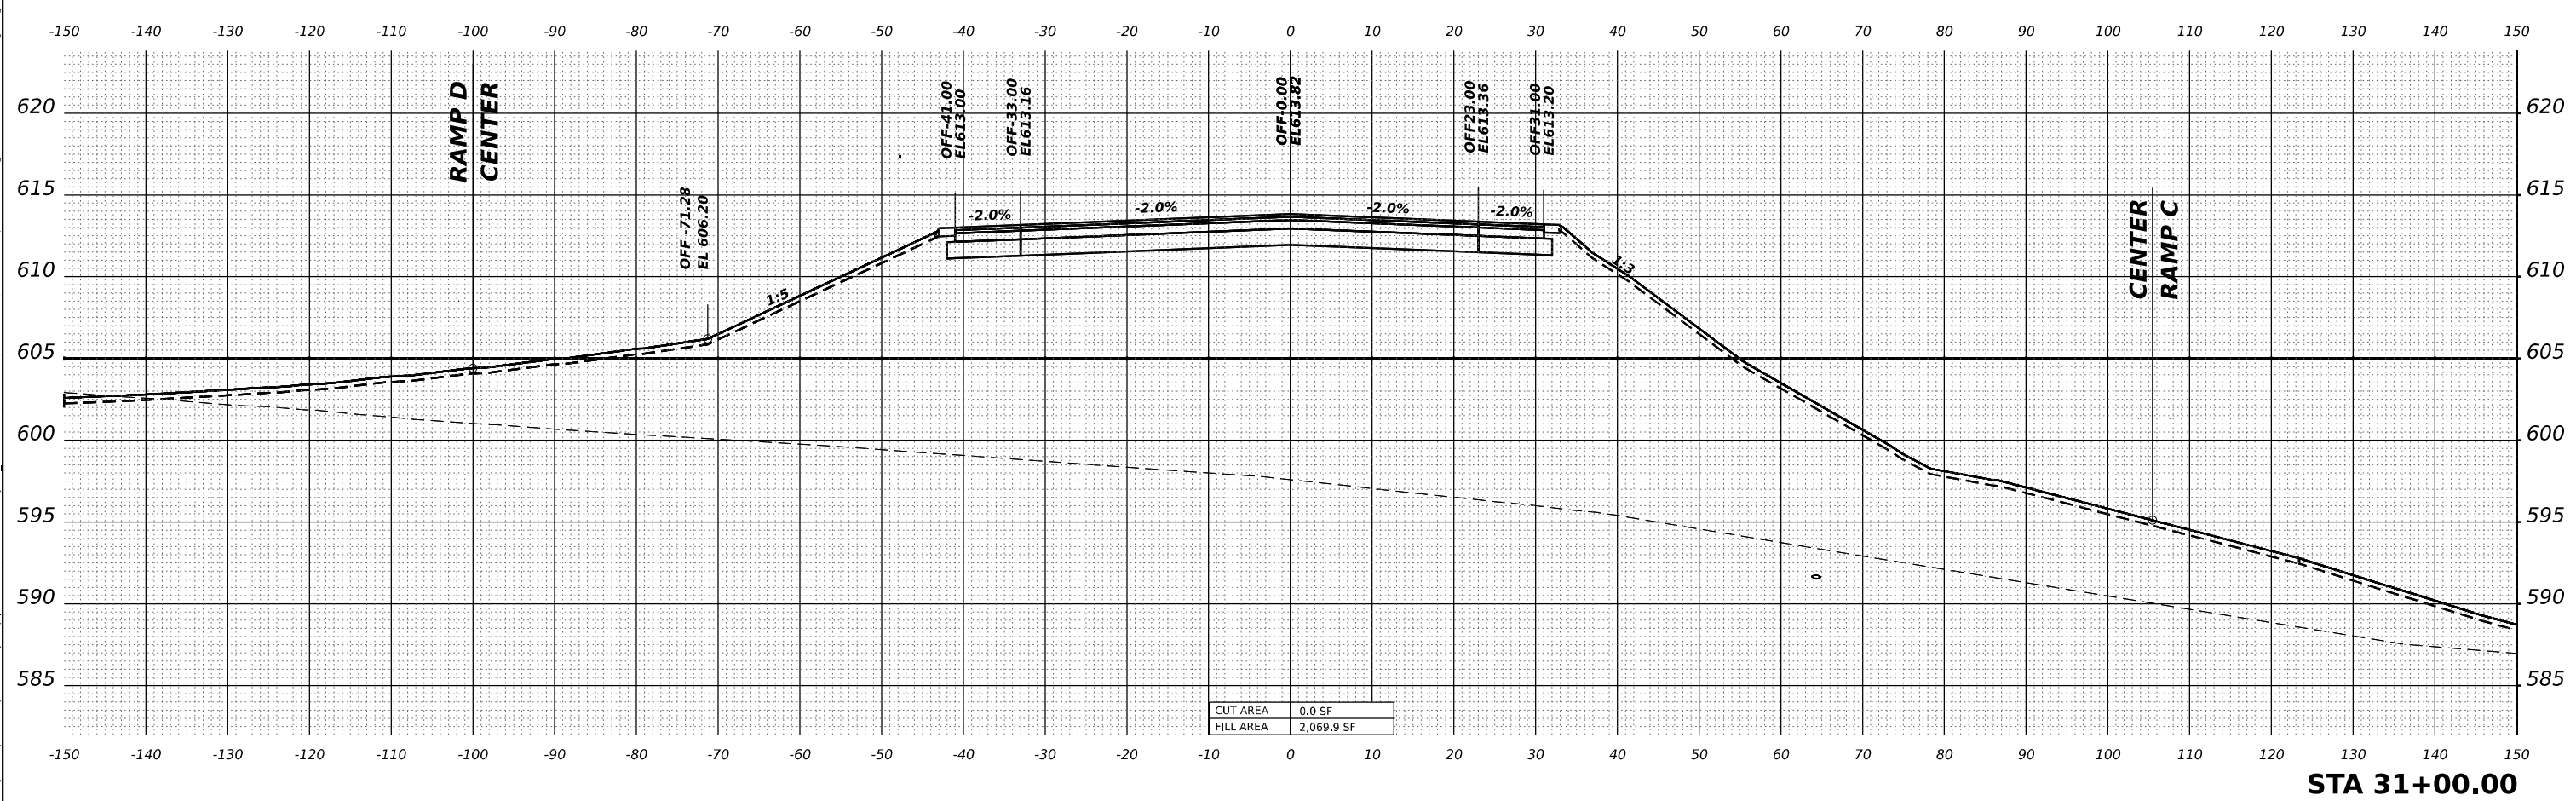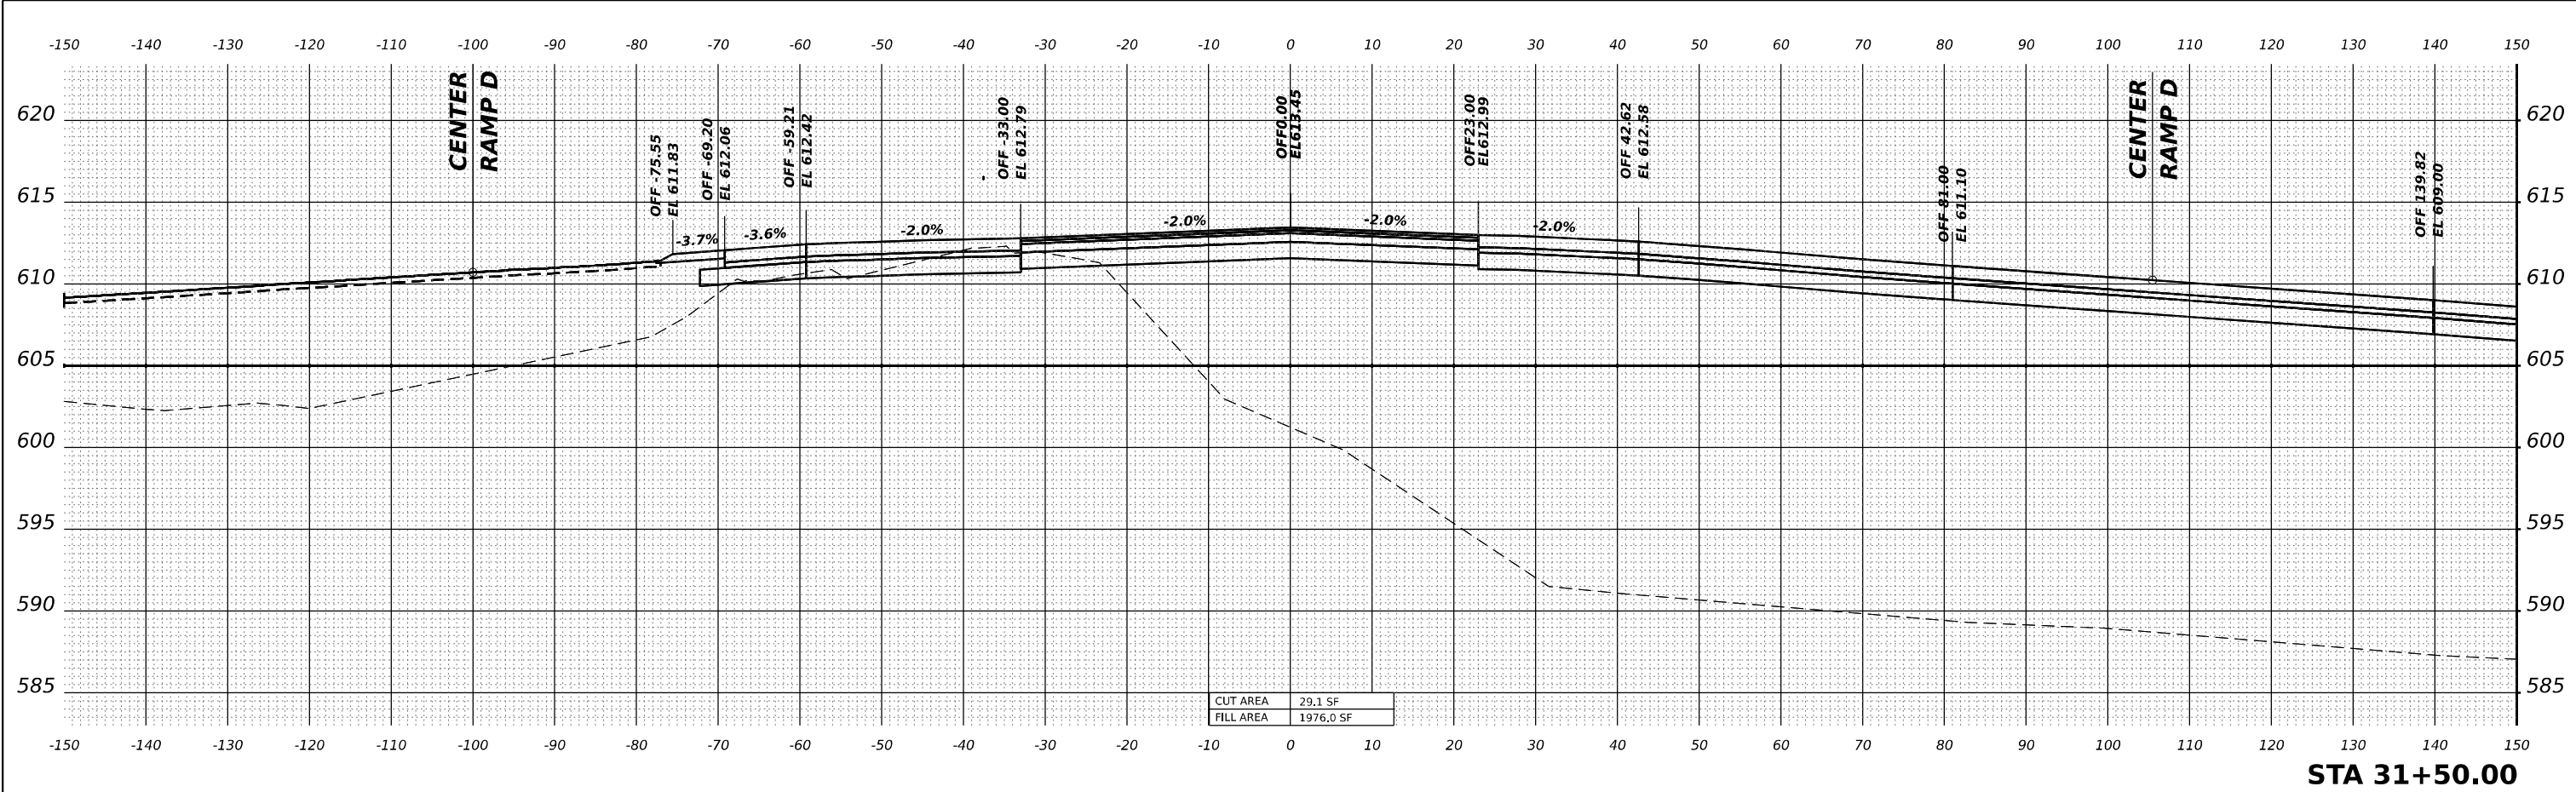


MODEL: CENTER - 32+00.00 [Sheet]
FILE NAME: pw:/transystems-pw/bentley.com/transyscorp-pw/Hosted/Documents/Projects_2018/CH401.140118002/203-WSP/CAD/62R22-INT-4 [Center]/Working/BU162R22-Corridor-Stage3.dgn

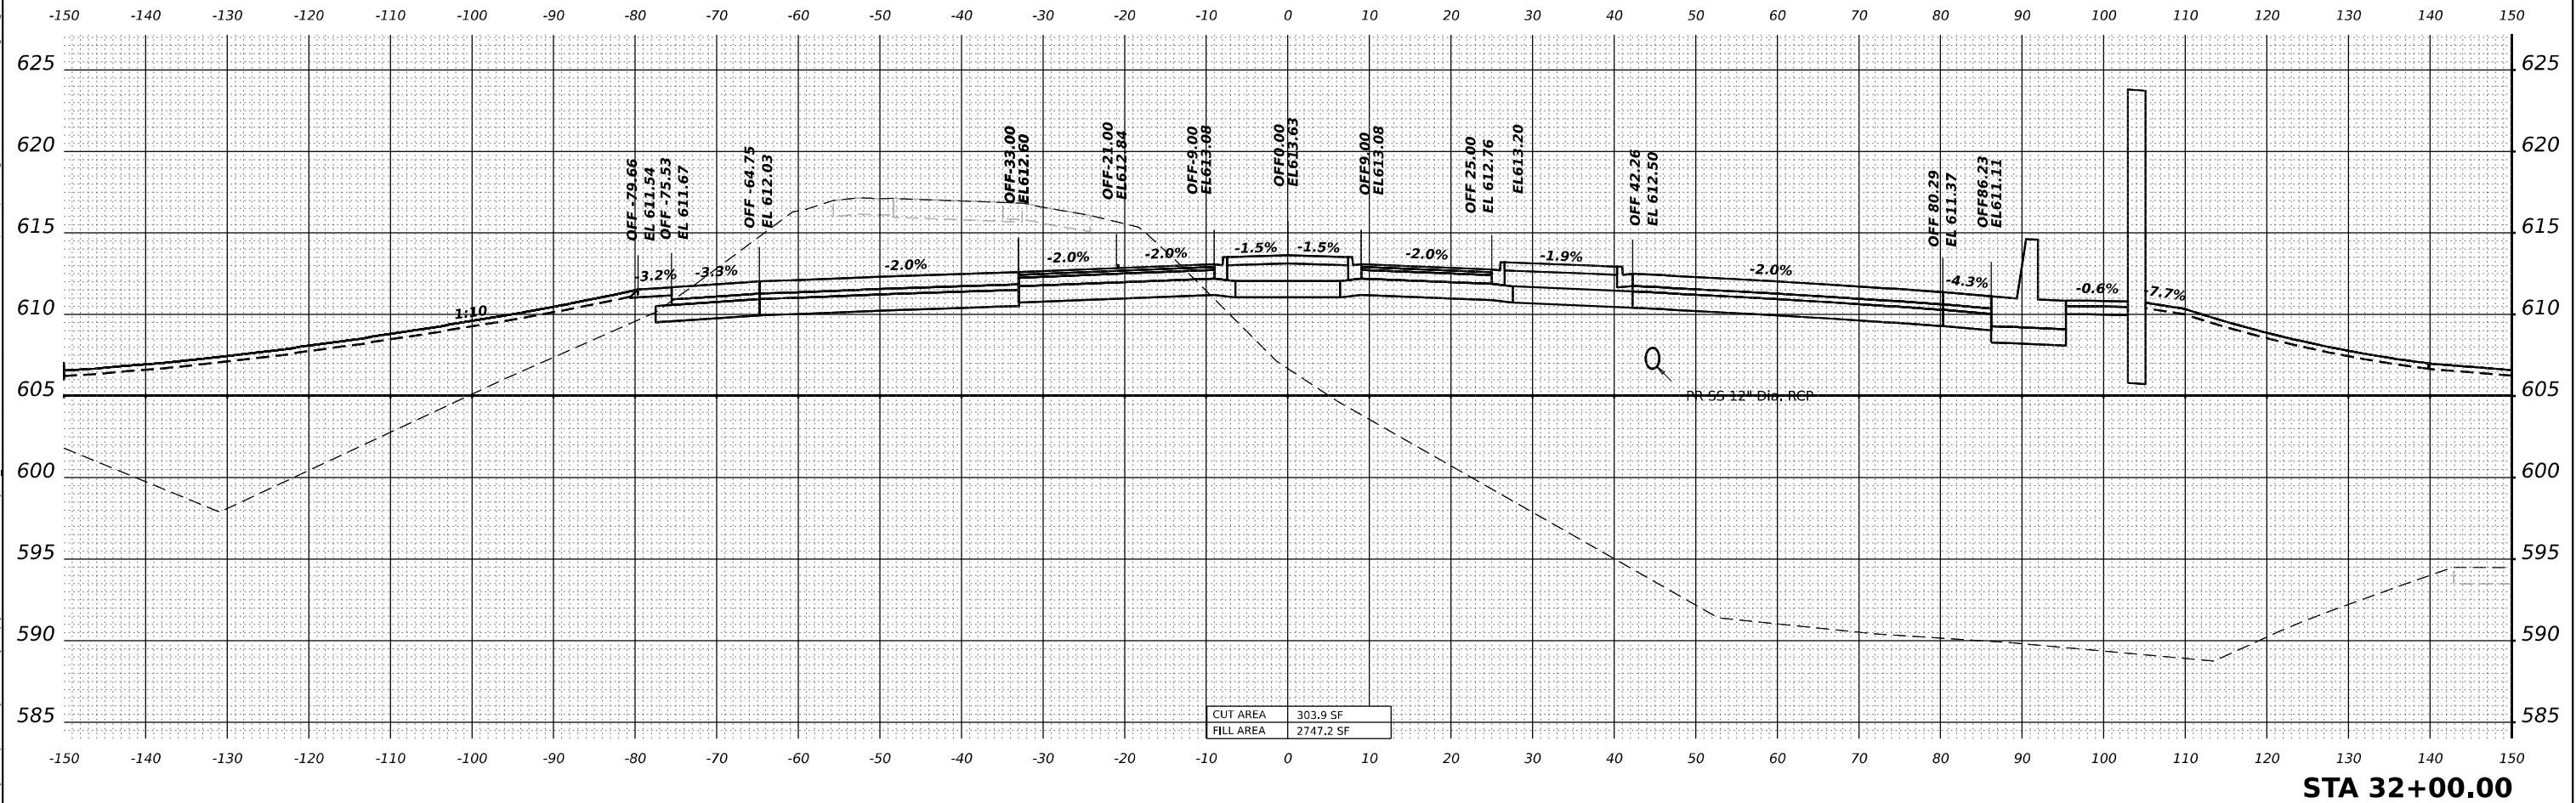

 WSP USA Inc. 30 N. LASALLE STREET SUITE 4200 CHICAGO, IL 60602 TEL: (312) 782-8150	USER NAME = USDJ744408		DESIGNED - KSD	REVISED -	STATE OF ILLINOIS DEPARTMENT OF TRANSPORTATION				CROSS SECTIONS STAGE 3 CENTER ST					F.A.I. RTE.	SECTION		COUNTY	TOTAL SHEETS	SHEET NO.
	PLOT SCALE = 0.16666685 ' / in.		DRAWN - KSD	REVISED -										80	FAI 80 21 INTERCHANGE		WILL	1209	950
	PLOT DATE = 4/22/2025		CHECKED - MMA	REVISED -					CONTRACT NO. 62R22										
			DATE - 4/25/2025	REVISED -					ILLINOIS FED. AID PROJECT										
					SCALE: HORIZ: 1"=10' VERT: 1"=5'			SHEET	OF	SHEETS	STA.	TO STA.							


MODEL: CENTER - 32+50.00 [Sheet]
FILE NAME: pw:/transystems-pw/bentley.com/transyscorp-pw/Hosted/Documents/Projects_2018/CH401.1401180022/03-WSP/CAD/62R22-INT-4 (Center)/Working/BU162R22-Corridor-Stage3.dgn

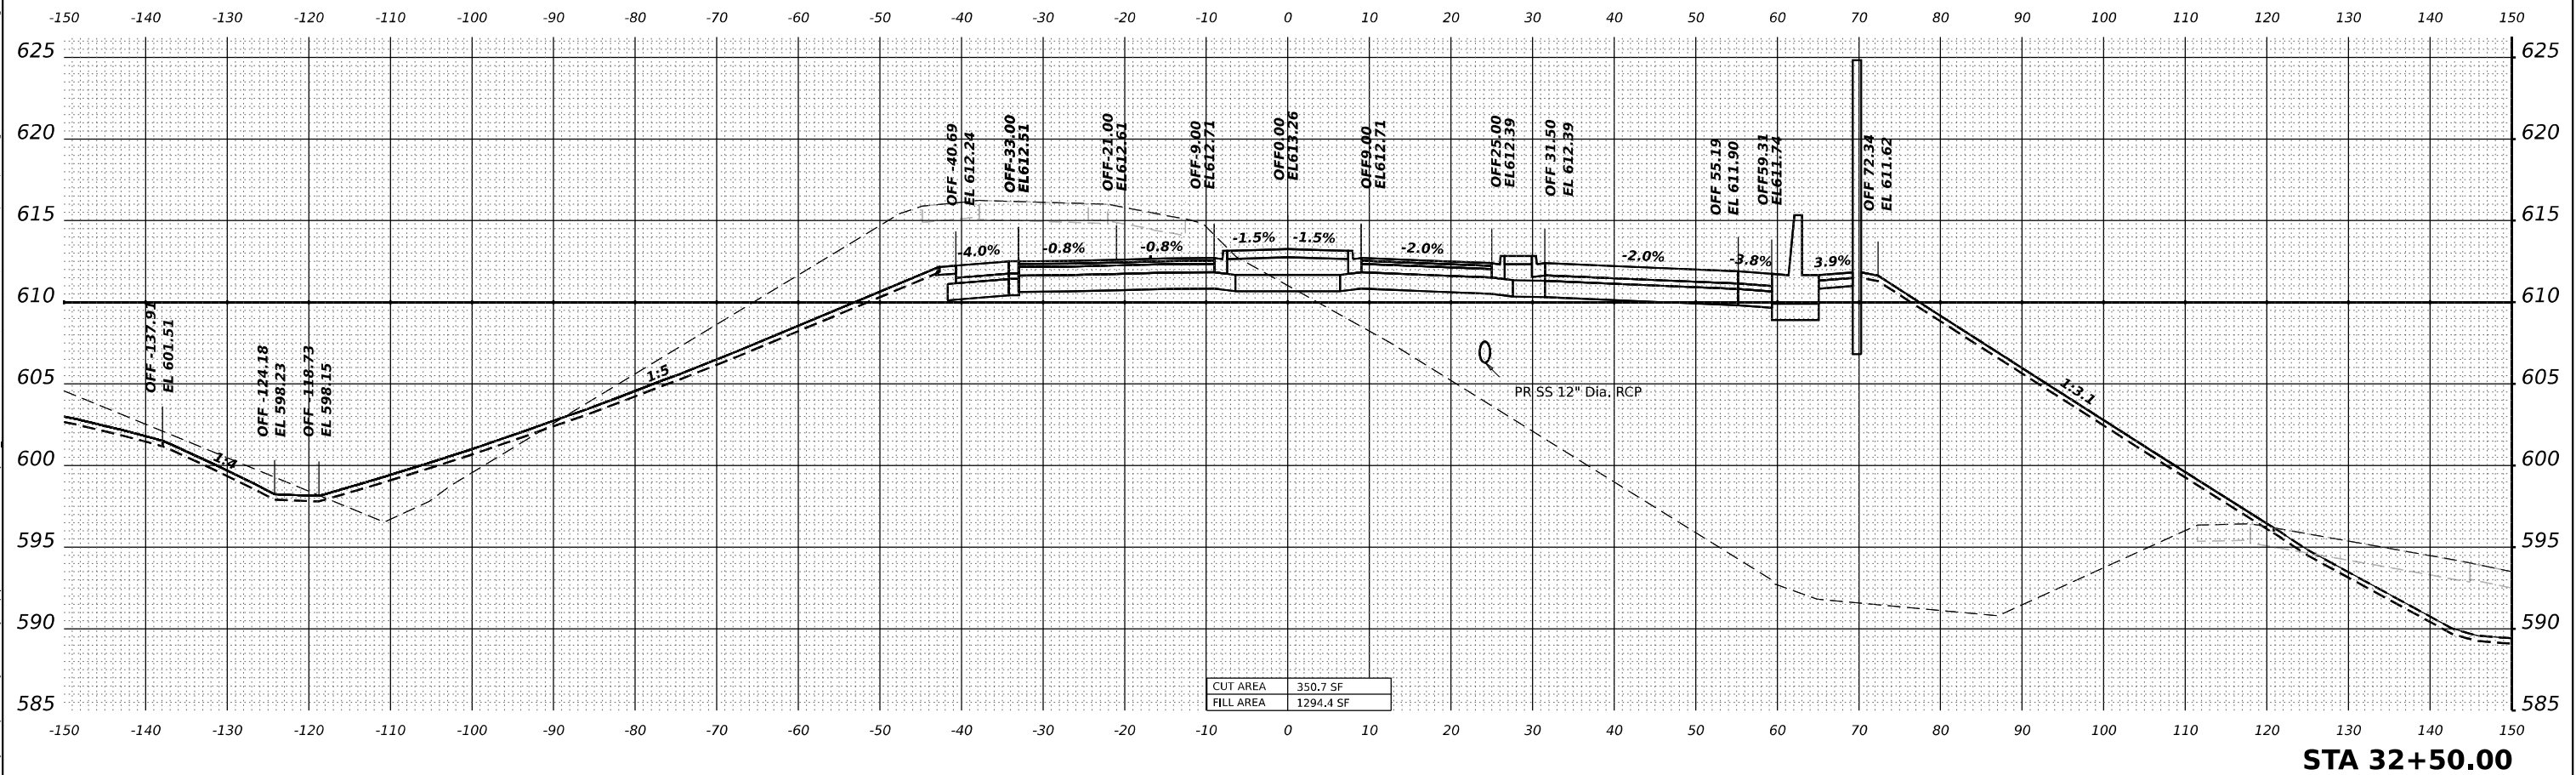

CUT AREA	350.7 SF
FILL AREA	1294.4 SF

 WSP USA Inc. 30 N. LASALLE STREET SUITE 4200 CHICAGO, IL 60602 TEL: (312) 782-8150	USER NAME = USDJ744408		DESIGNED - KSD	REVISED -	STATE OF ILLINOIS DEPARTMENT OF TRANSPORTATION	CROSS SECTIONS STAGE 3						F.A.I.	SECTION	COUNTY	TOTAL	SHEET
	PLOT SCALE = 0.16666685 ' / in.		DRAWN - KSD	REVISED -		CENTER ST						80	FAI 80 21 INTERCHANGE	WILL	1209	951
	PLOT DATE = 4/22/2025		CHECKED - MMA	REVISED -		SCALE: HORIZ: 1"=10'						CONTRACT NO. 62R22				
			DATE - 4/25/2025	REVISED -		VERT: 1"=5'										
						SHEET OF SHEETS STA.						TO STA.				
					ILLINOIS FED. AID PROJECT											

MODEL: CENTER - 33+00.00 [Sheet]
FILE NAME: pw:/transystems-pub/bentley.com/transyscorp-pw/Hosted/Documents/Projects_2018/CH401.140118002/03-WSP/CAD/62R22-INT-4 (Center)/Working/BU/D16R22-Corridor-Stage3.dgn

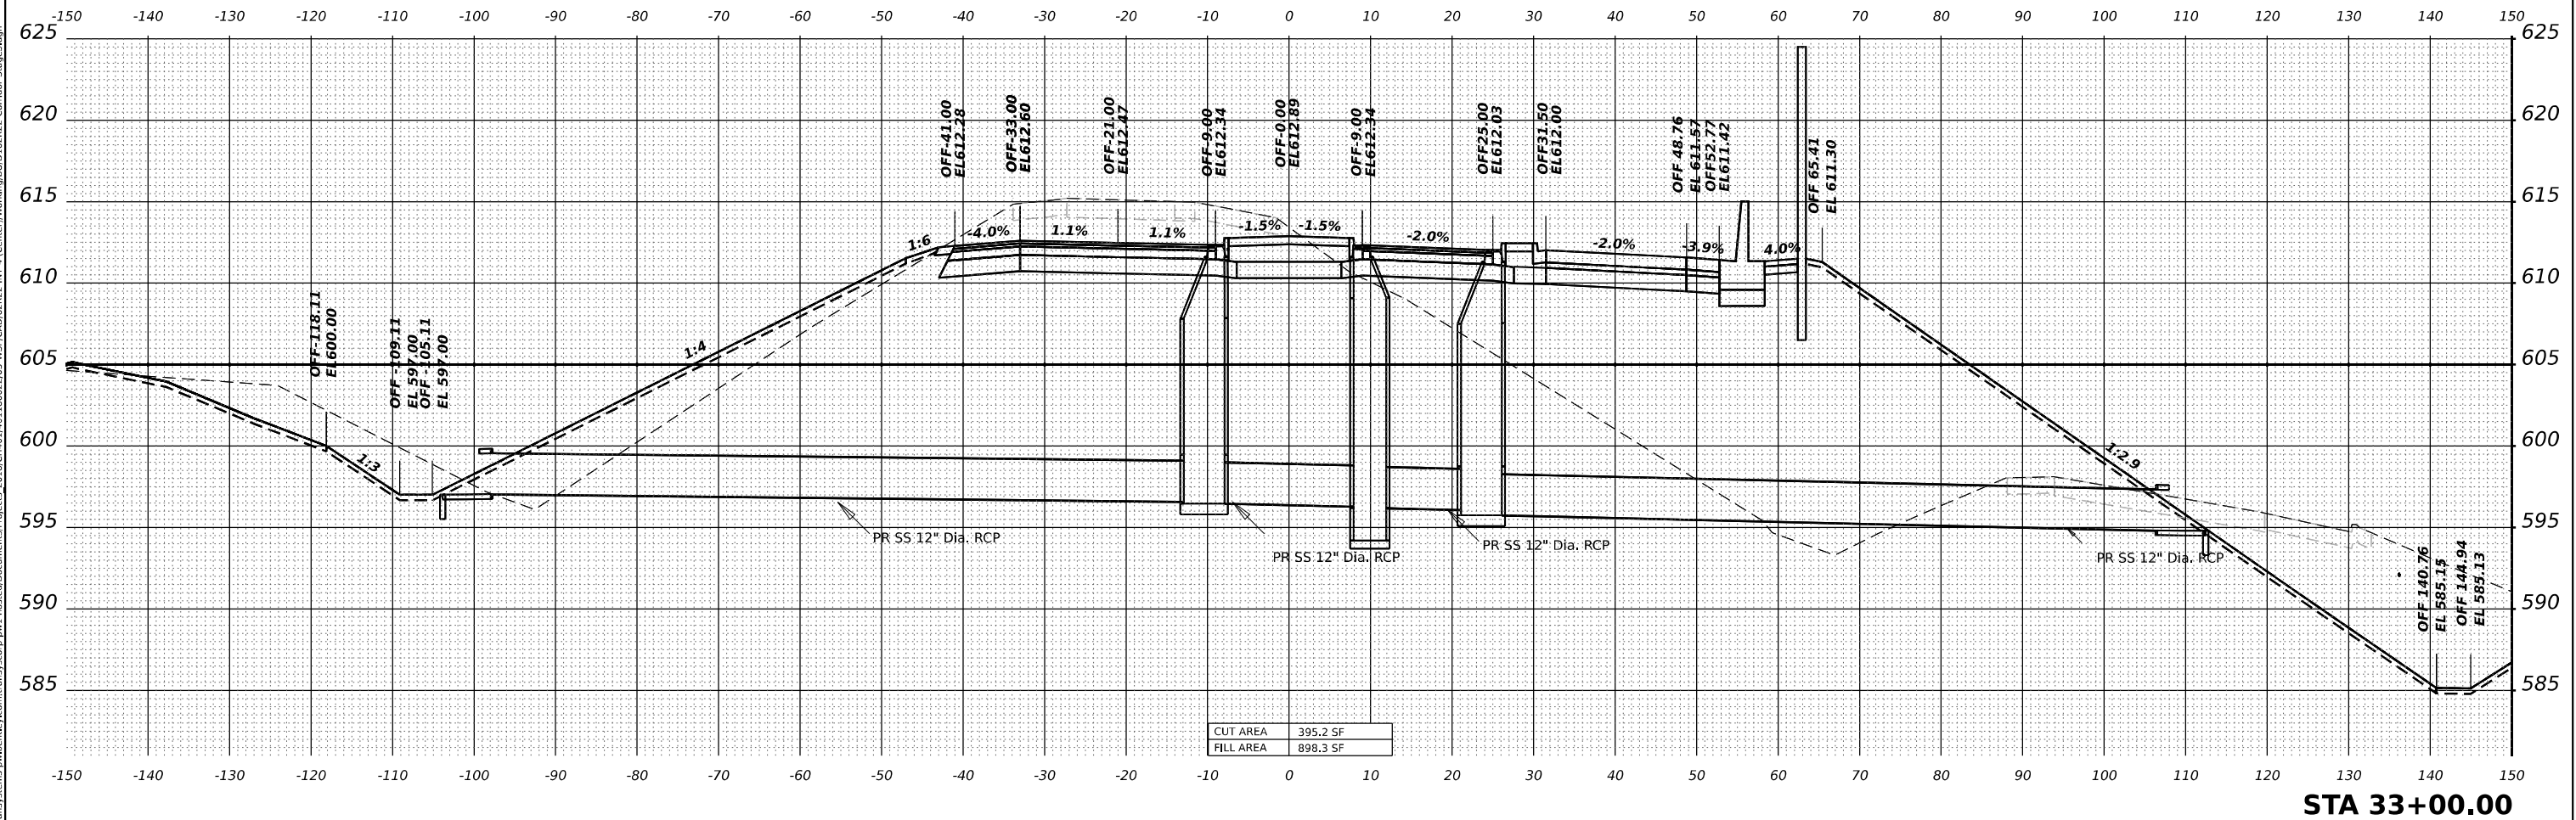

CUT AREA	395.2 SF
FILL AREA	898.3 SF



WSP USA Inc.
30 N. LASALLE STREET
SUITE 4200
CHICAGO, IL 60602
TEL: (312) 782-8150

USER NAME	= USDJ744408	DESIGNED	-	KSD	REVISED	-
		DRAWN	-	KSD	REVISED	-
PLOT SCALE	= 0.16666665' / in.	CHECKED	-	MMA	REVISED	-
PLOT DATE	= 4/22/2025	DATE	-	4/25/2025	REVISED	-

STATE OF ILLINOIS
DEPARTMENT OF TRANSPORTATION


CROSS SECTIONS STAGE 3
CENTER ST

SCALE: HORIZ: 1"=10'
VERT: 1"=5'

SHEET OF SHEETS STA. TO STA.



F.A.I. RTE.	SECTION	COUNTY	TOTAL SHEETS	SHEET NO.
80	FAI 80 21 INTERCHANGE	WILL	1209	952
CONTRACT NO. 62R22				
ILLINOIS FED. AID PROJECT				

MODEL: CENTER - 33+50.00 [Sheet]
FILE NAME: p:\w\transystems-pw\transyscorp-pw\Hosted\Documents\Projects_2018\CH401.140118002\203-WSP\CAD\62R22-INT-4 (Center)\Working\BU162R22-Corridor-Stage3.dgn

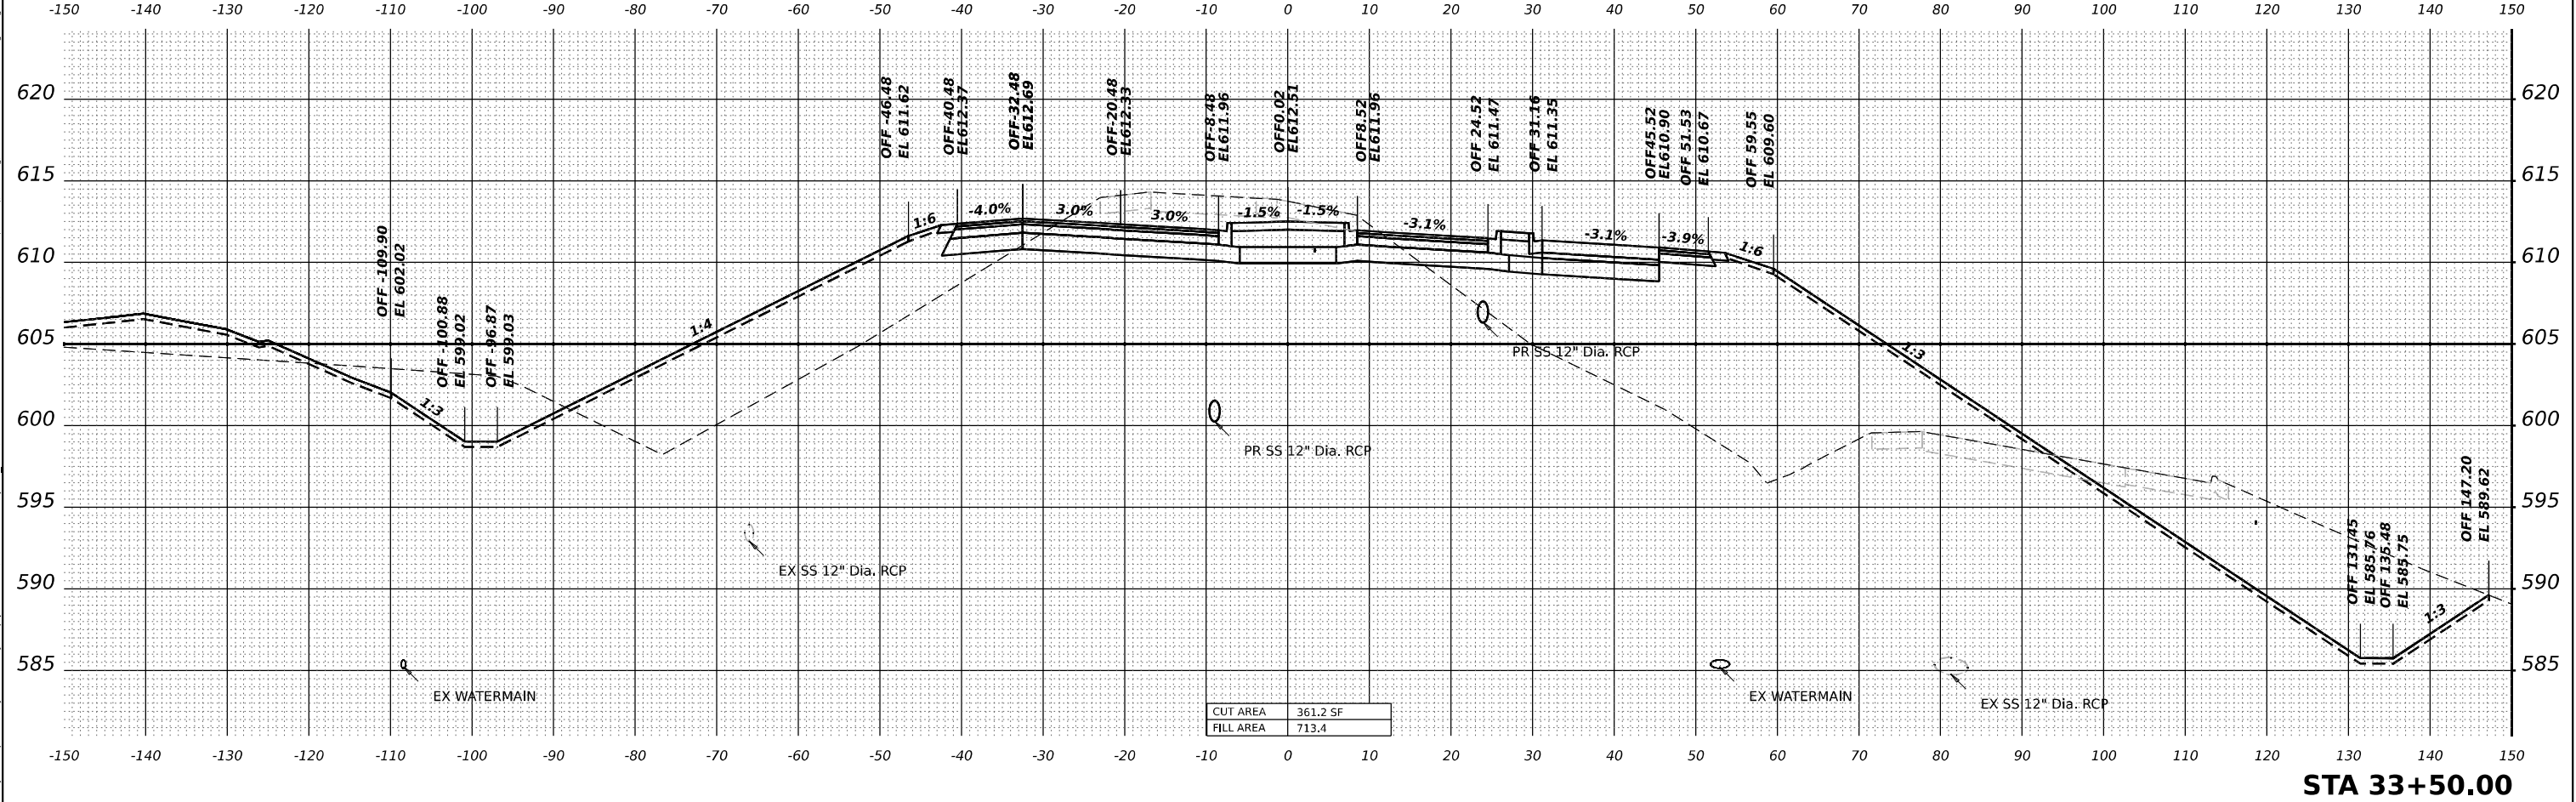

 WSP USA Inc. 30 N. LASALLE STREET SUITE 4200 CHICAGO, IL 60602 TEL: (312) 782-8150	USER NAME = USDJ744408		DESIGNED - KSD	REVISED -	STATE OF ILLINOIS DEPARTMENT OF TRANSPORTATION				CROSS SECTIONS STAGE 3 CENTER ST					F.A.I. RTE.	SECTION		COUNTY	TOTAL SHEETS	SHEET NO.
	PLOT SCALE = 0.16666685 ' / in.		DRAWN - KSD	REVISED -										80	FAI 80 21 INTERCHANGE		WILL	1209	953
	PLOT DATE = 4/22/2025		CHECKED - MMA	REVISED -										CONTRACT NO. 62R22					
			DATE - 4/25/2025	REVISED -										ILLINOIS FED. AID PROJECT					
					SCALE: HORIZ: 1"=10' VERT: 1"=5'		SHEET	OF	SHEETS	STA.	TO STA.								

MODEL CENTER - 34+00.00 (Sheet)
FILE NAME: p:\transportation\p2\cdm\transcorp\p1-based\Drawings\Projects_2018\C4001401180022\03-WSP\CD\622-INT-4-Corridor\Working\BUDLE\R22-Corridor-Stage3.dgn

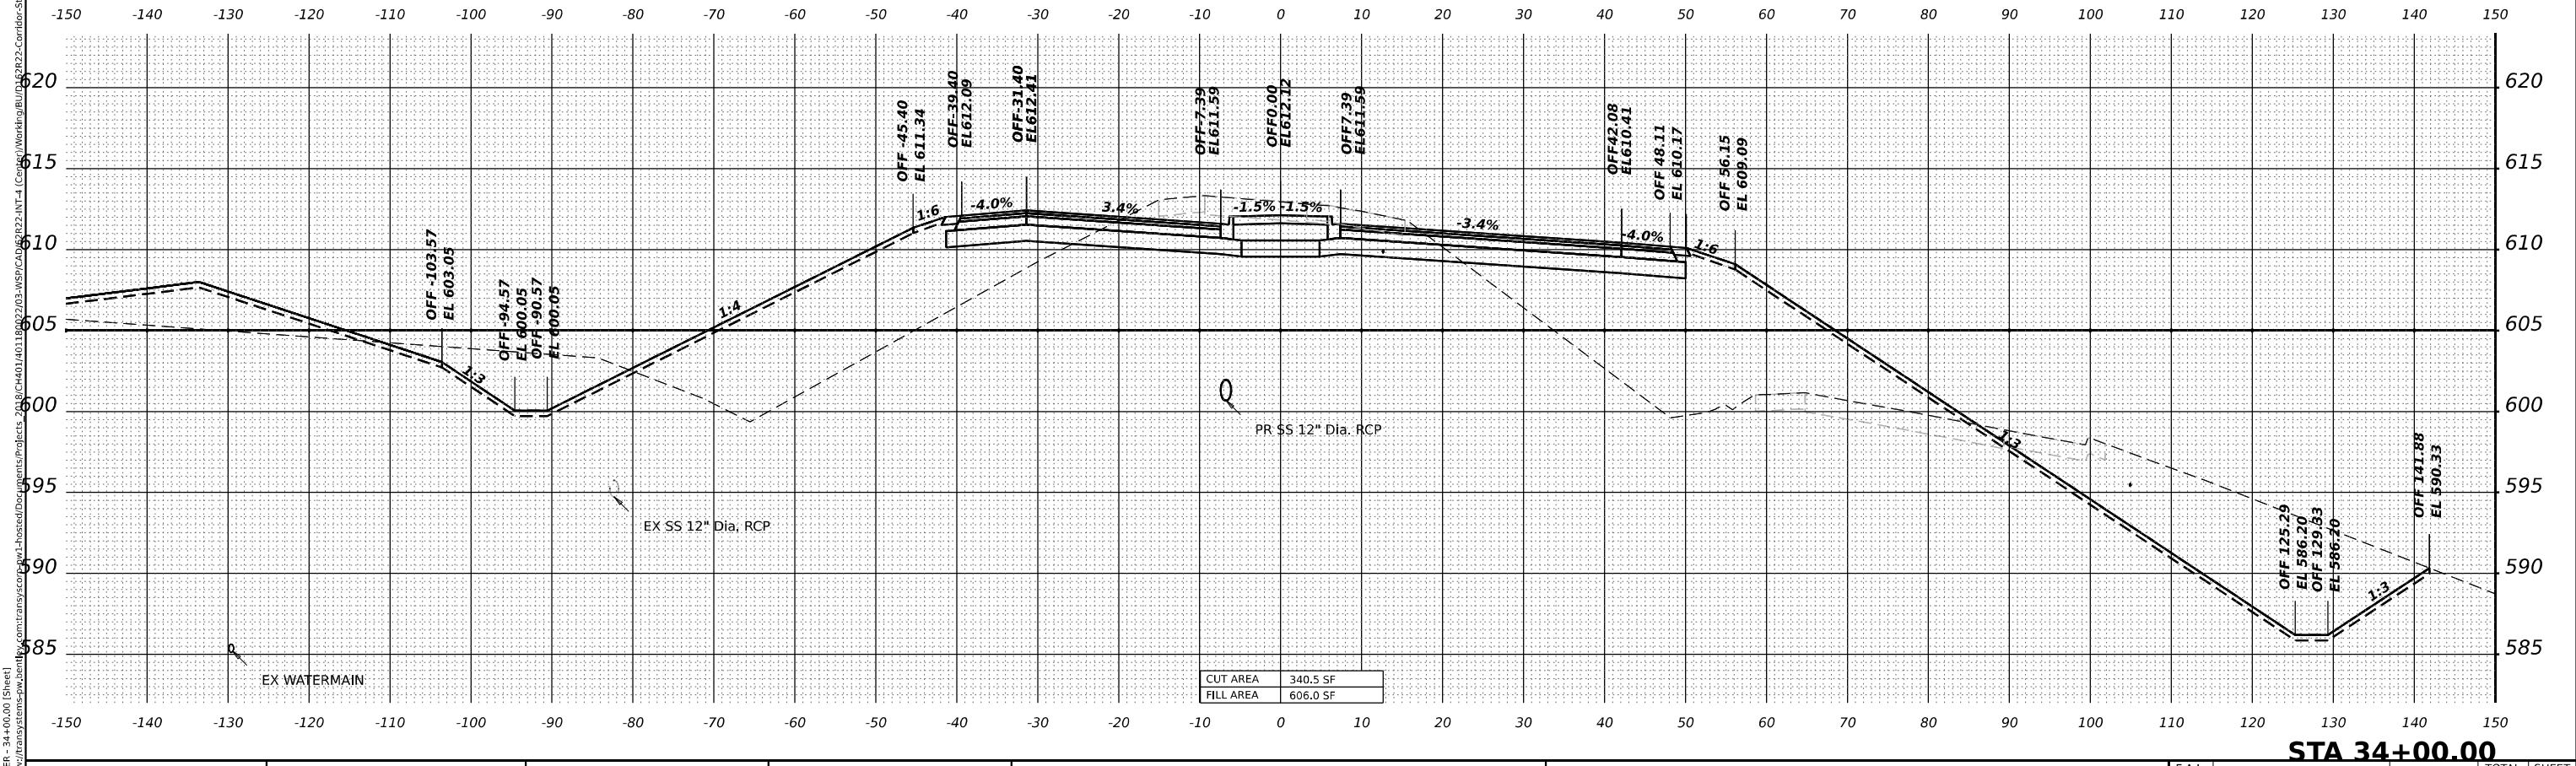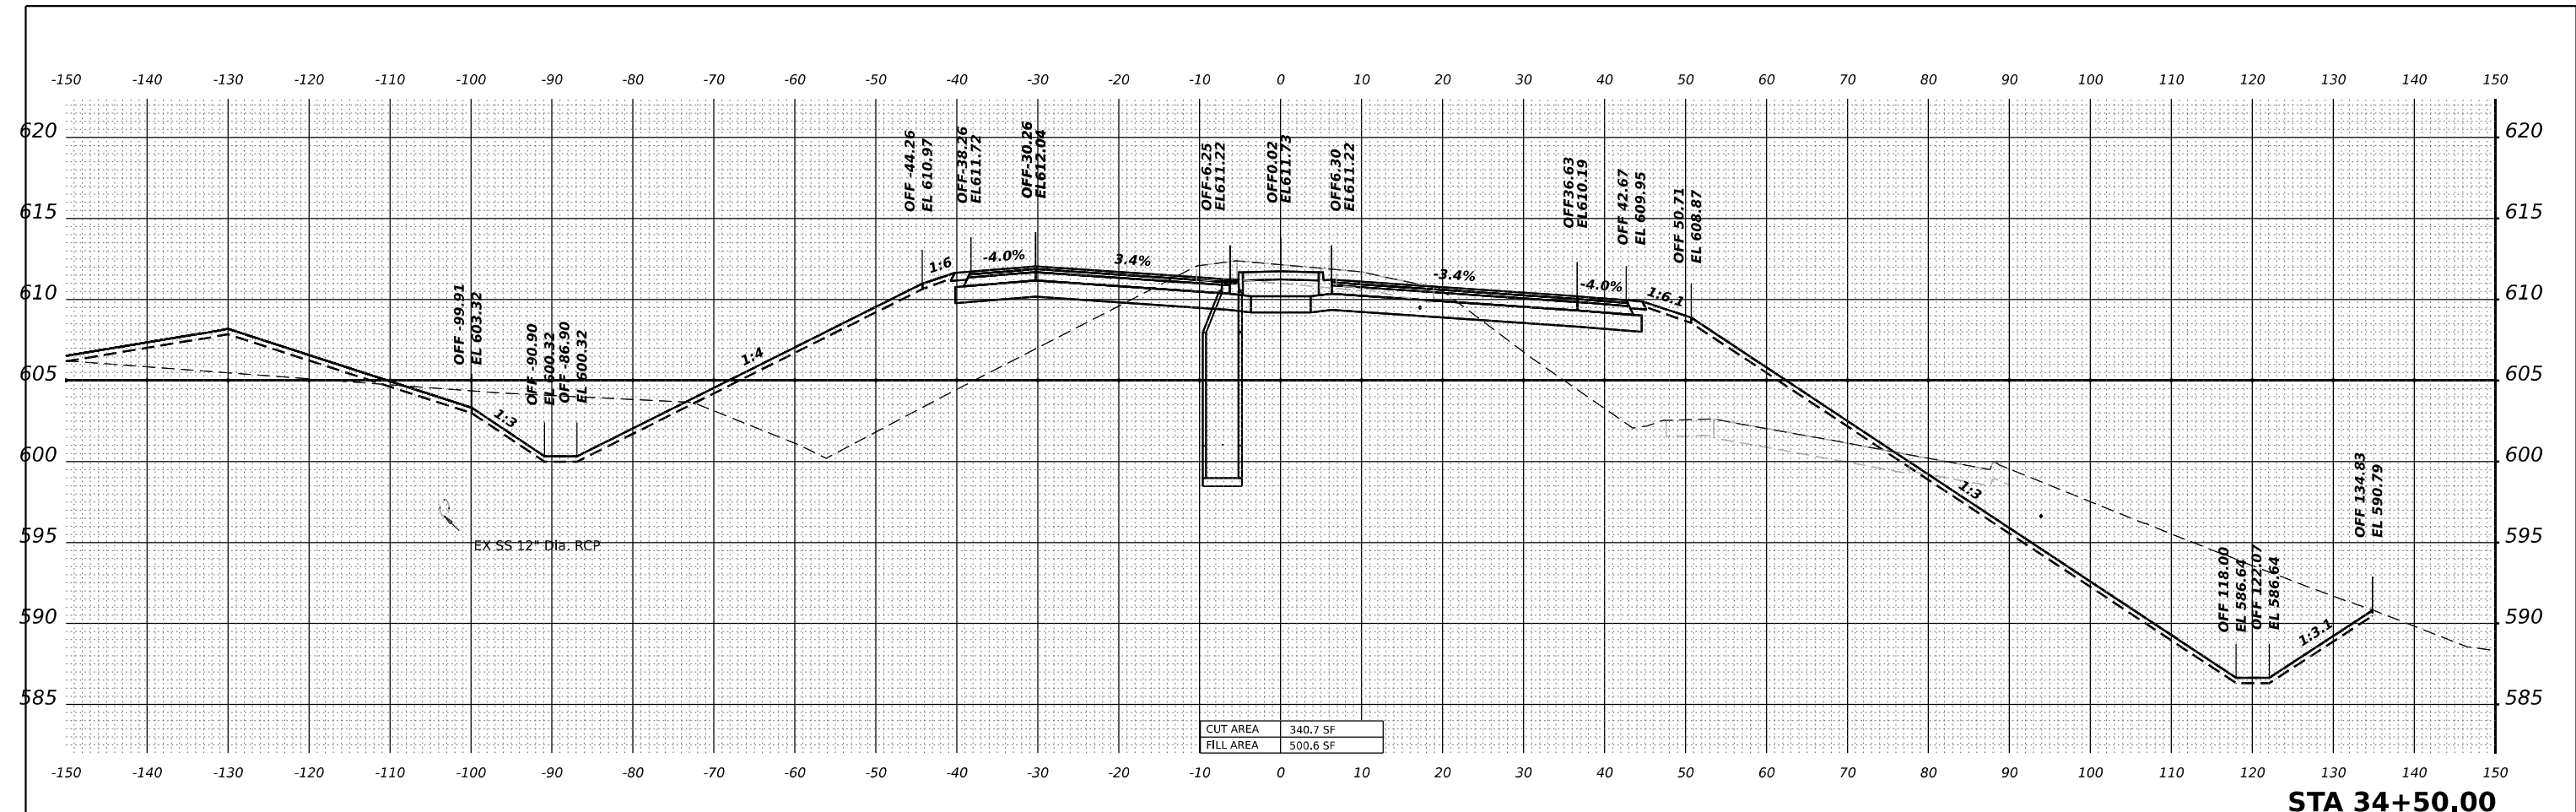

MODEL: CENTER - 35+100.00 [Sheet]
FILE NAME: pw:/transystems-pw/bentley.com/transyscorp-pw/Hosted/Documents/Projects_2018/CH401.140118002/03-WSP/CAD/62R22-INT-4 [Center/Working/BU0162R22-Corridor-Stage3.dgn]



WSP USA Inc.
30 N. LASALLE STREET
SUITE 4200
CHICAGO, IL 60602
TEL: (312) 782-8150

USER NAME	= USDJ744408	DESIGNED	-	KSD	REVISED	-
		DRAWN	-	KSD	REVISED	-
PLOT SCALE	= 0.16666685' / in.	CHECKED	-	MMA	REVISED	-
PLOT DATE	= 4/22/2025	DATE	-	4/25/2025	REVISED	-



STATE OF ILLINOIS
DEPARTMENT OF TRANSPORTATION

CROSS SECTIONS STAGE 3
CENTER ST



SCALE: HORIZ: 1"=10'
VERT: 1"=5'

SHEET OF SHEETS STA. TO STA.

F.A.I. RTE.	SECTION	COUNTY	TOTAL SHEETS	SHEET NO.
80	FAI 80 21 INTERCHANGE	WILL	1209	955
CONTRACT NO. 62R22				
ILLINOIS FED. AID PROJECT				

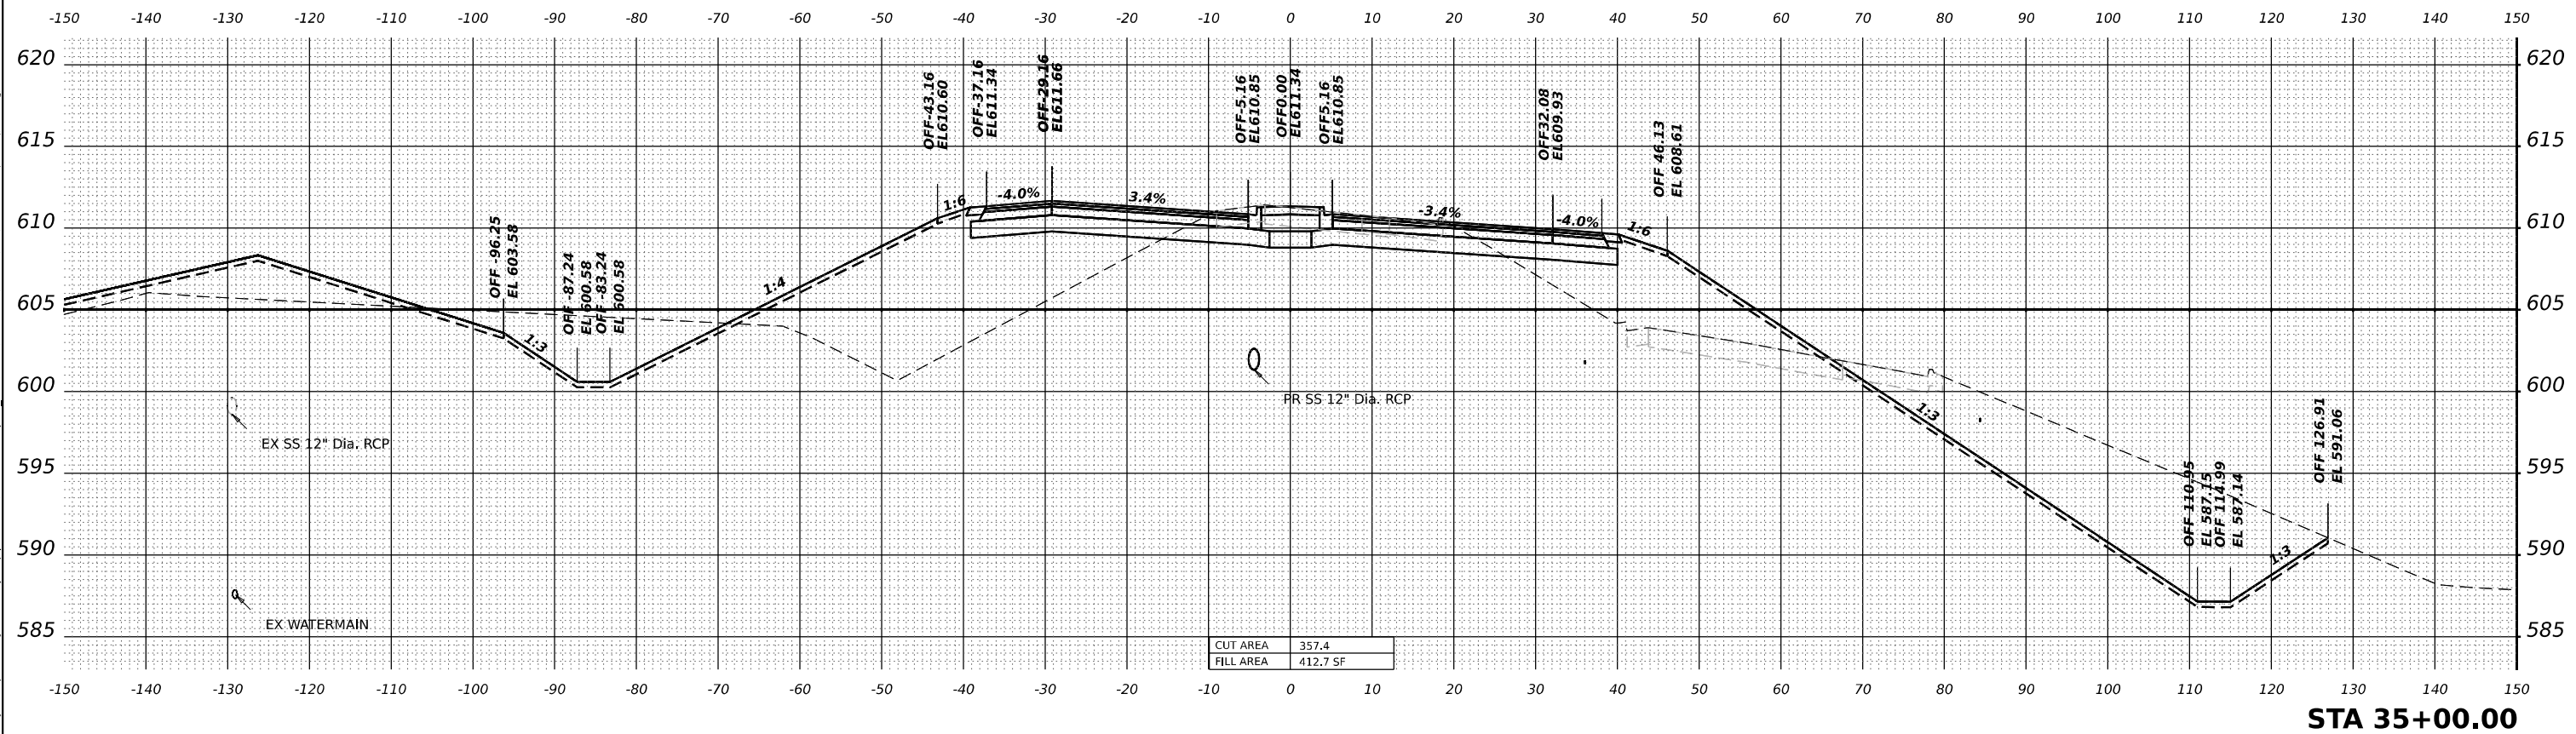
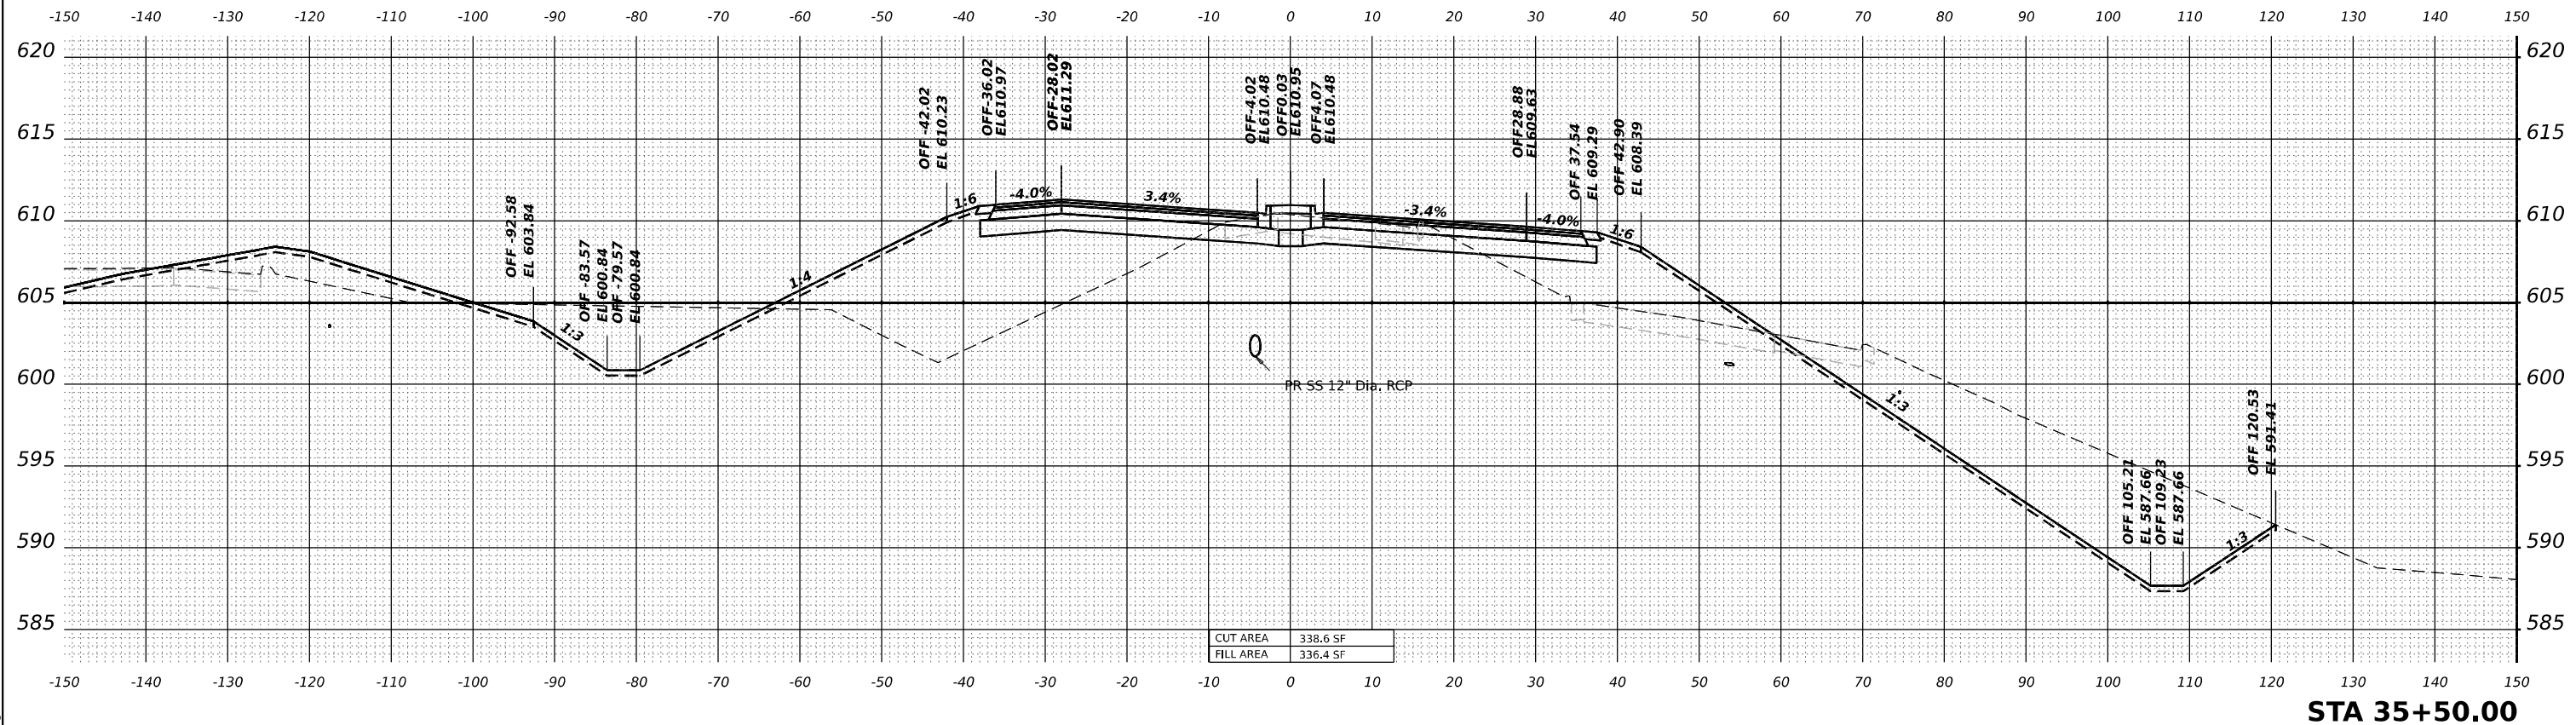


MODEL: CENTER - 36+00.00 [Sheet]
FILE NAME: pw:\transystems-pw\clientkey.com\transyscorp-pw\Hosted\Documents\Projects_2018\CH401.140118002\03-WSP\CAD\62R22-INT-4 (Center)\Working\BU\0162R22-Corridor-Stage3.dgn

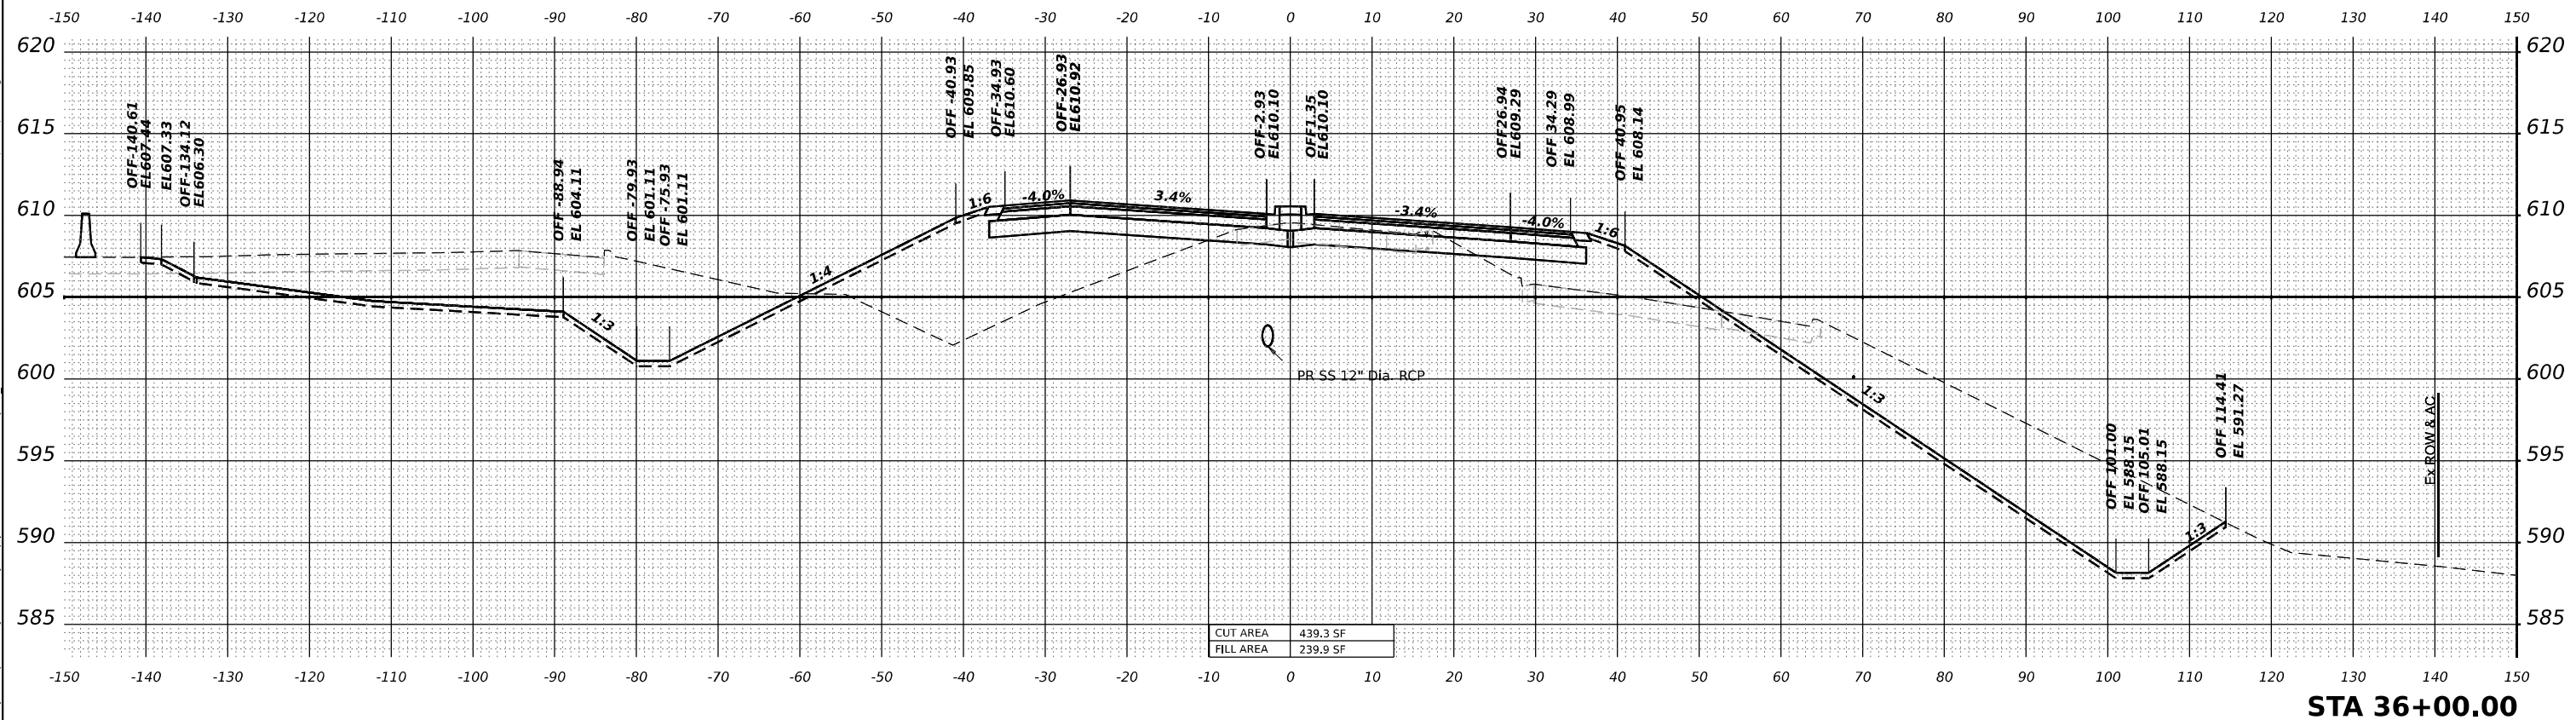
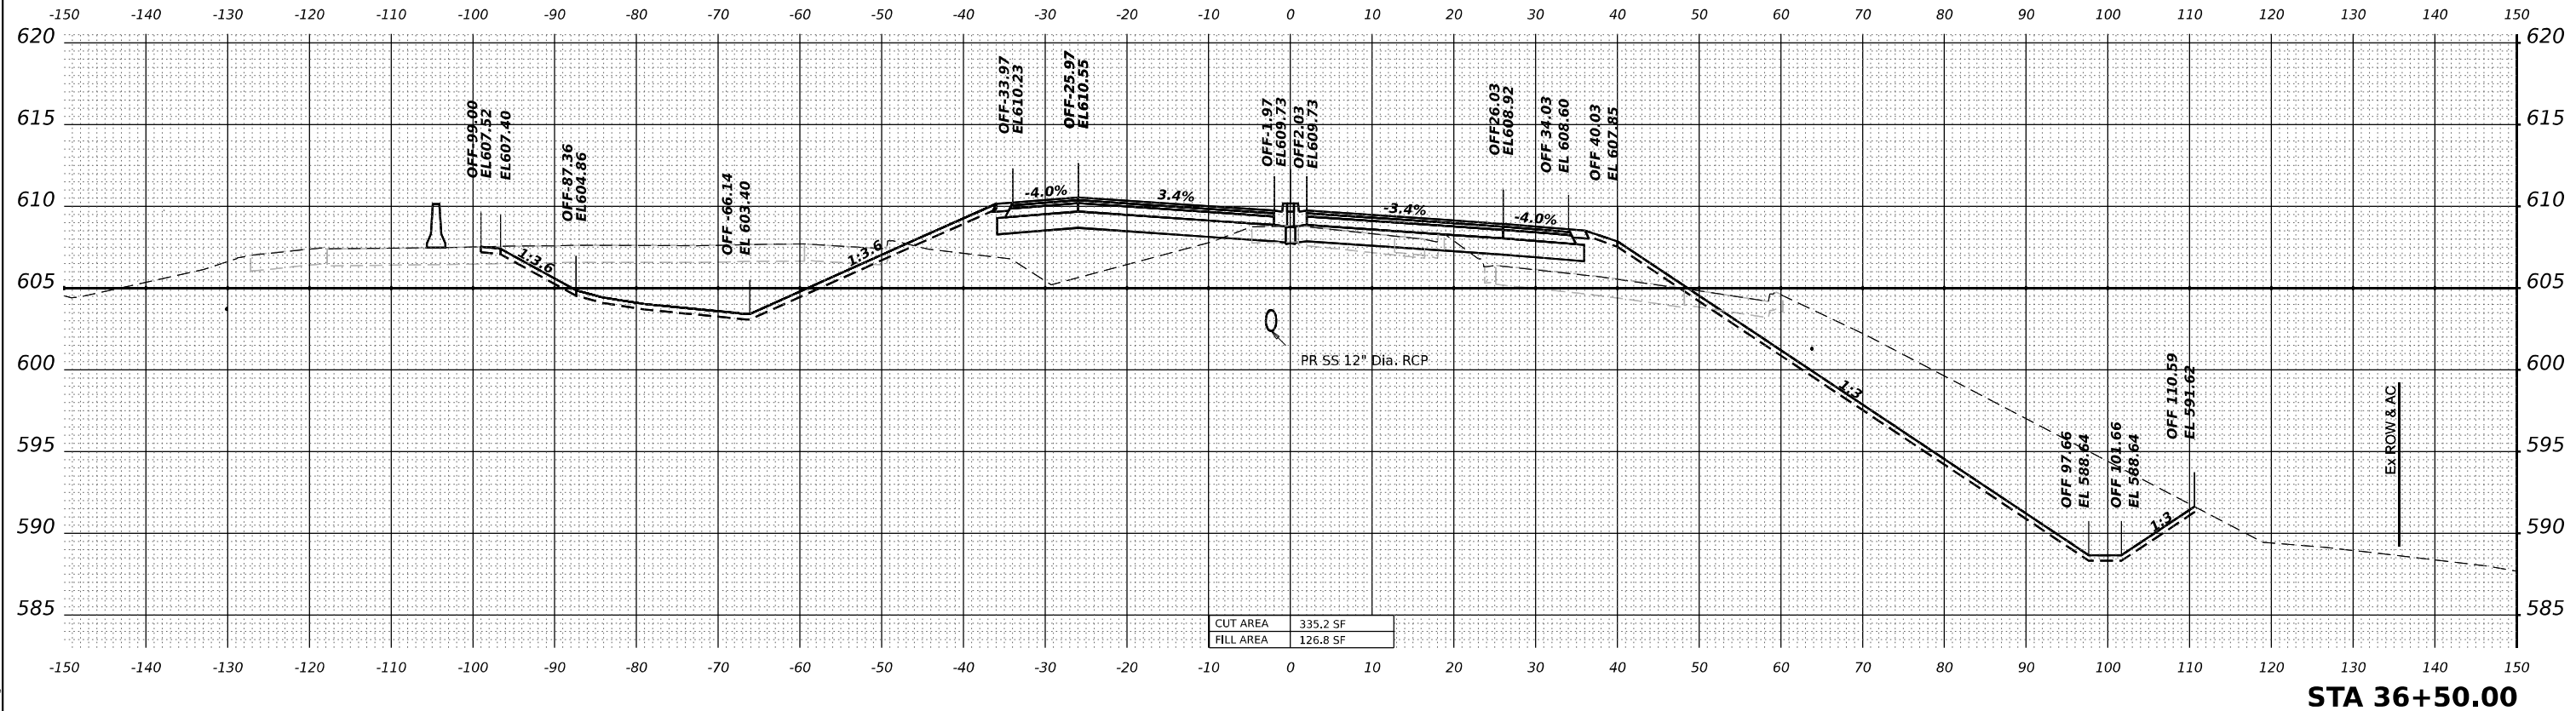




 WSP USA Inc. 30 N. LASALLE STREET SUITE 4200 CHICAGO, IL 60602 TEL: (312) 782-8150	USER NAME = USDJ744408		DESIGNED - KSD	REVISED -	STATE OF ILLINOIS DEPARTMENT OF TRANSPORTATION				CROSS SECTIONS STAGE 3 CENTER ST					F.A.I. RTE.	SECTION		COUNTY	TOTAL SHEETS	SHEET NO.
	PLOT SCALE = 0.16666685 ' / in.		DRAWN - KSD	REVISED -										80	FAI 80 21 INTERCHANGE		WILL	1209	956
	PLOT DATE = 4/22/2025		CHECKED - MMA	REVISED -										CONTRACT NO. 62R22					
			DATE - 4/25/2025	REVISED -										ILLINOIS FED. AID PROJECT					
			SCALE: HORIZ: 1"=10' VERT: 1"=5'										SHEET	OF	SHEETS	STA.	TO	STA.	

MODEL: CENTER - 37+00.00 [Sheet]
FILE NAME: pw:/transystems-pw/bentley.com/transyscorp-pw/Hosted/Documents/Projects_2018/CH401.140118002/03-WSP/CAD/62R22-INT-4 (Center)/Working/BU0162R22-Corridor-Stage3.dgn

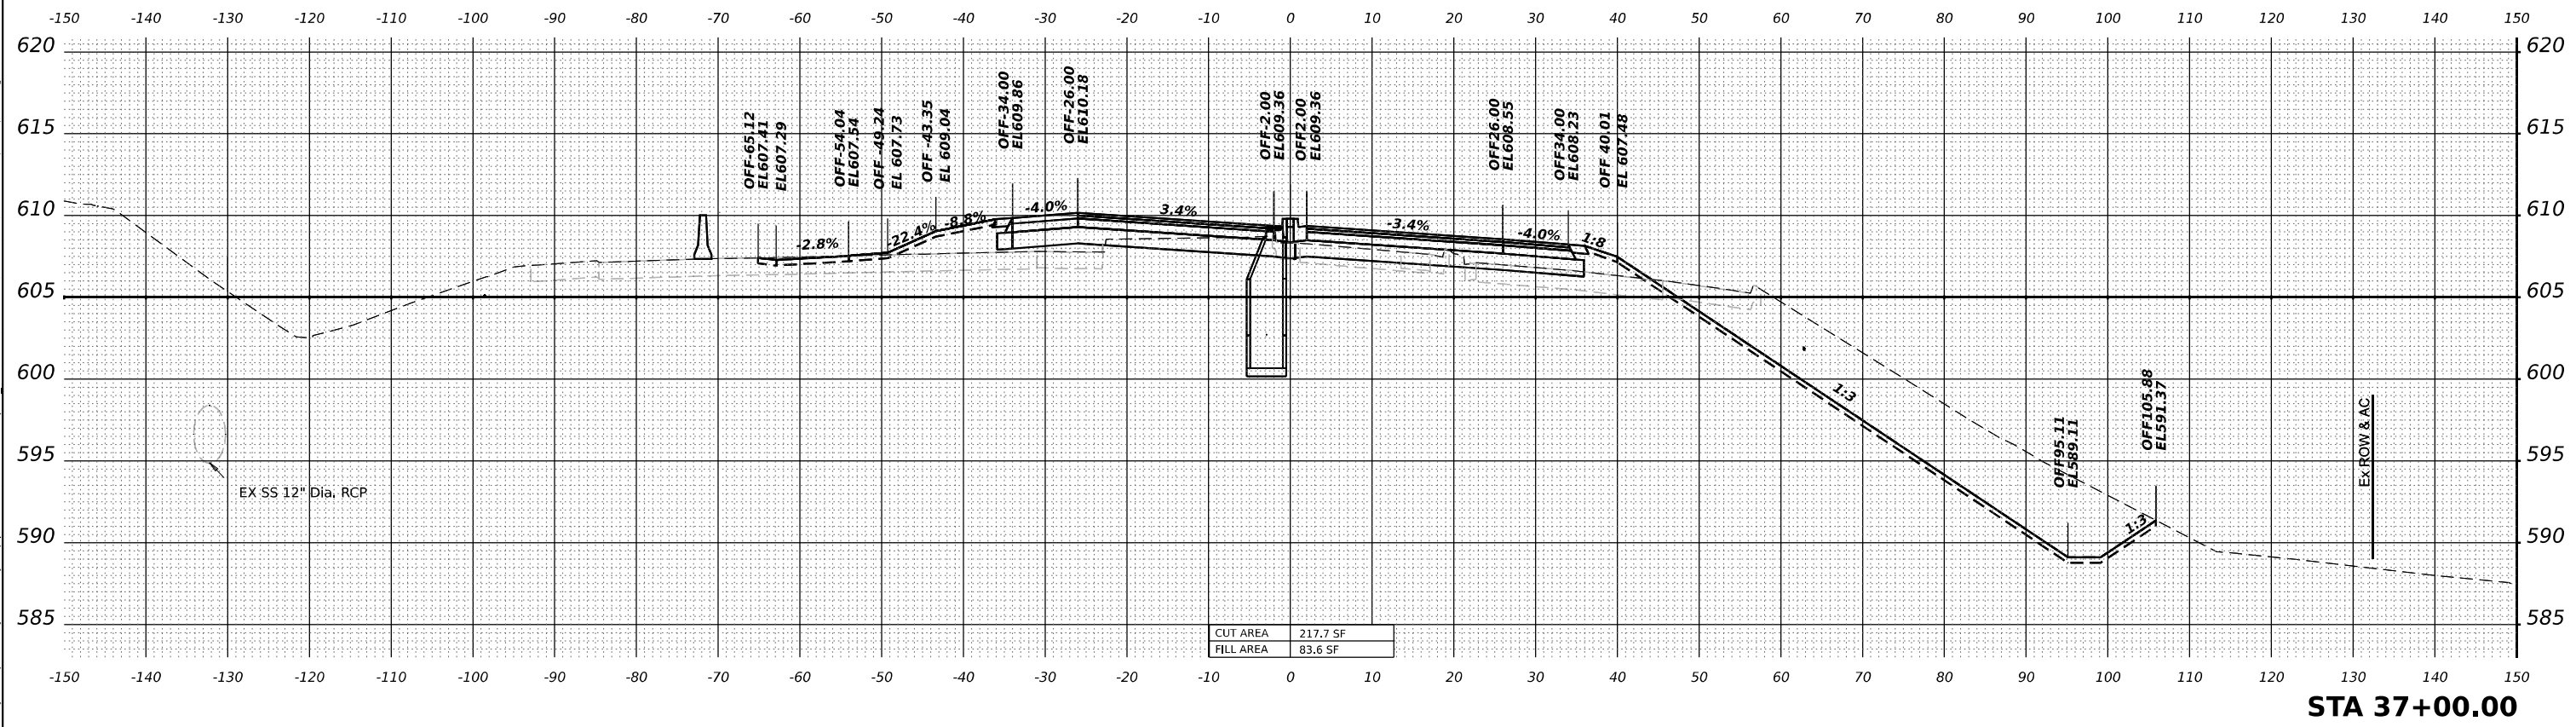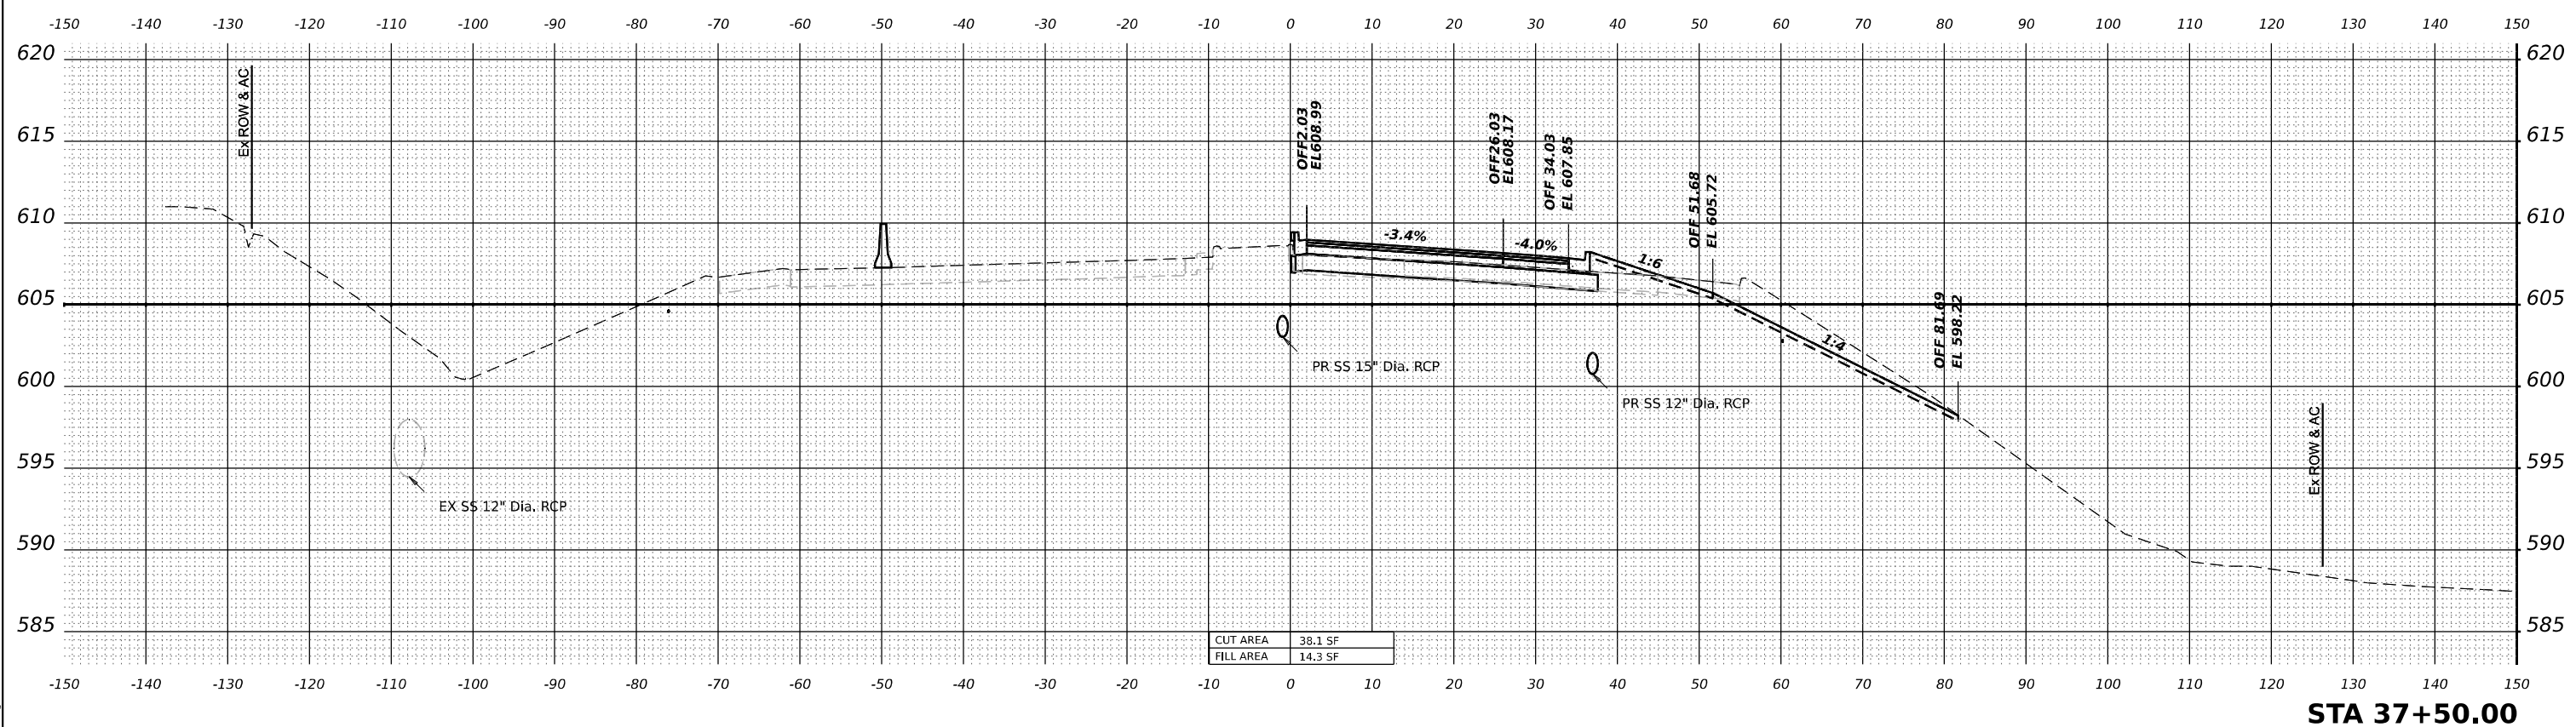



MODEL: CENTER - 40+00.00 [Sheet]
FILE NAME: pw:\transystems-pw\blentKey.com\transcorp-pw\Hosted\Documents\Projects_2018\CH401.401180022\03-WSP\CAD\62R22-Corridor-Stage3.dgn

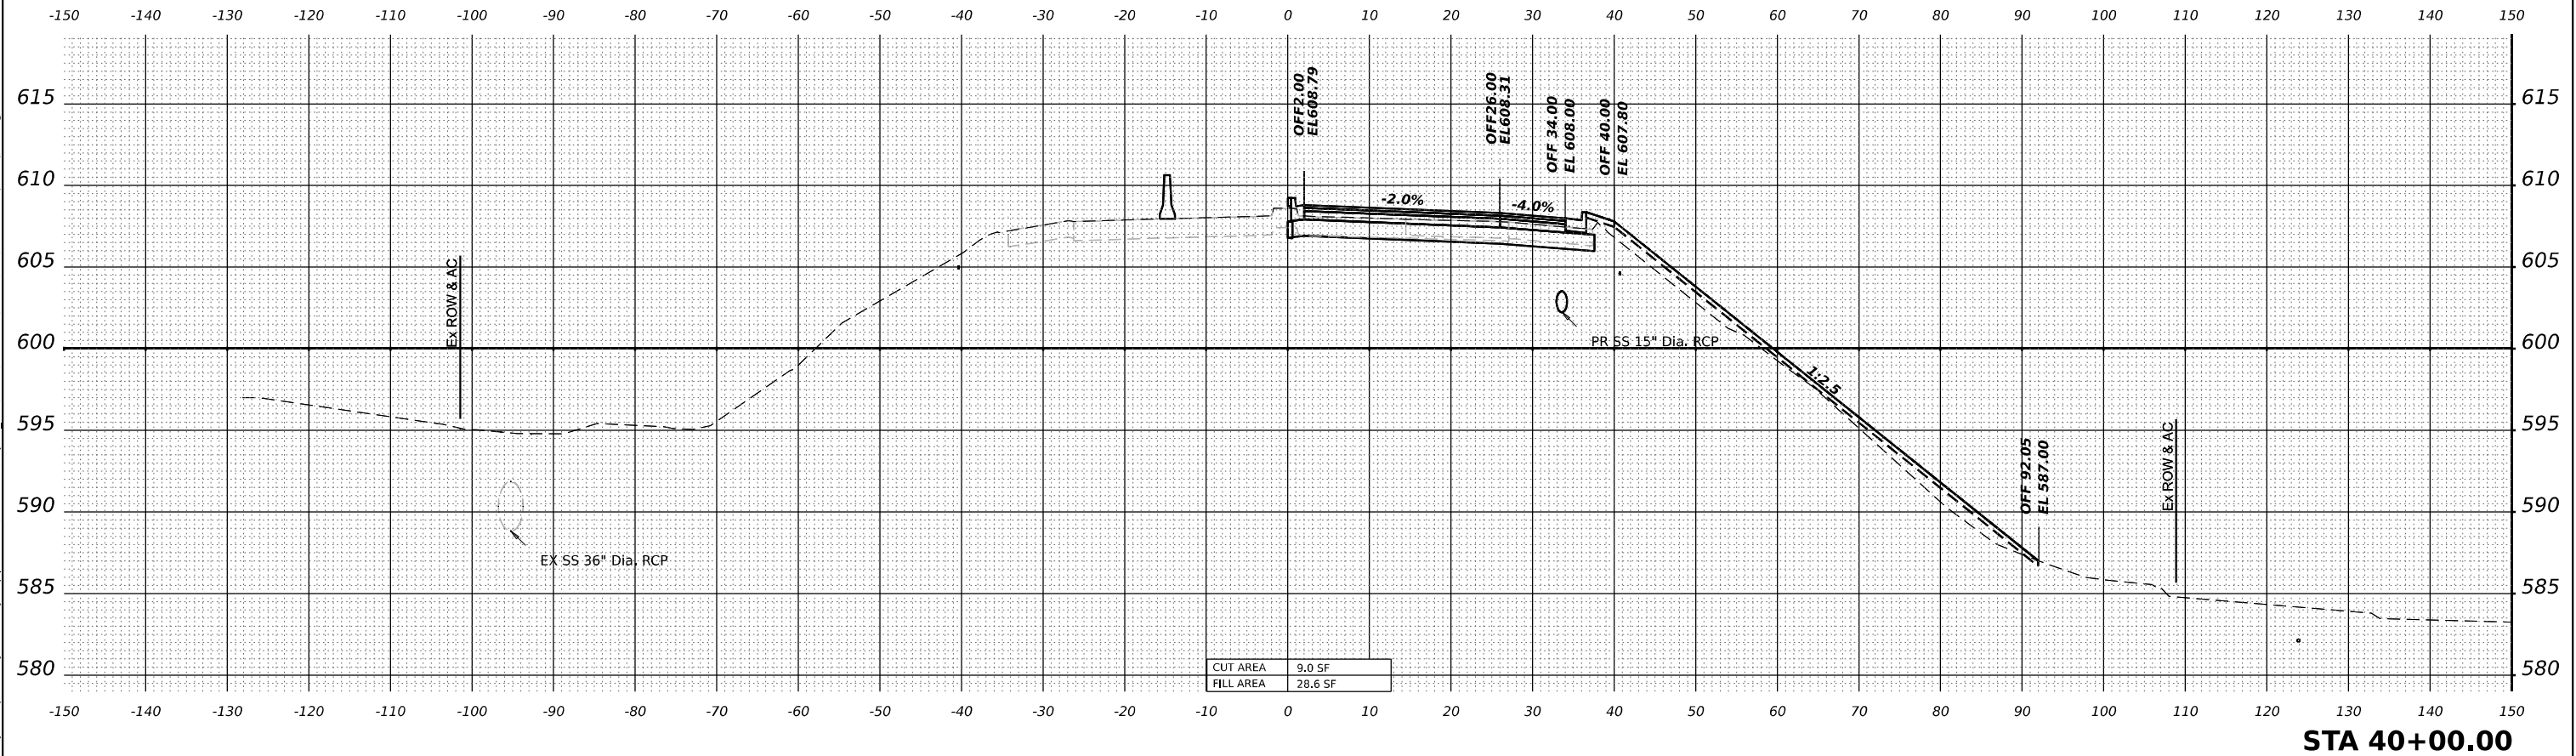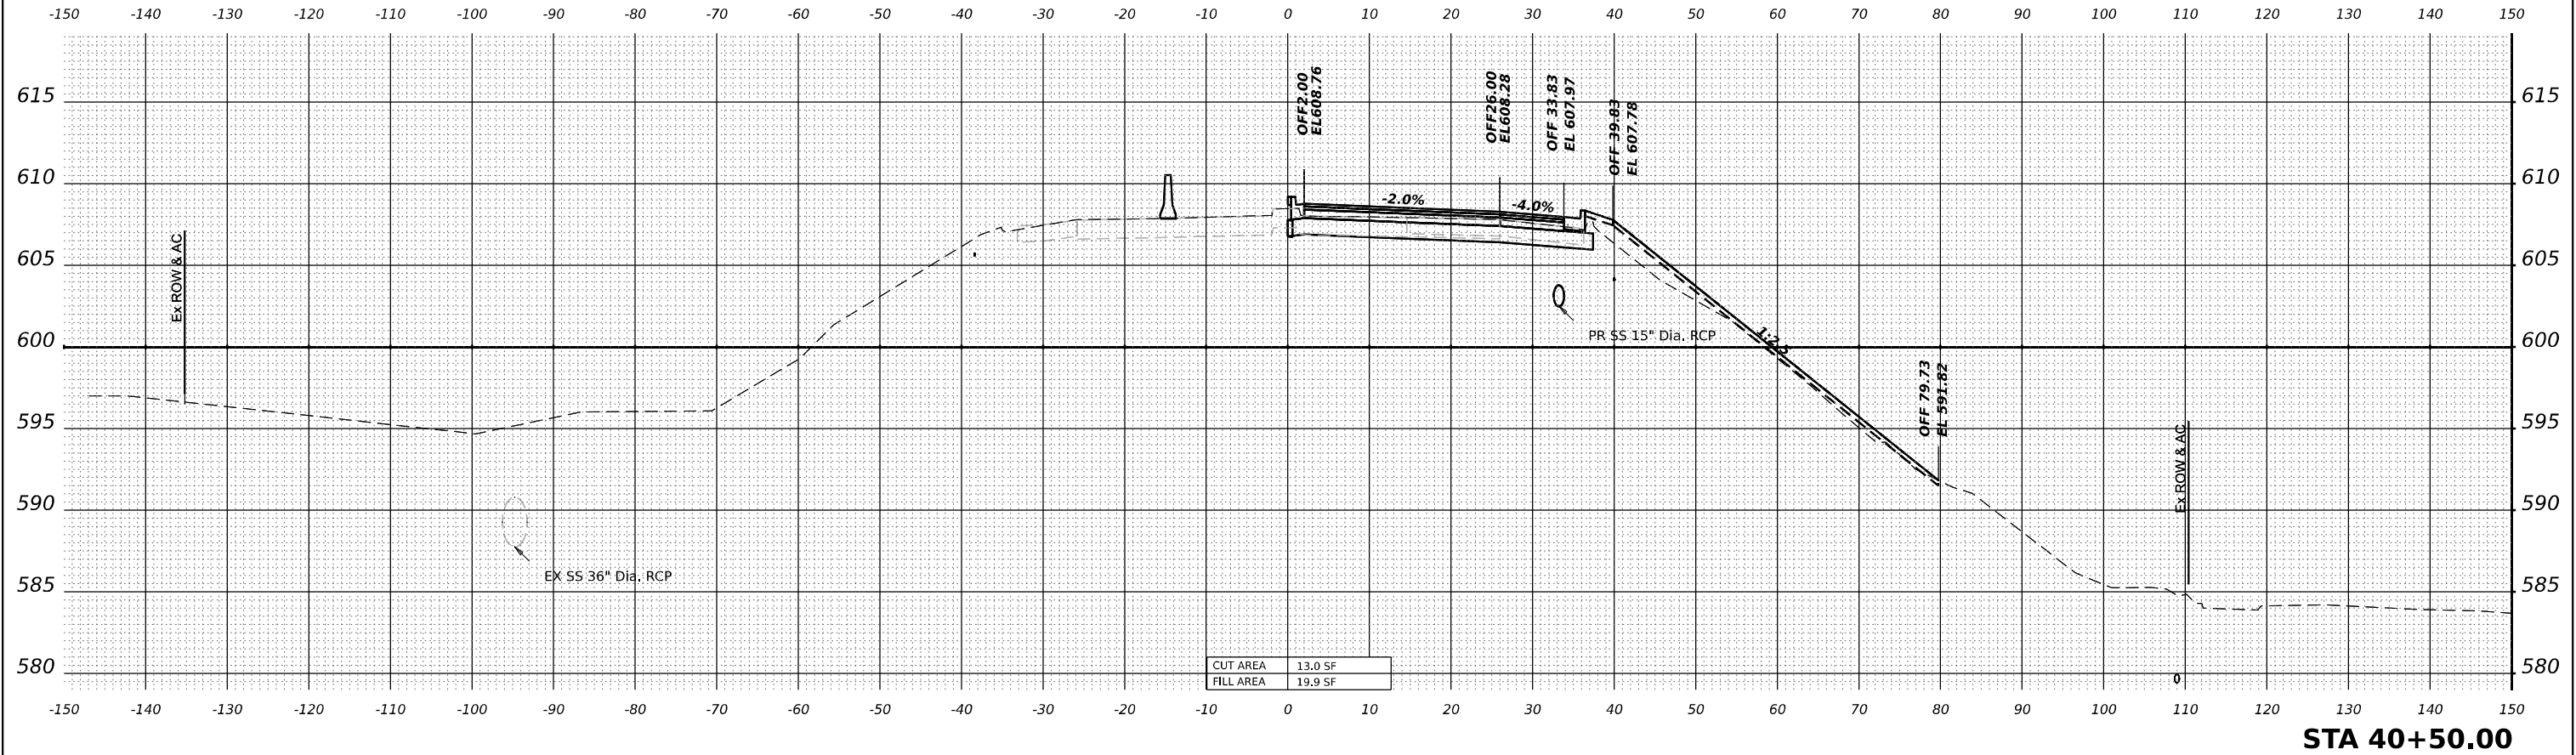

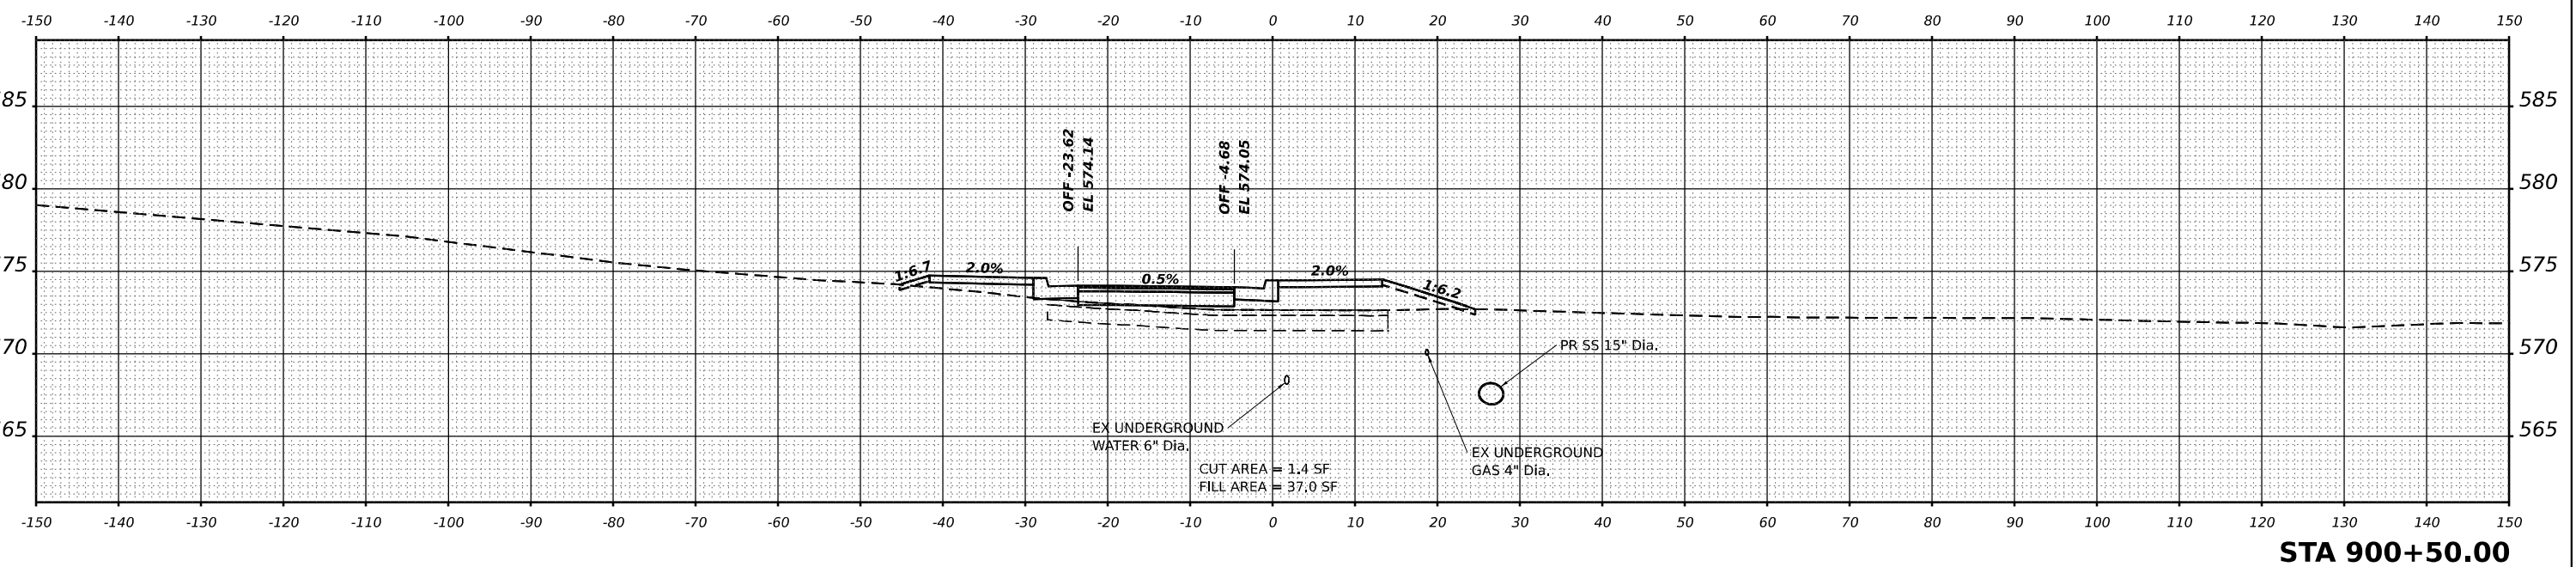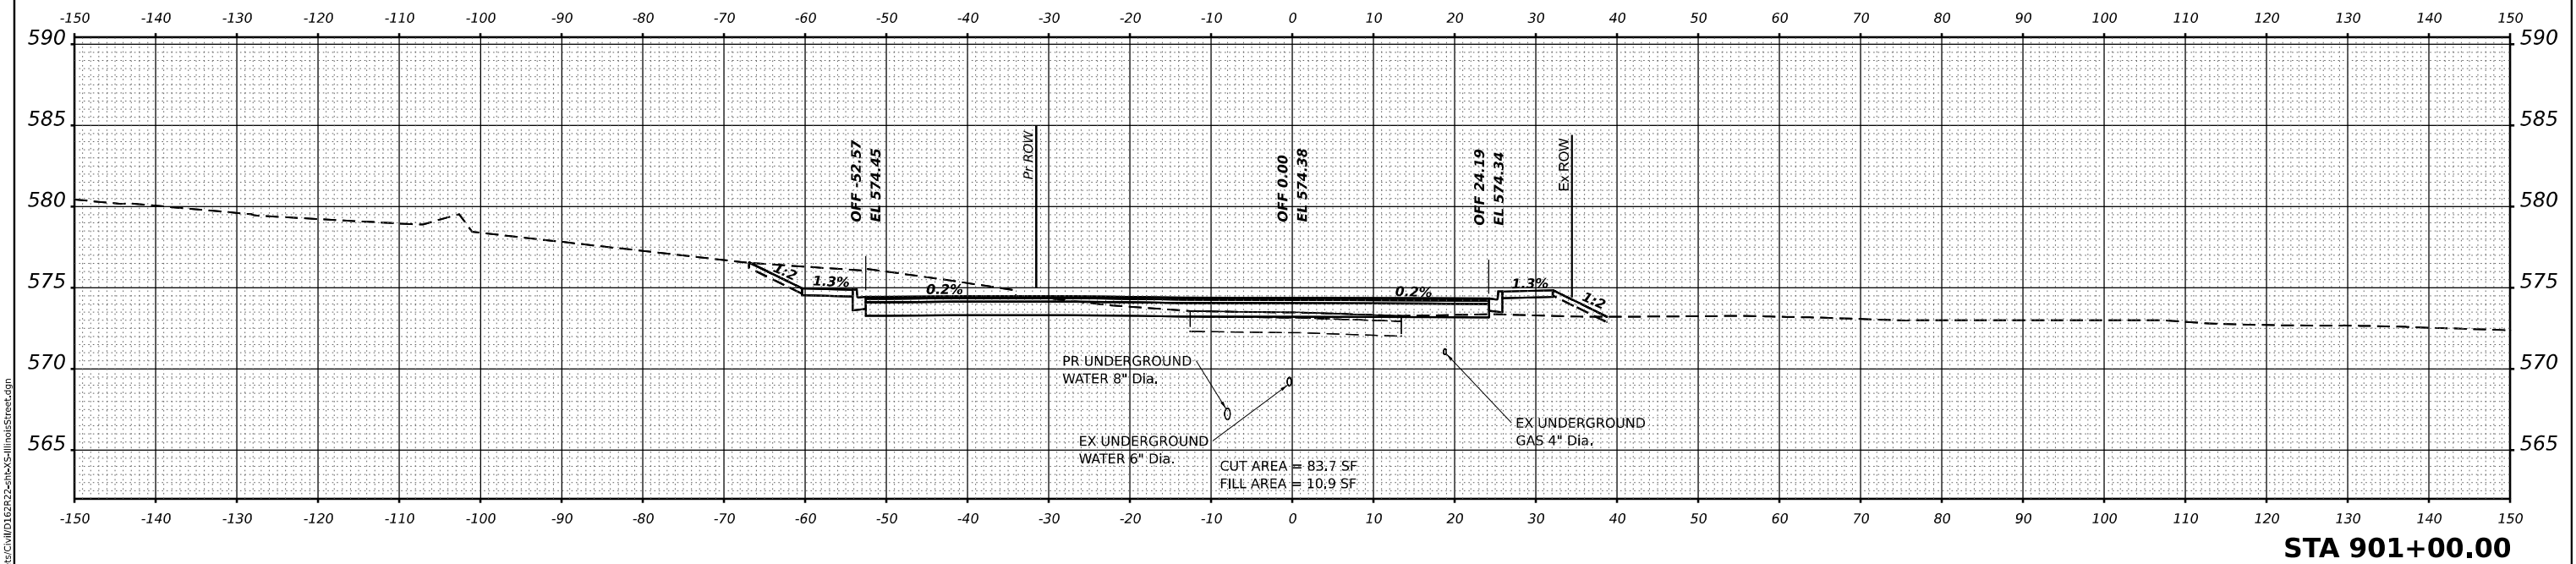


FILE NAME: D:\wsp\11111111.dwg  WSP USA Inc. 30 N. LASALLE STREET SUITE 4200 CHICAGO, IL 60602 TEL: (312) 762-9150	USER NAME = USJD744408	DESIGNED - AD	REVISED -	STATE OF ILLINOIS DEPARTMENT OF TRANSPORTATION	CROSS SECTIONS STAGE 3 ILLINOIS STREET					F.A.I. RTE.	SECTION	COUNTY	TOTAL SHEETS	SHEET NO.
	PLOT SCALE = 0.16666633' / in.	CHECKED - KSD	REVISED -		80	FAI 80 21 INTERCHANGE	WILL	1209	961					
	PLOT DATE = 4/22/2025	DATE - 4/25/2025	REVISED -		SCALE: HORIZ: 1"=10' VERT: 1"=10'		SHEET 1 OF 3 SHEETS	STA.	TO STA.	CONTRACT NO. 62R22				
										ILLINOIS FED. AID PROJECT				

MODEL: ILLINOIS_PCL1 - 901+50.00 (Sheet)
FILE NAME: p:\transportation\projects\2018\CH401\401180022\03\MS9\CAD\62R22\INT-4 (Center)\Sheet\IllinoisStreet.dgn

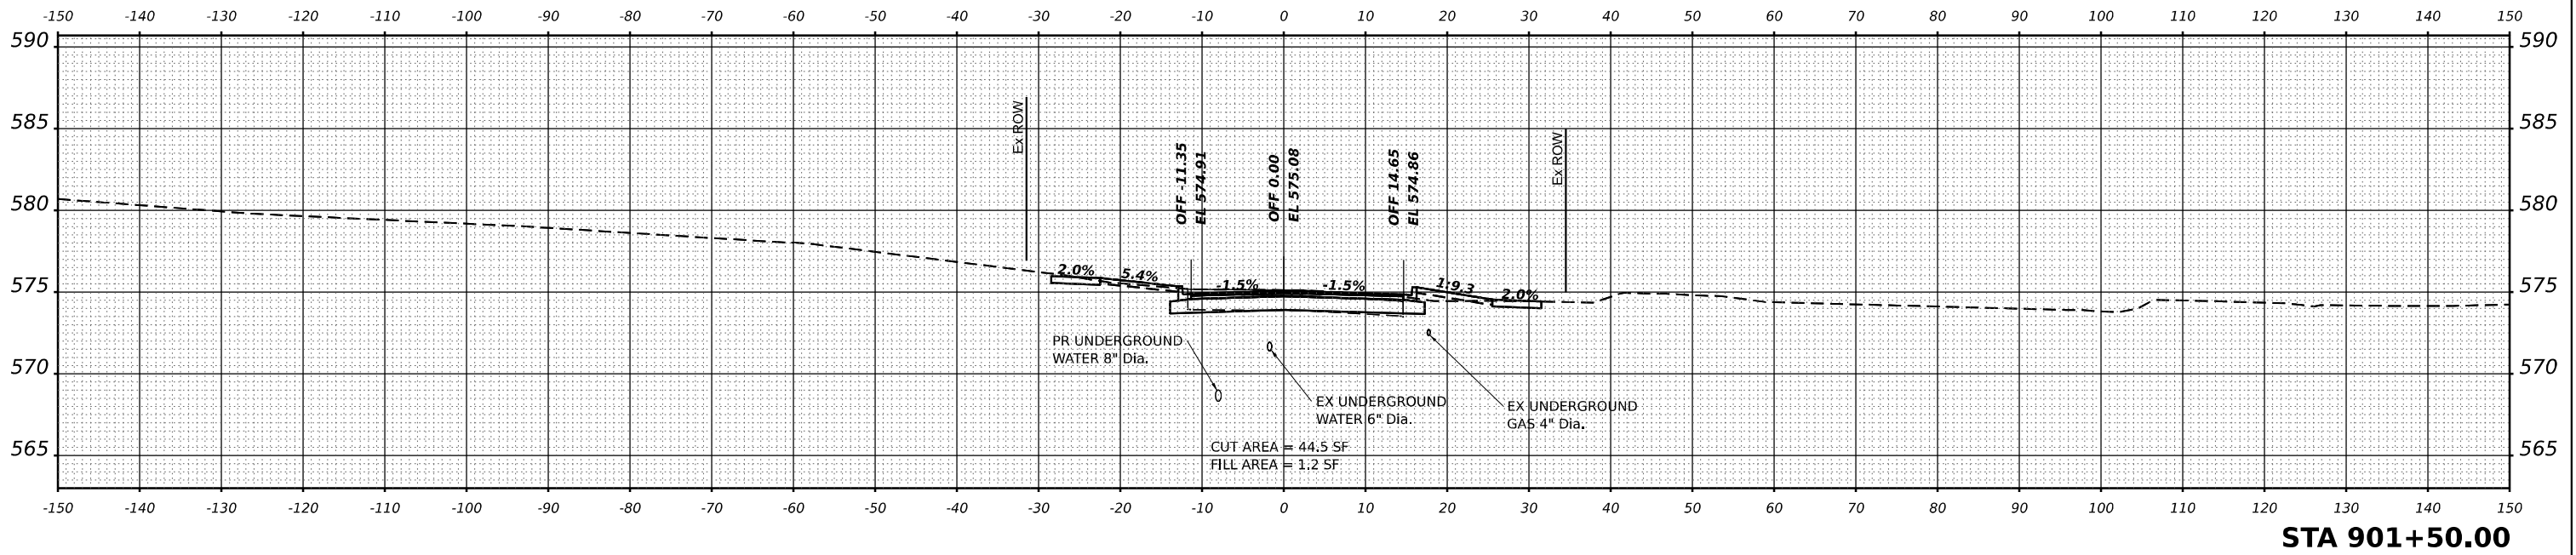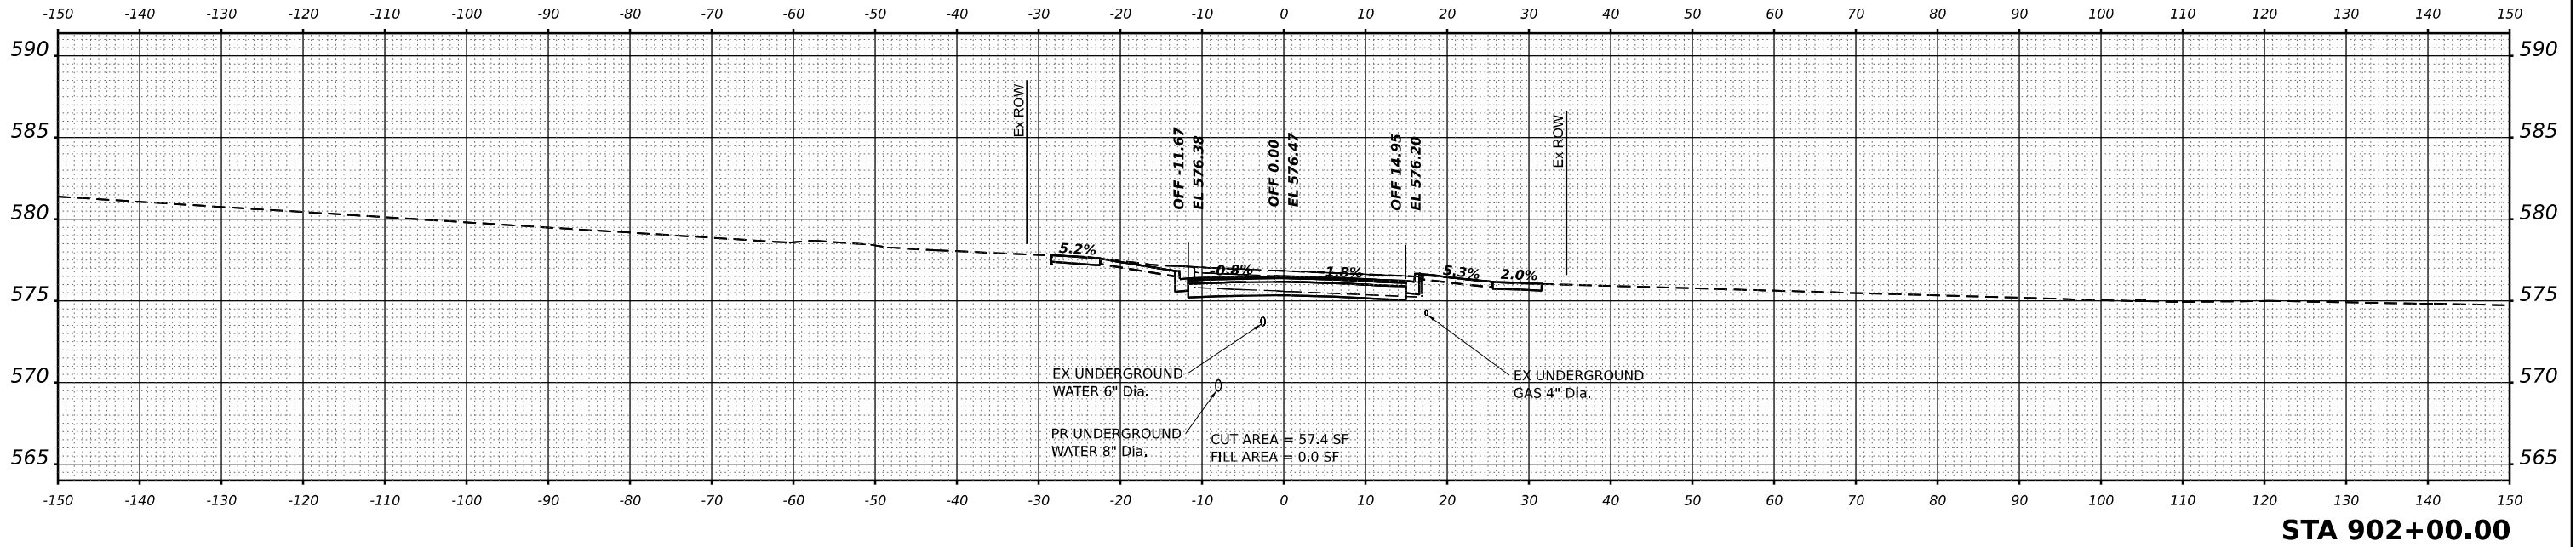

WSP WSP USA Inc. 30 N. LA SALLE STREET SUITE 4200 CHICAGO, IL 60602 TEL: (312) 782-9150	USER NAME = US0J744408		DESIGNED - AD	REVISED -	STATE OF ILLINOIS DEPARTMENT OF TRANSPORTATION	CROSS SECTIONS STAGE 3 ILLINOIS STREET				F.A.I. RTE.	SECTION	COUNTY	TOTAL SHEETS	SHEET NO.
			DRAWN - AD	REVISED -						80	FAI 80 21 INTERCHANGE	WILL	1209	962
	PLOT SCALE = 0.16666633 1/ in.		CHECKED - KSD	REVISED -						CONTRACT NO. 62R22				
	PLOT DATE = 4/22/2025		DATE - 4/25/2025	REVISED -		SCALE: HORIZ: 1"=10' VERT: 1"=5'	SHEET 2	OF 3	SHEETS	STA.	TO STA.		ILLINOIS FED. AID PROJECT	



MODEL: ILLINOIS_PCL1 - 902+50.00.1 (Sheet)
FILE NAME: p:\transportation\Illinois\Projects\2018\CH401\401.180022\03\459\CAD\62R22-INT-4 (Center)\Sheet\Civil\ID12R22-shb-X5-IllinoisStreet.dgn

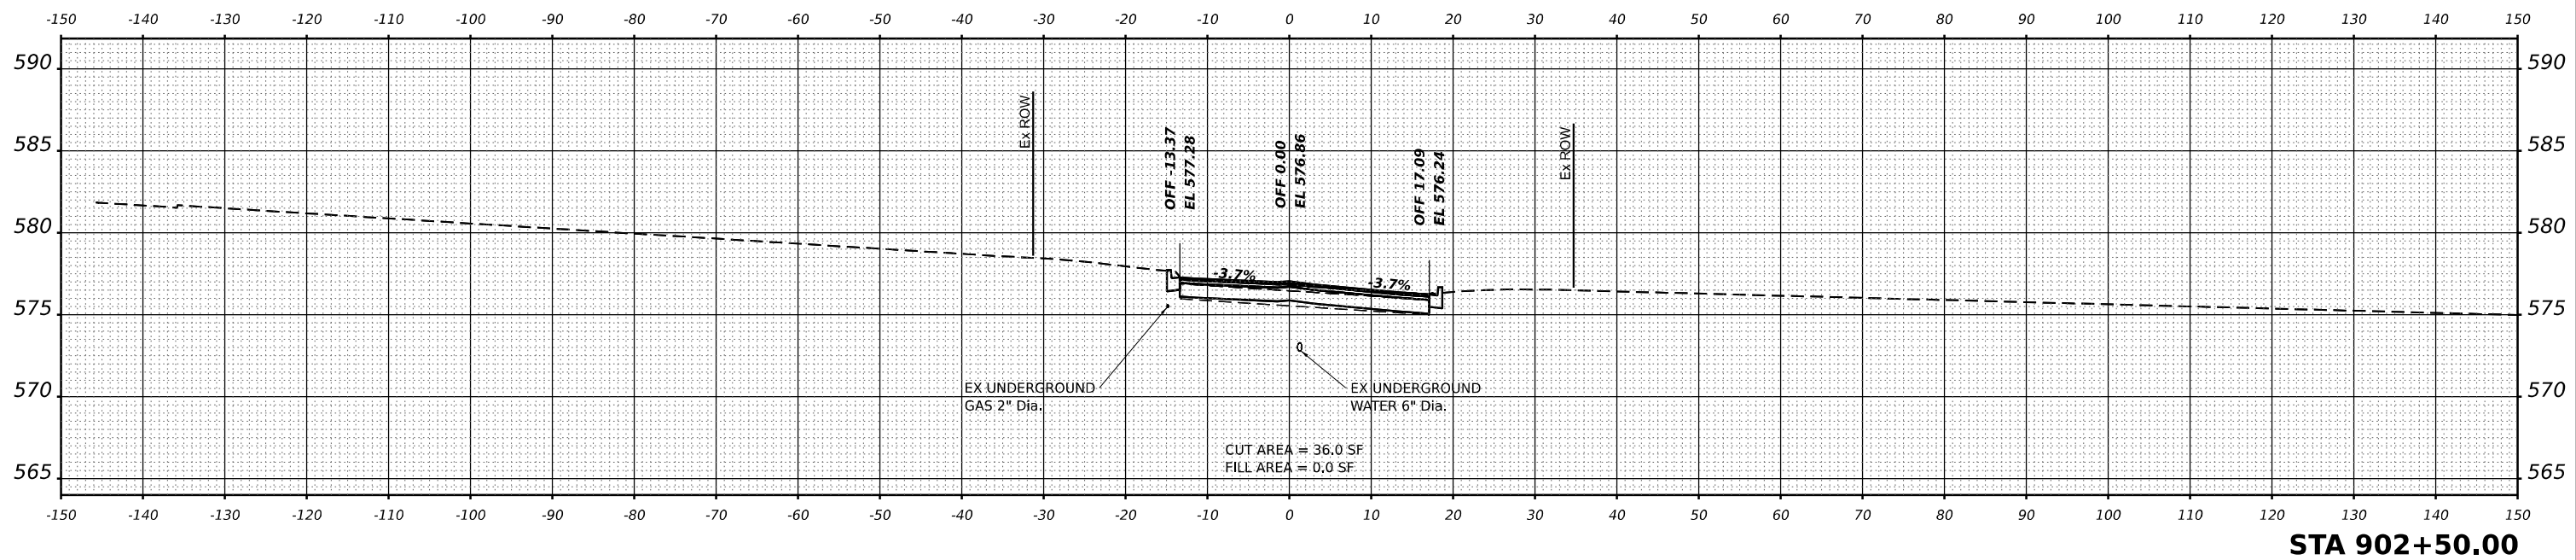


STA 902+50.00

WSP WSP USA Inc. 30 N. LA SALLE STREET SUITE 4200 CHICAGO, IL 60602 TEL: (312) 782-8150	USER NAME = USDJ744408		DESIGNED - AD	REVISED -	STATE OF ILLINOIS DEPARTMENT OF TRANSPORTATION	CROSS SECTIONS STAGE 3 ILLINOIS STREET				F.A.I. RTE.	SECTION	COUNTY	TOTAL SHEETS	SHEET NO.
	DRAWN - AD		CHECKED - KSD	REVISED -		SCALE: HORIZ: 1"=10' VERT: 1"=5'				80	FAI 80 21 INTERCHANGE	WILL	1209	963
	PLOT SCALE = 0.16666633 1/ in.		DATE - 4/25/2025	REVISED -		SHEET 3 OF 3 SHEETS STA. TO STA.				CONTRACT NO. 62R22				
	PLOT DATE = 4/22/2025									ILLINOIS FED. AID PROJECT				

MODEL Jasper_P\CL1-82+50.00 (Sheet)
FILE NAME: jasper\trans\comp\p\1\tested\Documents\Projects_2018\CH401\401180022\03\WSP\CAD\82R22-INT-4 (Center)\Sheet\Civil\01\82R22-ehb\X5-Jasper-Street.dgn

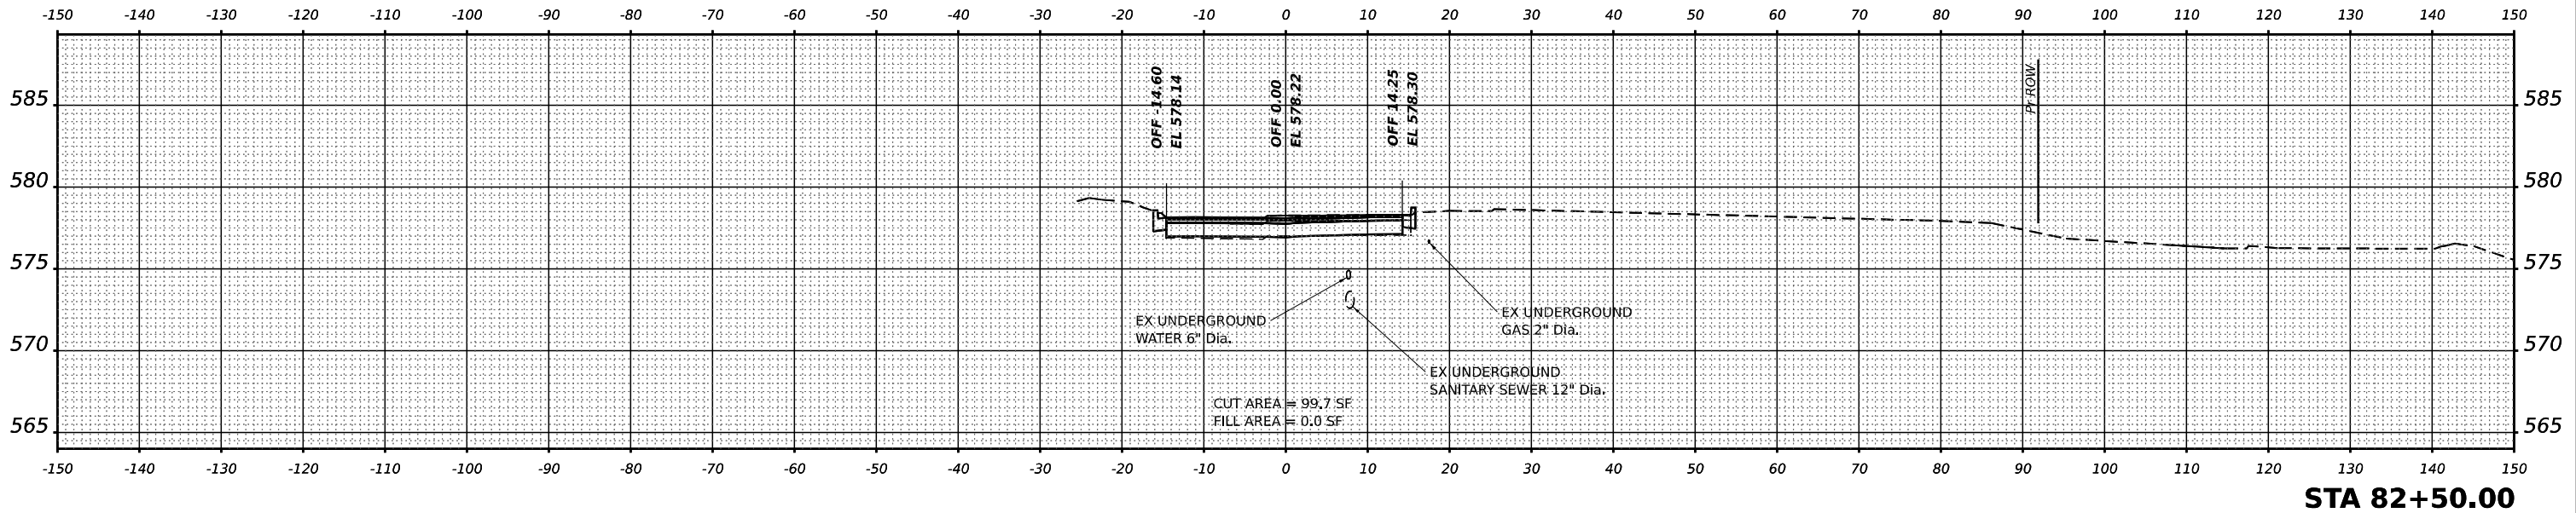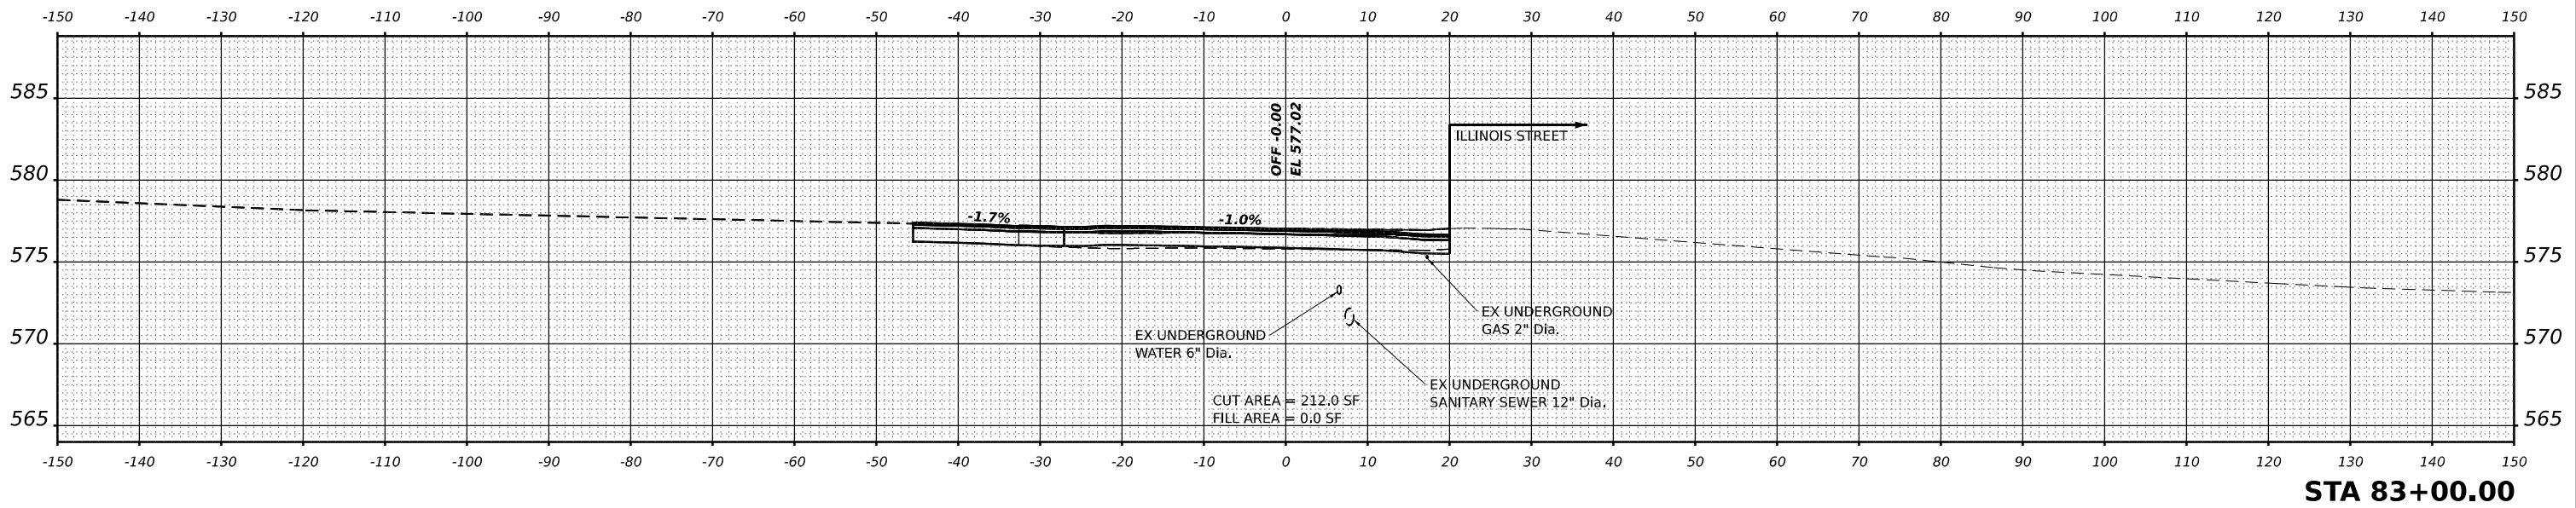


 WSP USA Inc. 30 N. LA SALLE STREET SUITE 4200 CHICAGO, IL 60602 TEL: (312) 782-9150	USER NAME = US0J744408		DESIGNED - AD	REVISED -	STATE OF ILLINOIS DEPARTMENT OF TRANSPORTATION	CROSS SECTIONS STAGE 3 JASPER STREET			F.A.I. RTE.	SECTION	COUNTY	TOTAL SHEETS	SHEET NO.
	DRAWN - AD		CHECKED - KSD	REVISED -		SCALE: HORIZ: 1"=10' VERT: 1"=5'			80	FAI 80 21 INTERCHANGE	WILL	1209	964
	PLOT SCALE = 0.16666633 1/ in.		DATE - 4/25/2025	REVISED -		SHEET 1 OF 4 SHEETS STA. TO STA.			CONTRACT NO. 62R22				
	PLOT DATE = 4/22/2025								ILLINOIS FED. AID PROJECT				

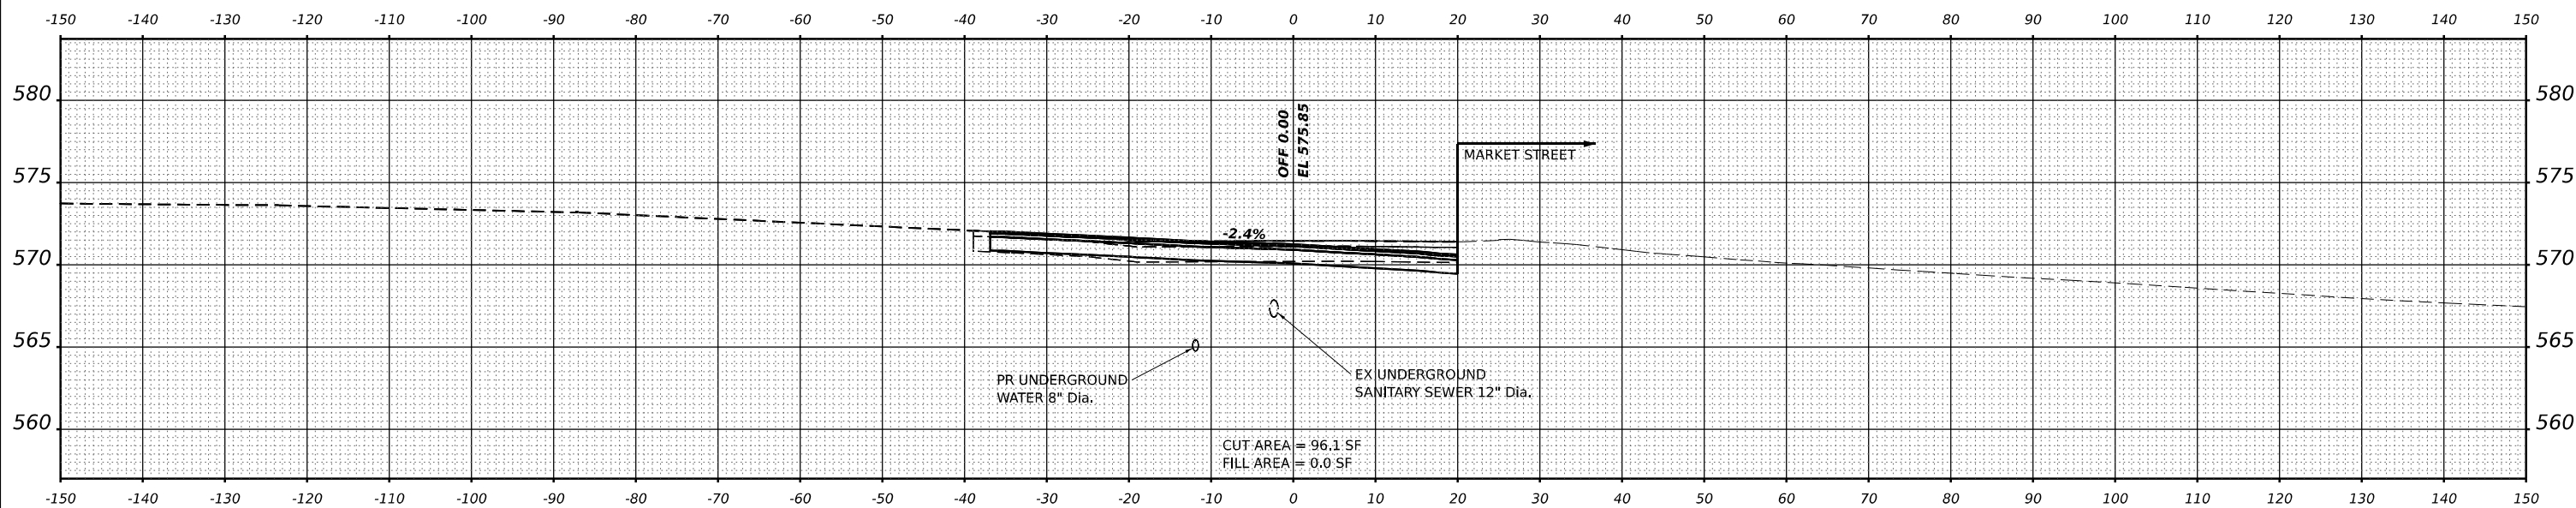

PAVING OMISSION STA. 83+63.93 TO STA. 86+03.84



STA 86+50.00

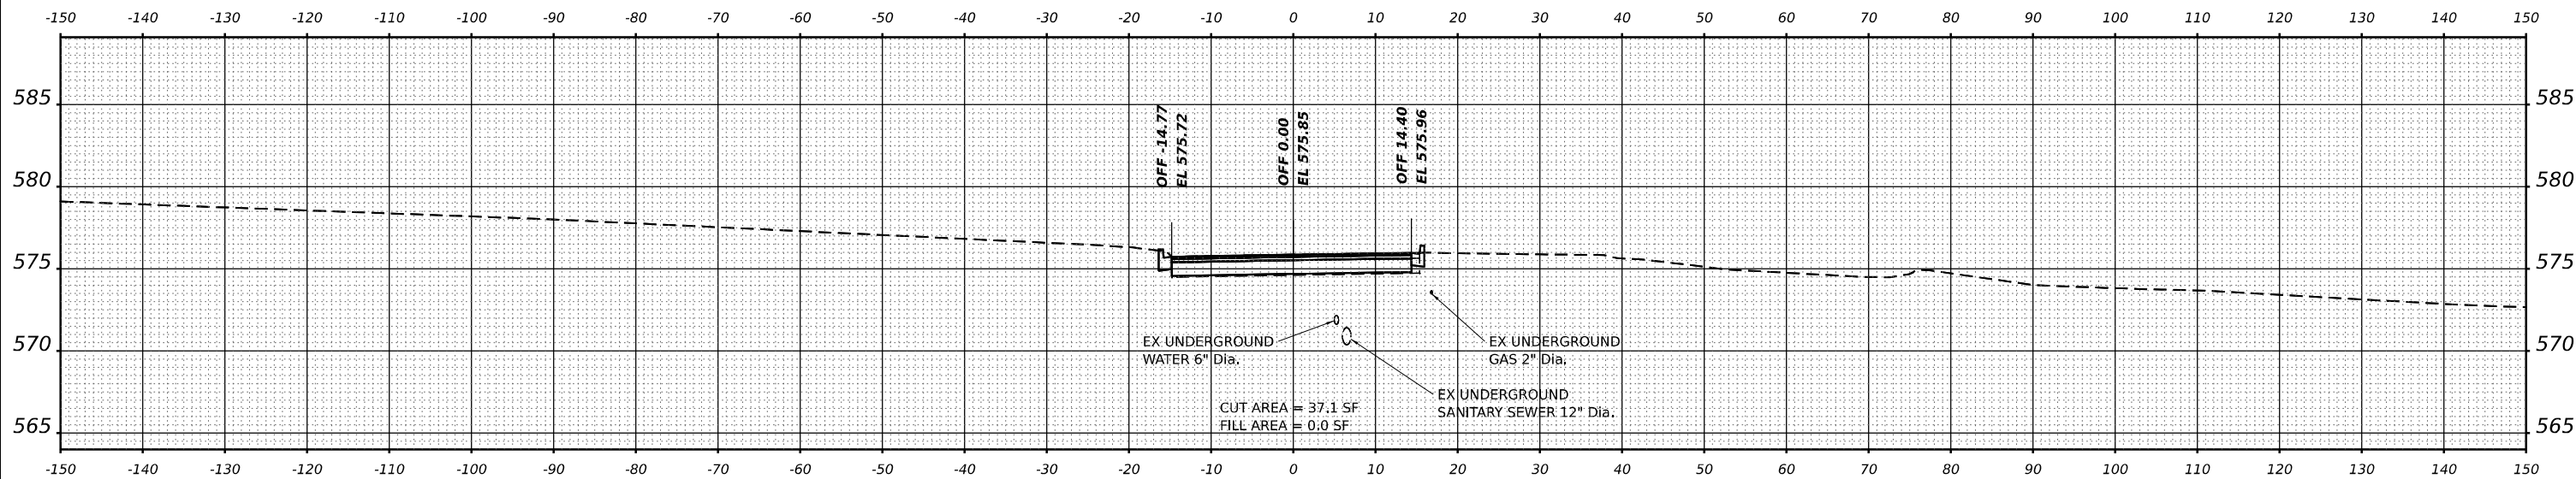

STA 83+50.00


 WSP USA Inc. 30 N. LASALLE STREET SUITE 4200 CHICAGO, IL 60602 TEL: (312) 782-8150	USER NAME = USDJ744408	DESIGNED - AD	REVISED -	STATE OF ILLINOIS DEPARTMENT OF TRANSPORTATION	CROSS SECTIONS STAGE 3 JASPER STREET				F.A.I. RTE.	SECTION	COUNTY	TOTAL SHEETS	SHEE NO.
	DRAWN - AD	REVISED -	80						FAI 80 21 INTERCHANGE	WILL	1209	965	
	PLOT SCALE = 0.16666633 ' / in.	CHECKED - KSD	REVISED -		SCALE: HORIZ: 1"=10' SHEET 2 OF 4 SHEETS STA. TO STA.				CONTRACT NO. 62R22				
	PLOT DATE = 4/22/2025	DATE - 4/25/2025	REVISED -		ILLINOIS FED. AID PROJECT								

MODEL: Jasper_P\CL1-87+00.00 (Sheet)
FILE NAME: p:\transport\stage3\stage3\trans\comp\p1\sheet\Documents\Projects_2018\CH401\401180022\03\WSP\CAD\62R22-INT-4 (Center)\Sheet\CL1\62R22-INT-4-JasperStreet.dgn

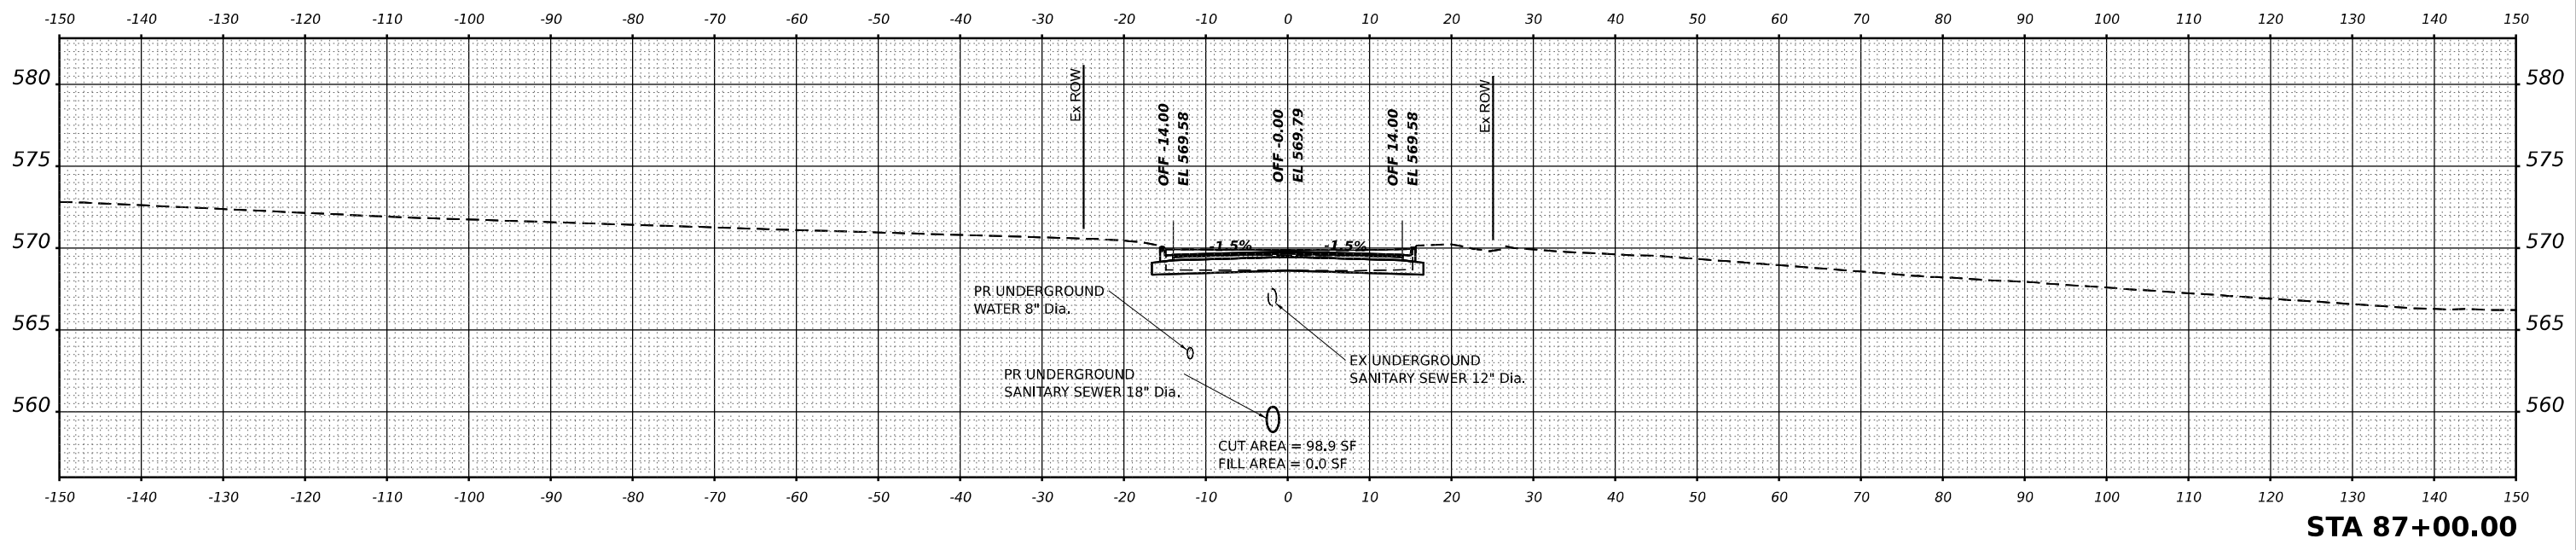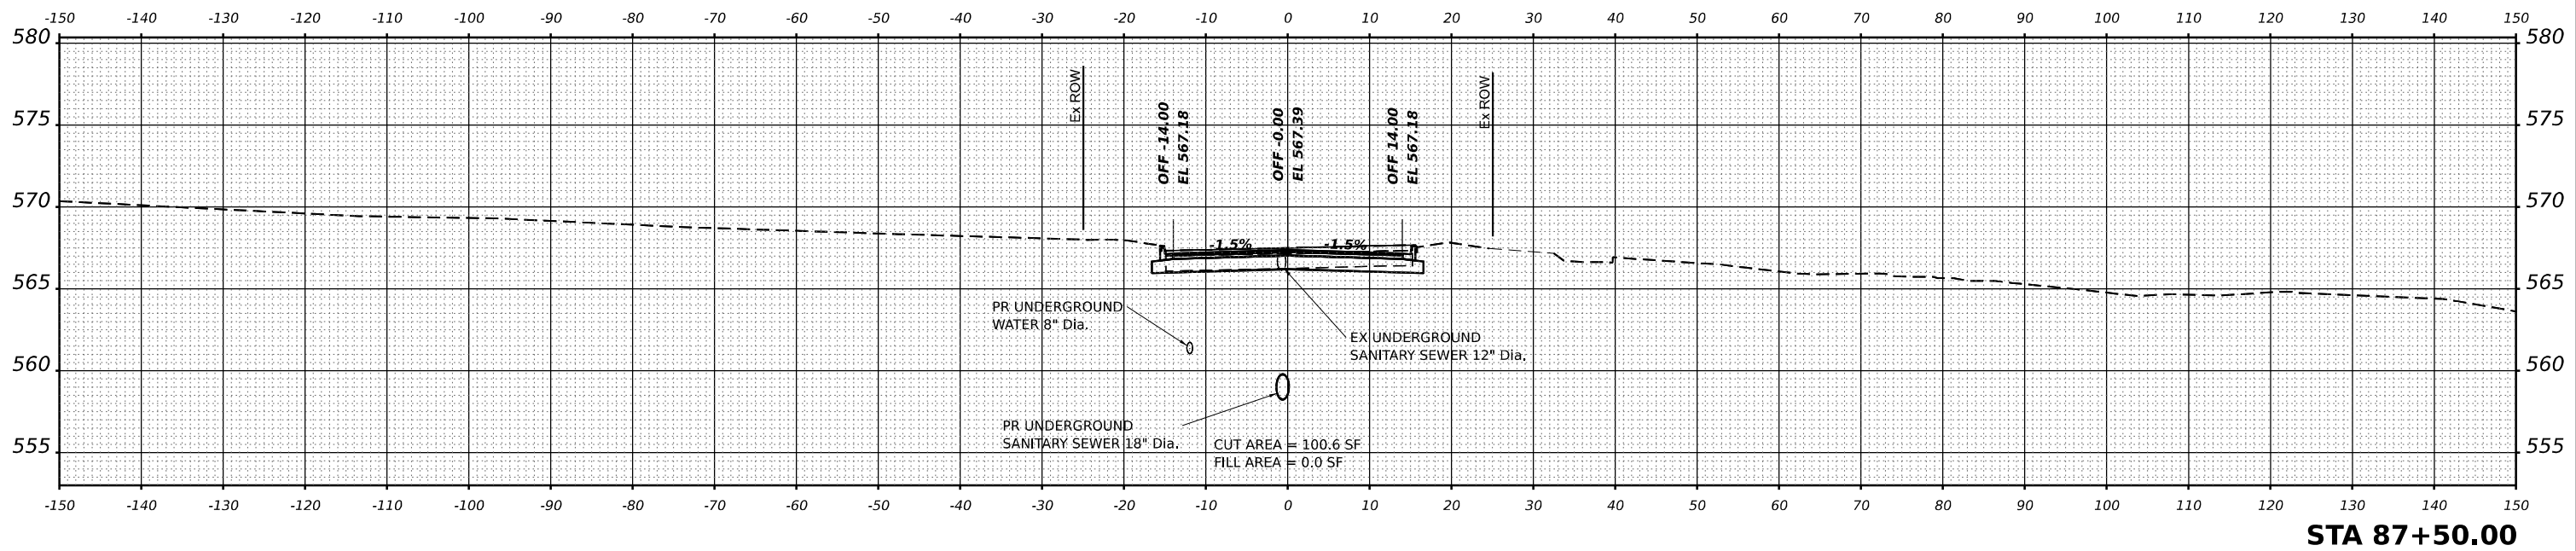



 WSP USA INC. 30 N. LASALLE STREET SUITE 4200 CHICAGO, IL 60602 TEL: (312) 782-9150	USER NAME = USDJ744408		DESIGNED - AD	REVISED -	STATE OF ILLINOIS DEPARTMENT OF TRANSPORTATION				CROSS SECTIONS STAGE 3 JASPER STREET					F.A.I. RTE.	SECTION	COUNTY	TOTAL SHEETS	SHEET NO.
	DRAWN - AD		CHECKED - KSD	REVISED -										80	FAI 80 21 INTERCHANGE	WILL	1209	966
	PLOT SCALE = 0.16666633 ' / in.		DATE - 4/25/2025	REVISED -					CONTRACT NO. 62R22									
	PLOT DATE = 4/22/2025								ILLINOIS FED. AID PROJECT									
			SCALE: HORIZ: 1"=10' VERT: 1"=5'						SHEET	3	OF	4	SHEETS	STA.	TO STA.			

MODEL: Jasper_P\CL1-88+00.00 (Sheet)
FILE NAME: p:\transport\comp\p1\test\Documents\Projects_2018\CH401\401180022\03\WSP\CAD\62R22-INT-4 (Center)\Sheet\Civil\01\62R22-shp\X5-JasperStreet.dgn


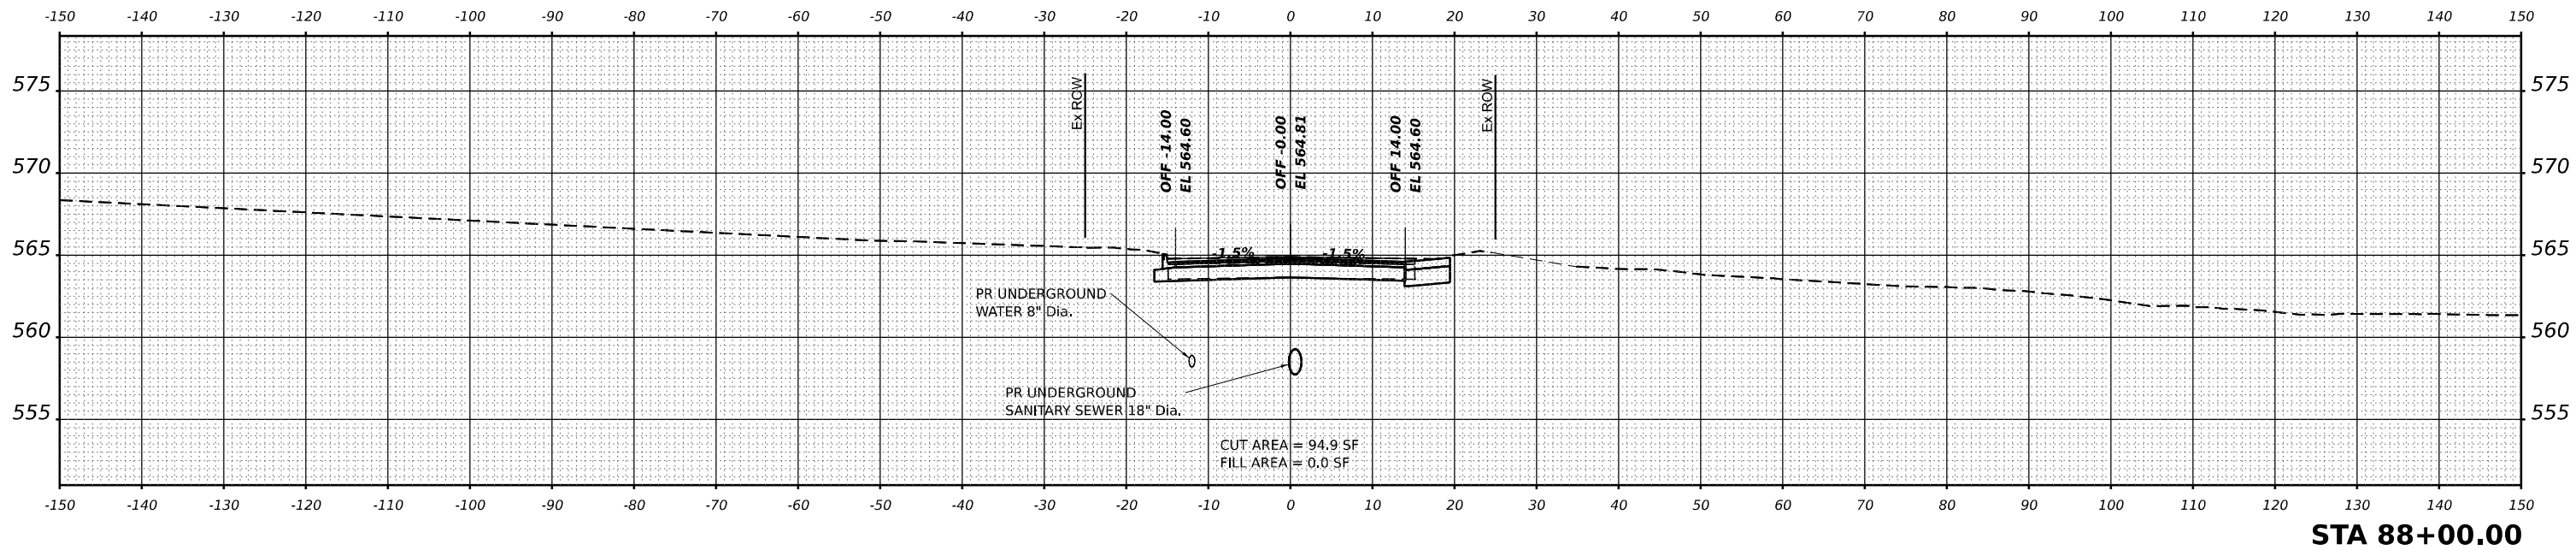


WSP WSP USA Inc. 30 N. LA SALLE STREET SUITE 4200 CHICAGO, IL 60602 TEL: (312) 782-9150	USER NAME = US0J744408		DESIGNED - AD	REVISED -	STATE OF ILLINOIS DEPARTMENT OF TRANSPORTATION	CROSS SECTIONS STAGE 3 JASPER STREET				F.A.I. RTE.	SECTION	COUNTY	TOTAL SHEETS	SHEET NO.
	DRAWN - AD		CHECKED - KSD	REVISED -		SCALE: HORIZ: 1"=10' VERT: 1"=5'				80	FAI 80 21 INTERCHANGE	WILL	1209	967
	PLOT SCALE = 0.16666633 ' / in.		DATE - 4/25/2025	REVISED -		SHEET 4 OF 4 SHEETS STA. TO STA.				CONTRACT NO. 62R22				
	PLOT DATE = 4/22/2025									ILLINOIS FED. AID PROJECT				


MODEL: MARKET_PCL1 - 800+50.00 (Sheet)
FILE NAME: g:\projects\transcomp\p1\road\transcomp\p1\road\Documents\Projects_2018\CH401\401180022\03\MS9\CAD\62R22-INT-4 (Center)\Sheet\Civil\02R22-shhs-MarketStreet.dgn

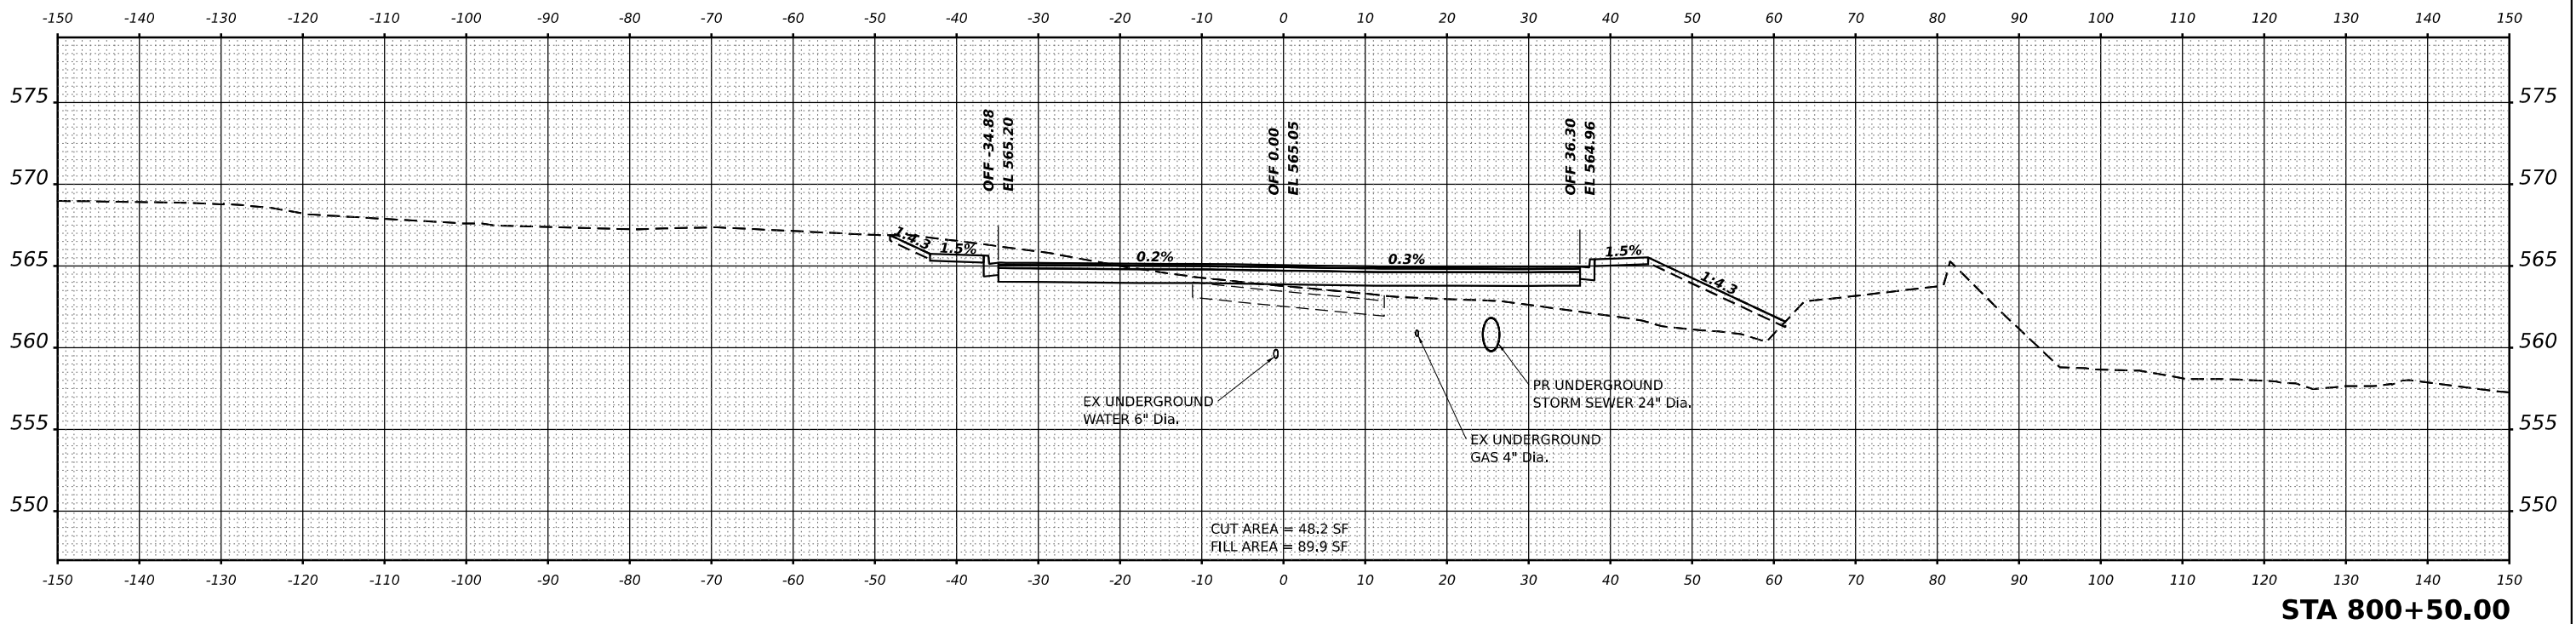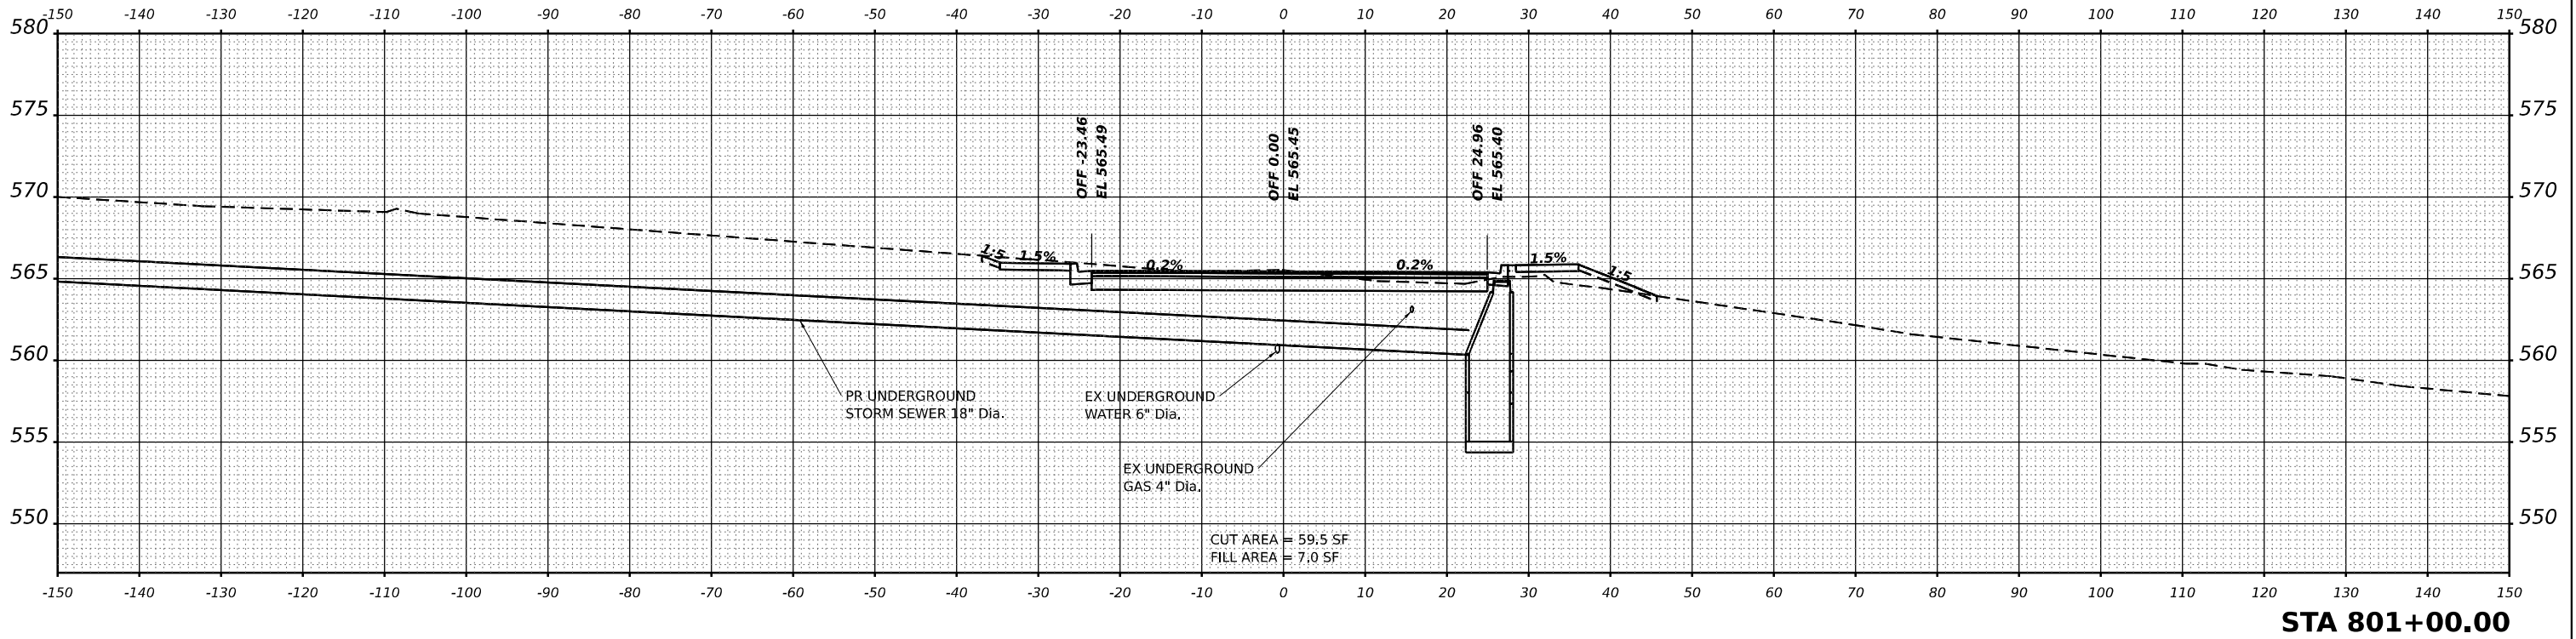

	WSP USA Inc. 30 N. LASALLE STREET SUITE 4200 CHICAGO, IL 60602 TEL: (312) 782-9150	USER NAME = US0J744408	DESIGNED - AD	REVISED -	STATE OF ILLINOIS DEPARTMENT OF TRANSPORTATION	CROSS SECTIONS STAGE 3 MARKET STREET				F.A.I. RTE.	SECTION	COUNTY	TOTAL SHEETS	SHEET NO.
			DRAWN - AD	REVISED -						80	FAI 80 21 INTERCHANGE	WILL	1209	968
		PLOT SCALE = 0.16666633 1/ in.	CHECKED - KSD	REVISED -						CONTRACT NO. 62R22				
		PLOT DATE = 4/22/2025	DATE - 4/25/2025	REVISED -						ILLINOIS FED. AID PROJECT				
								SCALE: HORIZ: 1"=10' VERT: 1"=5'	SHEET 1 OF 4 SHEETS	STA.	TO STA.			

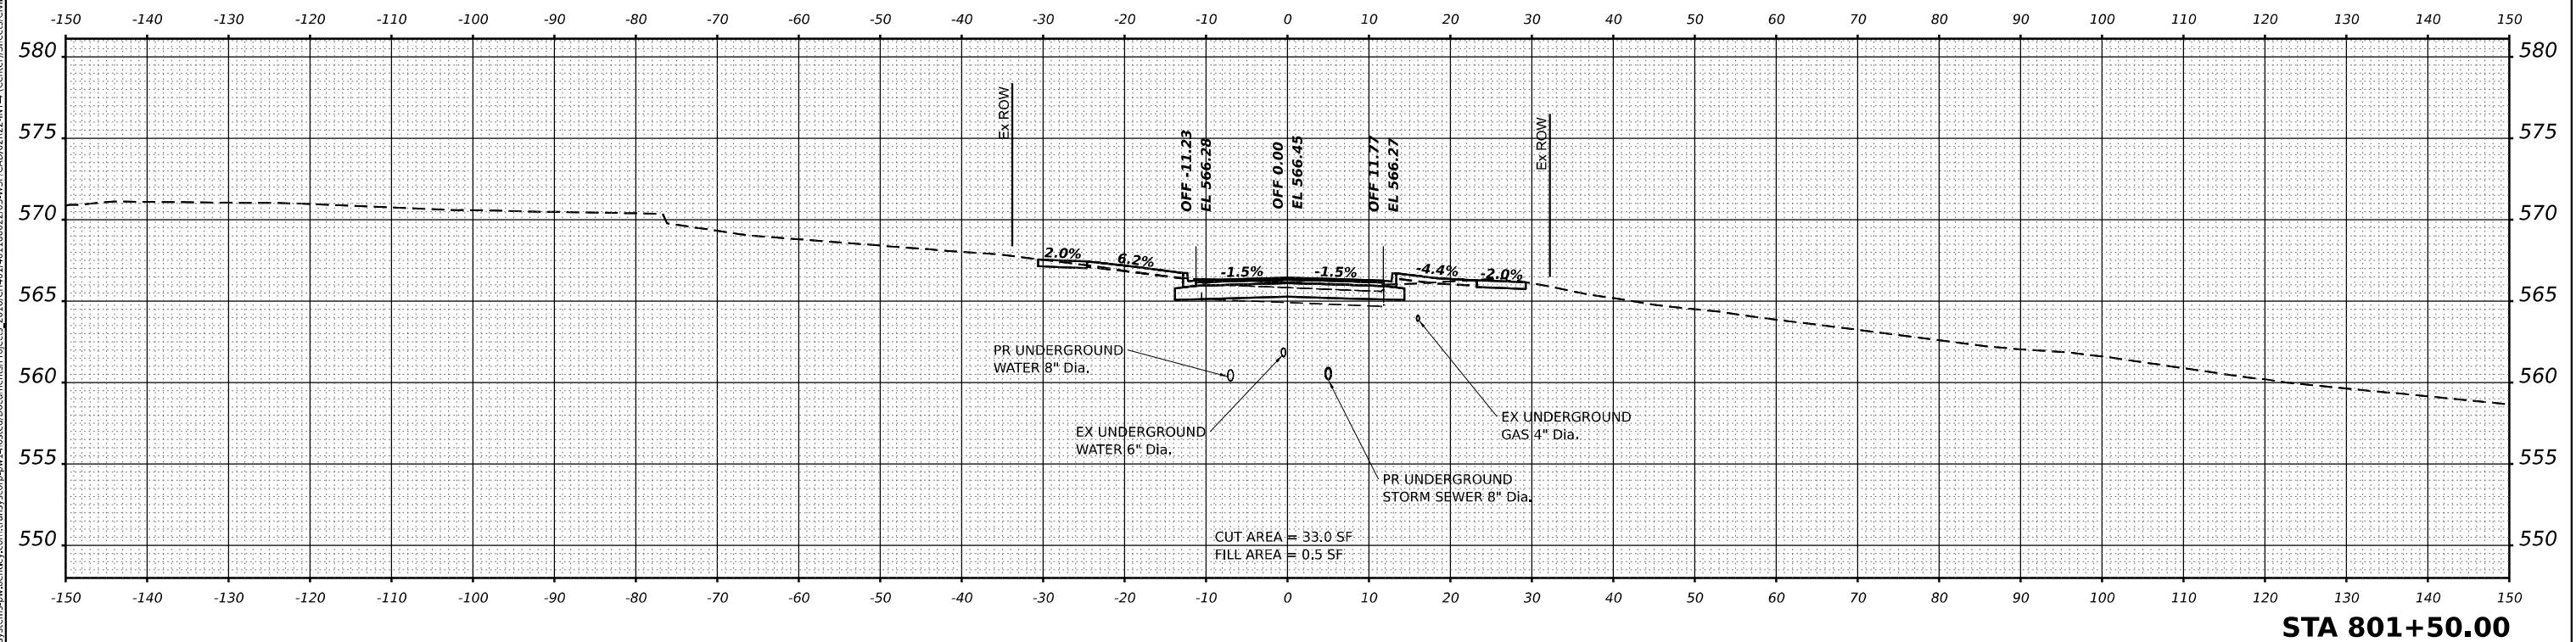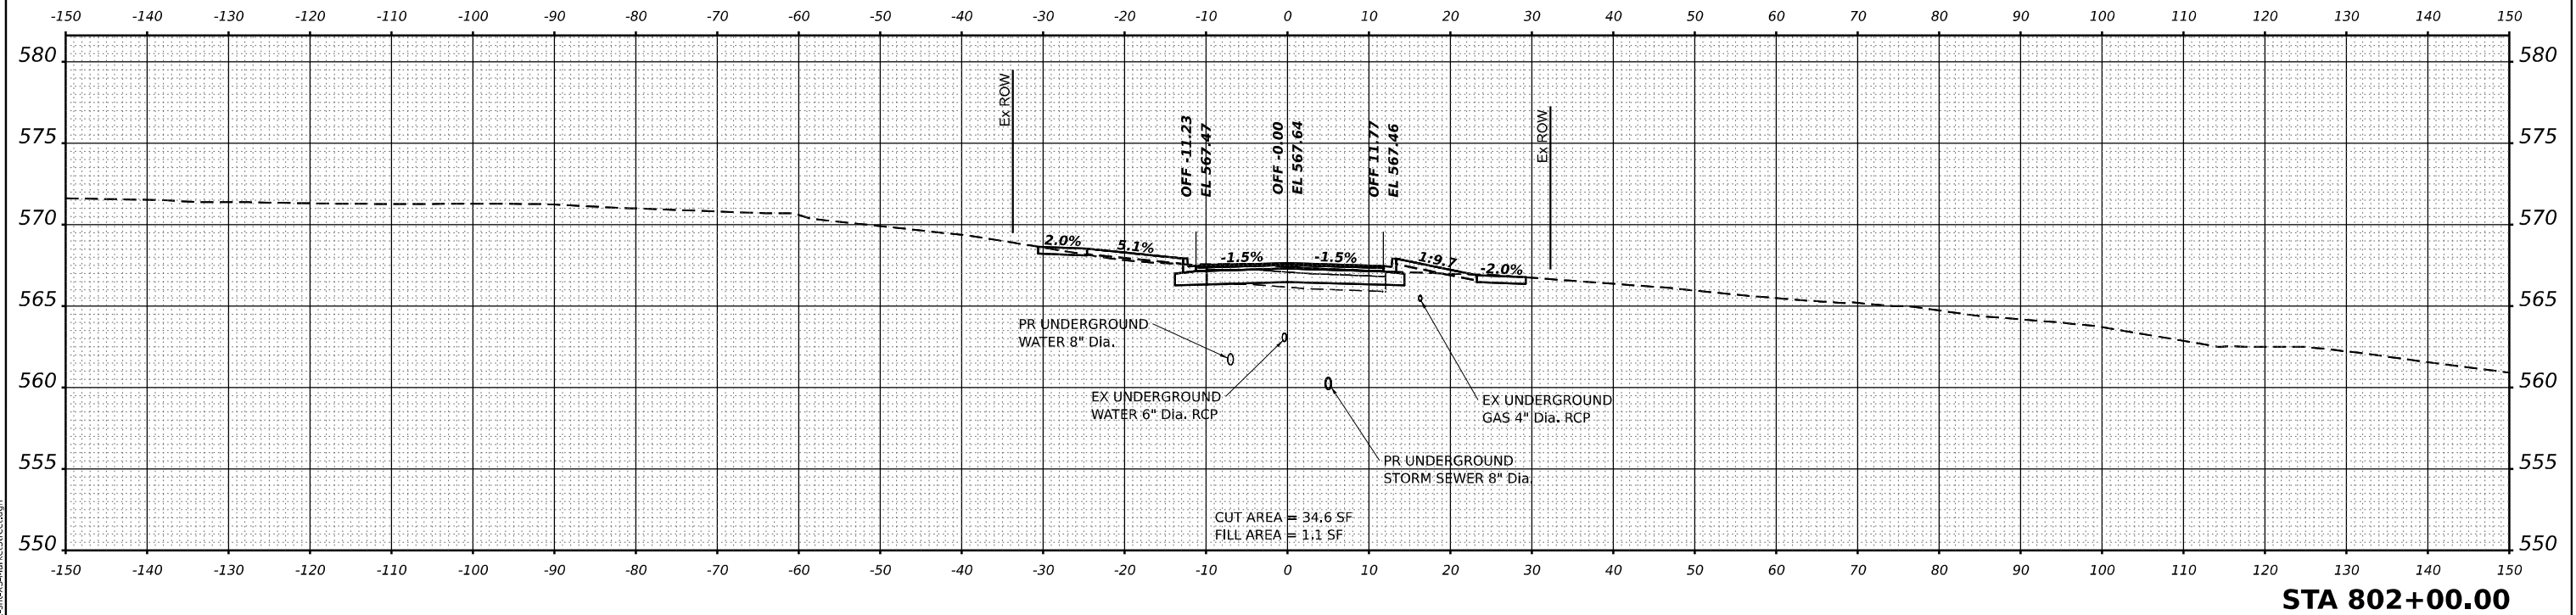


MODEL: MARKET_PCL1 - 803+50.00 (Sheet)
FILE NAME: p:\projects\trans\comp\p1\sheet\Documents\Projects_2018\CH401\401180022\03\MS9\CAD\62R22-INT-4 (Center)\Sheet\Civil\02R22-shb-X5-MarketStreet.dgn

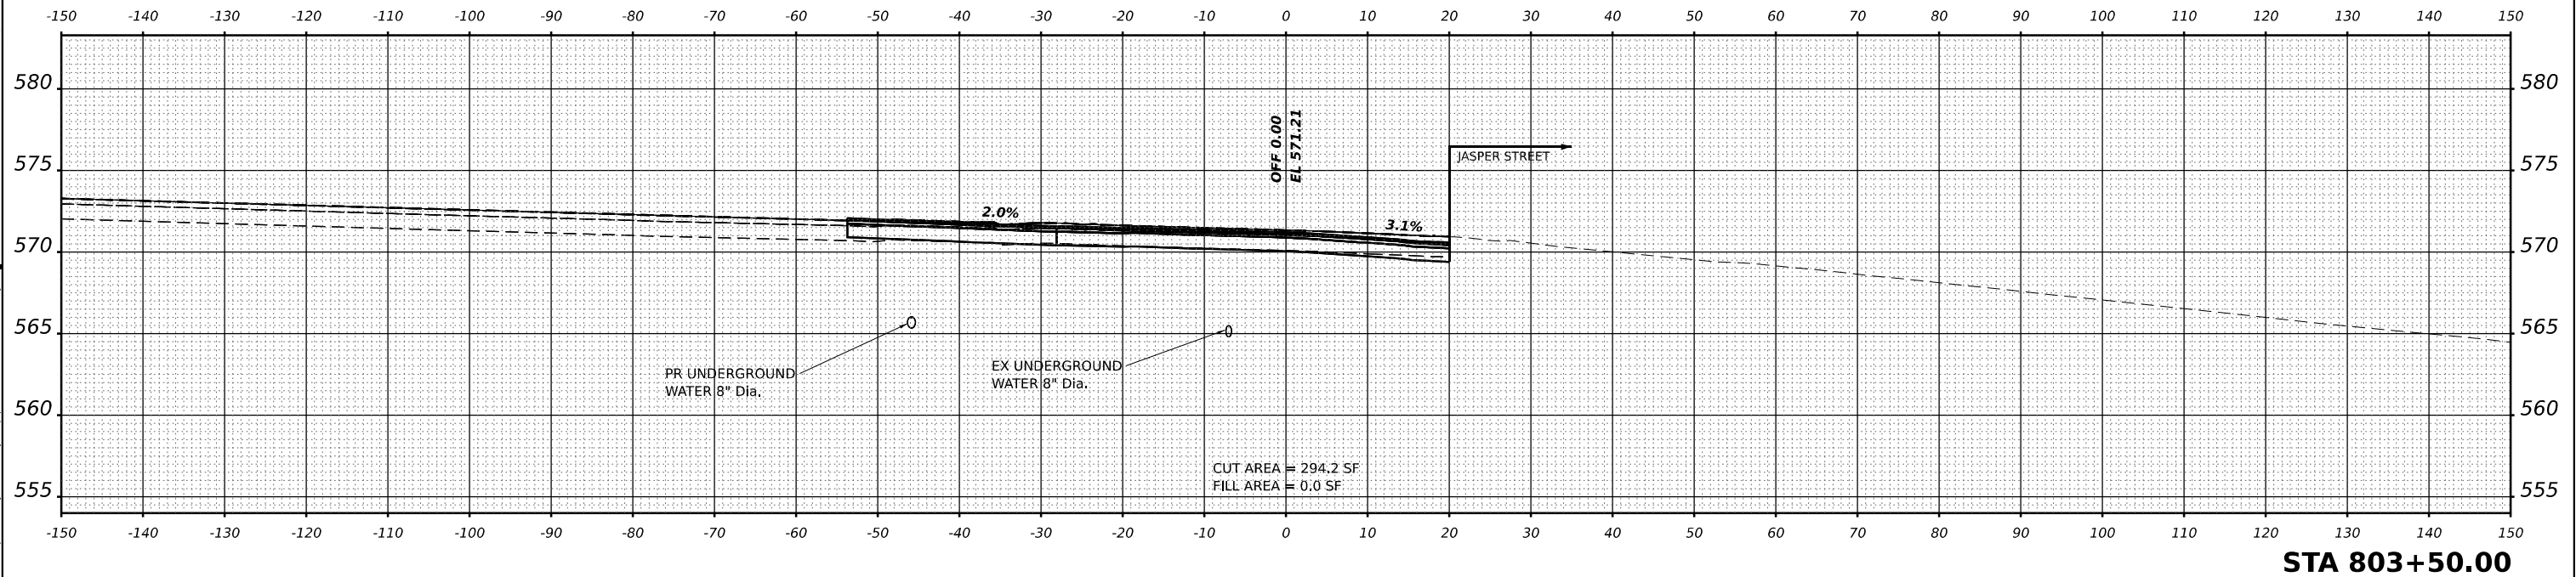

WSP WSP USA Inc. 30 N. LA SALLE STREET SUITE 4200 CHICAGO, IL 60602 TEL: (312) 782-9150	USER NAME = USDJ744408		DESIGNED - AD	REVISED -	STATE OF ILLINOIS DEPARTMENT OF TRANSPORTATION	CROSS SECTIONS STAGE 3 MARKET STREET			F.A.I. RTE.	SECTION	COUNTY	TOTAL SHEETS	SHEET NO.
	DRAWN - AD		CHECKED - KSD	REVISED -		SCALE: HORIZ: 1"=10' VERT: 1"=5'			80	FAI 80 21 INTERCHANGE	WILL	1209	971
	PLOT SCALE = 0.16666633 1/ in.		DATE - 4/25/2025	REVISED -		SHEET 4 OF 4 SHEETS STA. TO STA.			CONTRACT NO. 62R22				
	PLOT DATE = 4/22/2025								ILLINOIS FED. AID PROJECT				

Model: Default
File Name: p:\transystems-pw\entbty.com\transys\corp-pw\1-hosted\Documents\Projects_2018\CH4001401180022\03-WSP\CAD\62R22-INT-4 (Center)\Working\BU\US_Index\stage_3B\DI\62R22-sh-XSIndex3B-1.dgn

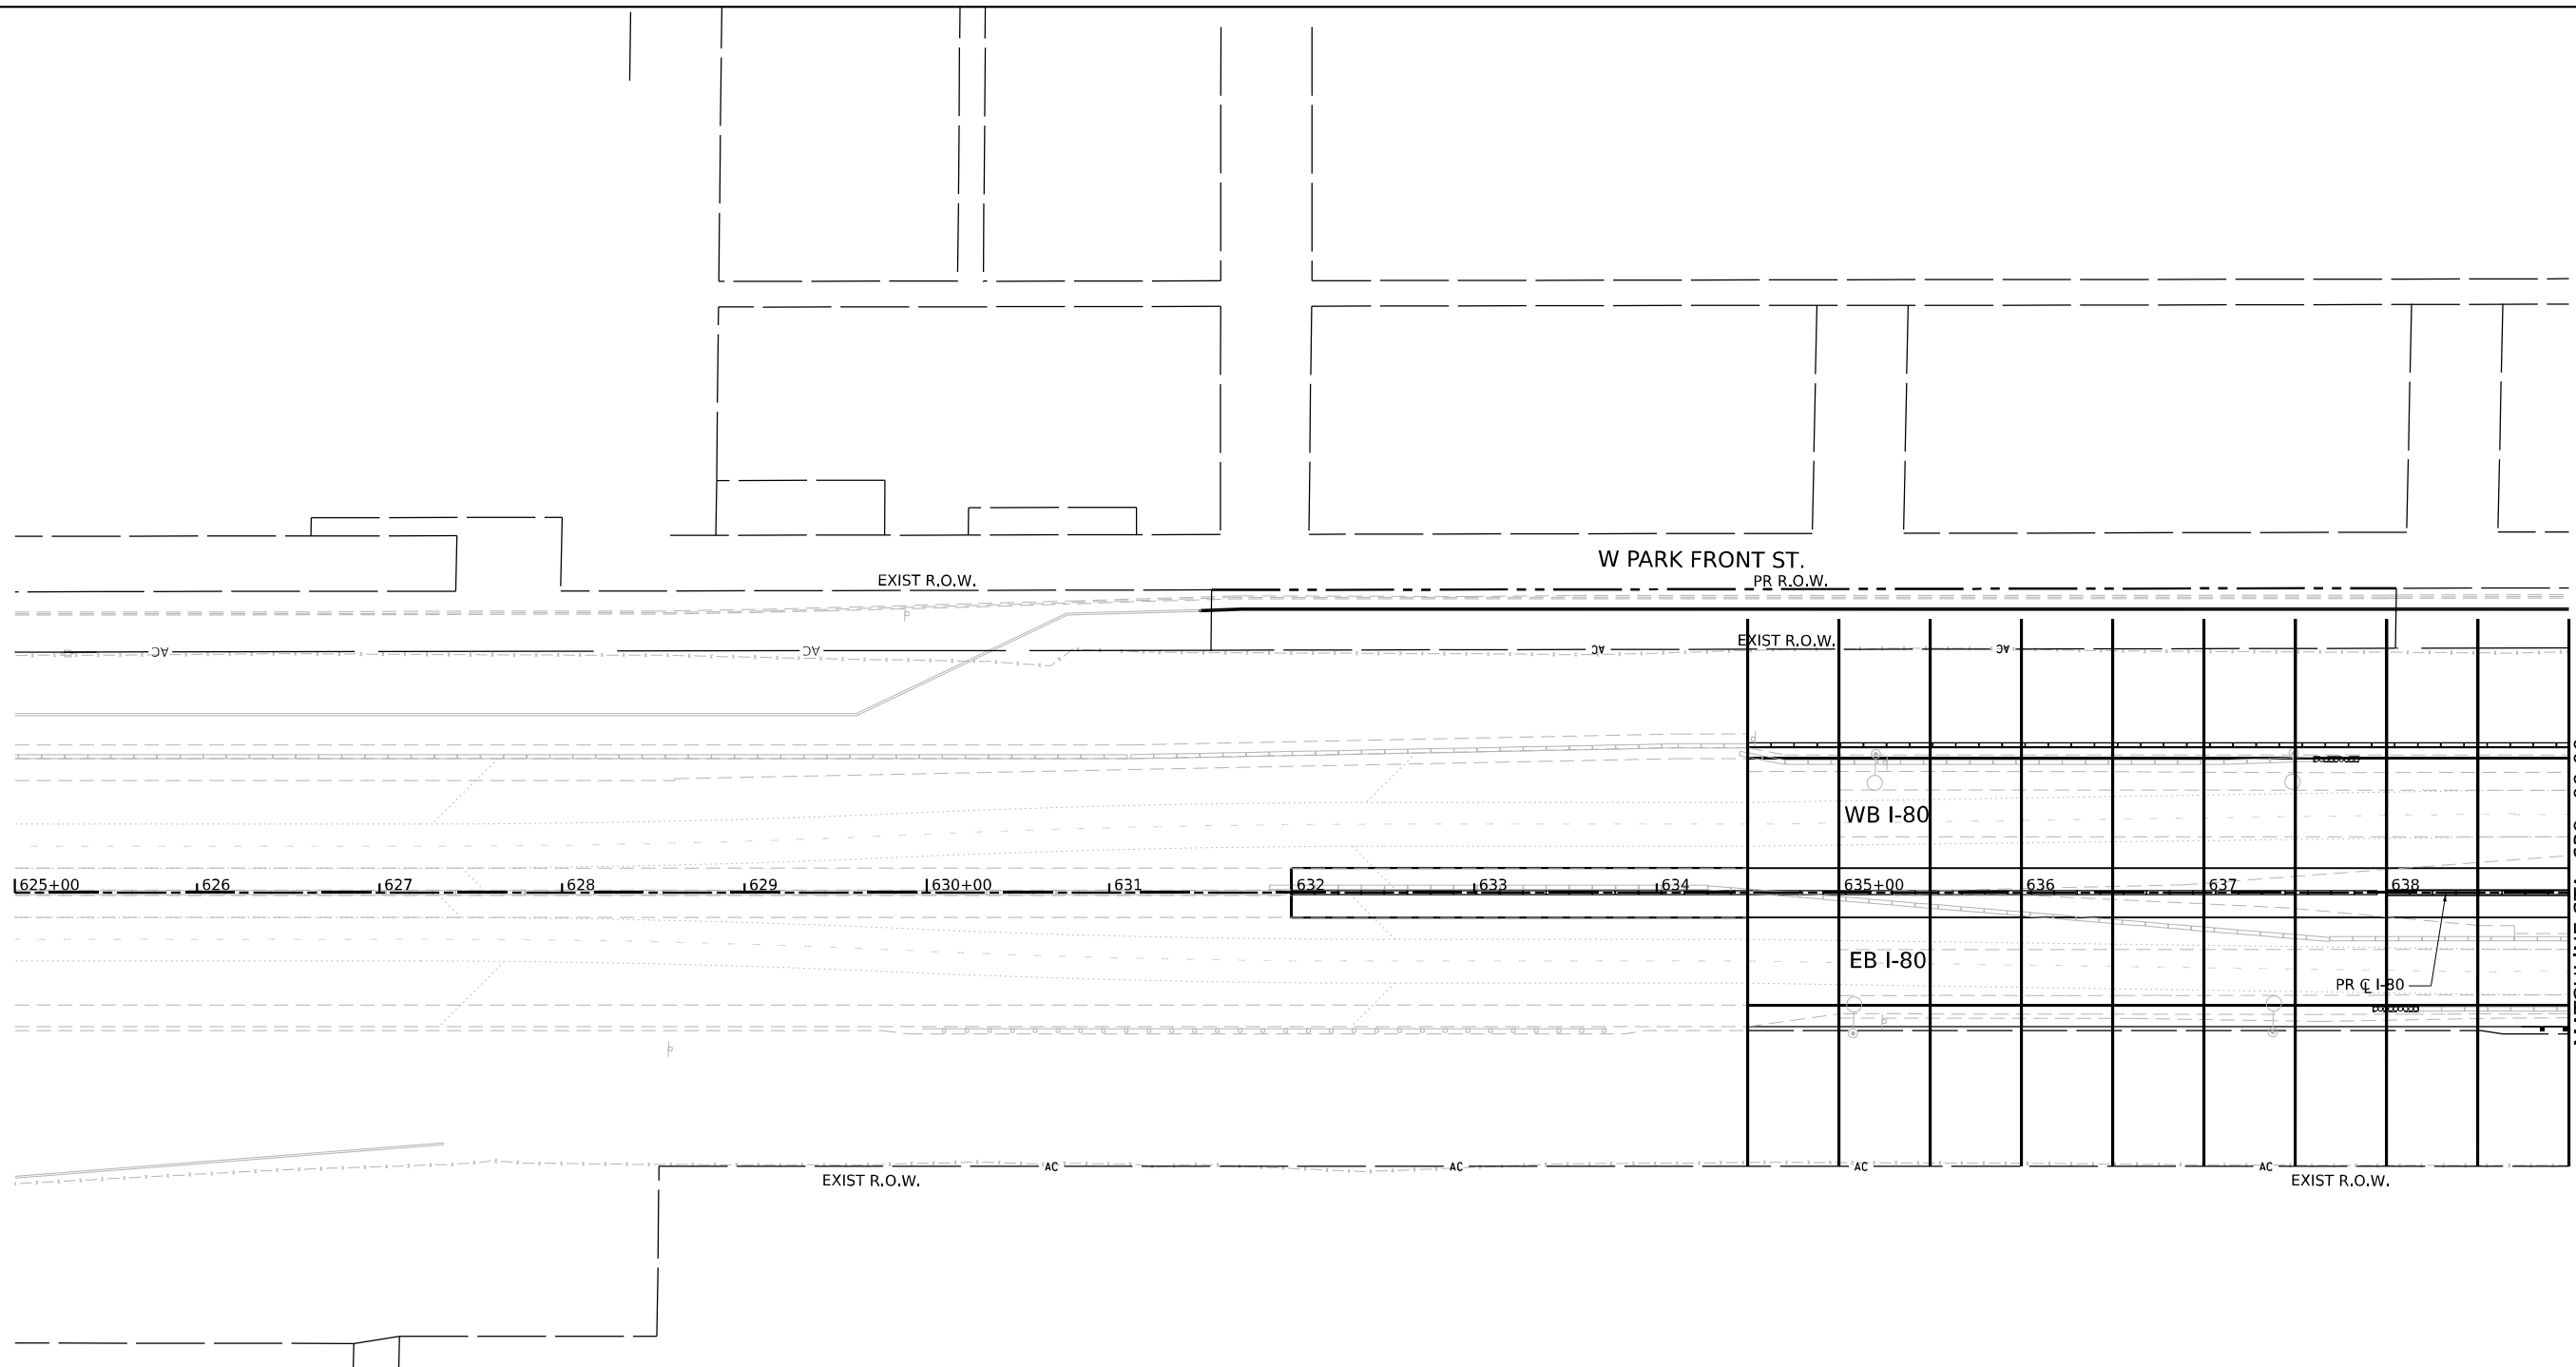

A

A

I-80

RAMP A

RAMP B


RAMP C

RAMP D

CENTER ST



WSP WSP USA Inc. 30 N. LA SALLE STREET SUITE 4200 CHICAGO, IL 60602 TEL: (312) 782-8150	USER NAME = USDJ744408		DESIGNED - BU	REVISED -	STATE OF ILLINOIS DEPARTMENT OF TRANSPORTATION	CROSS SECTION OVERVIEW PLAN STAGE 3B				F.A.I. RTE.	SECTION	COUNTY	TOTAL SHEETS	SHEET NO.				
	DRAWN - DJ		CHECKED - KD	REVISED -		SCALE: 1"=50"	SHEET	OF	SHEETS	STA.	625+00	TO STA.	639+00	80	FAI 80 21 INTERCHANGE	WILL	1209	972
	PLOT SCALE = 100,000' / in.		DATE - 4/25/2025	REVISED -														
	PLOT DATE = 4/22/2025																	
												CONTRACT NO. 62R22			ILLINOIS FED. AID PROJECT			

Model: Default
File Name: p:\trans\systems-pw\hntb\comtrans\corp-pw\hntb\Documents\Projects_2018\C4001401180022\03-WSP\CAD\62R22-INT-4 (Center)\Working\BU\US_Index\stage_3B\01\62R22-shs.XSIndex3B-2.dgn

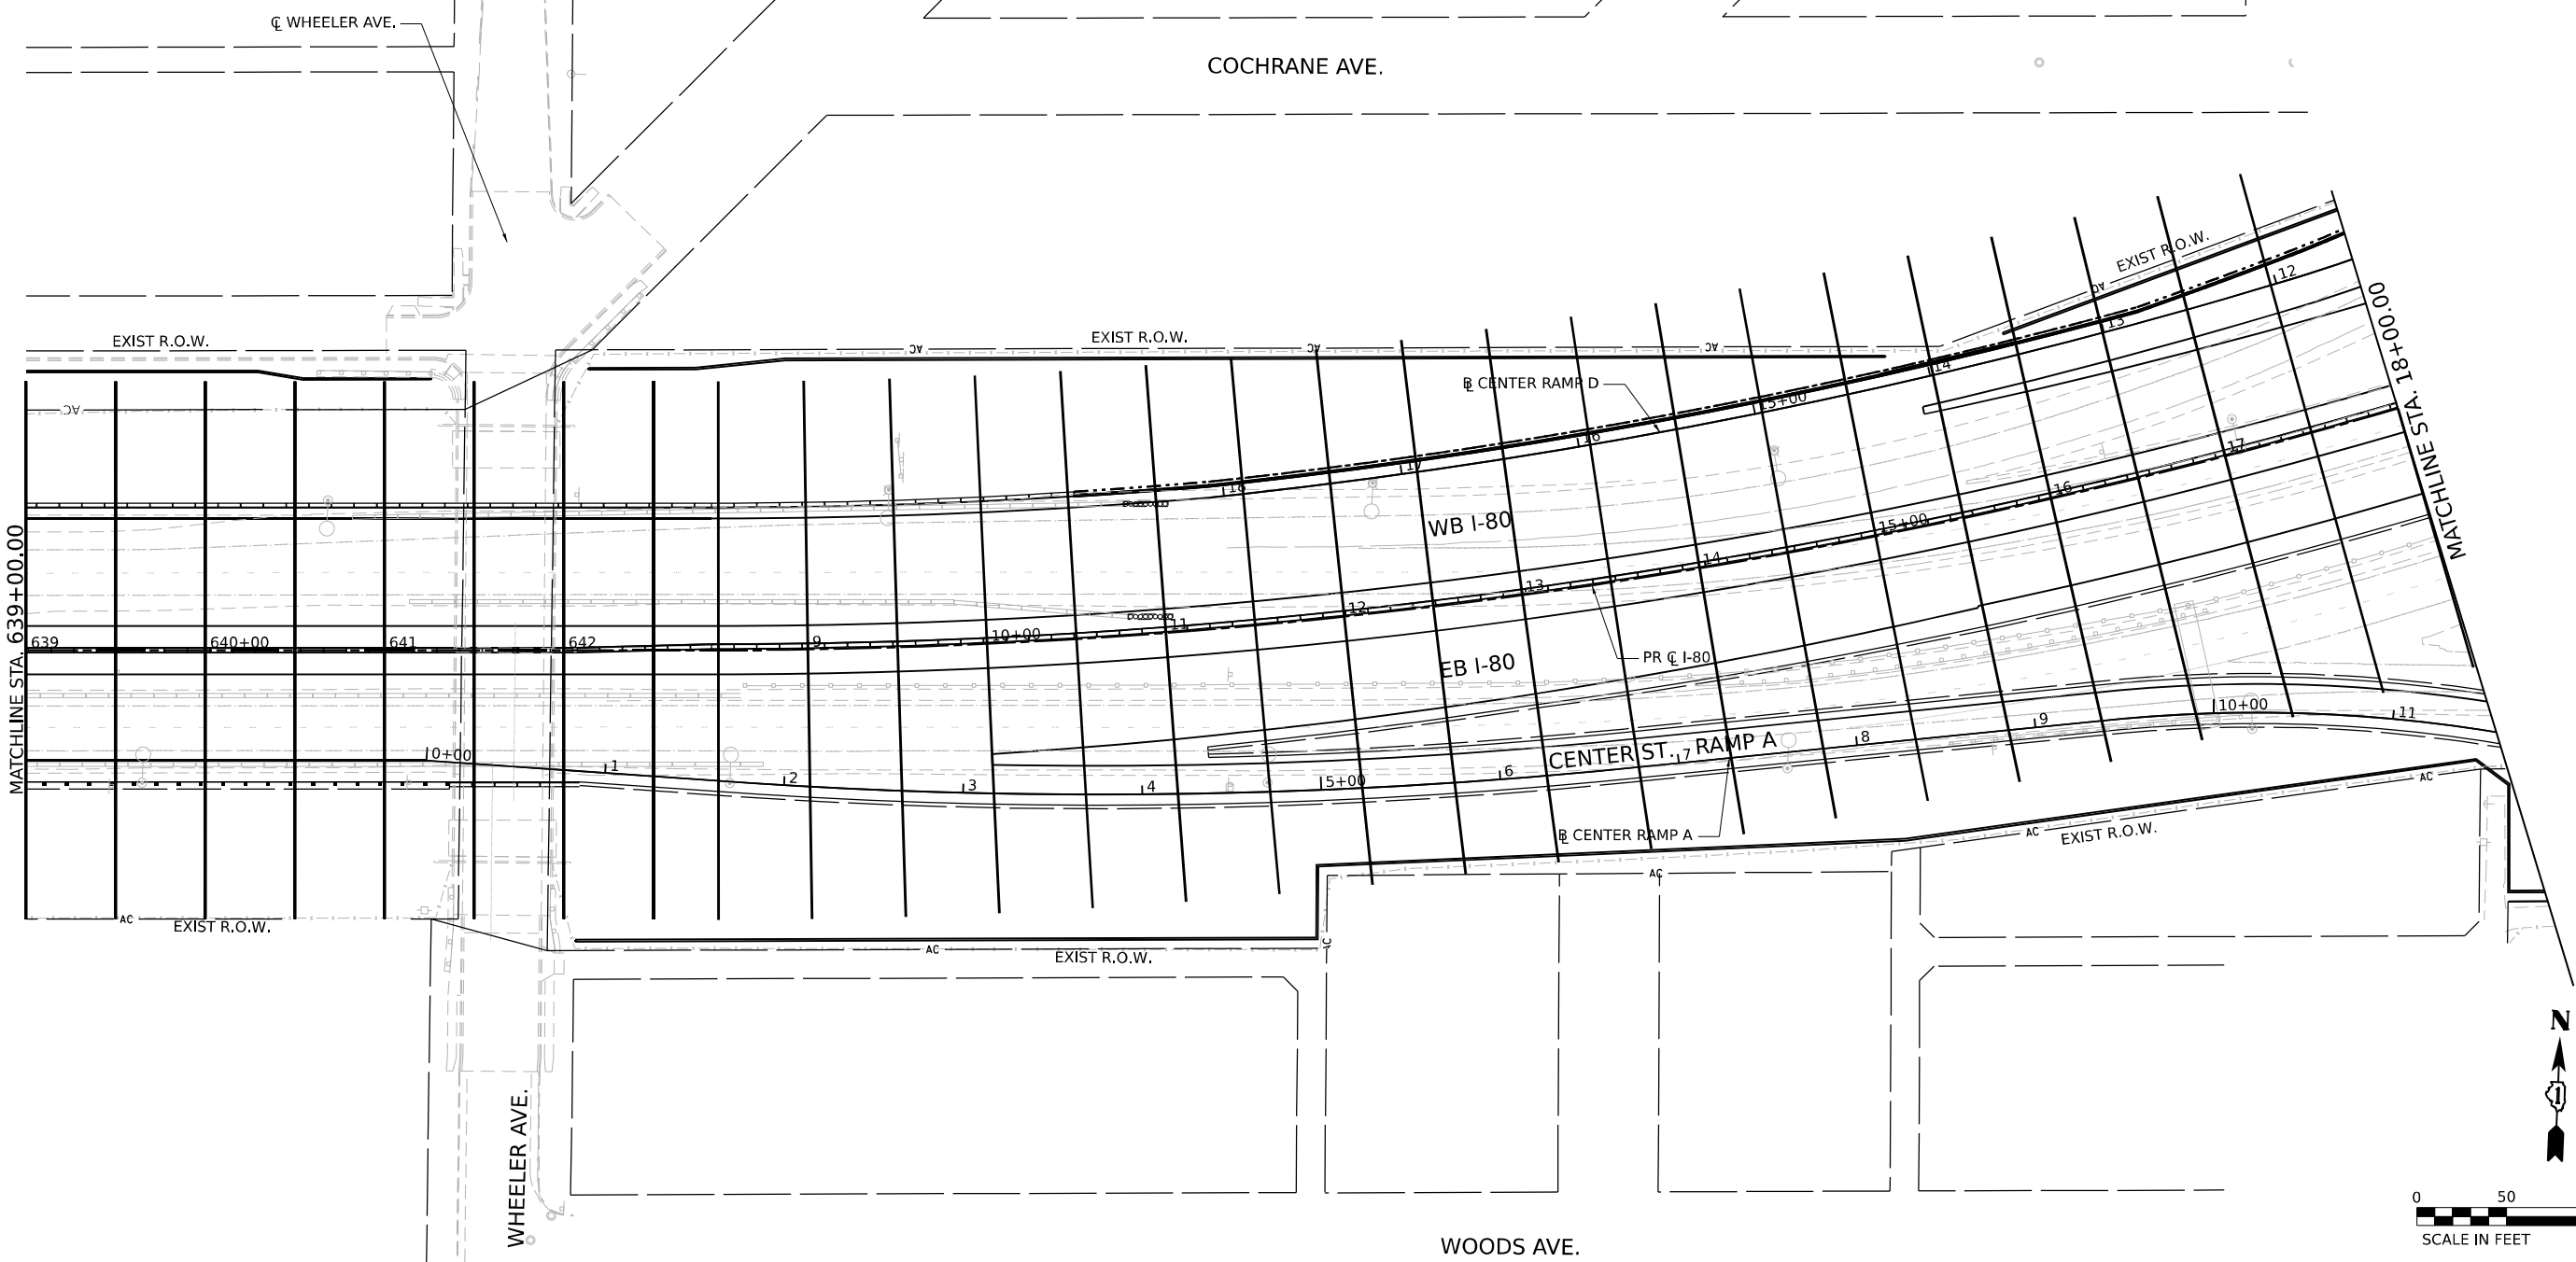

PATTERN LINES LEGEND

- I-80
- RAMP A
- RAMP B
- RAMP C
- RAMP D
- CENTER ST

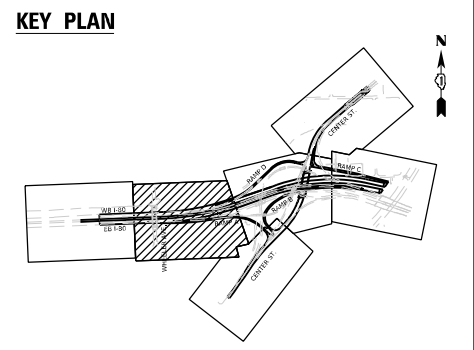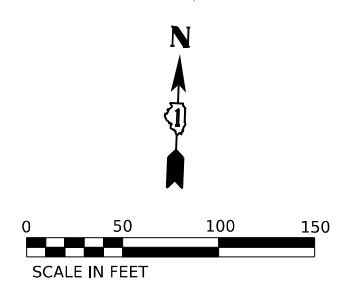

WSP USA INC.
30 N. LA SALLE STREET
SUITE 4200
CHICAGO, IL 60602
TEL: (312) 782-8150

USER NAME	= USDJ744408
PLOT SCALE	= 100,000' / in.
PLOT DATE	= 4/22/2025

DESIGNED -	BU
DRAWN -	DJ
CHECKED -	KD
DATE -	4/25/2025

REVISED -	
REVISED -	
REVISED -	
REVISED -	




**STATE OF ILLINOIS
DEPARTMENT OF TRANSPORTATION**

**CROSS SECTION OVERVIEW PLAN
STAGE 3B**


SCALE: 1"=50" SHEET OF SHEETS STA. 639+00 TO STA. 18+00

F.A.I. RTE.	SECTION	COUNTY	TOTAL SHEETS	SHEET NO.
80	FAI 80 21 INTERCHANGE	WILL	1209	973
CONTRACT NO. 62R22				
ILLINOIS FED. AID PROJECT				

KEY PLAN

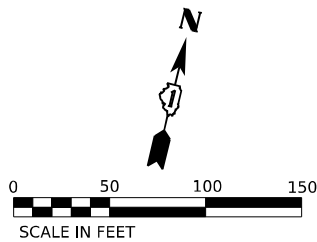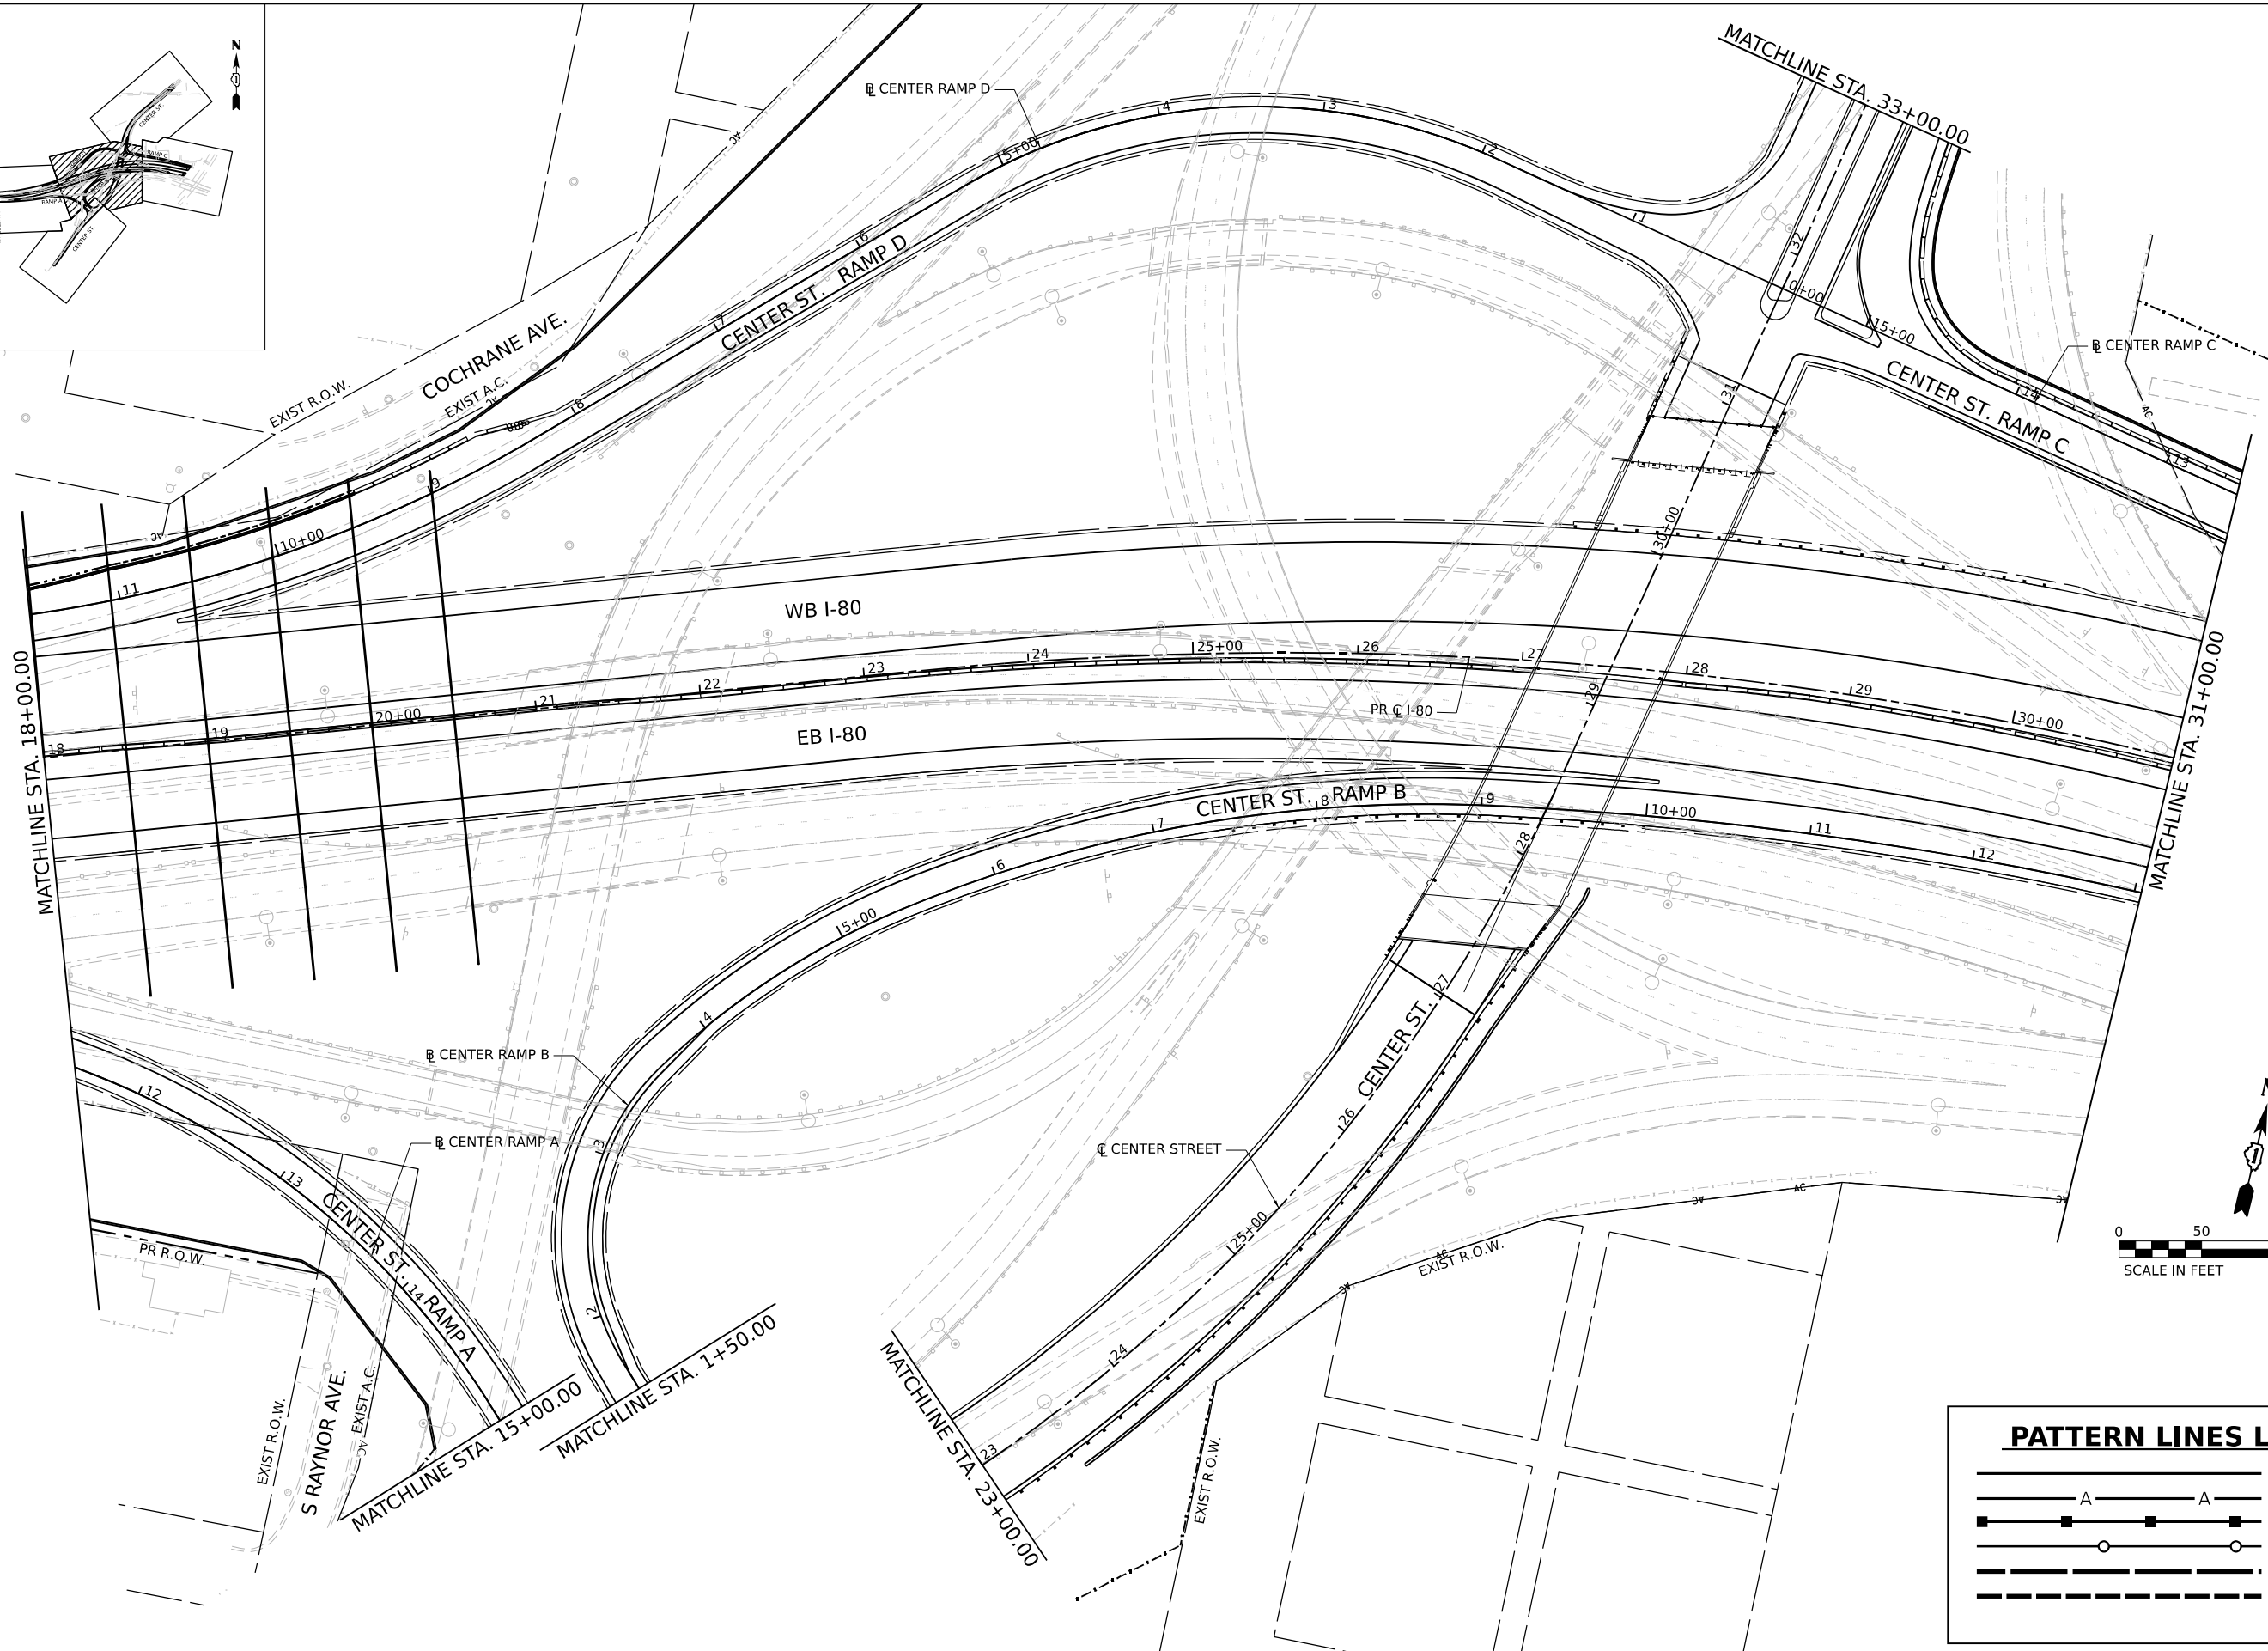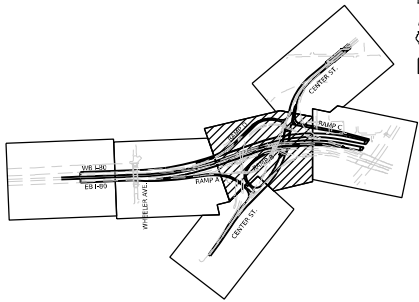

PATTERN LINES LEGEND

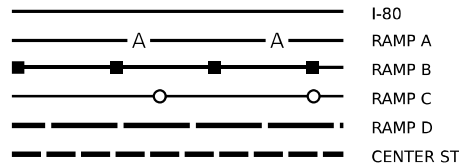

MODEL: Default
FILE NAME: p:\transystems-pw\hntb\comtrans\corp-pw\hntb\hntb\Documents\Projects_2018\C4001401180022\03-WSP\CAD\62R22-INT-4 (Center)\Working\BU\US_Index\stage_3B\01\62R22-shr-XSIndex3B-3.dgn



WSP USA Inc.
30 N. LA SALLE STREET
SUITE 4200
CHICAGO, IL 60602
TEL: (312) 782-8150

USER NAME = USDJ744408
DESIGNED - BU
DRAWN - DJ
PLOT SCALE = 100,000' / in.
CHECKED - KD
PLOT DATE = 4/22/2025
DATE - 4/25/2025
REVISED -

DESIGNED - BU
DRAWN - DJ
CHECKED - KD
DATE - 4/25/2025
REVISED -



DESIGNED - BU
DRAWN - DJ
CHECKED - KD
DATE - 4/25/2025
REVISED -

STATE OF ILLINOIS
DEPARTMENT OF TRANSPORTATION



CROSS SECTION OVERVIEW PLAN
STAGE 3B

SCALE: 1"=50" SHEET OF SHEETS STA. 18+00 TO STA. 31+00



F.A.I. RTE.	SECTION	COUNTY	TOTAL SHEETS	SHEET NO.
80	FAI 80 21 INTERCHANGE	WILL	1209	974
CONTRACT NO. 62R22				
ILLINOIS FED. AID PROJECT				

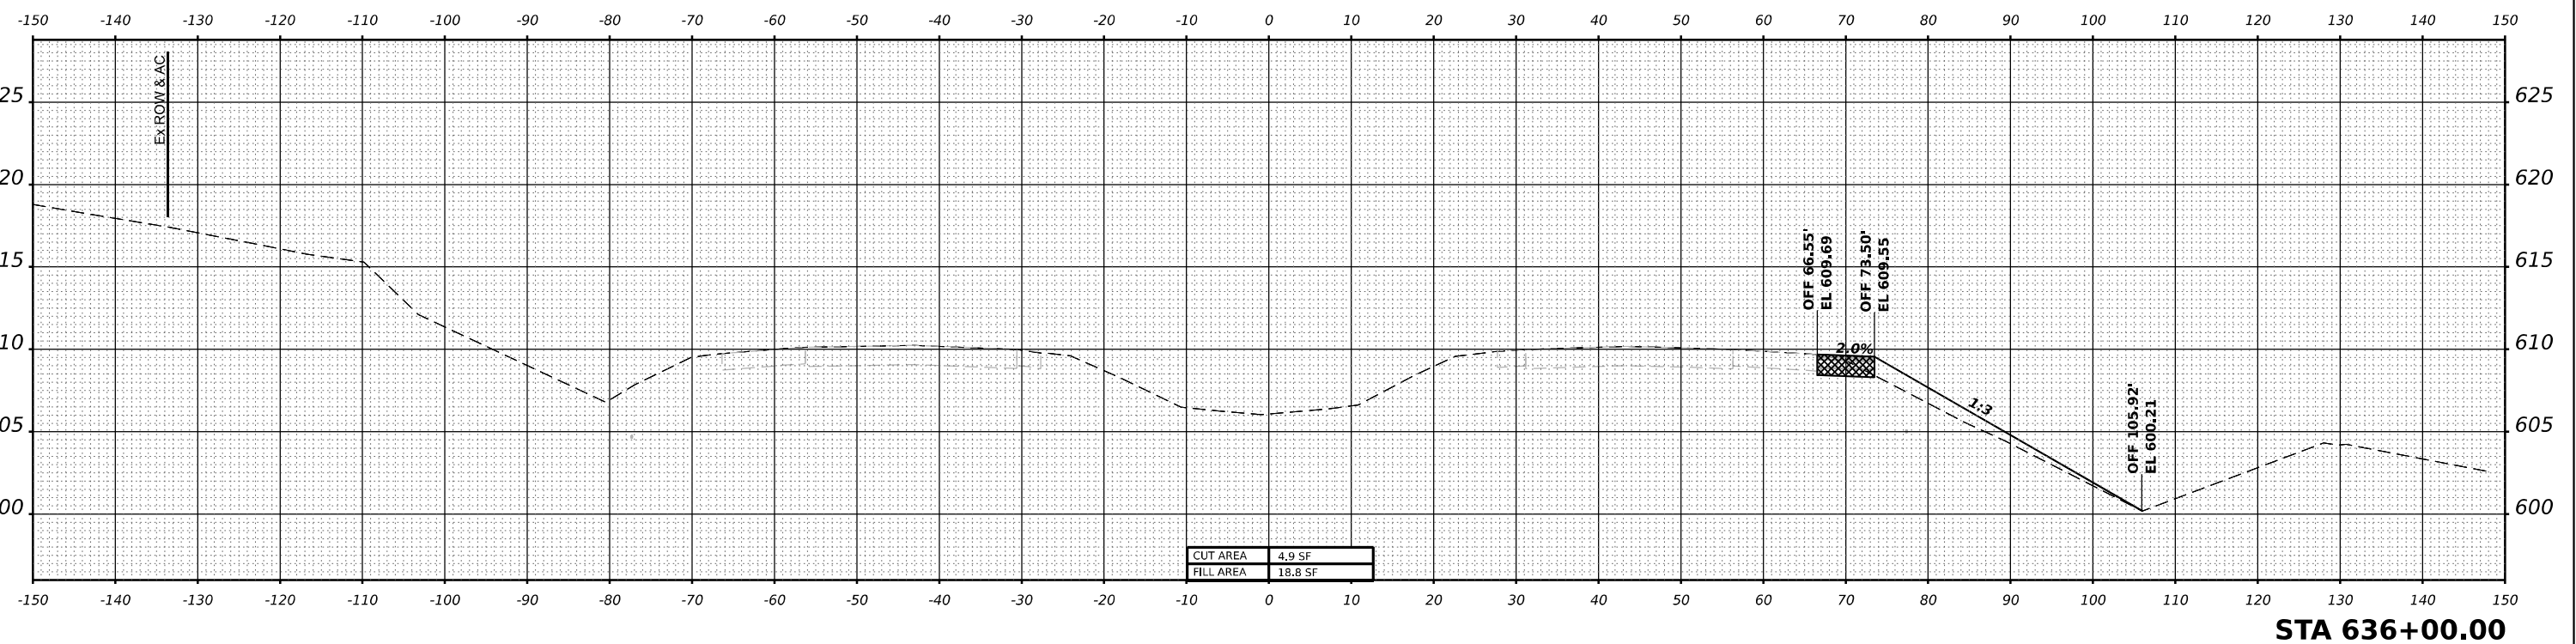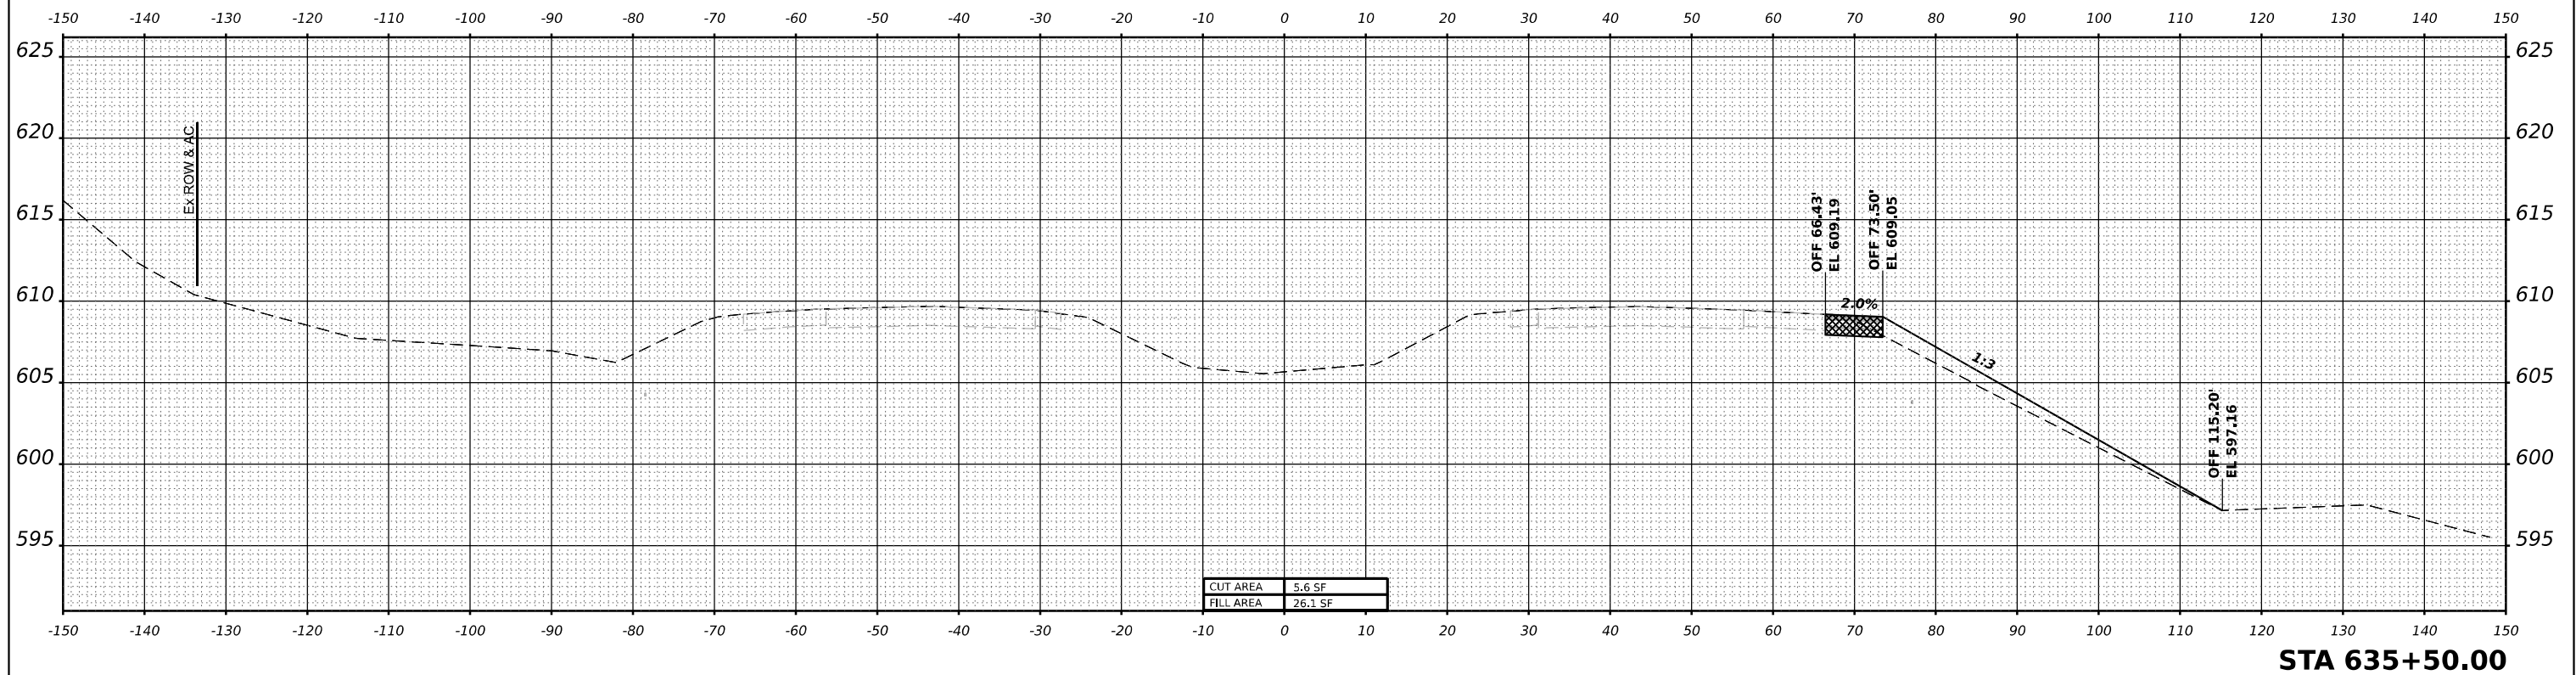



MODEL: P:\636+50.00-1-1 [Sheet]
FILE NAME: p:\transys\stage-pp\1-hosted\Documents\Projects_2018\CH401\401180022\03-MSV\CD\62022-INT-4 [Center]\Working\Bulldoze 3b\0162022_CorridorStage3b.dgn

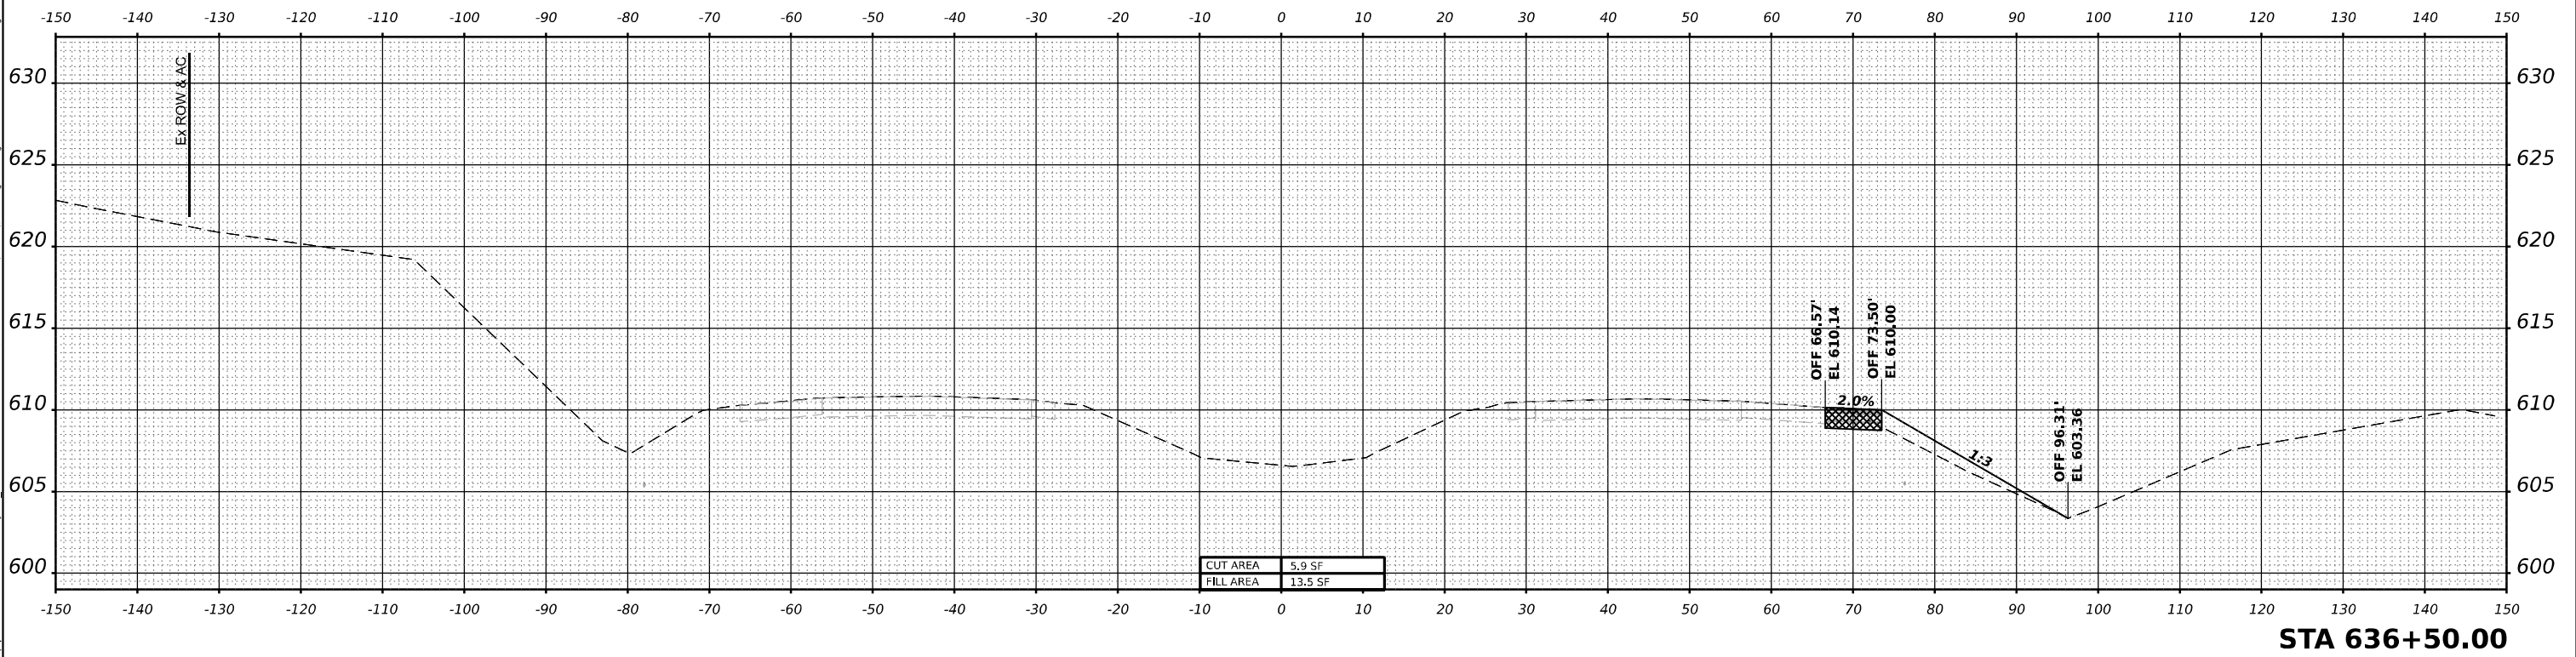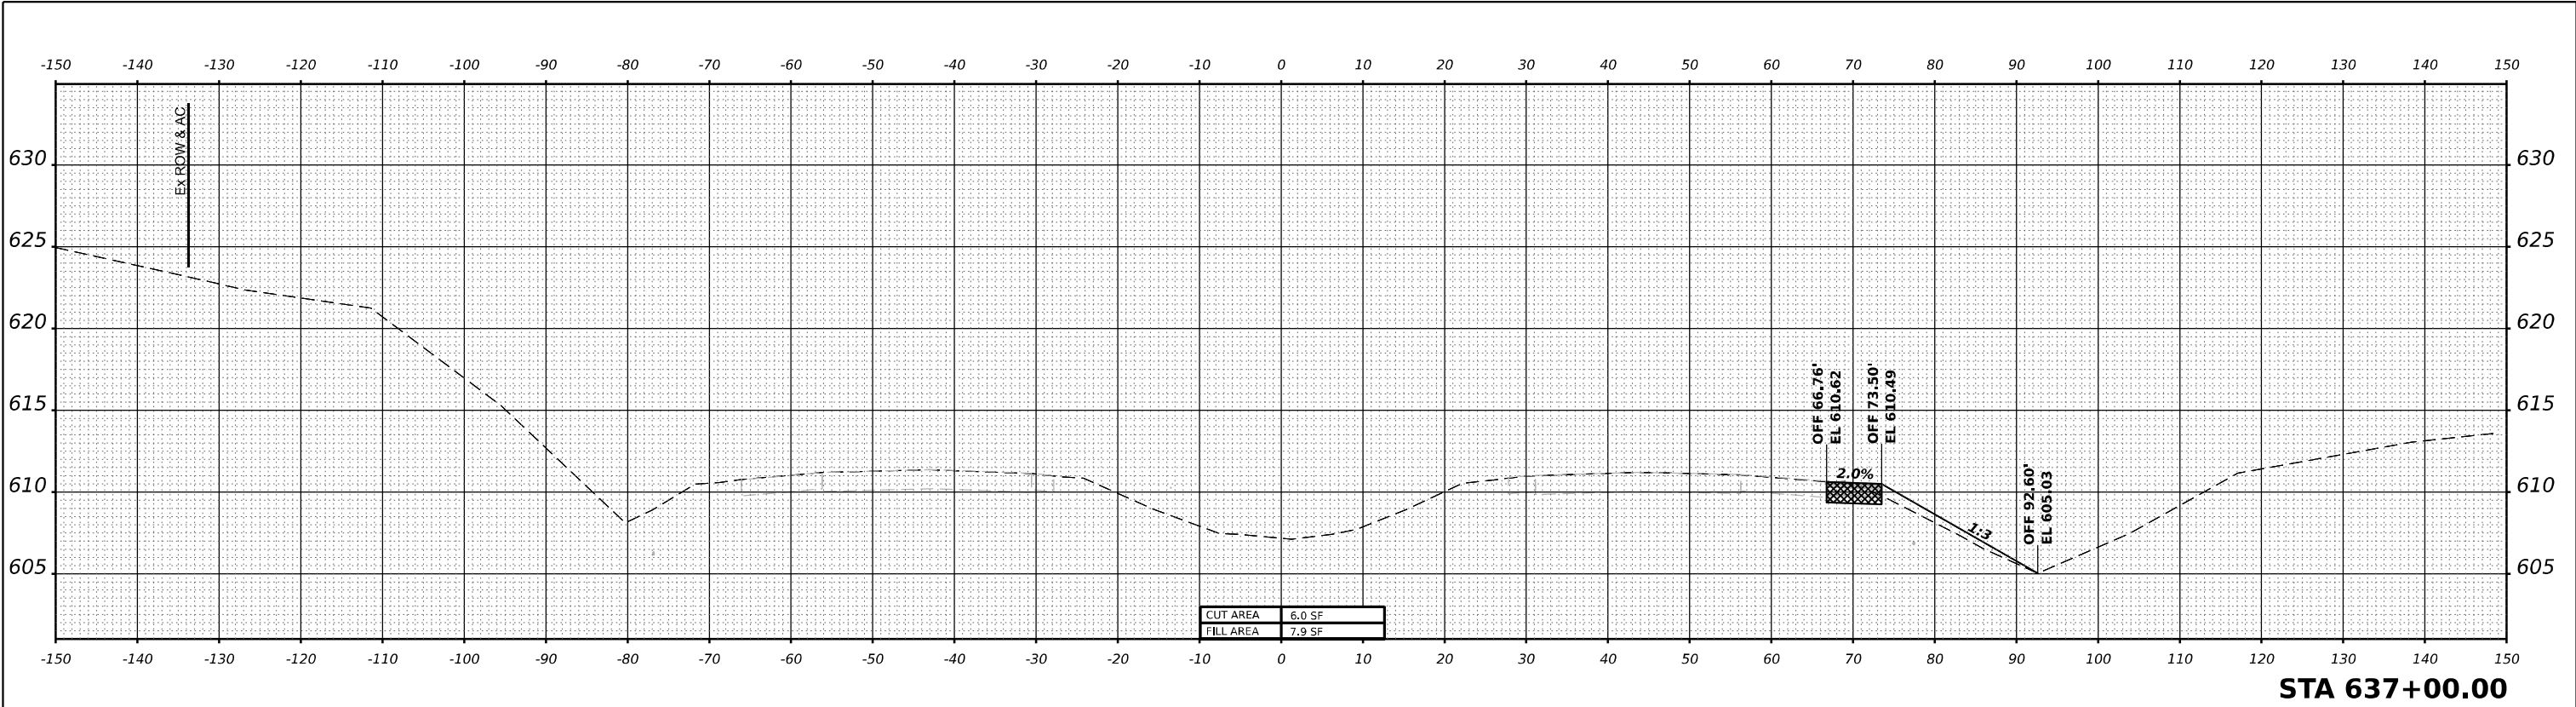

MODEL: PR-80-NORTH - 637+50.00-1-1 [Sheet]
FILE NAME: p:\work\systems-pr\2025\pr\trans\stage-3b\stage3b.dgn

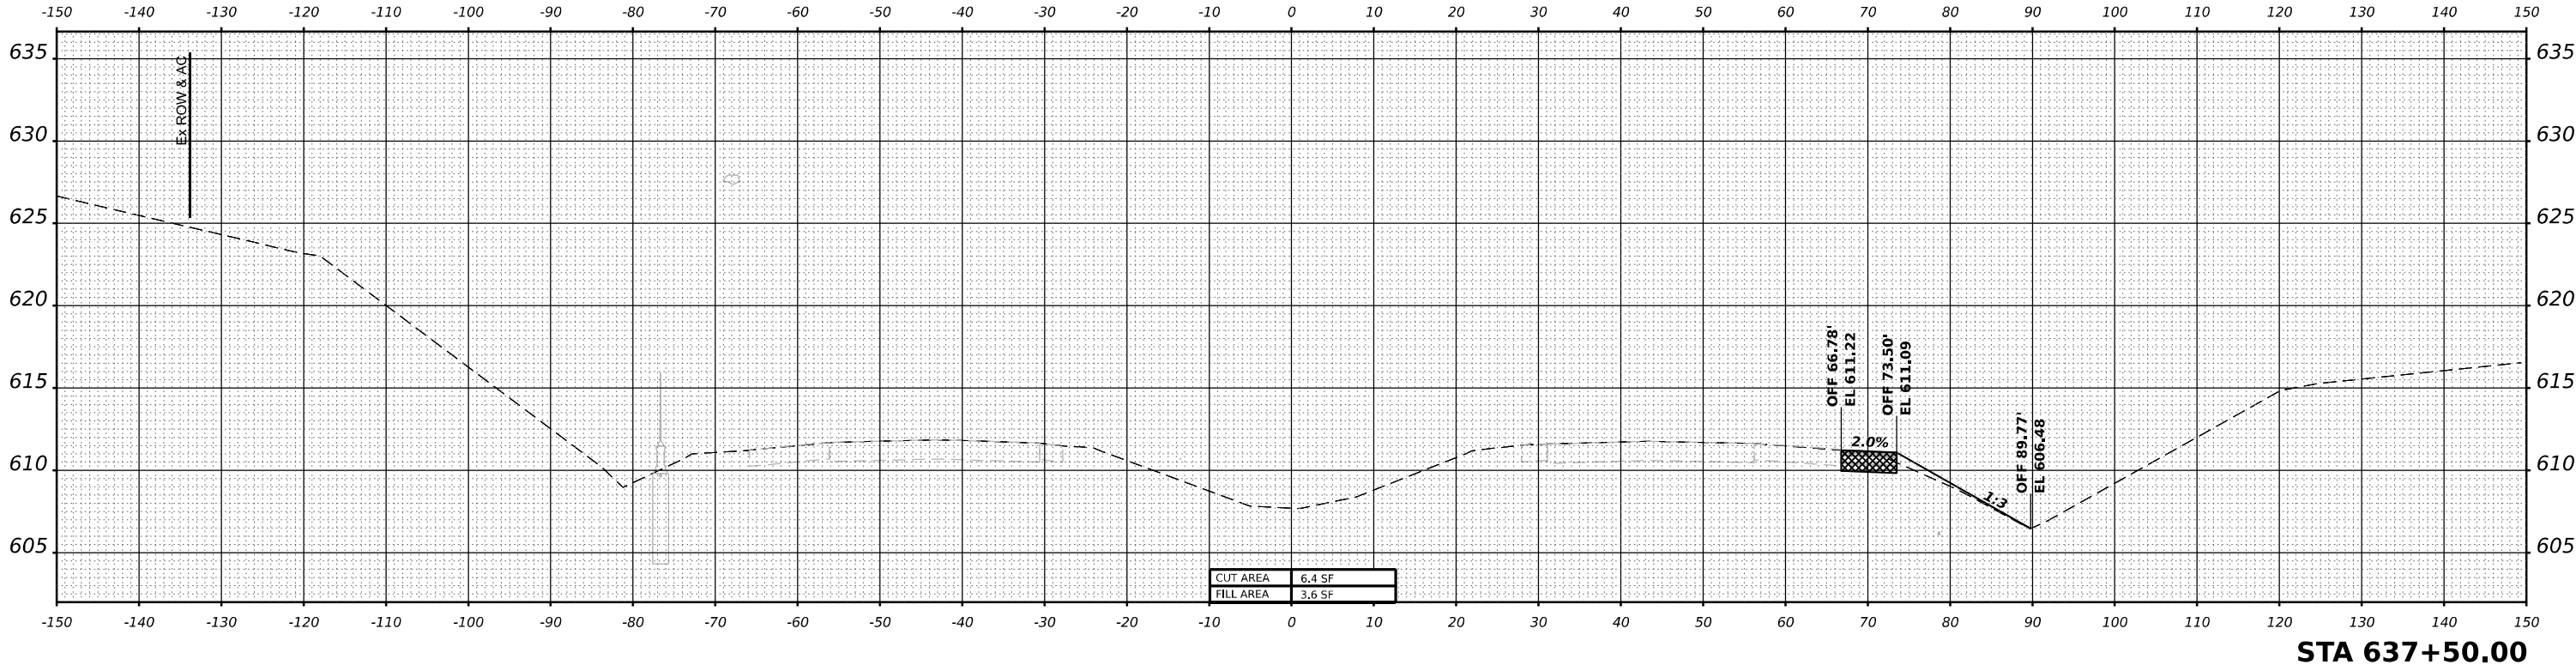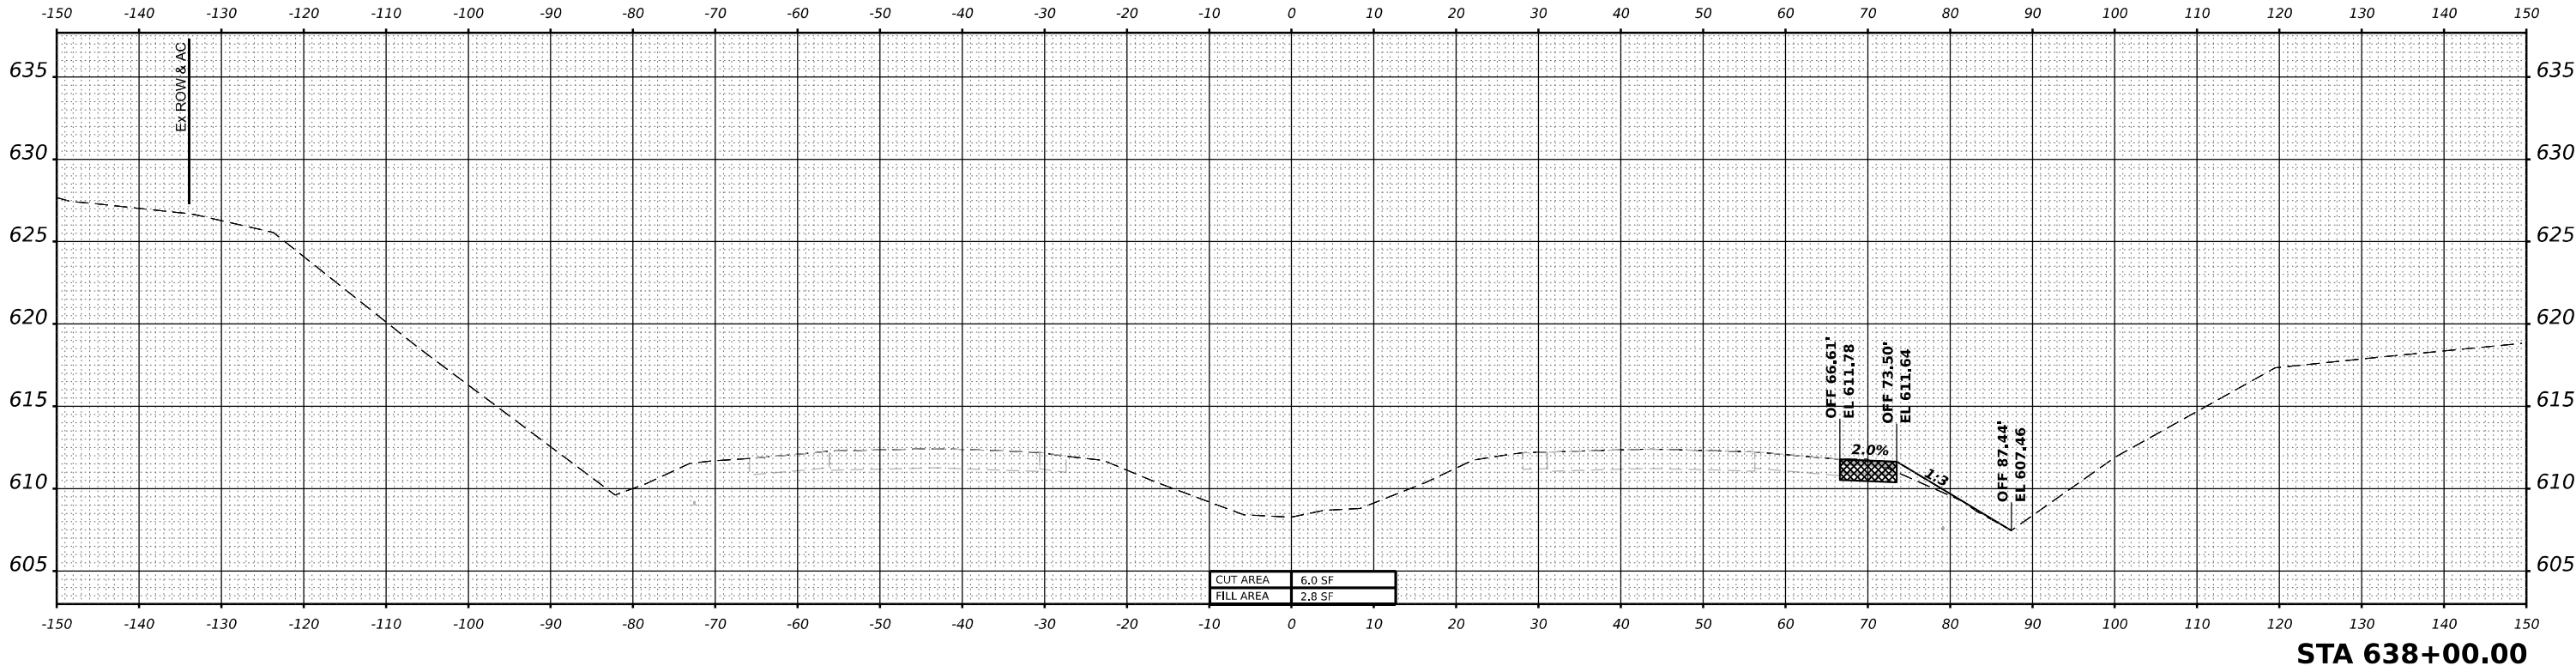

MODEL: P:\68-NORTH - 638+50.00-1-1 [Sheet]
FILE NAME: p:\transys\stage-3b\stage3b.dgn

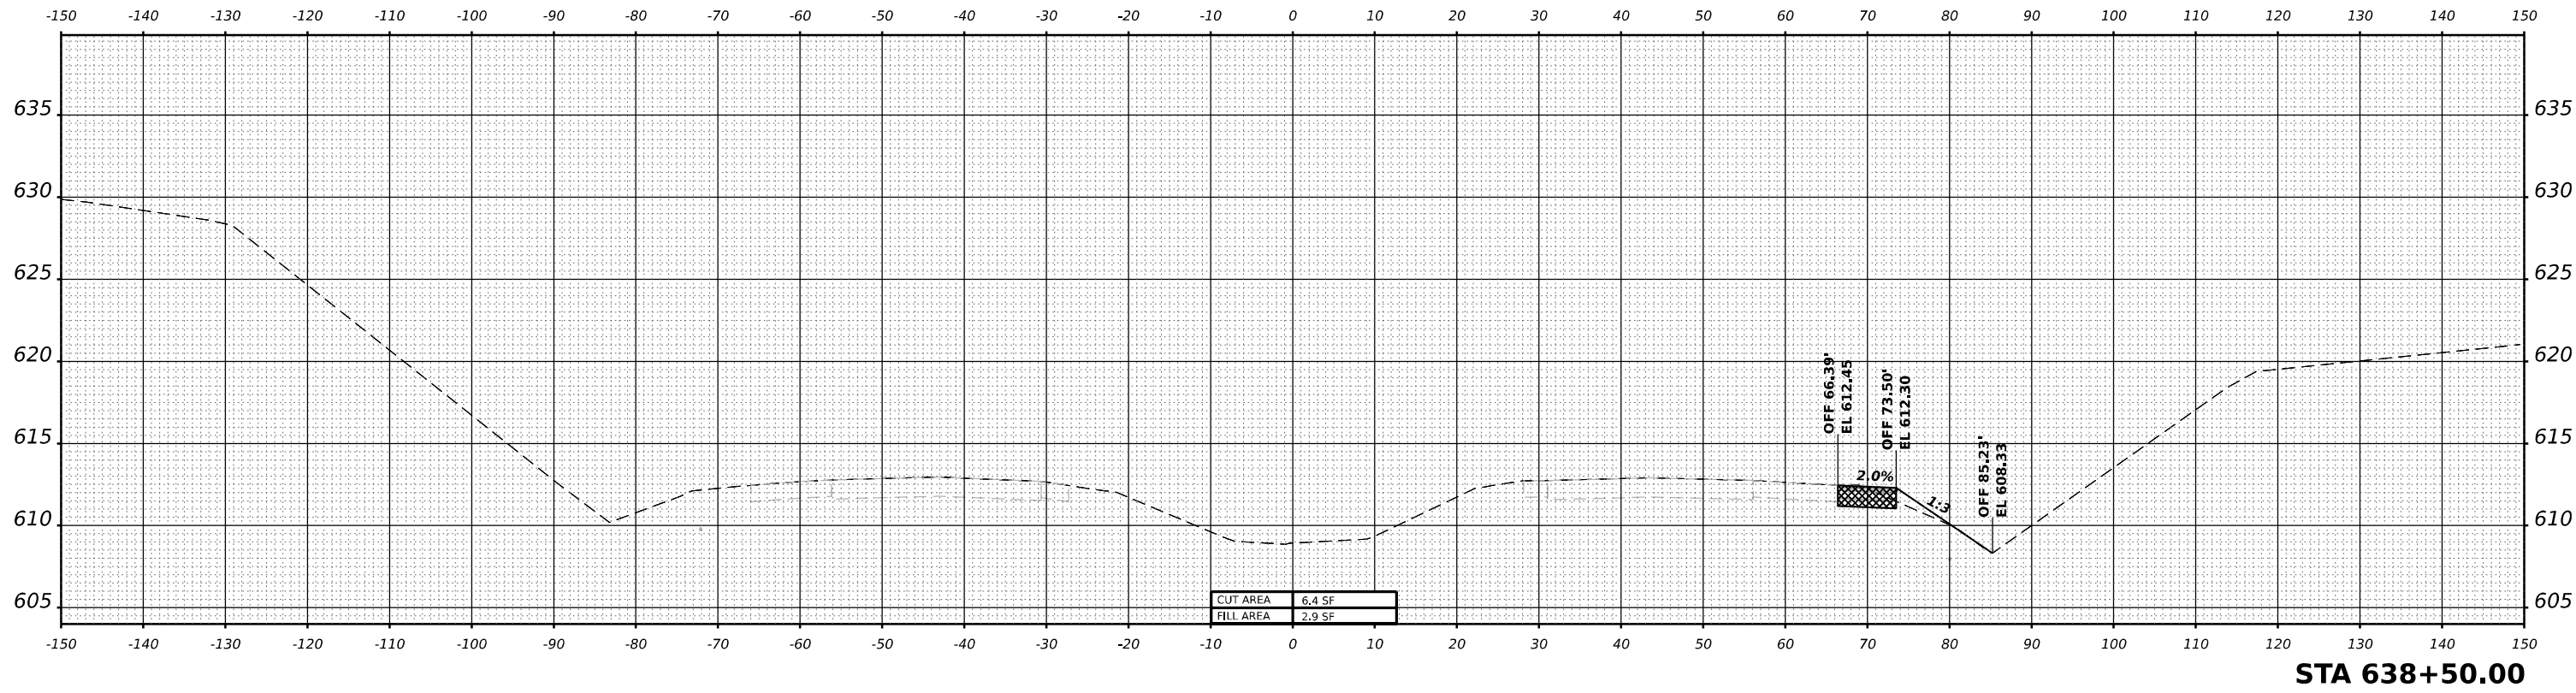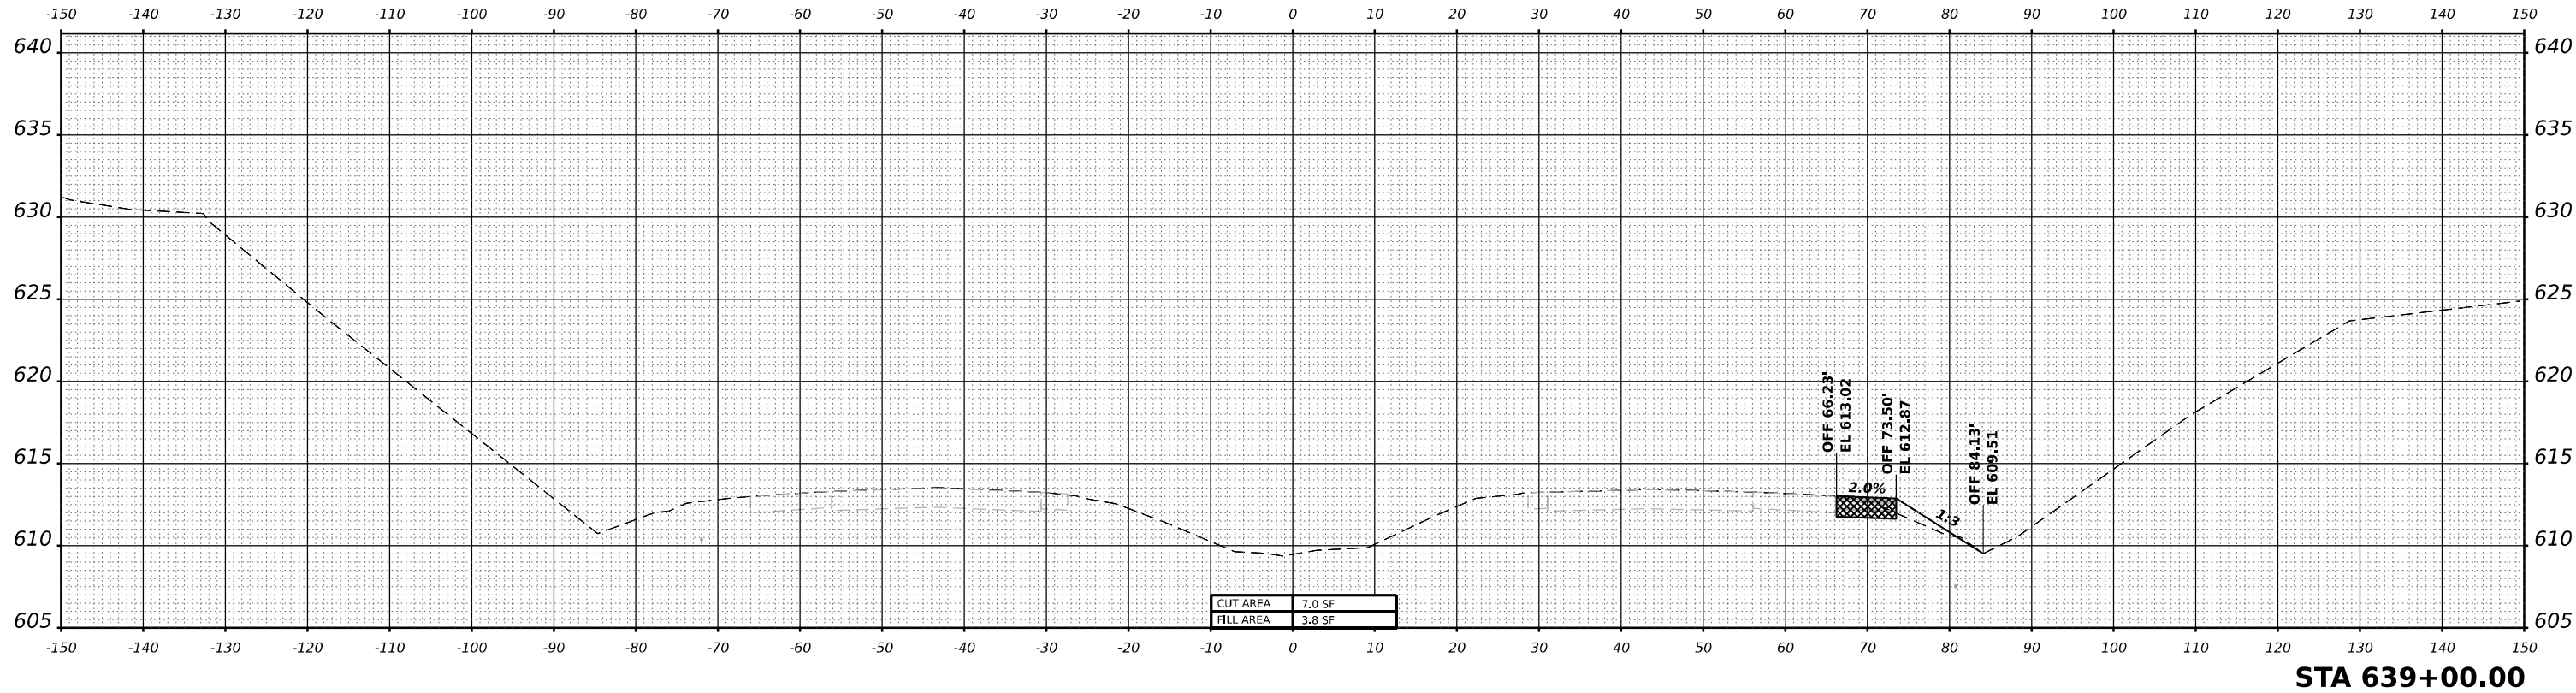

WSP USA INC.
30 N. LA SALLE STREET
SUITE 4200
CHICAGO, IL 60602
TEL: (312) 782-8150

USER NAME	= USDJ744408
PLOT SCALE	= 0.16666667 ' / in.
PLOT DATE	= 4/22/2025

DESIGNED -	KSD
DRAWN -	KSD
CHECKED -	MMA
DATE -	4/25/2025



REVISED -	_____
REVISED -	_____
REVISED -	_____
REVISED -	_____



STATE OF ILLINOIS
DEPARTMENT OF TRANSPORTATION

CROSS SECTIONS STAGE 3B
I-80



SCALE: HORIZ: 1"=10'
VERT: 1"=5'
SHEET ____ OF ____ SHEETS STA. ____ TO STA. ____

F.A.I. RTE.	SECTION	COUNTY	TOTAL SHEETS	SHEET NO.
80	FAI 80 21 INTERCHANGE	WILL	1209	979
CONTRACT NO. 62R22				
ILLINOIS FED. AID PROJECT				

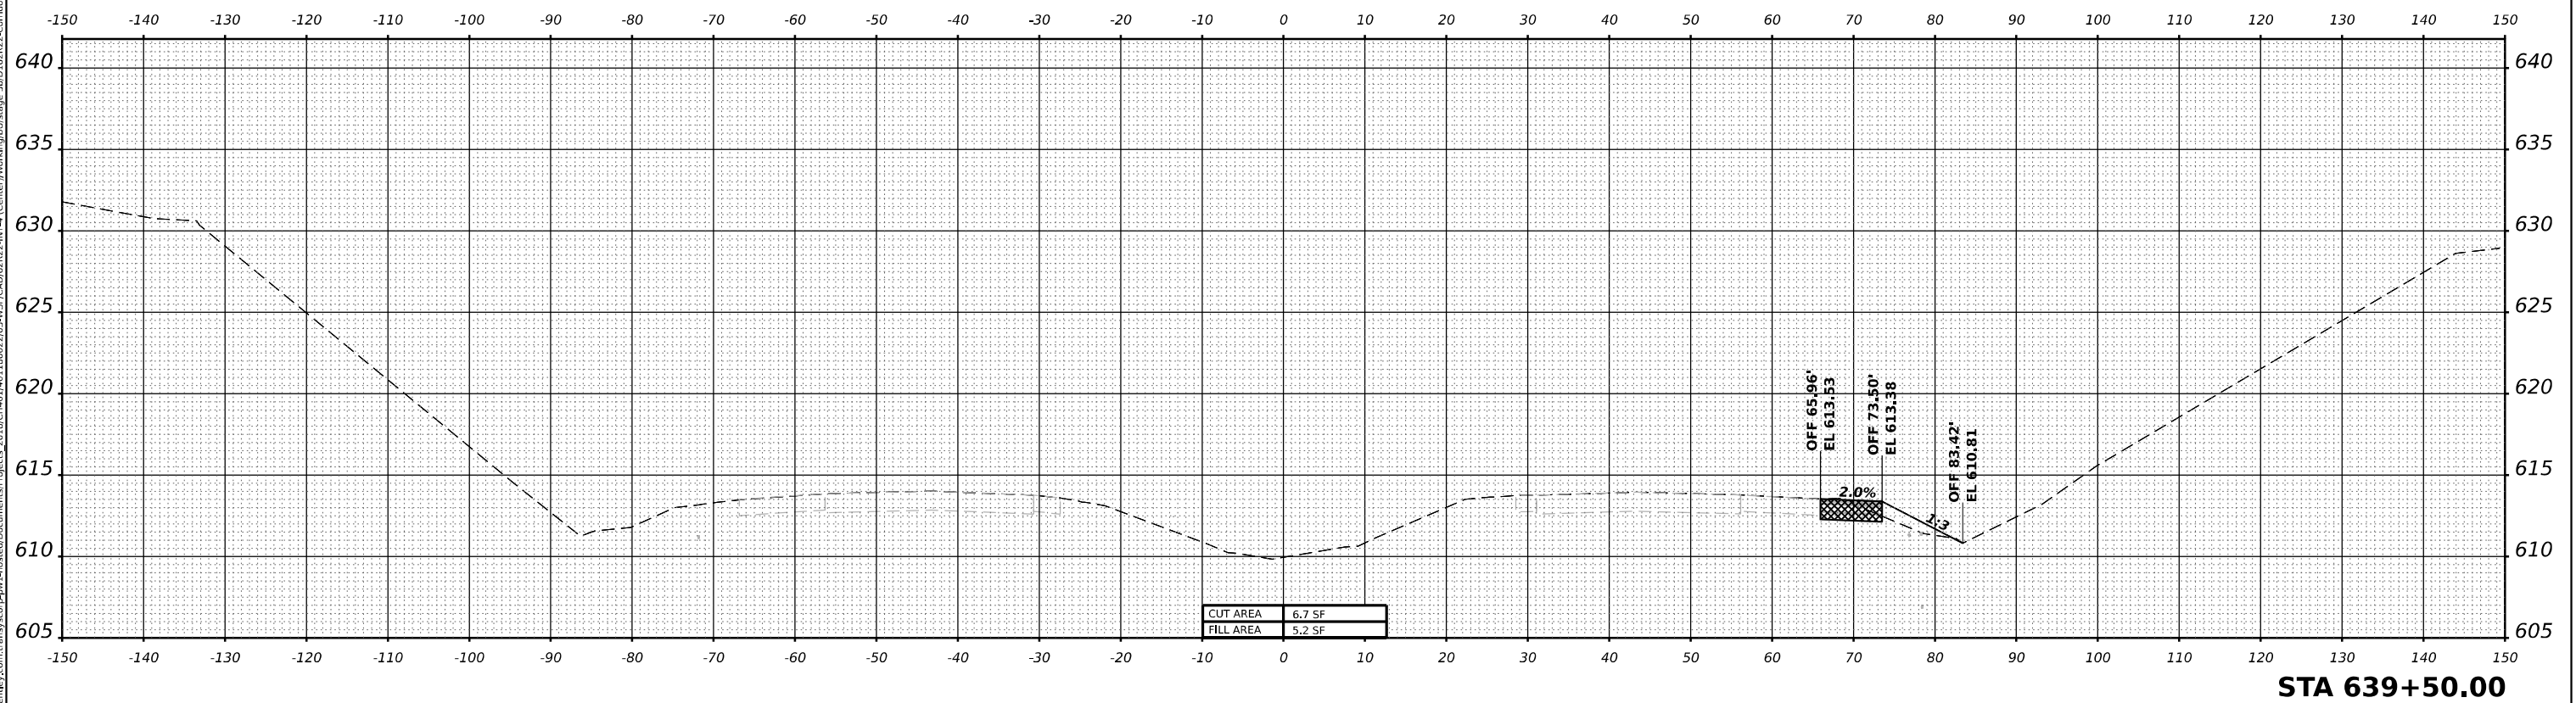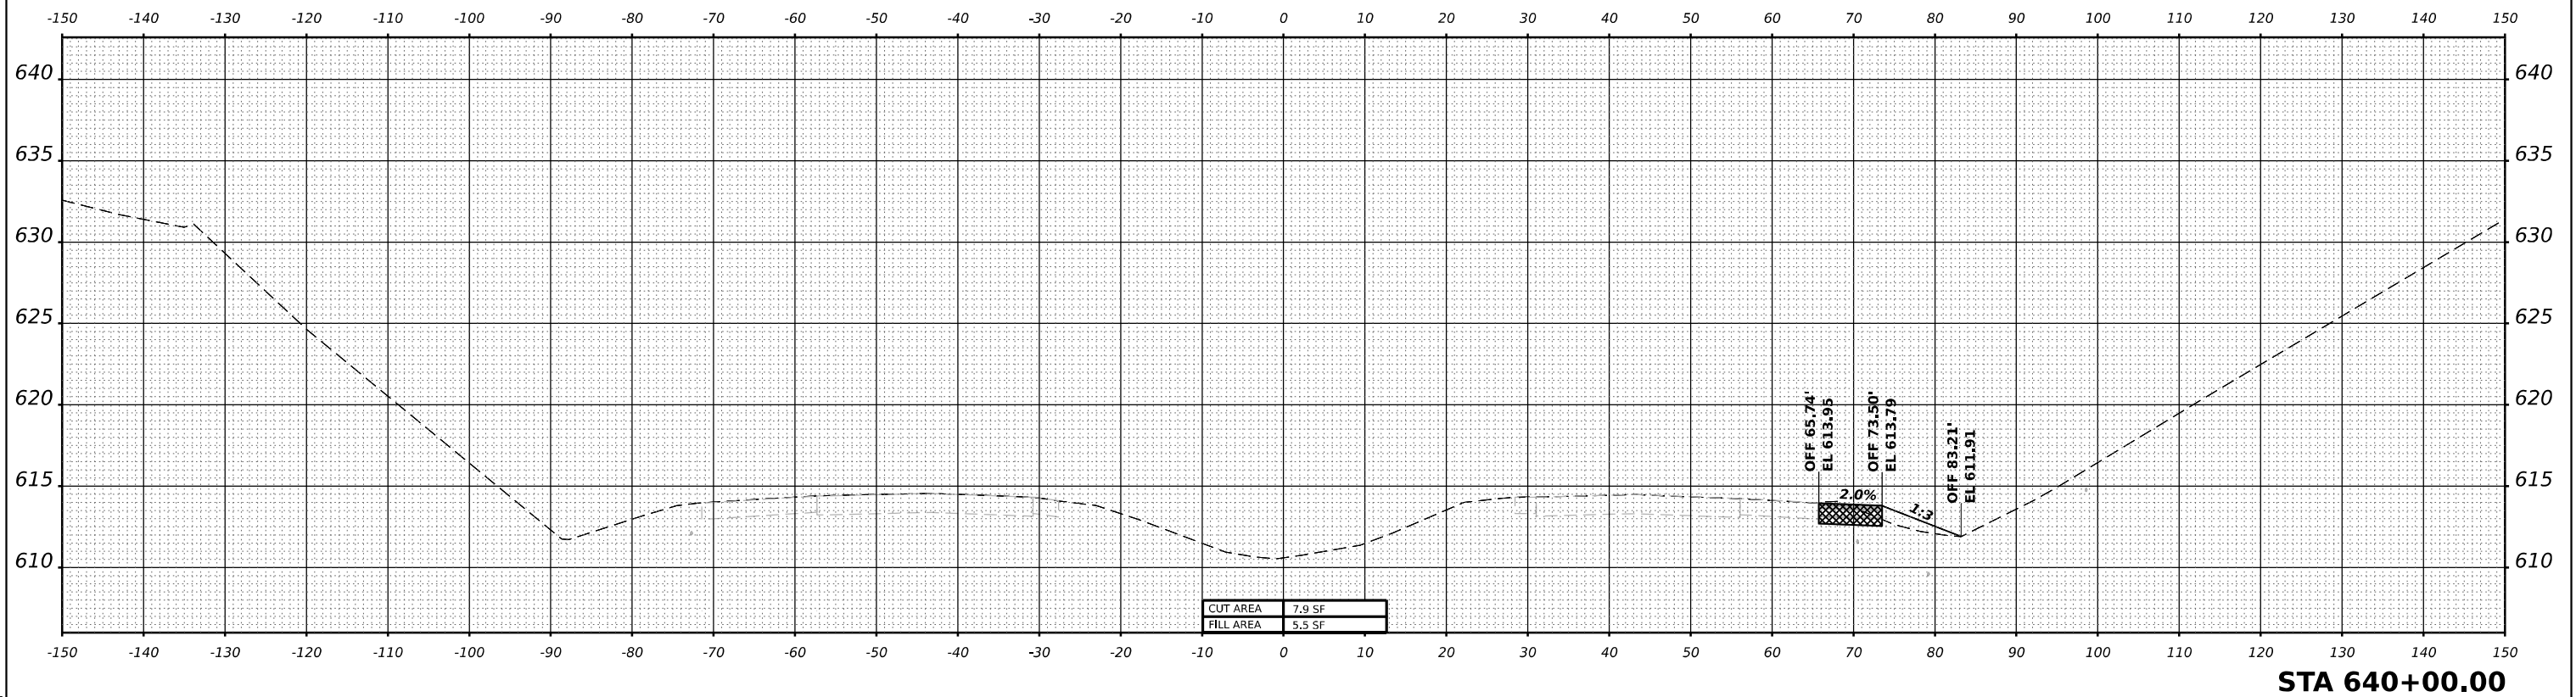

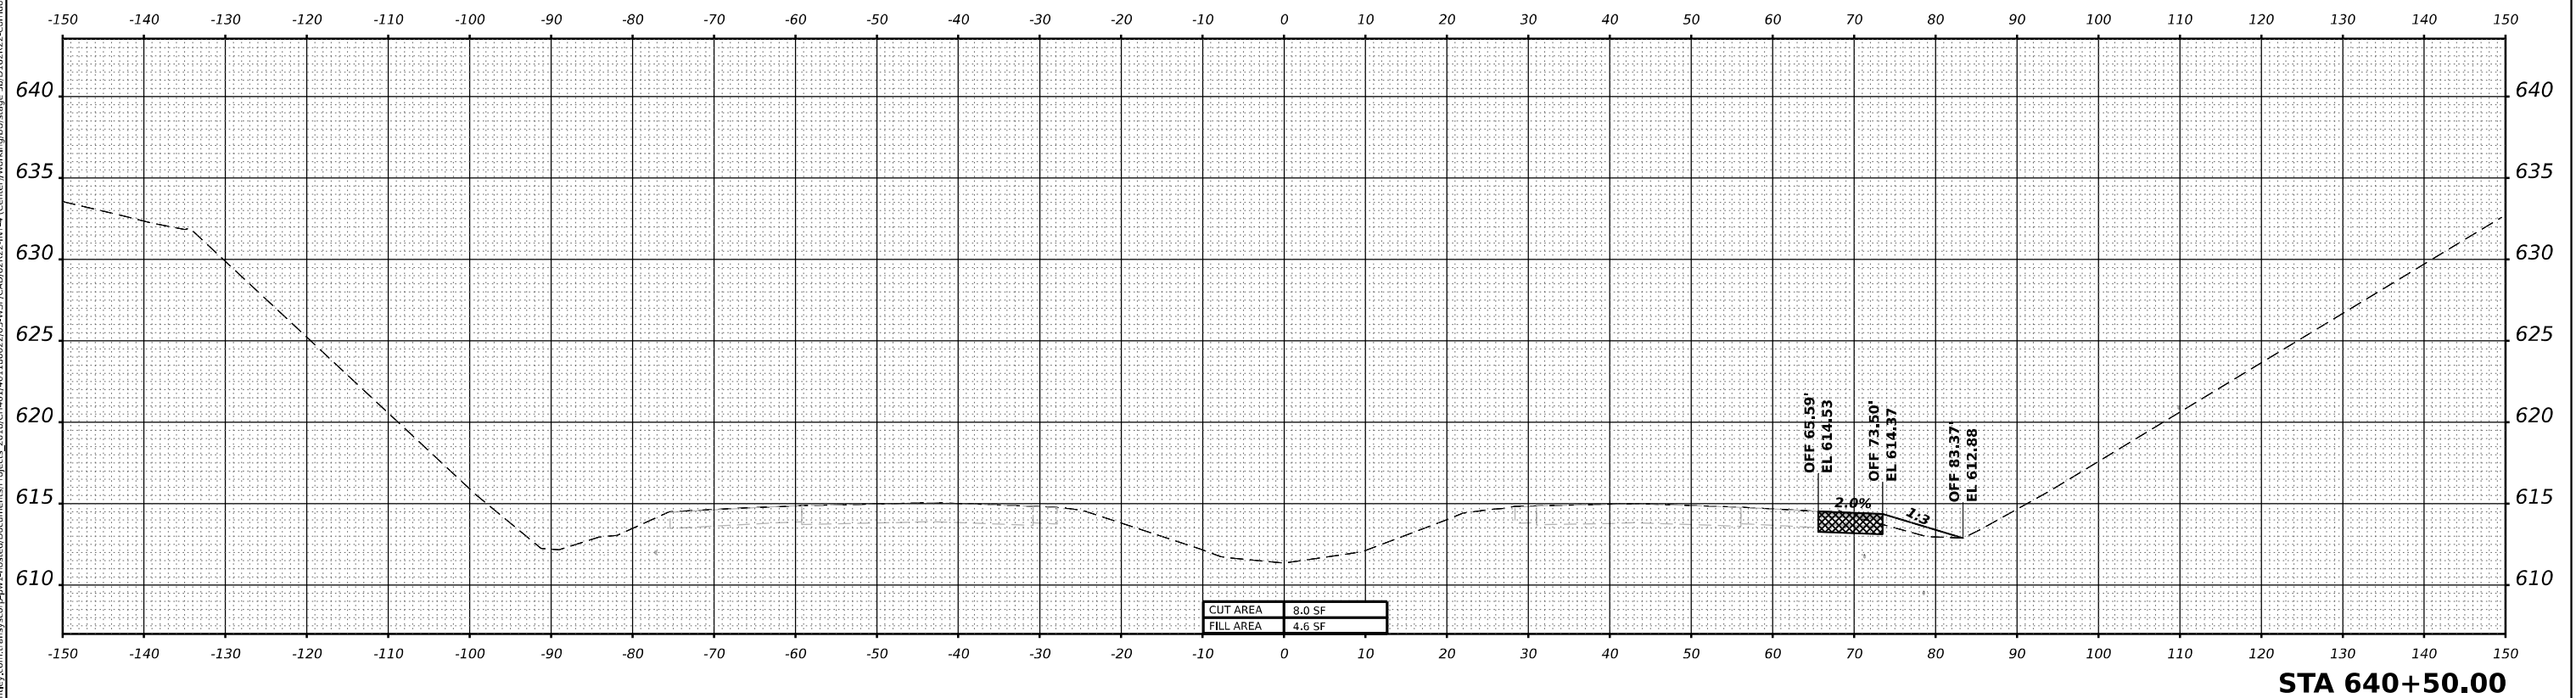
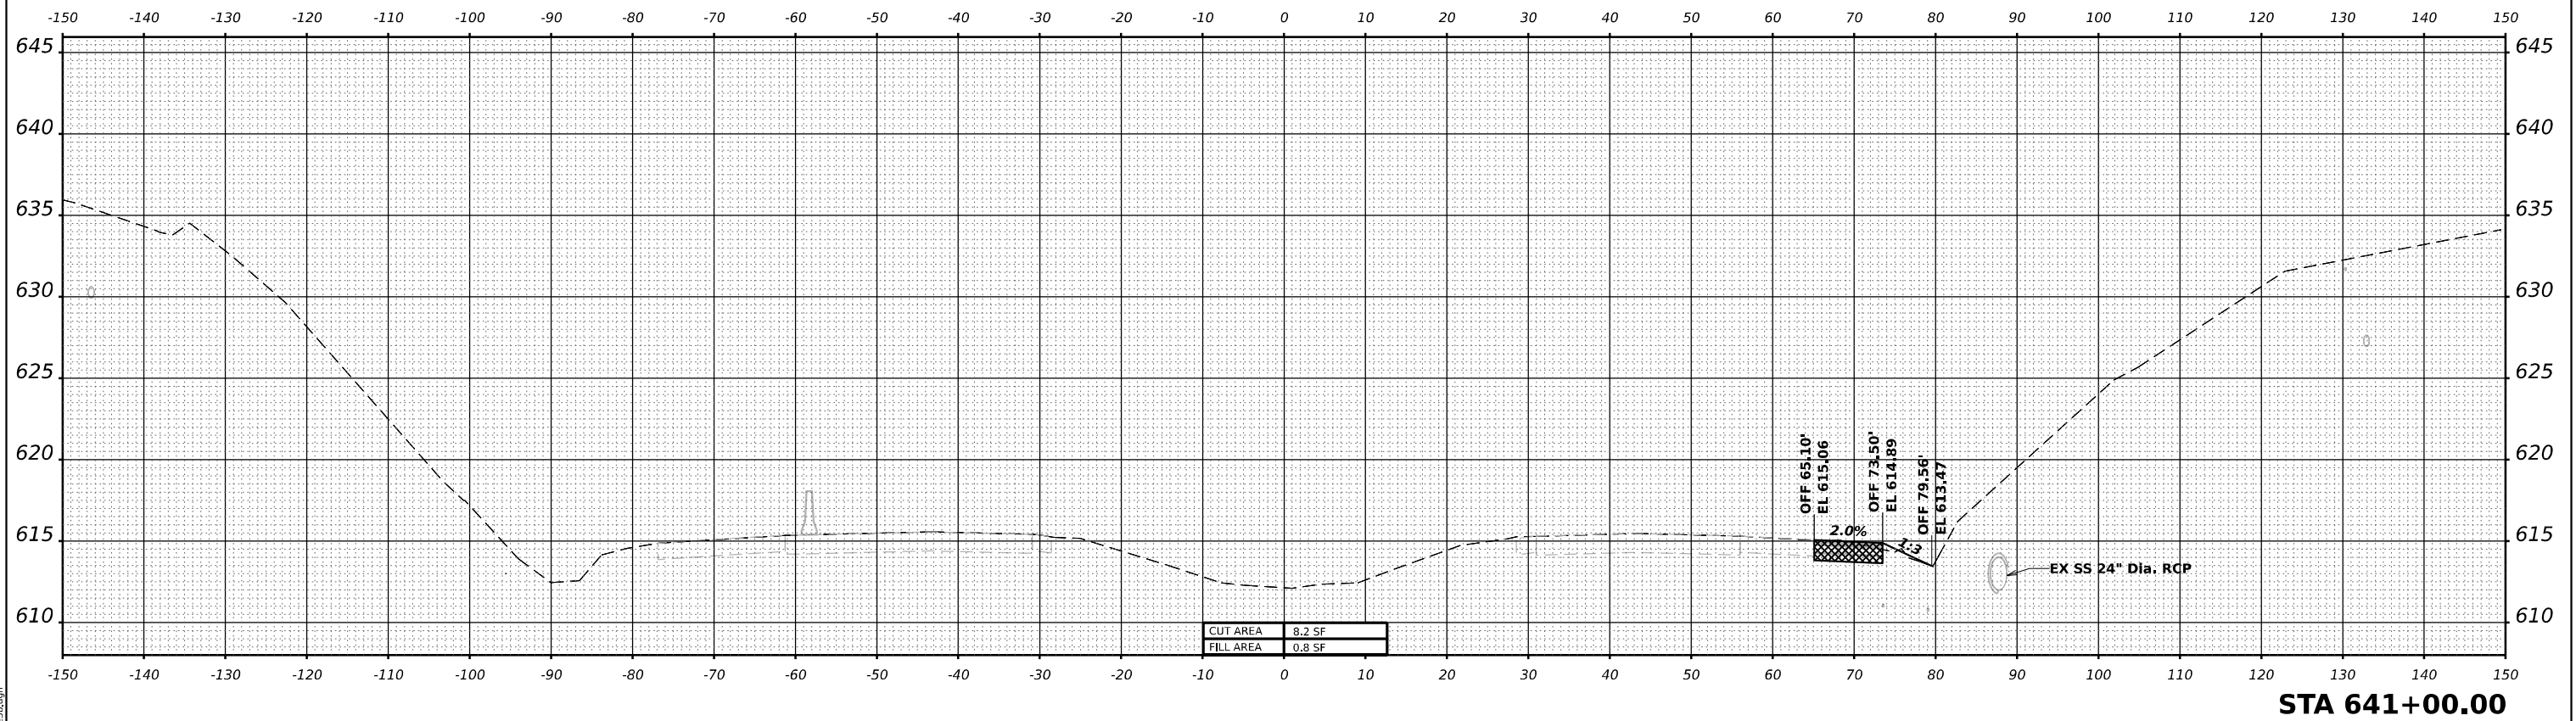


MODEL: PR-80-NORTH-641+50.00-1-1 [Sheet]
FILE NAME: pr-transmission-ppt.dwg
C:\Users\ppl\Documents\Projects\2018\CH401\401180022\03-WSP\CAD\62R22-INT-4 [Center]\Working\Bulldoze 3b\0162R22-CorridorStage3b.dgn

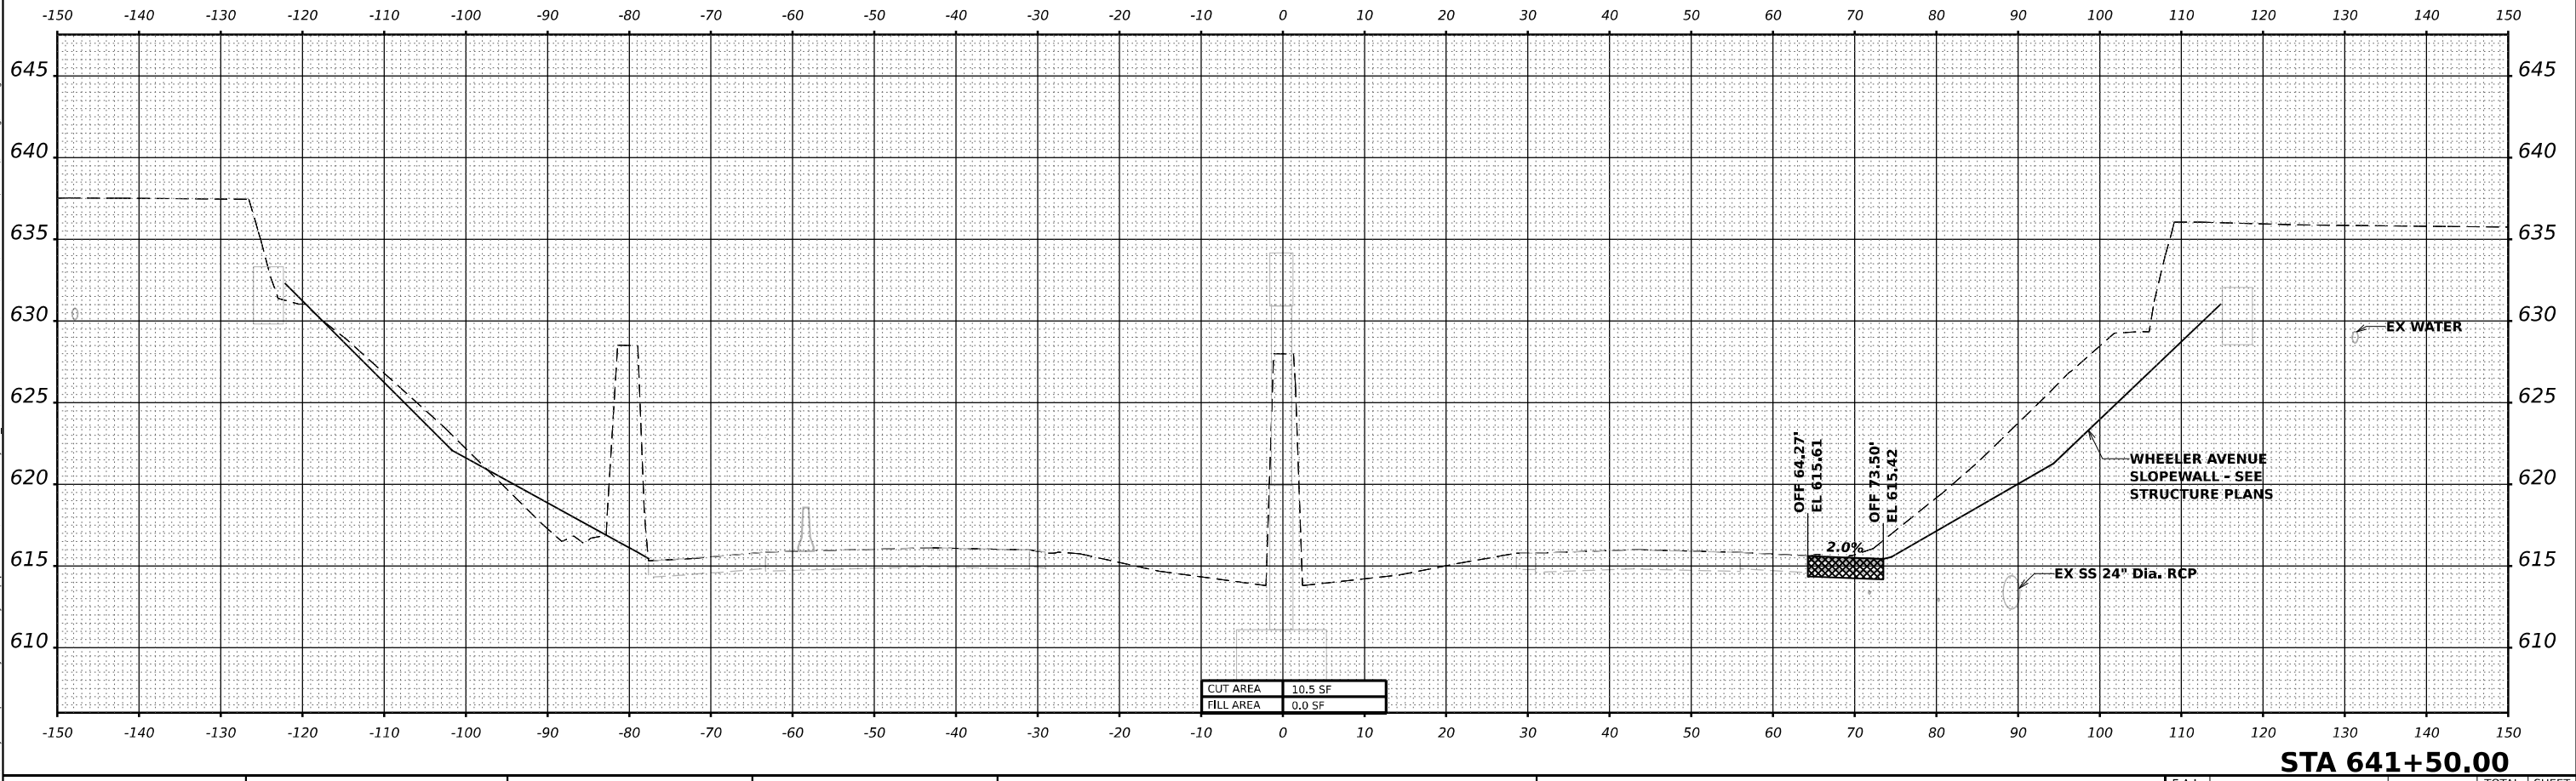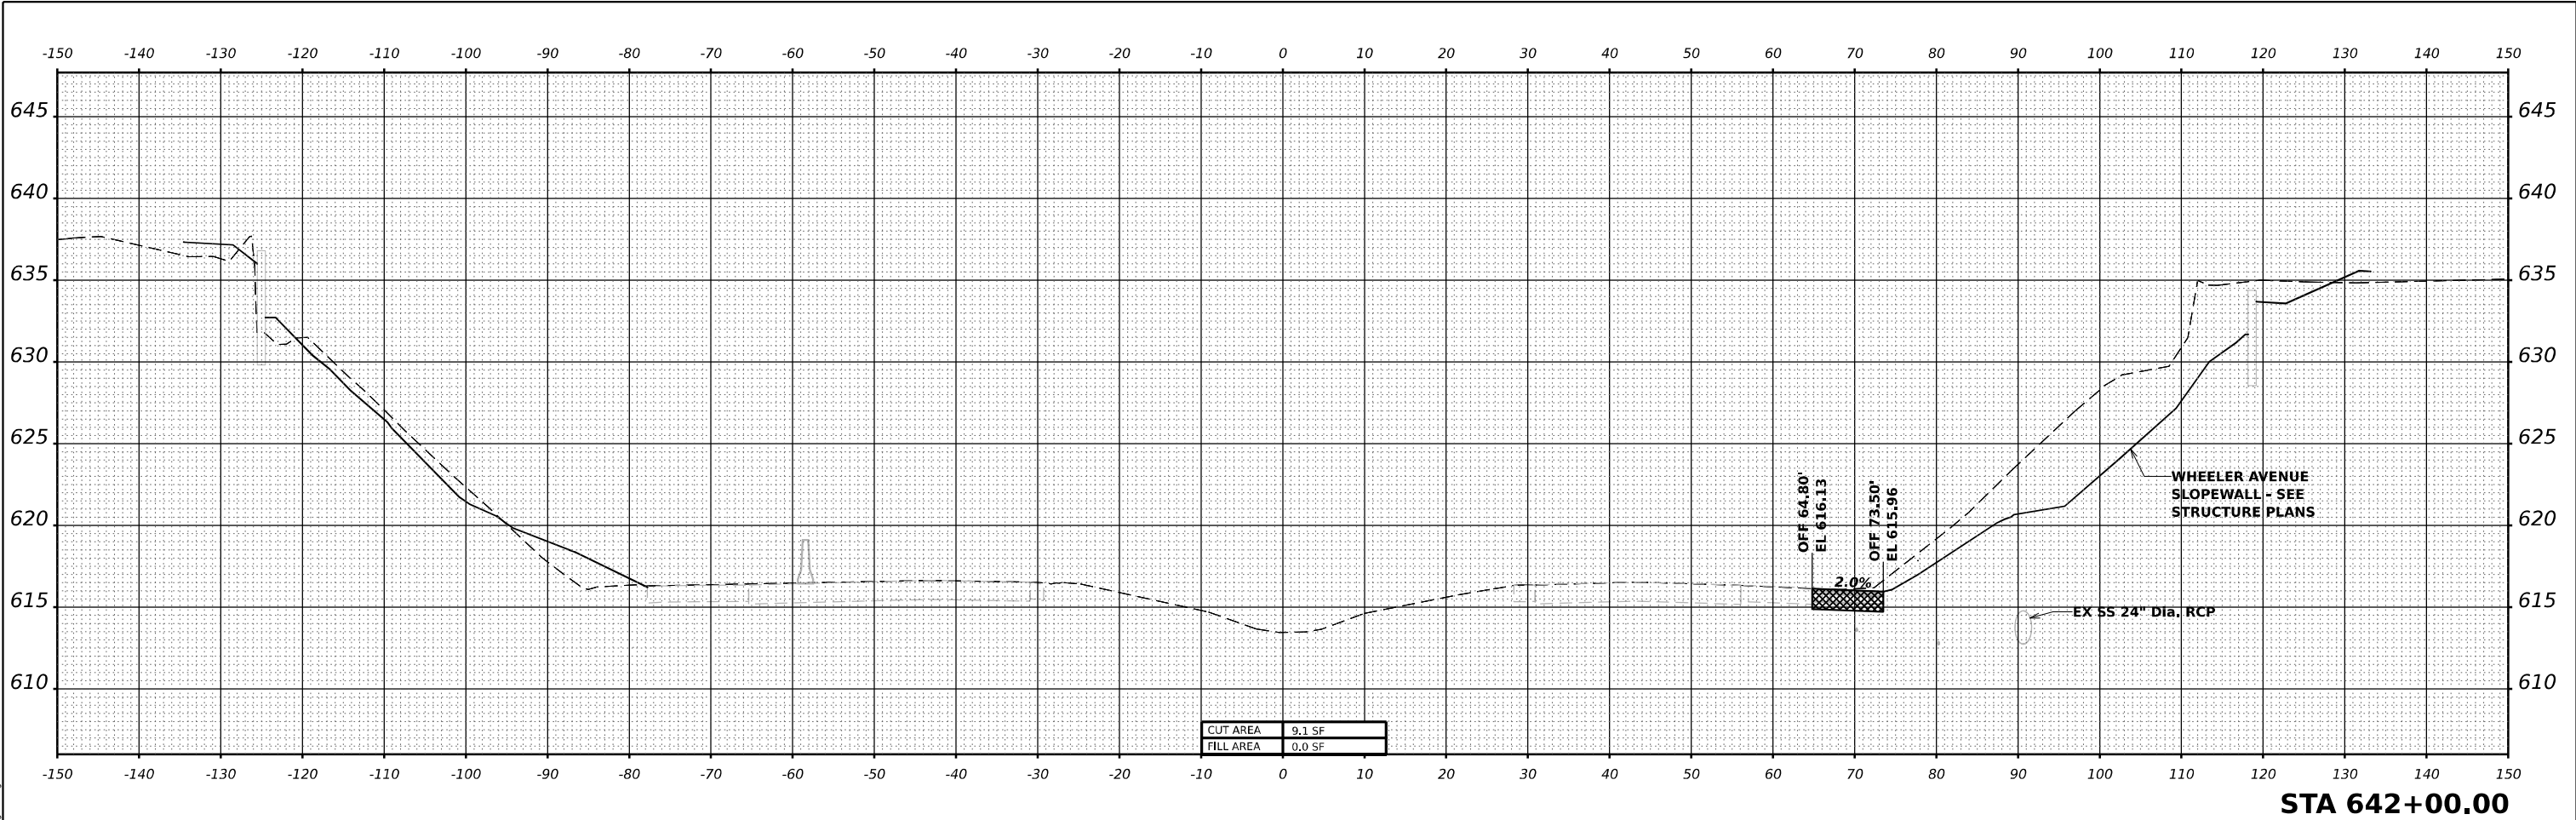

WSP WSP USA INC. 30 N. LA SALLE STREET SUITE 4200 CHICAGO, IL 60602 TEL: (312) 782-8150	USER NAME = USDJ744408		DESIGNED - KSD	REVISED - _____	STATE OF ILLINOIS DEPARTMENT OF TRANSPORTATION				CROSS SECTIONS STAGE 3B I-80				F.A.I. RTE.	SECTION	COUNTY	TOTAL SHEETS	SHEET NO.
	DRAWN - KSD		CHECKED - MMA	REVISED - _____									80	FAI 80 21 INTERCHANGE	WILL	1209	982
	PLOT SCALE = 0.16666667' / in.		DATE - 4/25/2025	REVISED - _____									CONTRACT NO. 62R22				
	PLOT DATE = 4/22/2025			REVISED - _____									ILLINOIS FED. AID PROJECT				
		SCALE: HORIZ: 1"=10'		VERT: 1"=5'		SHEET _____		OF _____		SHEETS		STA. _____		TO STA. _____			

MODEL: PR-60-NORTH - 642+50.00-1-1 [Sheet]
FILE NAME: pr-60-north-642+50.00-1-1.dgn
C:\Users\paul\Documents\Projects\2018\CH401\401180022\03-WSP\CAD\62R22-INT-4 (Center)\Working\Bulldoze 3b\0162R22-Corridor-Stage3b.dgn

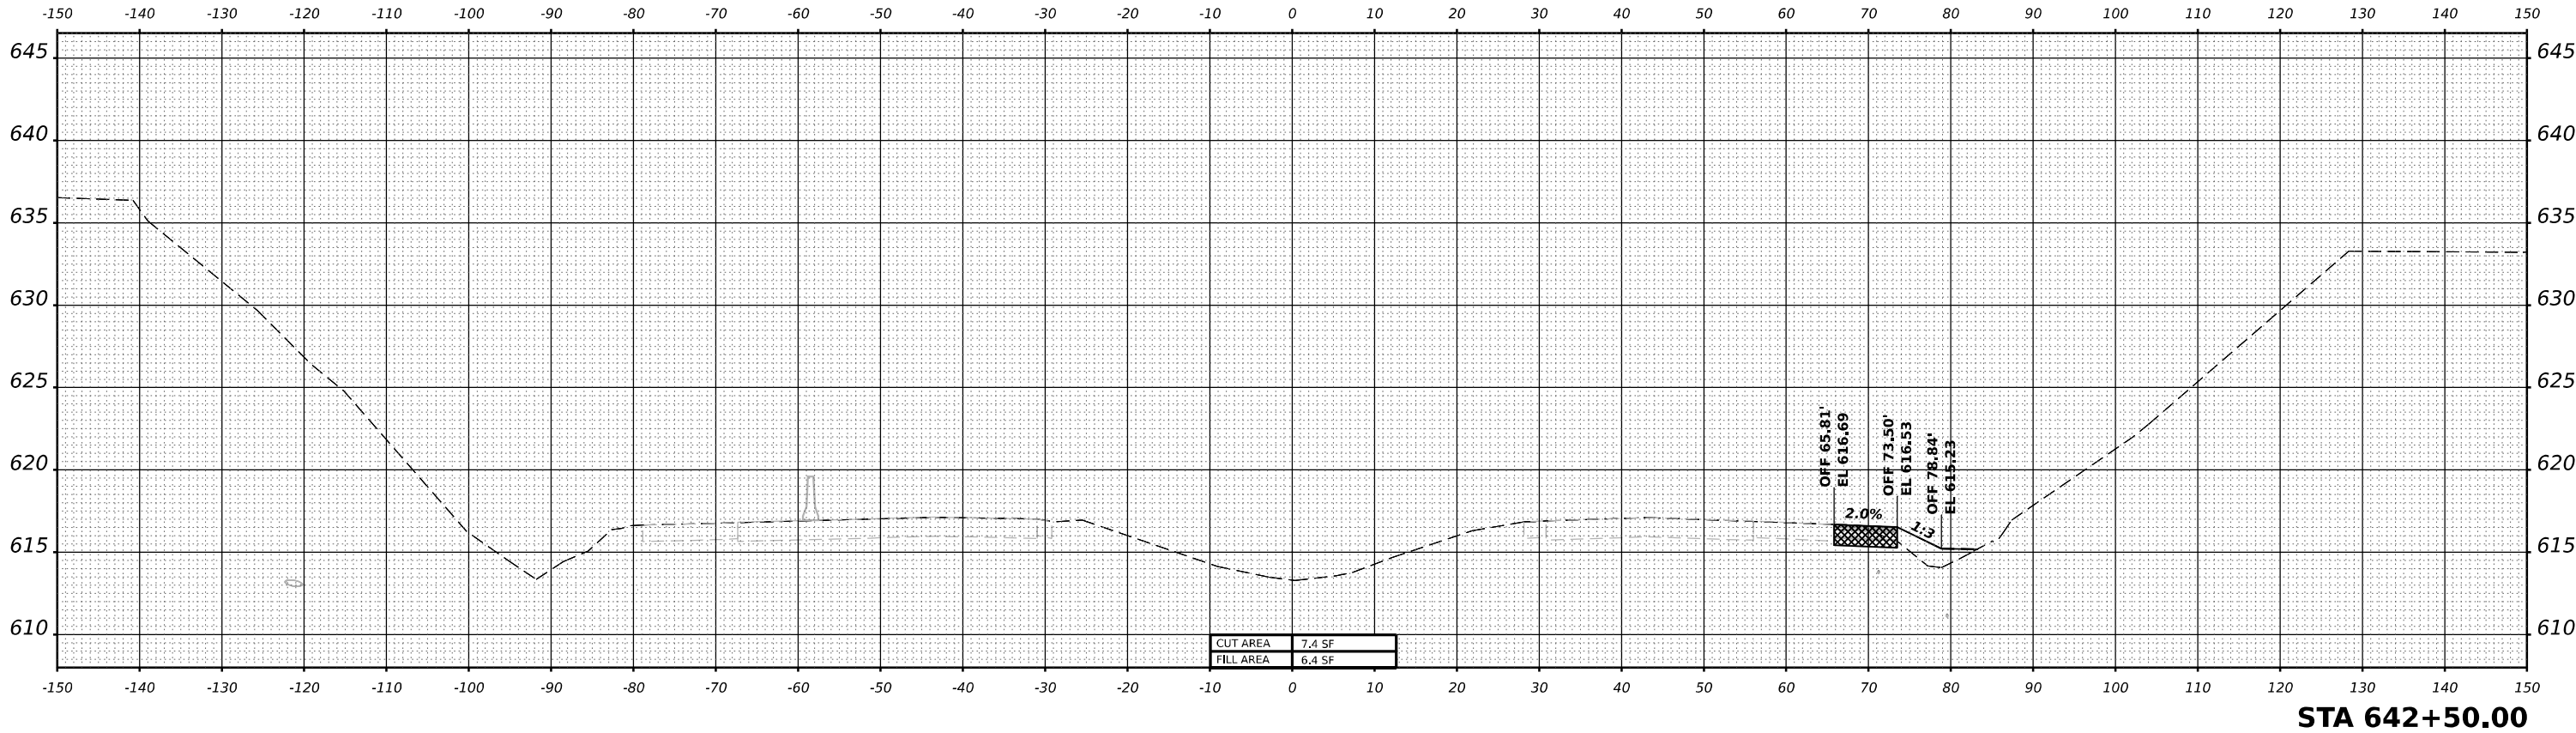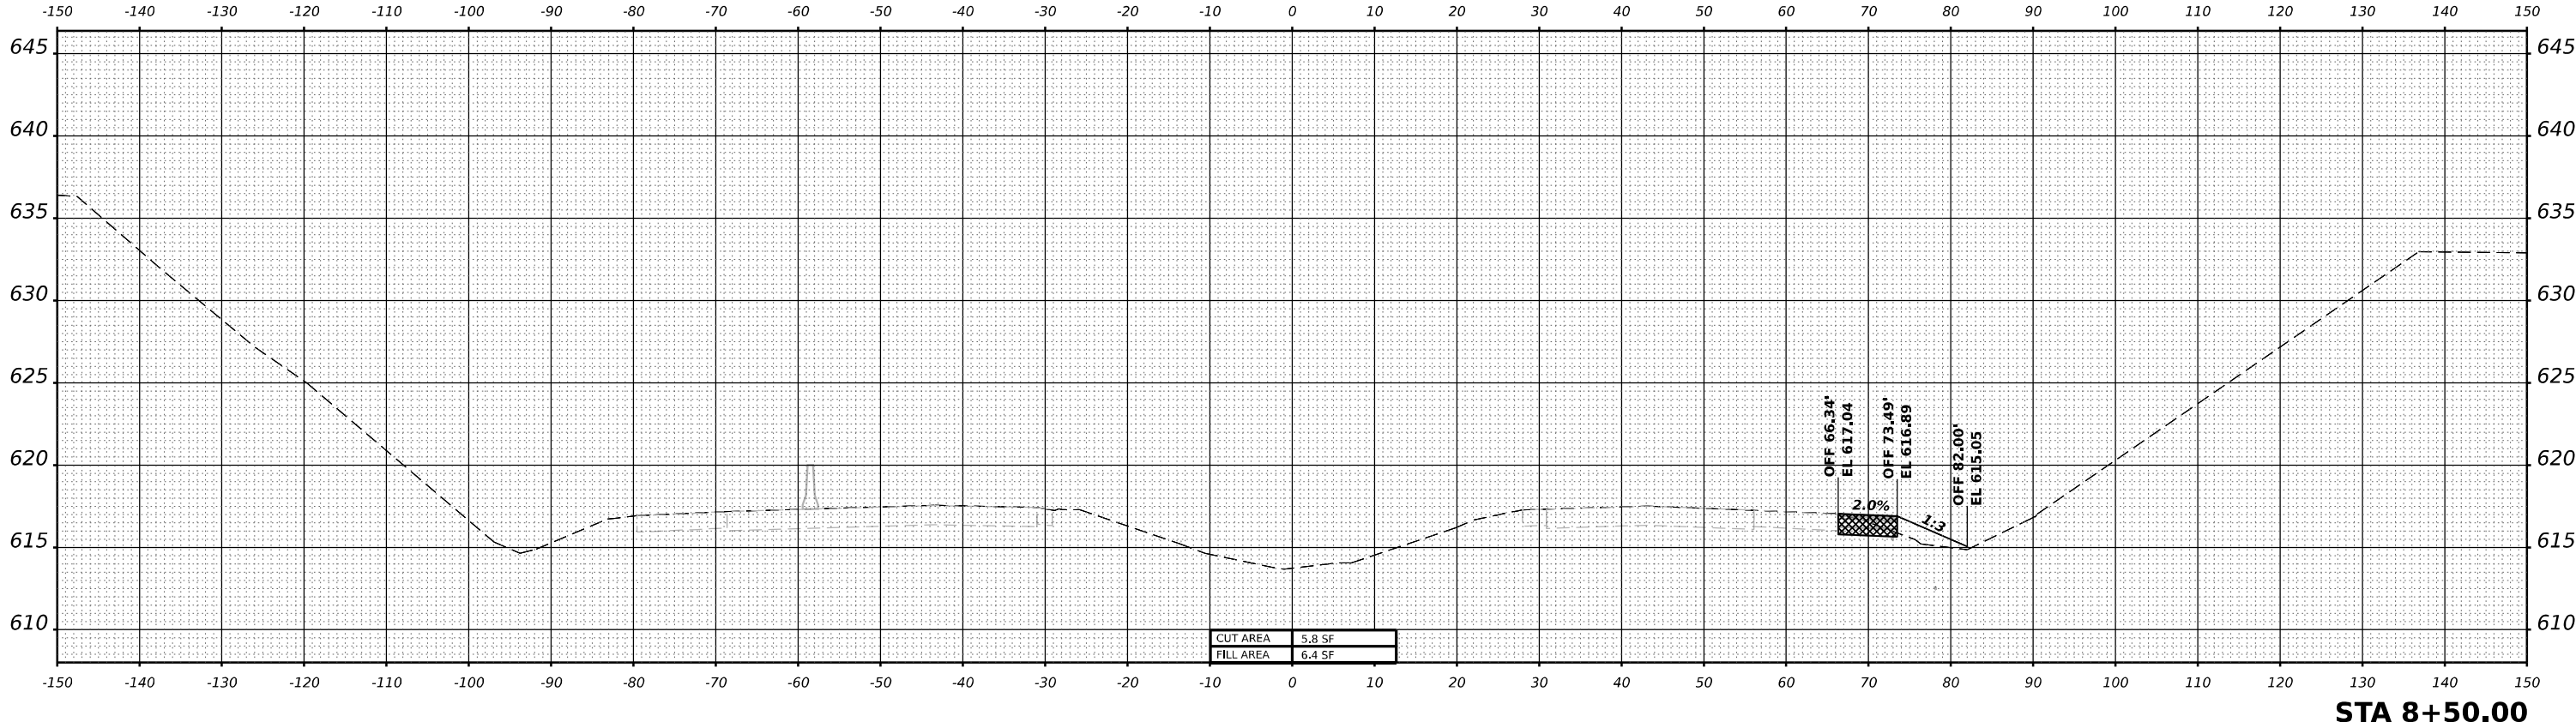

WSP USA Inc.
30 N. LA SALLE STREET
SUITE 4200
CHICAGO, IL 60602
TEL: (312) 782-8150

USER NAME	= USDJ744408
DESIGNED	- KSD
DRAWN	- KSD
PLOT SCALE	= 0.16666667' / in.
PLOT DATE	= 4/22/2025

DESIGNED	- KSD
DRAWN	- KSD
CHECKED	- MMA
DATE	- 4/25/2025

REVISED	-
REVISED	-
REVISED	-
REVISED	-



STATE OF ILLINOIS
DEPARTMENT OF TRANSPORTATION

CROSS SECTIONS STAGE 3B
I-80


SCALE: HORIZ: 1"=10'
VERT: 1"=5'
SHEET -- OF -- SHEETS
STA. -- TO STA. --

F.A.I. RTE.	SECTION	COUNTY	TOTAL SHEETS	SHEET NO.
80	FAI 80 21 INTERCHANGE	WILL	1209	983
CONTRACT NO. 62R22				
ILLINOIS FED. AID PROJECT				


MODEL: PR-80-NORTH-A 9+00.00-1.1 (Sheet)
FILE NAME: pr-80-north-a-9+00.00-1.1 (Sheet)
C:\Users\paultransys\Documents\Projects\2018\CH401\401180022\03-WSP\CAD\62R22-INT-4 (Center)\Working\Bulldoze 3b\0162R22-CorridorStage3b.dgn

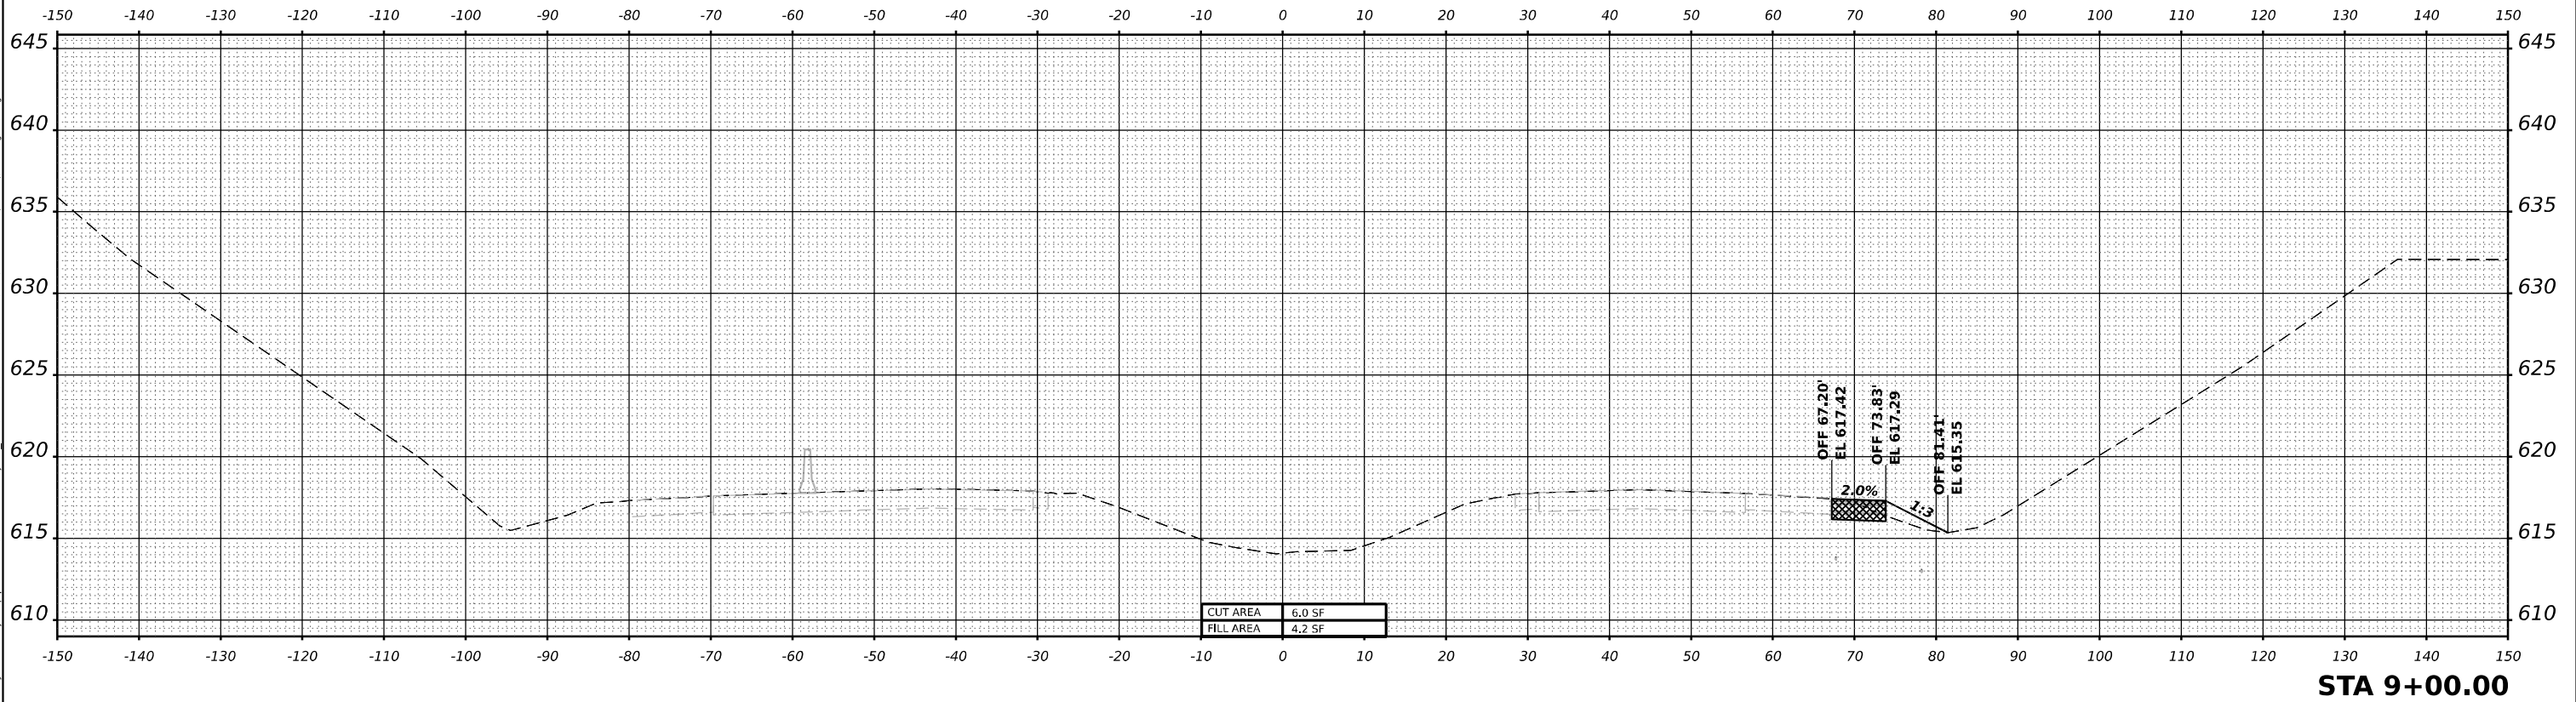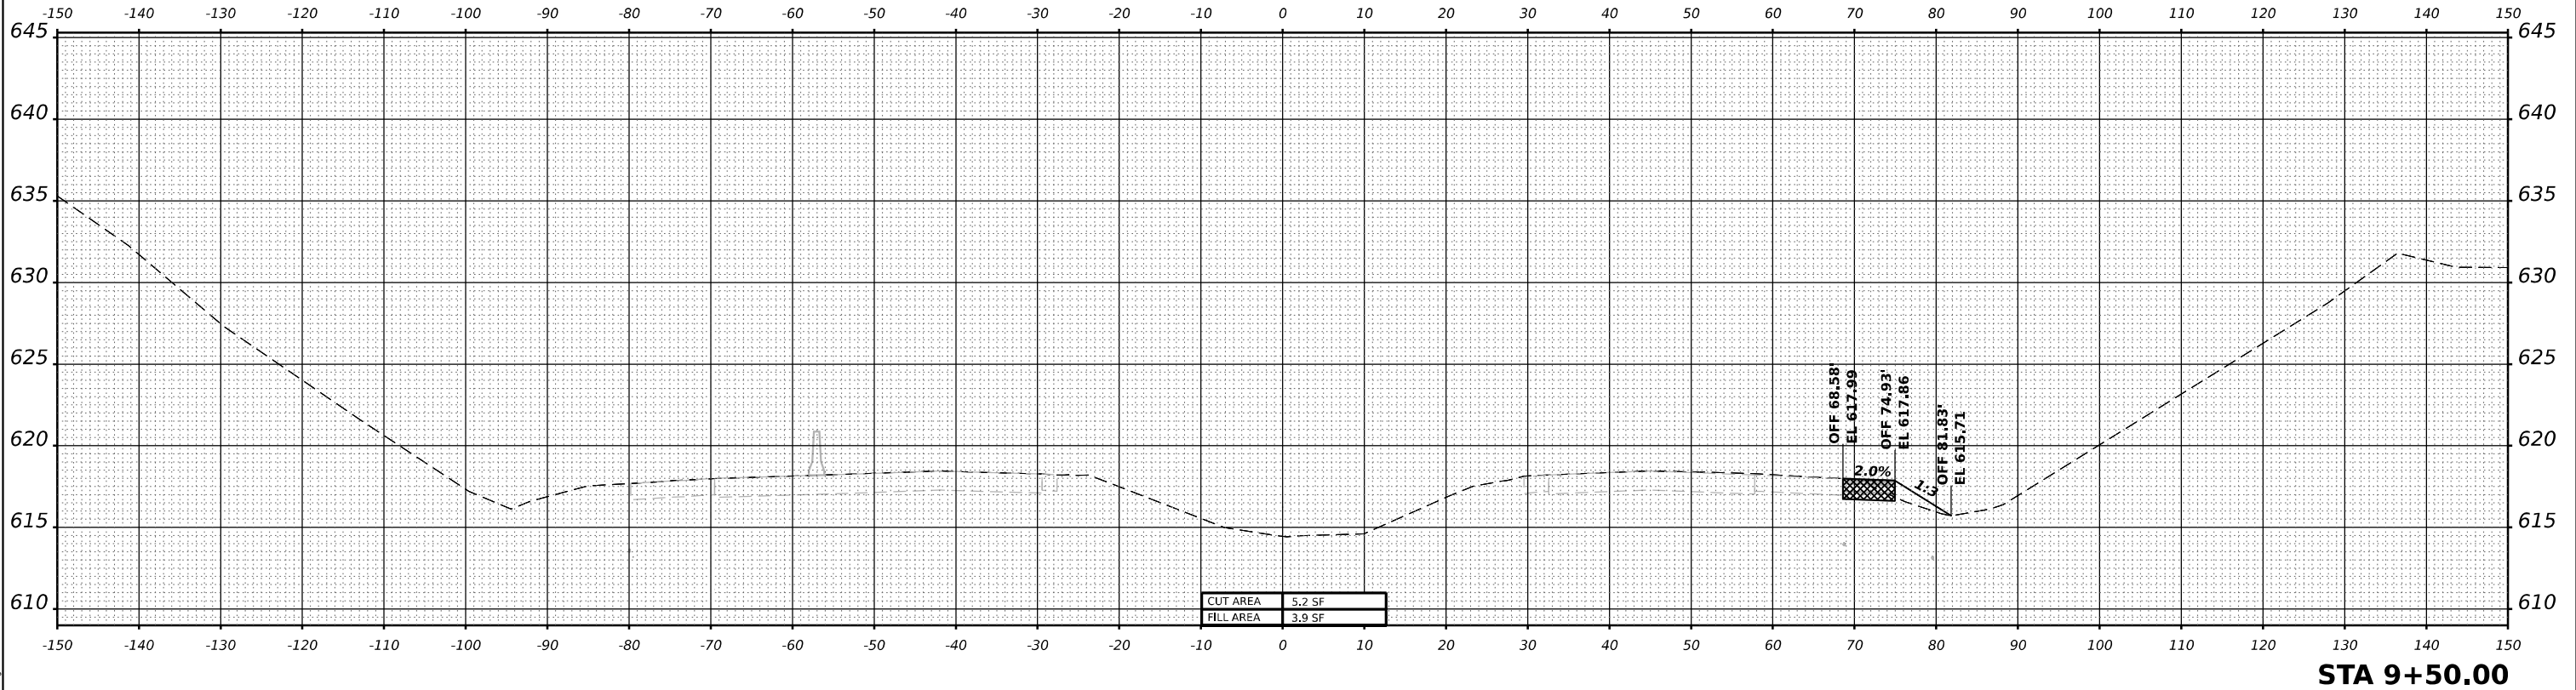

MODEL: PR-80-NORTH-A 11+00.00 [Sheet]
FILE NAME: p:\trans\stage3b\stage3b.dgn


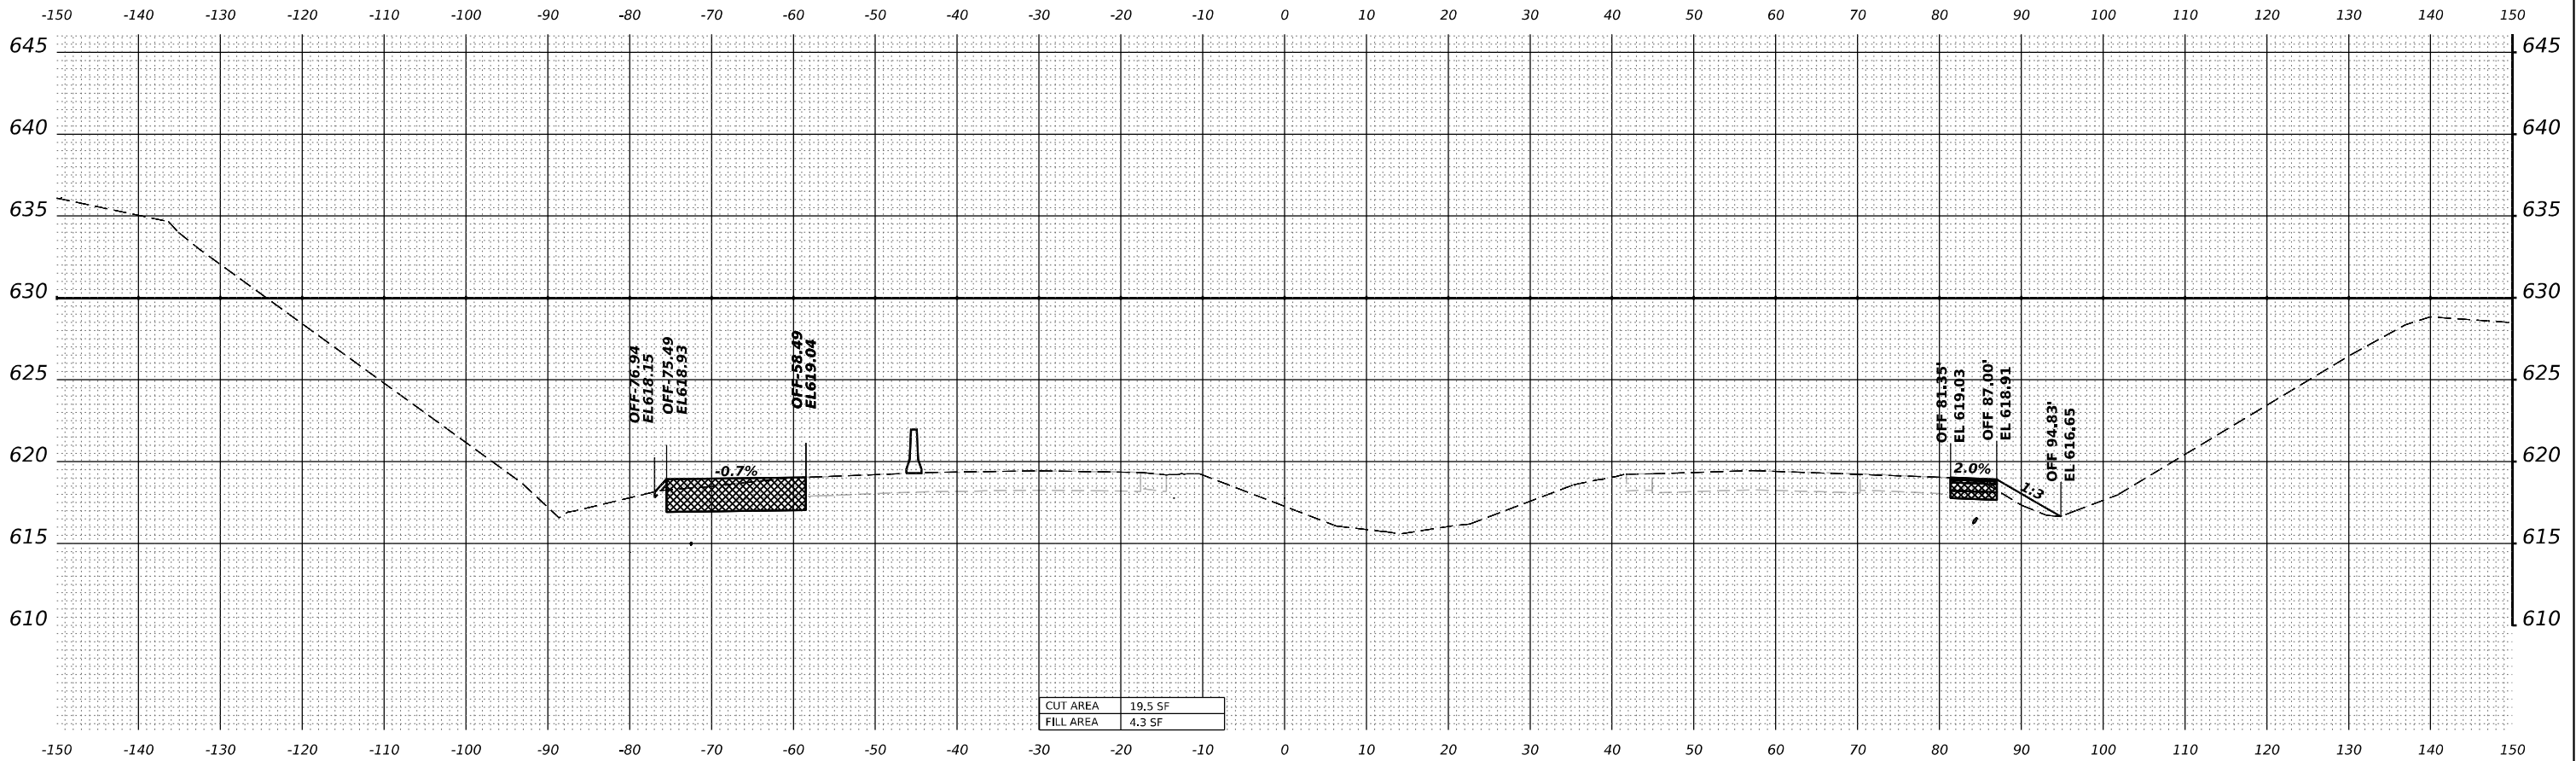


STA 11+50.00

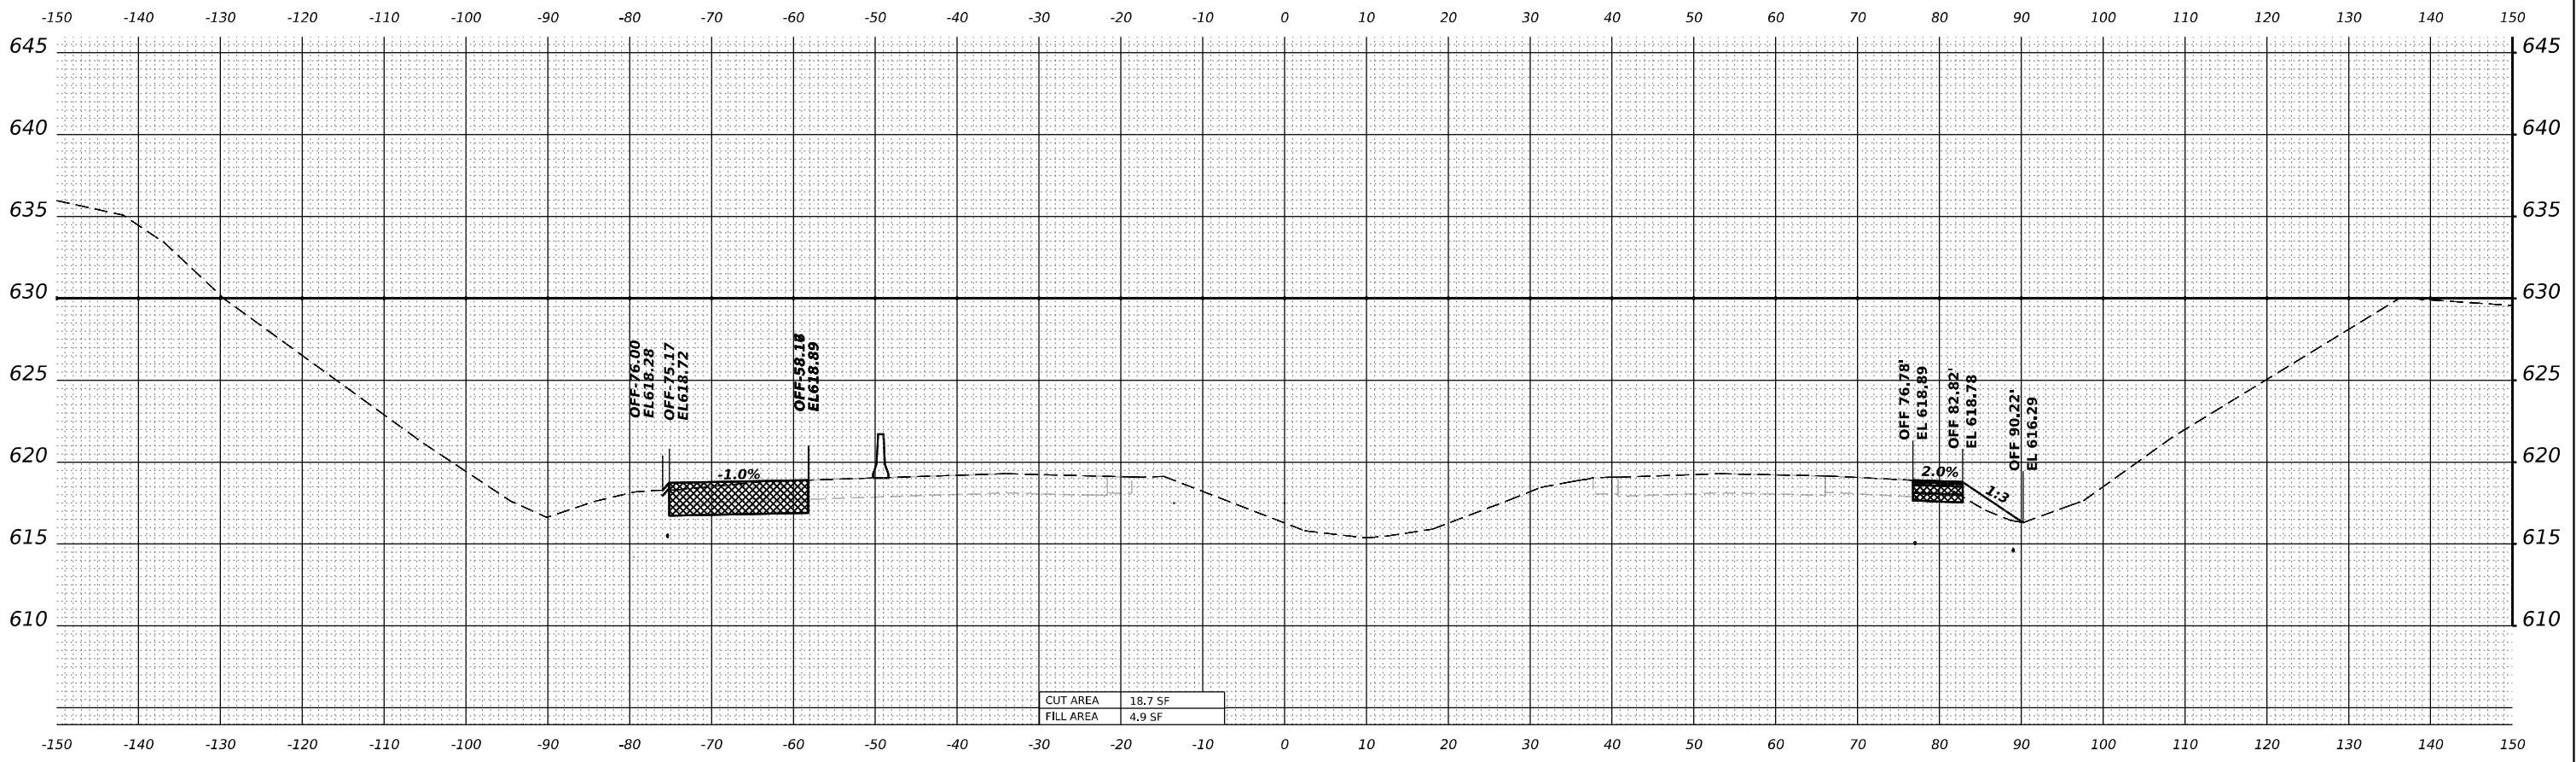


STA 11+00.00

Model: PR-80-NORTH-A 12+00.00 [Sheet]
File Name: p:\transys\stage3b\stage3b.dgn

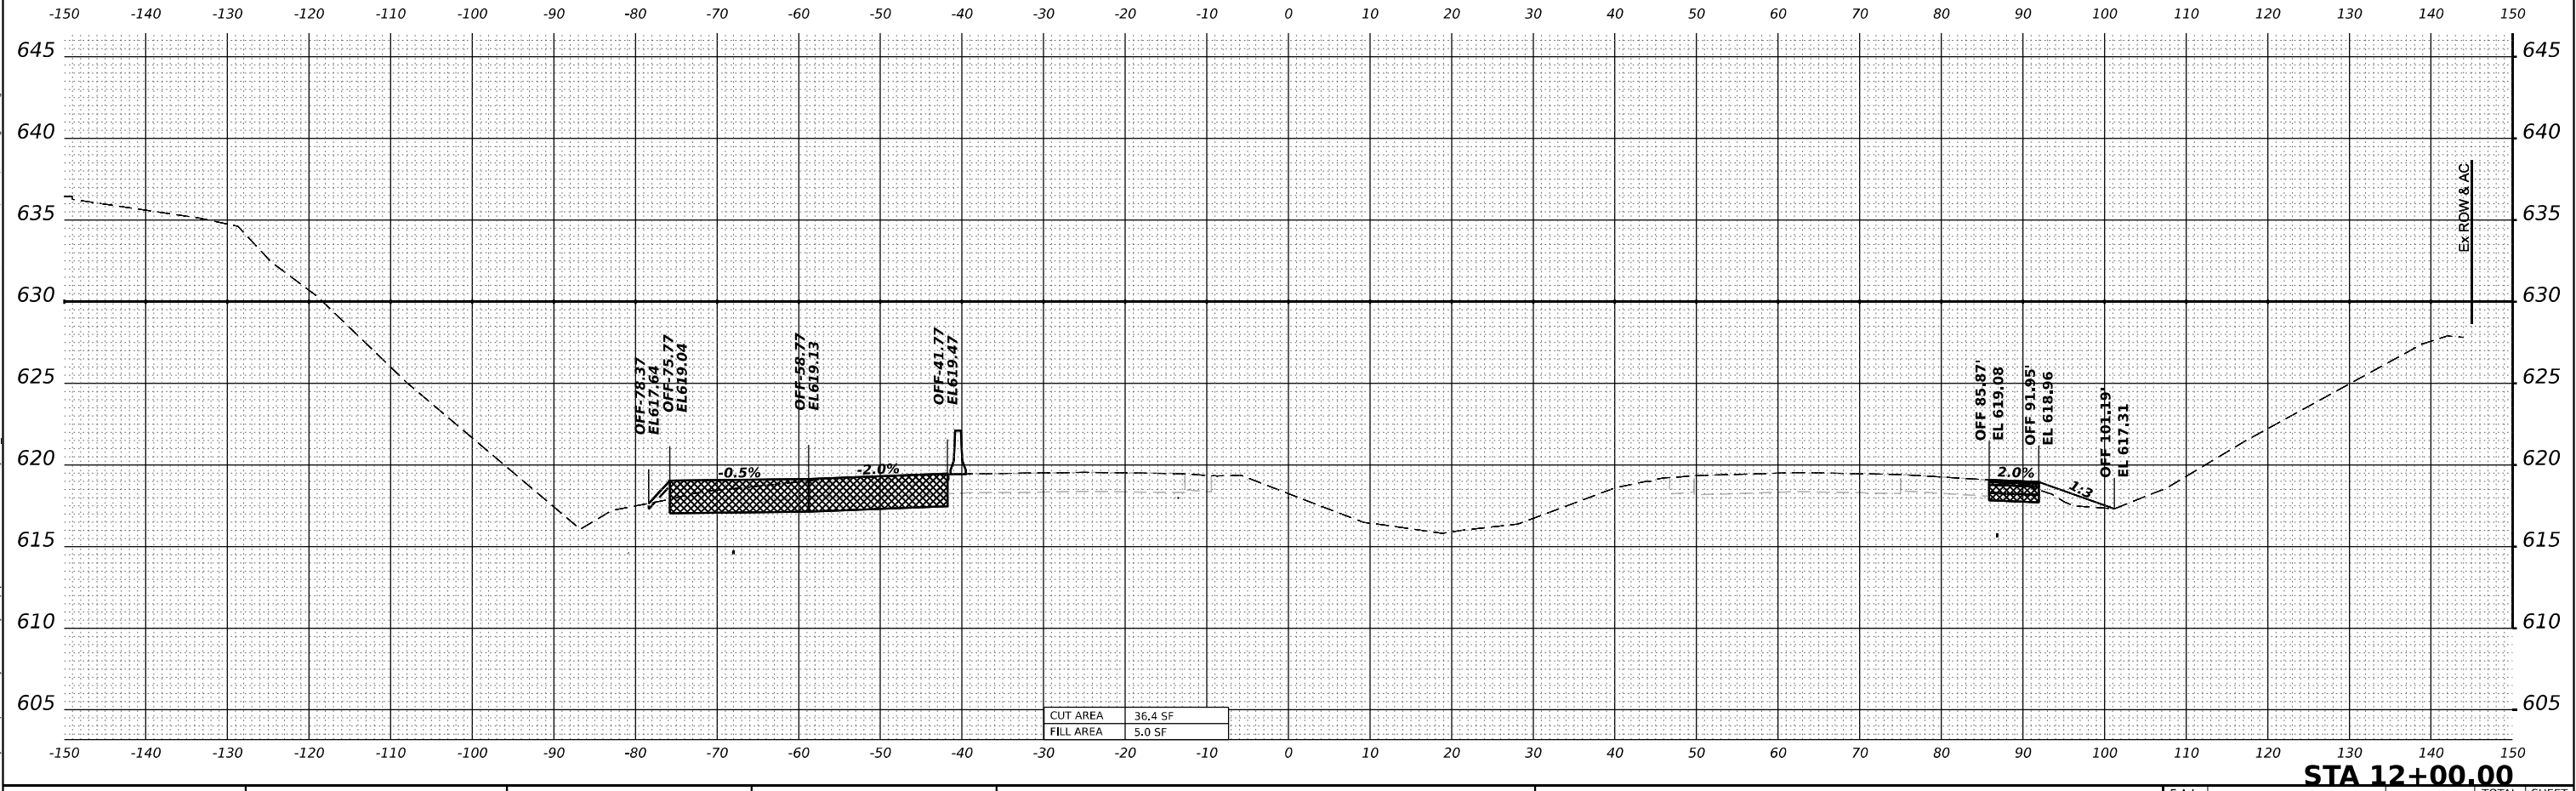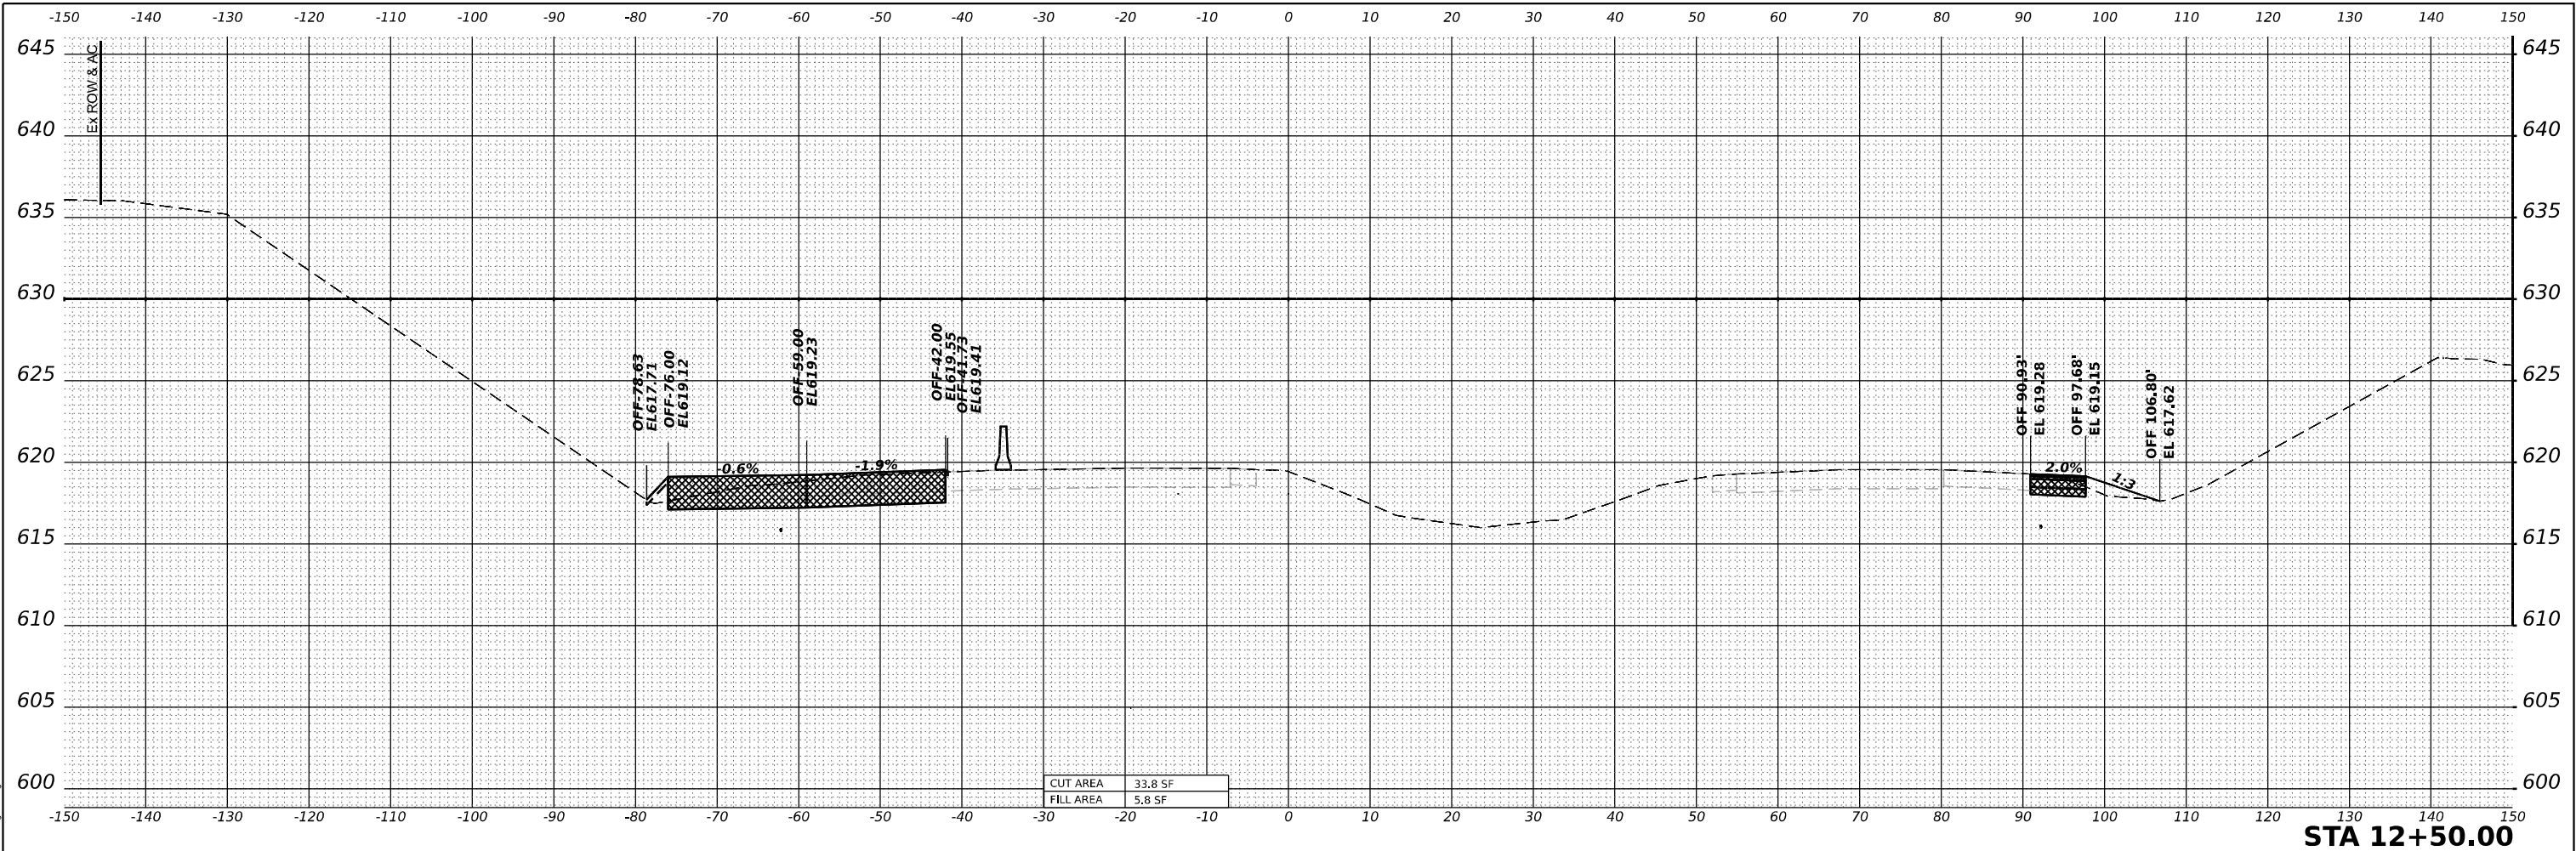


WSP WSP USA INC. 30 N. LA SALLE STREET SUITE 4200 CHICAGO, IL 60602 TEL: (312) 782-8150	USER NAME = USDJ744408		DESIGNED - KSD	REVISED -	STATE OF ILLINOIS DEPARTMENT OF TRANSPORTATION		CROSS SECTIONS STAGE 3B				F.A.I. RTE.	SECTION	COUNTY	TOTAL SHEETS	SHEET NO.
	DRAWN - KSD		CHECKED - MMA	REVISED -			I-80				80	FAI 80 21 INTERCHANGE	WILL	1209	987
	PLOT SCALE = 0.16666667" / in.		DATE - 4/25/2025	REVISED -			SCALE: HORIZ: 1"=10' VERT: 1"=5'				SHEET OF SHEETS		CONTRACT NO. 62R22		
	PLOT DATE = 4/22/2025						TO STA.				ILLINOIS		FED. AID PROJECT		


MODEL: PR-80-NORTH-A 14+00.00 [Sheet]
FILE NAME: pr-transys-cs-stage3b.dgn
C:\Users\paul\Documents\Projects\2018\CH401\401180022\03-WSP\CAD\62R22-INT-4 [Center]\Working\Bulstage 3b\0162R22-Corridor-Stage3b.dgn

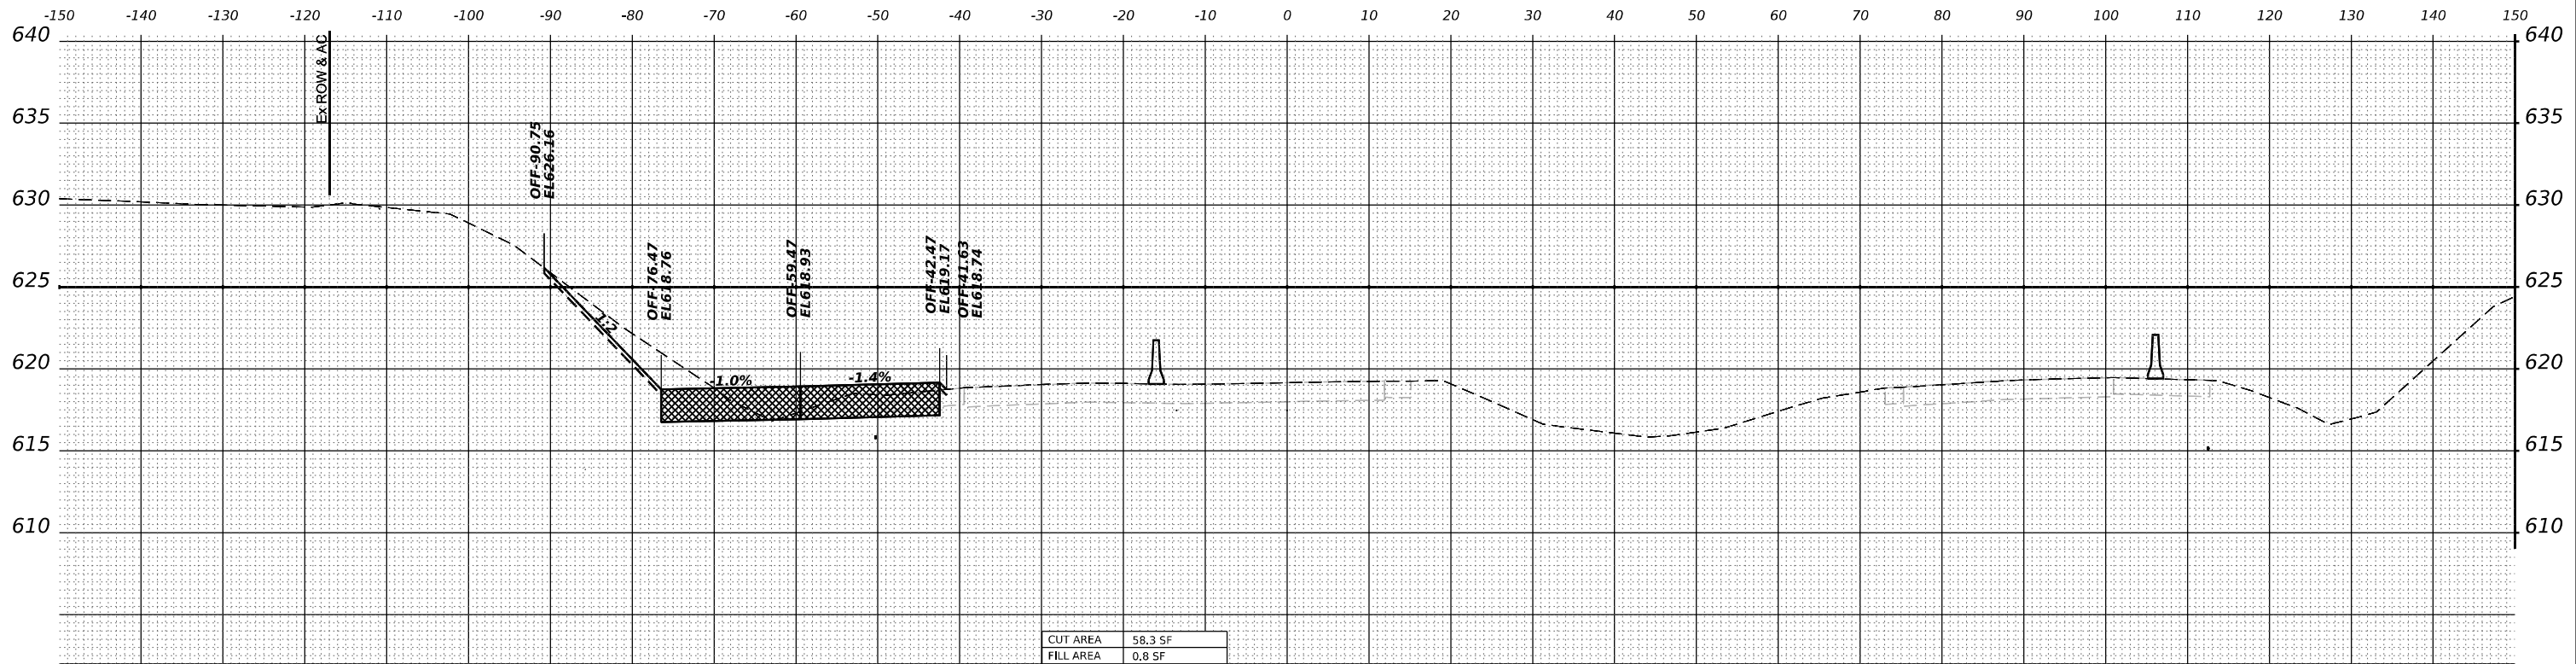


STA 14+50.00

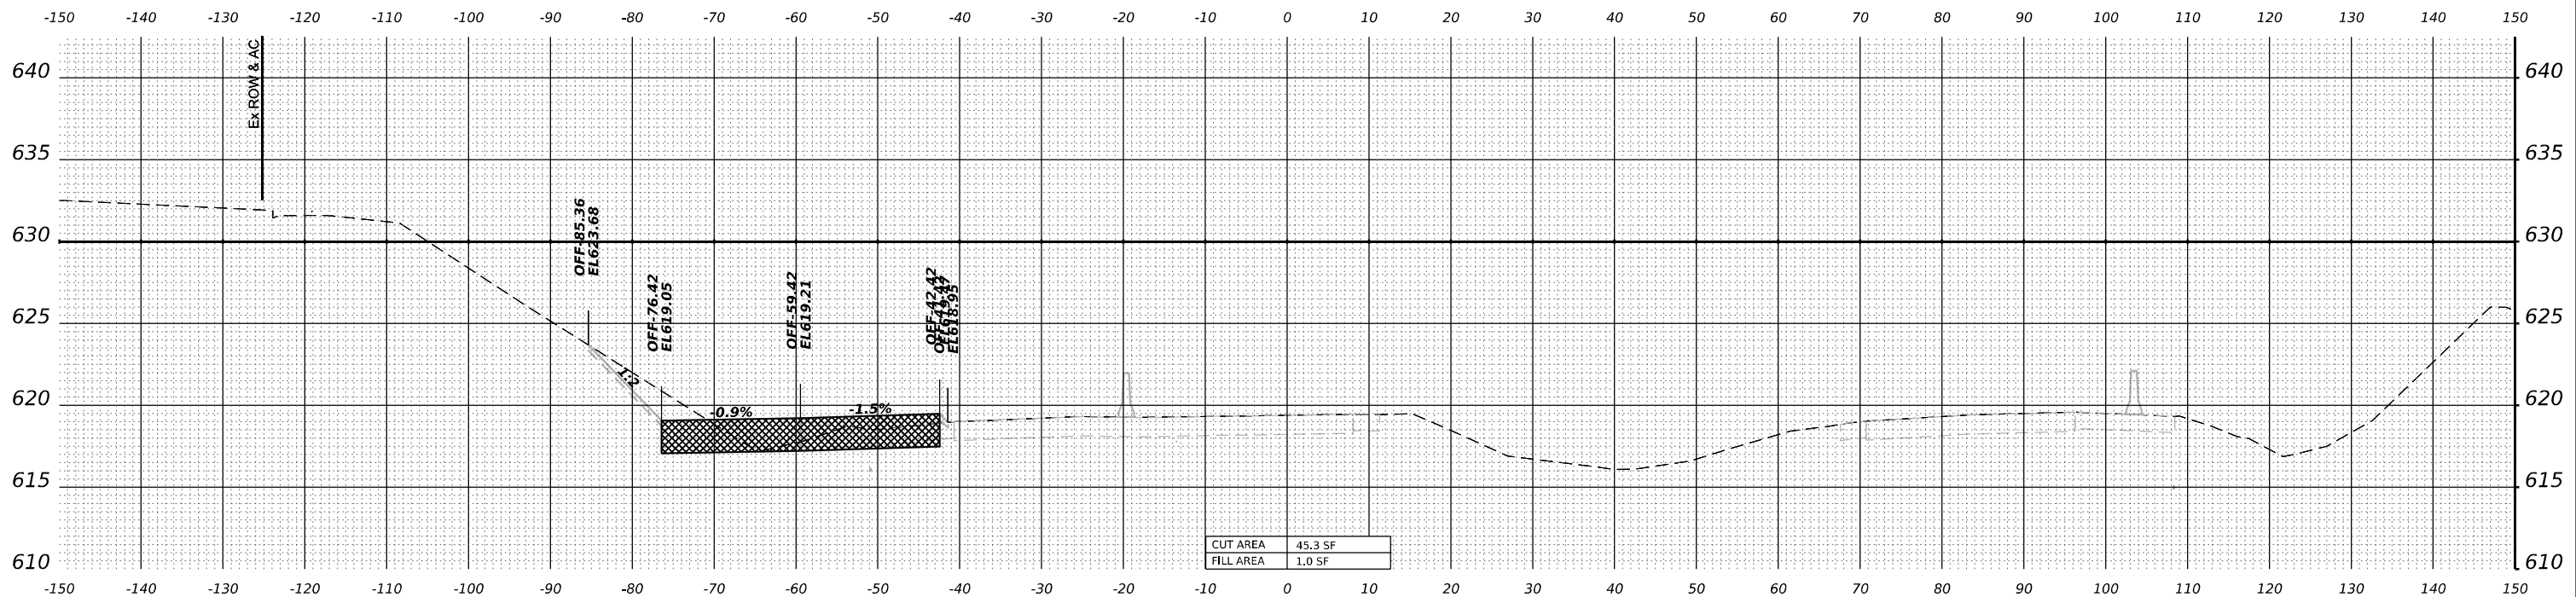


STA 14+00.00

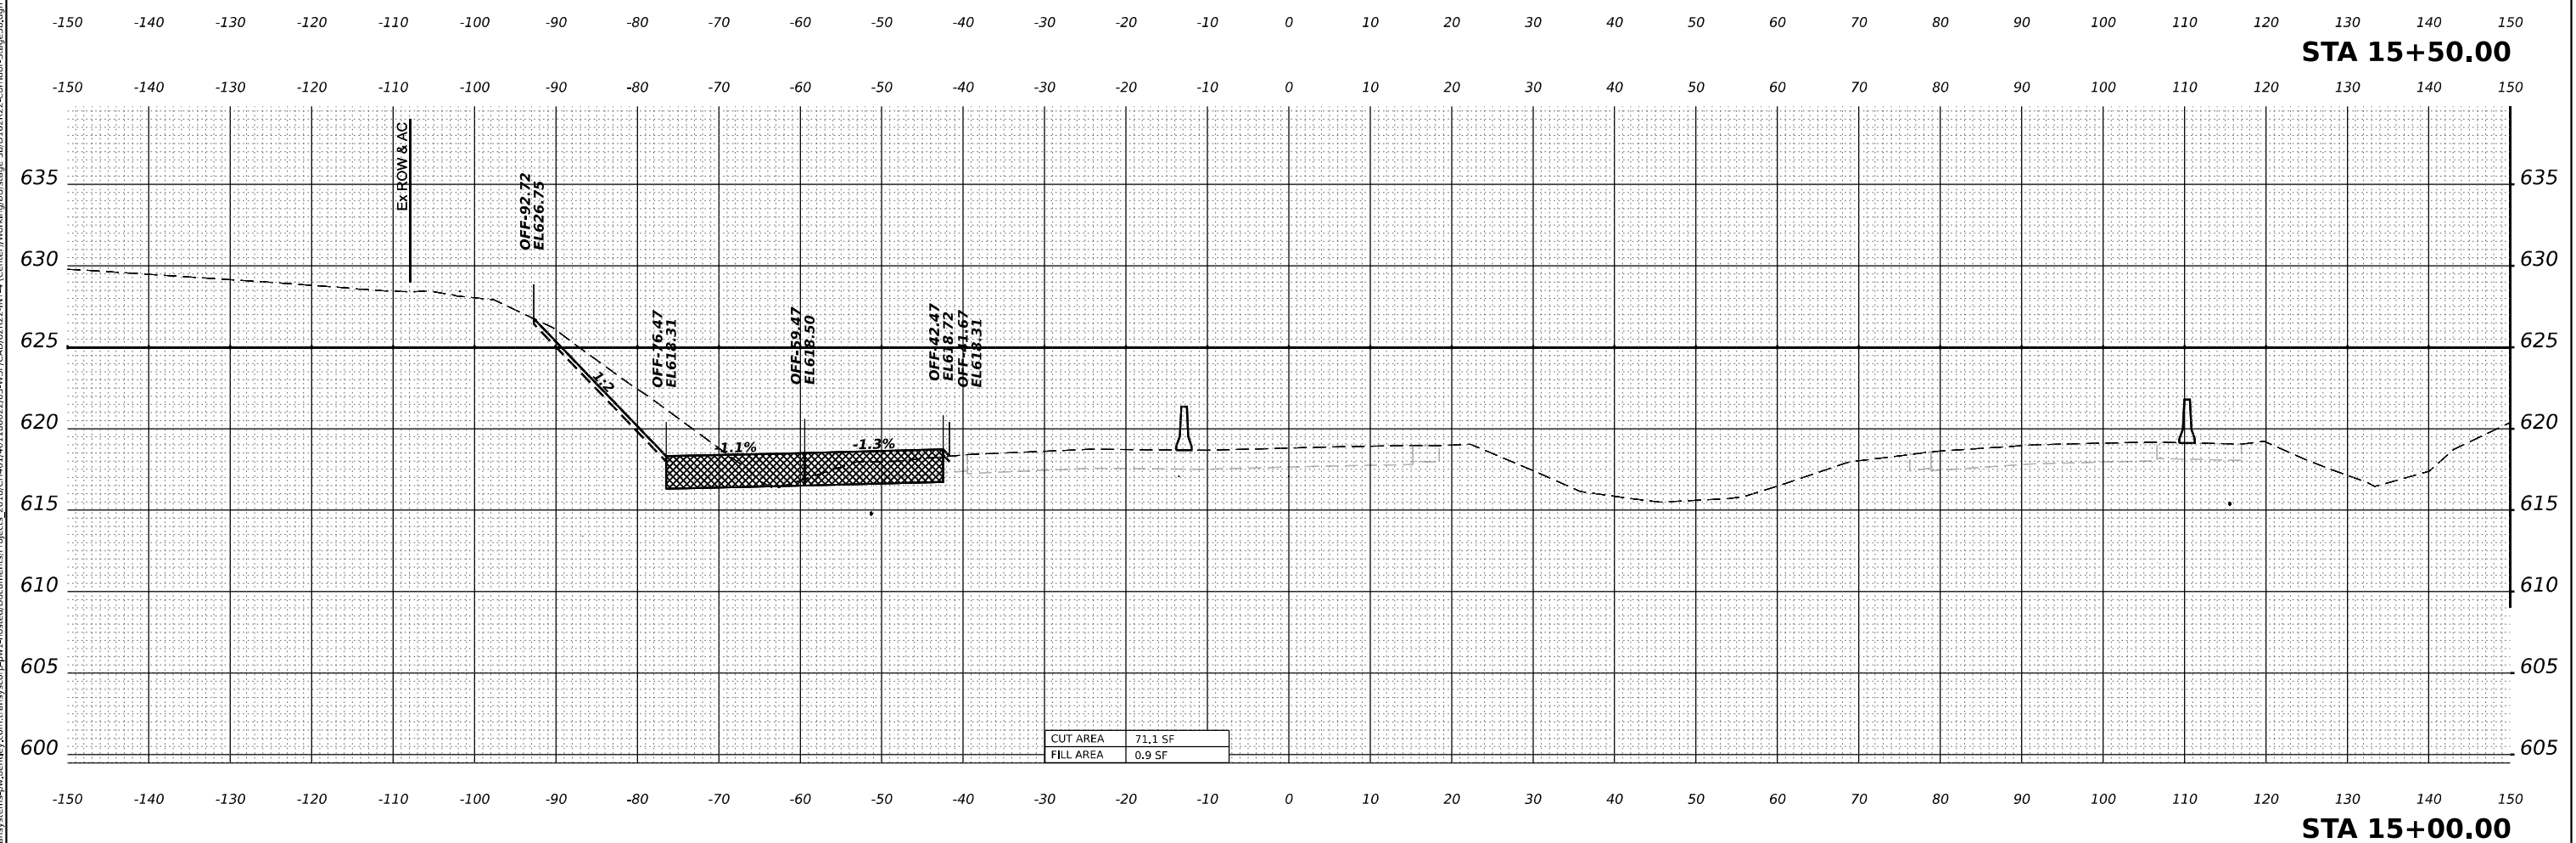

MODEL: PR-80-NORTH-A 16+00.00 [Sheet]
FILE NAME: p:\transportation\pr-80-north-a\16+00.00\stage 3b\0162R22-CorridorStage3b.dgn

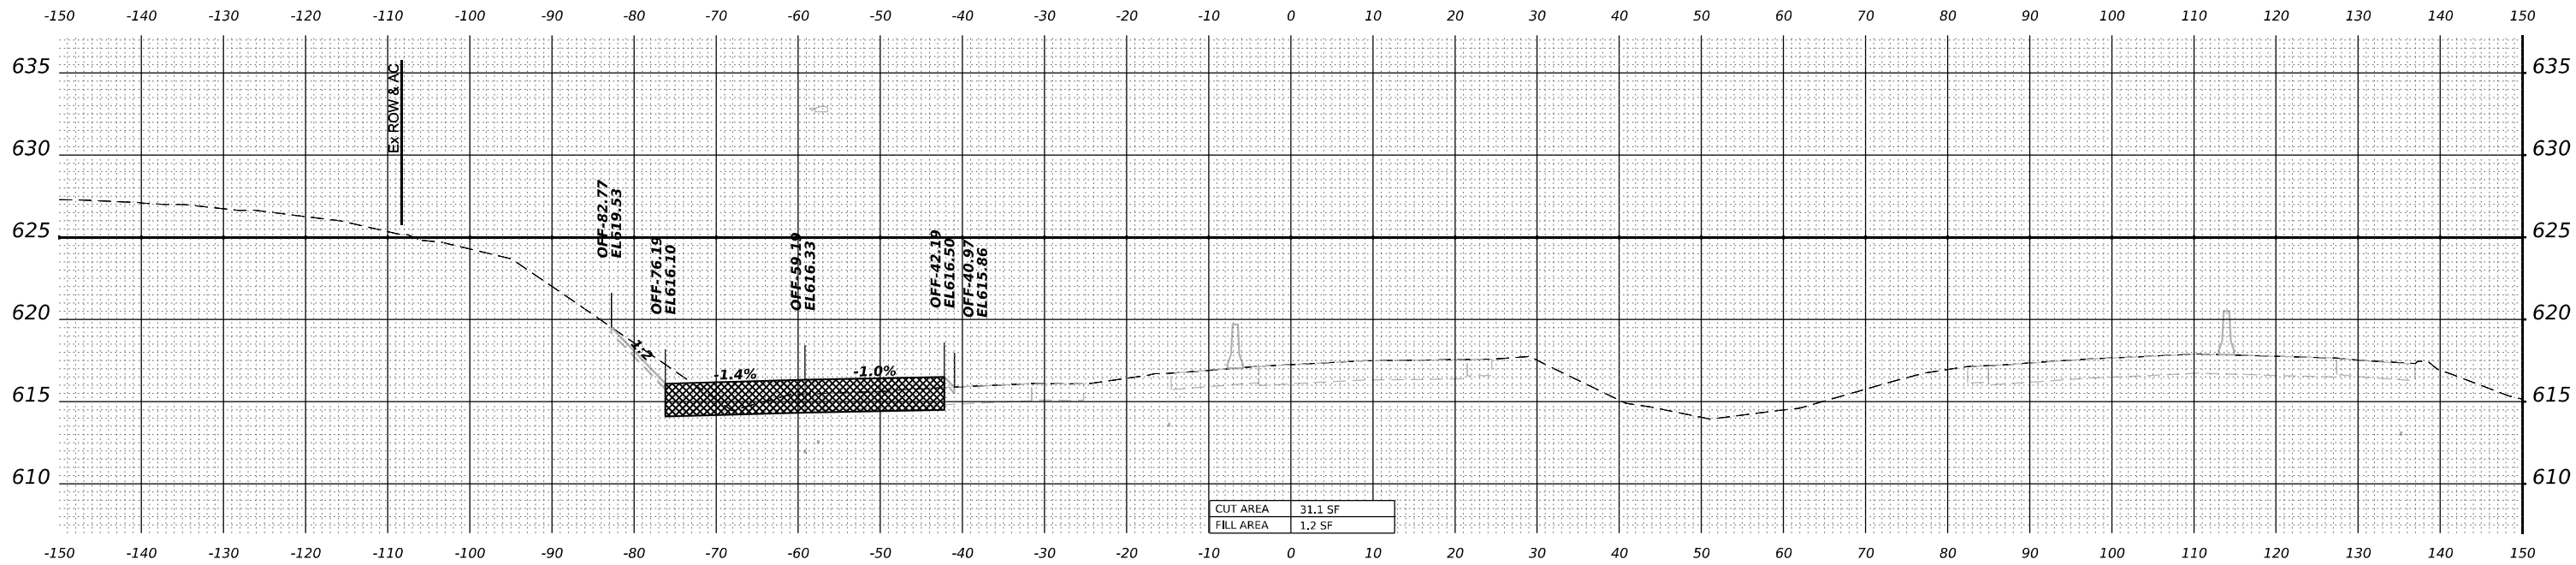



STA 16+50.00

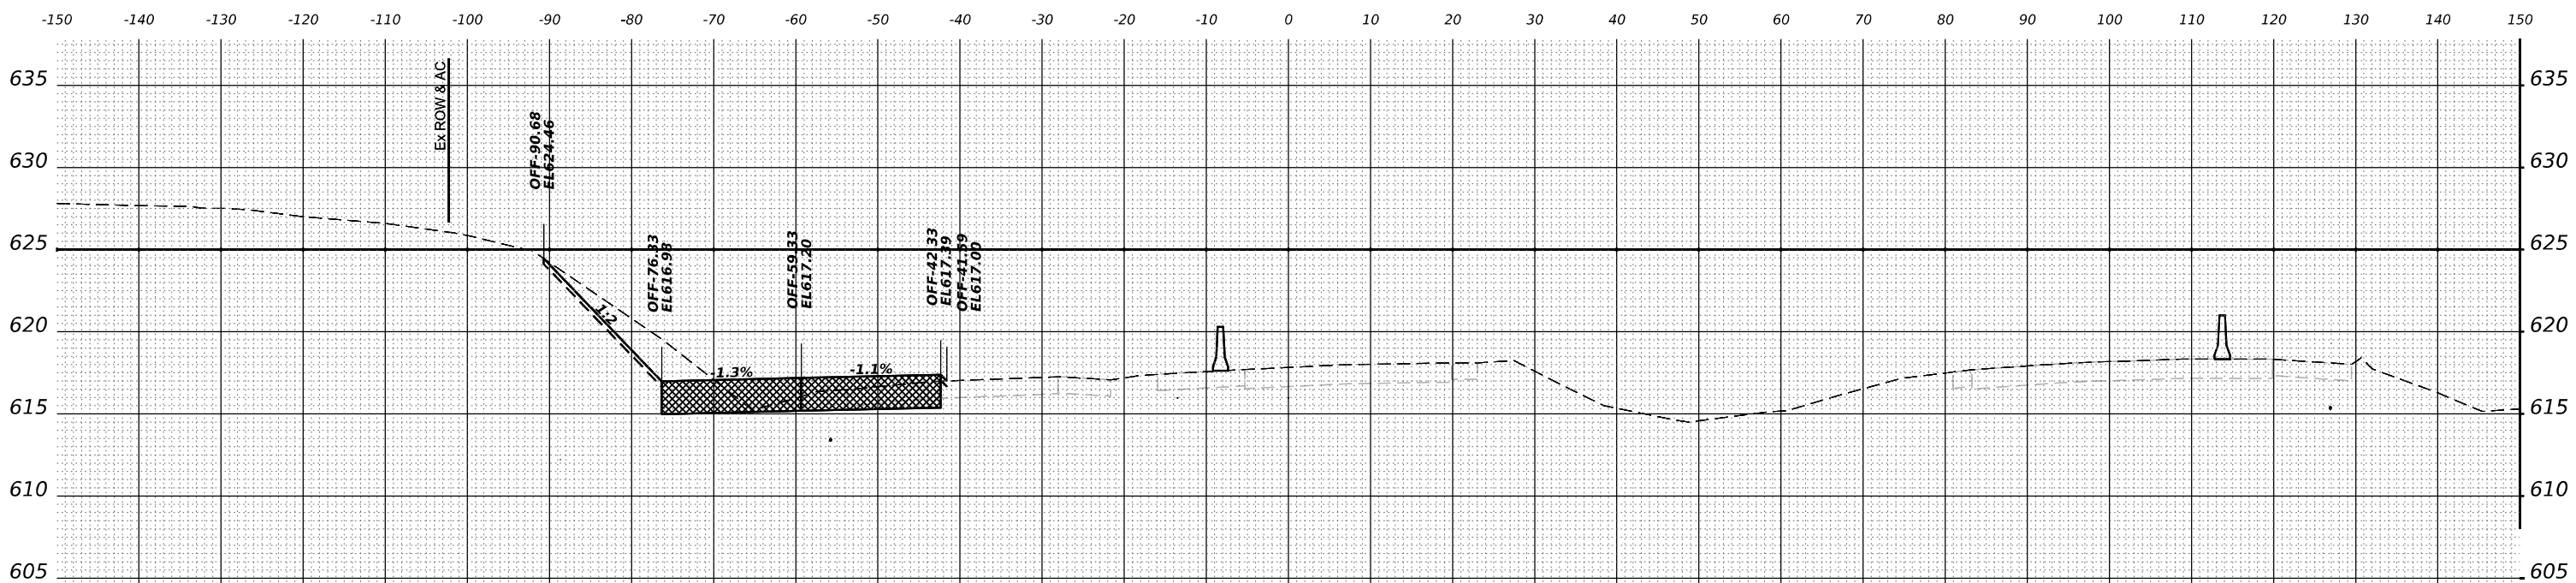


STA 16+00.00

 WSP USA Inc. 30 N. LASALLE STREET SUITE 4200 CHICAGO, IL 60602 TEL: (312) 782-8150	USER NAME = USDJ744408		DESIGNED - KSD	REVISED -	STATE OF ILLINOIS DEPARTMENT OF TRANSPORTATION				CROSS SECTIONS STAGE 3B I-80					F.A.I. RTE.	SECTION		COUNTY	TOTAL SHEETS	SHEET NO.
	DRAWN - KSD		CHECKED - MMA	REVISED -										80	FAI 80 21 INTERCHANGE		WILL	1209	991
	PLOT SCALE = 0.16666667 " / in.		DATE - 4/25/2025	REVISED -										CONTRACT NO. 62R22					
	PLOT DATE = 4/22/2025													ILLINOIS FED. AID PROJECT					
SCALE: HORIZ: 1"=10' VERT: 1"=5'		SHEET		OF		SHEETS		STA.	TO STA.										


MODEL: P:\80-NORTH-A 17+00.00 [Sheet]
FILE NAME: p:\transys\stage3b\stage3b.dgn
C:\Users\p\Documents\Projects_2018\CH401\401180022\03-WSP\CAD\62R22-INT-4 [Center]\Working\Bulstage 3b\0162R22-CorridorStage3b.dgn

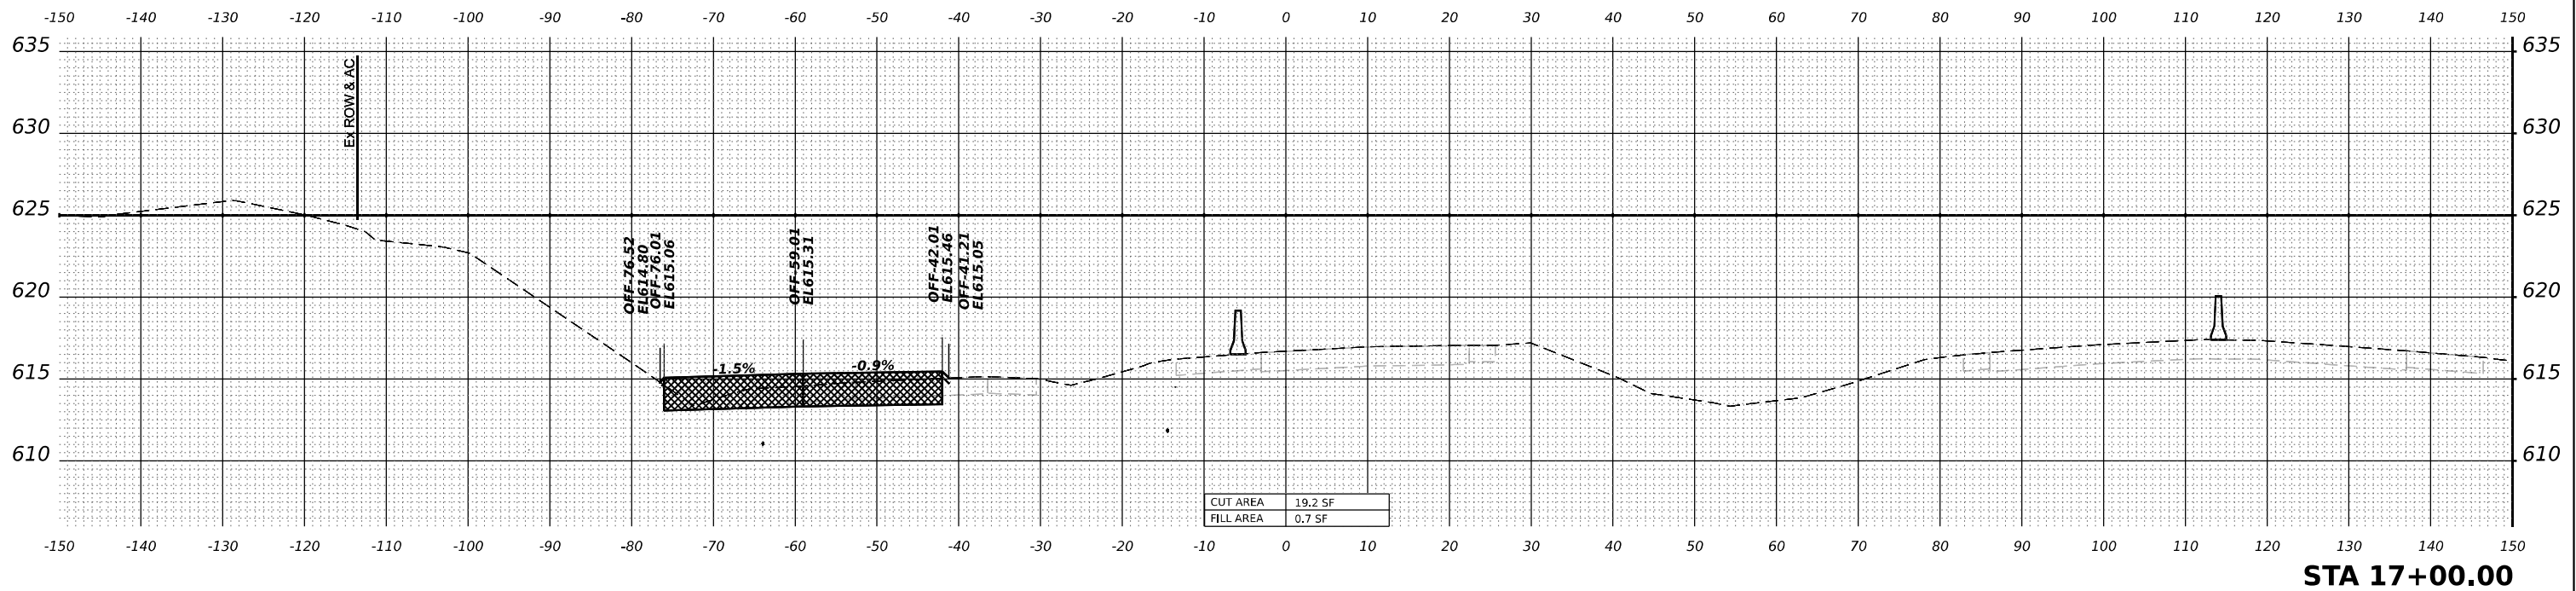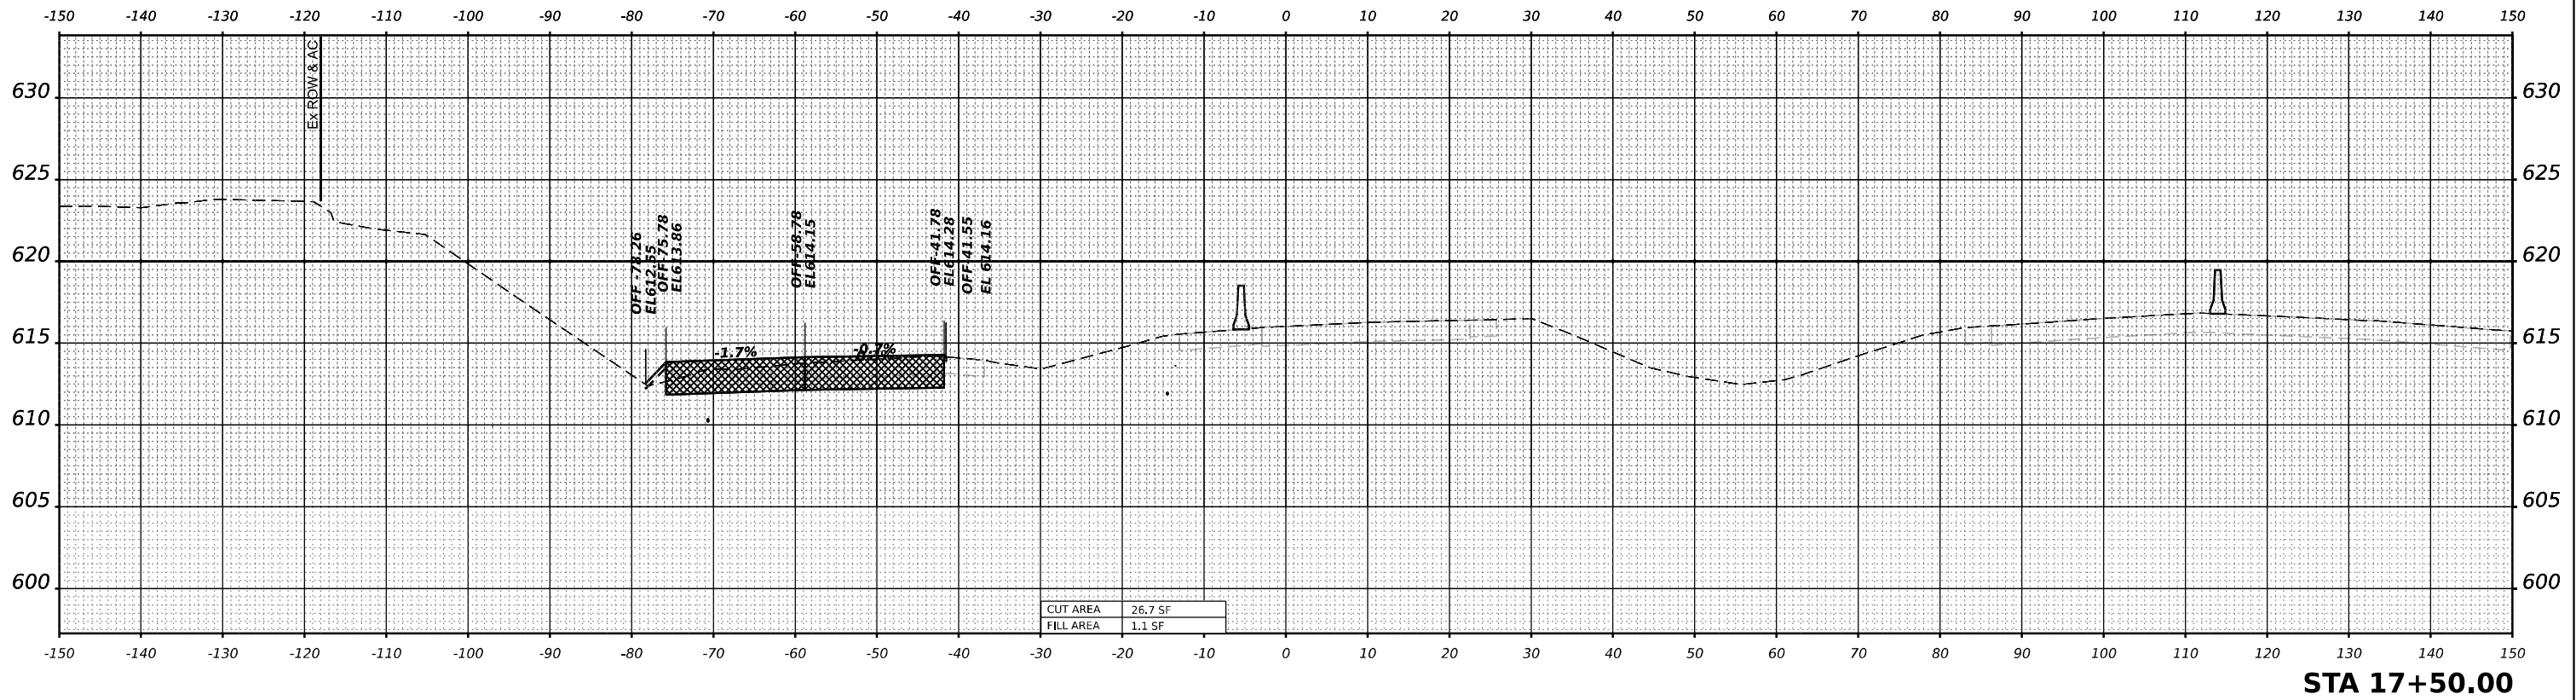

MODEL: PR-80-NORTH-A 18+00.00 [Sheet]
FILE NAME: pr-80-transverse-sections-stage-3b.dgn
C:\Users\j44408\OneDrive\Documents\Projects_2018\CH401\401180022\03-WSP\CD\62R22-INT-4 [Center]Working\Bulldoze 3b\0162R22-CorridorStage3b.dgn

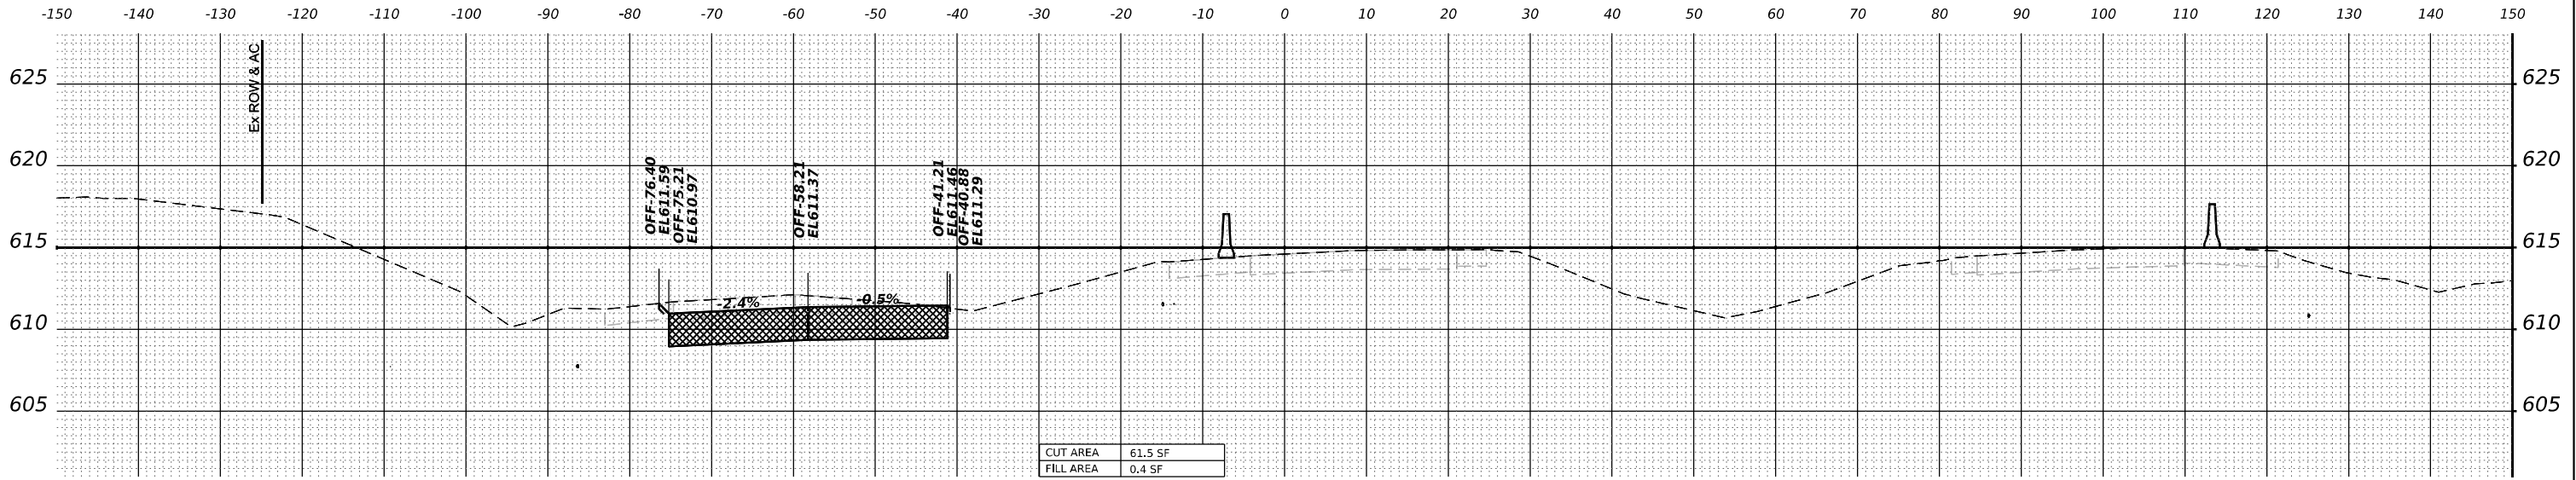



STA 18+50.00

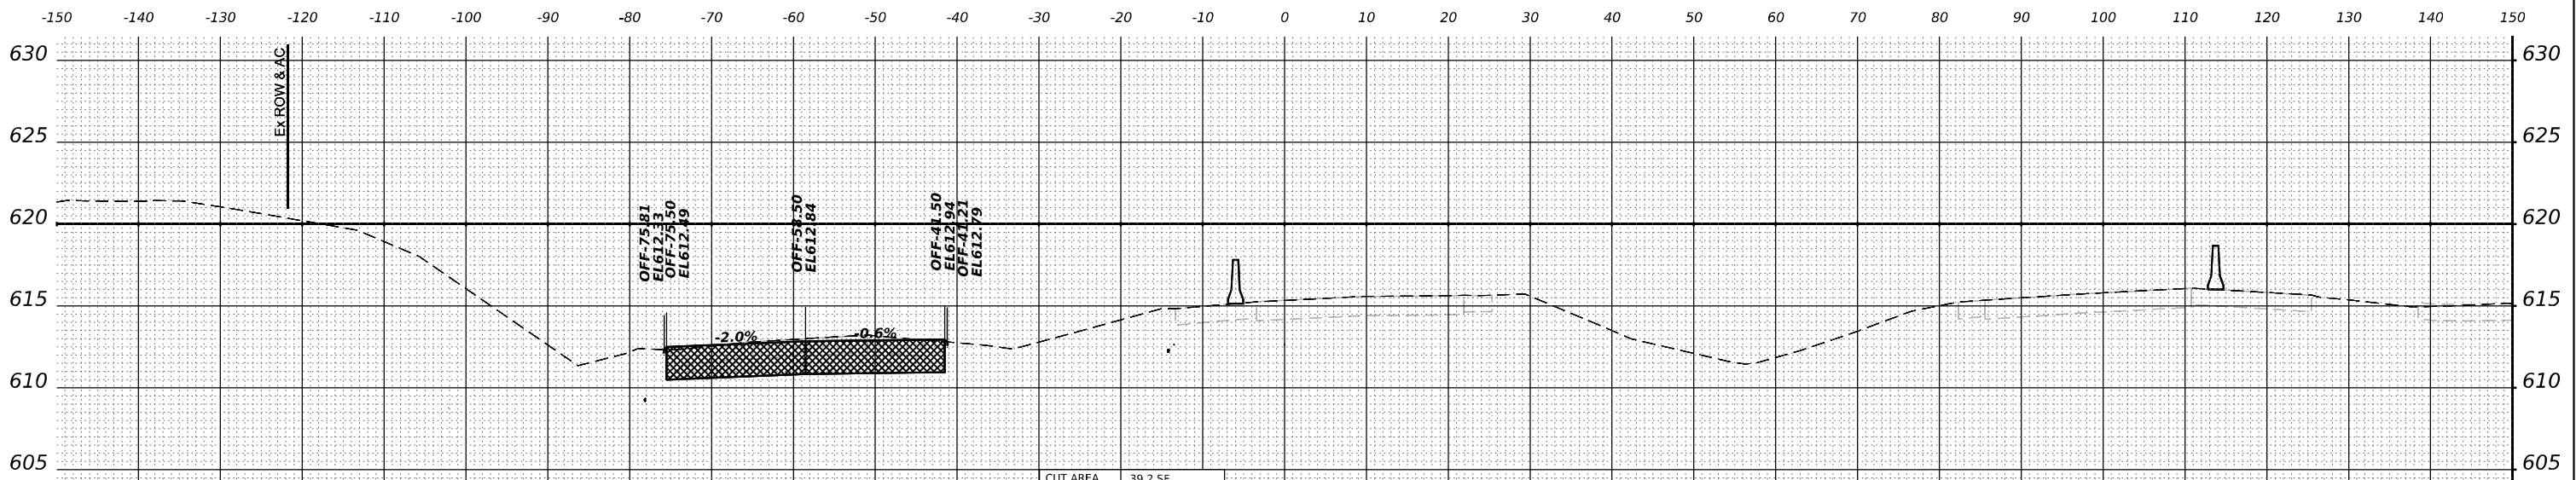




STA 18+00.00

wsp WSP USA Inc. 30 N. LA SALLE STREET SUITE 4200 CHICAGO, IL 60602 TEL: (312) 782-8150	USER NAME = USDJ744408	DESIGNED - KSD	REVISED -	STATE OF ILLINOIS DEPARTMENT OF TRANSPORTATION	CROSS SECTIONS STAGE 3B I-80	F.A.I. RTE.	SECTION	COUNTY	TOTAL SHEETS	SHEET NO.
	PLOT SCALE = 0.16666667' / in.	CHECKED - MMA	REVISED -			80	FAI 80 21 INTERCHANGE	WILL	1209	994
	PLOT DATE = 4/22/2025	DATE - 4/25/2025	REVISED -			CONTRACT NO. 62R22				
	SCALE: HORIZ: 1"=10' VERT: 1"=5'					SHEET	OF	SHEETS	STA.	TO STA.
							ILLINOIS	FED. AID PROJECT		

MODEL: PR-80-NORTH-A-20+00.00 [Sheet]
FILE NAME: pr-80-north-a-20+00.00.dgn
C:\Users\p1\Documents\Projects\2018\CH401\401180022\03-WSP\CD\62R22-INT-4 (Center)\Working\Bulldoze 3b\0162R22-CorridorStage3b.dgn

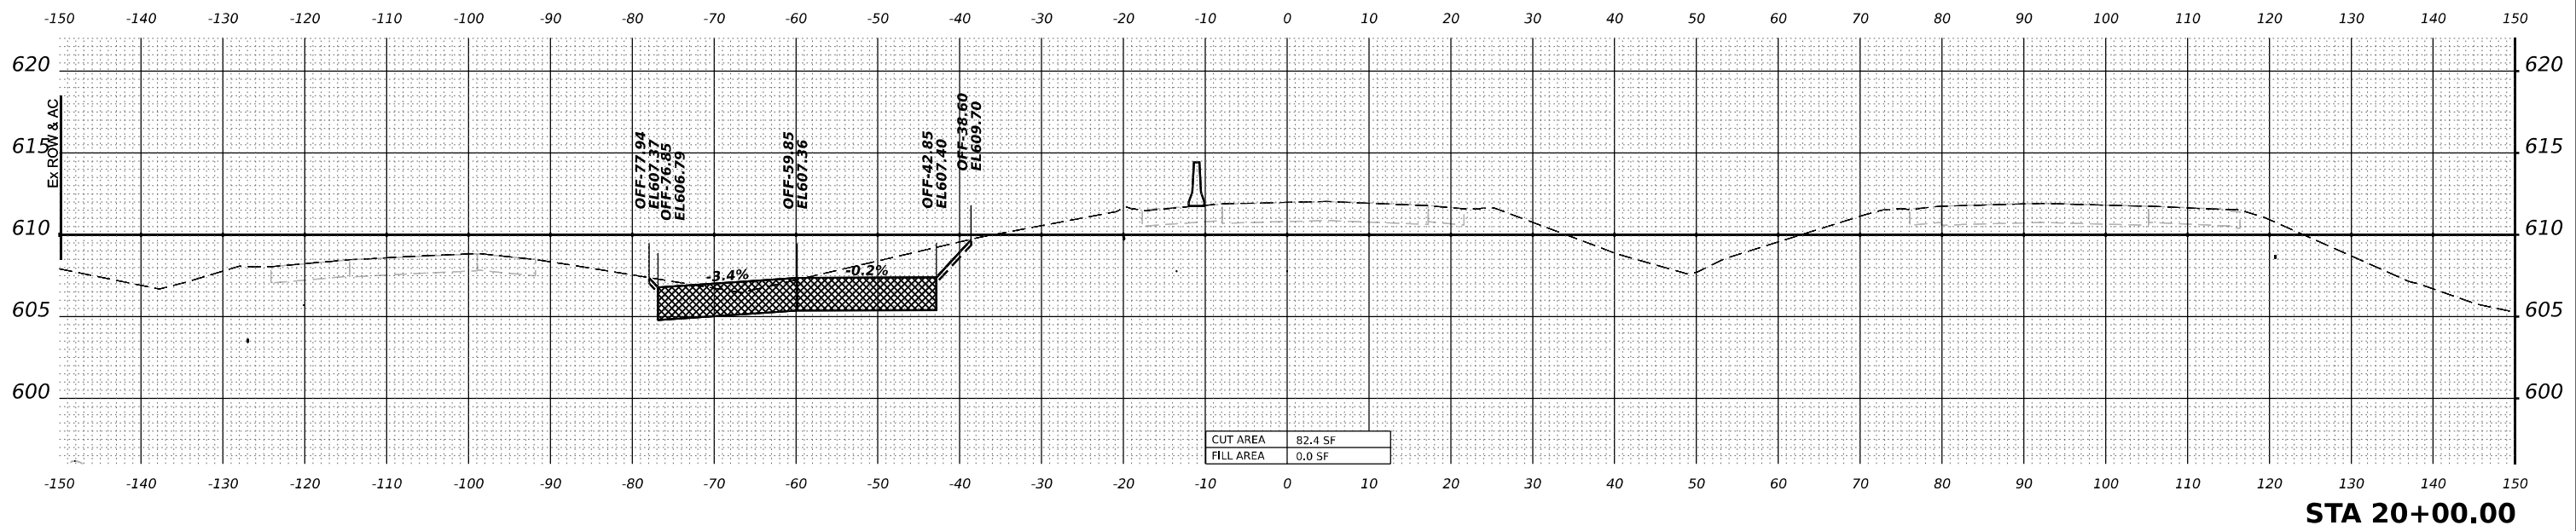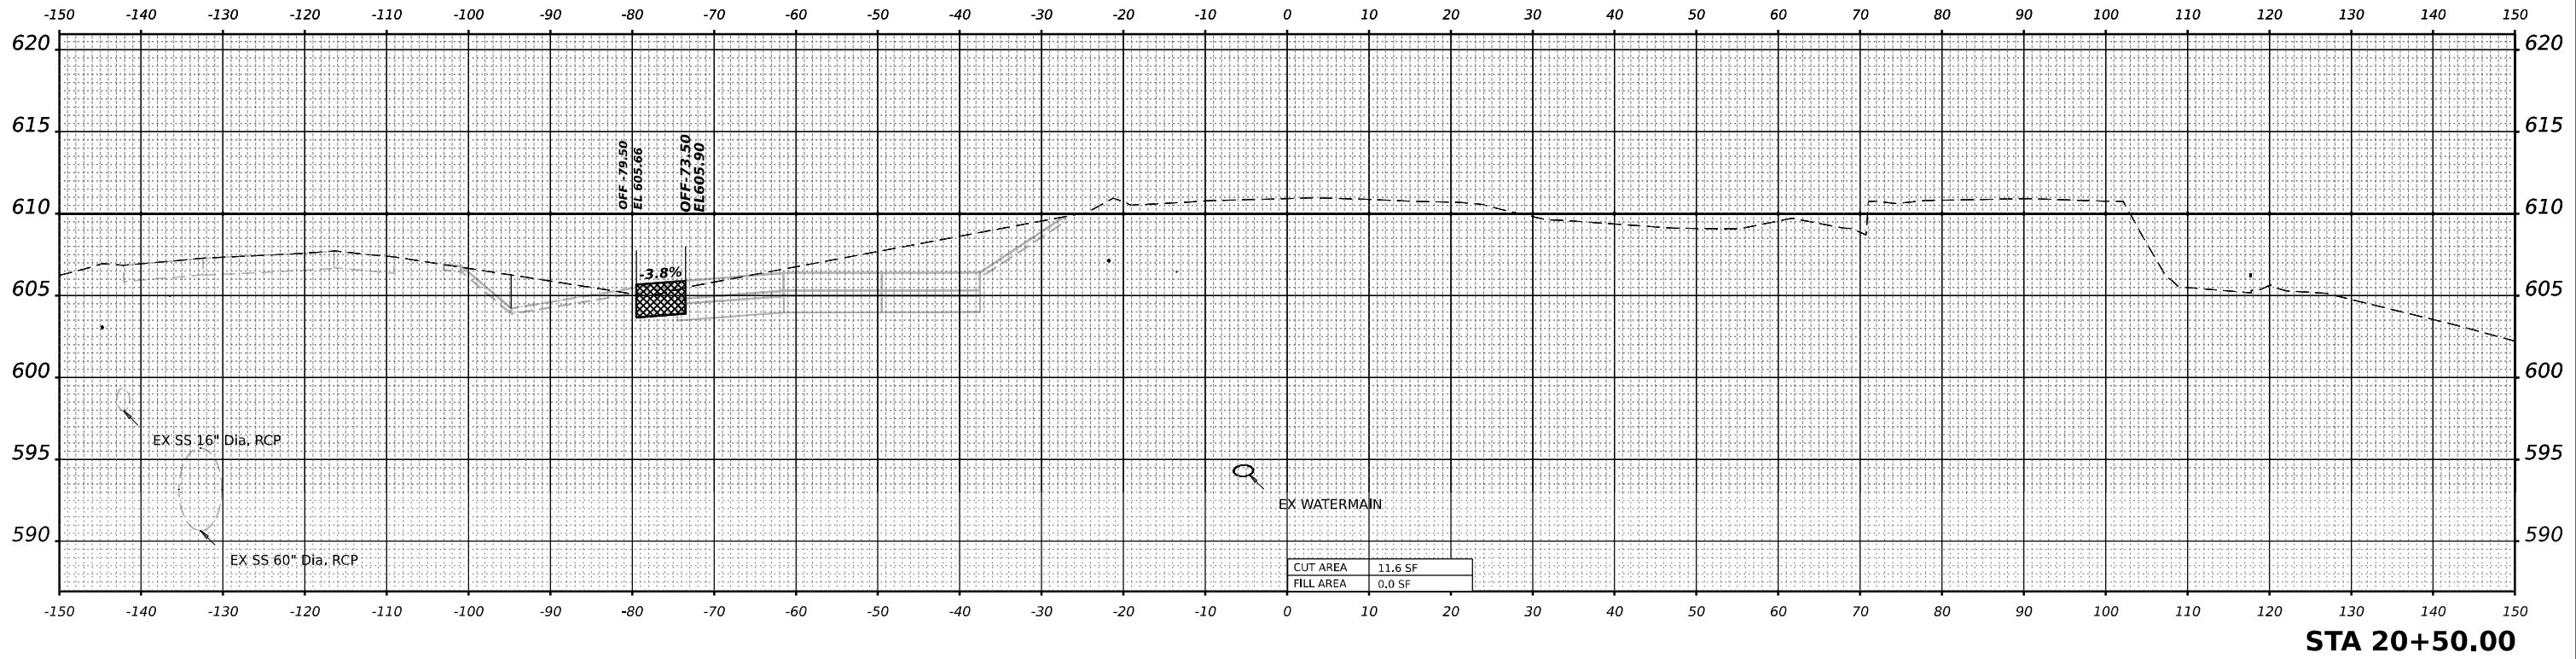

wsp | WSP USA Inc.
30 N. LASALLE STREET
SUITE 4200
CHICAGO, IL 60602
TEL: (312) 782-8150

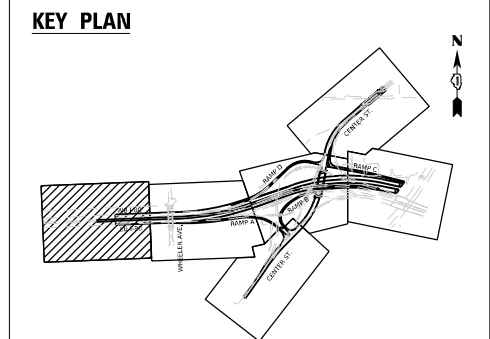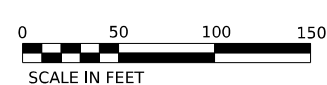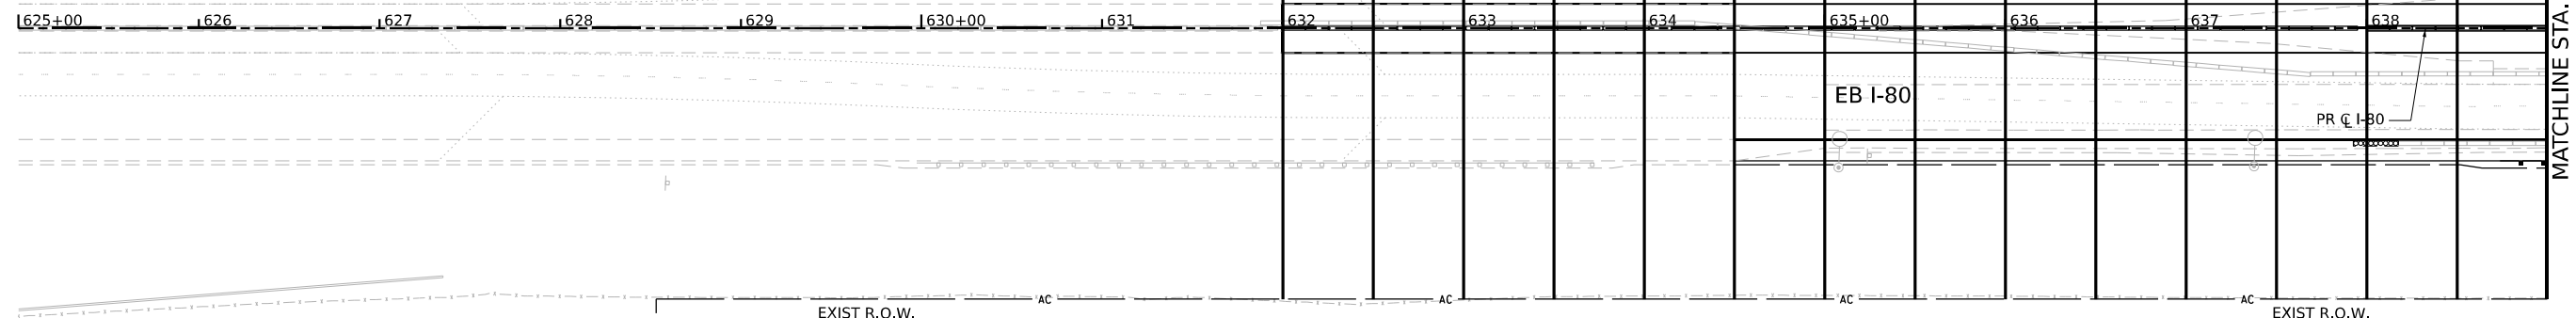

USER NAME = USDJ744408	DESIGNED - BU	REVISED -
	DRAWN - DJ	REVISED -
PLOT SCALE = 100,000 ' / in.	CHECKED - KD	REVISED -
PLOT DATE = 4/22/2025	DATE - 4/25/2025	REVISED -



**STATE OF ILLINOIS
DEPARTMENT OF TRANSPORTATION**

CROSS SECTION OVERVIEW PLAN STAGE 4

SCALE: 1"=50"	SHEET	OF	SHEETS	STA. 625+00	TO STA. 639+00
---------------	-------	----	--------	-------------	----------------

F.A.I. RTE.	SECTION	COUNTY	TOTAL SHEETS	SHEET NO.
80	FAI 80 21 INTERCHANGE	WILL	1209	996
		CONTRACT NO. 62R22		
ILLINOIS		FED. AID PROJECT		

KEY PLAN

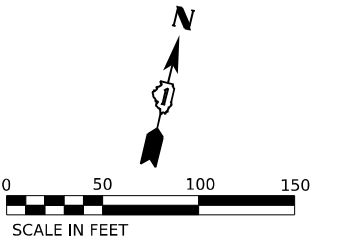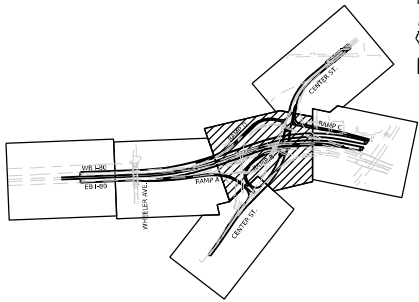

PATTERN LINES LEGEND

	I-80
	RAMP A
	RAMP B
	RAMP C
	RAMP D
	CENTER ST

MODEL: Default
FILE NAME: p:\transystems-pw\hntb\comtransystems-pw\hntb\Documents\Projects_2018\C4001401180022\03-WSP\CAD\62R22-INT-4 (Center)\Working\BU\US_Index\stage 4\ID16R22-nt-5\Index-4-3.dgn



WSP USA INC.
30 N. LA SALLE STREET
SUITE 4200
CHICAGO, IL 60602
TEL: (312) 782-8150

USER NAME = USDJ744408
PLOT SCALE = 100,000' / in.
PLOT DATE = 4/22/2025

DESIGNED - BU
DRAWN - DJ
CHECKED - KD
DATE - 4/25/2025

REVISED -
REVISED -
REVISED -
REVISED -

STATE OF ILLINOIS
DEPARTMENT OF TRANSPORTATION

CROSS SECTION OVERVIEW PLAN
STAGE 4

SCALE: 1"=50"

SHEET OF SHEETS STA. 18+00 TO STA. 31+00

F.A.I. RTE.	SECTION	COUNTY	TOTAL SHEETS	SHEET NO.
80	FAI 80 21 INTERCHANGE	WILL	1209	998
CONTRACT NO. 62R22				
ILLINOIS FED. AID PROJECT				

