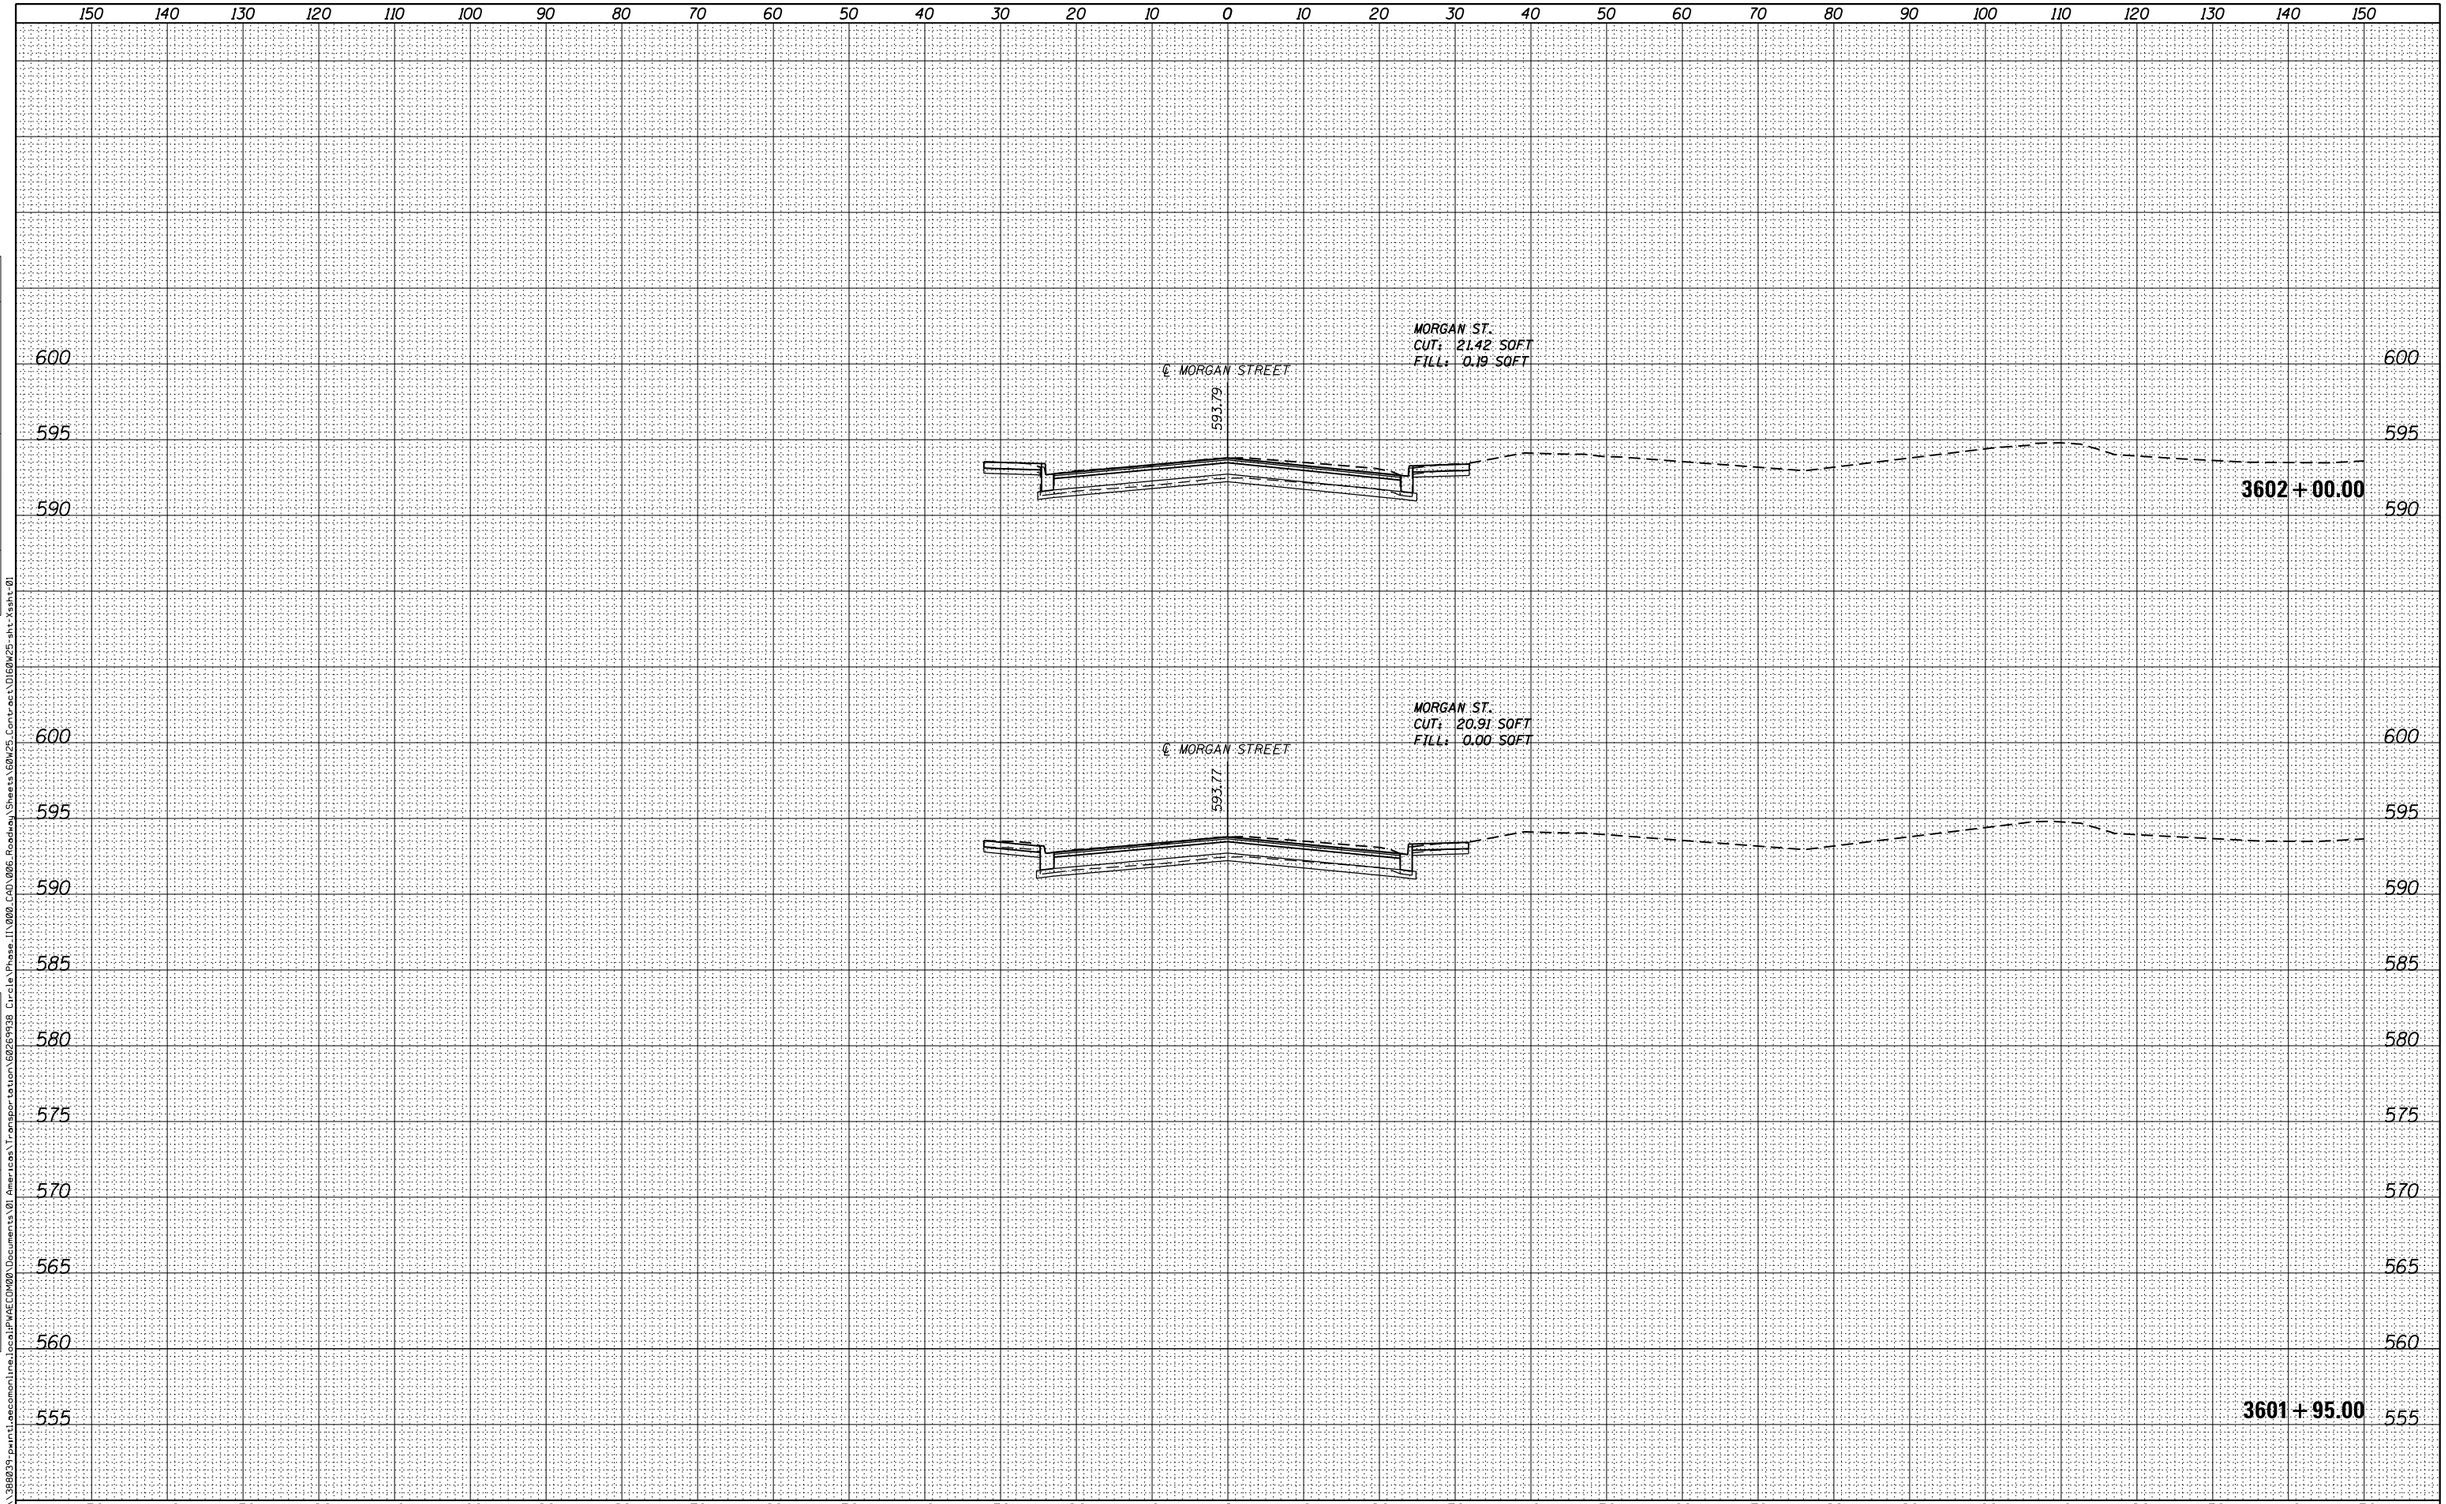

FINAL SURVEY	BY	DATE
SURVEYED		
PLOTTED		
TEMPLATE		
AREAS		
AREAS CHECKED		
NOTE BOOK NO.		

ORIGINAL SURVEY	BY	DATE
SURVEYED		
PLOTTED		
TEMPLATE		
AREAS		
AREAS CHECKED		
NOTE BOOK NO.		

FILE PATH = pw:\\388839-pwint.aecomonline.local:PWAECOM00\Documents\01 Americas\Transportation\60269938 Circle\Phase II\000.CAD\006.Roadway\Sheets\60W25_Contract\D160W25-sht-Xssht-01

AECOM
303 EAST WACKER DRIVE, SUITE 1400
CHICAGO, IL 60601-5276
PHONE: (312) 373-7700 FAX: (312) 373-6800

D160W25-sht-Xssht-01	DESIGNED - AFC	REVISED -	
USER NAME = moronik	DRAWN - AFC	REVISED -	
PLOT SCALE = 10.0000 ' / in.	CHECKED - DBM	REVISED -	
PLOT DATE = 5/15/2013	DATE - 5/14/2013	REVISED -	

STATE OF ILLINOIS
DEPARTMENT OF TRANSPORTATION

MORGAN STREET CROSS SECTION

SCALE: 1:5V,1:10H | SHEET 1 OF 45 SHEETS | STA. 3601+95.00 TO STA. 3602+00.00

F.A.I. RTE.	SECTION	COUNTY	TOTAL SHEETS	SHEET NO.
90/94/290	2013-007R	COOK	317	273
		CONTRACT NO. 60W25		
		ILLINOIS FED. AID PROJECT		