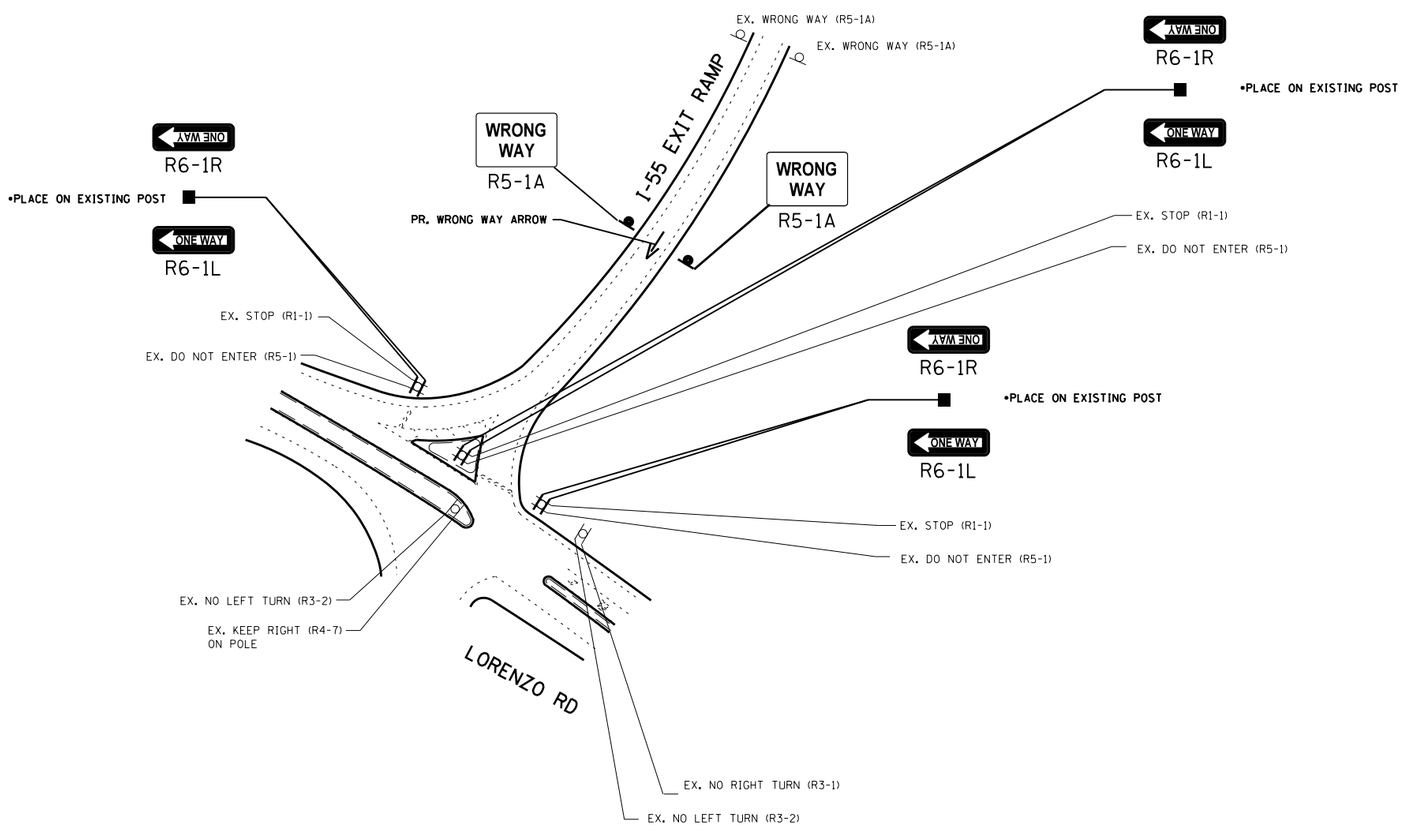

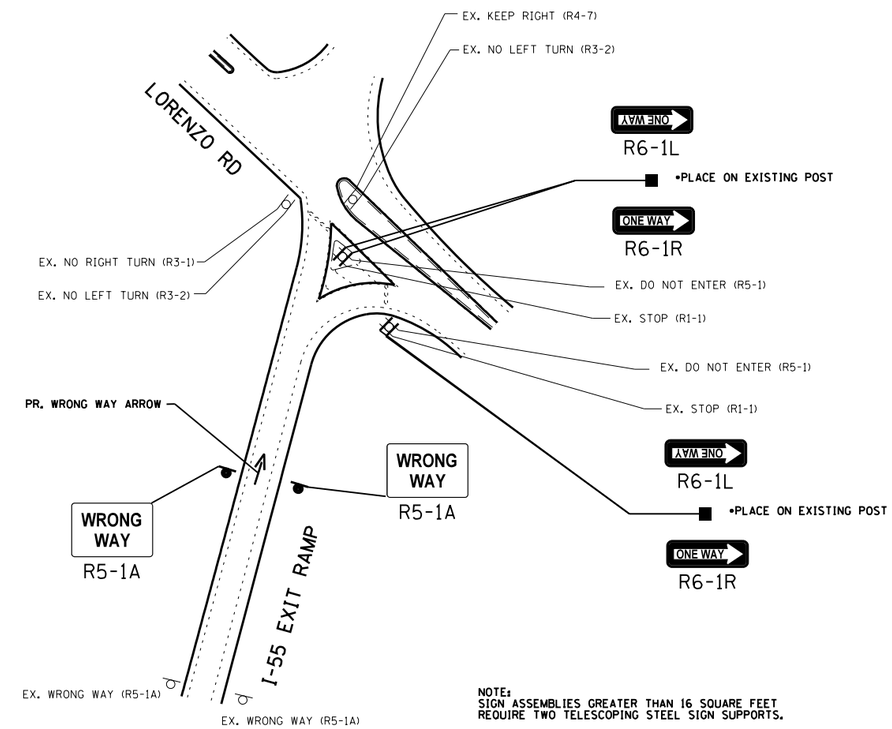

NOTE:
SIGN ASSEMBLIES GREATER THAN 16 SQUARE FEET REQUIRE TWO TELESCOPING STEEL SIGN SUPPORTS.

WILL COUNTY LOCATION NO. 7

FILE NAME = c:\pw_work\pwidot\smithcj\d0340446\Design-sht-RampSignage-WillCo.dgn	USER NAME = SMITHCJ	DESIGNED -	REVISED -	STATE OF ILLINOIS DEPARTMENT OF TRANSPORTATION	I-55 TO LORENZO RD SIGNAGE PLAN	F.A. RTE.	SECTION	COUNTY	TOTAL SHEETS / SHEET NO.
		DRAWN -	REVISED -				2013-025-SG	COOK/WILL	57 / 31
	PLOT SCALE = 100.0000 ' / in.	CHECKED -	REVISED -					CONTRACT NO. 60W51	
Default	PLOT DATE = 5/24/2013	DATE -	REVISED -		SCALE: SHEET OF SHEETS STA. TO STA.		ILLINOIS FED. AID PROJECT		