


FINAL	SURVEYED	DATE
SURVEY	BY	
NOTE BOOK		
TEMPLATE		
AREAS CHECKED		
NO.		


ORIGINAL	SURVEYED	DATE
SURVEY	BY	
NOTE BOOK		
TEMPLATE		
AREAS CHECKED		
NO.		

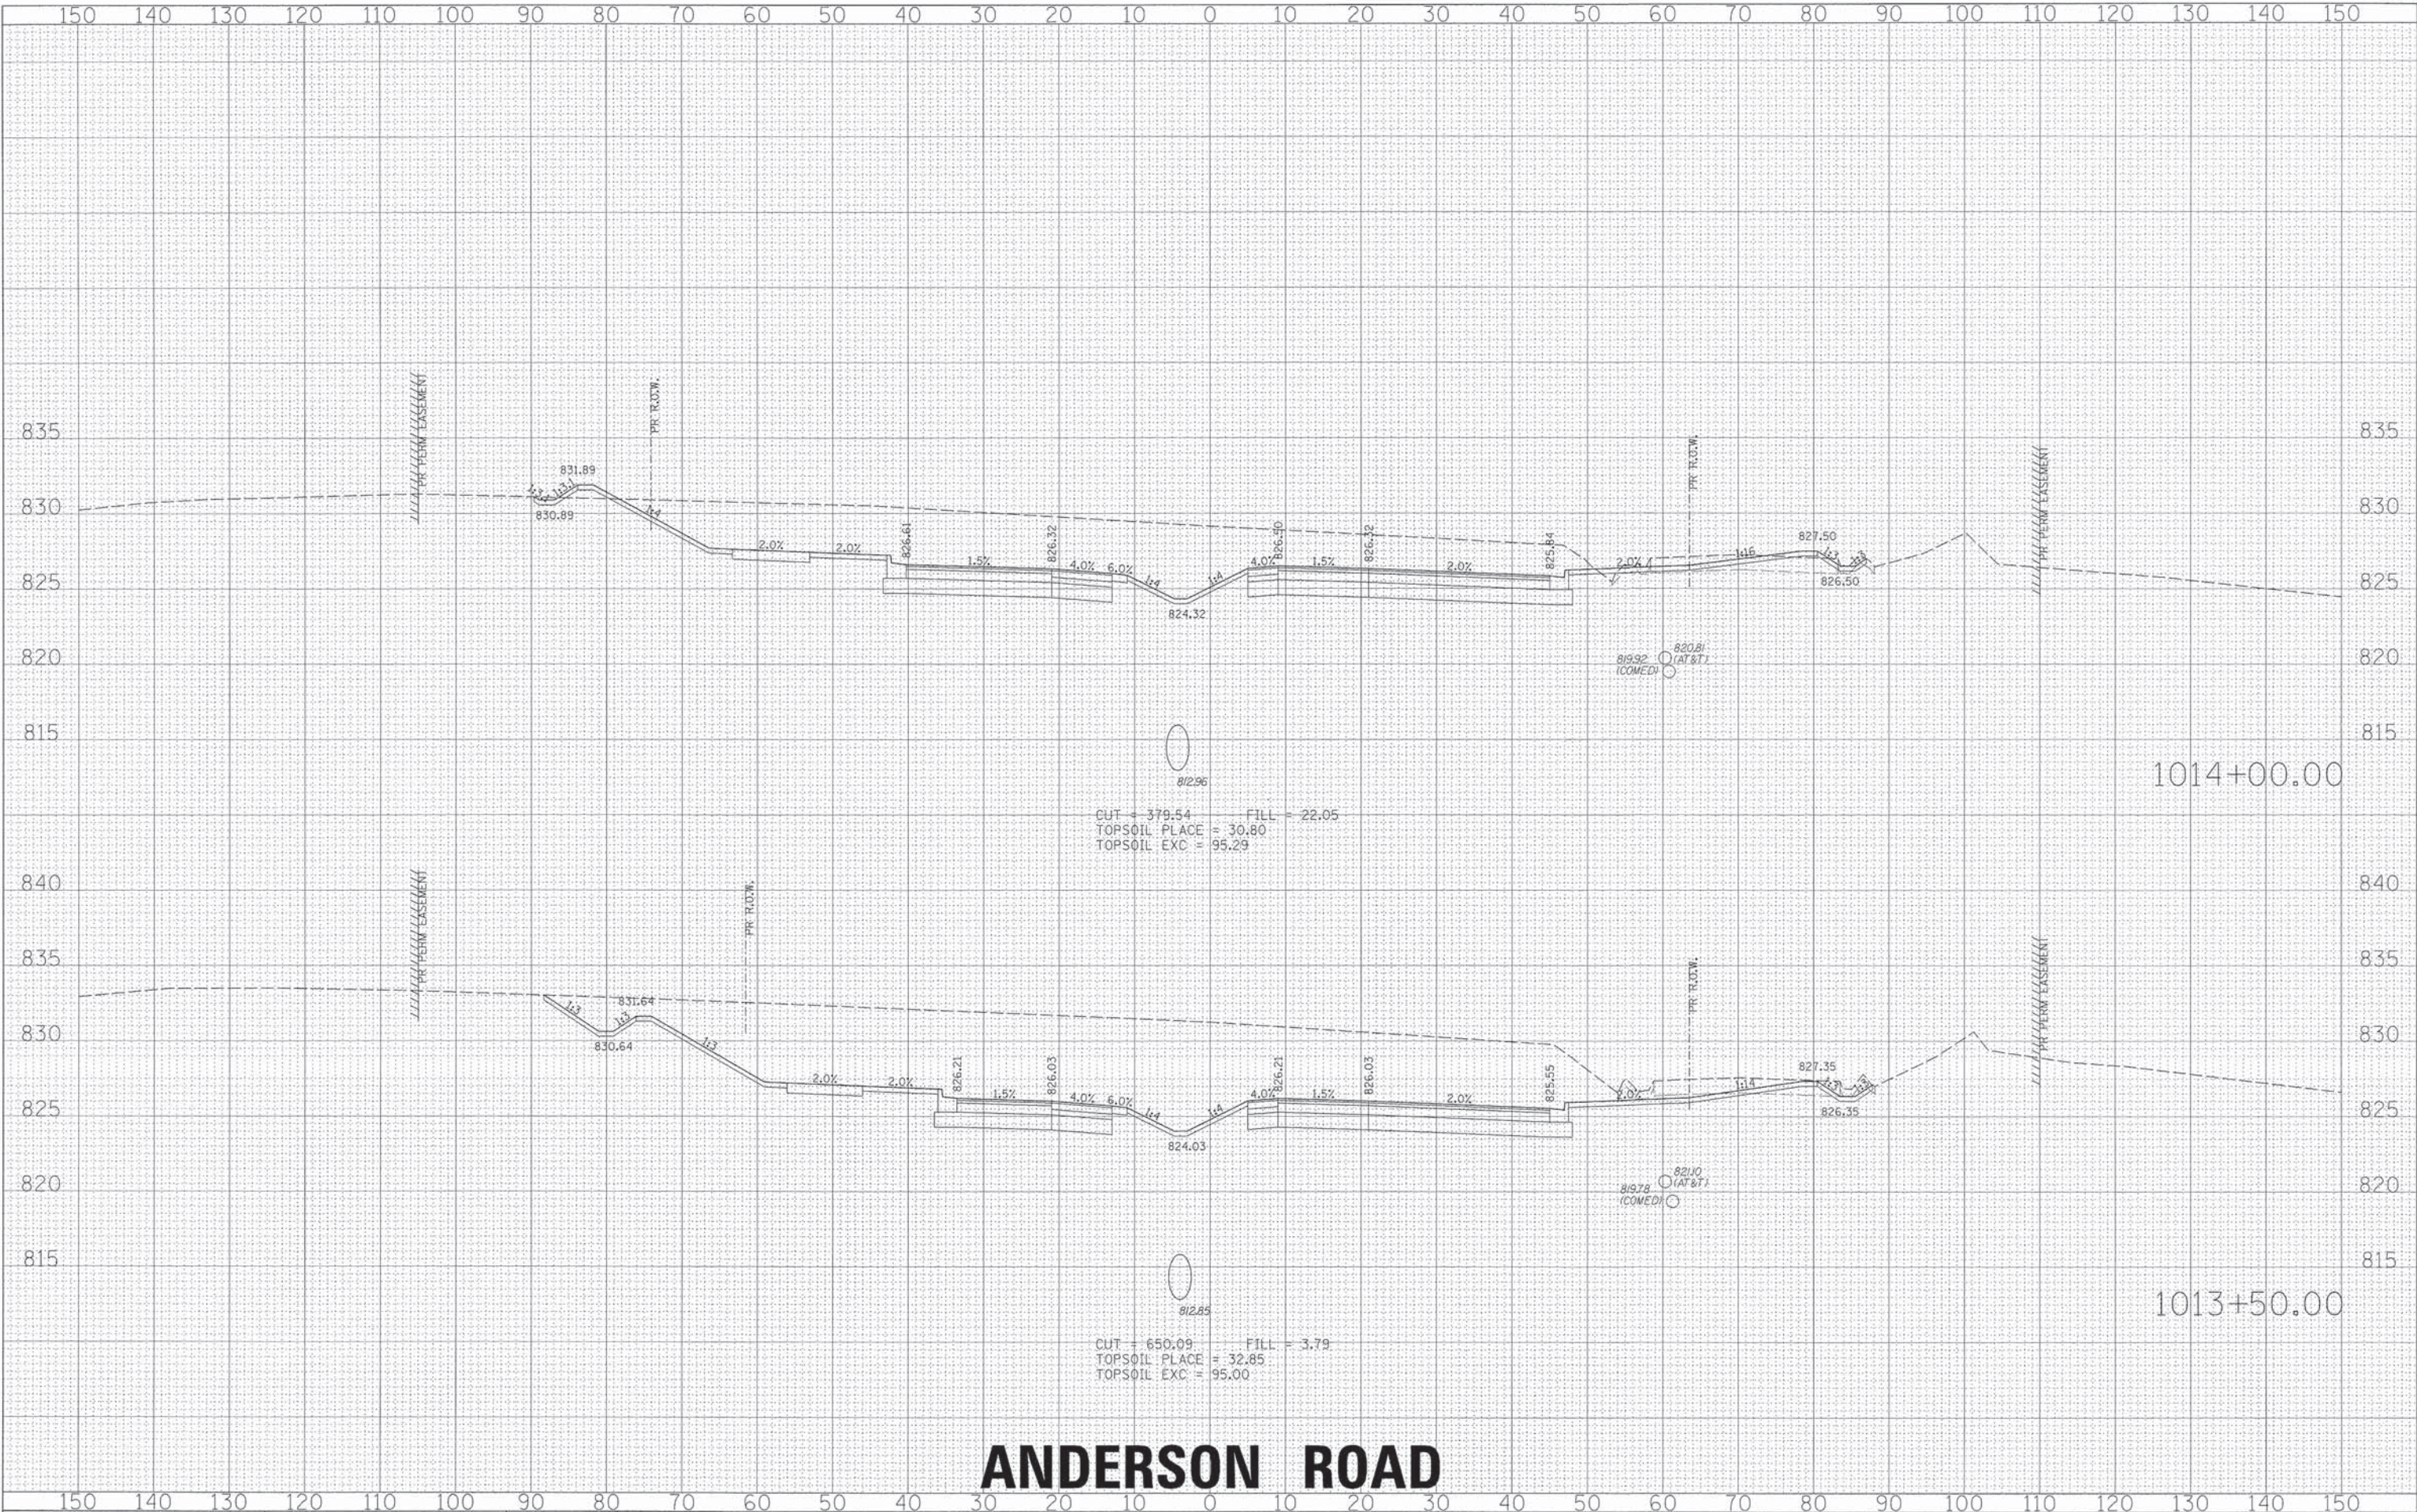

ANDERSON ROAD

DATE	BY	SURVEYED	NOTED	TEMP	AREAS
		BOOK	BOOK	BOOK	CHECKED
		NO.	NO.	NO.	NO.


DATE	BY	ORIGINAL	SURVEY	NOTED	TEMP	AREAS
		BOOK	BOOK	BOOK	BOOK	CHECKED
		NO.	NO.	NO.	NO.	NO.

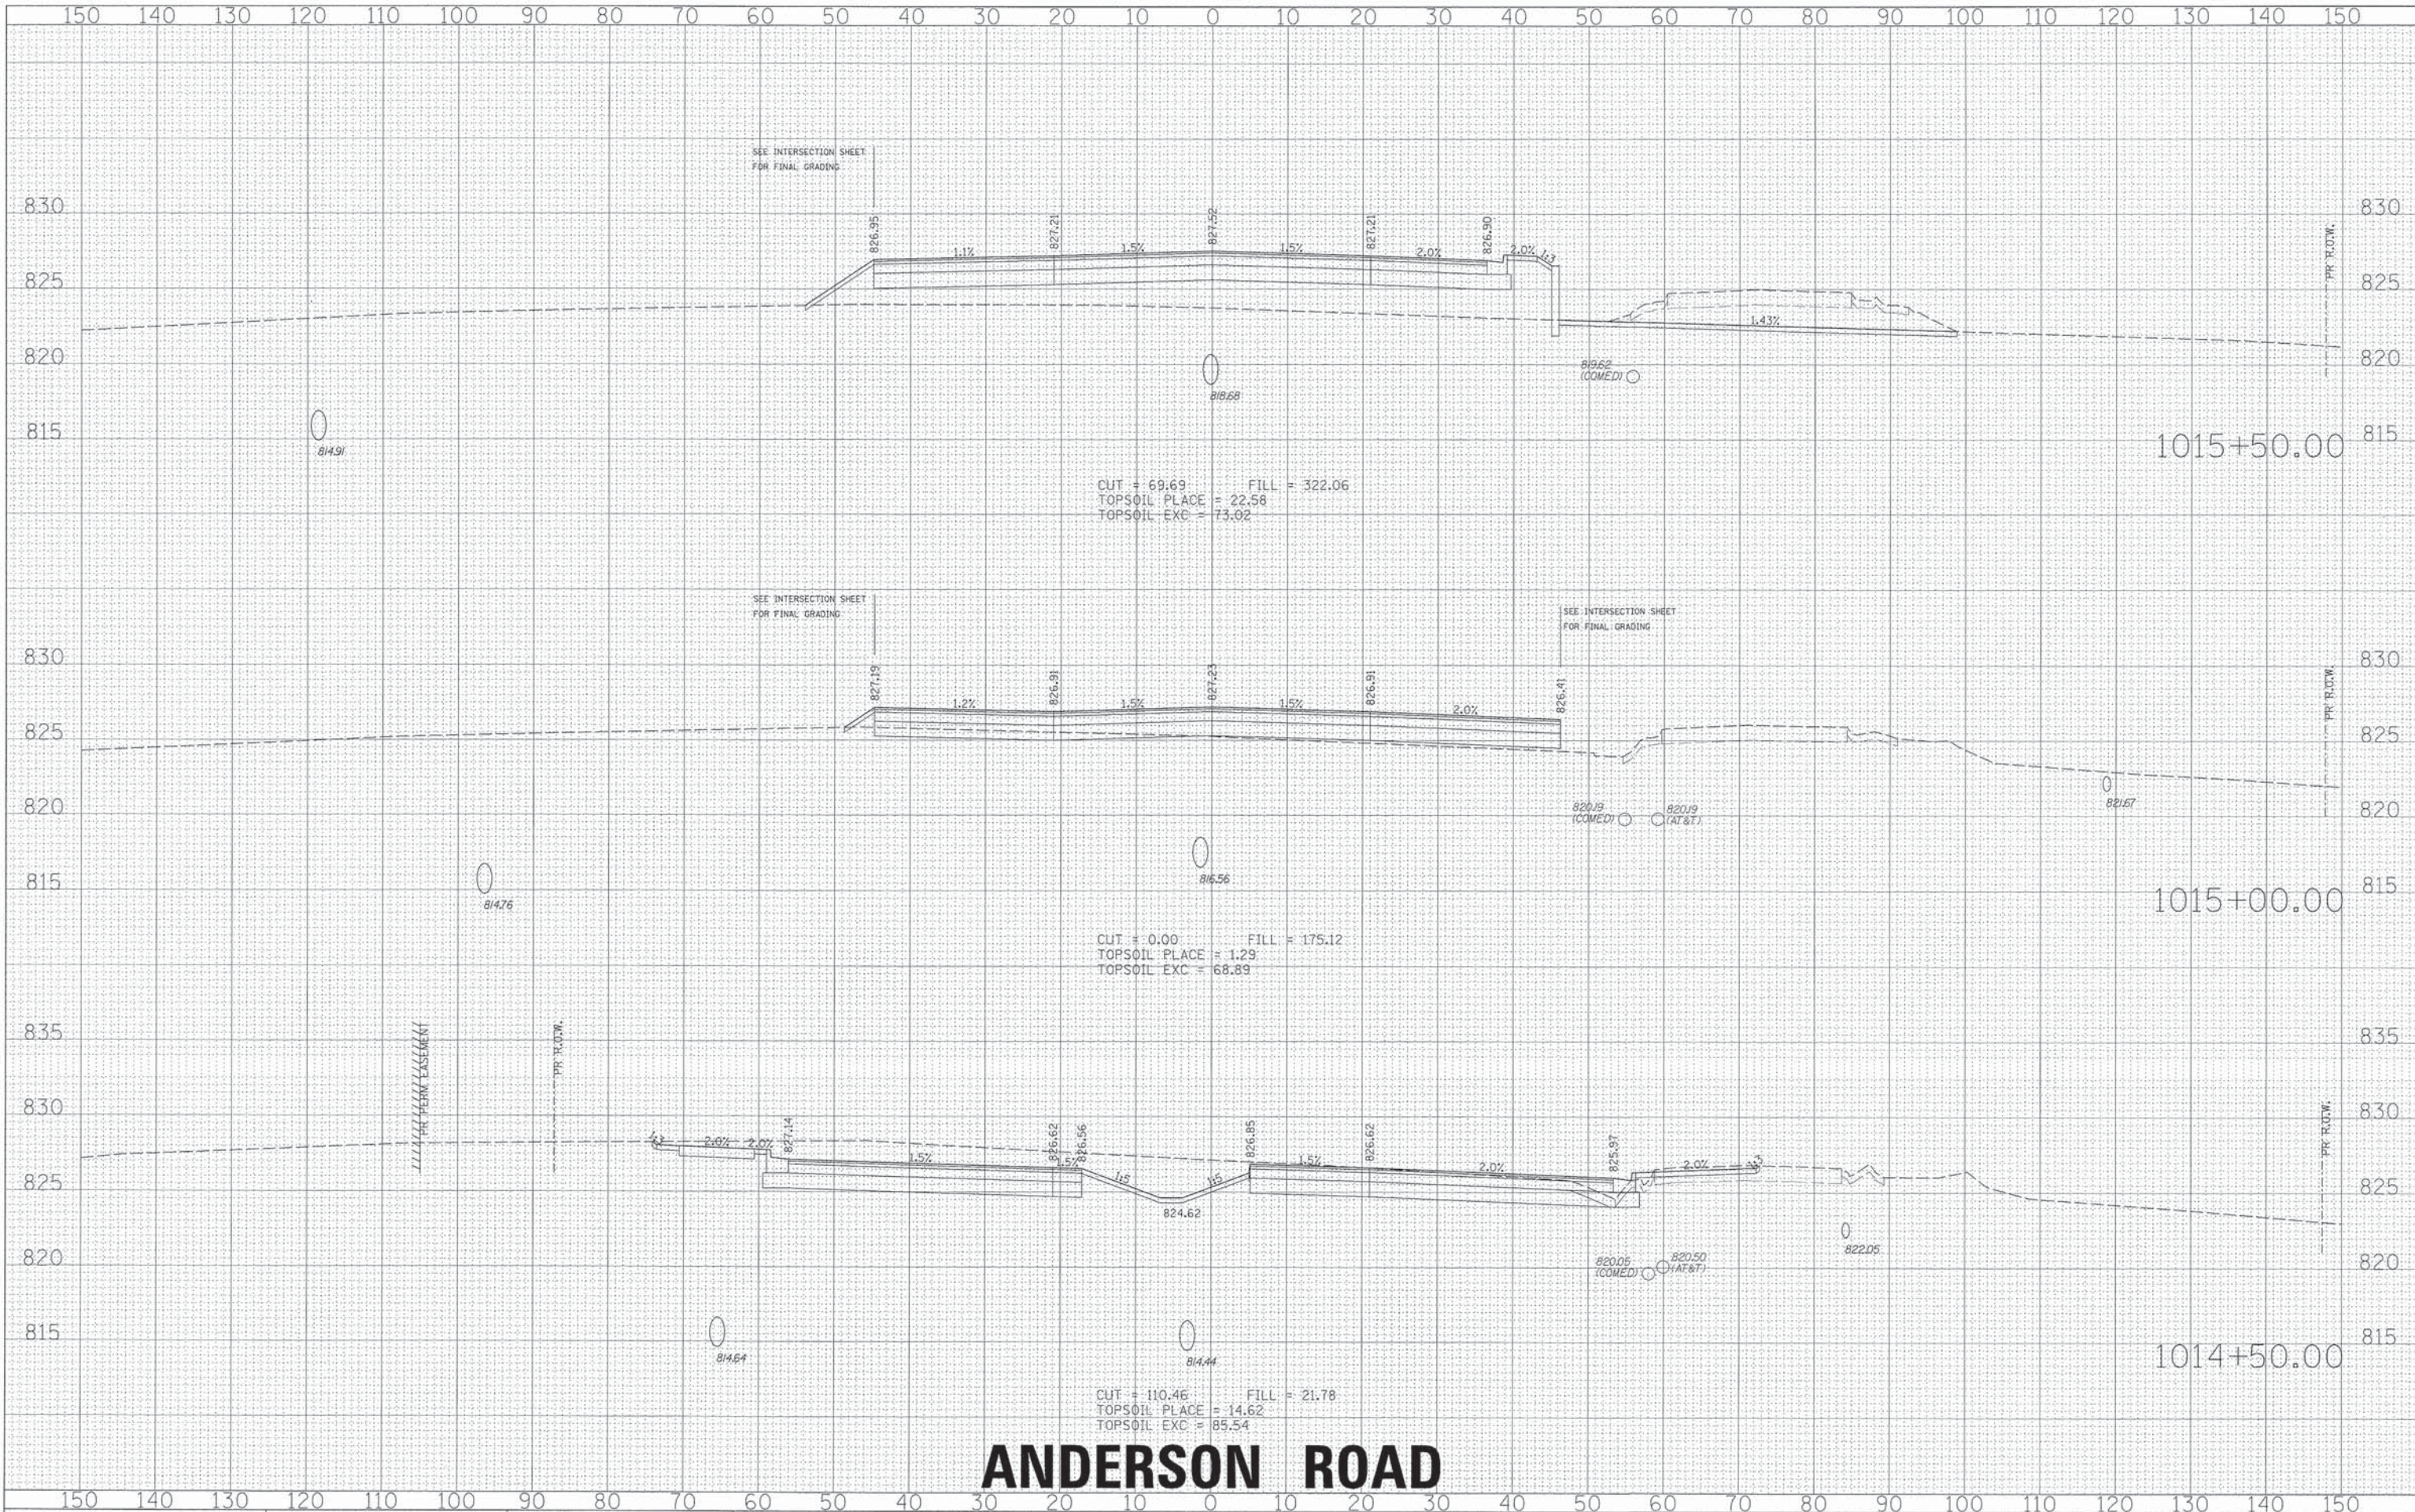

ANDERSON ROAD

FINAL SURVEY	SURVEYED	BY	DATE
	PLOTTED		
	TEMPLATE		
	NOTE BOOK		
	AREAS CHECKED		

ORIGINAL SURVEY	SURVEYED	BY	DATE
	PLOTTED		
	TEMPLATE		
	NOTE BOOK		
	AREAS CHECKED		

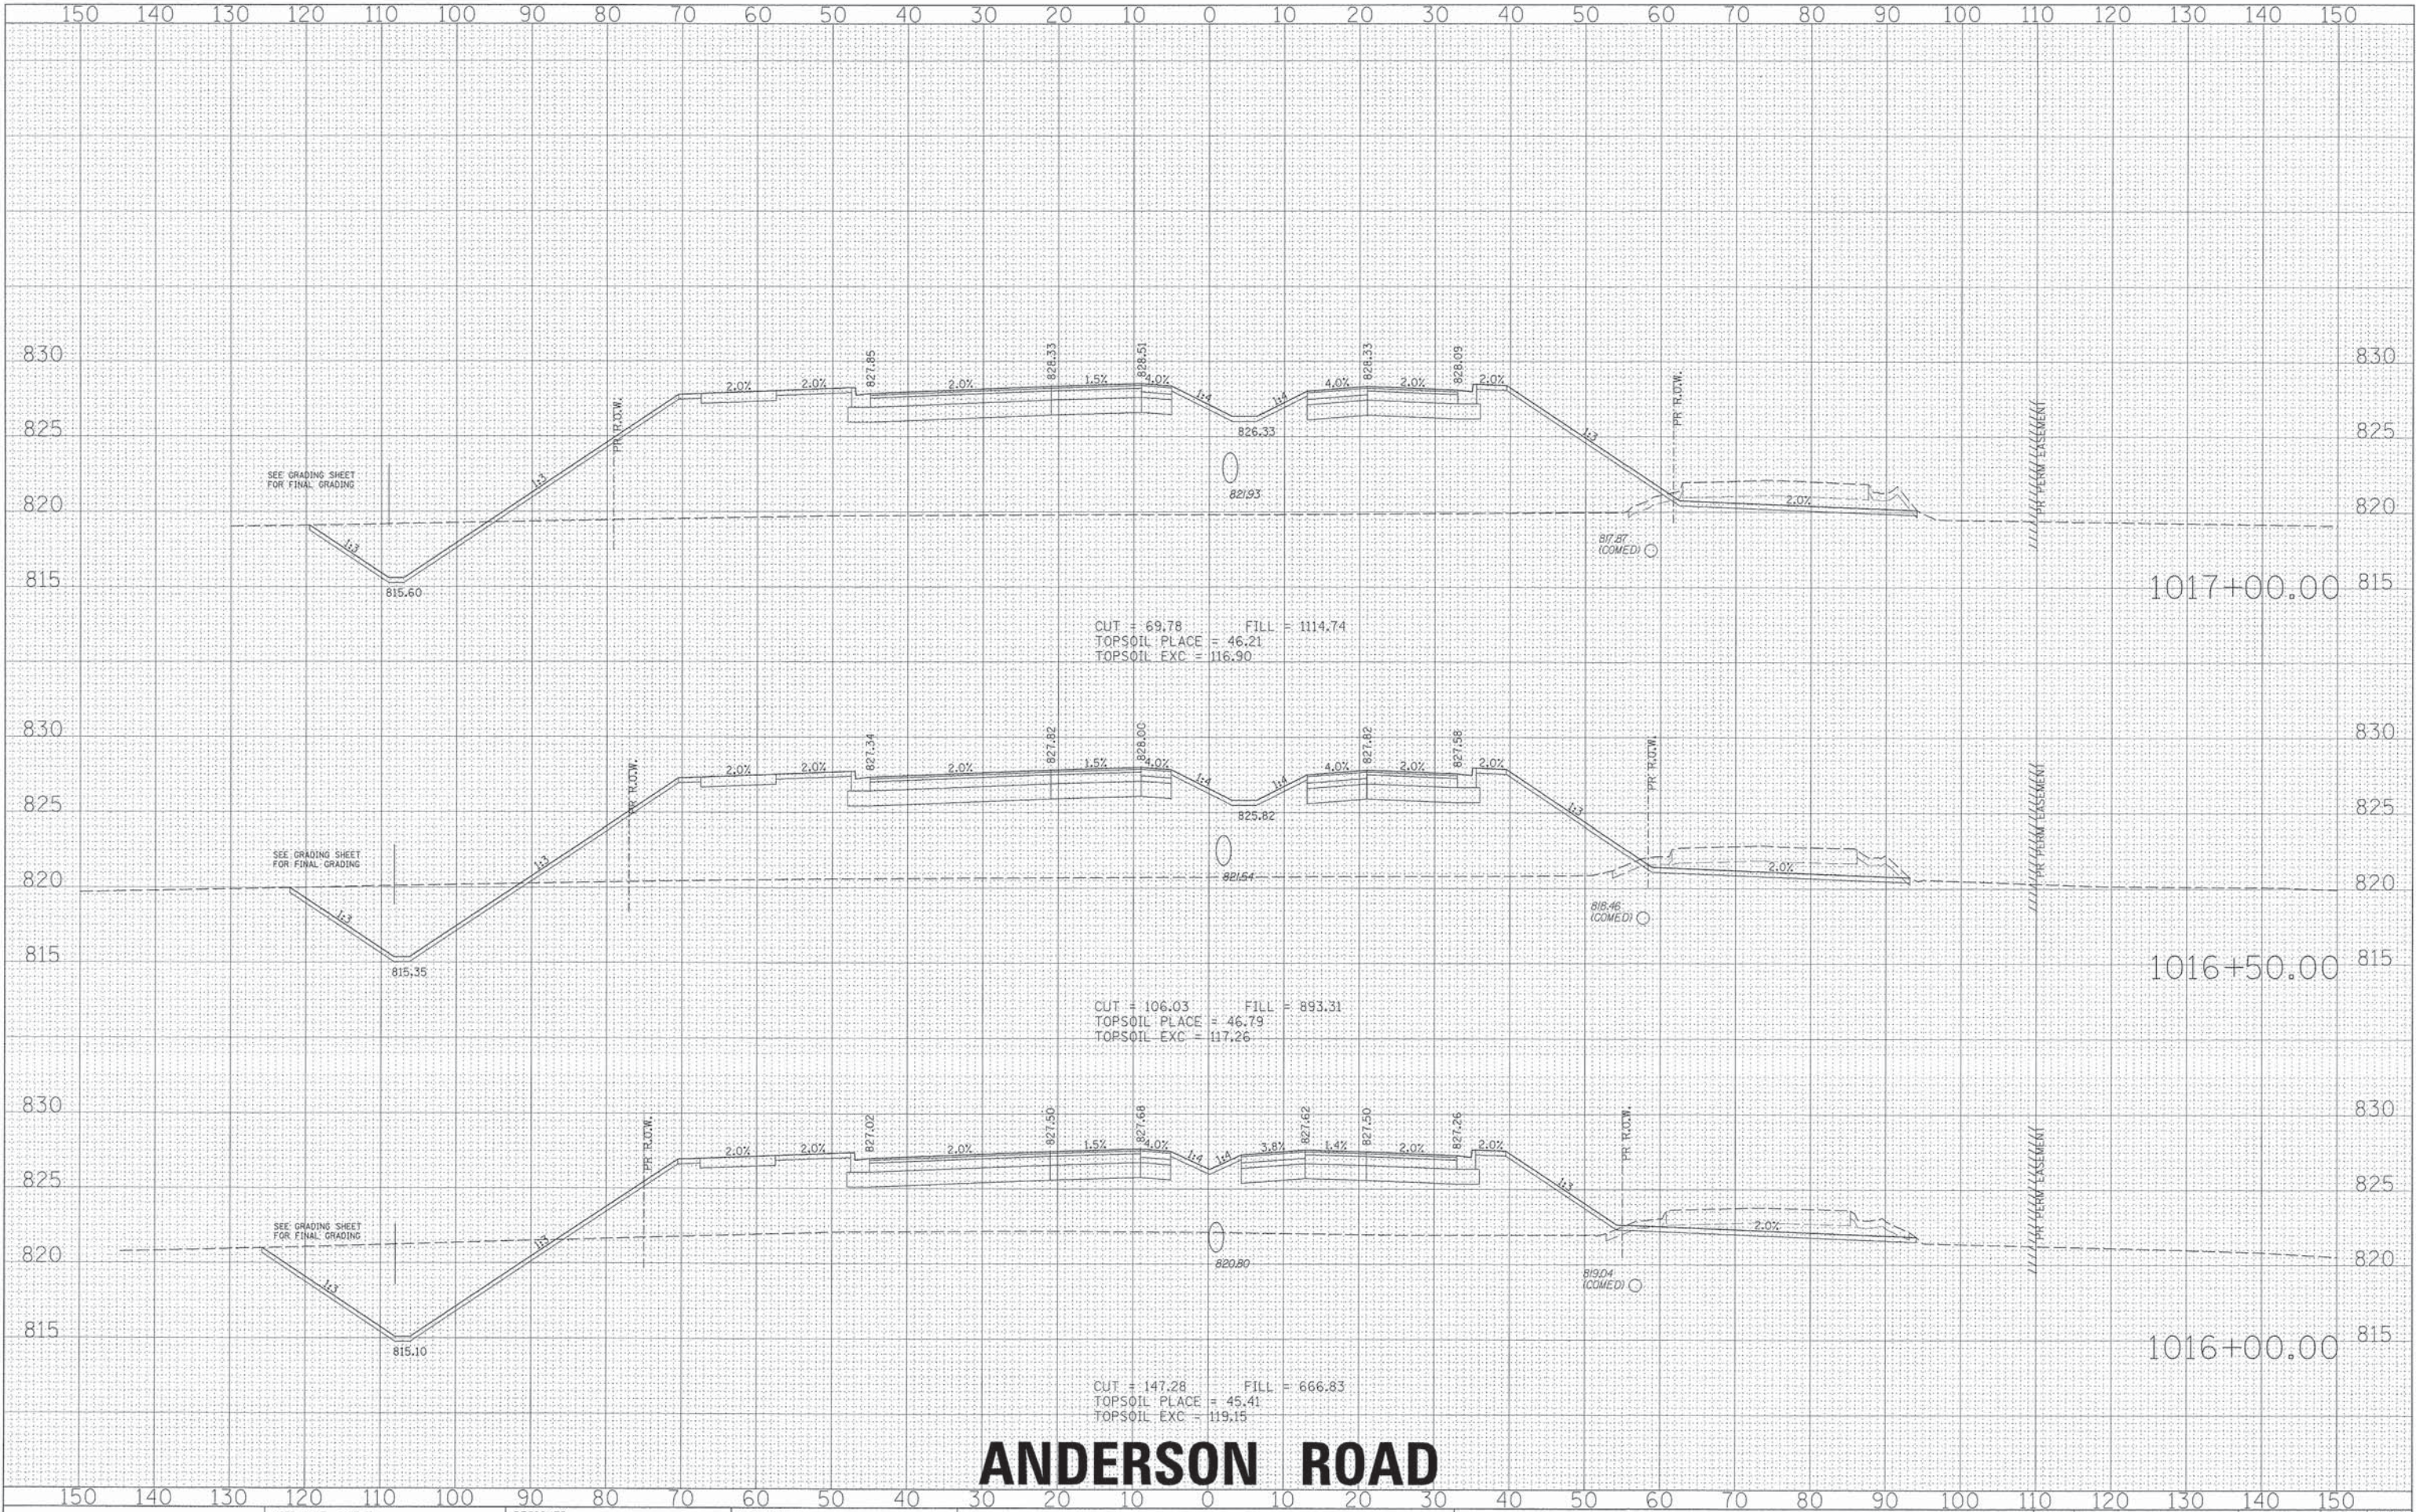

ANDERSON ROAD




USER NAME =	MFeller	DESIGNED -	REVISED -
PLOT SCALE =		DRAWN -	REVISED -
PLOT DATE =	6/7/2013	CHECKED -	REVISED -
084-xs.anderson.e3.dgn			REVISED -

STATE OF ILLINOIS
DEPARTMENT OF TRANSPORTATION

PROPOSED CROSS SECTIONS

SCALE: SHEET NO. OF SHEETS STA. 1016+00.00 TO STA. 1017+00.00

F.A. RTE.	SECTION	COUNTY	TOTAL SHEETS	SHEET NO.
0126	01-00274-00-BR	KANE	289	203
CONTRACT NO. 63698				
ILLINOIS FED. AID PROJECT				

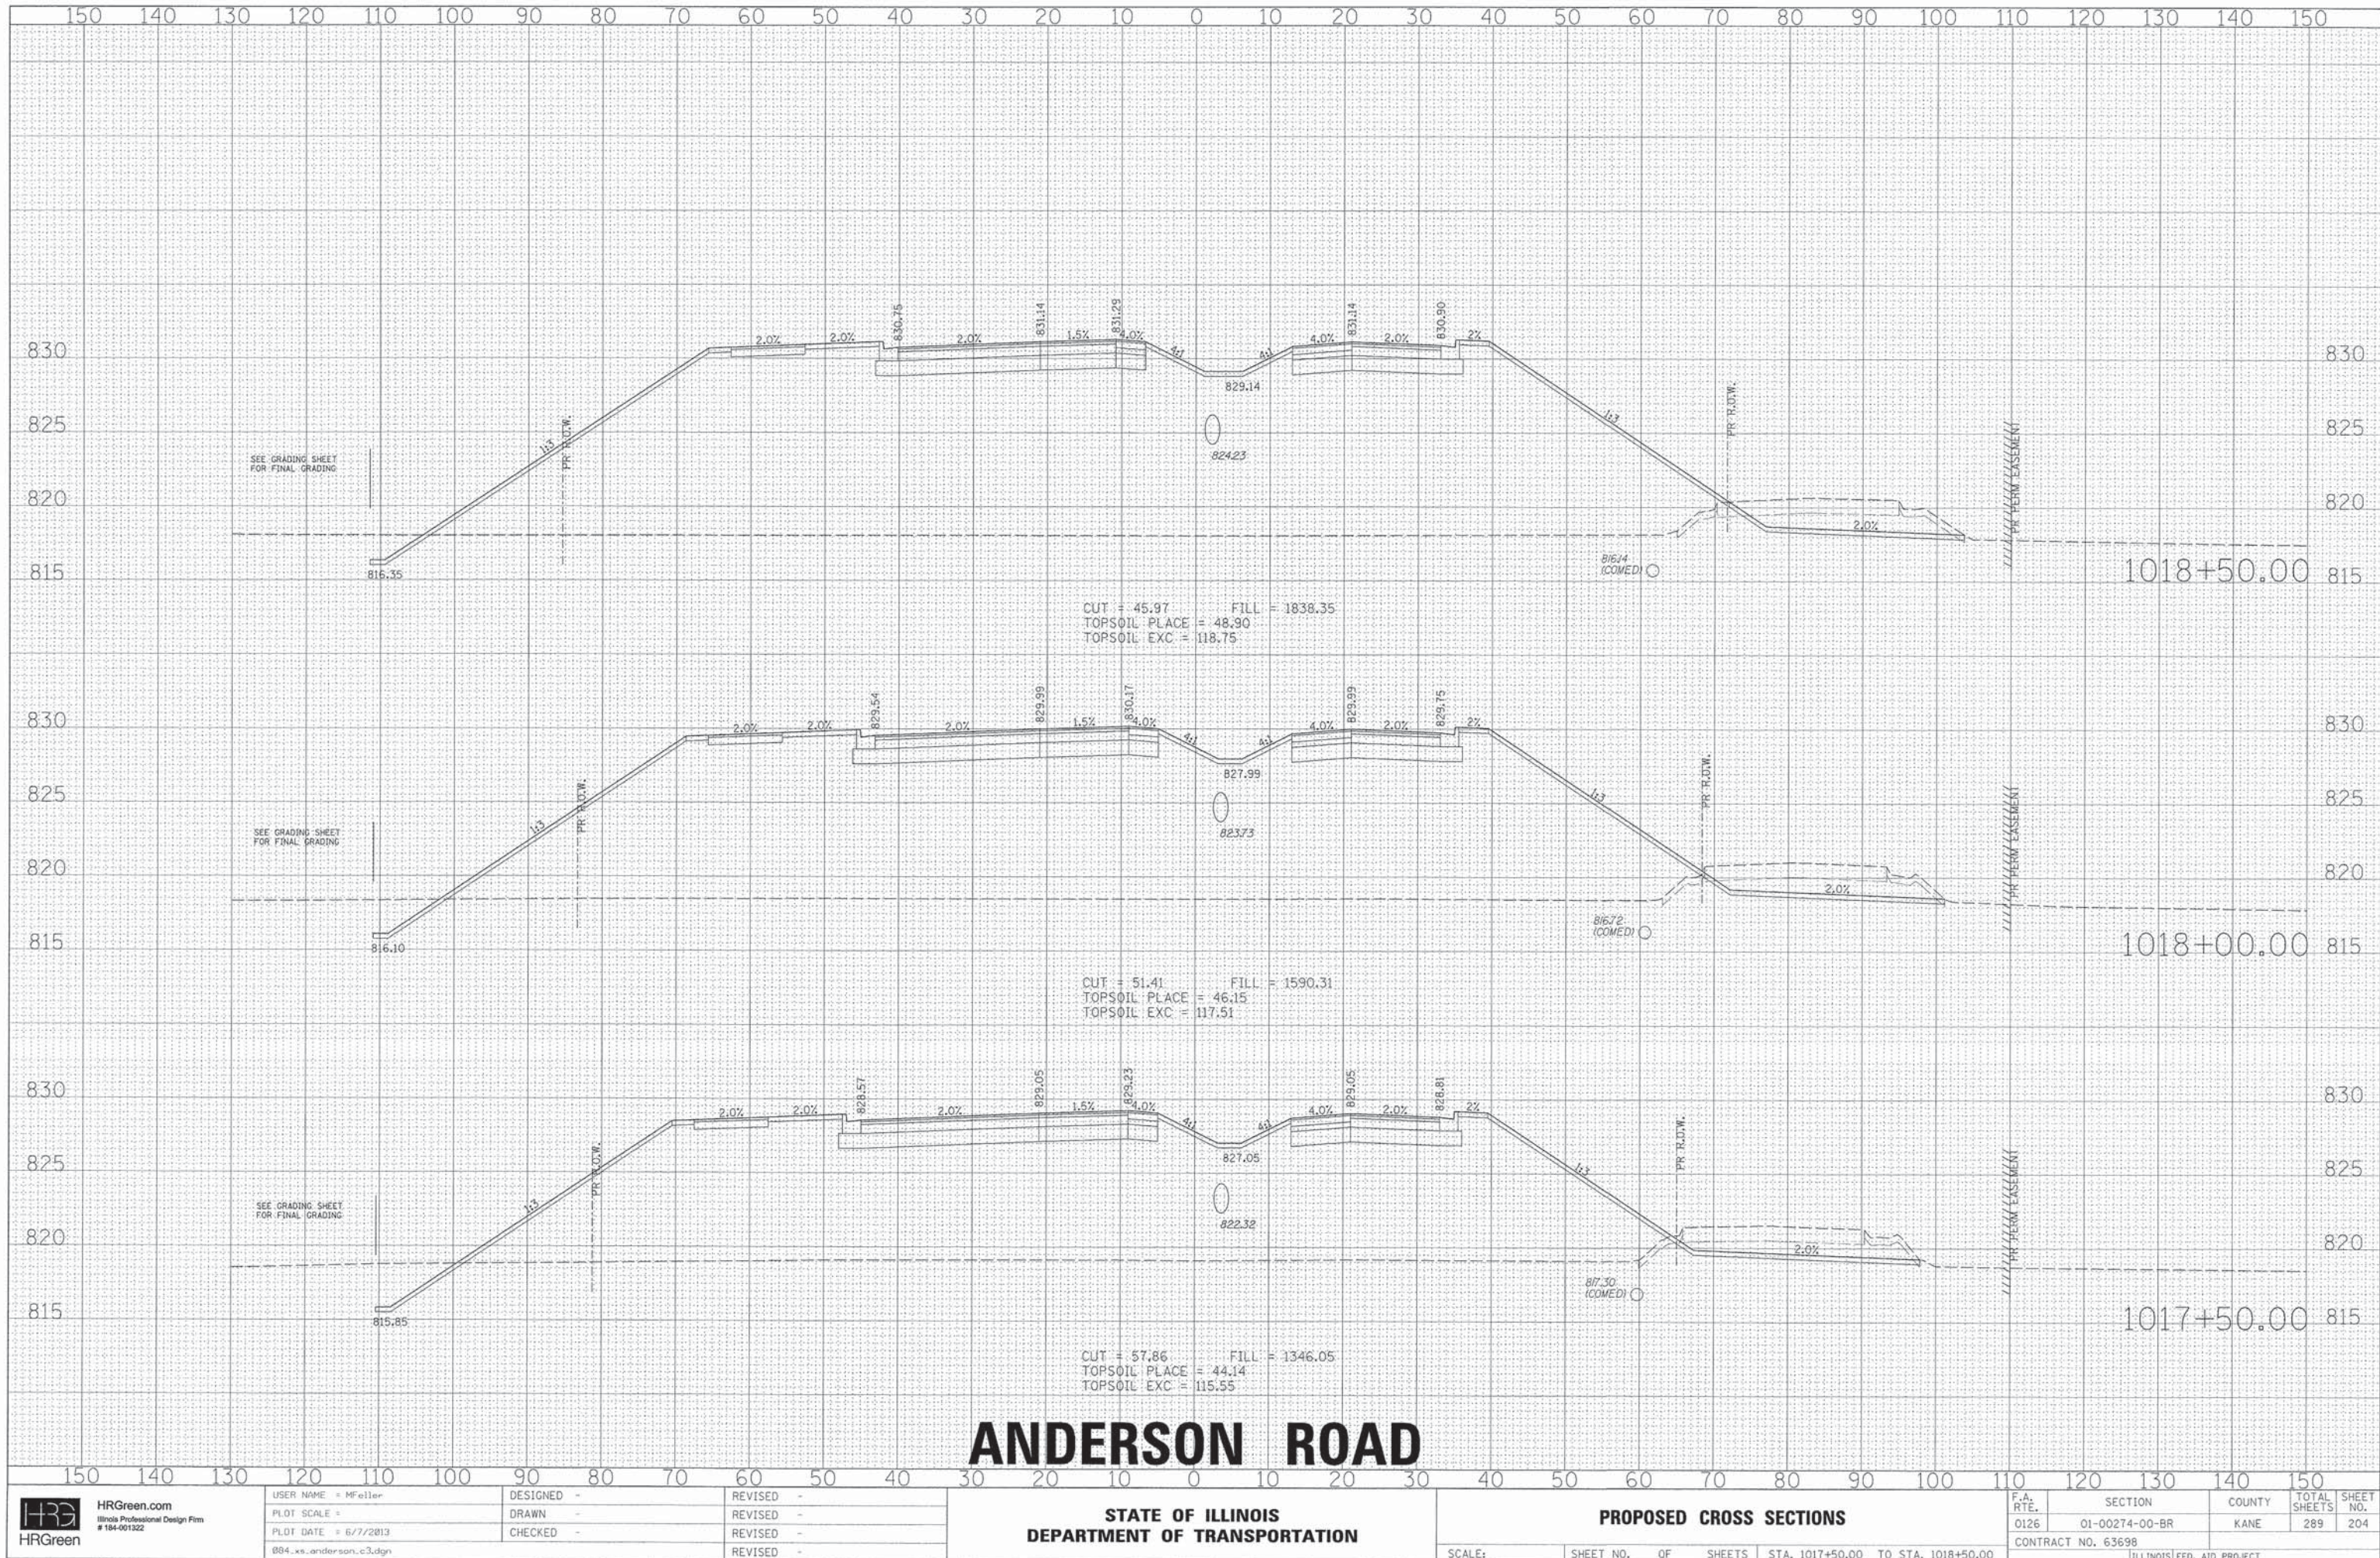

FINAL	SURVEY	BY	DATE
NO.	BOOK		
	NOTE		
	PLATTED		
	AREAS		
	CHECKED		

ORIGINAL	SURVEY	BY	DATE
NO.	BOOK		
	NOTE		
	PLATTED		
	AREAS		
	CHECKED		



ANDERSON ROAD



USER NAME = Mfeller
PLOT SCALE =
PLOT DATE = 6/7/2013
084_xs_anderson.c3.dgn

DESIGNED -
DRAWN -
CHECKED -

REVISED -
REVISED -
REVISED -
REVISED -

STATE OF ILLINOIS
DEPARTMENT OF TRANSPORTATION


PROPOSED CROSS SECTIONS

SCALE: SHEET NO. OF SHEETS STA. 1019+00.00 TO STA. 1019+50.00

F.A. RTE.	SECTION	COUNTY	TOTAL SHEETS	SHEET NO.
0126	01-00274-00-BR	KANE	289	205
CONTRACT NO. 63698				
ILLINOIS FED. AID PROJECT				


FINAL	SURVEY	DATE
NOTE	BOOK	BY
NO.	PLOTTED	
	TEMPLATE	
	AREAS	
	CHECKED	


ORIGINAL	SURVEY	DATE
NOTE	BOOK	BY
NO.	PLOTTED	
	TEMPLATE	
	AREAS	
	CHECKED	

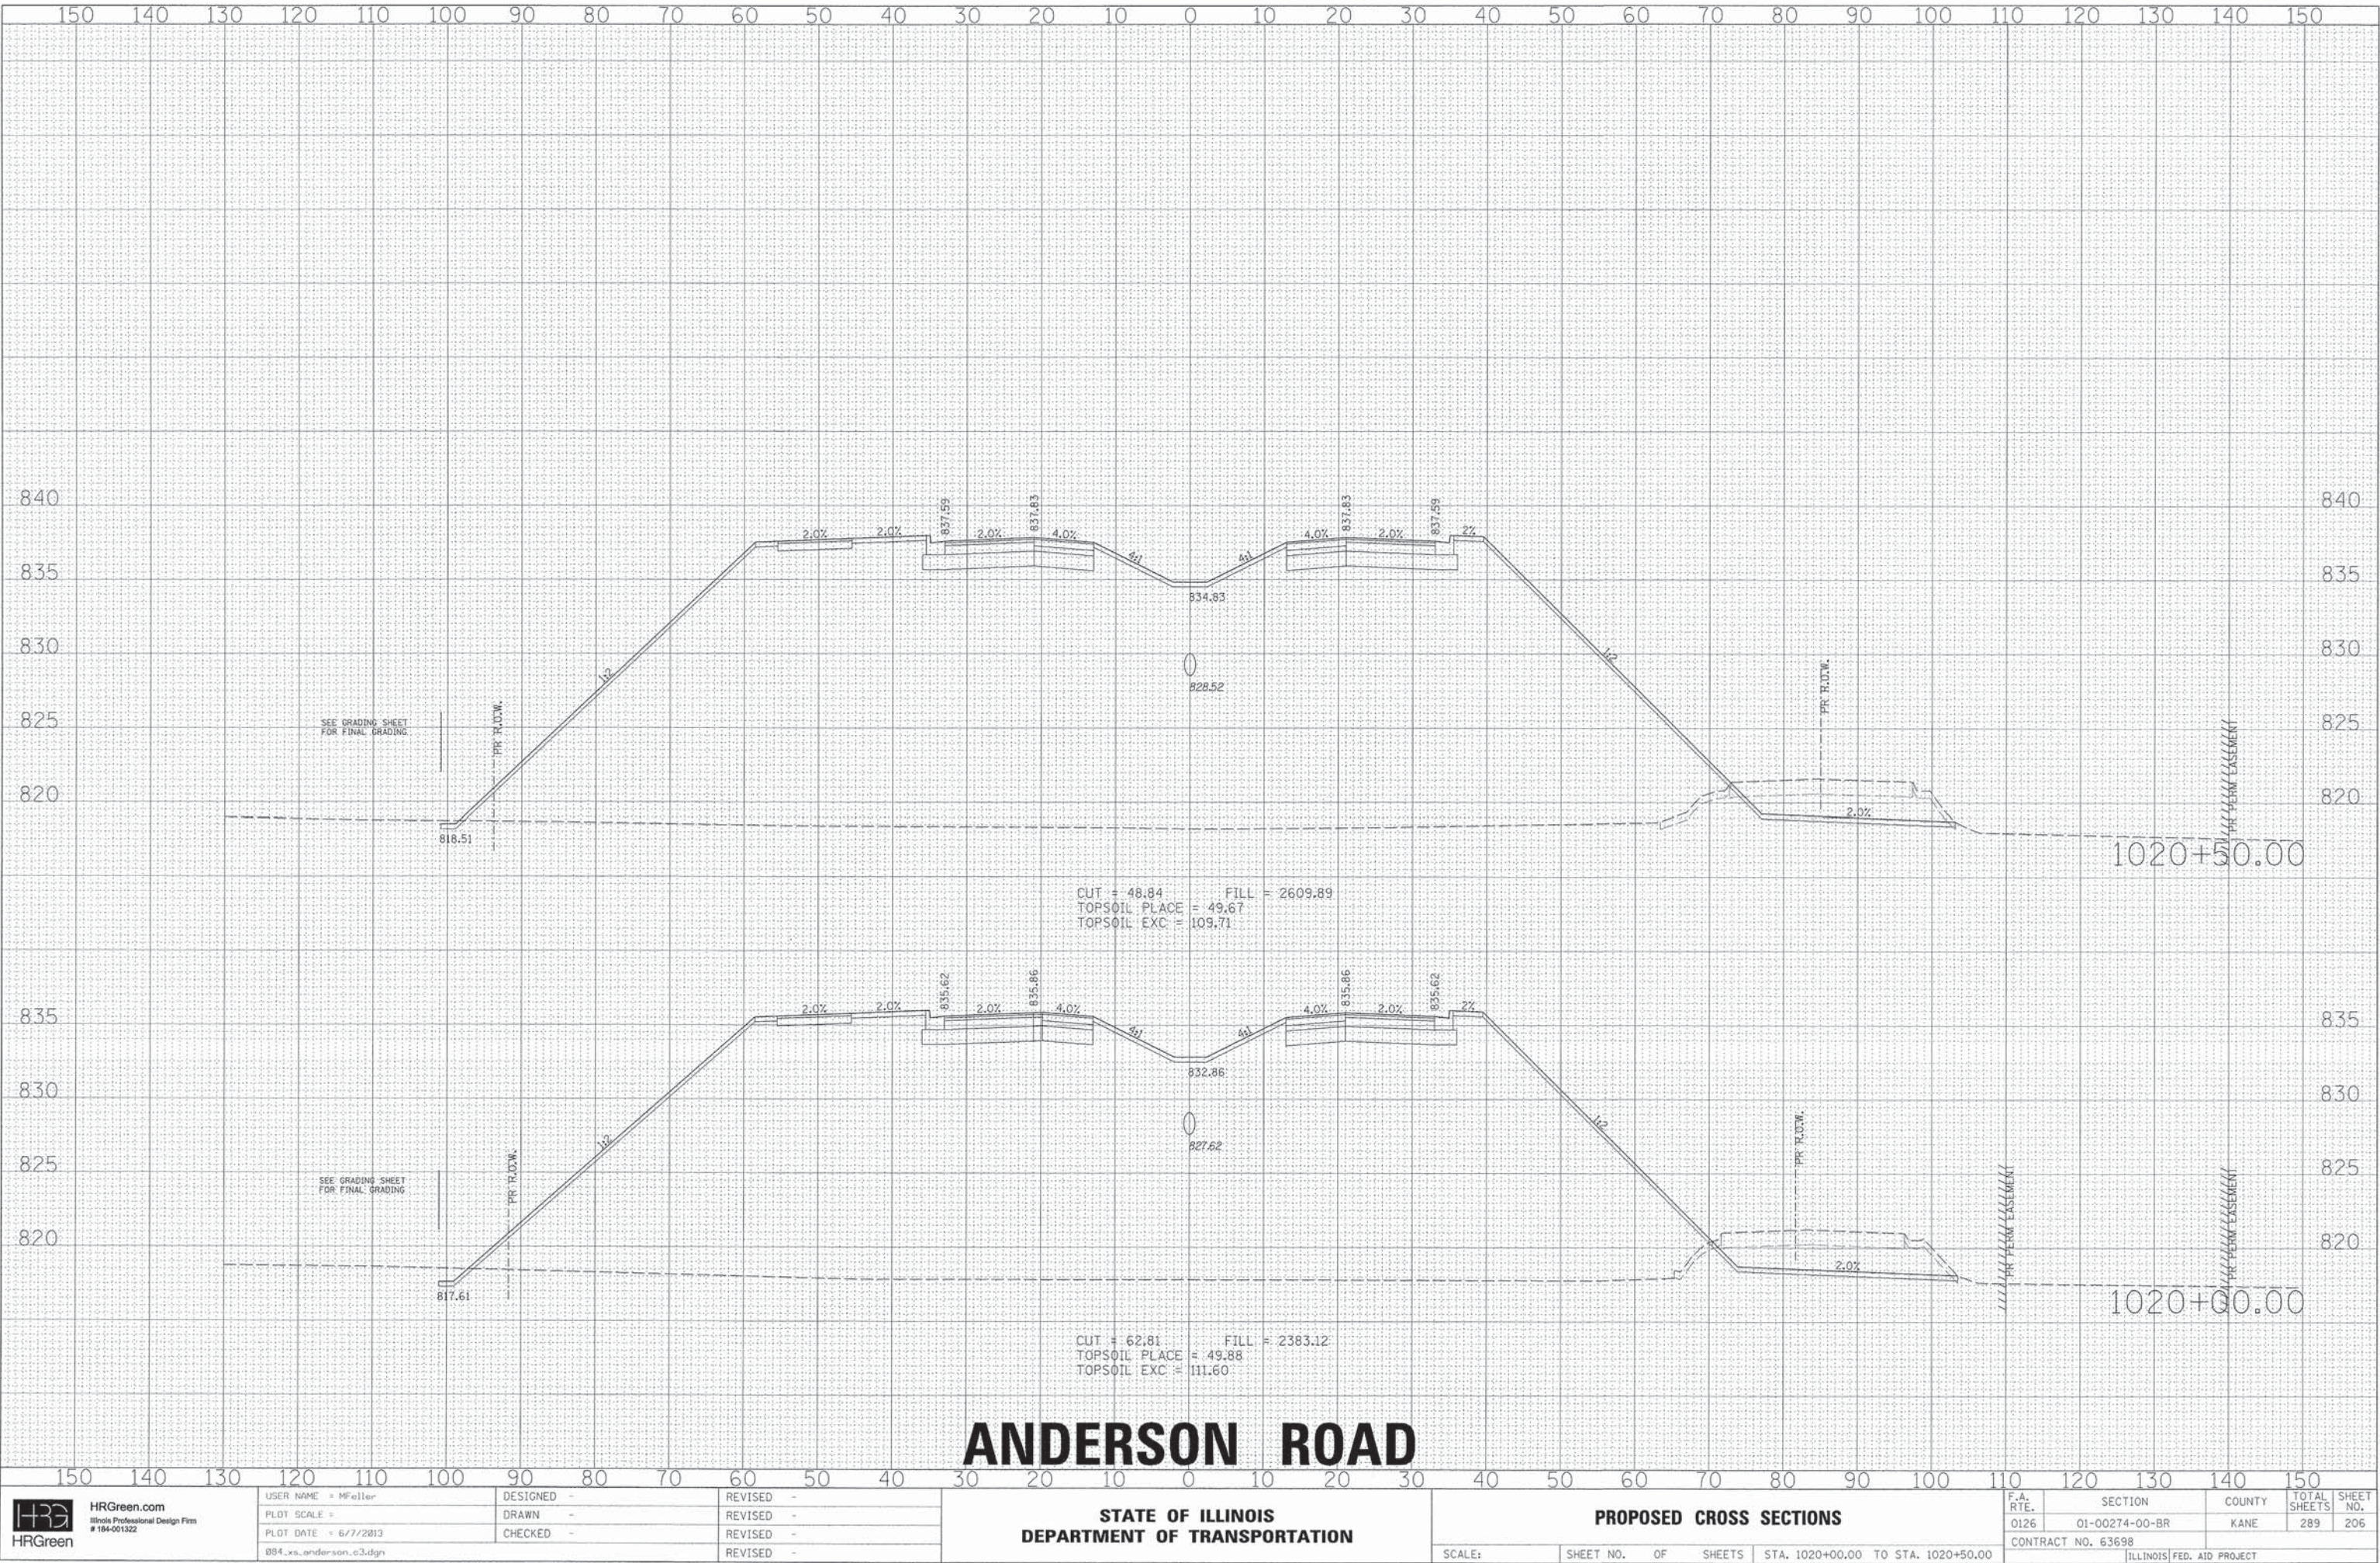

FINAL	SURVEYED	BY	DATE
SURVEY	PLOTTED		
NOTE BOOK	TEMPLATE		
NO.	AREAS CHECKED		


ORIGINAL	SURVEYED	BY	DATE
SURVEY	PLOTTED		
NOTE BOOK	TEMPLATE		
NO.	AREAS CHECKED		

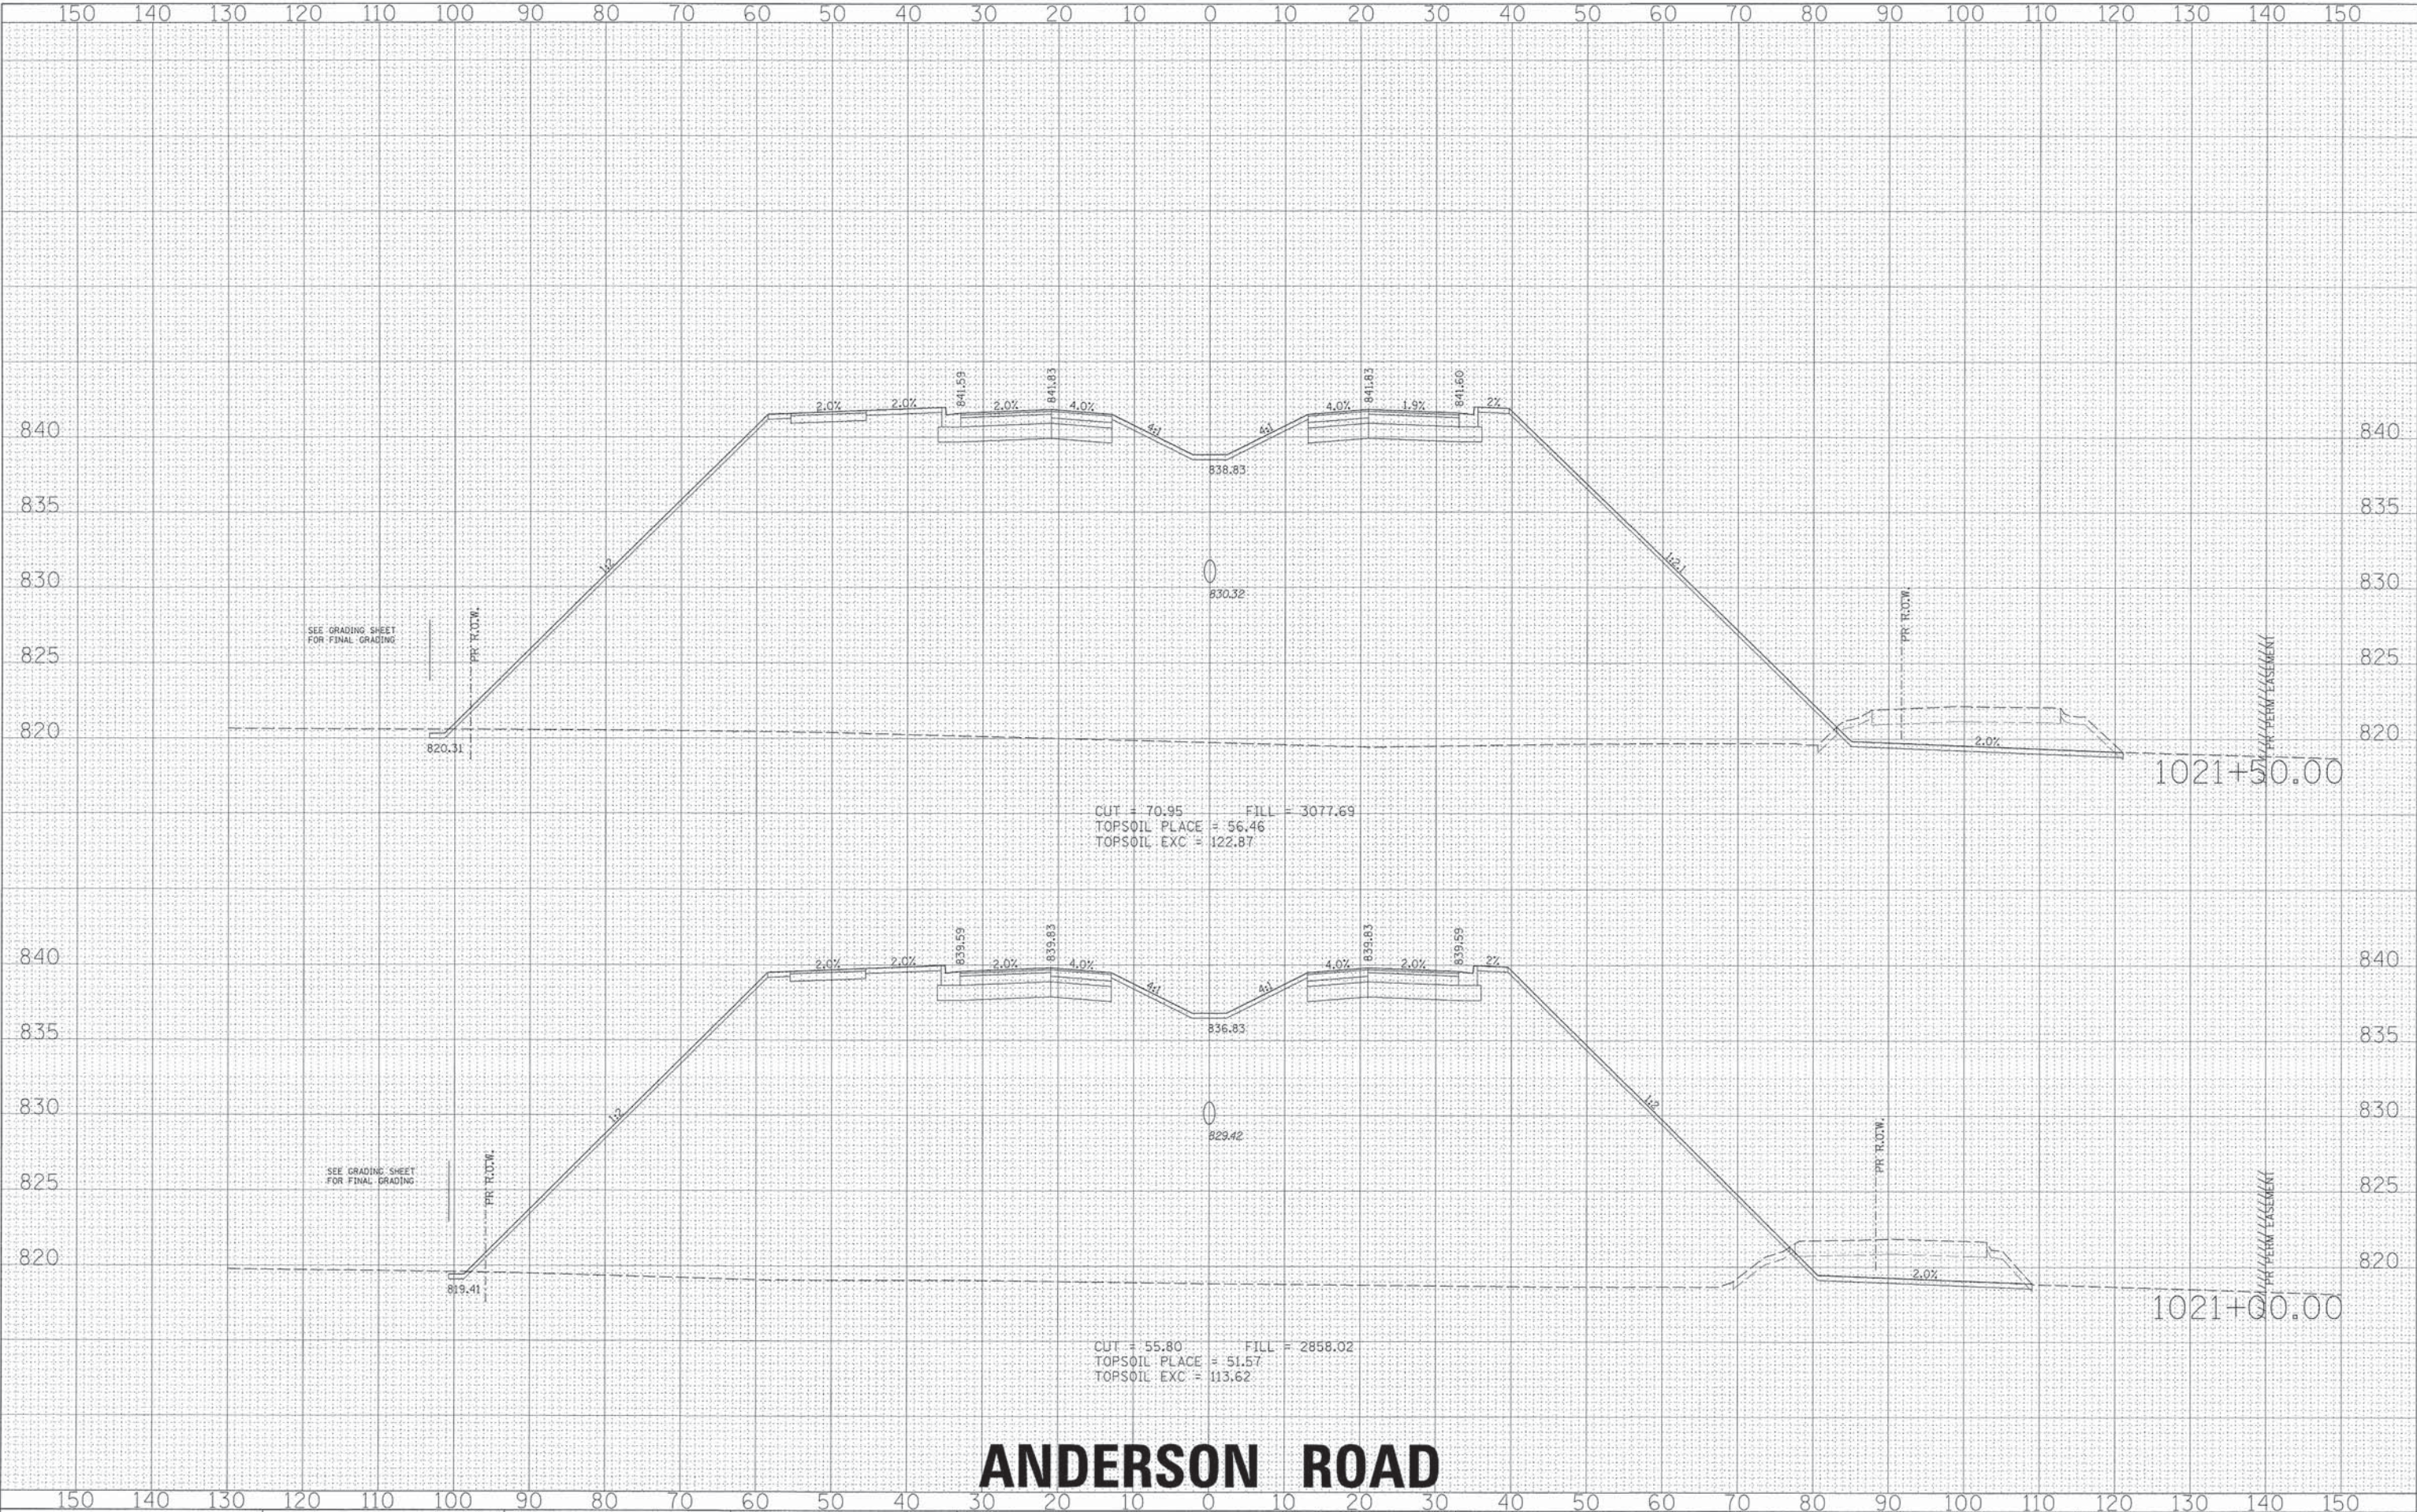

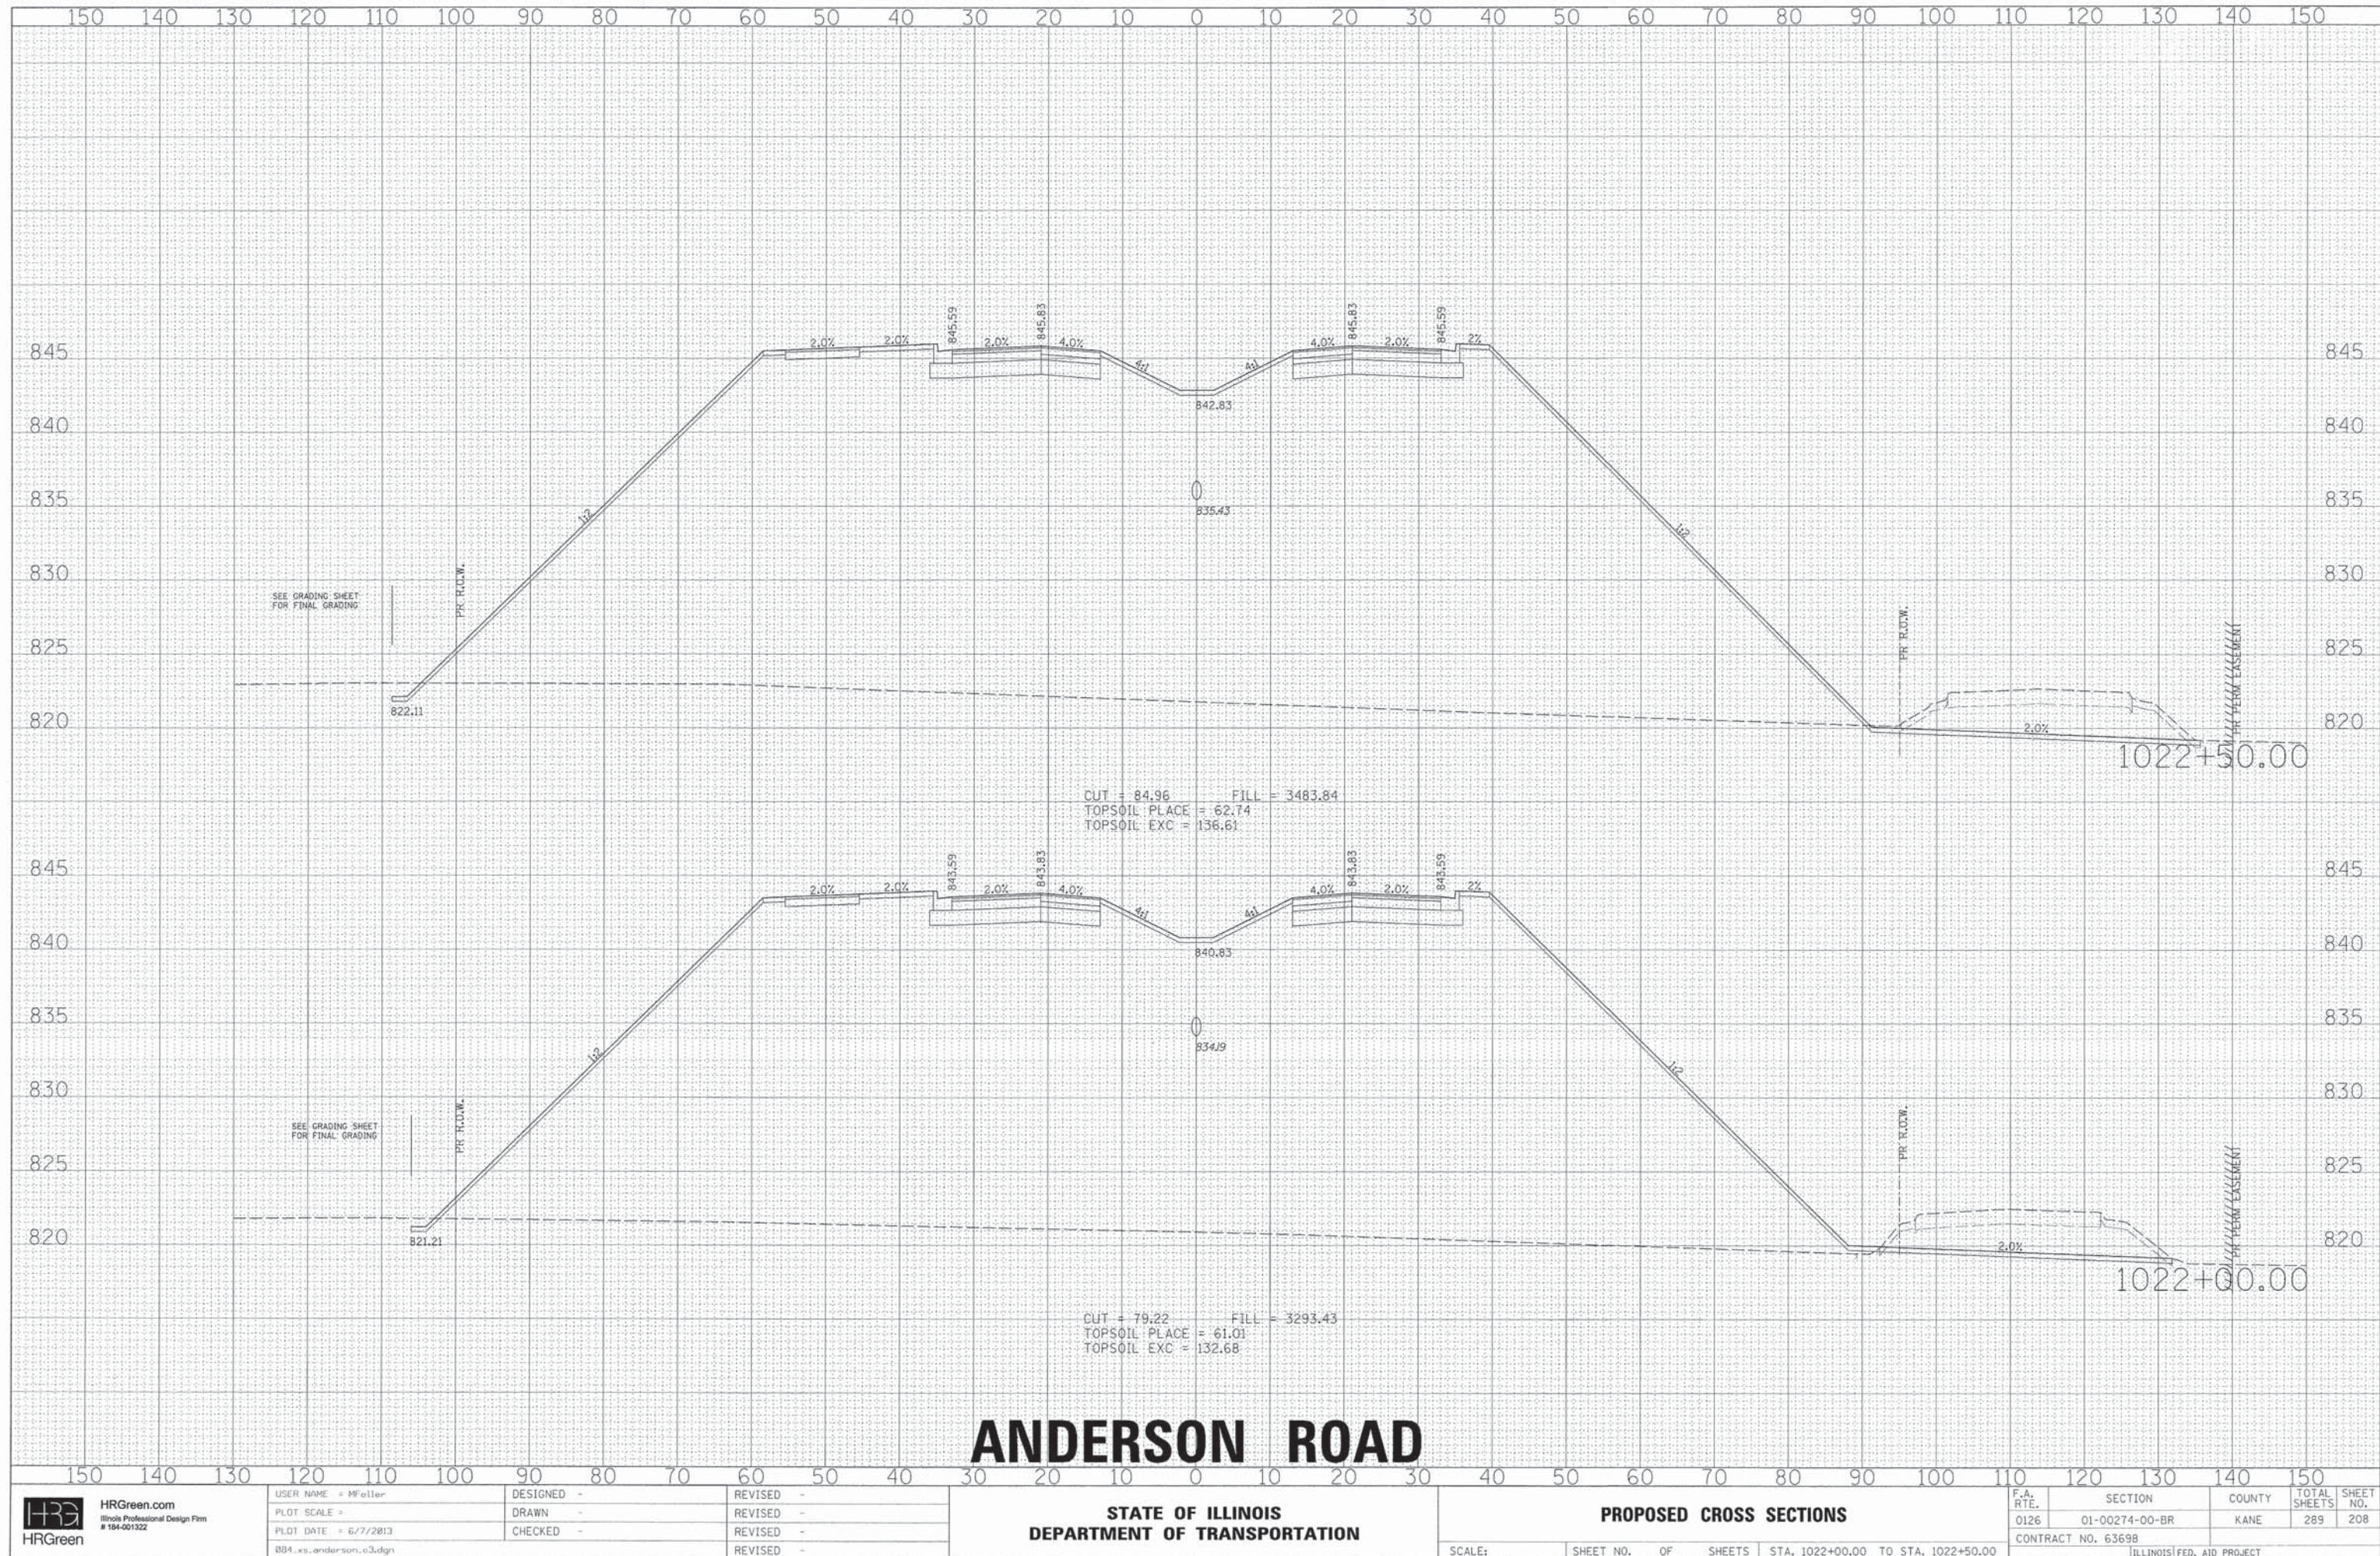


FINAL	SURVEY	DATE
SURVEY	BY	
NOTE BOOK		
AREAS		
CHECKED		

ORIGINAL	SURVEY	DATE
SURVEY	BY	
NOTE BOOK		
AREAS		
CHECKED		

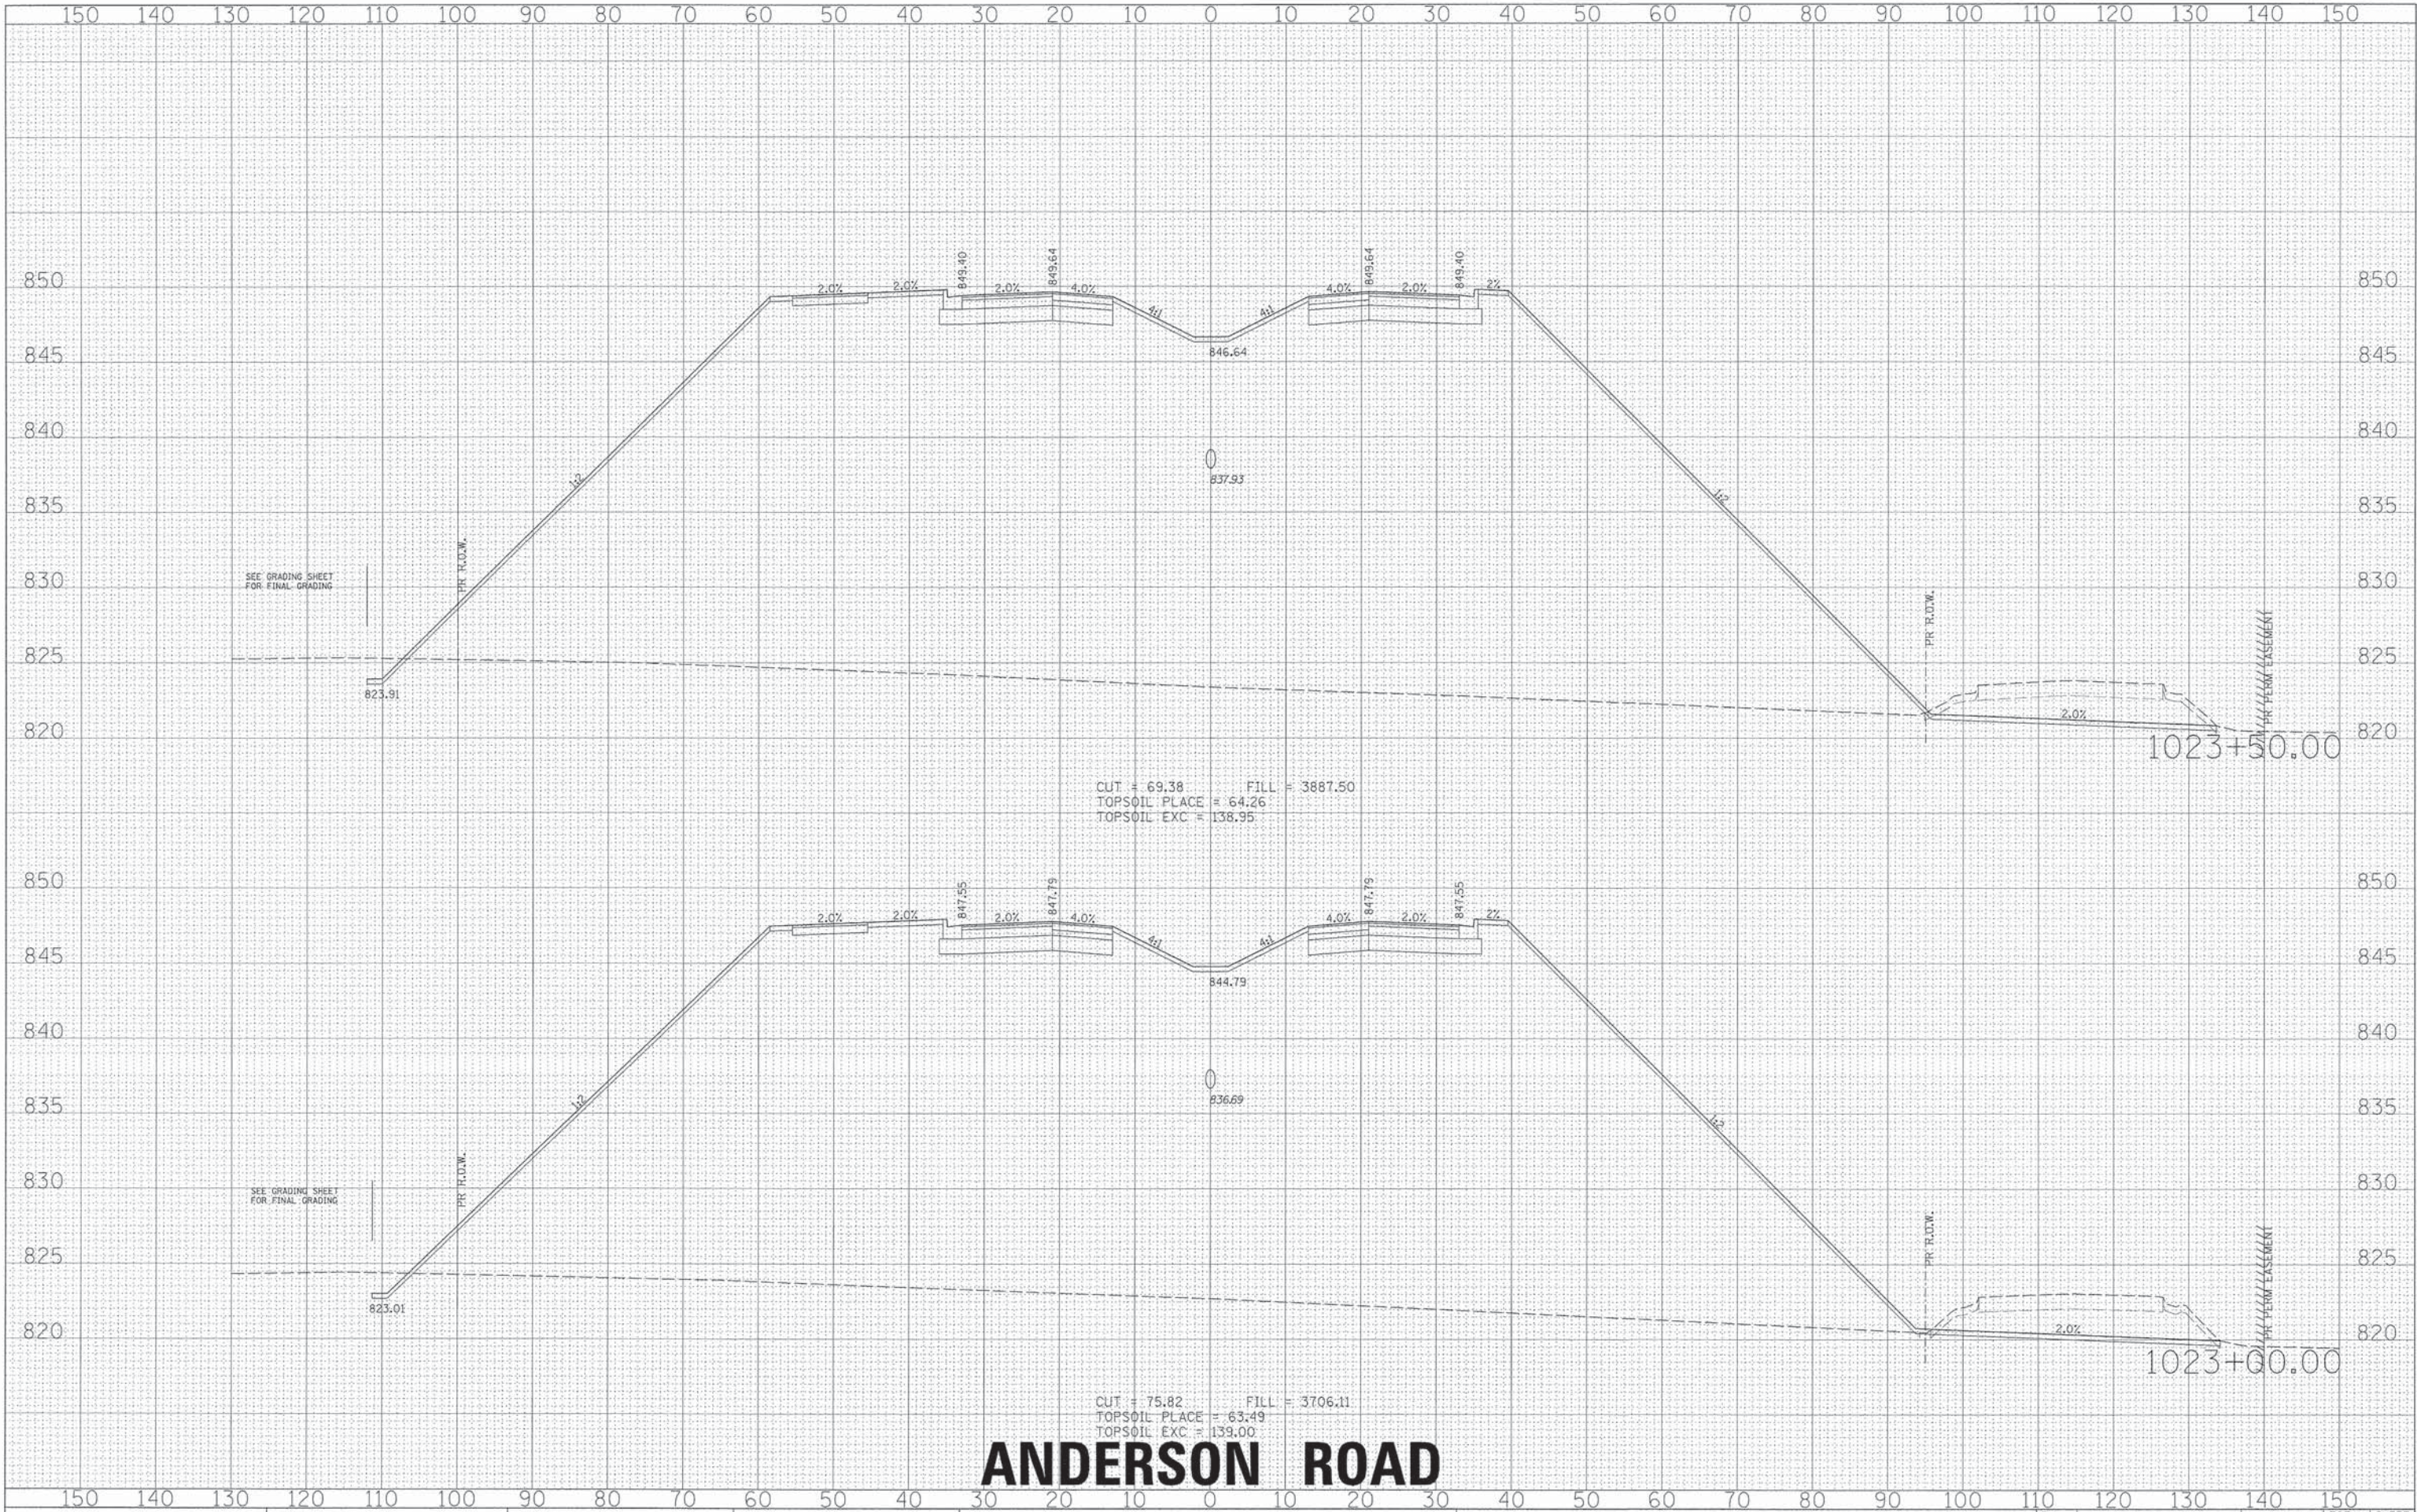


ANDERSON ROAD

 HRGreen.com Illinois Professional Design Firm # 184-001322 HRGreen	USER NAME = MFeiler	DESIGNED -	REVISED -	STATE OF ILLINOIS DEPARTMENT OF TRANSPORTATION	PROPOSED CROSS SECTIONS	F.A. R.T.E.					SECTION	COUNTY	TOTAL SHEETS	SHEET NO.
	PLOT SCALE =	DRAWN -	REVISED -			0126	01-00274-00-BR	KANE	289	209				
	PLOT DATE = 6/7/2013	CHECKED -	REVISED -			CONTRACT NO. 63698								
	084_xs_anderson.c3.dgn	REVISED -	ILLINOIS FED. AID PROJECT											
				SCALE:	SHEET NO.	OF	SHEETS	STA. 1023+00.00 TO STA. 1023+50.00						

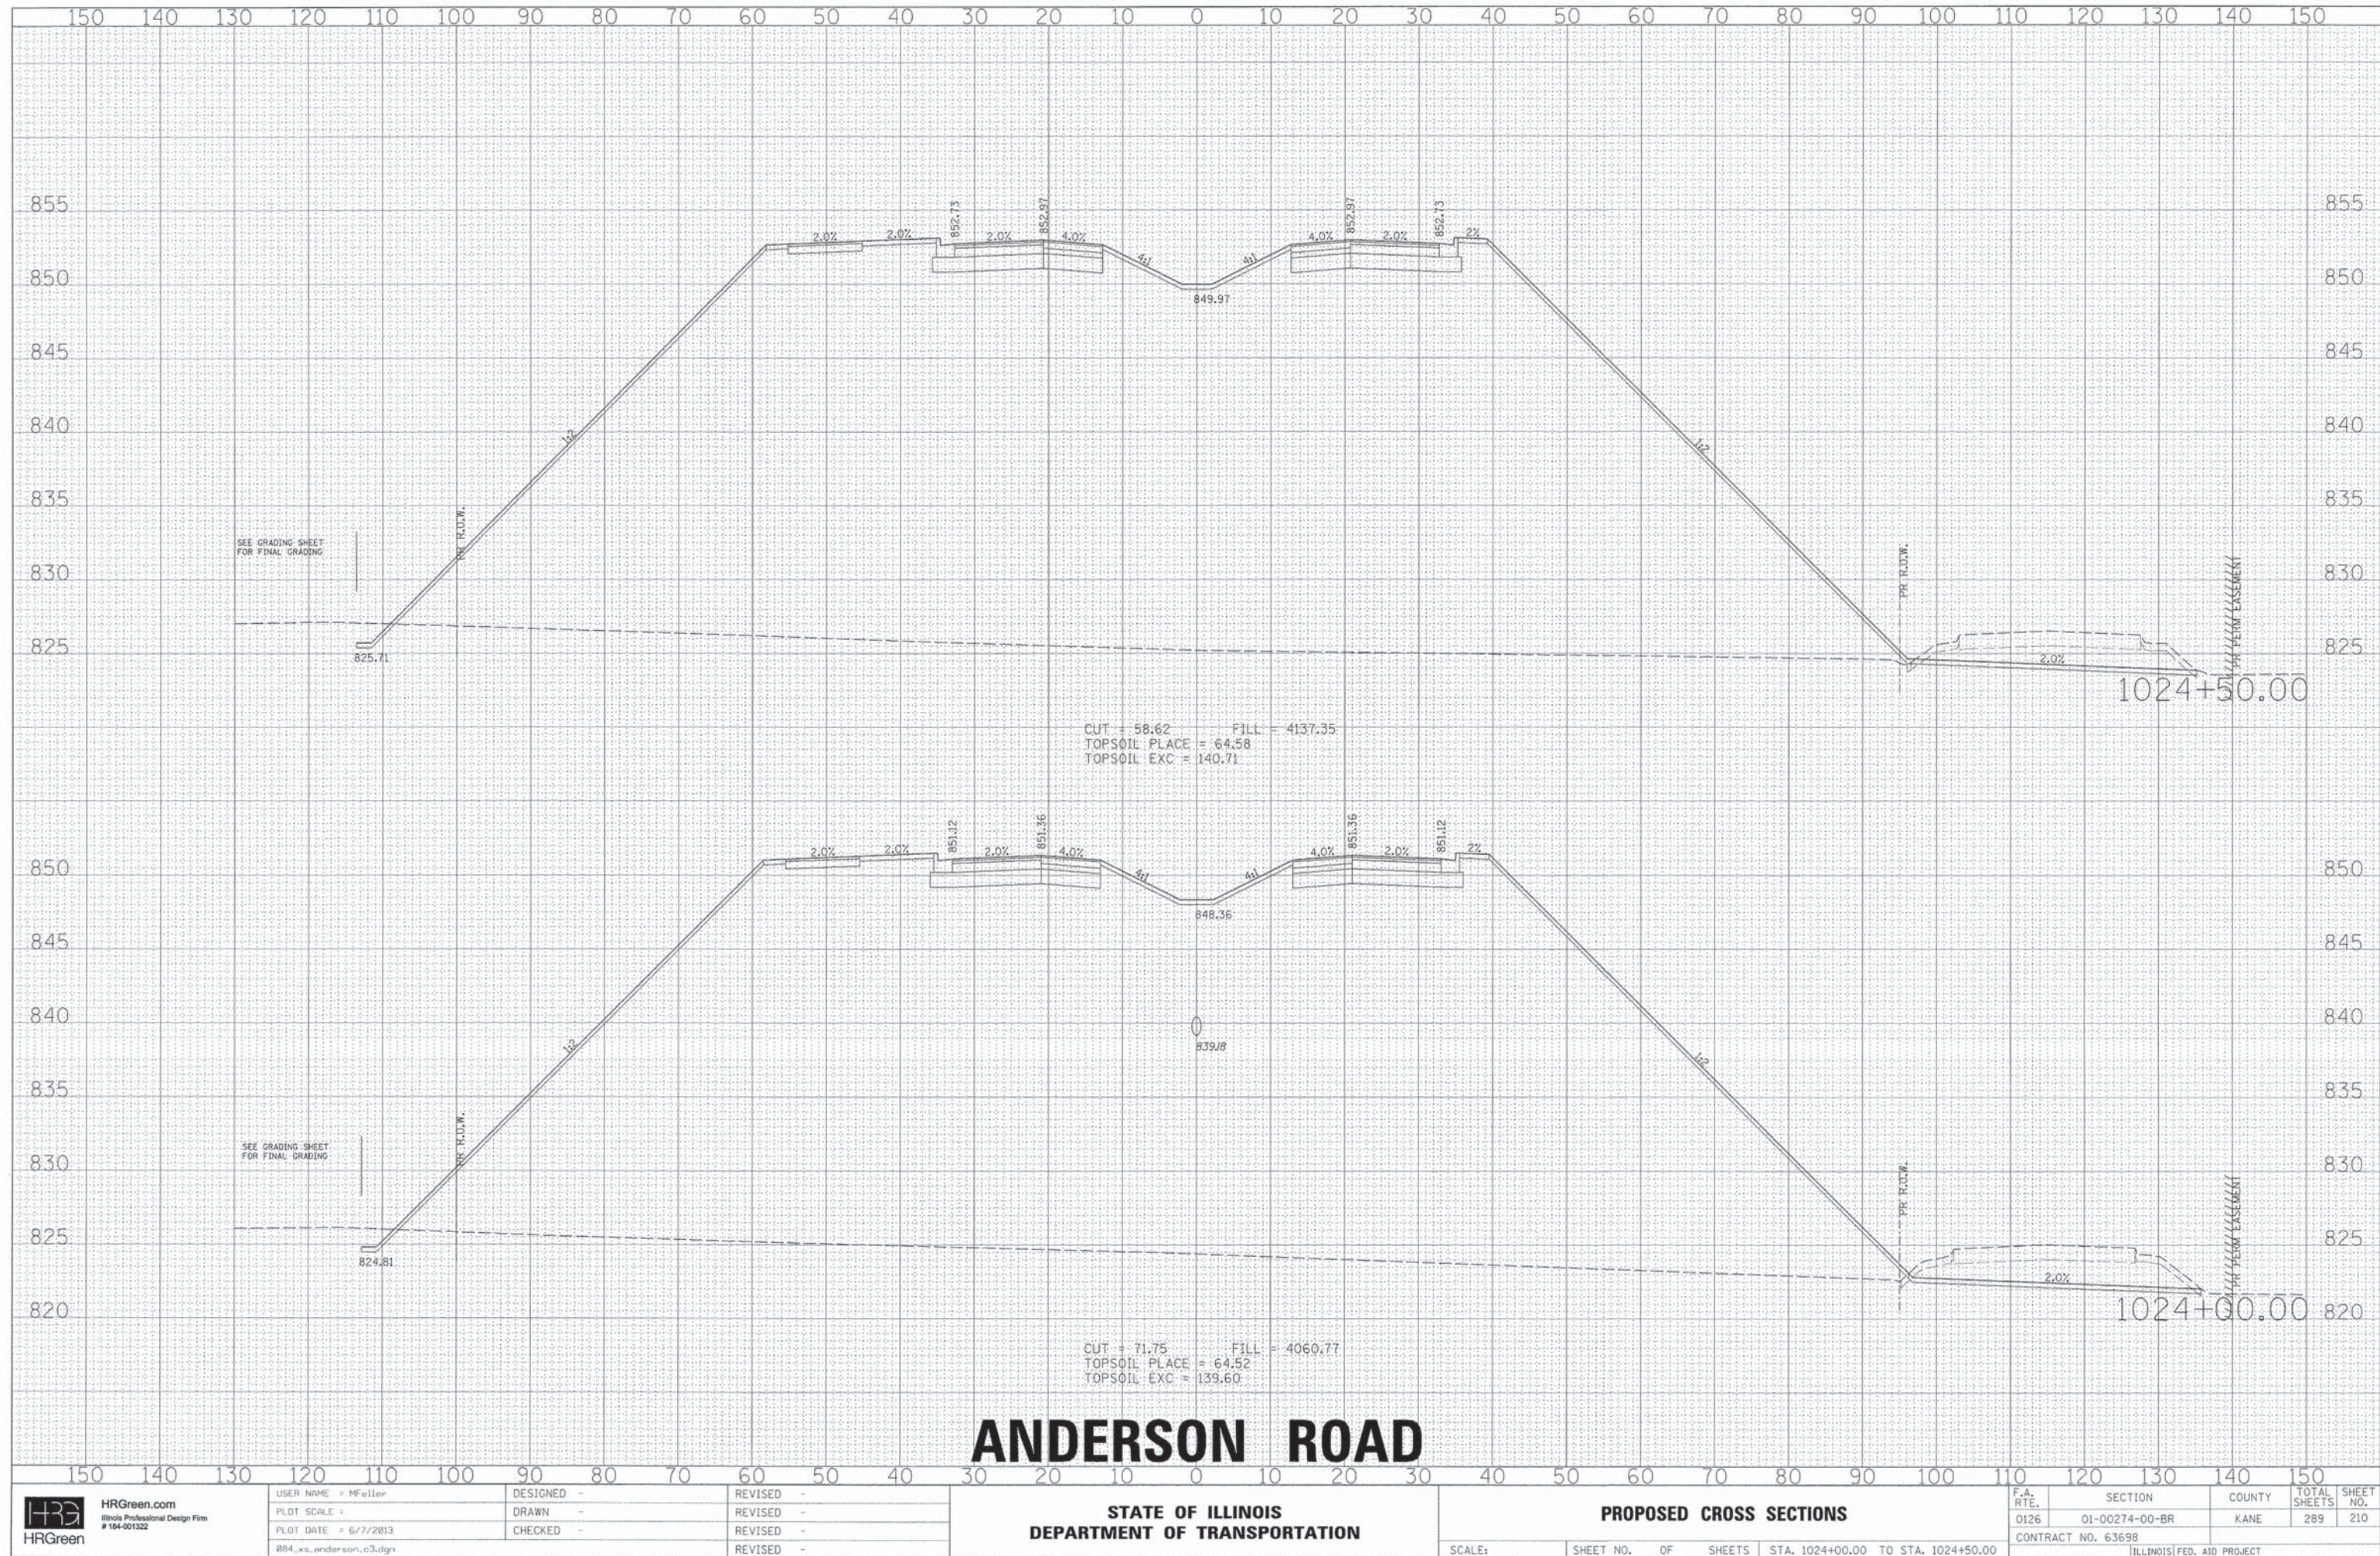

DATE	BY	SURVEYED	PLOTTED	TEMPLATE	AREAS	CHECKED
		NO.				

DATE	BY	ORIGINAL	SURVEY	PLOTTED	TEMPLATE	AREAS	CHECKED
		NO.					

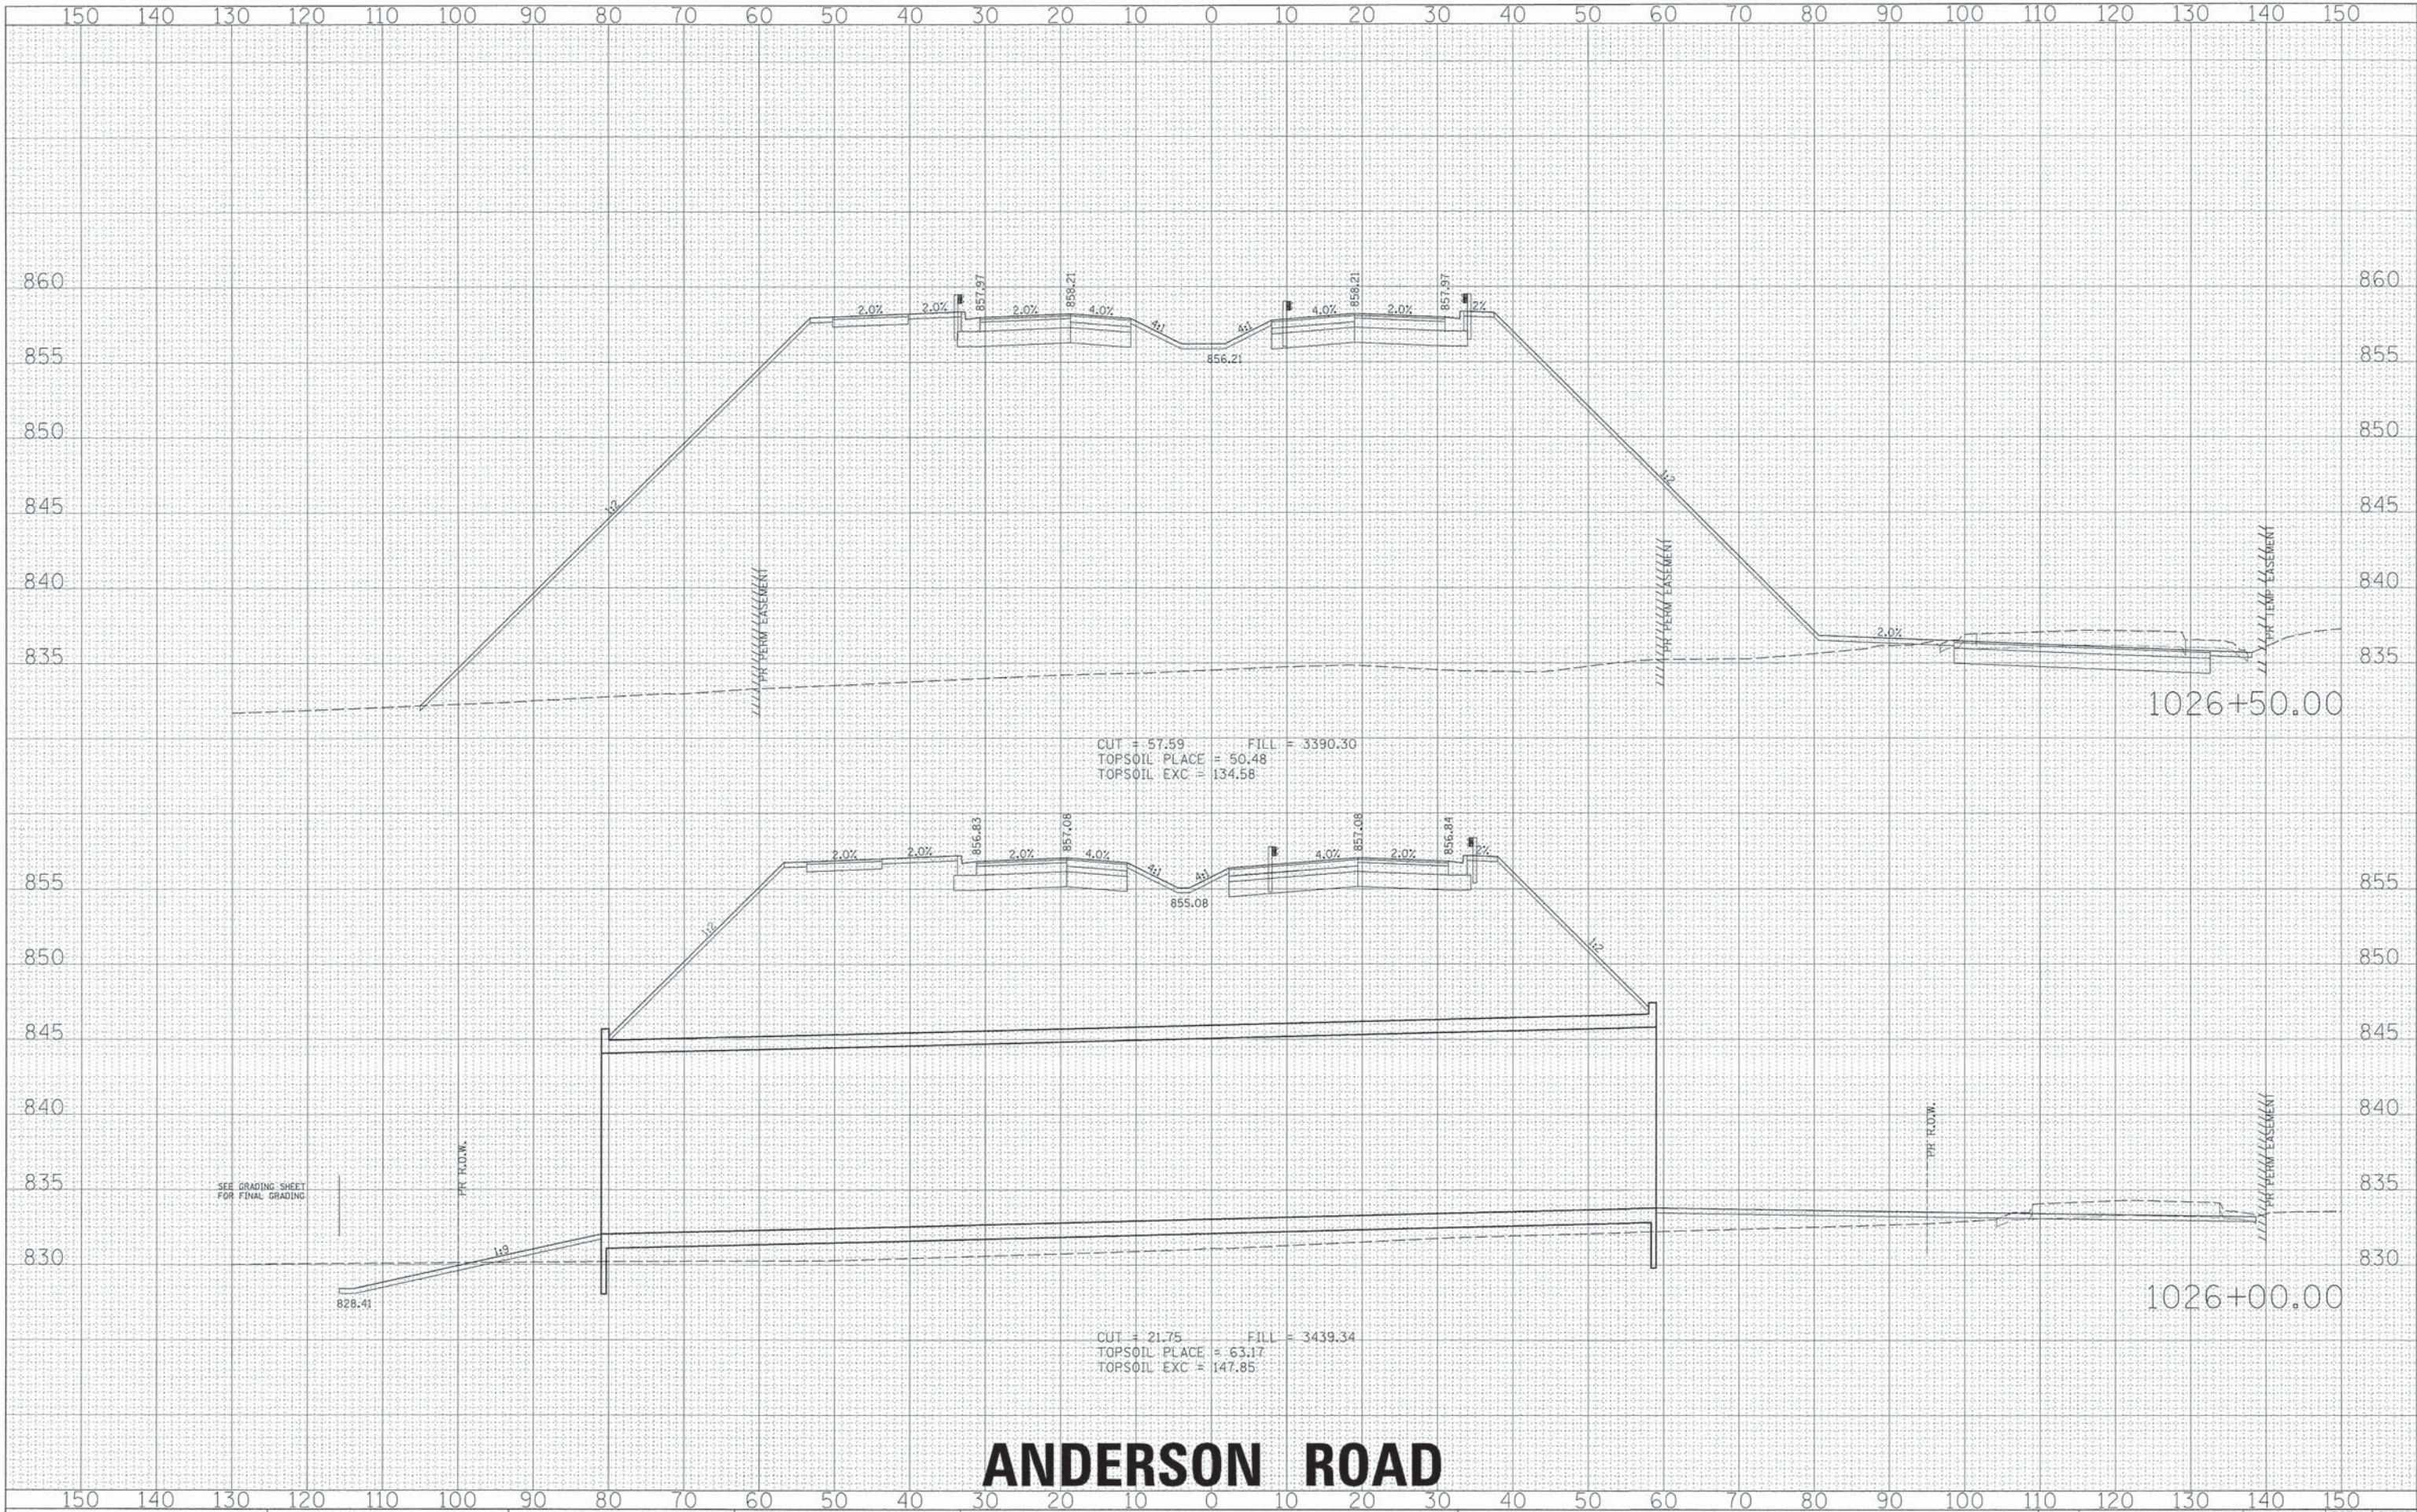

ANDERSON ROAD

STATE OF ILLINOIS
DEPARTMENT OF TRANSPORTATION

PROPOSED CROSS SECTIONS

F.A. RTE.	SECTION	COUNTY	TOTAL SHEETS	SHEET NO.
0126	01-00274-00-BR	KANE	289	212
CONTRACT NO. 63698				
ILLINOIS FED. AID PROJECT				



USER NAME : Mfeiler
PLOT SCALE :
PLOT DATE : 6/7/2013
084_ks_anderson_c3.dgn

DESIGNED -
DRAWN -
CHECKED -

REVISED -
REVISED -
REVISED -
REVISED -

SCALE: SHEET NO. OF SHEETS STA. 1026+00.00 TO STA. 1026+50.00

DATE	BY	SURVEYED	PLOTTED	TEMPLATE	AREAS	CHECKED
		NO.				

DATE	BY	ORIGINAL	SURVEY	PLOTTED	TEMPLATE	AREAS	CHECKED
		NO.					



ANDERSON ROAD

HRGreen.com
Illinois Professional Design Firm
104-001322

USER NAME = Mfeller
PLOT SCALE =
PLOT DATE = 6/7/2013
004_xs.anderson_c3.dgn

DESIGNED -
DRAWN -
CHECKED -

REVISED -
REVISED -
REVISED -
REVISED -

STATE OF ILLINOIS
DEPARTMENT OF TRANSPORTATION

PROPOSED CROSS SECTIONS


SCALE: SHEET NO. OF SHEETS STA. 1026+85.38 TO STA. 1026+87.38

F.A. RTE.	SECTION	COUNTY	TOTAL SHEETS	SHEET NO.
0126	01-00274-00-BR	KANE	289	213

CONTRACT NO. 63698
ILLINOIS FED. AID PROJECT

FINAL	SURVEYED	BY	DATE
SURVEY	PLOTTED		
NOTE BOOK	TEMPLATE		
NO.	AREAS CHECKED		

ORIGINAL	SURVEYED	BY	DATE
SURVEY	PLOTTED		
NOTE BOOK	TEMPLATE		
NO.	AREAS CHECKED		

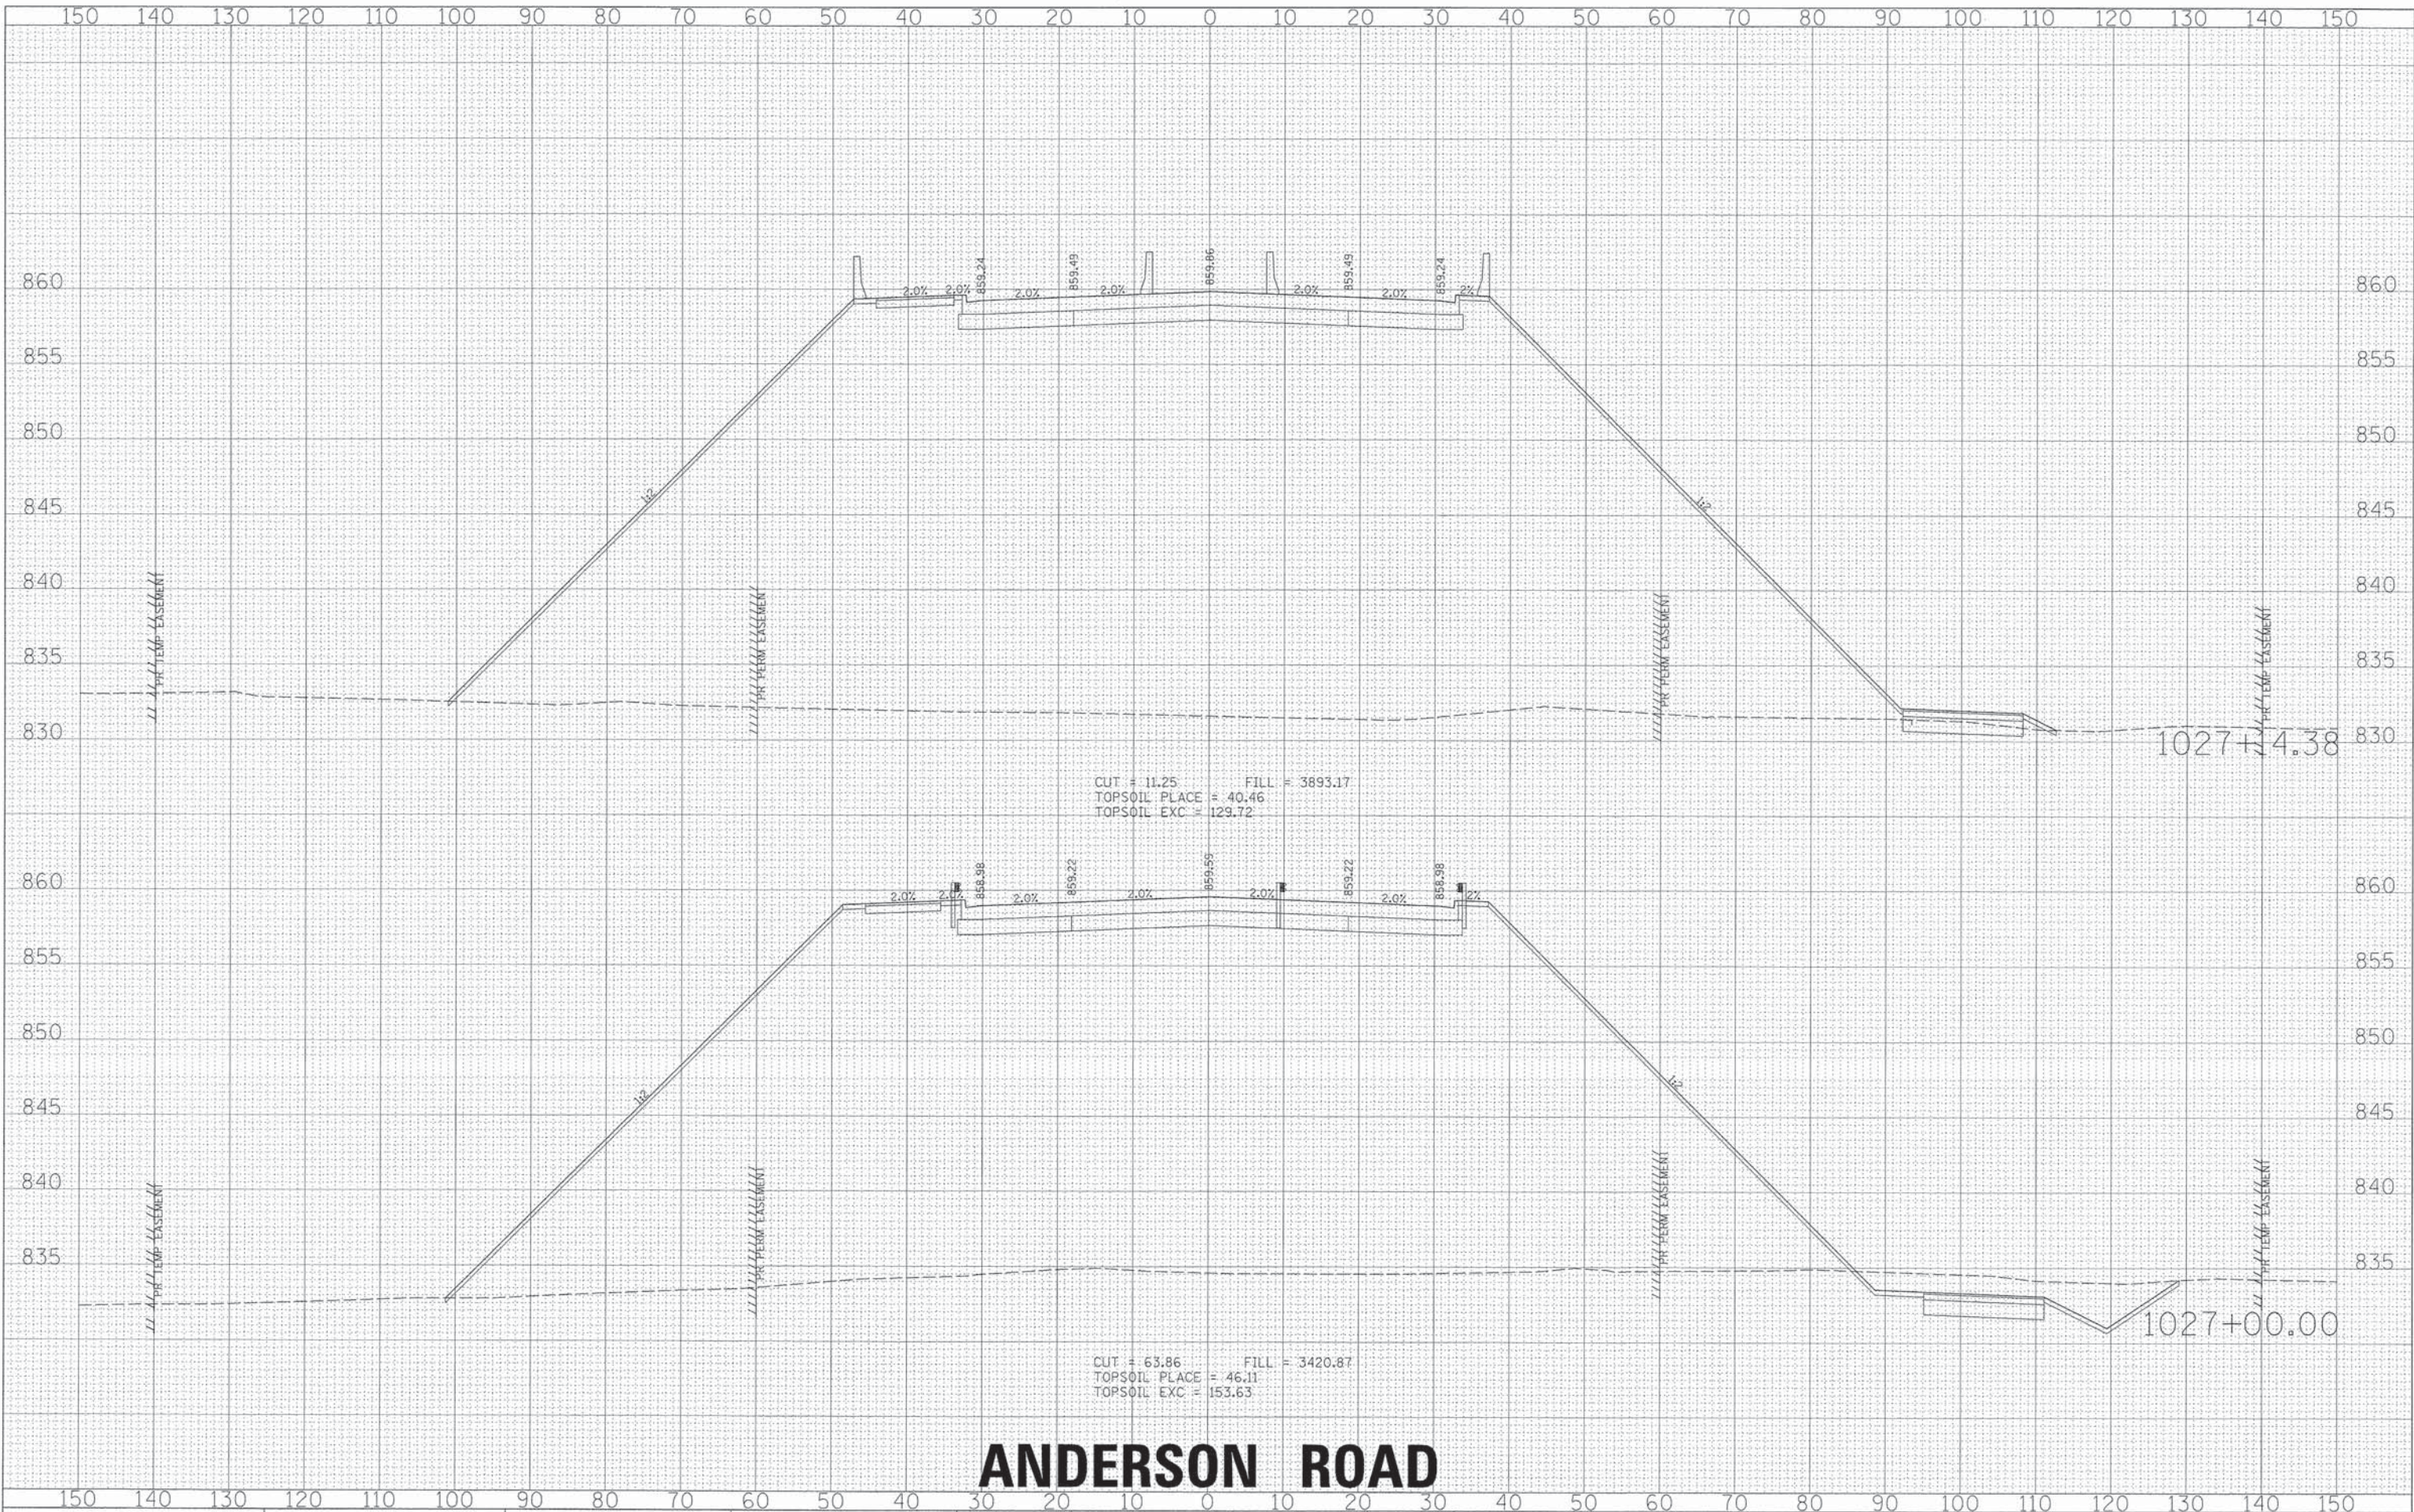

ANDERSON ROAD



HRGreen.com
Illinois Professional Design Firm
#104-01322

USER NAME = Mfeller
PLOT SCALE =
PLOT DATE = 6/7/2013
004_ws_anderson_c3.dgn

DESIGNED -
DRAWN -
CHECKED -

REVISED -
REVISED -
REVISED -
REVISED -

STATE OF ILLINOIS
DEPARTMENT OF TRANSPORTATION

PROPOSED CROSS SECTIONS

SCALE: SHEET NO. OF SHEETS STA. 1027+00.00 TO STA. 1027+14.38

F.A. RTE.	SECTION	COUNTY	TOTAL SHEETS	SHEET NO.
0126	01-00274-00-BR	KANE	289	214
CONTRACT NO. 63698				
ILLINOIS FED. AID PROJECT				

FINAL	SURVEYED	BY	DATE
SURVEY	PLOTTED		
NOTE BOOK	TEMP. JTE		
NO.	AREAS CHECKED		

ORIGINAL	SURVEYED	BY	DATE
SURVEY	PLOTTED		
NOTE BOOK	TEMP. JTE		
NO.	AREAS CHECKED		



CUT = 6.17
TOPSOIL PLACE = 1.78
TOPSOIL EXC = 52.74

ANDERSON ROAD



HRGreen.com
Illinois Professional Design Firm
184-001322

USER NAME = Mfeller
PLOT SCALE =
PLOT DATE = 6/7/2013

DESIGNED -
DRAWN -
CHECKED -

REVISED -
REVISED -
REVISED -
REVISED -

STATE OF ILLINOIS
DEPARTMENT OF TRANSPORTATION


PROPOSED CROSS SECTIONS

SCALE: SHEET NO. OF SHEETS STA. 1027+18.38 TO STA. 1027+18.38

F.A. RTE.	SECTION	COUNTY	TOTAL SHEETS	SHEET NO.
0126	01-00274-00-BR	KANE	289	215
CONTRACT NO. 63698				
ILLINOIS FED. AID PROJECT				

FINAL SURVEY	SURVEYED	BY	DATE
NOTE BOOK	PLOTTED		
NO.	TEMPLATE		
	AREAS		
	CHECKED		

ORIGINAL SURVEY	SURVEYED	BY	DATE
NOTE BOOK	PLOTTED		
NO.	TEMPLATE		
	AREAS		
	CHECKED		

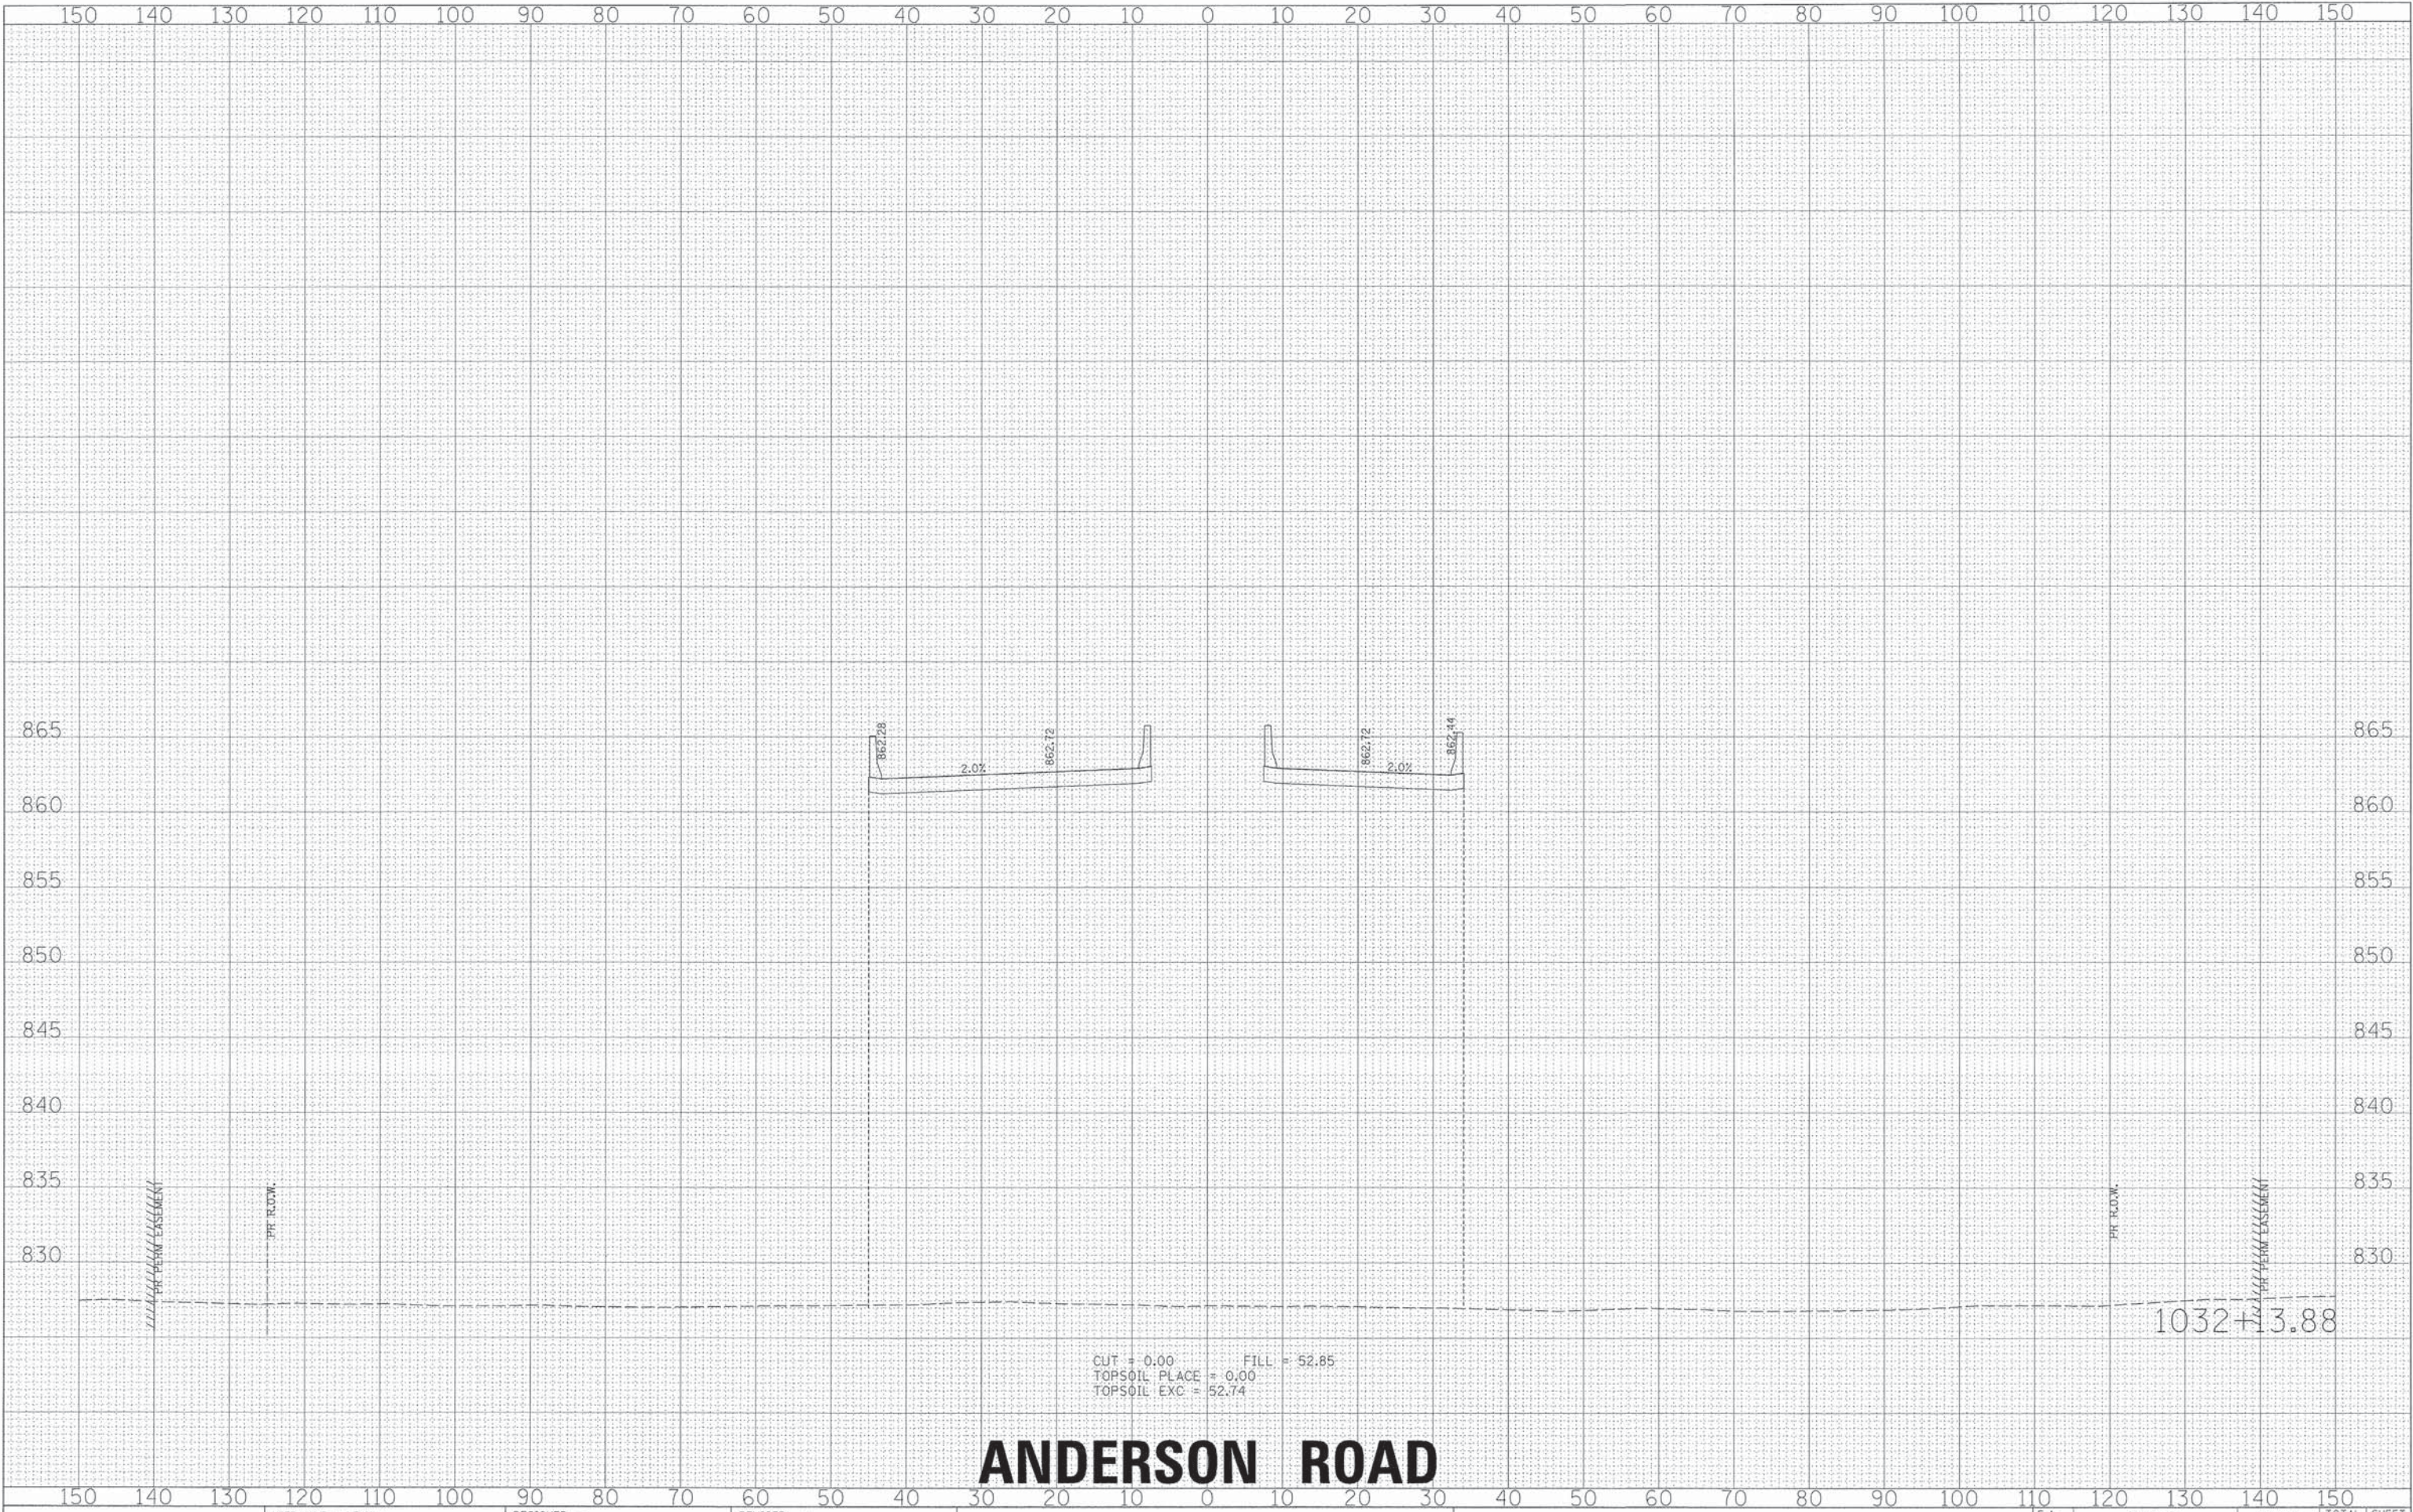

ANDERSON ROAD



HRGreen.com
Illinois Professional Design Firm
184-001322

USER NAME : MFeller
PLOT SCALE :
PLOT DATE : 6/7/2013
084_xs_anderson.c3.dgn

DESIGNED -
DRAWN -
CHECKED -

REVISED -
REVISED -
REVISED -
REVISED -

STATE OF ILLINOIS
DEPARTMENT OF TRANSPORTATION


PROPOSED CROSS SECTIONS

SCALE: SHEET NO. OF SHEETS STA. 1032+13.88 TO STA. 1032+13.88

P.A. RTE.	SECTION	COUNTY	TOTAL SHEETS	SHEET NO.
0126	01-00274-00-BR	KANE	289	216
CONTRACT NO. 63698				
ILLINOIS FED. AID PROJECT				

FINAL	SURVEYED	BY	DATE
SURVEY	PLOTTED		
NOTE BOOK	TEMPLATE		
NO.	AREAS AS		
	AREAS CHECKED		

ORIGINAL	SURVEYED	BY	DATE
SURVEY	PLOTTED		
NOTE BOOK	TEMPLATE		
NO.	AREAS AS		
	AREAS CHECKED		

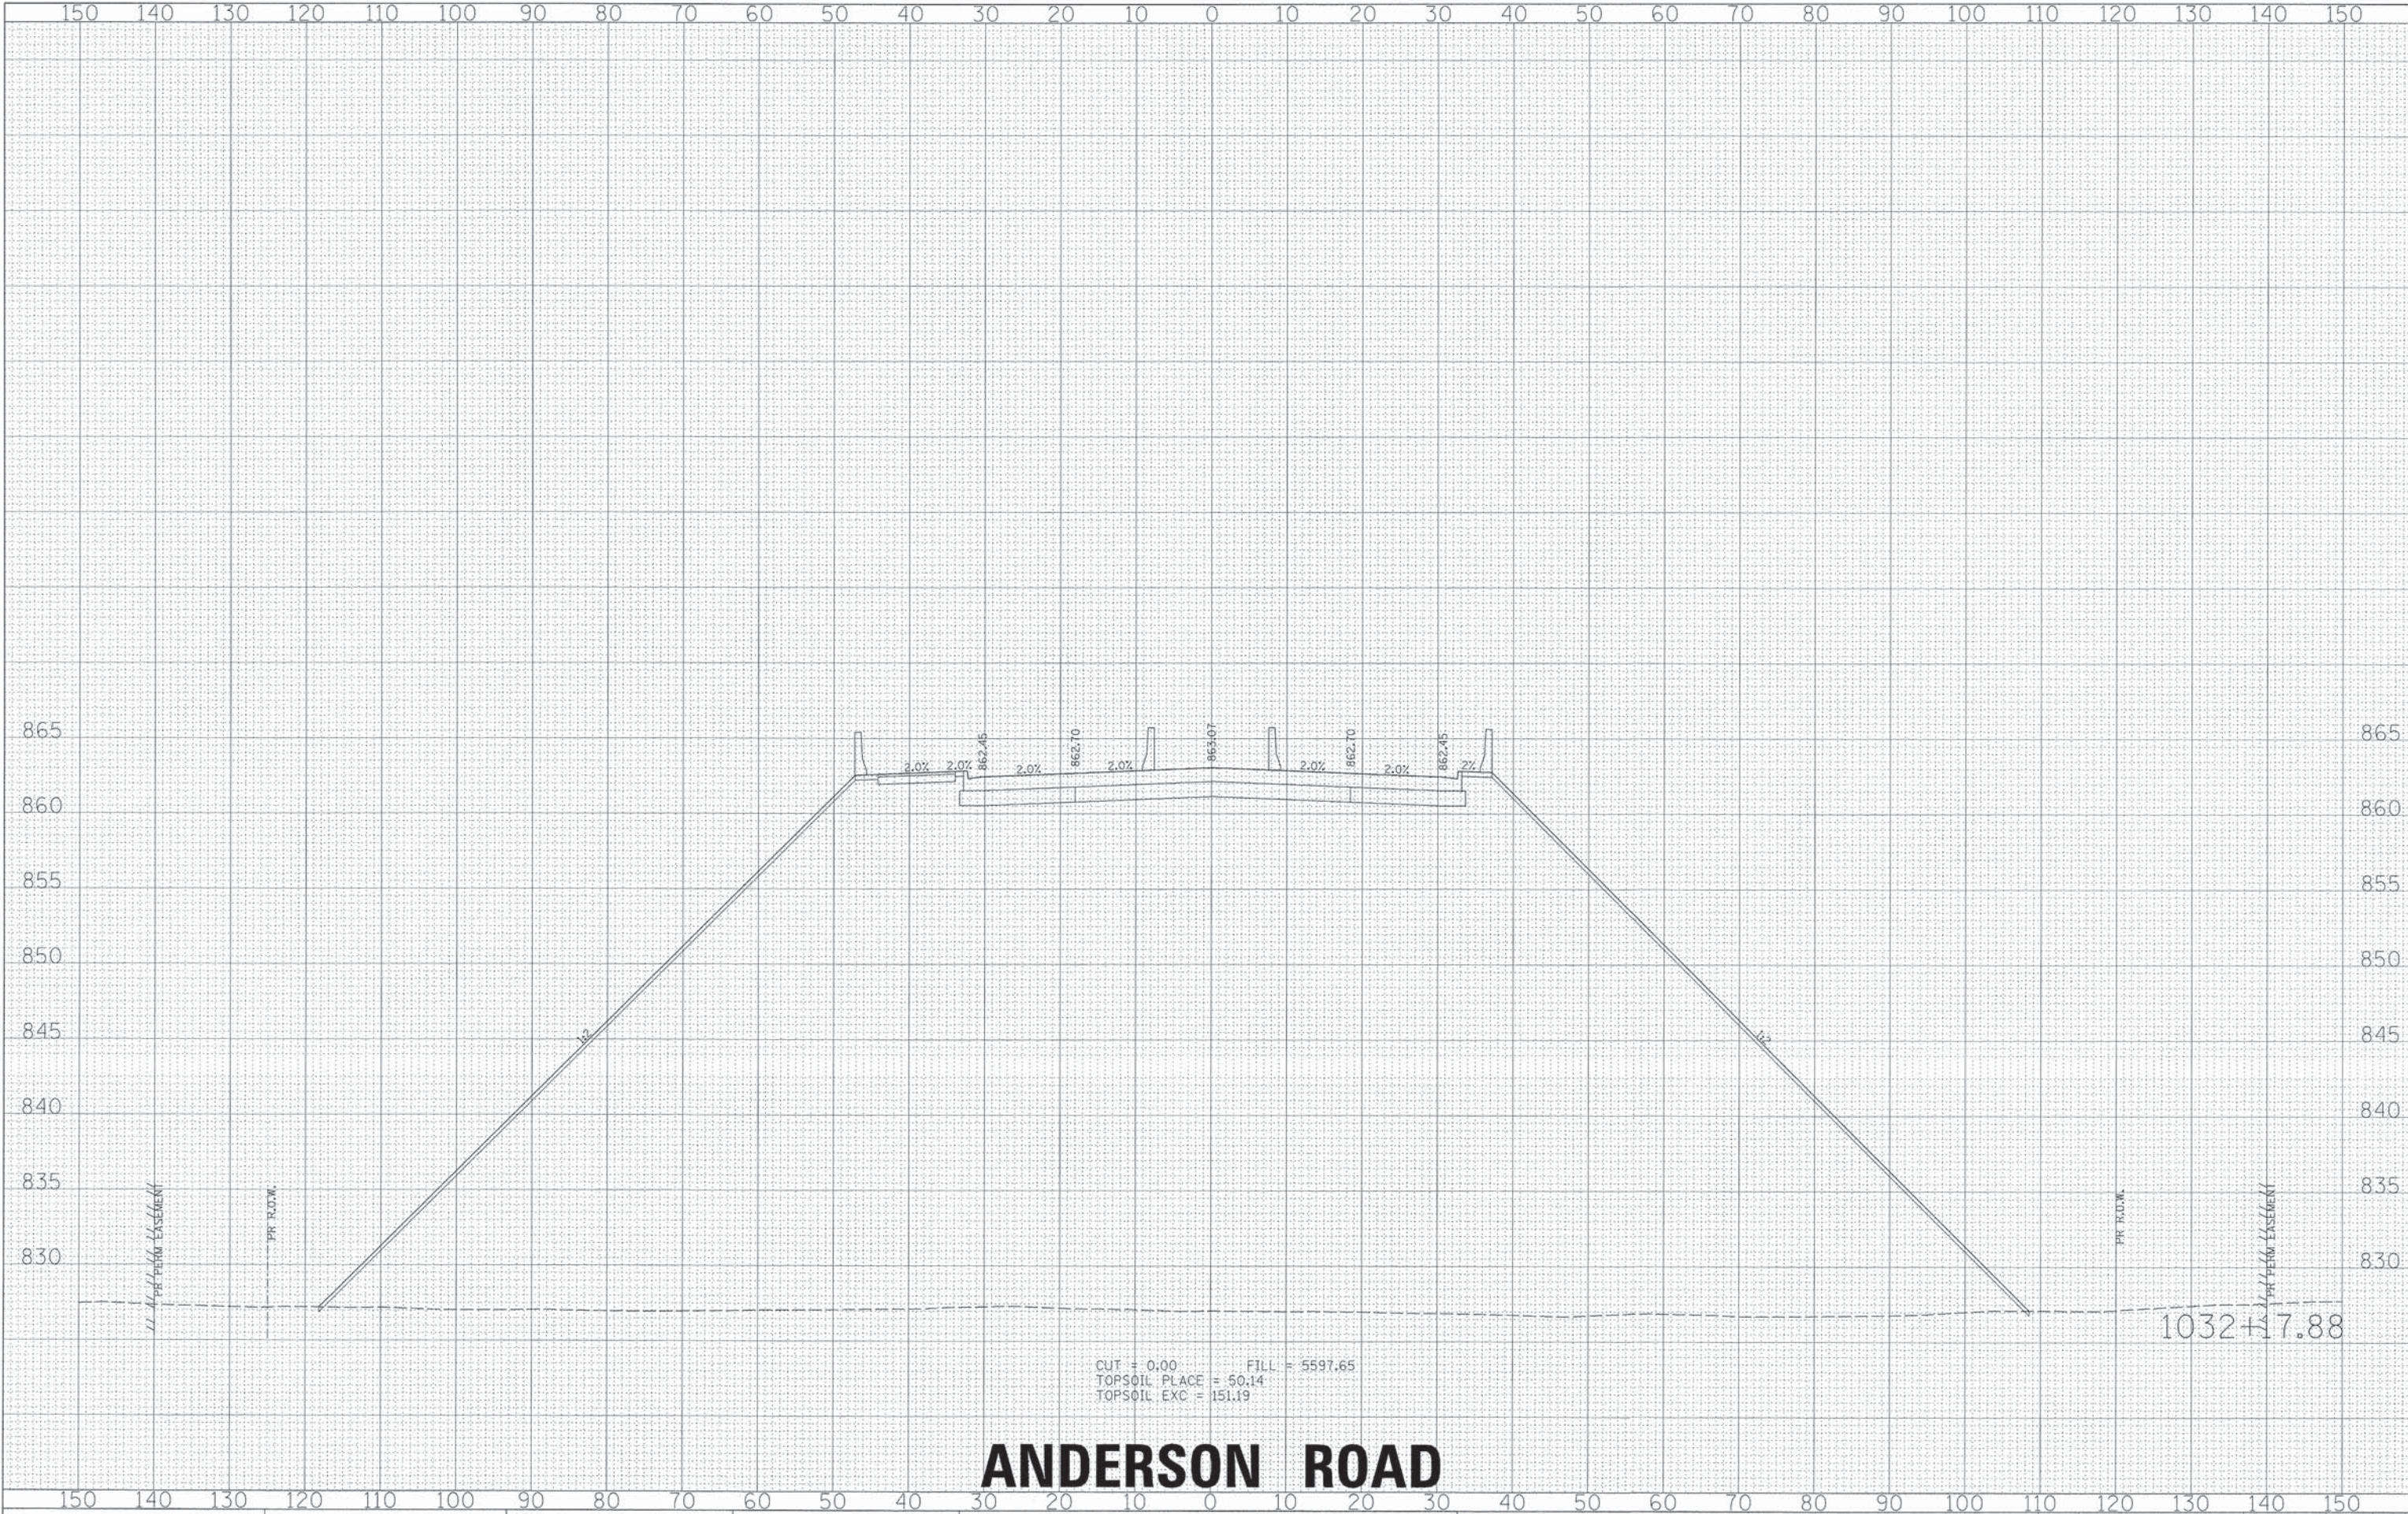

HRGreen.com
Illinois Professional Design Firm
#184-001322

USER NAME = MFeiler
PLOT SCALE =
PLOT DATE = 6/7/2013
084_xs_anderson.c3.dgn

DESIGNED -
DRAWN -
CHECKED -


REVISED -
REVISED -
REVISED -
REVISED -

STATE OF ILLINOIS
DEPARTMENT OF TRANSPORTATION

PROPOSED CROSS SECTIONS

F.A. RTE. SECTION COUNTY TOTAL SHEETS SHEET NO.
0126 01-00274-00-BR KANE 289 217
CONTRACT NO. 63698
ILLINOIS FED. AID PROJECT

ORIGINAL		BY	DATE
SURVEY			
PLOTTED			
NOTE BOOK			
TEMPLATE			
AREAS			
AREAS CHECKED			
NO.			

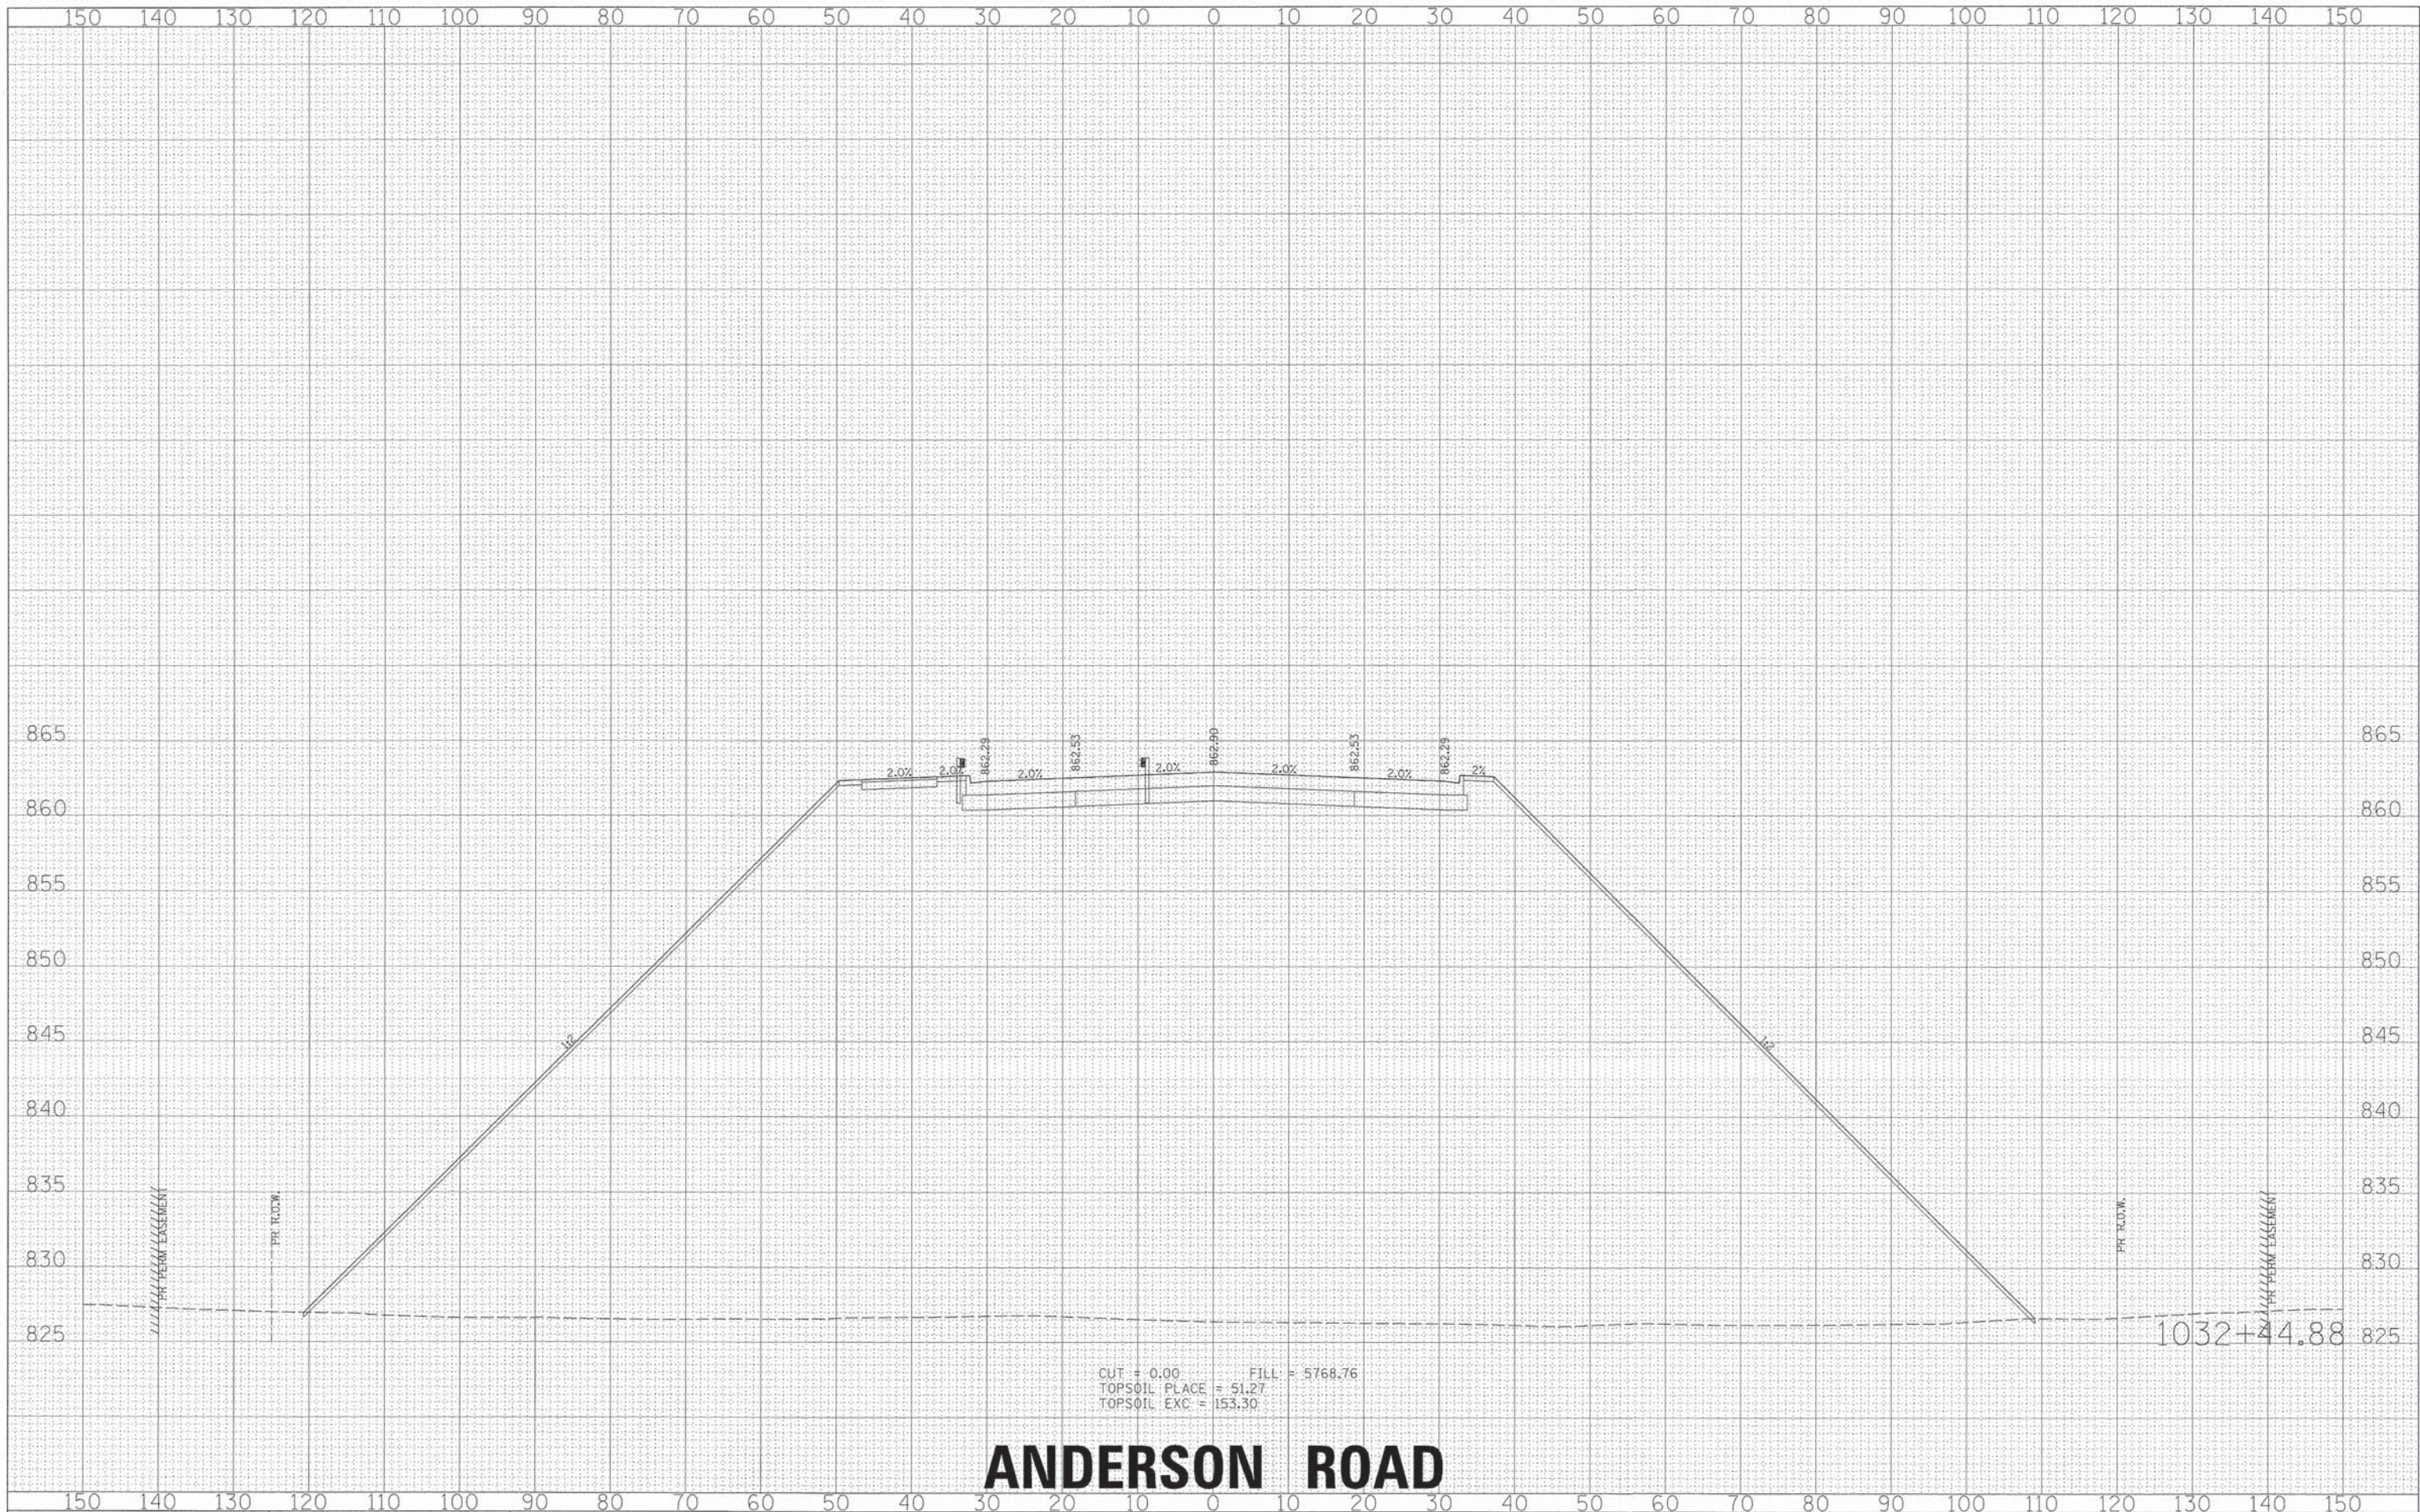


ANDERSON ROAD

 HRGreen.com Illinois Professional Design Firm # 184-001322 HRGreen	USER NAME = Mfeller	DESIGNED -	REVISED -	STATE OF ILLINOIS DEPARTMENT OF TRANSPORTATION	PROPOSED CROSS SECTIONS					F.A. RTE.	SECTION	COUNTY	TOTAL SHEETS	SHEET NO.
	PLOT SCALE =	DRAWN -	REVISED -							0126	01-00274-00-BR	KANE	289	218
	PLOT DATE = 6/7/2013	CHECKED -	REVISED -		CONTRACT NO. 63698									
	084_xs_anderson.c3.dgn	REVISED -	SCALE:		SHEET NO.	OF	SHEETS	STA. 1032+44.88 TO STA. 1032+44.88	ILLINOIS FED. AID PROJECT					

FINAL SURVEY	SURVEYED	BY	DATE
NOTE BOOK	PLOTTED		
NO.	TEMPLATE		
	AREAS CHECKED		

ORIGINAL SURVEY	SURVEYED	BY	DATE
NOTE BOOK	PLOTTED		
NO.	TEMPLATE		
	AREAS CHECKED		

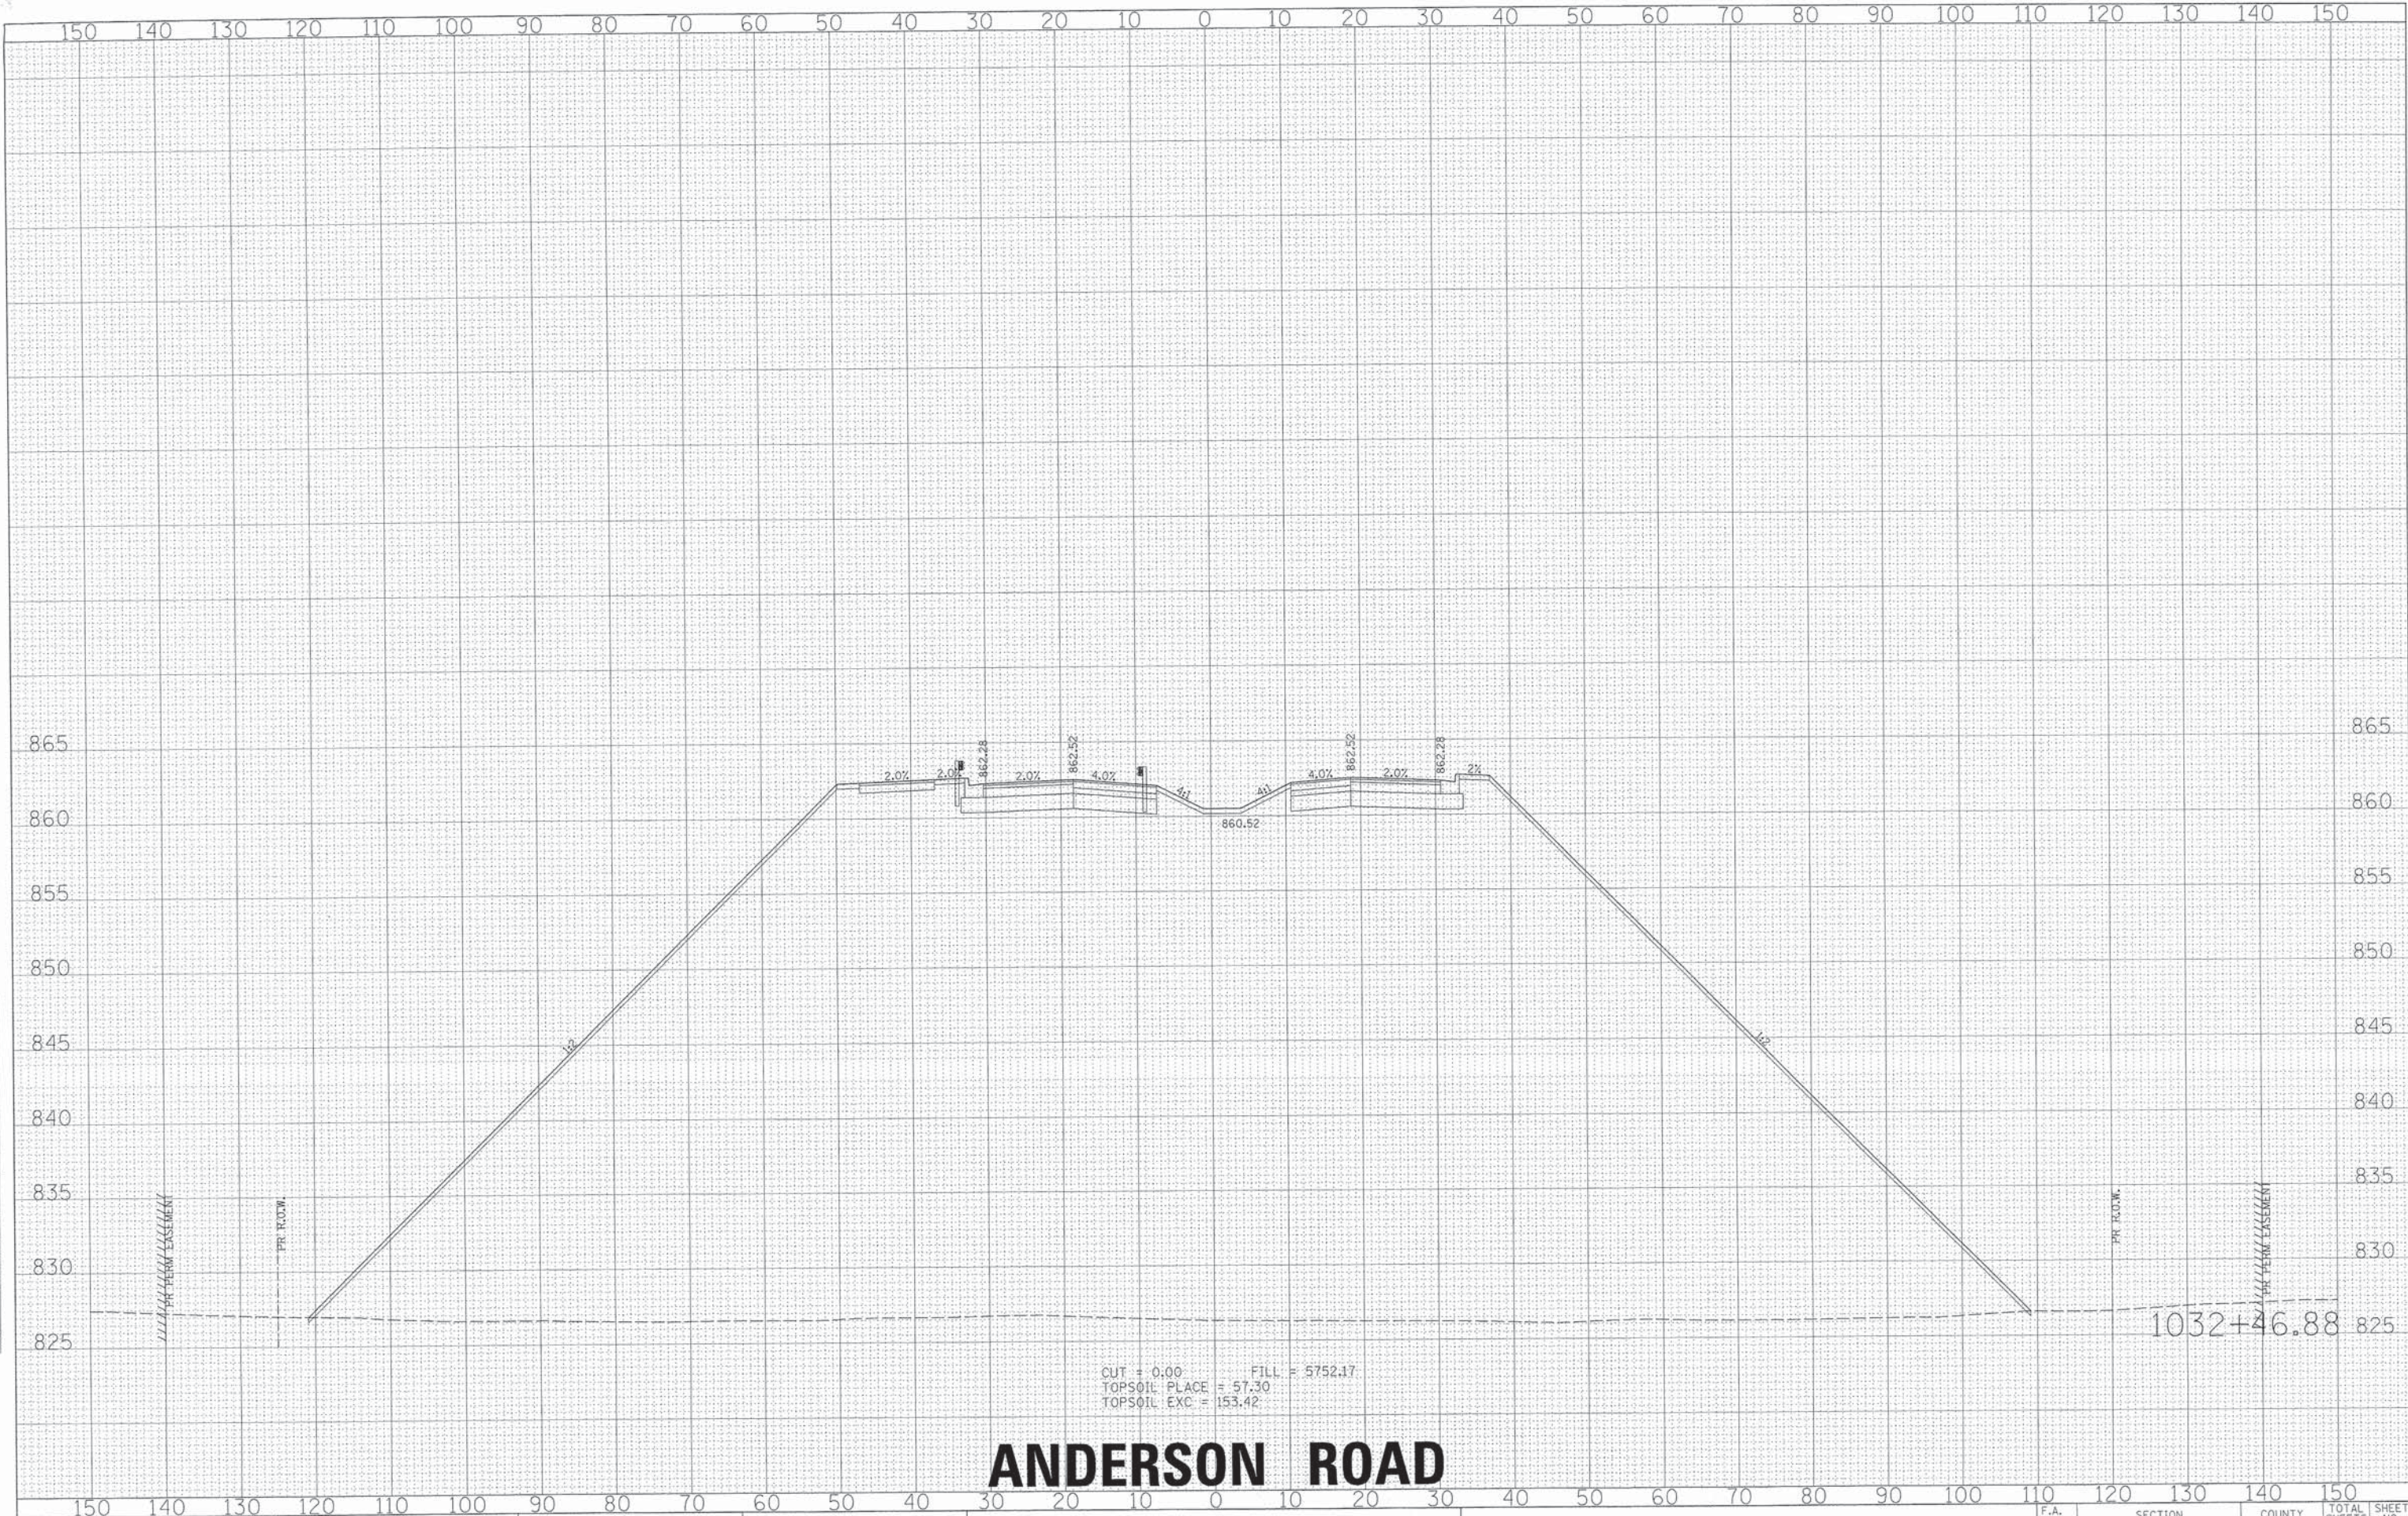

ANDERSON ROAD

STATE OF ILLINOIS
DEPARTMENT OF TRANSPORTATION

PROPOSED CROSS SECTIONS

SCALE: SHEET NO. OF SHEETS STA. 1032+46.88 TO STA. 1032+46.88


F.A. RTE.	SECTION	COUNTY	TOTAL SHEETS	SHEET NO.
0126	01-00274-00-BR	KANE	289	219
CONTRACT NO. 63698				
ILLINOIS FED. AID PROJECT				

HRGreen
HRGreen.com
Illinois Professional Design Firm
#164-001322

USER NAME = Mfaller	DESIGNED -	REVISED -
PLOT SCALE =	DRAWN -	REVISED -
PLOT DATE = 6/7/2013	CHECKED -	REVISED -
084_xs_anderson_e3.dgn		REVISED -

FINAL	SURVEYED	BY	DATE
SURVEY	PLOTTED		
NOTE BOOK	TEMPLATE		
NO.	AREAS	CHECKED	

ORIGINAL	SURVEYED	BY	DATE
SURVEY	PLOTTED		
NOTE BOOK	TEMPLATE		
NO.	AREAS	CHECKED	

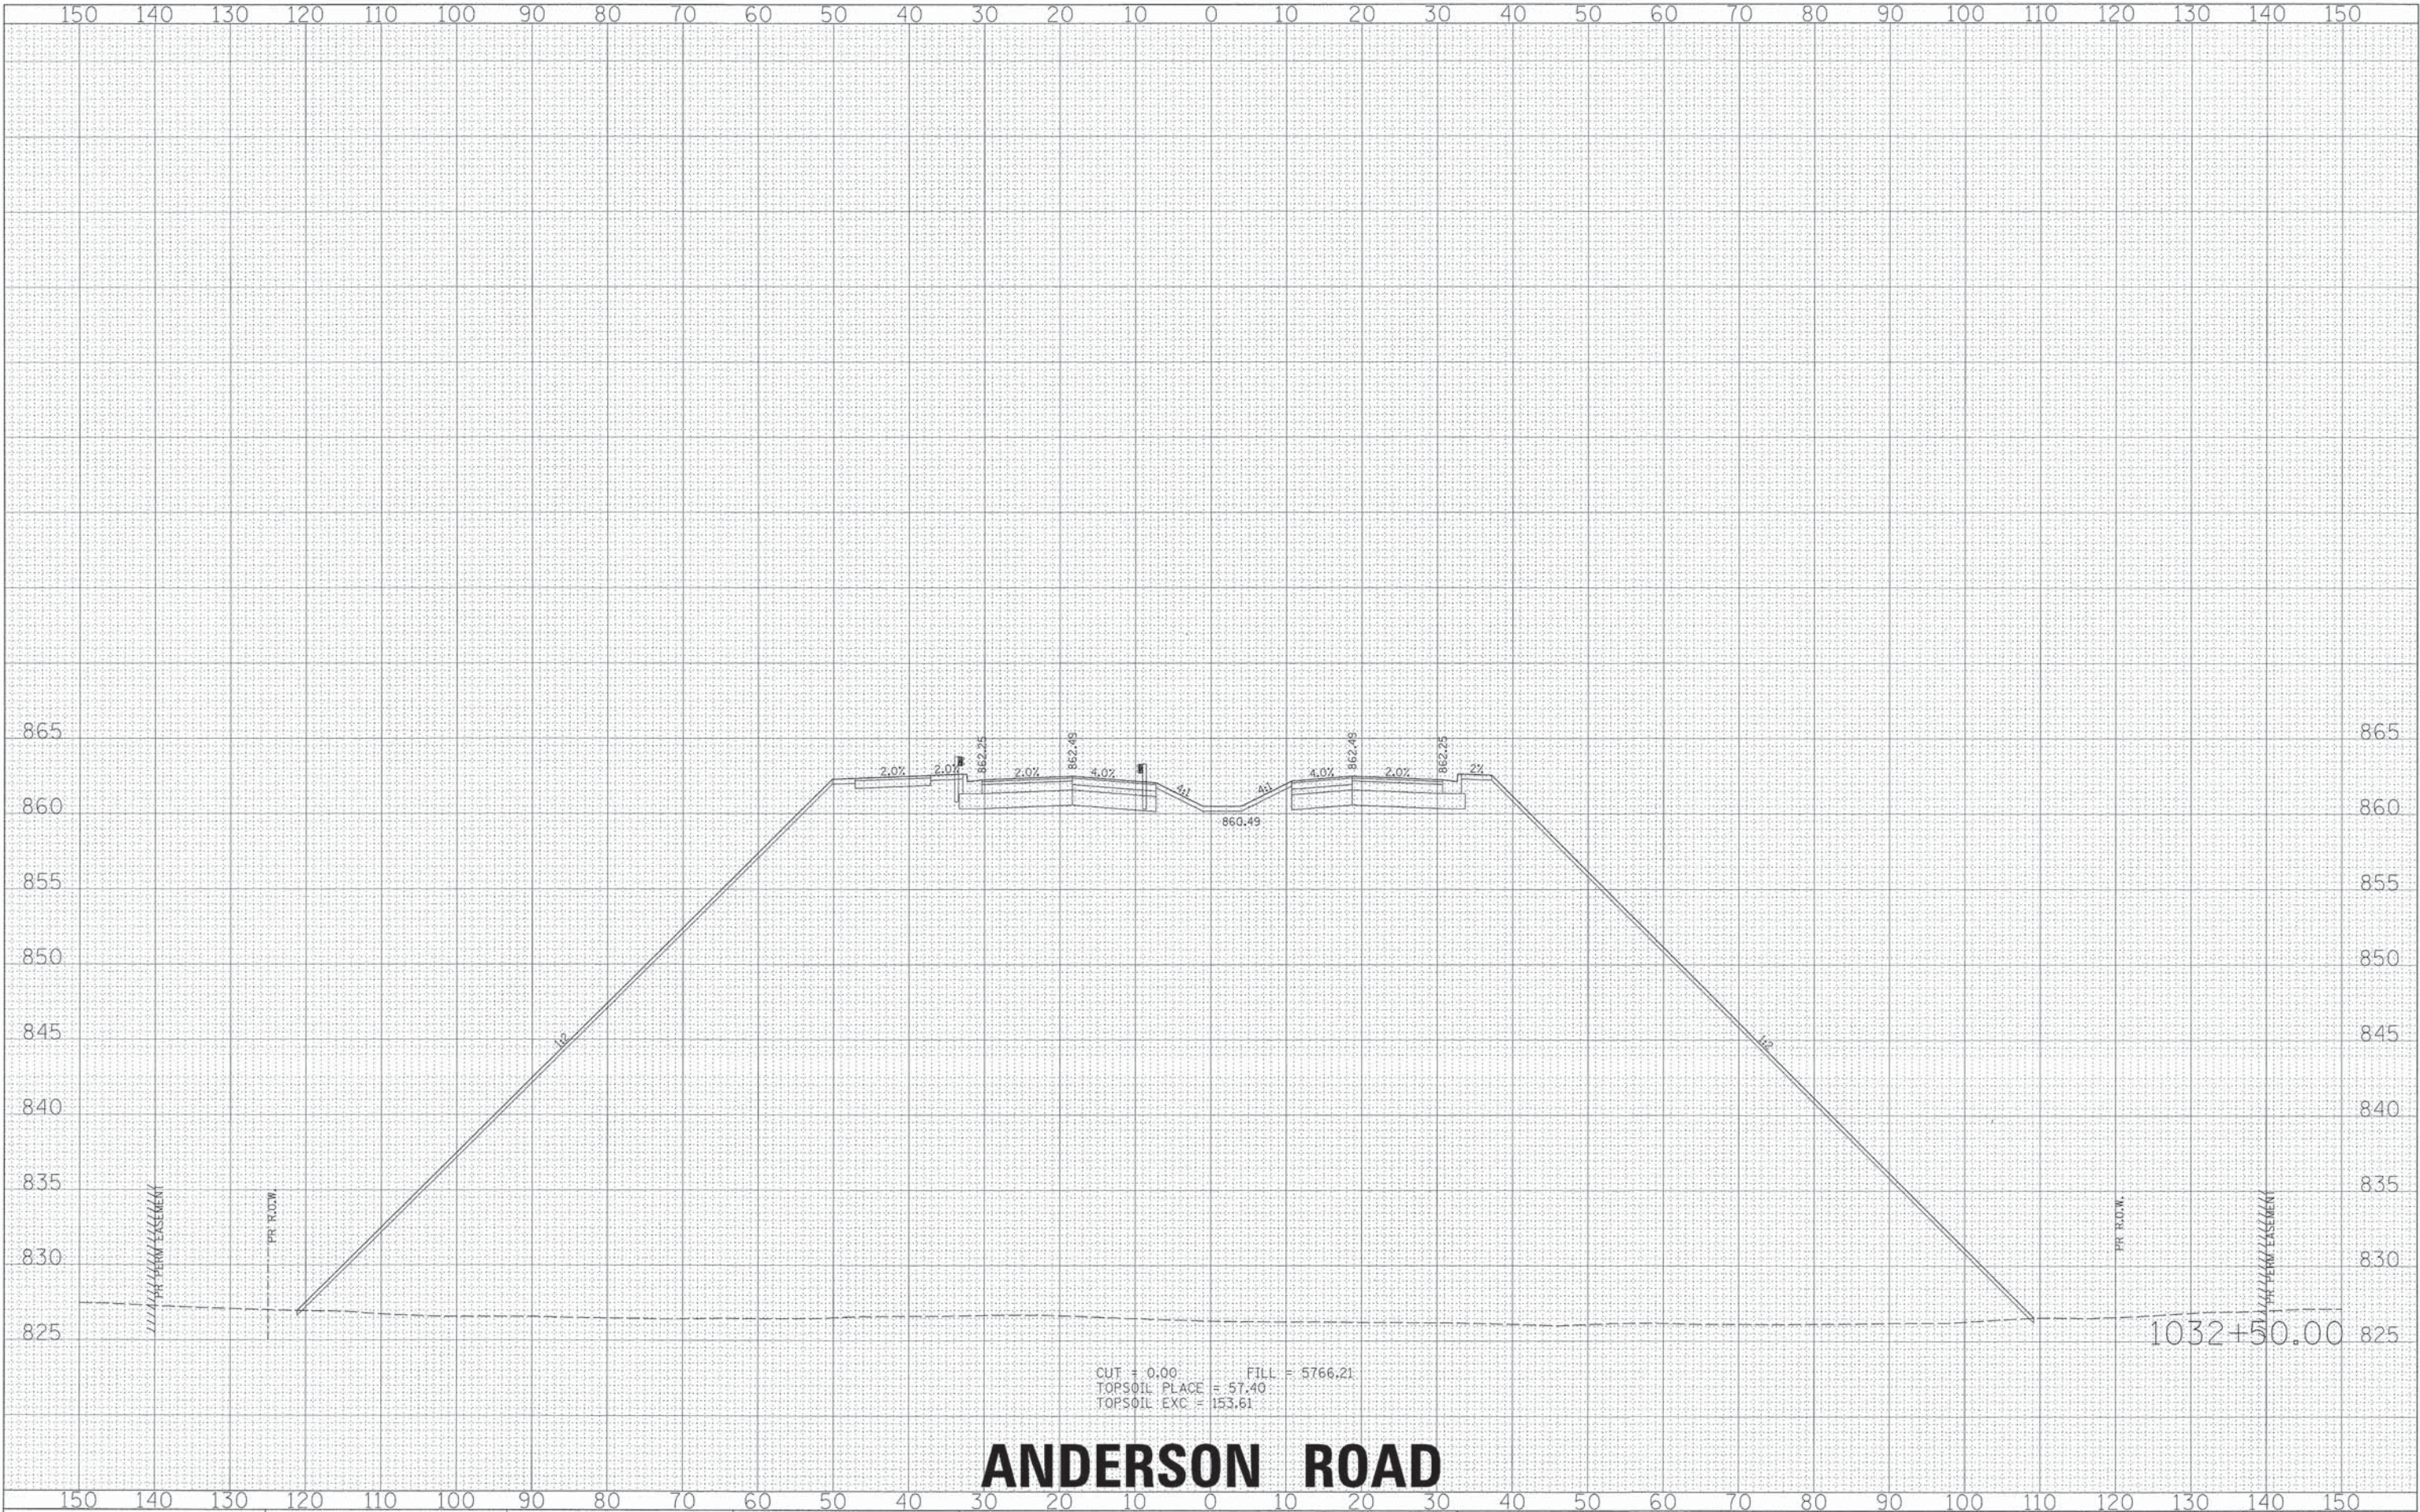

CUT = 0.00
TOPSOIL PLACE = 57.40
TOPSOIL EXC = 153.61

ANDERSON ROAD



HRGreen.com
Illinois Professional Design Firm
184-001322

USER NAME = MFeller
PLOT SCALE =
PLOT DATE = 6/7/2013
084_xs_anderson_c3.dgn

DESIGNED =
DRAWN =
CHECKED =

REVISED =
REVISED =
REVISED =
REVISED =

STATE OF ILLINOIS
DEPARTMENT OF TRANSPORTATION

PROPOSED CROSS SECTIONS

SCALE: SHEET NO. OF SHEETS STA. 1032+50.00 TO STA. 1032+50.00

F.A. RTE.	SECTION	COUNTY	TOTAL SHEETS	SHEET NO.
0126	01-00274-00-BR	KANE	289	220
CONTRACT NO. 63698				
[ILLINOIS] FED. AID PROJECT				

FINAL	SURVEYED	BY	DATE
SURVEY	PLOTTED		
NOTE BOOK	TEMPLATE		
NO.	AREAS	CHECKED	


ORIGINAL	SURVEYED	BY	DATE
SURVEY	PLOTTED		
NOTE BOOK	TEMPLATE		
NO.	AREAS	CHECKED	



 HRGreen.com Illinois Professional Design Firm #184-001322	USER NAME = Mfeller	DESIGNED -	REVISED -	STATE OF ILLINOIS DEPARTMENT OF TRANSPORTATION	PROPOSED CROSS SECTIONS			F.A. RTE. 0126	SECTION 01-00274-00-BR	COUNTY KANE	TOTAL SHEETS 289	SHEET NO. 221
	PLOT SCALE =	DRAWN -	REVISED -									
	PLOT DATE = 6/7/2013	CHECKED -	REVISED -									
	084_xs_anderson.c3.dgn	REVISED -	REVISED -									
SCALE:					SHEET NO.	OF	SHEETS	STA. 1033+00.00 TO STA. 1033+00.00				
					CONTRACT NO. 63698							
					[ILLINOIS] FED. AID PROJECT							

FINAL	SURVEYED	BY	DATE
SURVEY	PLOTTED		
NOTE BOOK	REDATE		
AREAS	CHECKED		
NO.			

ORIGINAL	SURVEYED	BY	DATE
SURVEY	PLOTTED		
NOTE BOOK	REDATE		
AREAS	CHECKED		
NO.			

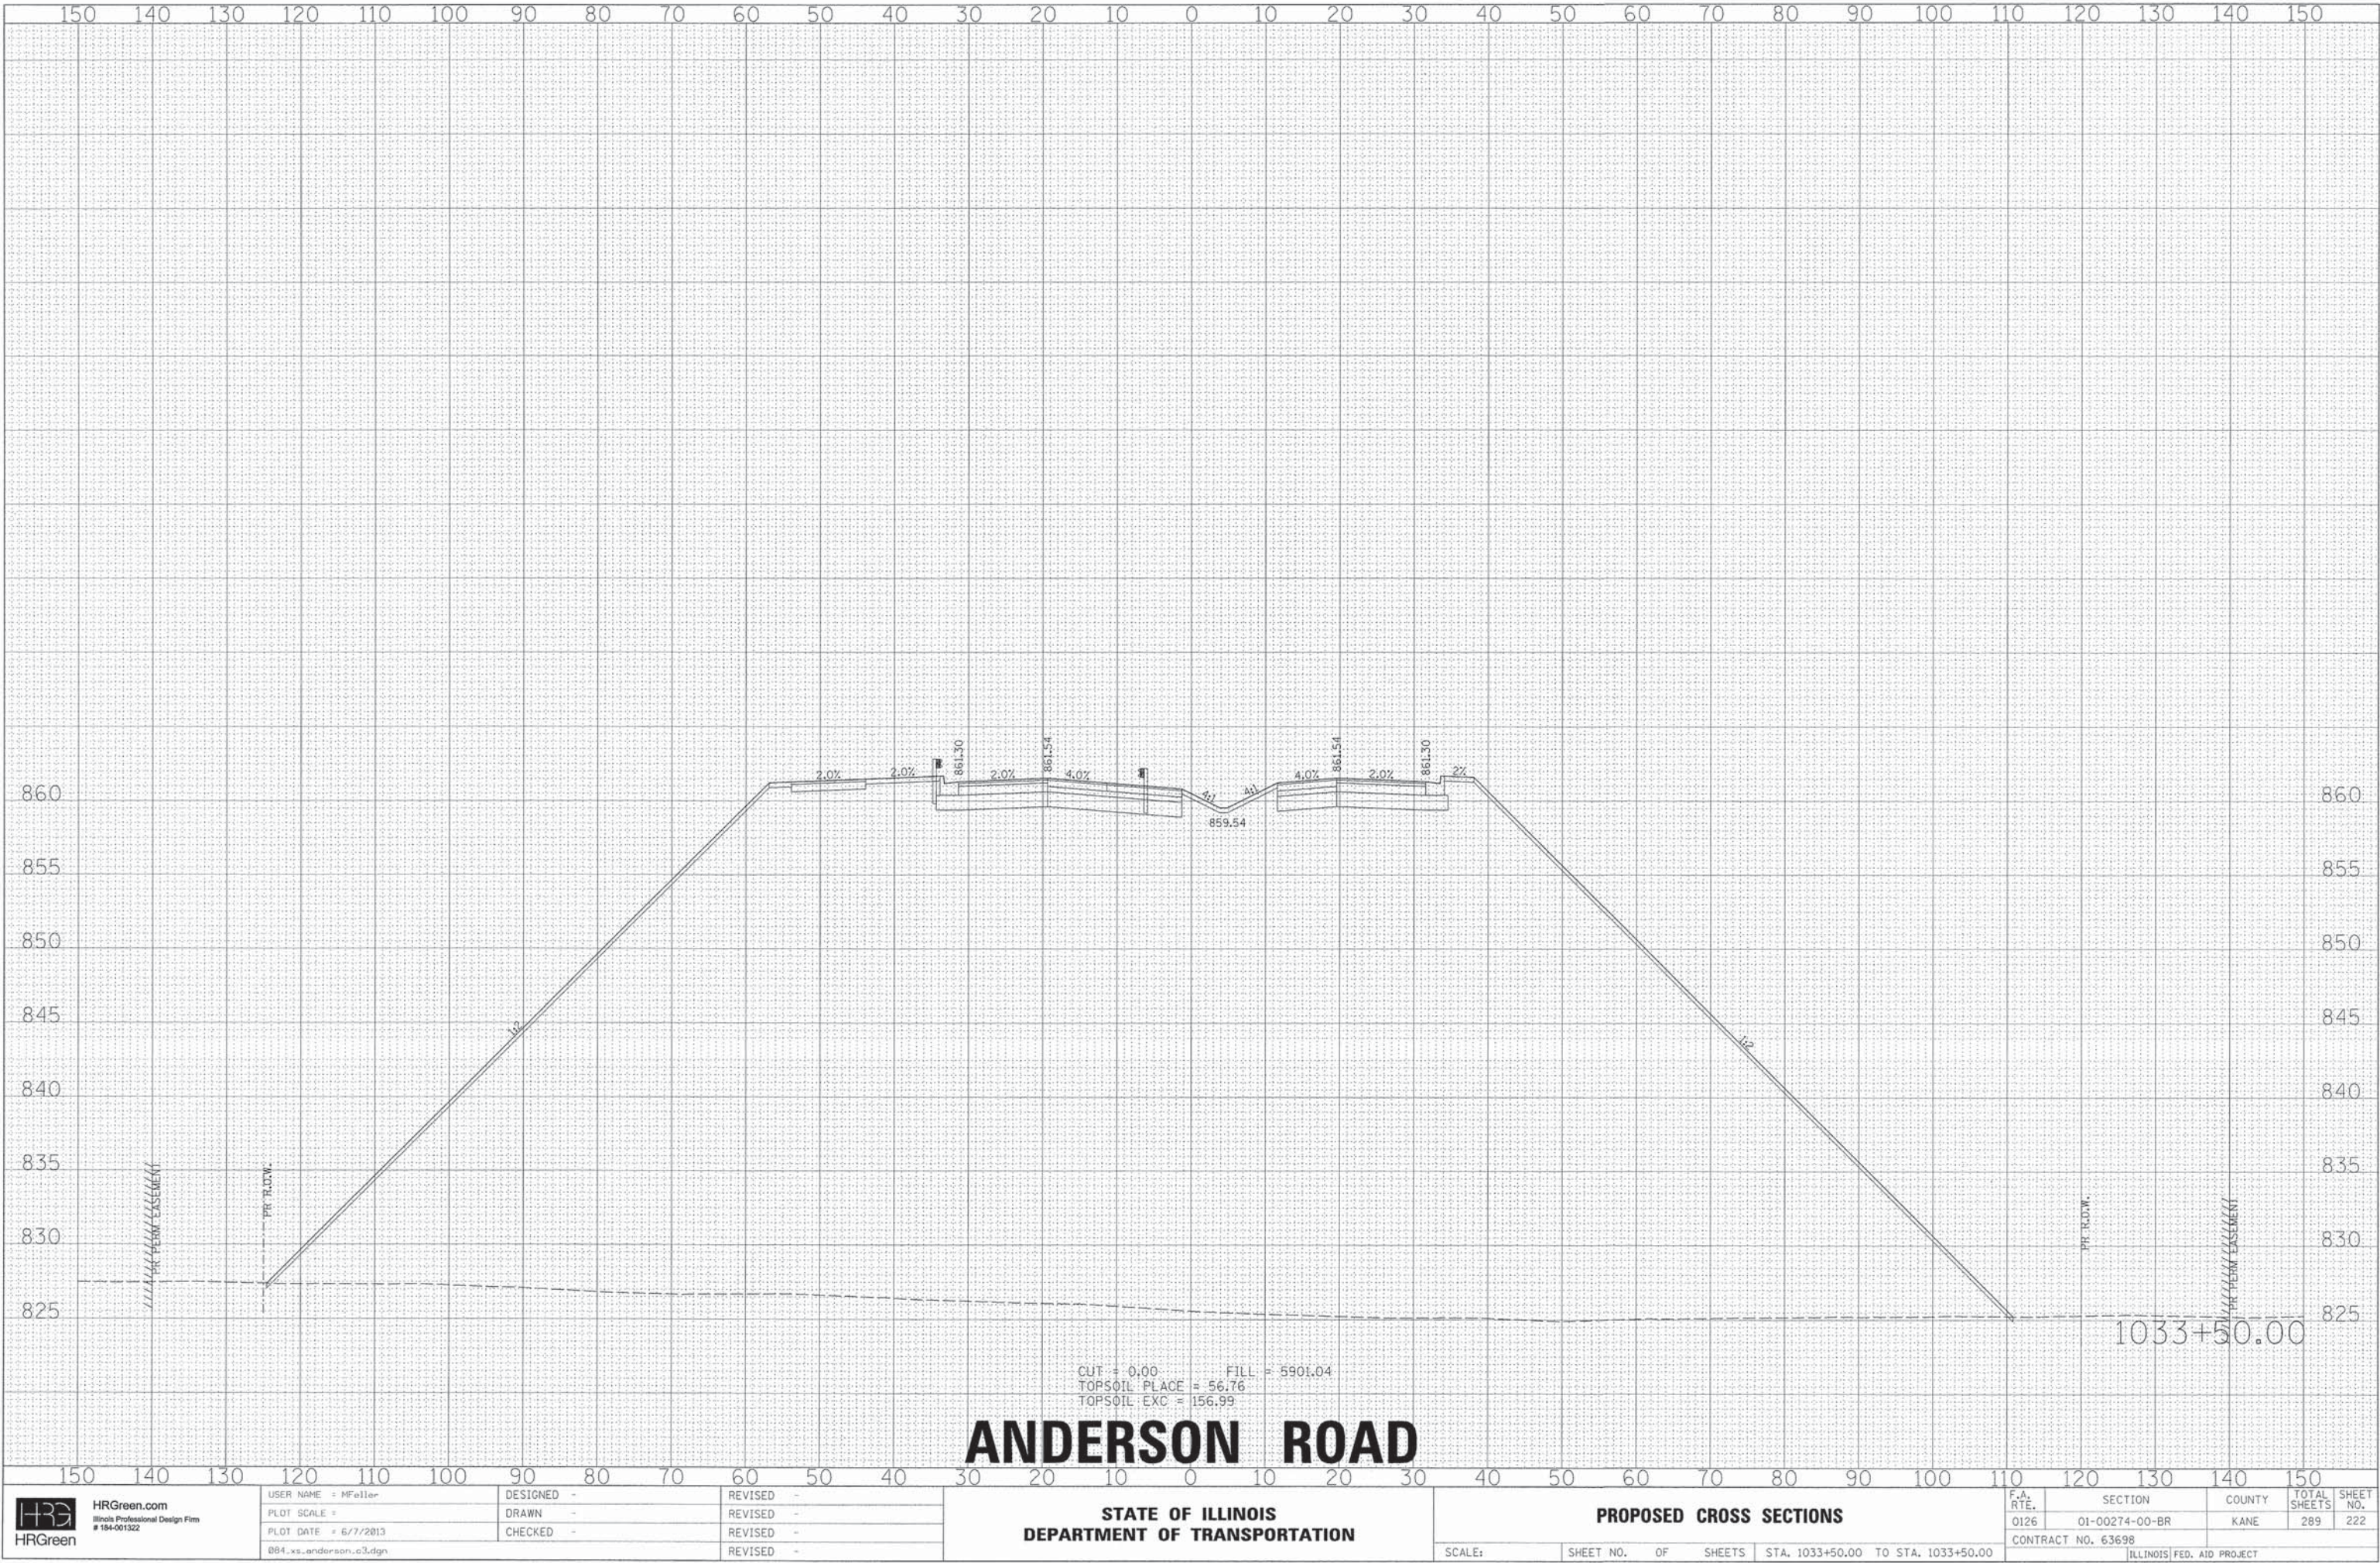

HRGreen.com
Illinois Professional Design Firm
#184-001322

USER NAME = MFeiler
PLOT SCALE =
PLOT DATE = 6/7/2013
084_xs_anderson.c3.dgn

DESIGNED -
DRAWN -
CHECKED -

REVISED -
REVISED -
REVISED -
REVISED -

STATE OF ILLINOIS
DEPARTMENT OF TRANSPORTATION

PROPOSED CROSS SECTIONS

SCALE: SHEET NO. OF SHEETS STA. 1033+50.00 TO STA. 1033+50.00

F.A.
RTE.
0126

SECTION
01-00274-00-BR

COUNTY
KANE


TOTAL
SHEETS
289

SHEET
NO.
222

CONTRACT NO. 63698

[ILLINOIS] FED. AID PROJECT

FINAL SURVEY	BY	DATE
SURVEYED		
PLOTTED		
TEMPLATE		
AREAS		
CHECKED		
NO.		

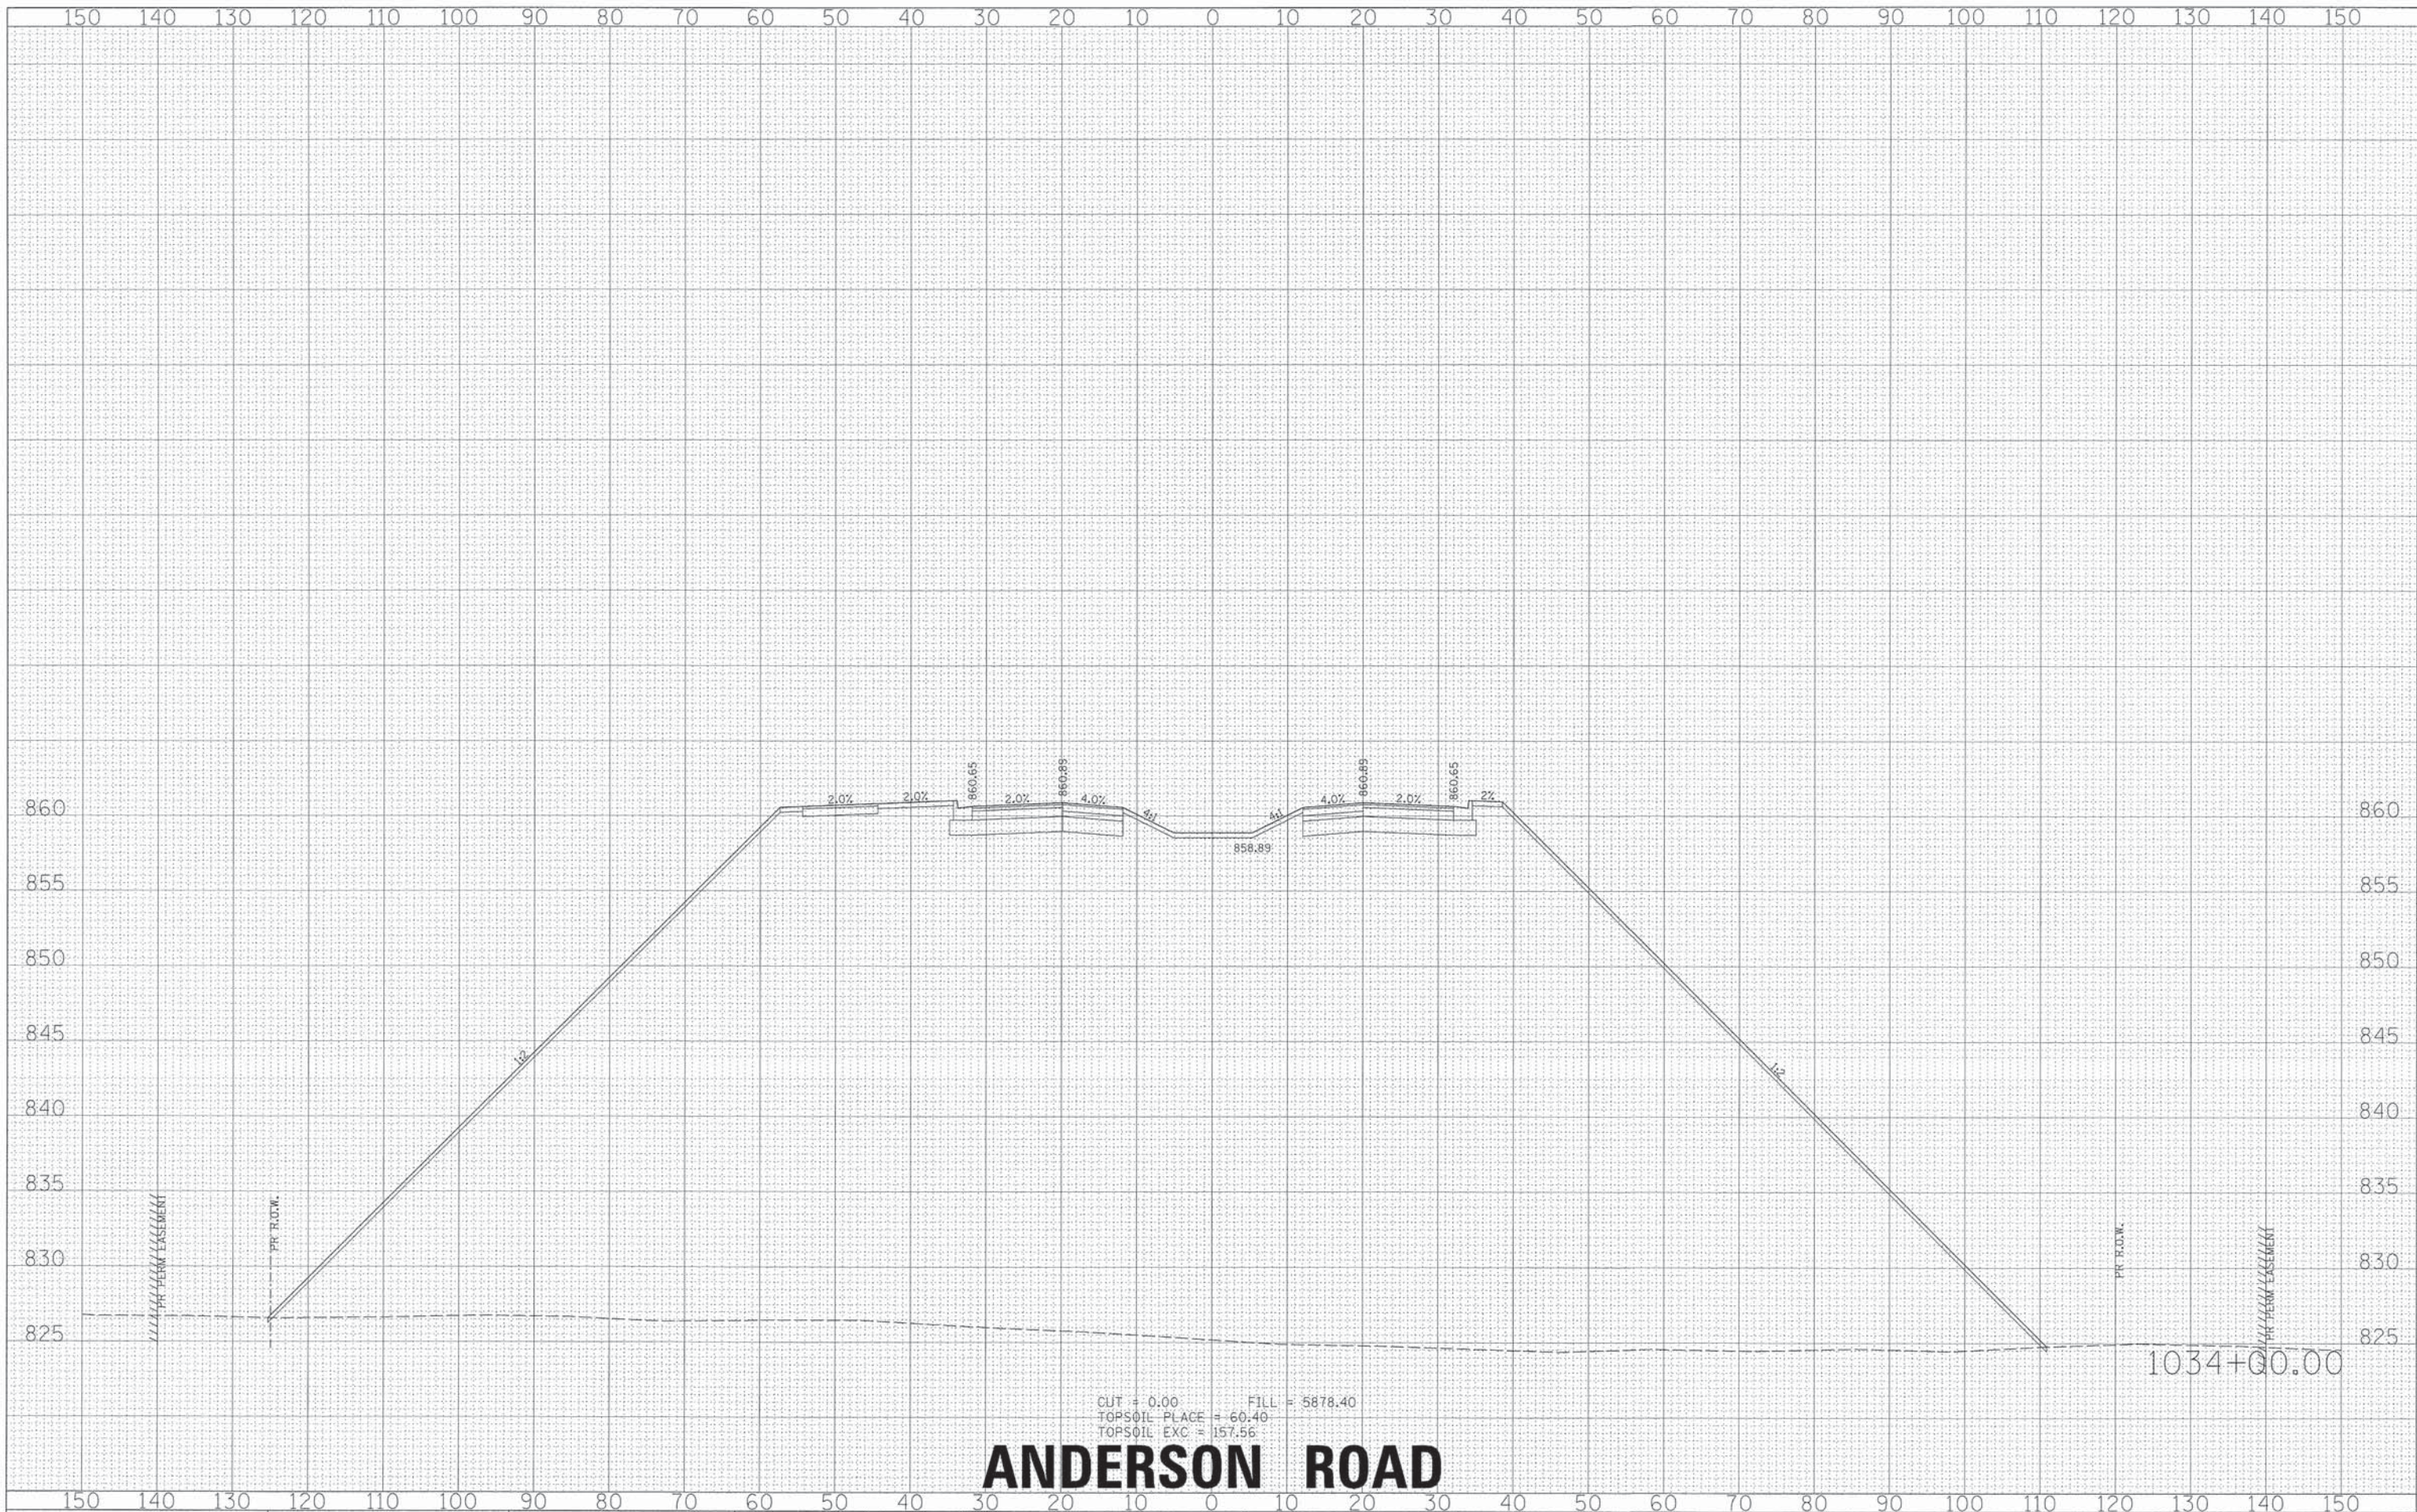


CUT = 0.00 FILL = 5878.40
TOPSOIL PLACE = 60.40
TOPSOIL EXC = 157.56

 HRGreen.com Illinois Professional Design Firm # 104-001322 HRGreen	USER NAME = Mfeller	DESIGNED -	REVISED -	STATE OF ILLINOIS DEPARTMENT OF TRANSPORTATION	PROPOSED CROSS SECTIONS					F.A. RTE.	SECTION	COUNTY	TOTAL SHEETS	SHEET NO.
	PLOT SCALE =	DRAWN -	REVISED -		0126	01-00274-00-BR	KANE	289	223					
	PLOT DATE = 6/7/2013	CHECKED -	REVISED -		CONTRACT NO. 63698									
	@B4_xs_anderson_c3.dgn	REVISED -	ILLINOIS FED. AID PROJECT											
					SCALE:	SHEET NO.	OF	SHEETS	STA. 1034+00.00 TO STA. 1034+00.00					

ILLINOIS	FED. AID PROJECT
----------	------------------

FINAL SURVEY	SURVEYED	BY	DATE
NOTE BOOK	PLotted		
NO.	DATE		
	AREAS		
	CHECKED		

ORIGINAL SURVEY	SURVEYED	BY	DATE
NOTE BOOK	PLotted		
NO.	DATE		
	AREAS		
	CHECKED		

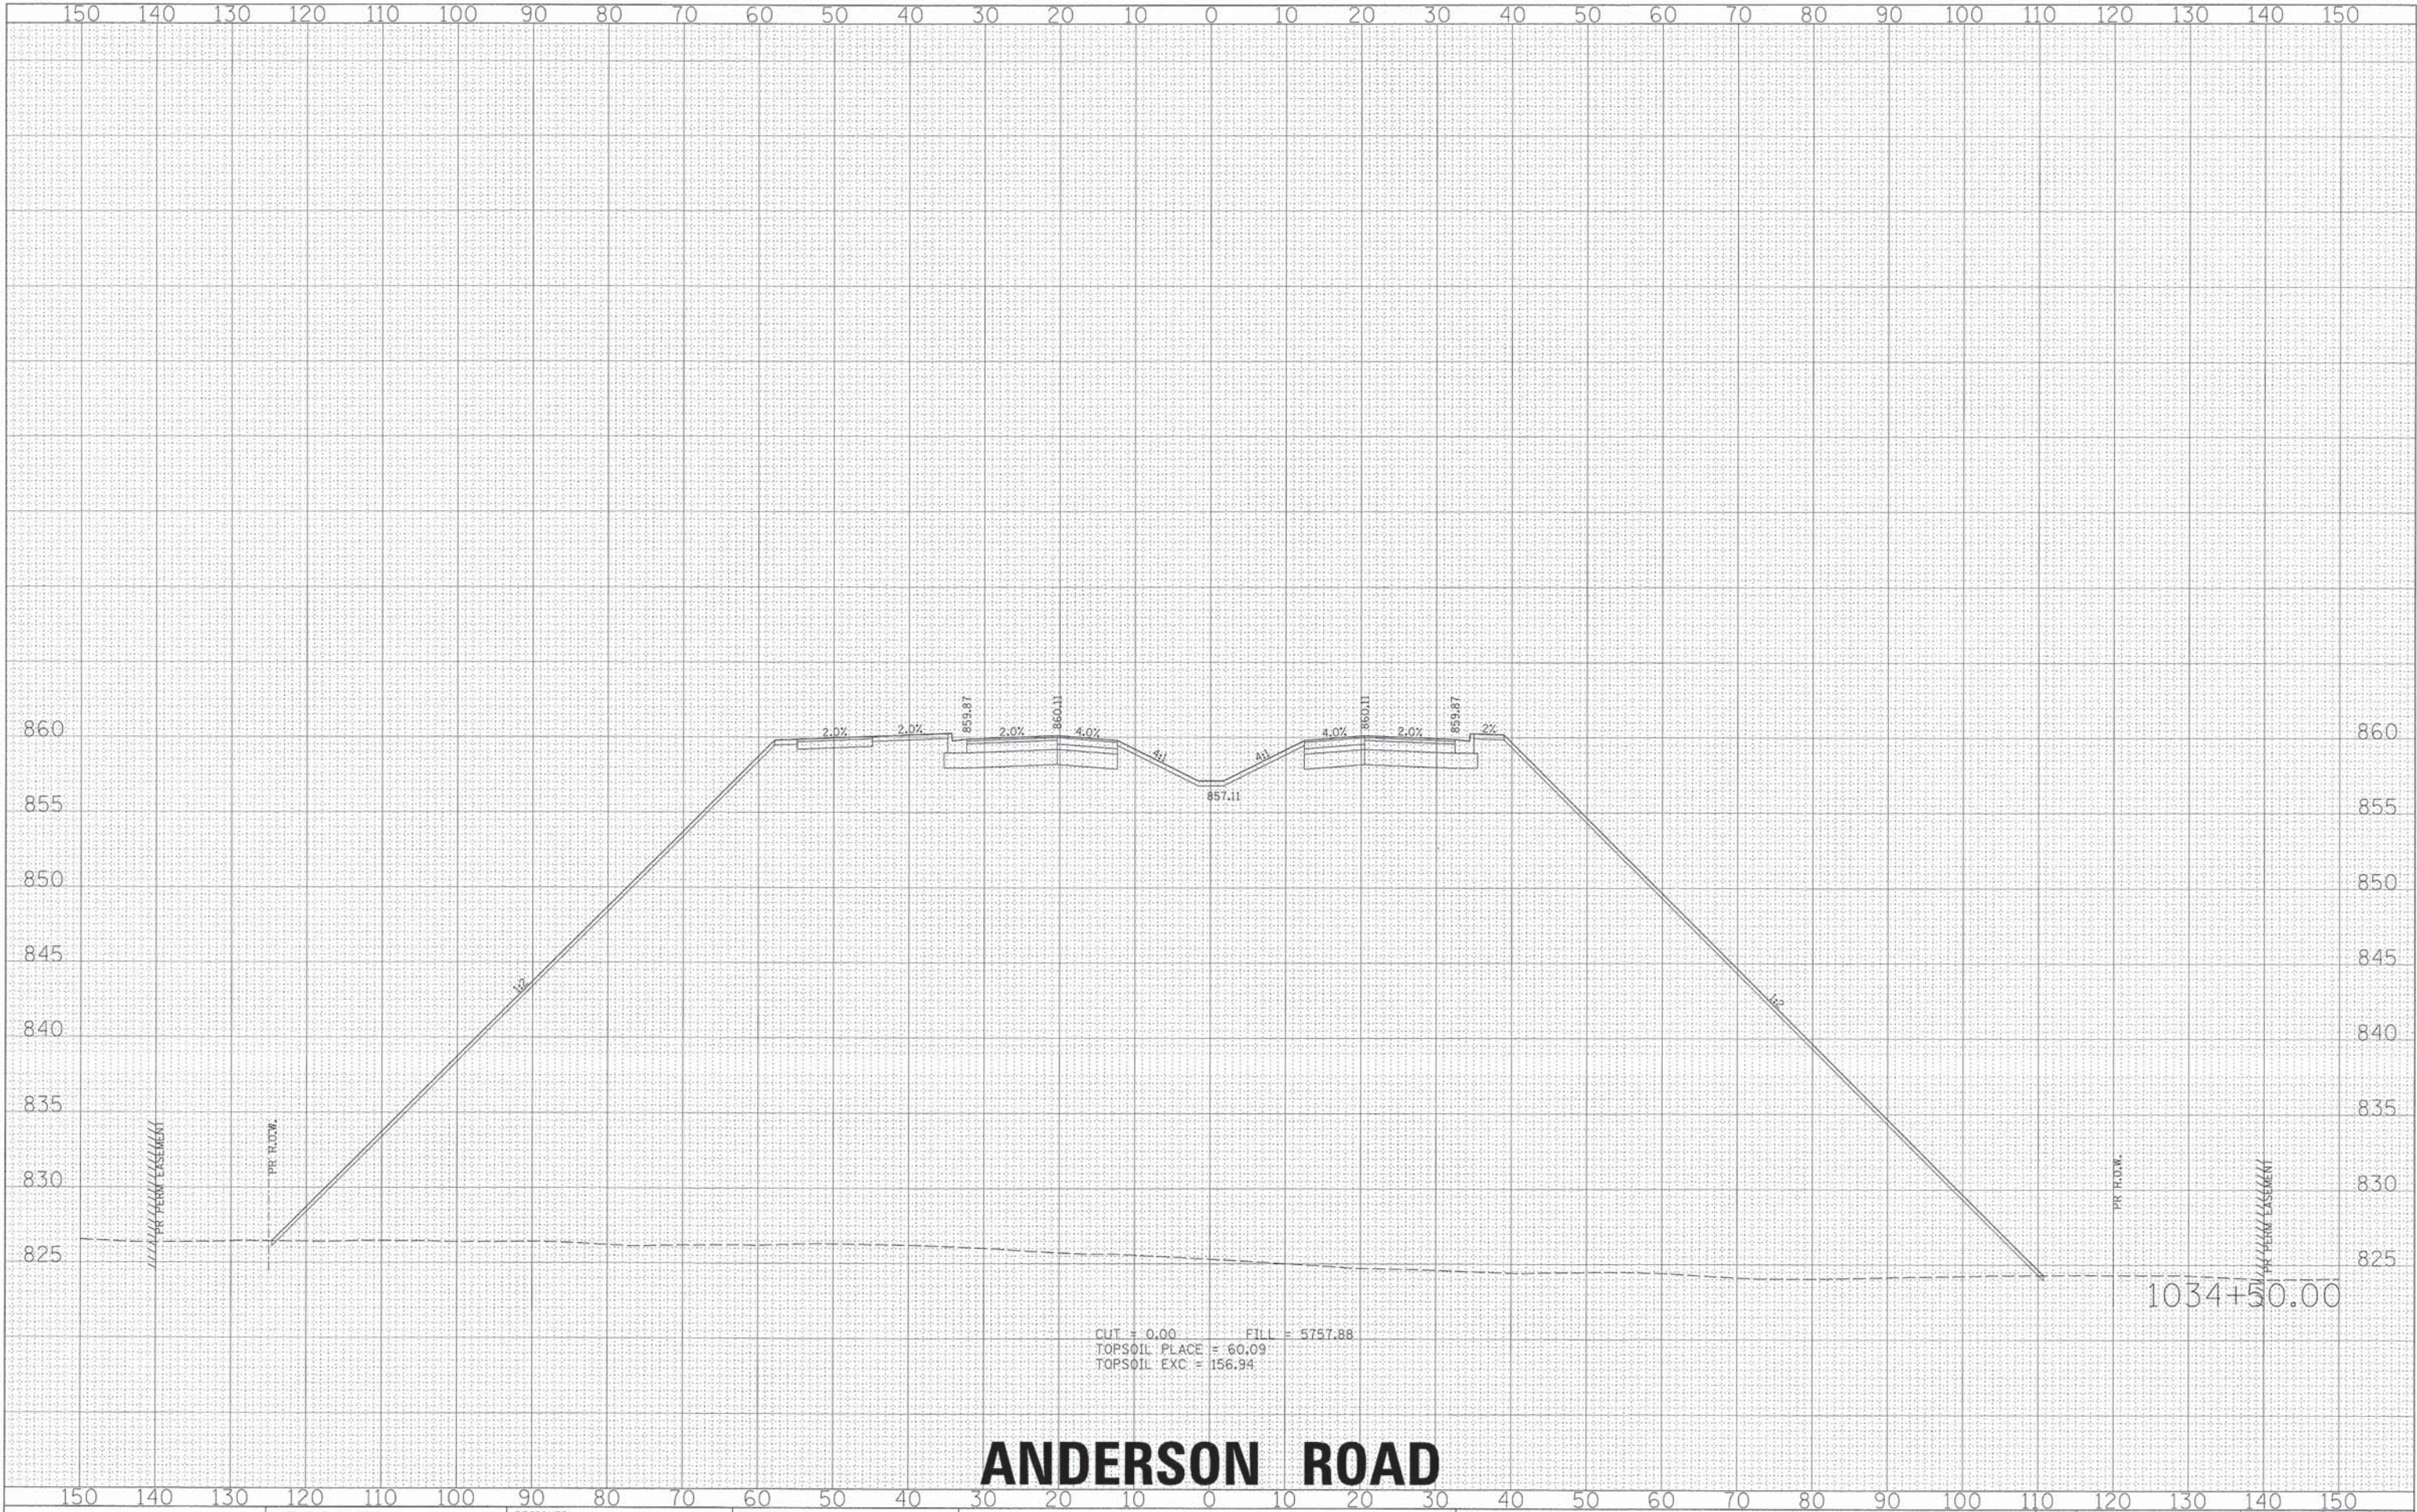


ANDERSON ROAD

 HRGreen.com Illinois Professional Design Firm # 184-001322 HRGreen	USER NAME = M.Feller	DESIGNED -	REVISED -	STATE OF ILLINOIS DEPARTMENT OF TRANSPORTATION	PROPOSED CROSS SECTIONS					F.A. RTE.	SECTION	COUNTY	TOTAL SHEETS	SHEET NO.
	PLOT SCALE =	DRAWN -	REVISED -		SCALE:	SHEET NO.	OF	SHEETS	STA. 1034+50.00 TO STA. 1034+50.00	0126	01-00274-00-BR	KANE	289	224
	PLOT DATE = 6/7/2013	CHECKED -	REVISED -		CONTRACT NO. 63698									
	084_xs_anderson.c3dgn	REVISED -	[ILLINOIS] FED. AID PROJECT											

FINAL	SURVEYED	BY	DATE
SURVEY	PLOTTED		
NOTE BOOK	TEMPLATE		
NO.	AREAS CHECKED		

ORIGINAL	SURVEYED	BY	DATE
SURVEY	PLOTTED		
NOTE BOOK	TEMPLATE		
NO.	AREAS CHECKED		

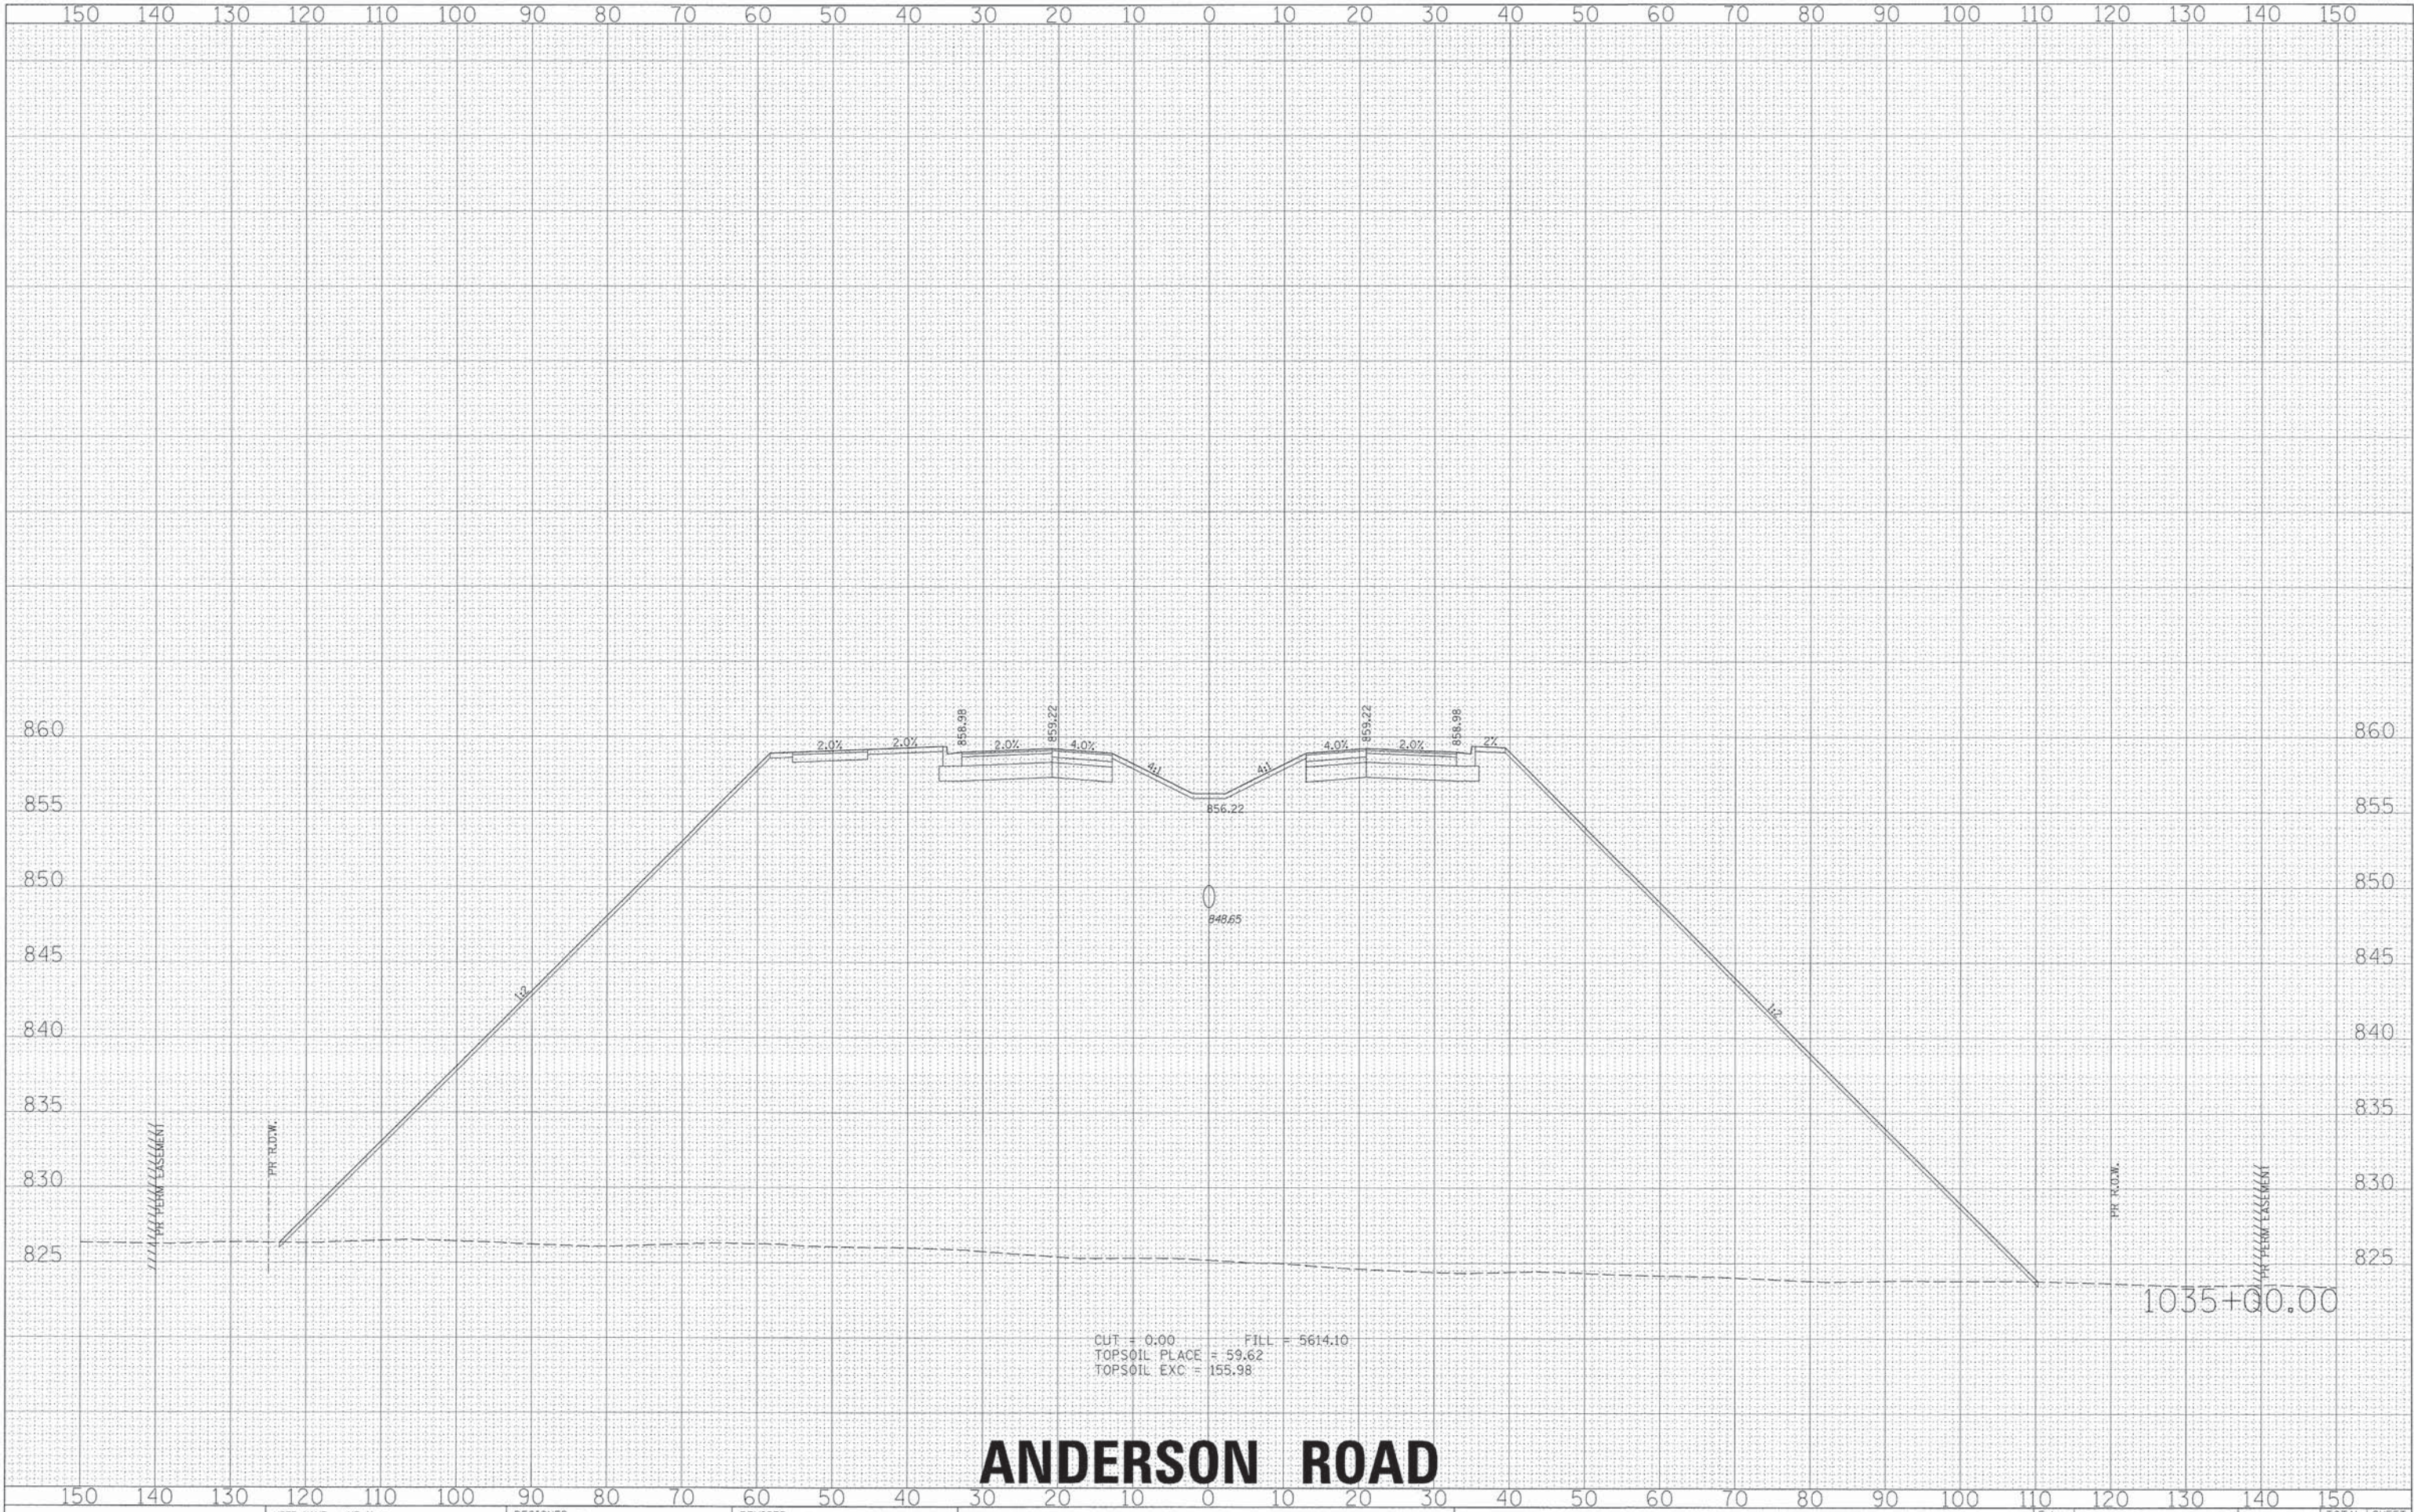

 HRGreen.com Illinois Professional Design Firm # 184-001322 HRGreen	USER NAME = MFeller	DESIGNED -	REVISED -	STATE OF ILLINOIS DEPARTMENT OF TRANSPORTATION	PROPOSED CROSS SECTIONS				F.A. RTE.	SECTION	COUNTY	TOTAL SHEETS	SHEET NO.	
	PLOT SCALE =	DRAWN -	REVISED -		SCALE:	SHEET NO.	OF	SHEETS	STA. 1035+00.00 TO STA. 1035+00.00	0126	01-00274-00-BR	KANE	289	225
	PLOT DATE = 6/7/2013	CHECKED -	REVISED -		CONTRACT NO. 63698									
	084_xs_anderson.c3dgn		REVISED -		[ILLINOIS] FED. AID PROJECT									

ORIGINAL SURVEY		BY	DATE
NOTE BOOK	SURVEYED		
	PLOTTED		
	TEMPLATE		
	AREAS		
	AREAS		
	REFINED		



HRGreen.com
Illinois Professional Design Firm
184-001322

USER NAME = MFeller
PLOT SCALE =
PLOT DATE = 6/7/2013
084_xs_anderson.c3.dgn

DESIGNED	-
DRAWN	-
CHECKED	-

REVISED	-
REVISED	-
REVISED	-
REVISED	-

**STATE OF ILLINOIS
DEPARTMENT OF TRANSPORTATION**


PROPOSED CROSS SECTIONS

SCALE:	SHEET NO.	OF	SHEETS	STA. 1035+50.00 TO STA. 1035+50.00
--------	-----------	----	--------	------------------------------------

F.A. RTE.	SECTION	COUNTY	TOTAL SHEETS	SHEET NO.
0126	01-00274-00-BR	KANE	289	226
CONTRACT NO. 63698				
ILLINOIS FED. AID PROJECT				

FINAL	SURVEY	BY	DATE
NOTE BOOK	PLOTTED		
NO.	TEMPLATE		
	AREAS		
	CHECKED		


ORIGINAL	SURVEY	BY	DATE
NOTE BOOK	PLOTTED		
NO.	TEMPLATE		
	AREAS		
	CHECKED		

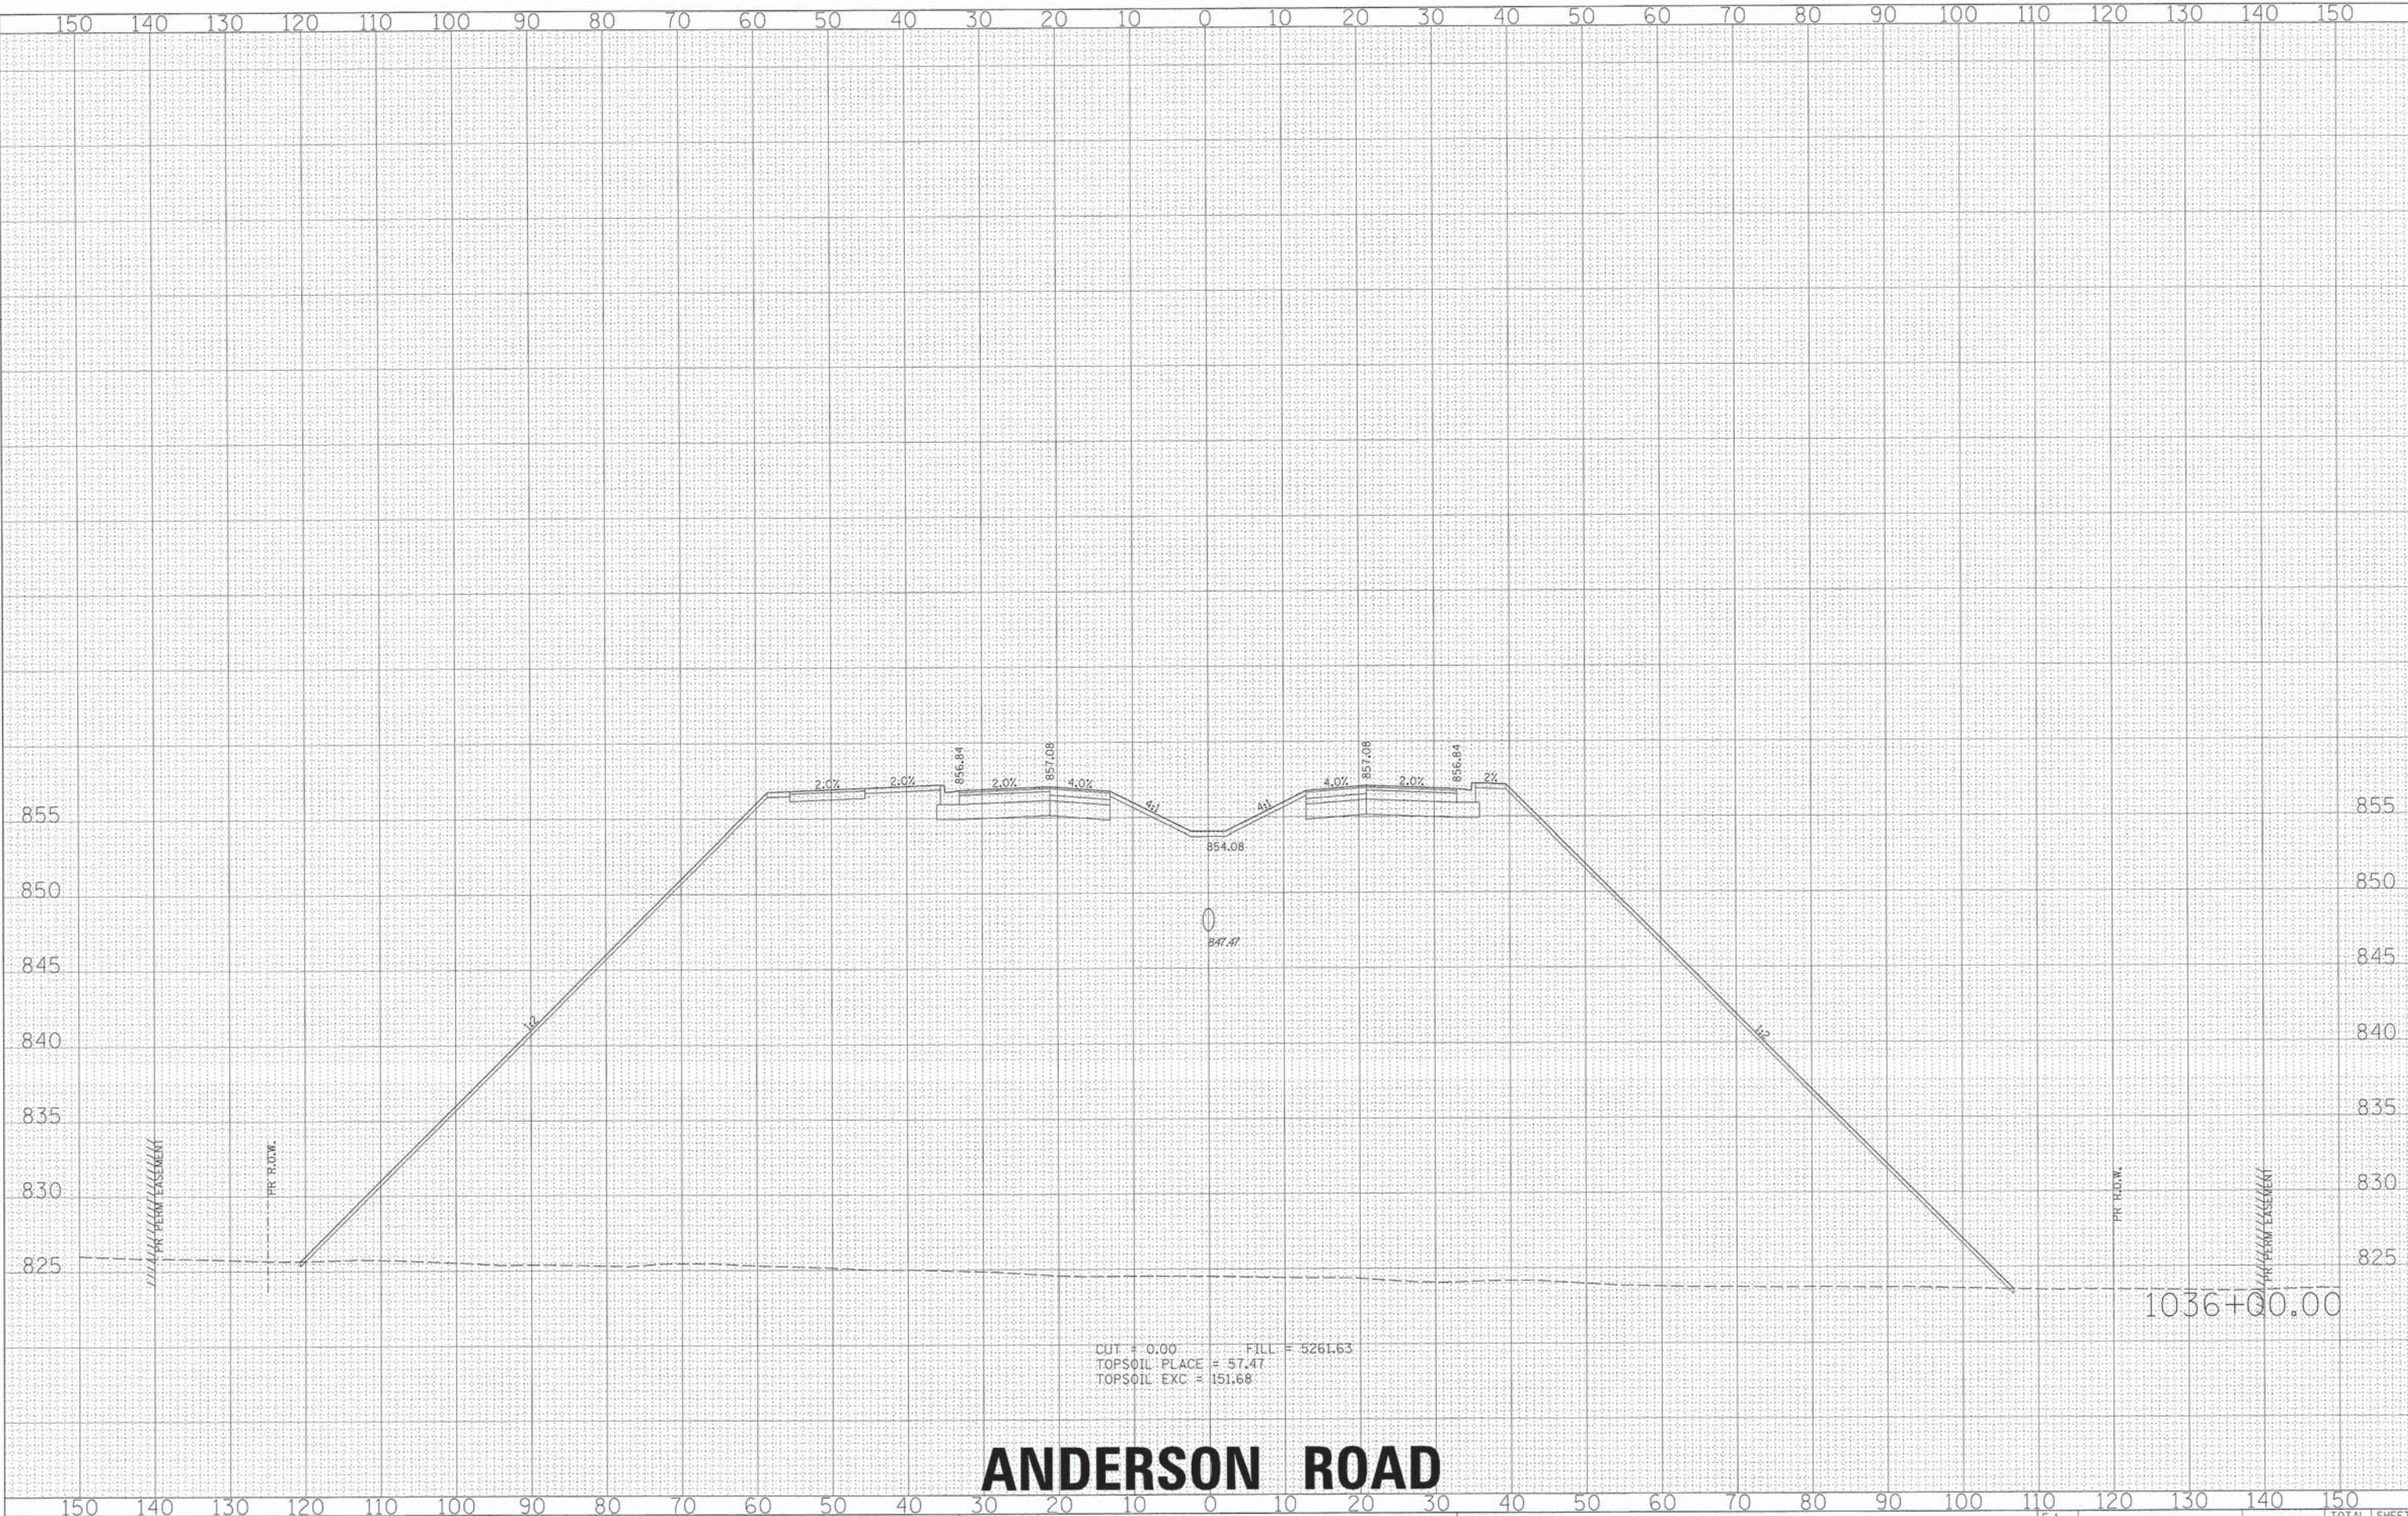

ANDERSON ROAD

FINAL	SURVEY	BY	DATE
SURVEYED	PLOTTED		
NOTE BOOK	REMARKS		
NO.	AREAS CHECKED		

ORIGINAL	SURVEY	BY	DATE
SURVEYED	PLOTTED		
NOTE BOOK	REMARKS		
NO.	AREAS CHECKED		

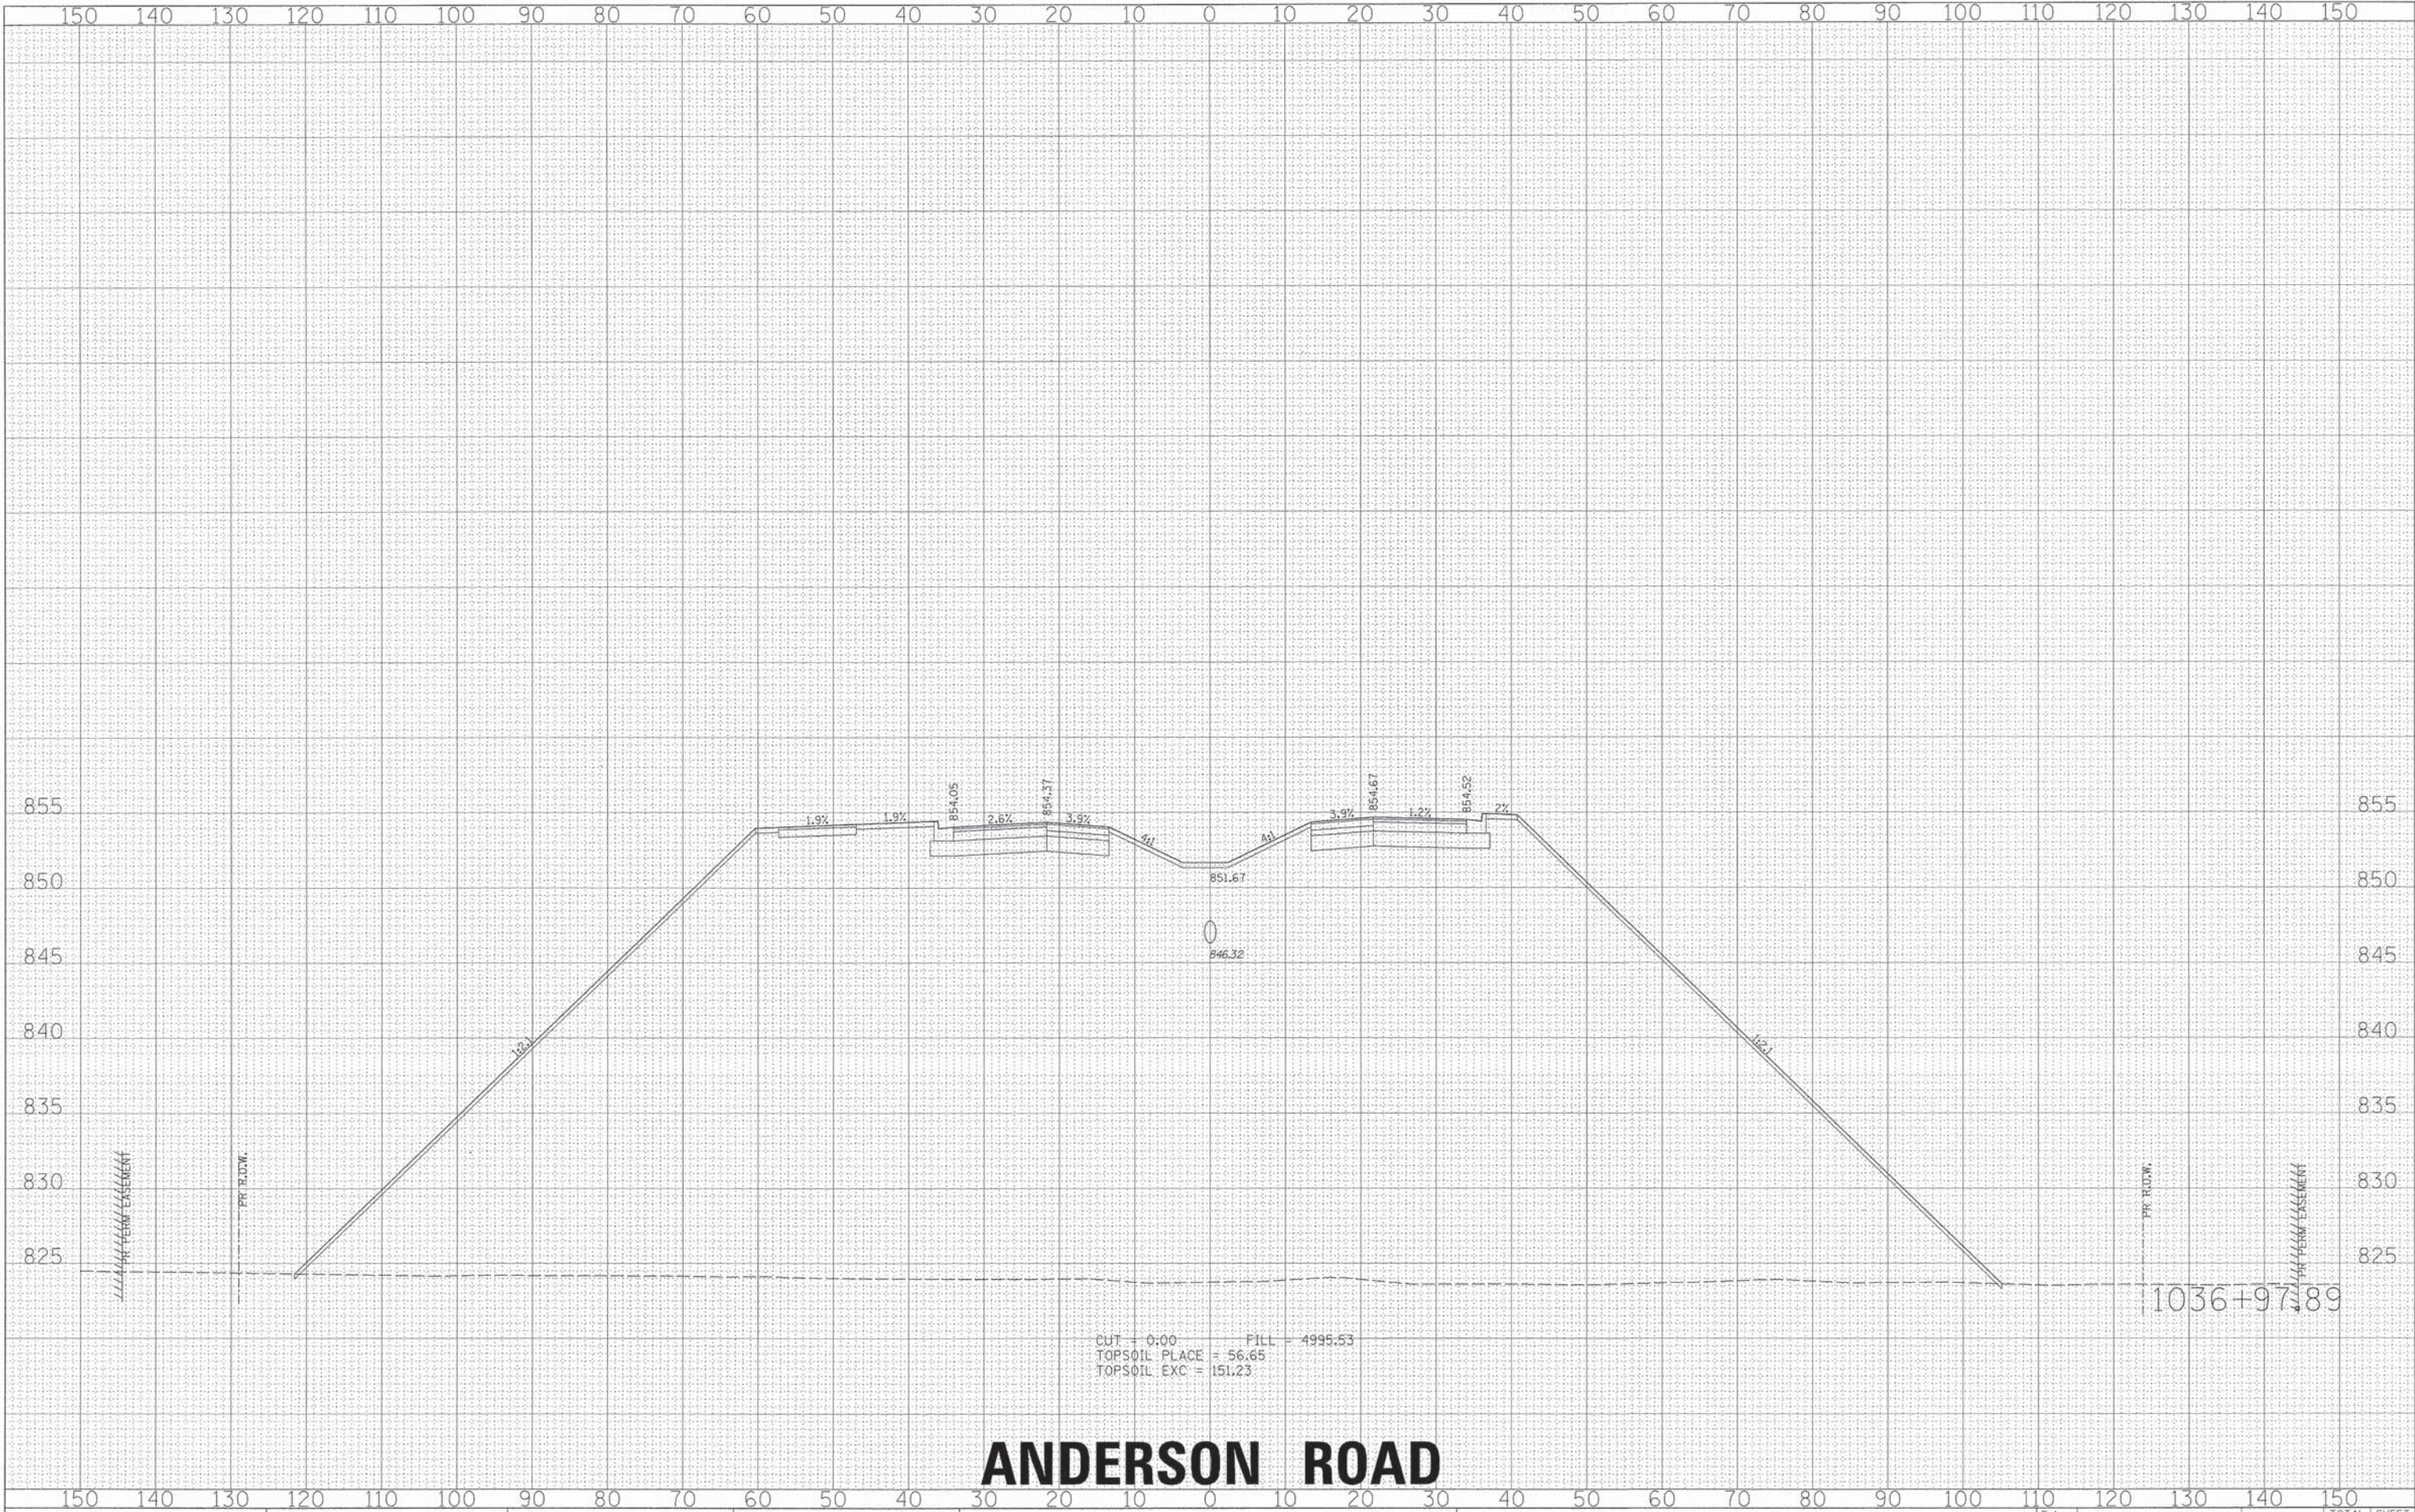

HRGreen.com
Illinois Professional Design Firm
#194-001322

USER NAME = M.Feller
PLOT SCALE =
PLOT DATE = 6/7/2013
004_xs_anderson.c3dgn

DESIGNED -
DRAWN -
CHECKED -

REVISED -
REVISED -
REVISED -
REVISED -

STATE OF ILLINOIS
DEPARTMENT OF TRANSPORTATION


PROPOSED CROSS SECTIONS

SCALE: SHEET NO. OF SHEETS STA. 1036+97.89 TO STA. 1036+97.89

F.A. RTE.	SECTION	COUNTY	TOTAL SHEETS	SHEET NO.
0126	01-00274-00-BR	KANE	289	229
CONTRACT NO. 63698				
ILLINOIS FED. AID PROJECT				

DATE	BY	SURVEYED	PLOTTED	REVISIONS	AREAS CHECKED

DATE	BY	SURVEYED	PLOTTED	REVISIONS	AREAS CHECKED

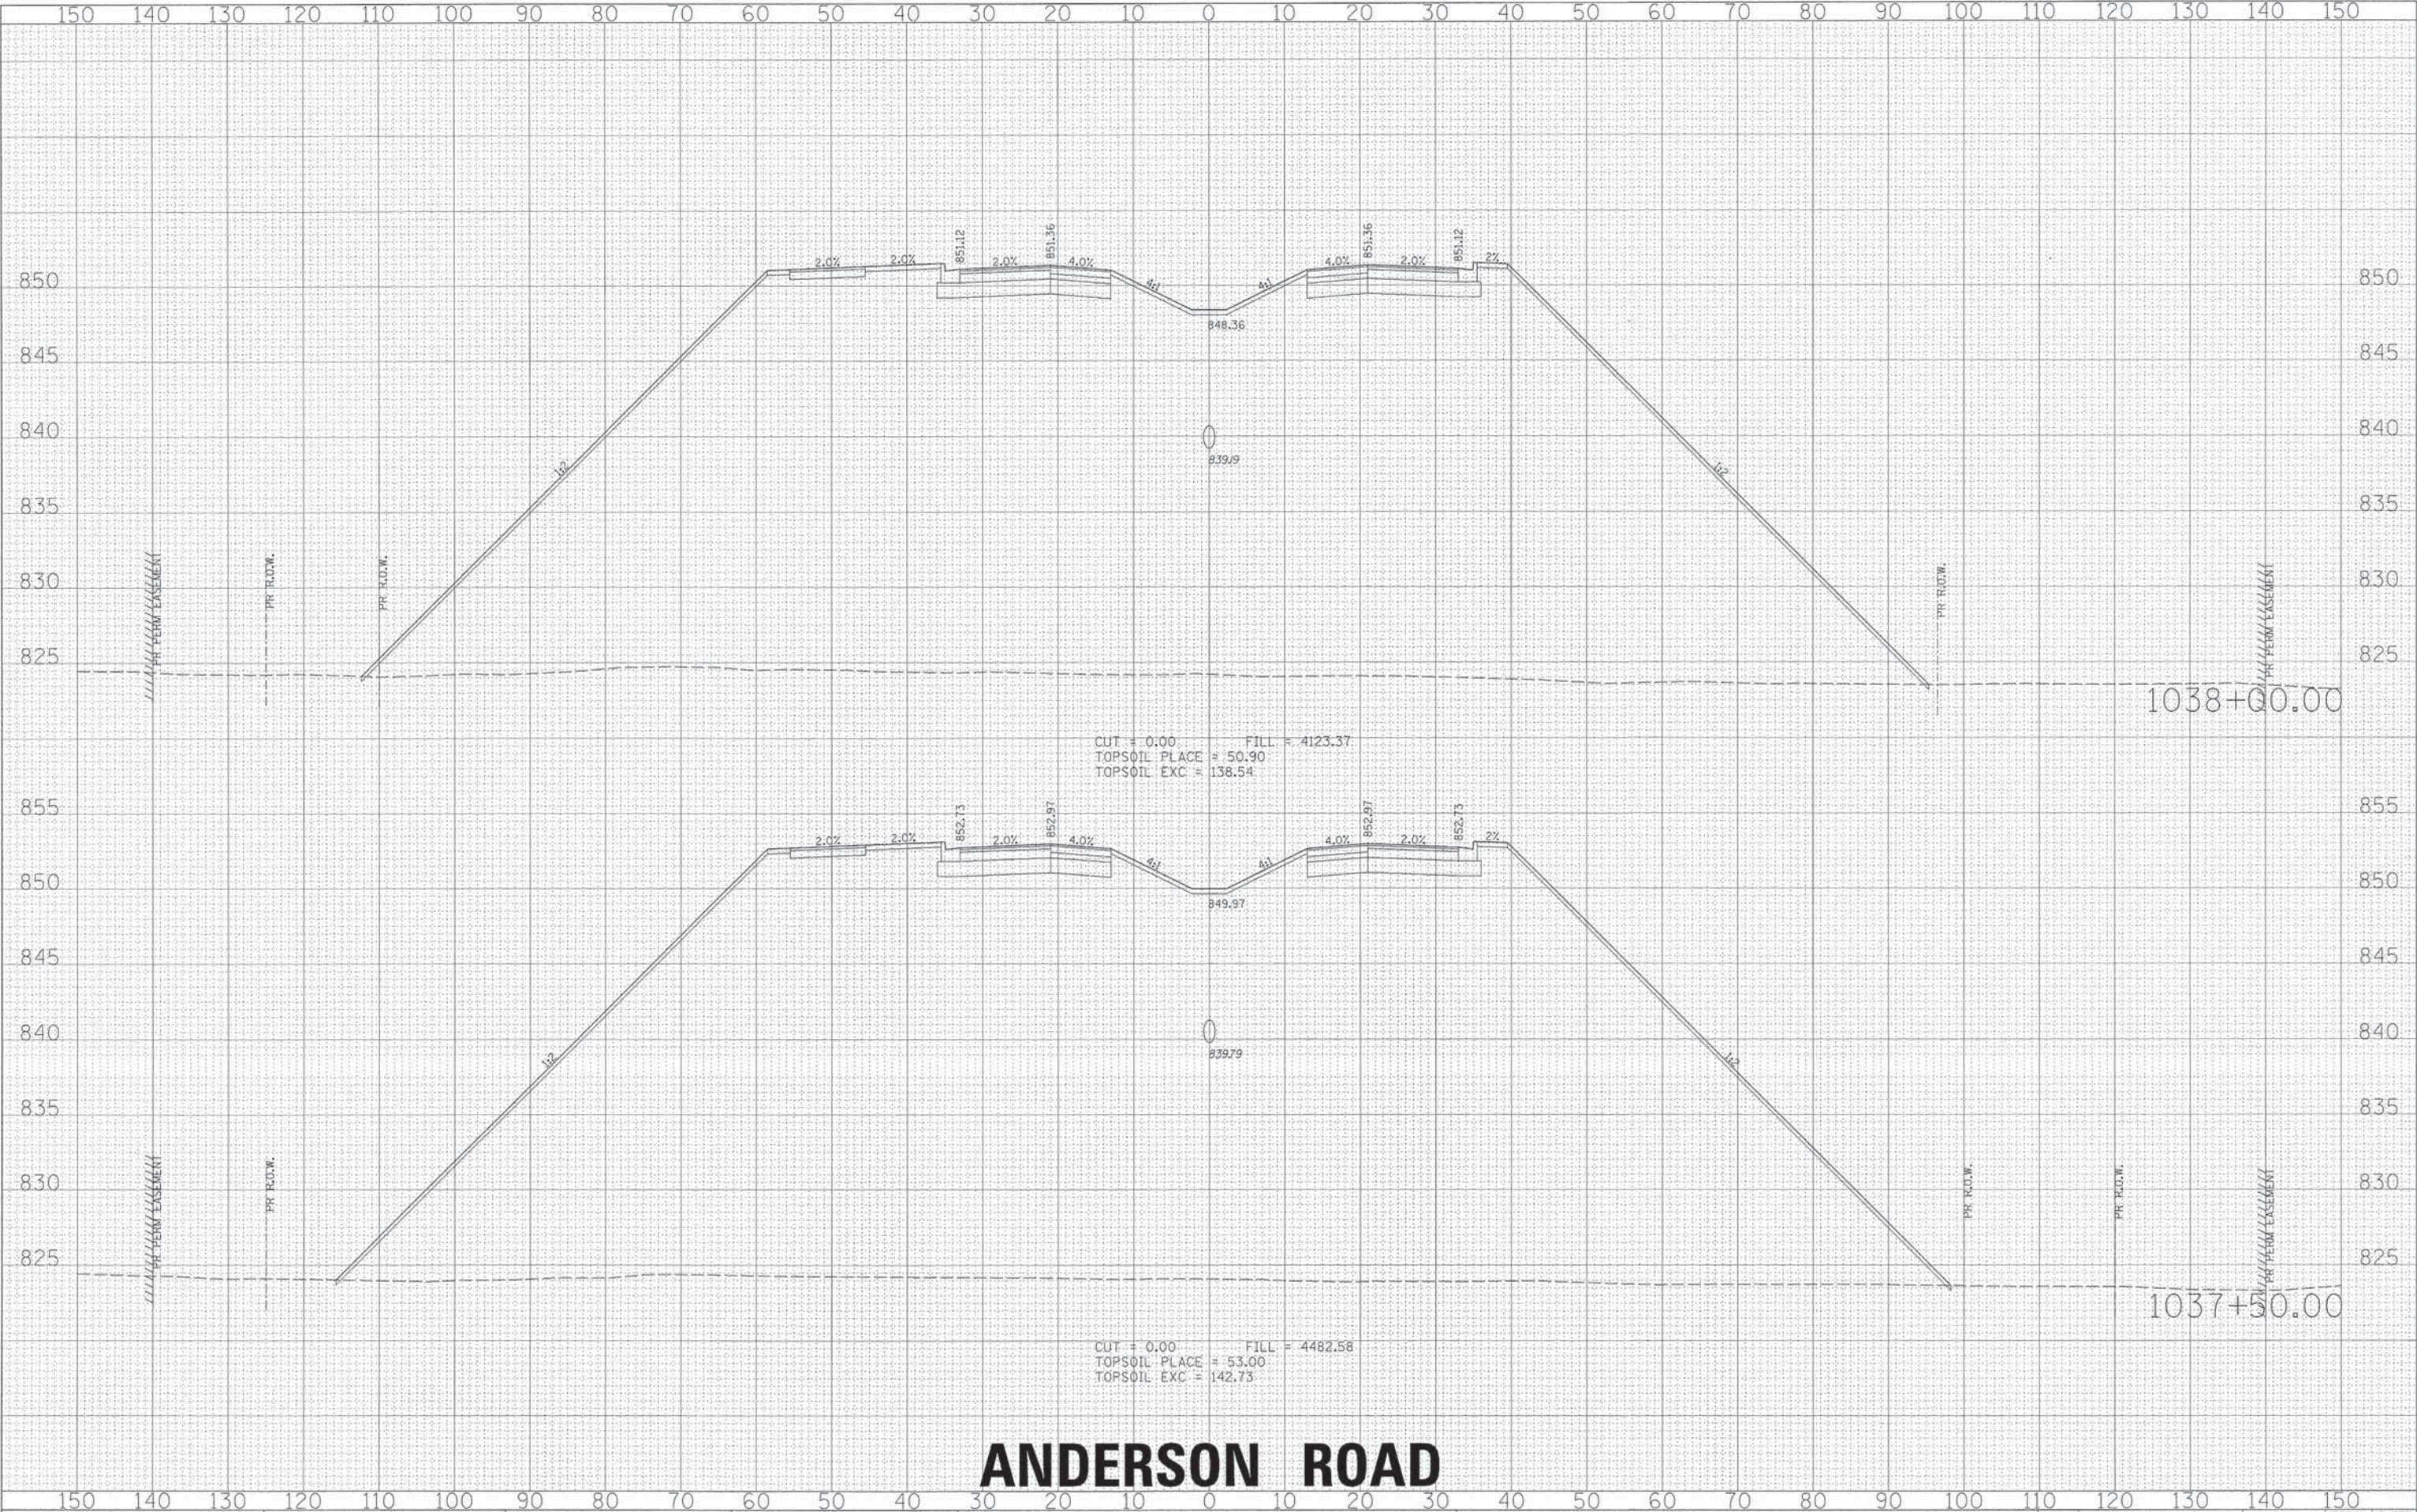


ANDERSON ROAD

	USER NAME : MFeller	DESIGNED -	REVISED -	STATE OF ILLINOIS DEPARTMENT OF TRANSPORTATION	PROPOSED CROSS SECTIONS	F.A. RTE. 0126	SECTION 01-00274-00-BR	COUNTY KANE	TOTAL SHEETS 289	SHEET NO. 230
	PLOT SCALE :	DRAWN -	REVISED -							
	PLOT DATE : 6/7/2013	CHECKED -	REVISED -							
	084_xs_anderson_c3.dgn		REVISED -							
SCALE: SHEET NO. OF SHEETS STA. 1037+50.00 TO STA. 1038+00.00						ILLINOIS FED. AID PROJECT				

FINAL	SURVEYED	DATE
SURVEY	PLOTTED	BY
NOTE BOOK	TOPSOIL	
AREAS	PLATE	
CHECKED		
NO.		


ORIGINAL	SURVEYED	DATE
SURVEY	PLOTTED	BY
NOTE BOOK	TOPSOIL	
AREAS	PLATE	
CHECKED		
NO.		

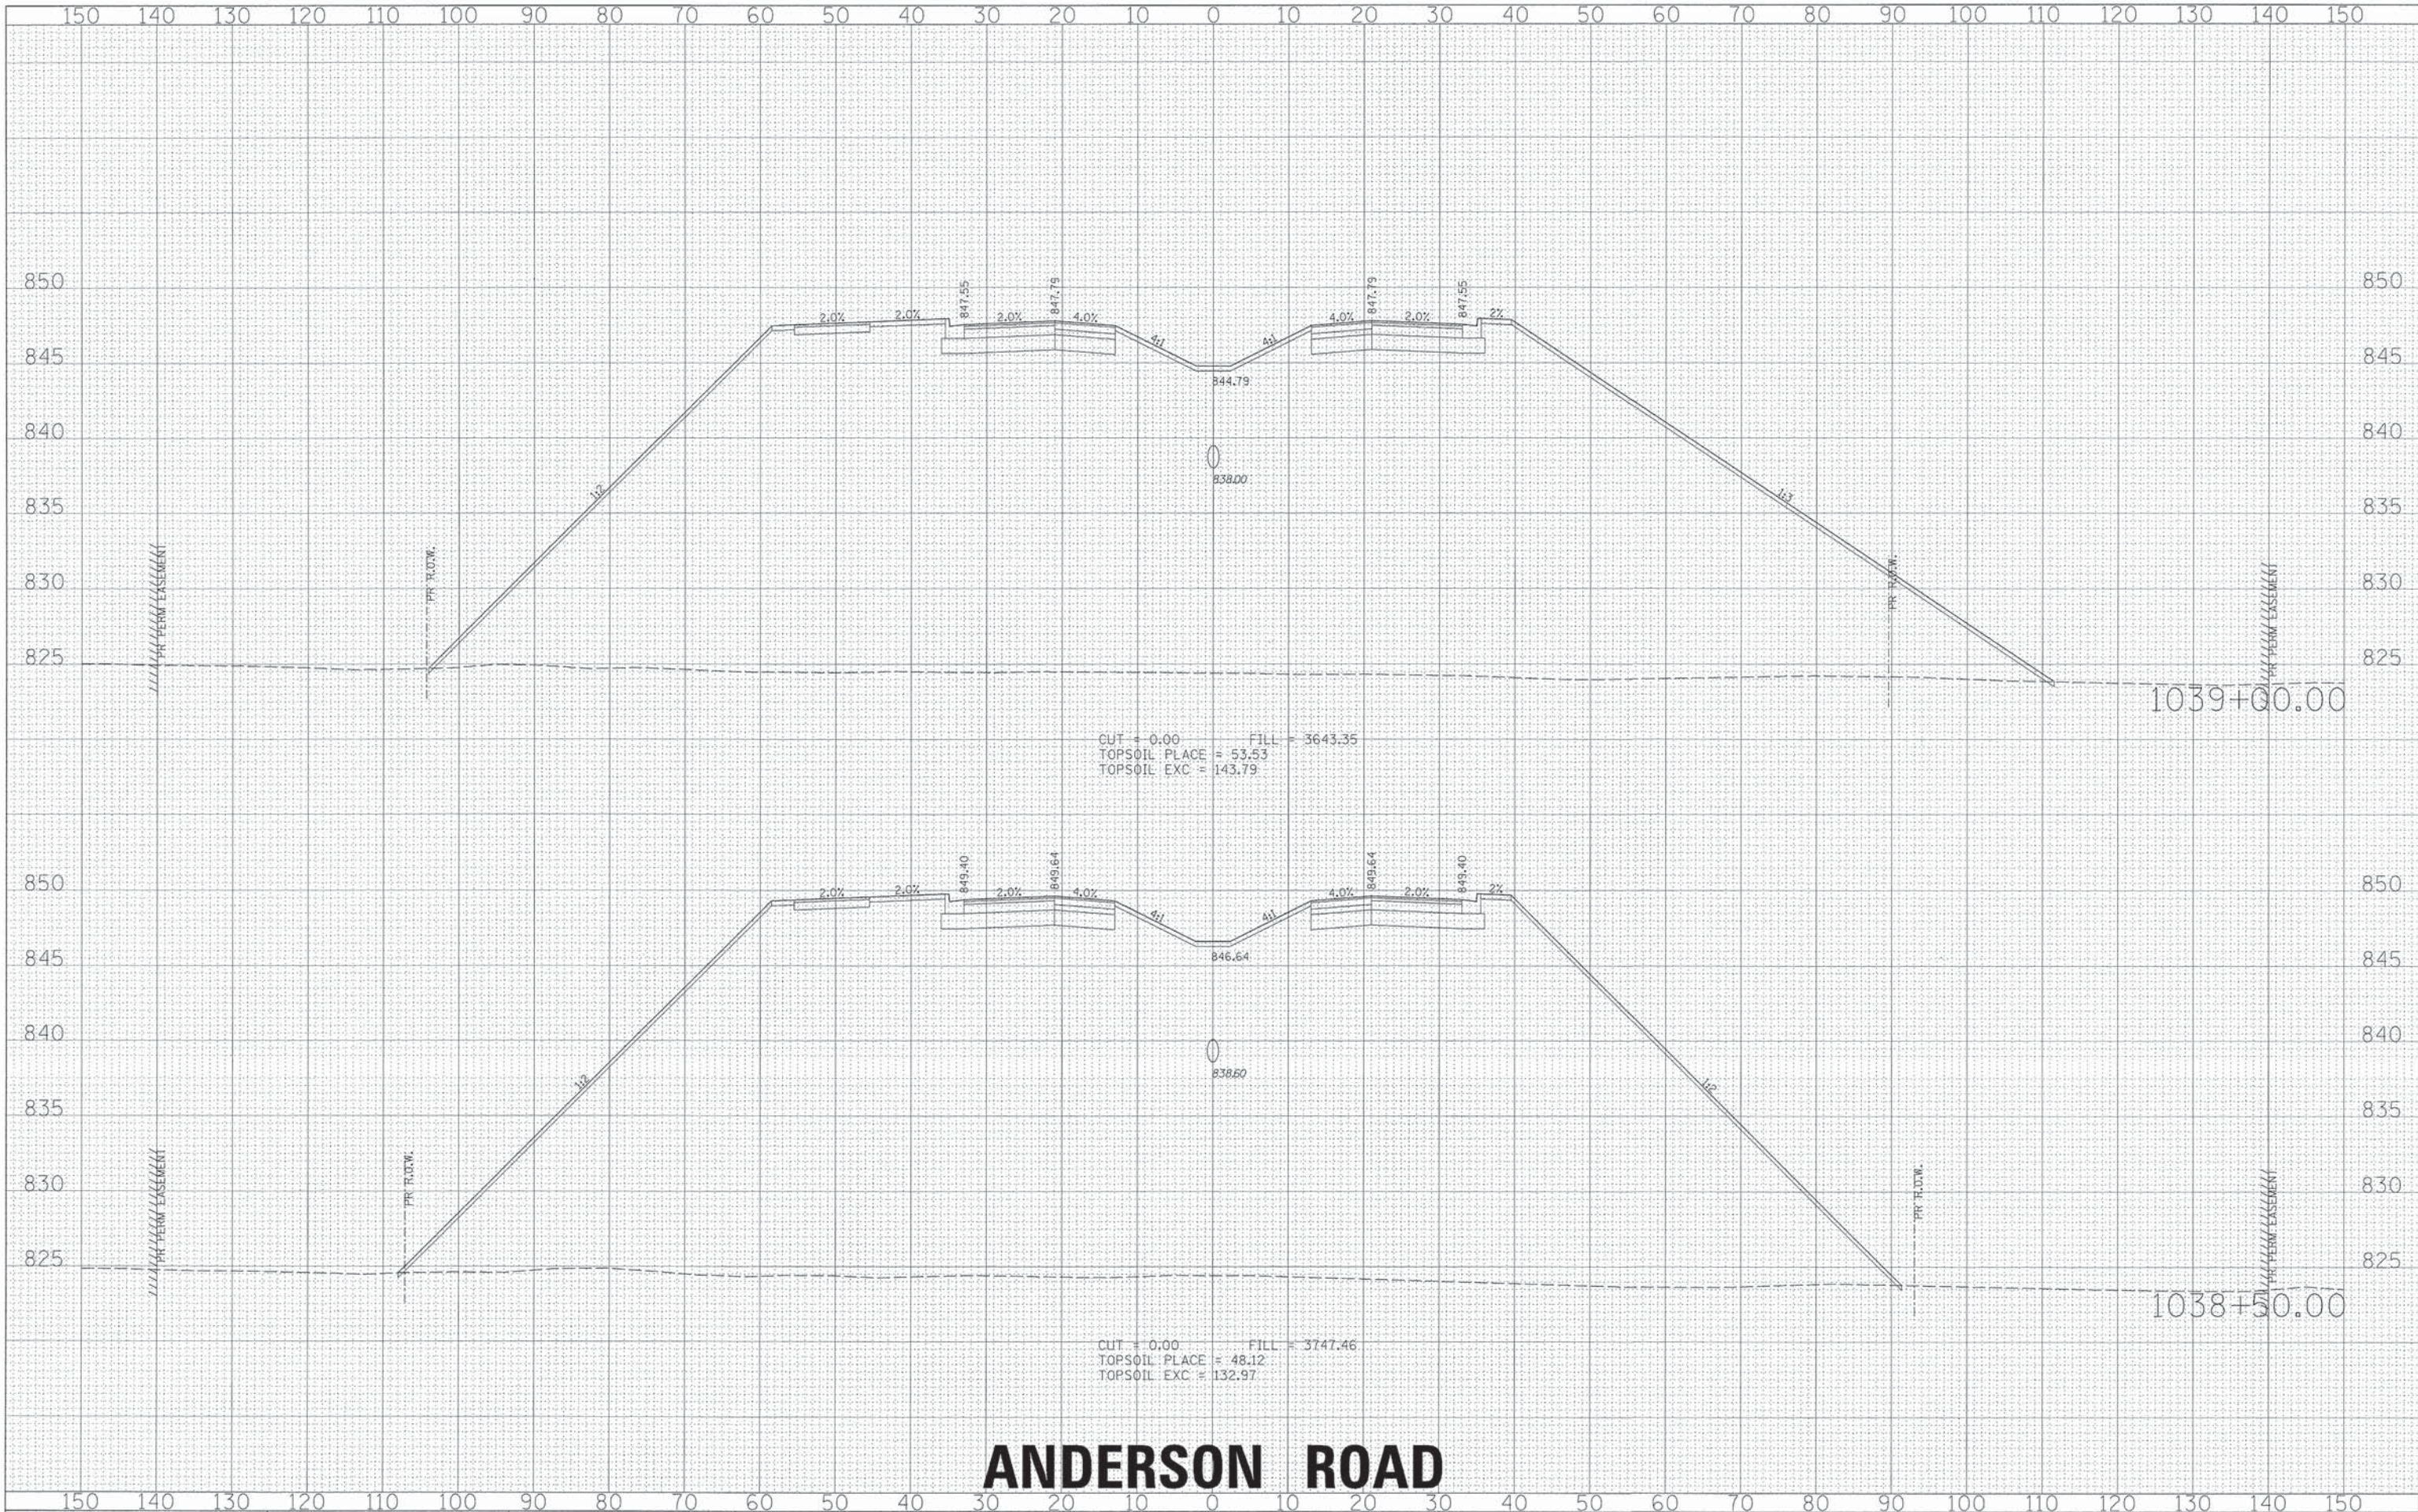

ANDERSON ROAD

FINAL SURVEY	SURVEYED	BY	DATE
NOTE BOOK	PLOTTED		
NO.	REMARKS		
	AREAS		
	CHECKED		


ORIGINAL SURVEY	SURVEYED	BY	DATE
NOTE BOOK	PLOTTED		
NO.	REMARKS		
	AREAS		
	CHECKED		

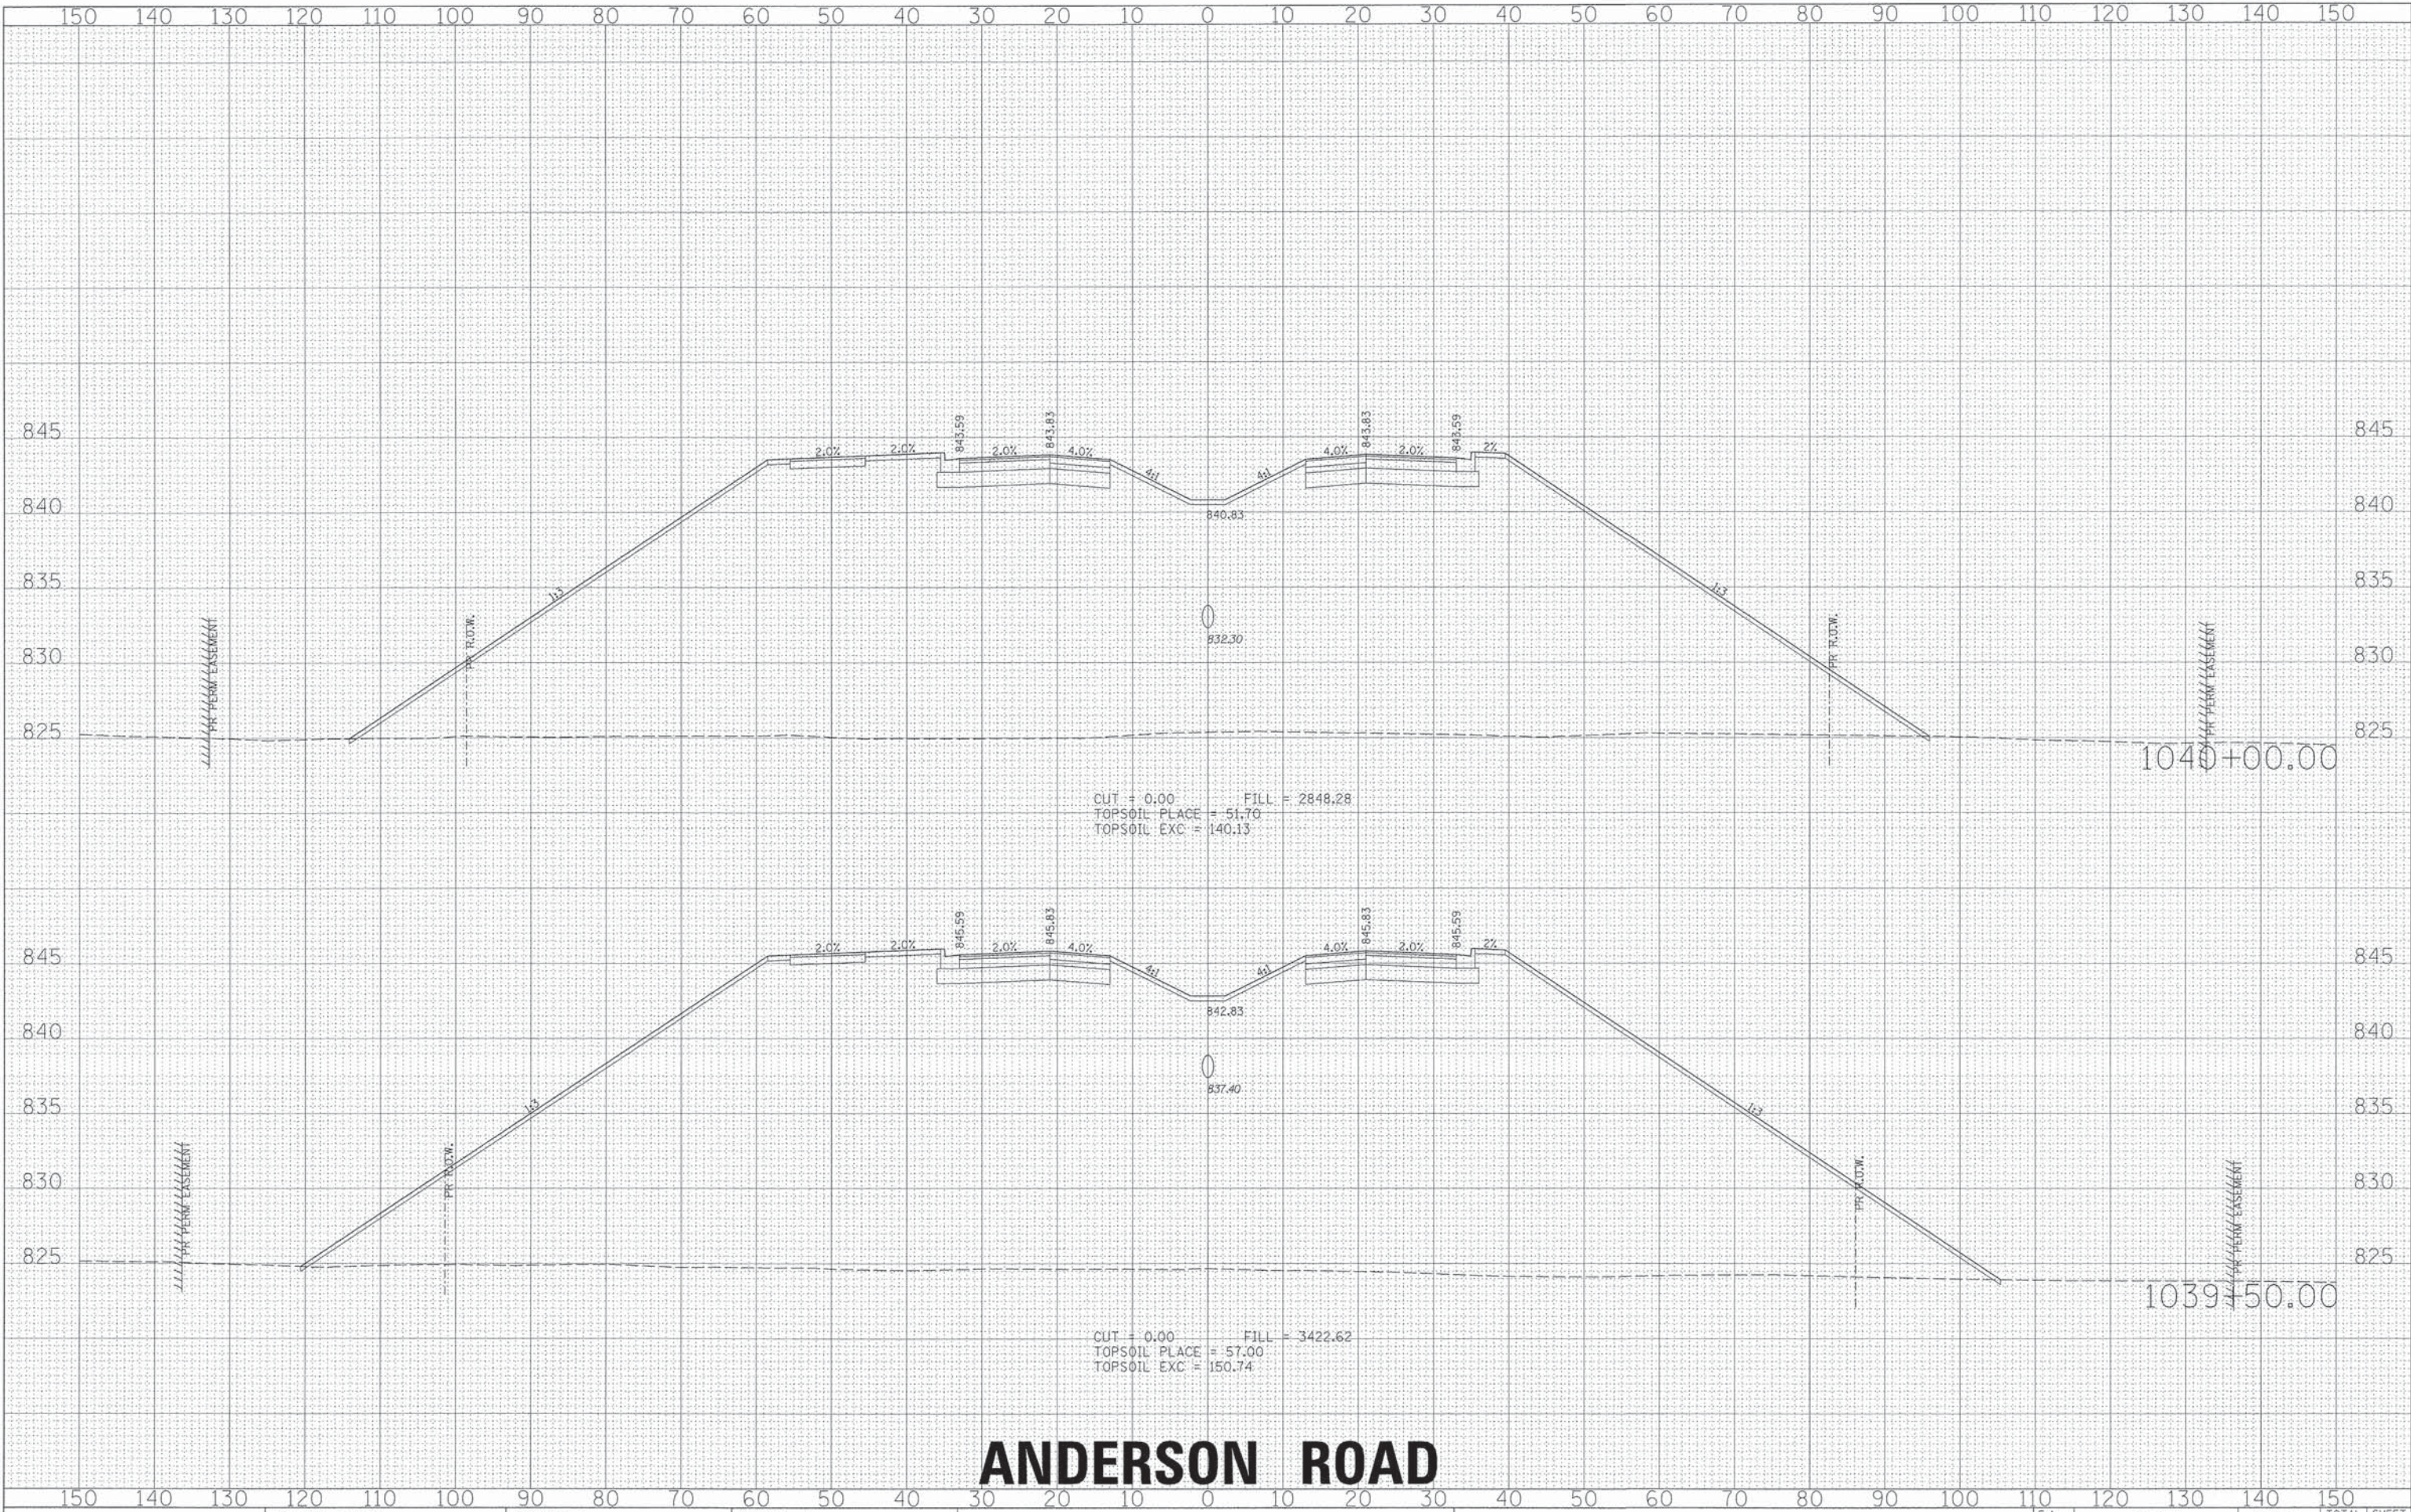

ANDERSON ROAD

DATE	BY	SURVEYED	NOTED	TEMPLATE	AREAS CHECKED
NO.		FINL	SURVEY	NOTE BOOK	

DATE	BY	SURVEYED	NOTED	TEMPLATE	AREAS CHECKED
NO.		ORIGINAL	SURVEY	NOTE BOOK	

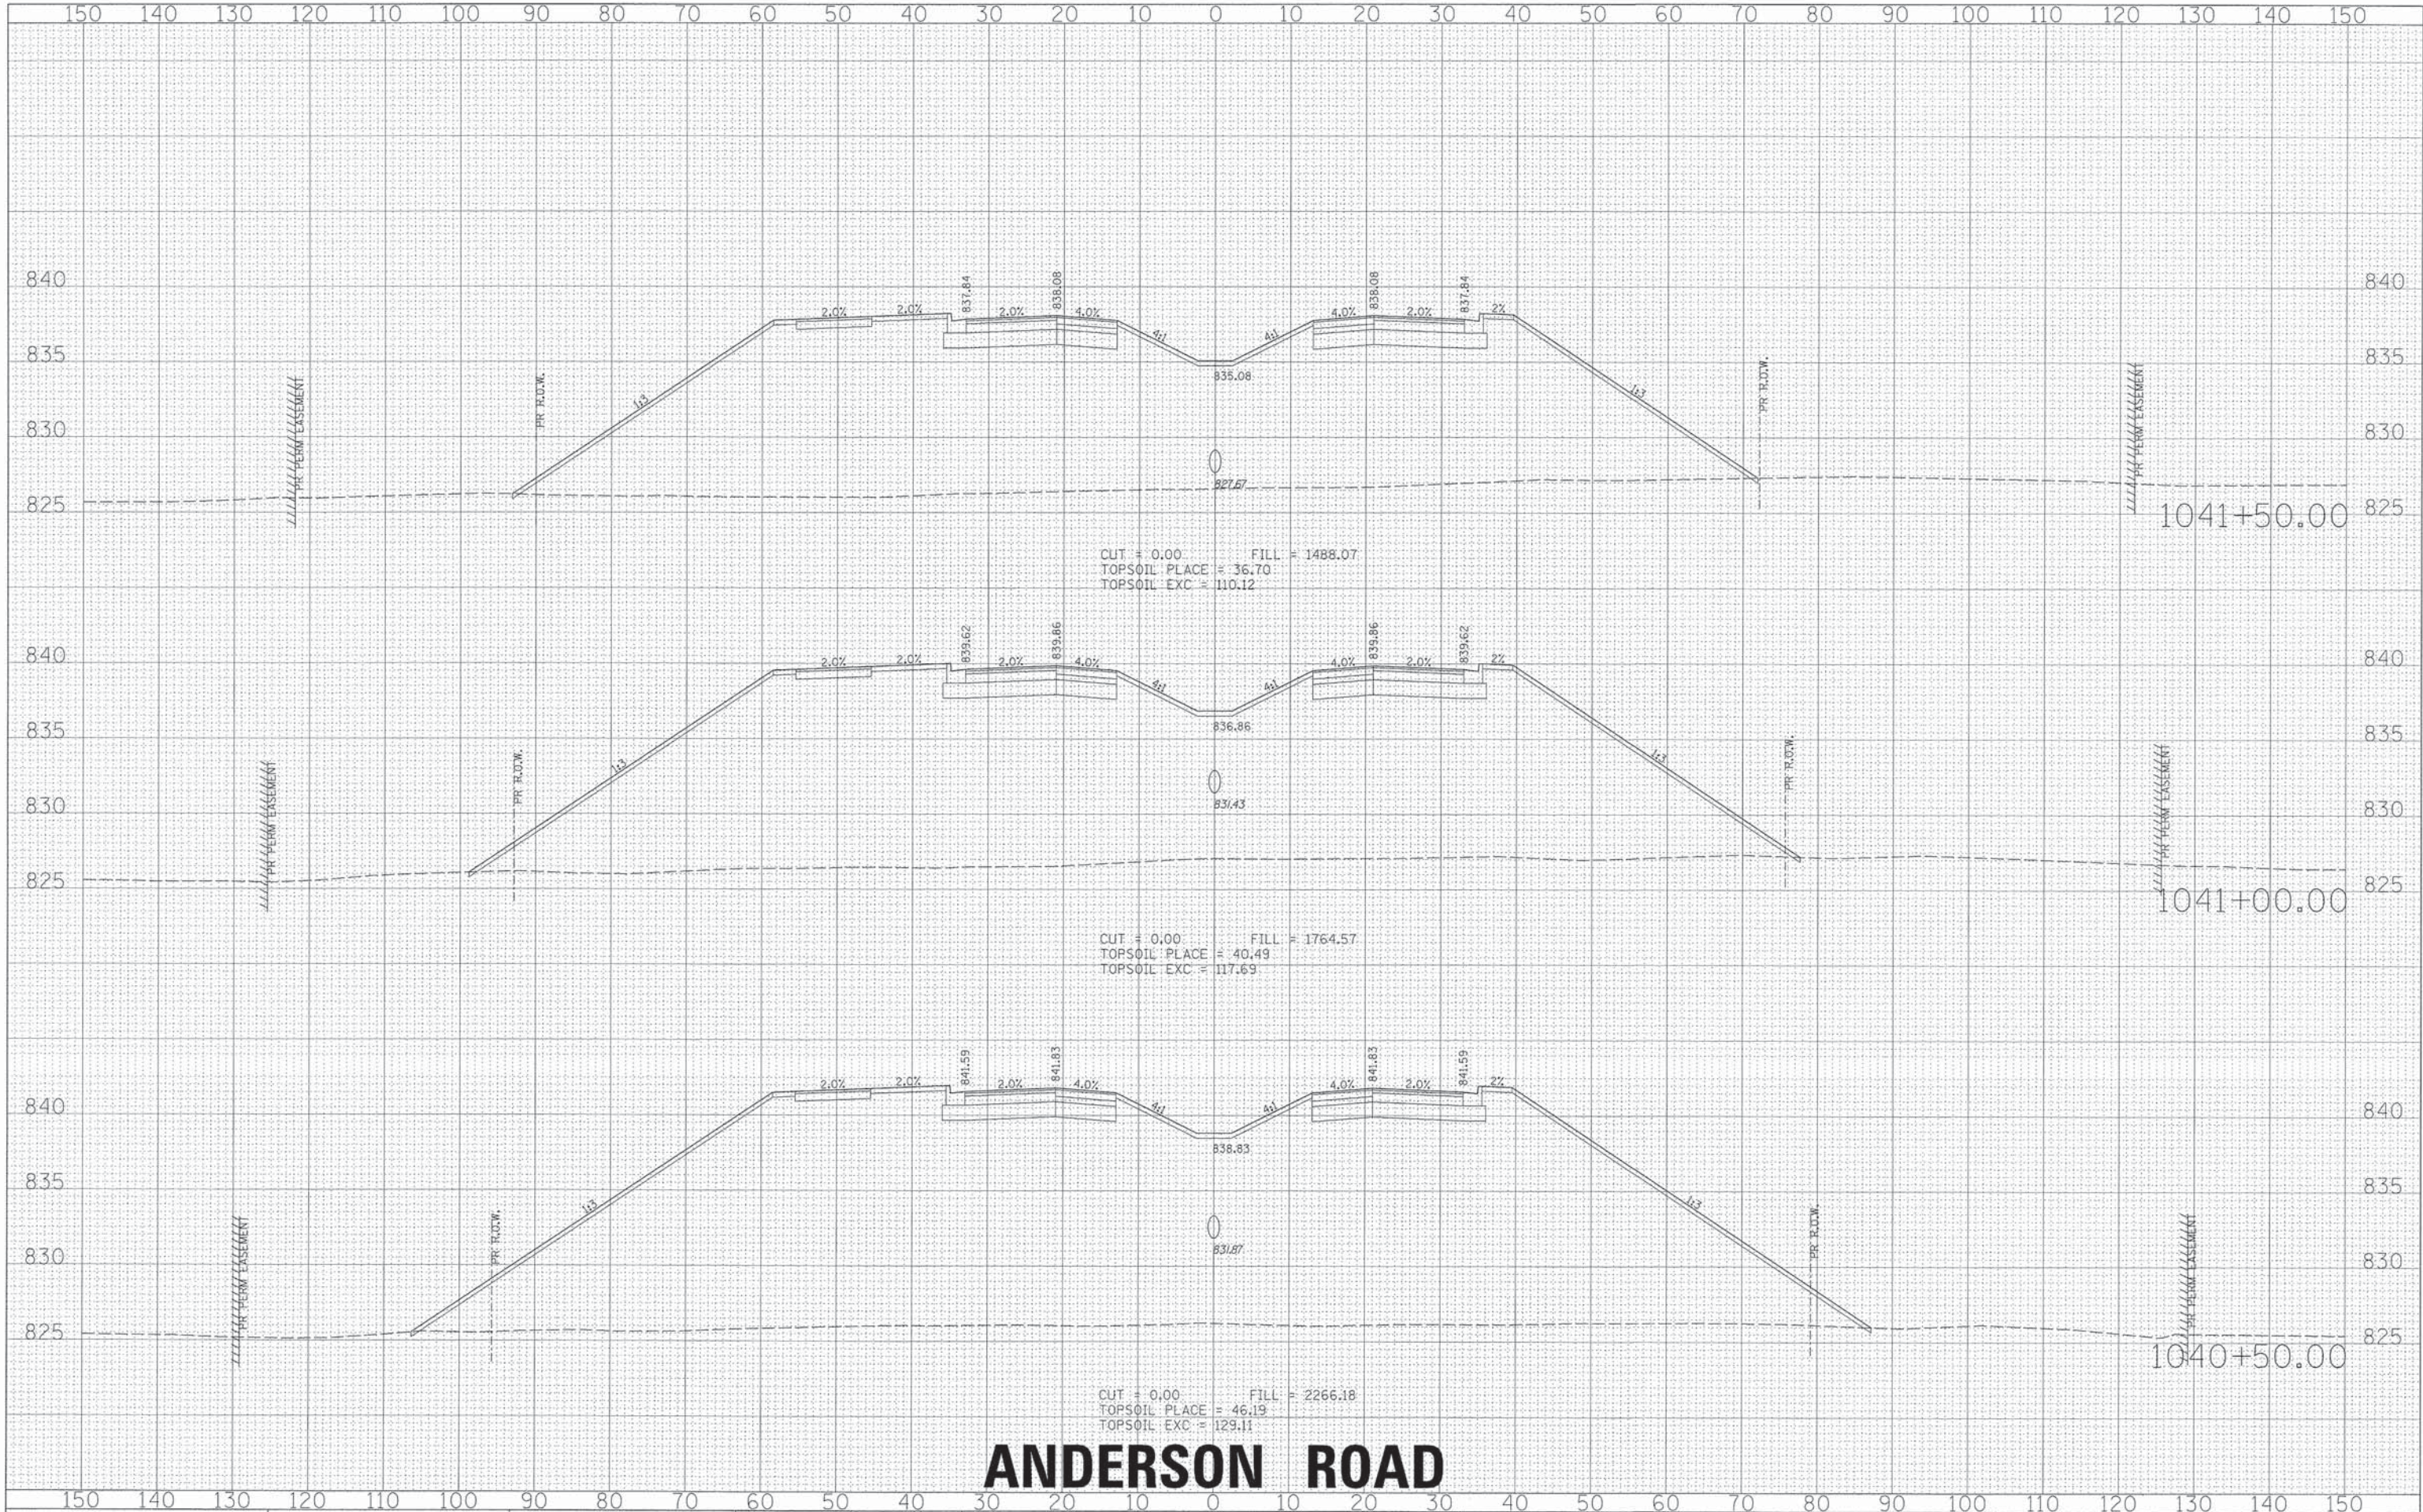

ANDERSON ROAD

FINAL	SURVEYED	BY	DATE
SURVEY	PLotted		
NOTE BOOK	TEMPLATE		
AREAS	CHECKED		
NO.			

ORIGINAL	SURVEYED	BY	DATE
SURVEY	PLotted		
NOTE BOOK	TEMPLATE		
AREAS	CHECKED		
NO.			




ANDERSON ROAD

 HRGreen.com Illinois Professional Design Firm # 184-001322	USER NAME = M.Feller		DESIGNED -		REVISED -		STATE OF ILLINOIS DEPARTMENT OF TRANSPORTATION	PROPOSED CROSS SECTIONS				F.A. RTE.	SECTION	COUNTY	TOTAL SHEETS	SHEET NO.
	PLOT SCALE =		DRAWN -		REVISED -			0126	01-00274-00-BR	KANE	289	234				
	PLOT DATE = 6/7/2013		CHECKED -		REVISED -			CONTRACT NO. 63698		ILLINOIS FED. AID PROJECT						
	084_xs_anderson.e3dgn		REVISED -		REVISED -											
SCALE:		SHEET NO.		OF		SHEETS		STA. 1042+00.00 TO STA. 1043+00.00								

ILLINOIS FED. AID PROJECT

ORIGINAL SURVEY	SURVED	BY	DATE
NOTE BOOK	PLOTTED		
	TEMPLATE		
	AREAS		
NO.	AREAS CHECKED		

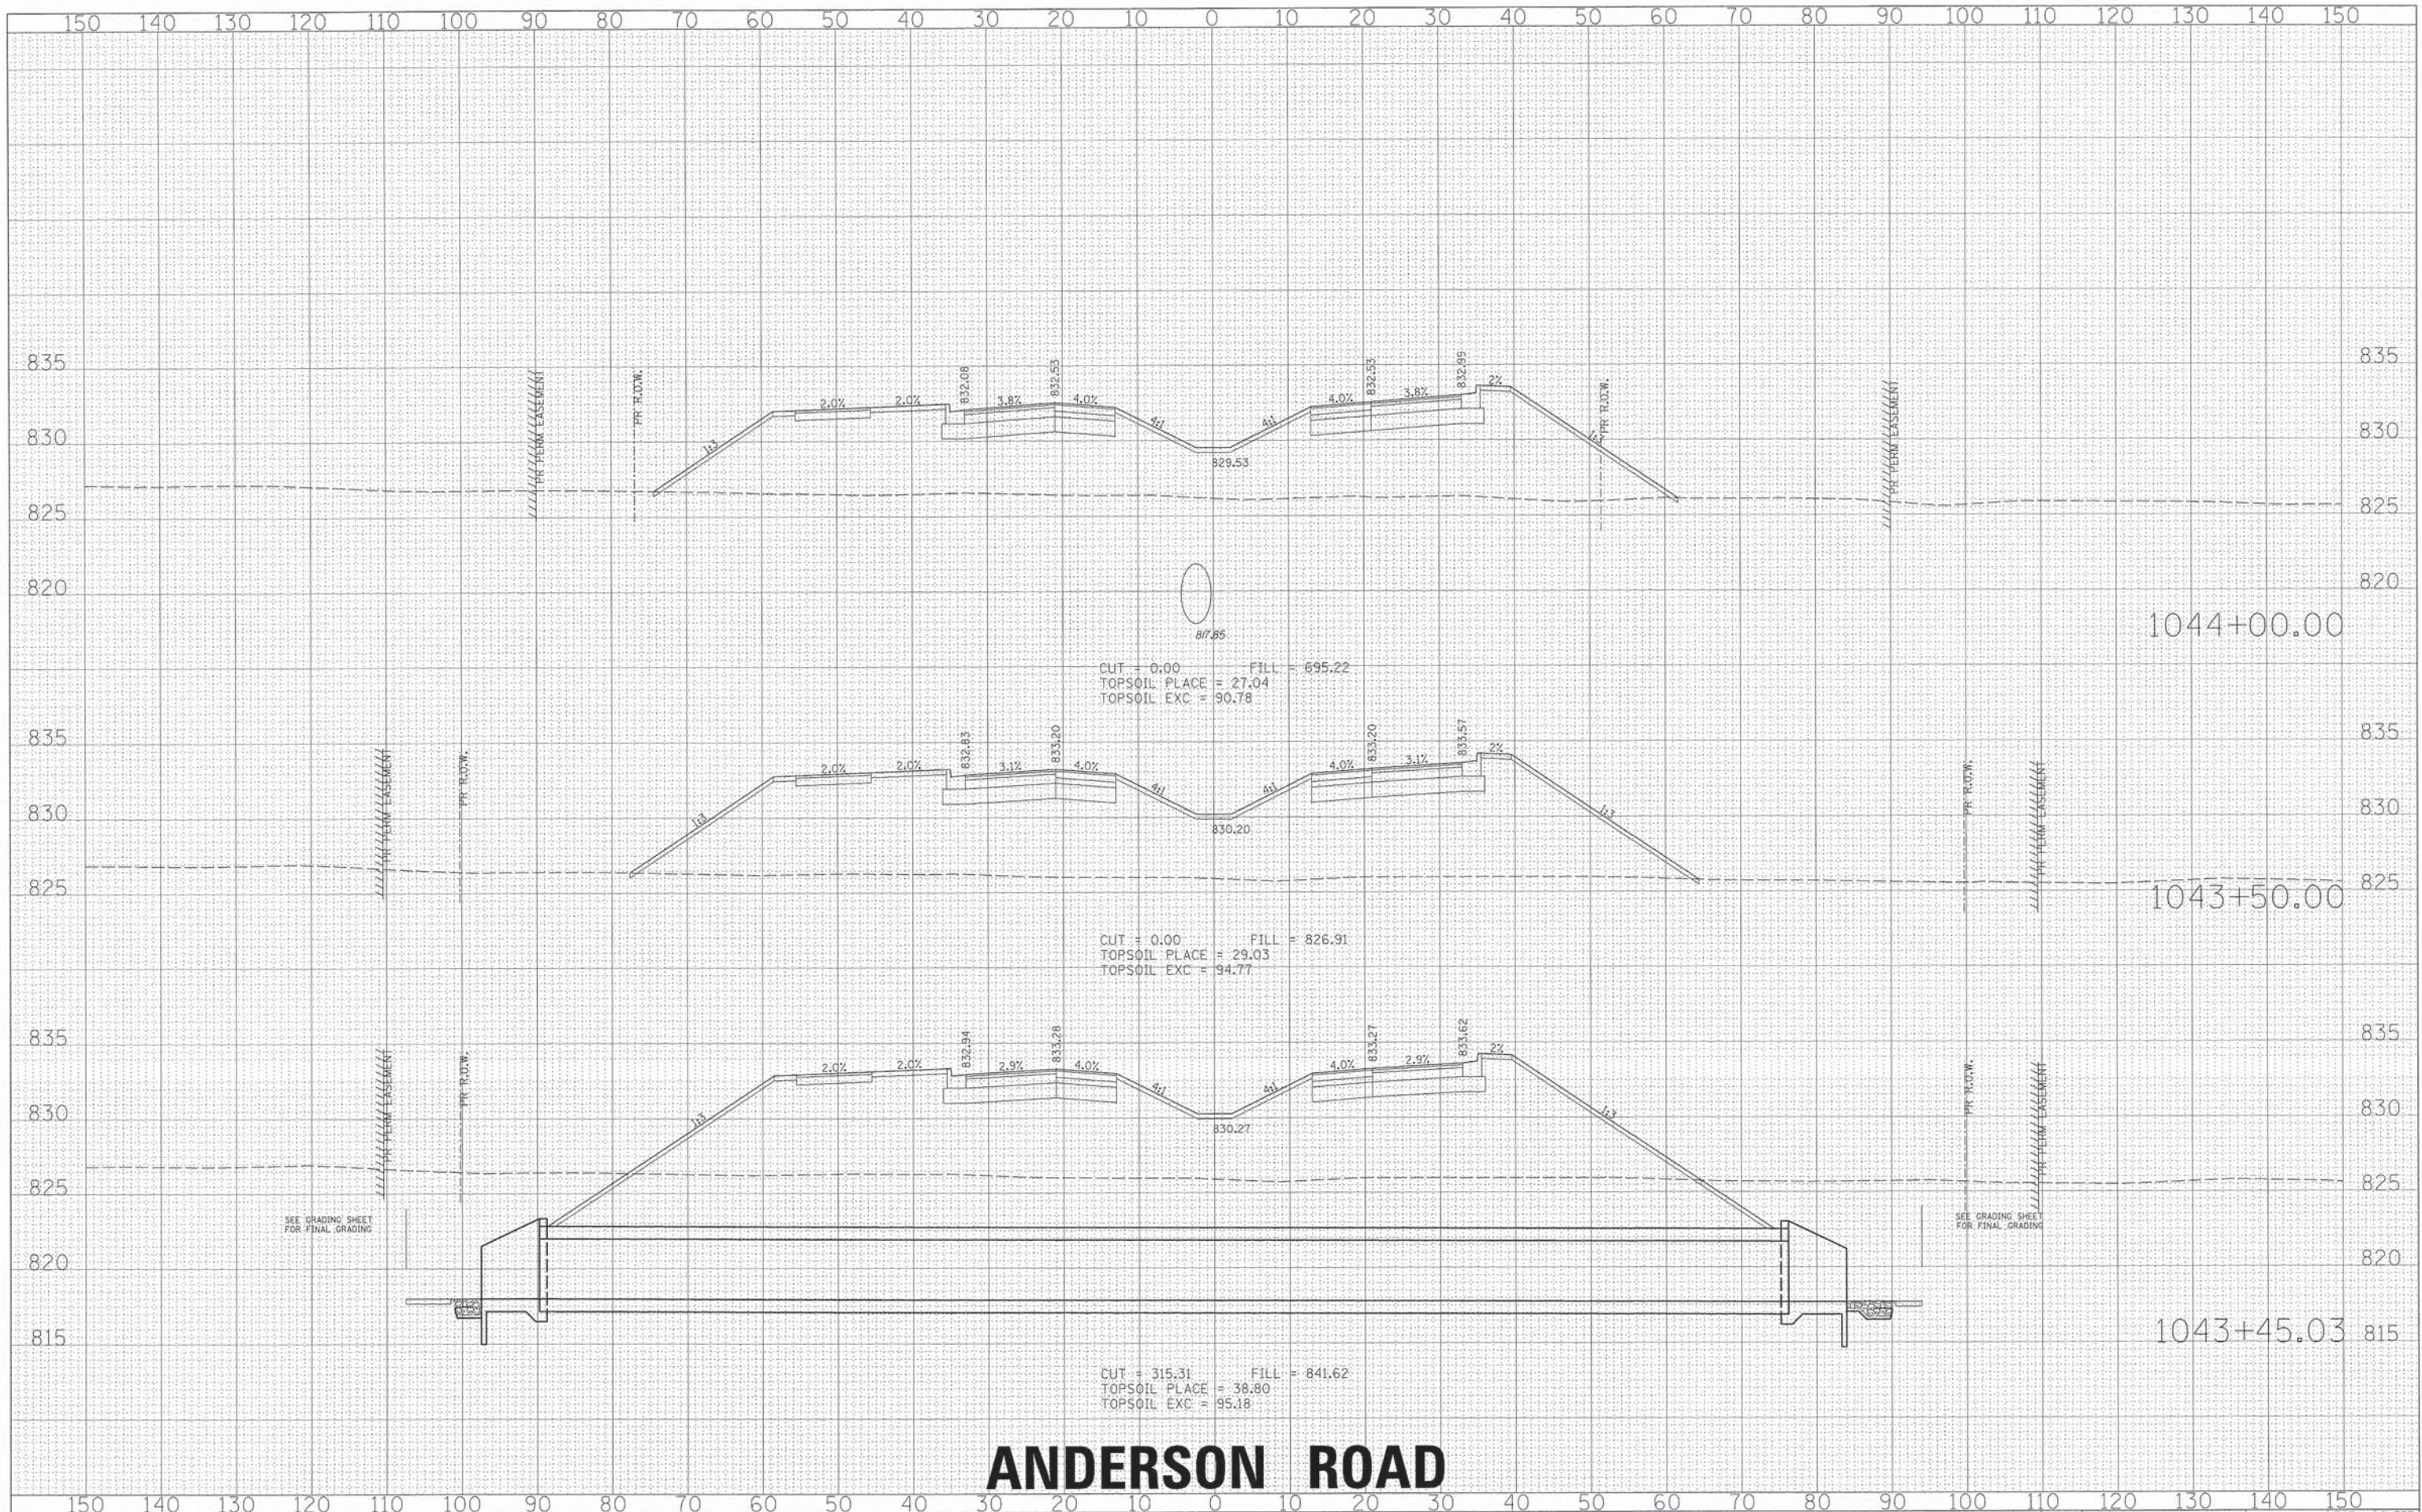

ANDERSON ROAD


**STATE OF ILLINOIS
DEPARTMENT OF TRANSPORTATION**

PROPOSED CROSS SECTIONS

F.A. RTE.	SECTION	COUNTY	TOTAL SHEETS	SHEET NO.
0126	01-00274-00-BR	KANE	289	235
CONTRACT NO. 63698				
ILLINOIS FED. AID PROJECT				


FINAL SURVEY	DATE
	BY
	SURVEYED
	PLOTTED
NOTE BOOK	DATE
	BY
	REVISIONS
	AREAS CHECKED
NO.	

ORIGINAL SURVEY	DATE
	BY
	SURVEYED
	PLOTTED
NOTE BOOK	DATE
	BY
	REVISIONS
	AREAS CHECKED
NO.	

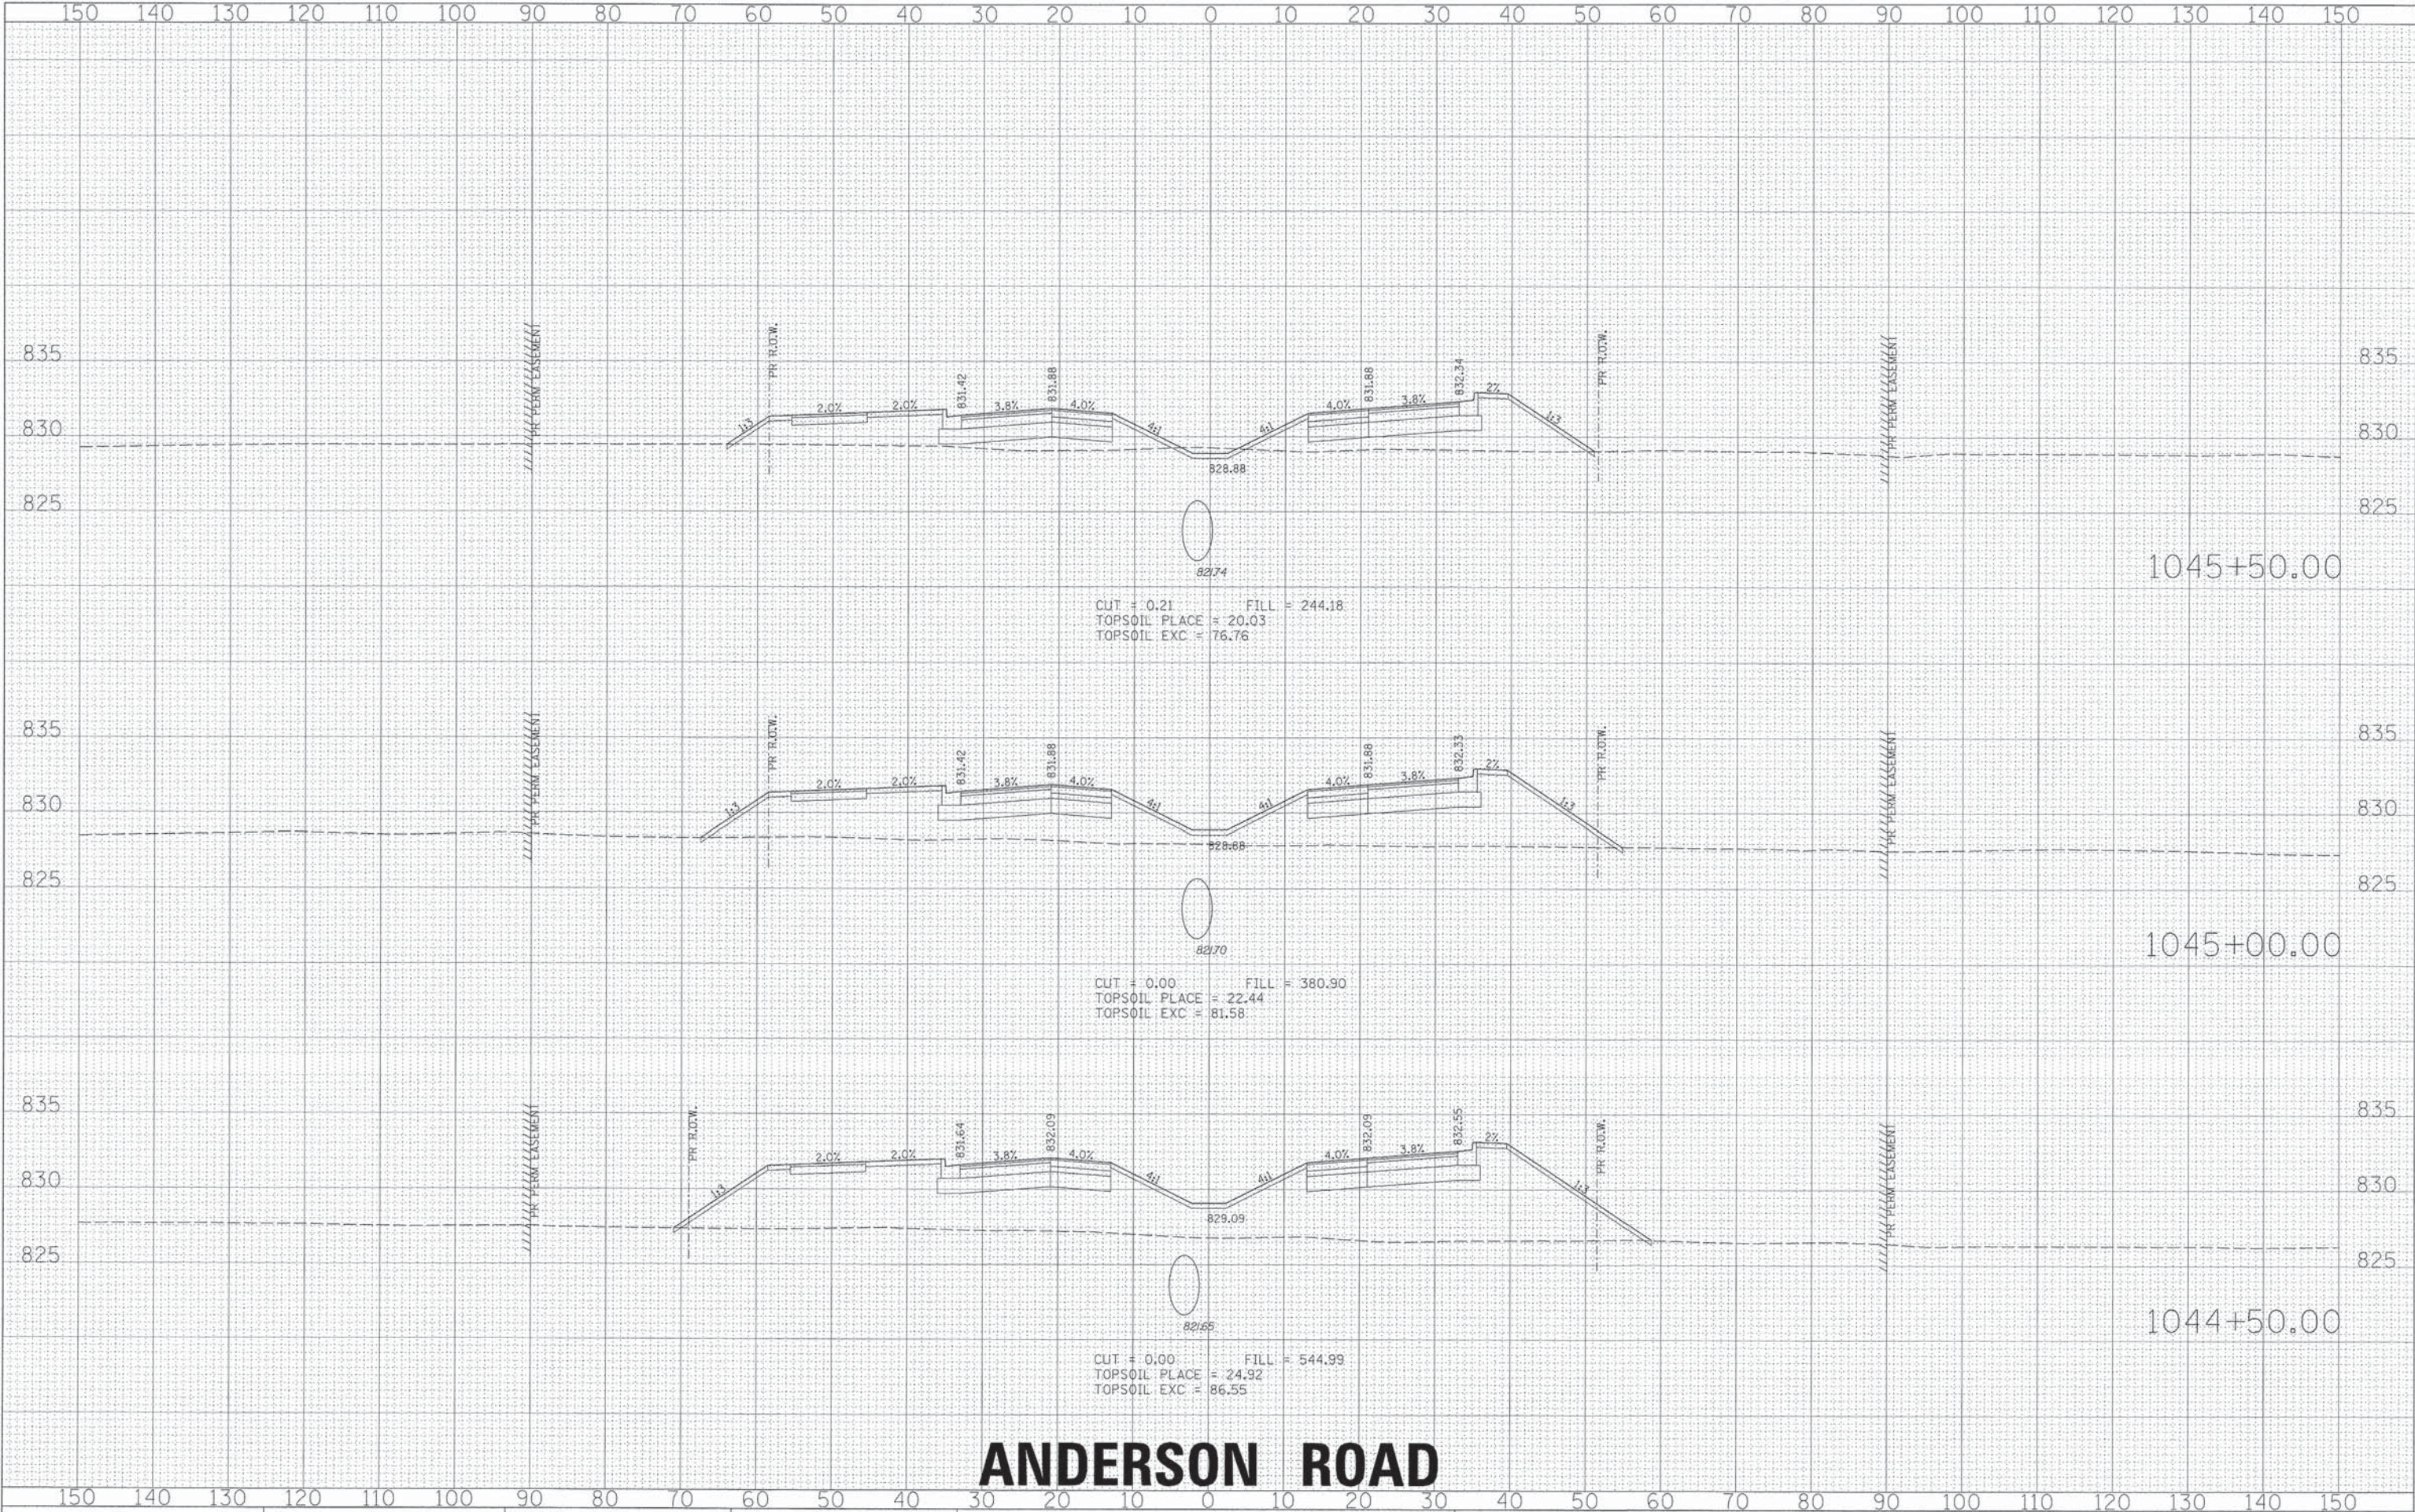

DATE	BY
SURVEYED	
PLOT DATE	
NOTE BOOK	
AREAS CHECKED	
NO.	


DATE	BY
ORIGINAL SURVEY	
PLOT DATE	
NOTE BOOK	
AREAS CHECKED	
NO.	

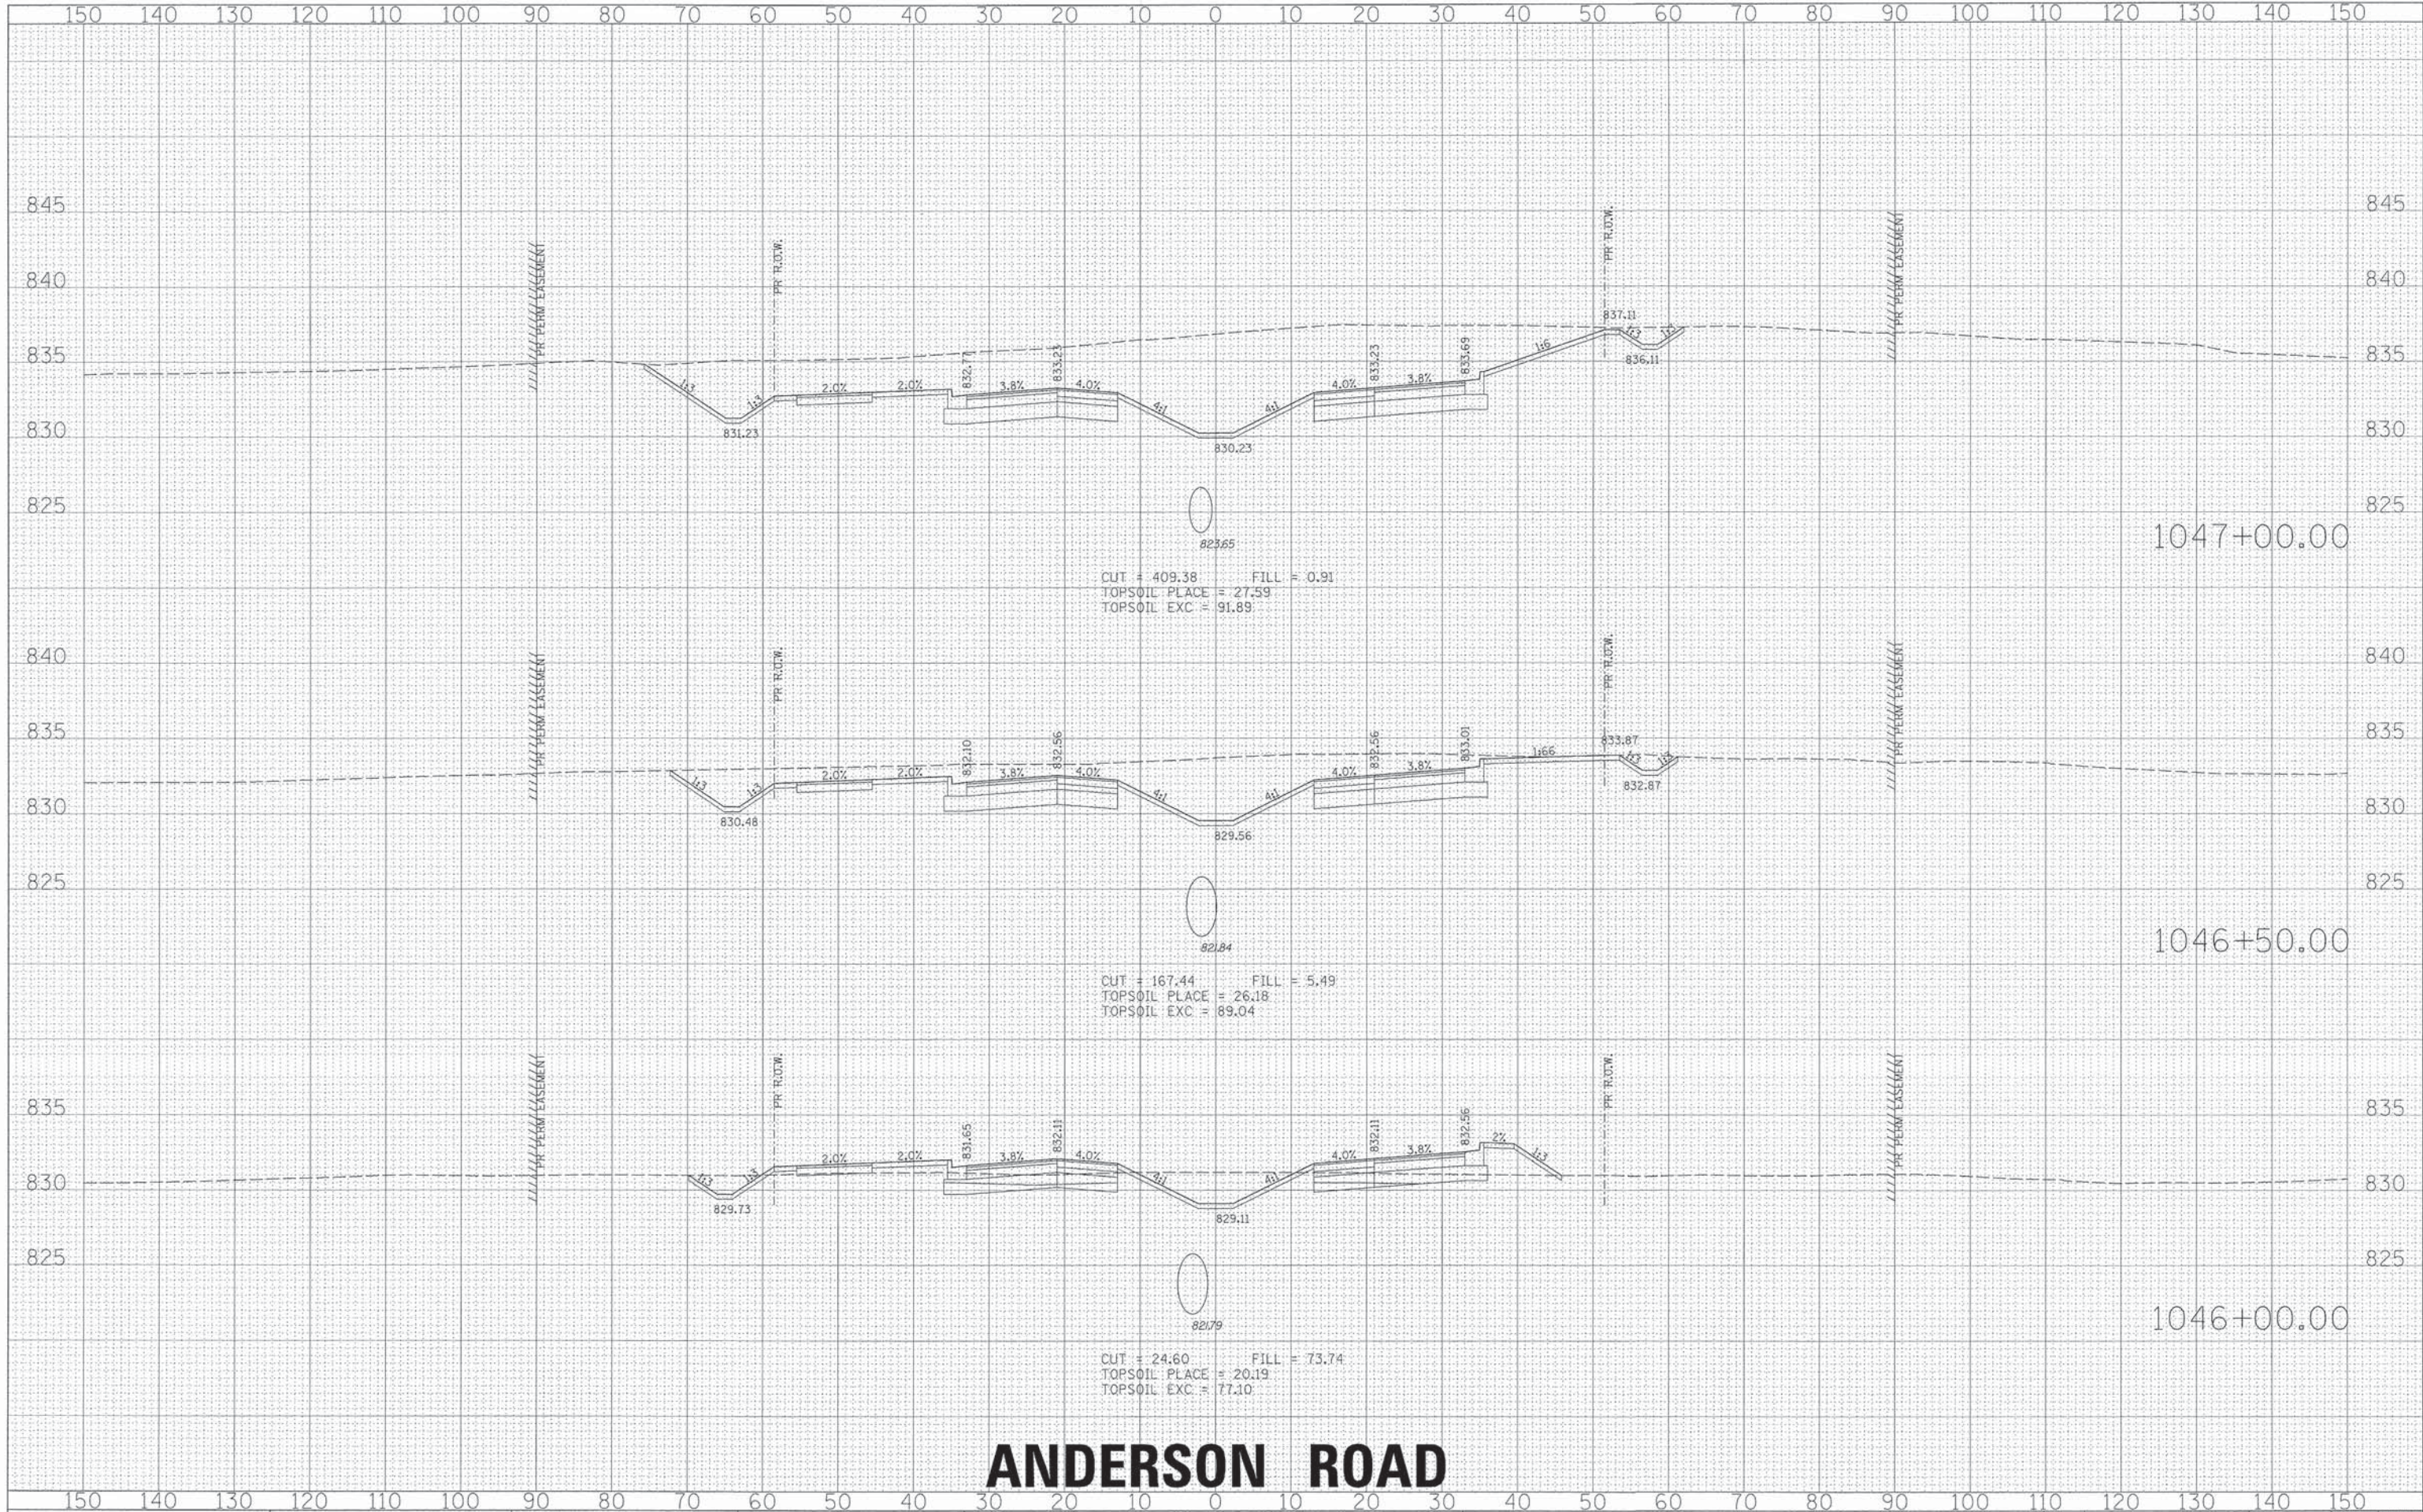

ANDERSON ROAD

FINAL SURVEY		BY	DATE
NOTE BOOK	SURVEYED		
	PLOTTED		
	TEMPLATE		
	AREAS		
NO.	CHECKED		


ORIGINAL		BY	DATE
SURVEYED			
PLOTTED			
NOTE BOOK			
TEMPLATE			
AREAS			
AREAS CHECKED			
NO.			

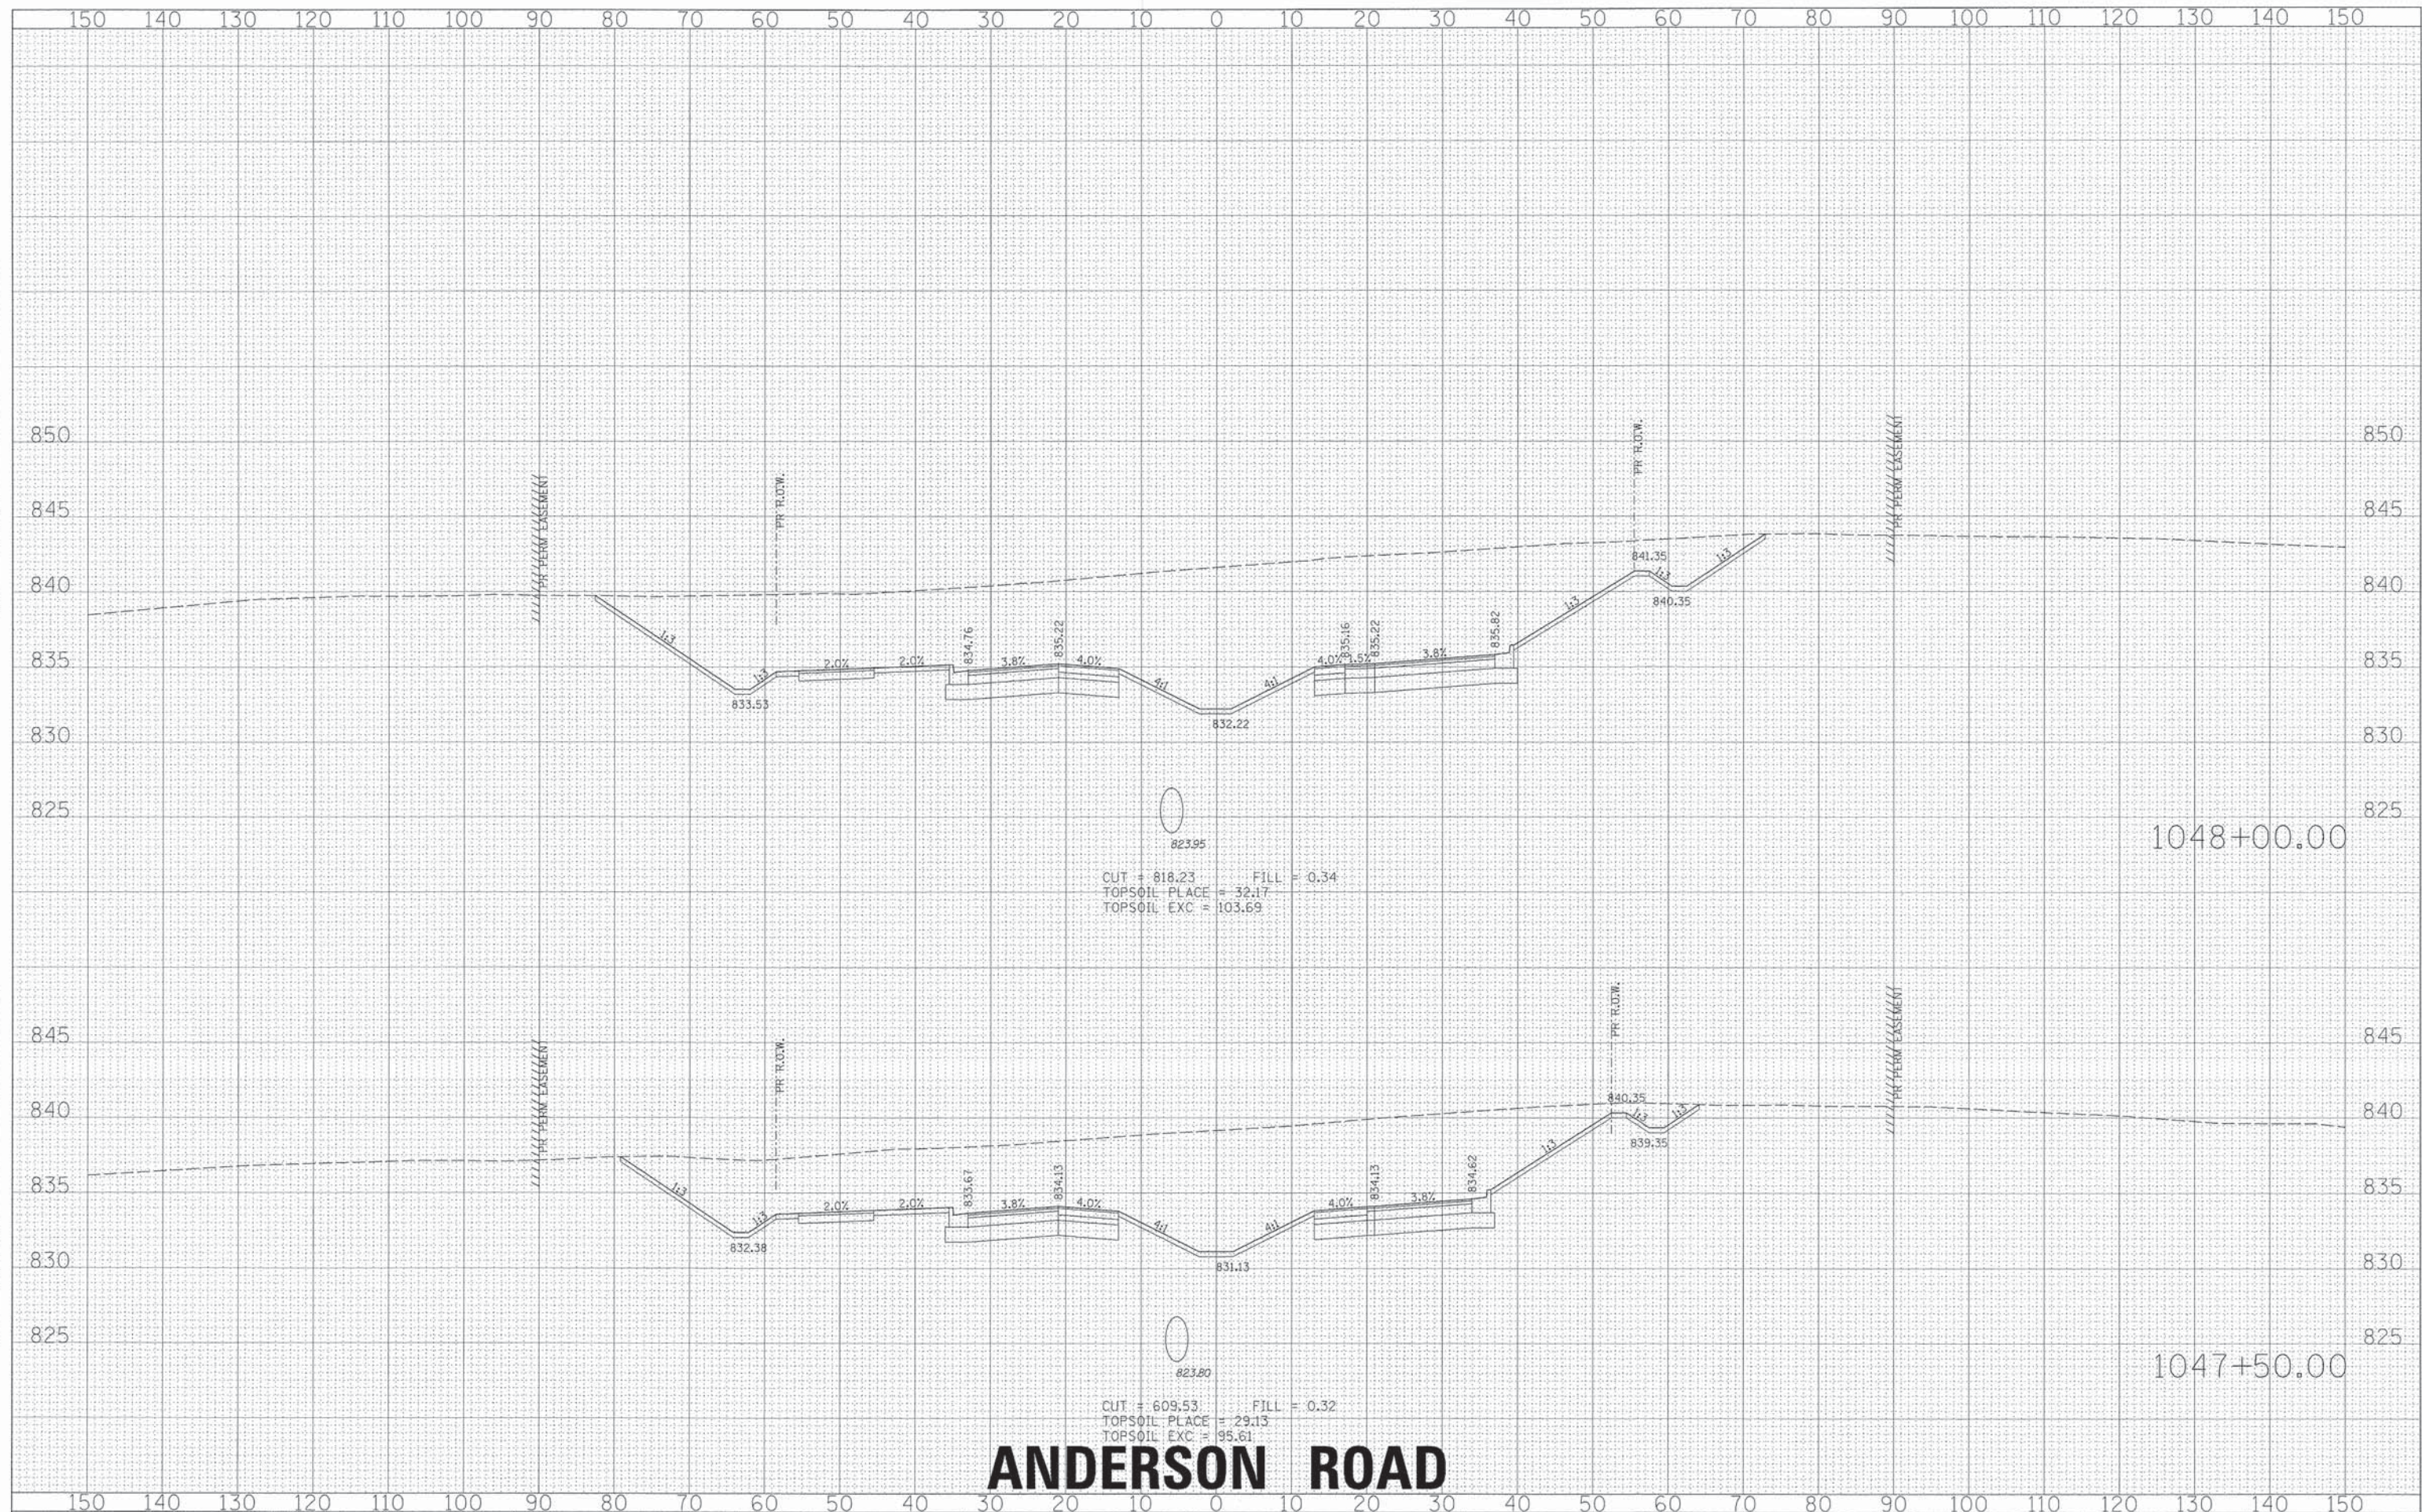

ANDERSON ROAD


 HRGreen.com Illinois Professional Design Firm # 184-001322 HRGreen	USER NAME = Mfeller	DESIGNED =	REVISED =	STATE OF ILLINOIS DEPARTMENT OF TRANSPORTATION	PROPOSED CROSS SECTIONS				F.A. RTE.	SECTION	COUNTY	TOTAL SHEETS	SHEET NO.
	PLOT SCALE =	DRAWN =	REVISED =						0126	01-00274-00-BR	KANE	289	238
	PLOT DATE = 6/7/2013	CHECKED =	REVISED =		CONTRACT NO. 63698								
	084_xs_anderson.c3.dgn	REVISED =	ILLINOIS FED. AID PROJECT										
					SCALE:	SHEET NO.	OF	SHEETS	STA. 1047+50.00 TO STA. 1048+00.00				

ORIGINAL				DATE
SURVEY	SURVEYED		BY	
NOTE BOOK	PLOTTED			
	TEMPLATE			
	AREAS			
NO.	AREAS CHECKED			

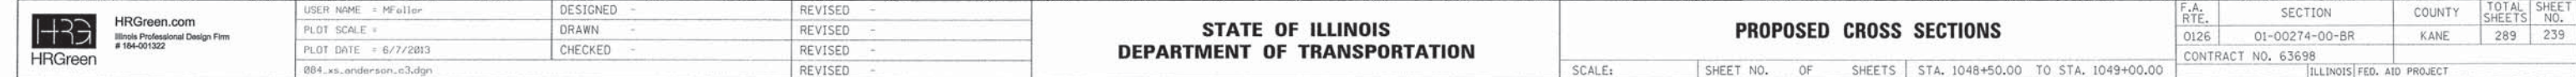

DATE	BY	SURVEYED	PLOTTED	DATE	AREAS CHECKED
		NO.	NO.		


DATE	BY	SURVEYED	PLOTTED	DATE	AREAS CHECKED
		NO.	NO.		

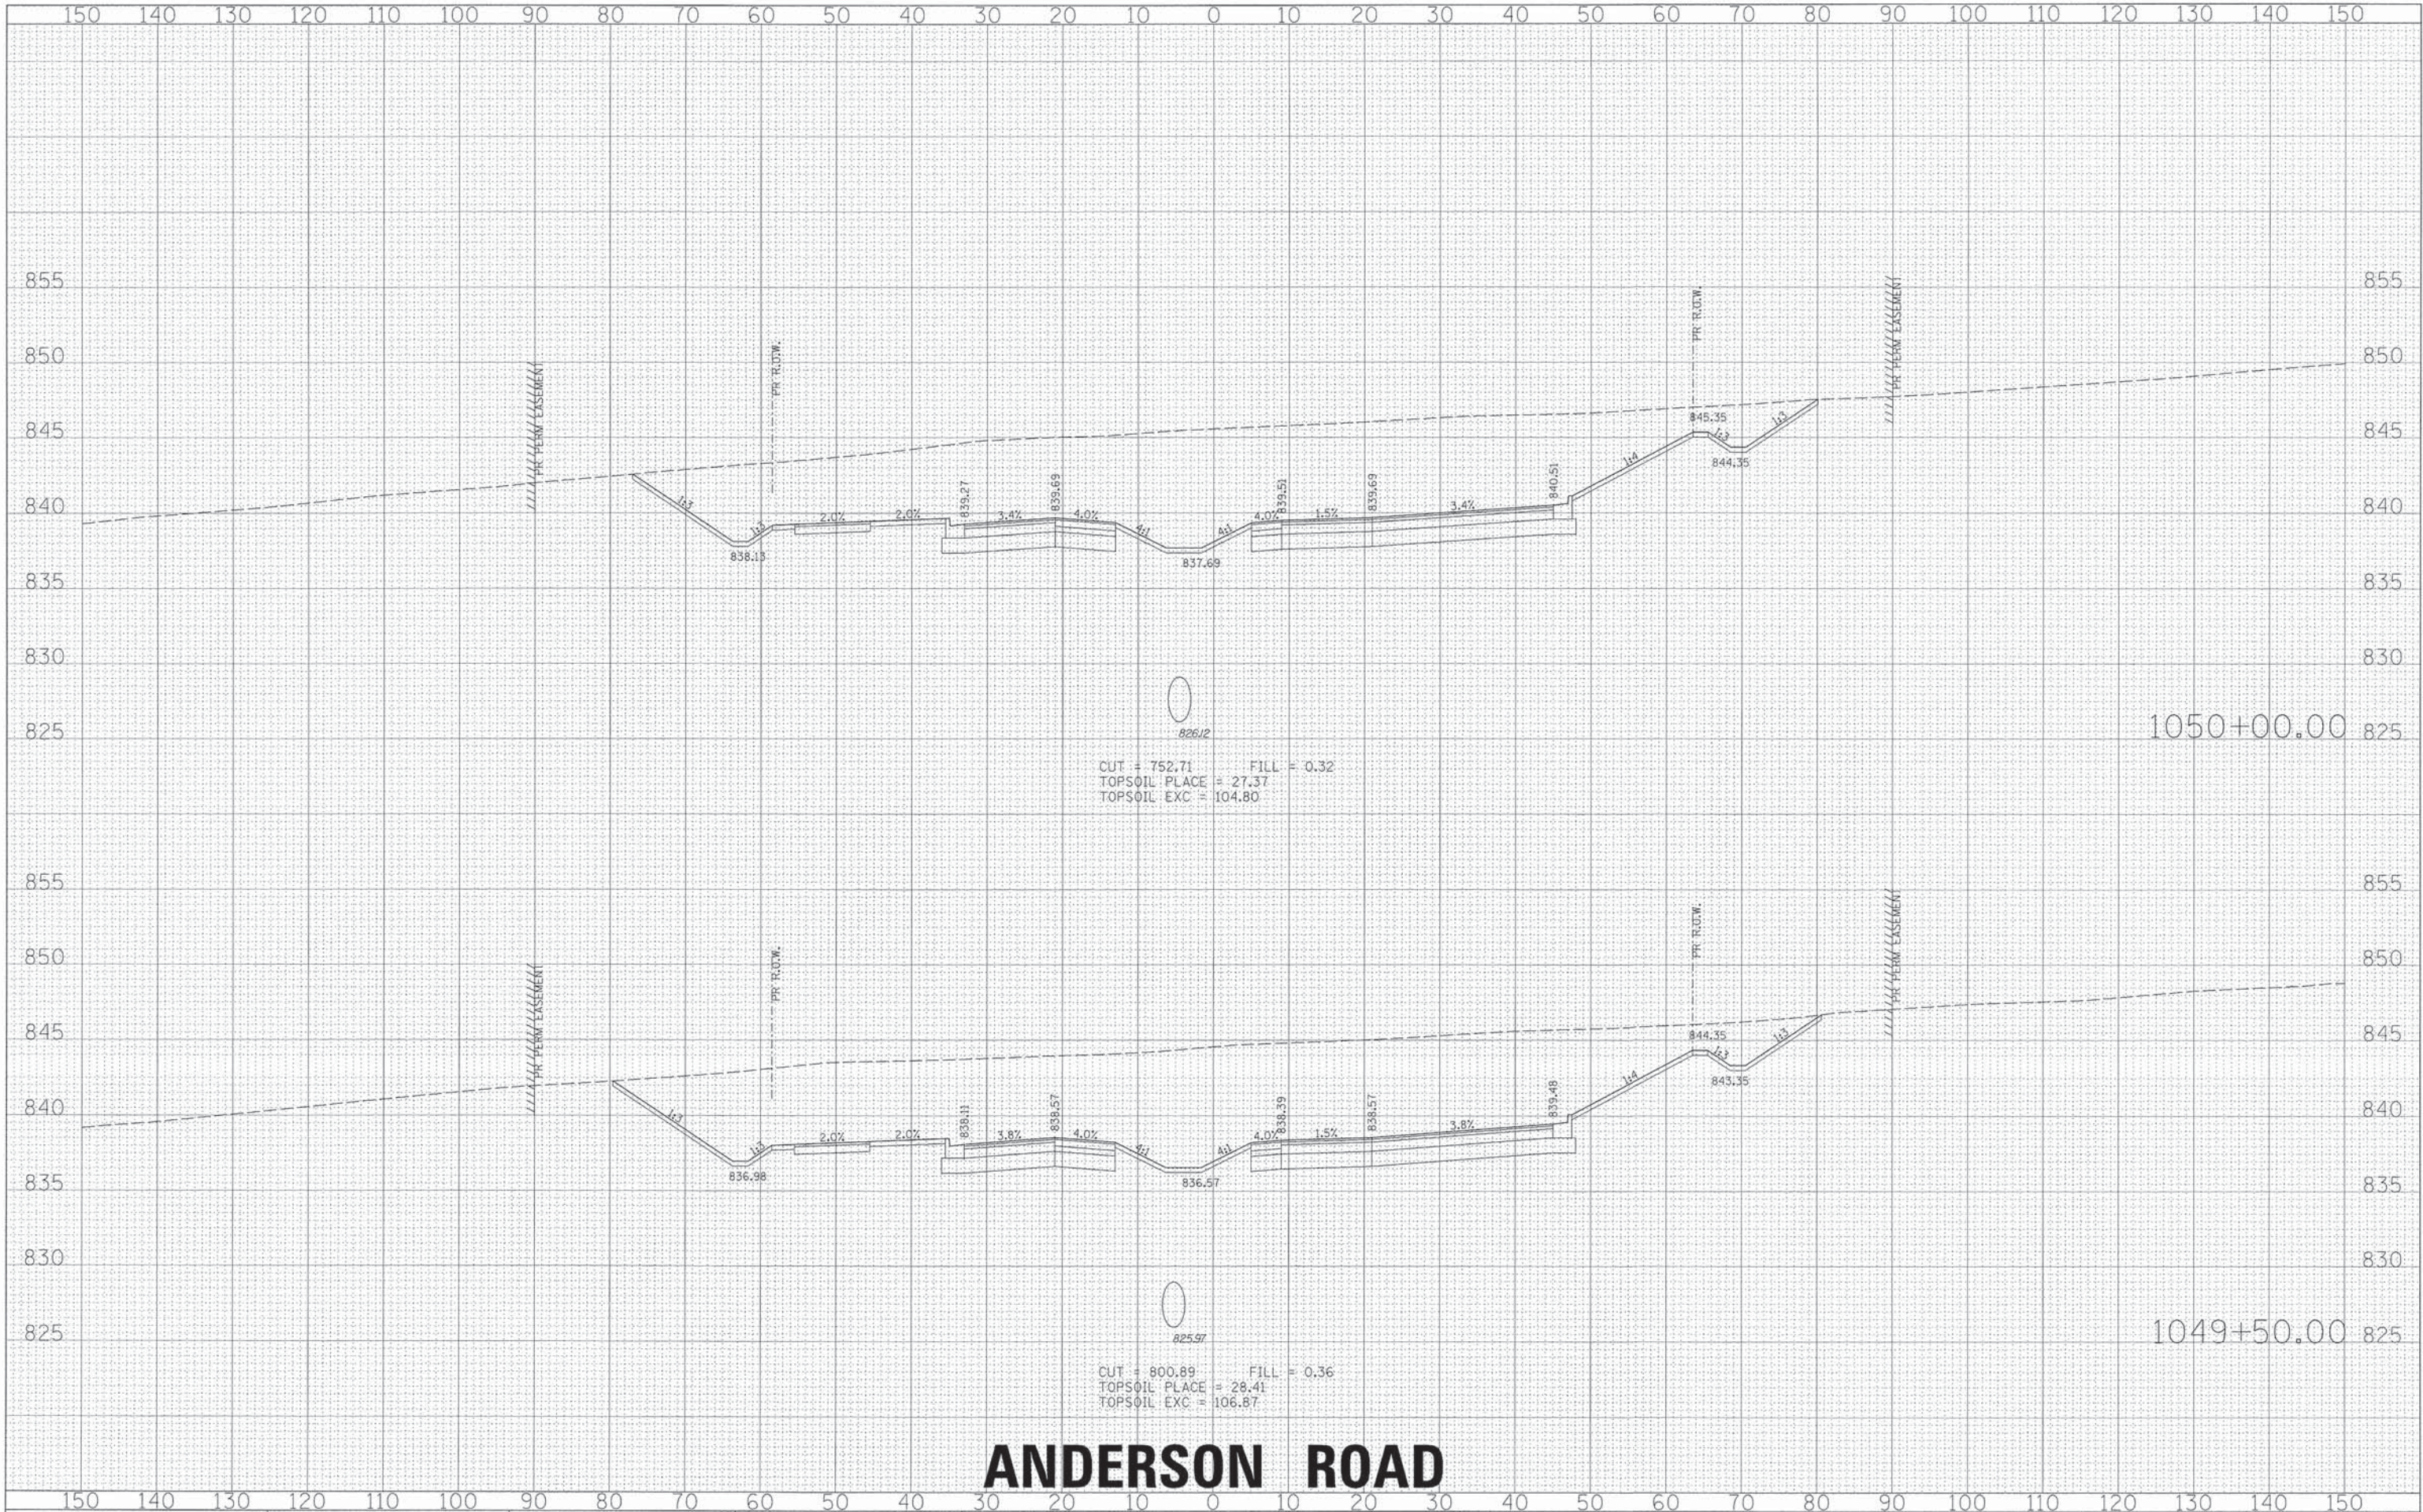

ANDERSON ROAD


FINAL	SURVEY	DATE
FOOTED	BY	
NOTE BOOK		
AREAS CHECKED		
NO.		

ORIGINAL	SURVEY	DATE
FOOTED	BY	
NOTE BOOK		
AREAS CHECKED		
NO.		

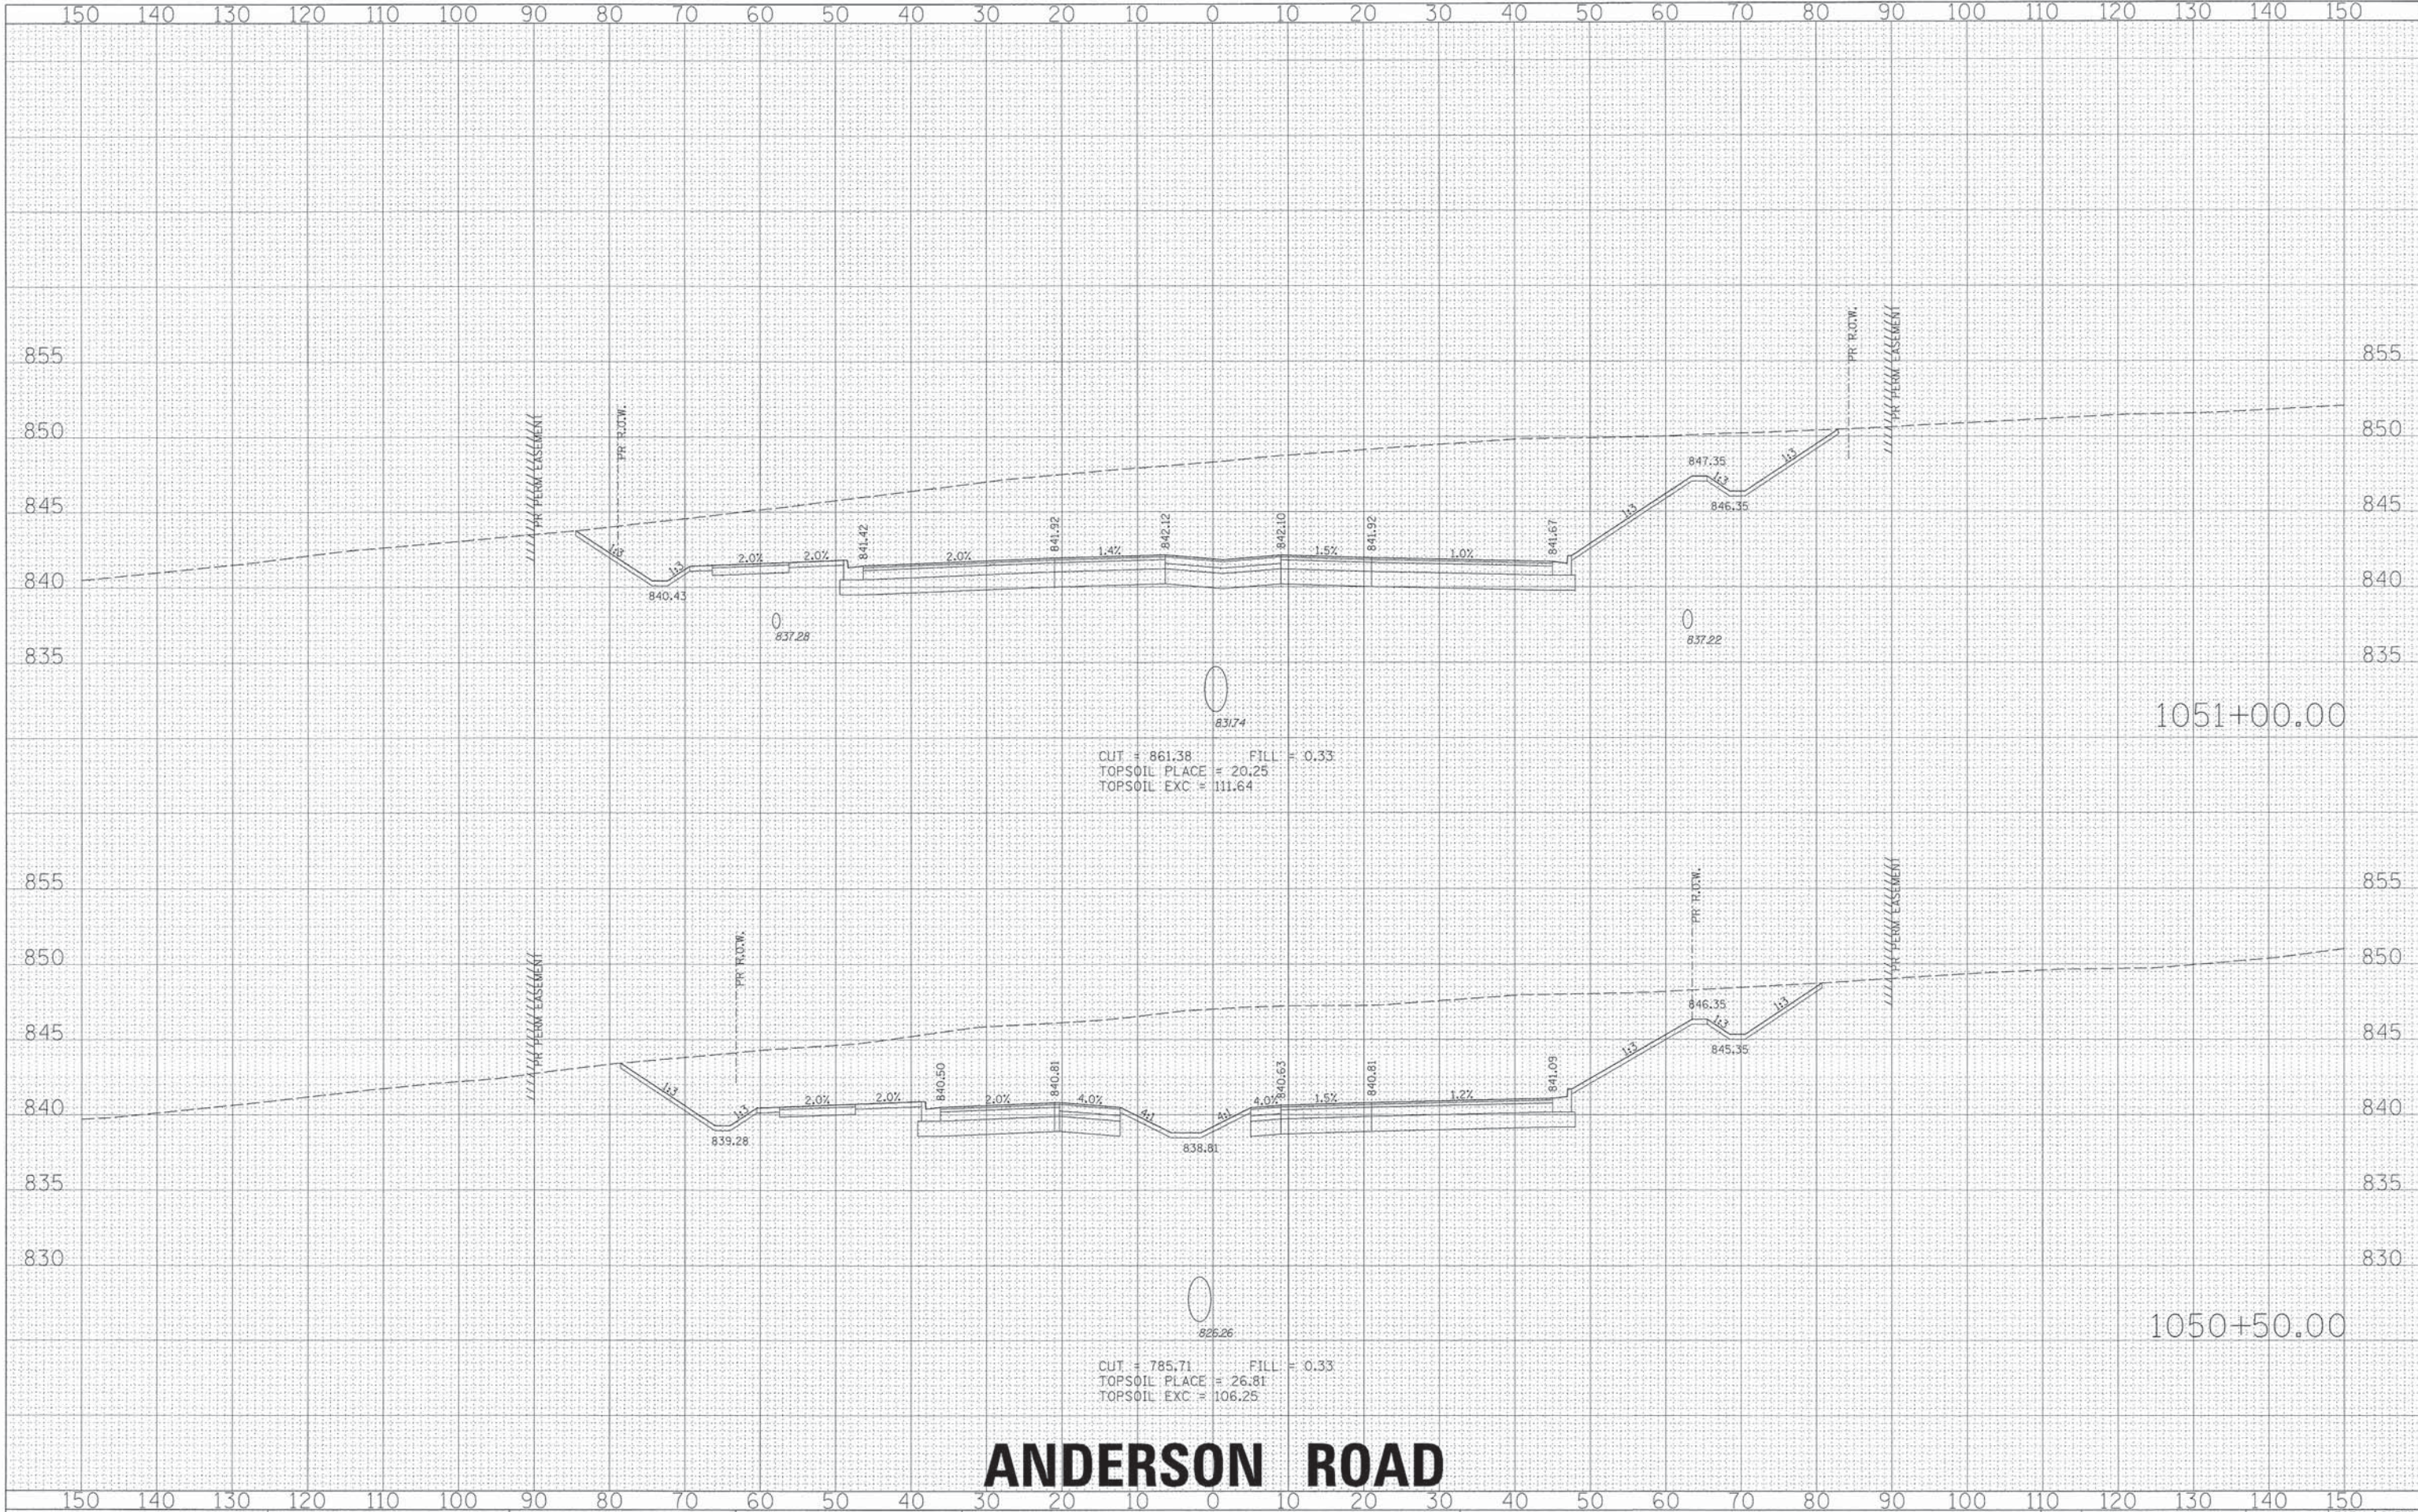

ANDERSON ROAD

ORIGINAL		BY	DATE
SURVEYED			
PLOTTED			
TEMPLATE			
AREAS			
AREAS CHECKED			
NO.			

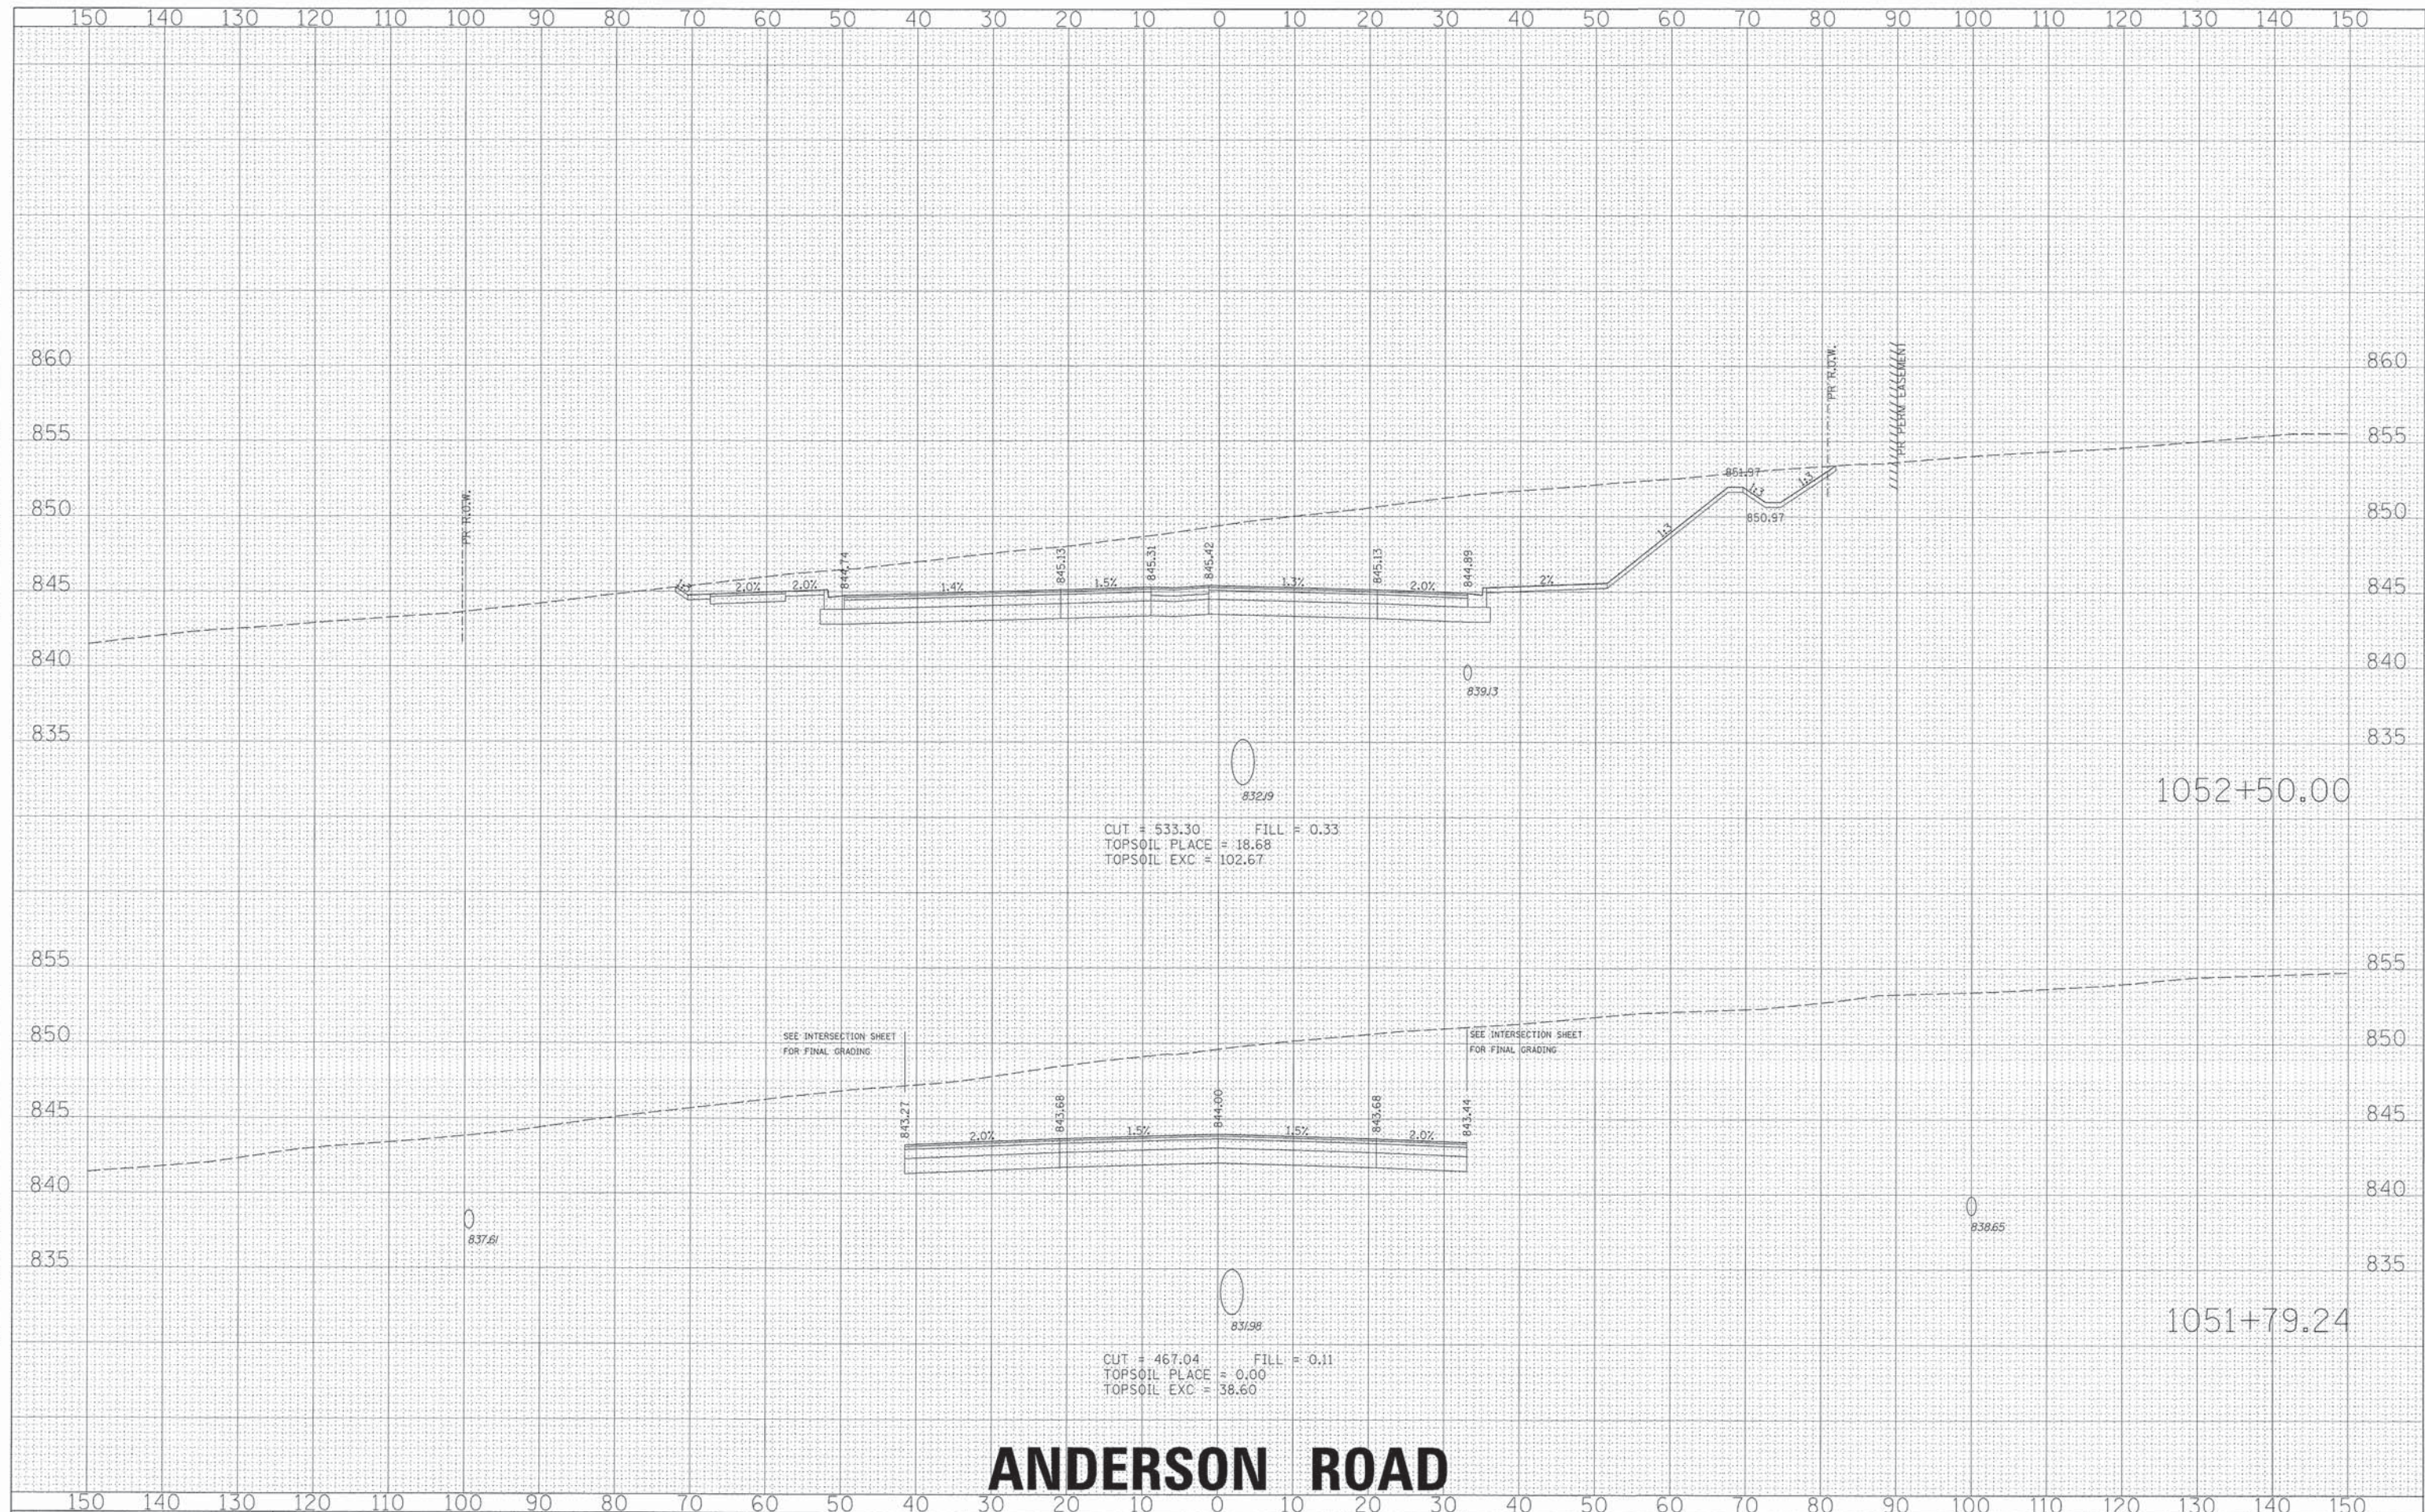

ANDERSON ROAD

**STATE OF ILLINOIS
DEPARTMENT OF TRANSPORTATION**


PROPOSED CROSS SECTIONS

SCALE:	SHEET NO. OF SHEETS	STA. 1051+79.24 TO STA. 1052+50.00
--------	---------------------	------------------------------------

116	120	130	140	150
F.A. RTE.	SECTION		COUNTY	SHEET NO.
0126	01-00274-00-BR		KANE	289 242
CONTRACT NO. 63698				
ILLINOIS FED. AID PROJECT				

ILLINOIS	FED. AID PROJECT
----------	------------------

ORIGINAL		SURVEYED _____	BY _____	DATE _____
		PLOTTED _____		
		TEMPLATE _____		
		AREAS _____		
		CHECKED _____		
NO.				

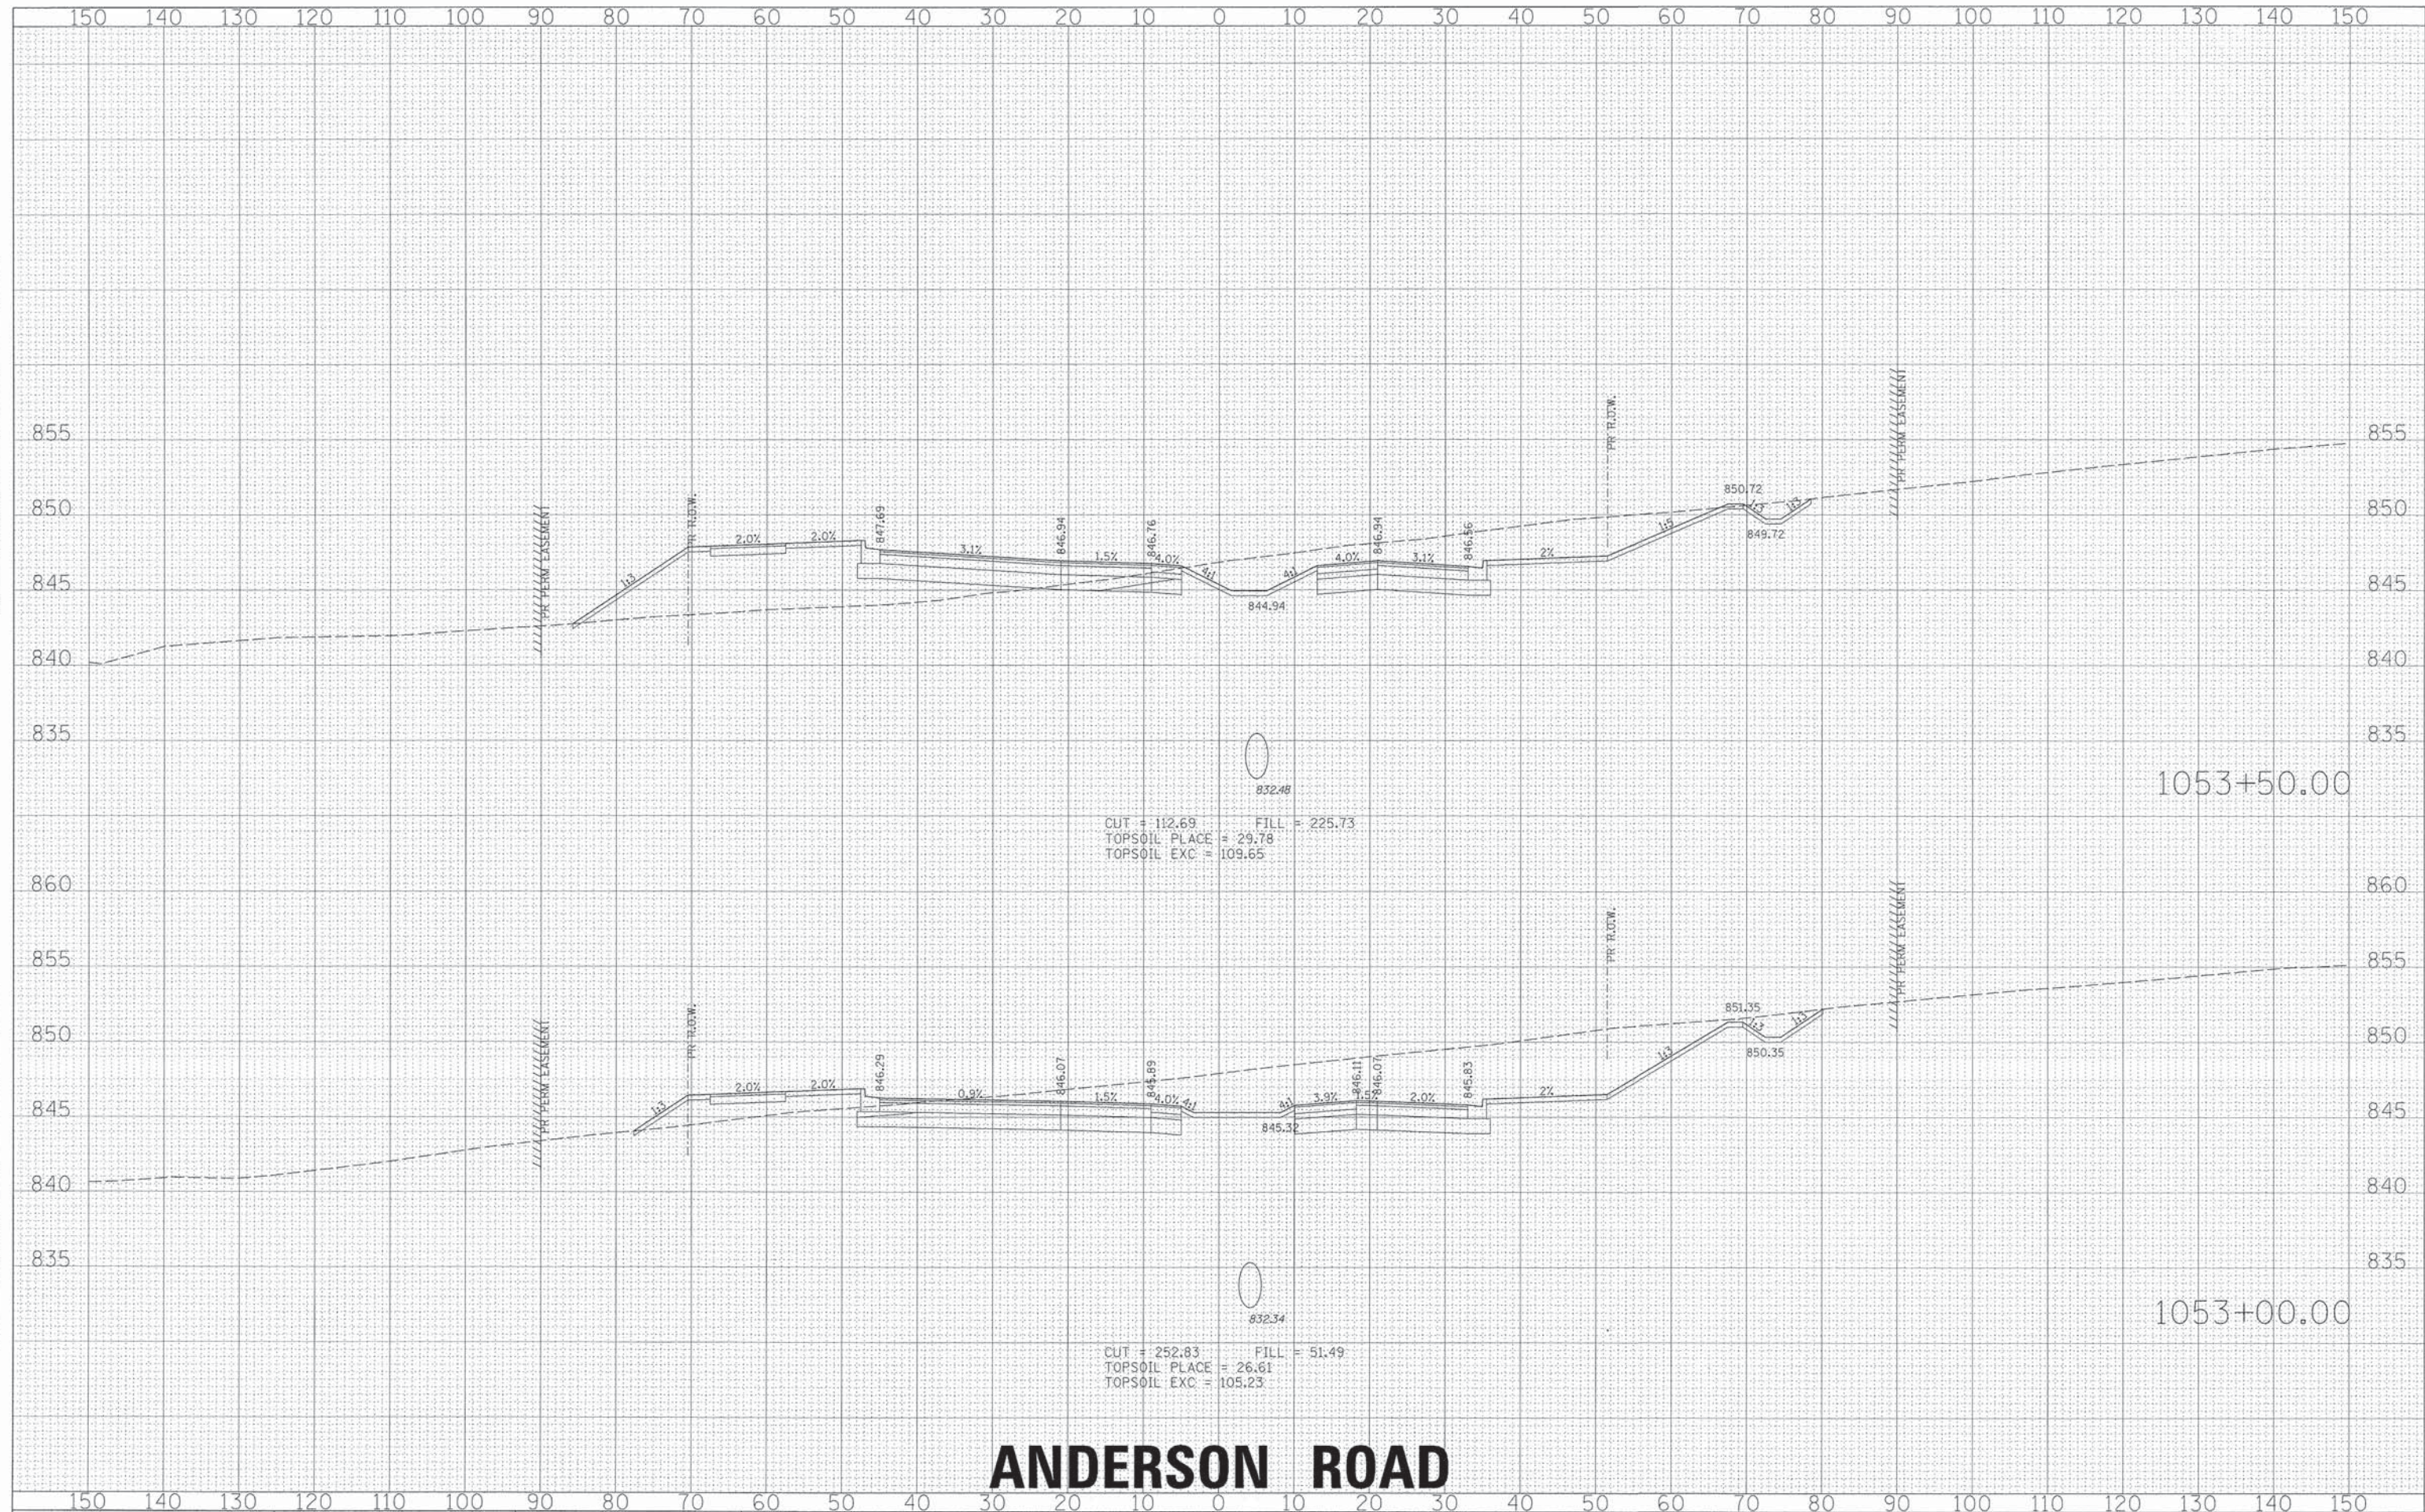

ANDERSON ROAD

**STATE OF ILLINOIS
DEPARTMENT OF TRANSPORTATION**

PROPOSED CROSS SECTIONS

SCALE:	SHEET NO.	OF	SHEETS	STA. 1053+00.00 TO STA. 1053+50.00
--------	-----------	----	--------	------------------------------------


F.A. RTE.	SECTION	COUNTY	TOTAL SHEETS	SHEET NO.
0126	01-00274-00-BR	KANE	289	243
CONTRACT NO. 63698				
ILLINOIS FED. AID PROJECT				

USER NAME = Mfoller	DESIGNED =
PLOT SCALE =	DRAWN =
PLOT DATE = 6/7/2013	CHECKED =
004_xs_anderson_c3.dgn	

REVISED	-
REVISED	-
REVISED	-
REVISED	-


FINAL	SURVEYED	BY	DATE
SURVEY	PLOTTED		
NOTE BOOK	DATE		
AREAS	CHECKED		
NO.			

ORIGINAL	SURVEYED	BY	DATE
SURVEY	PLOTTED		
NOTE BOOK	DATE		
AREAS	CHECKED		
NO.			

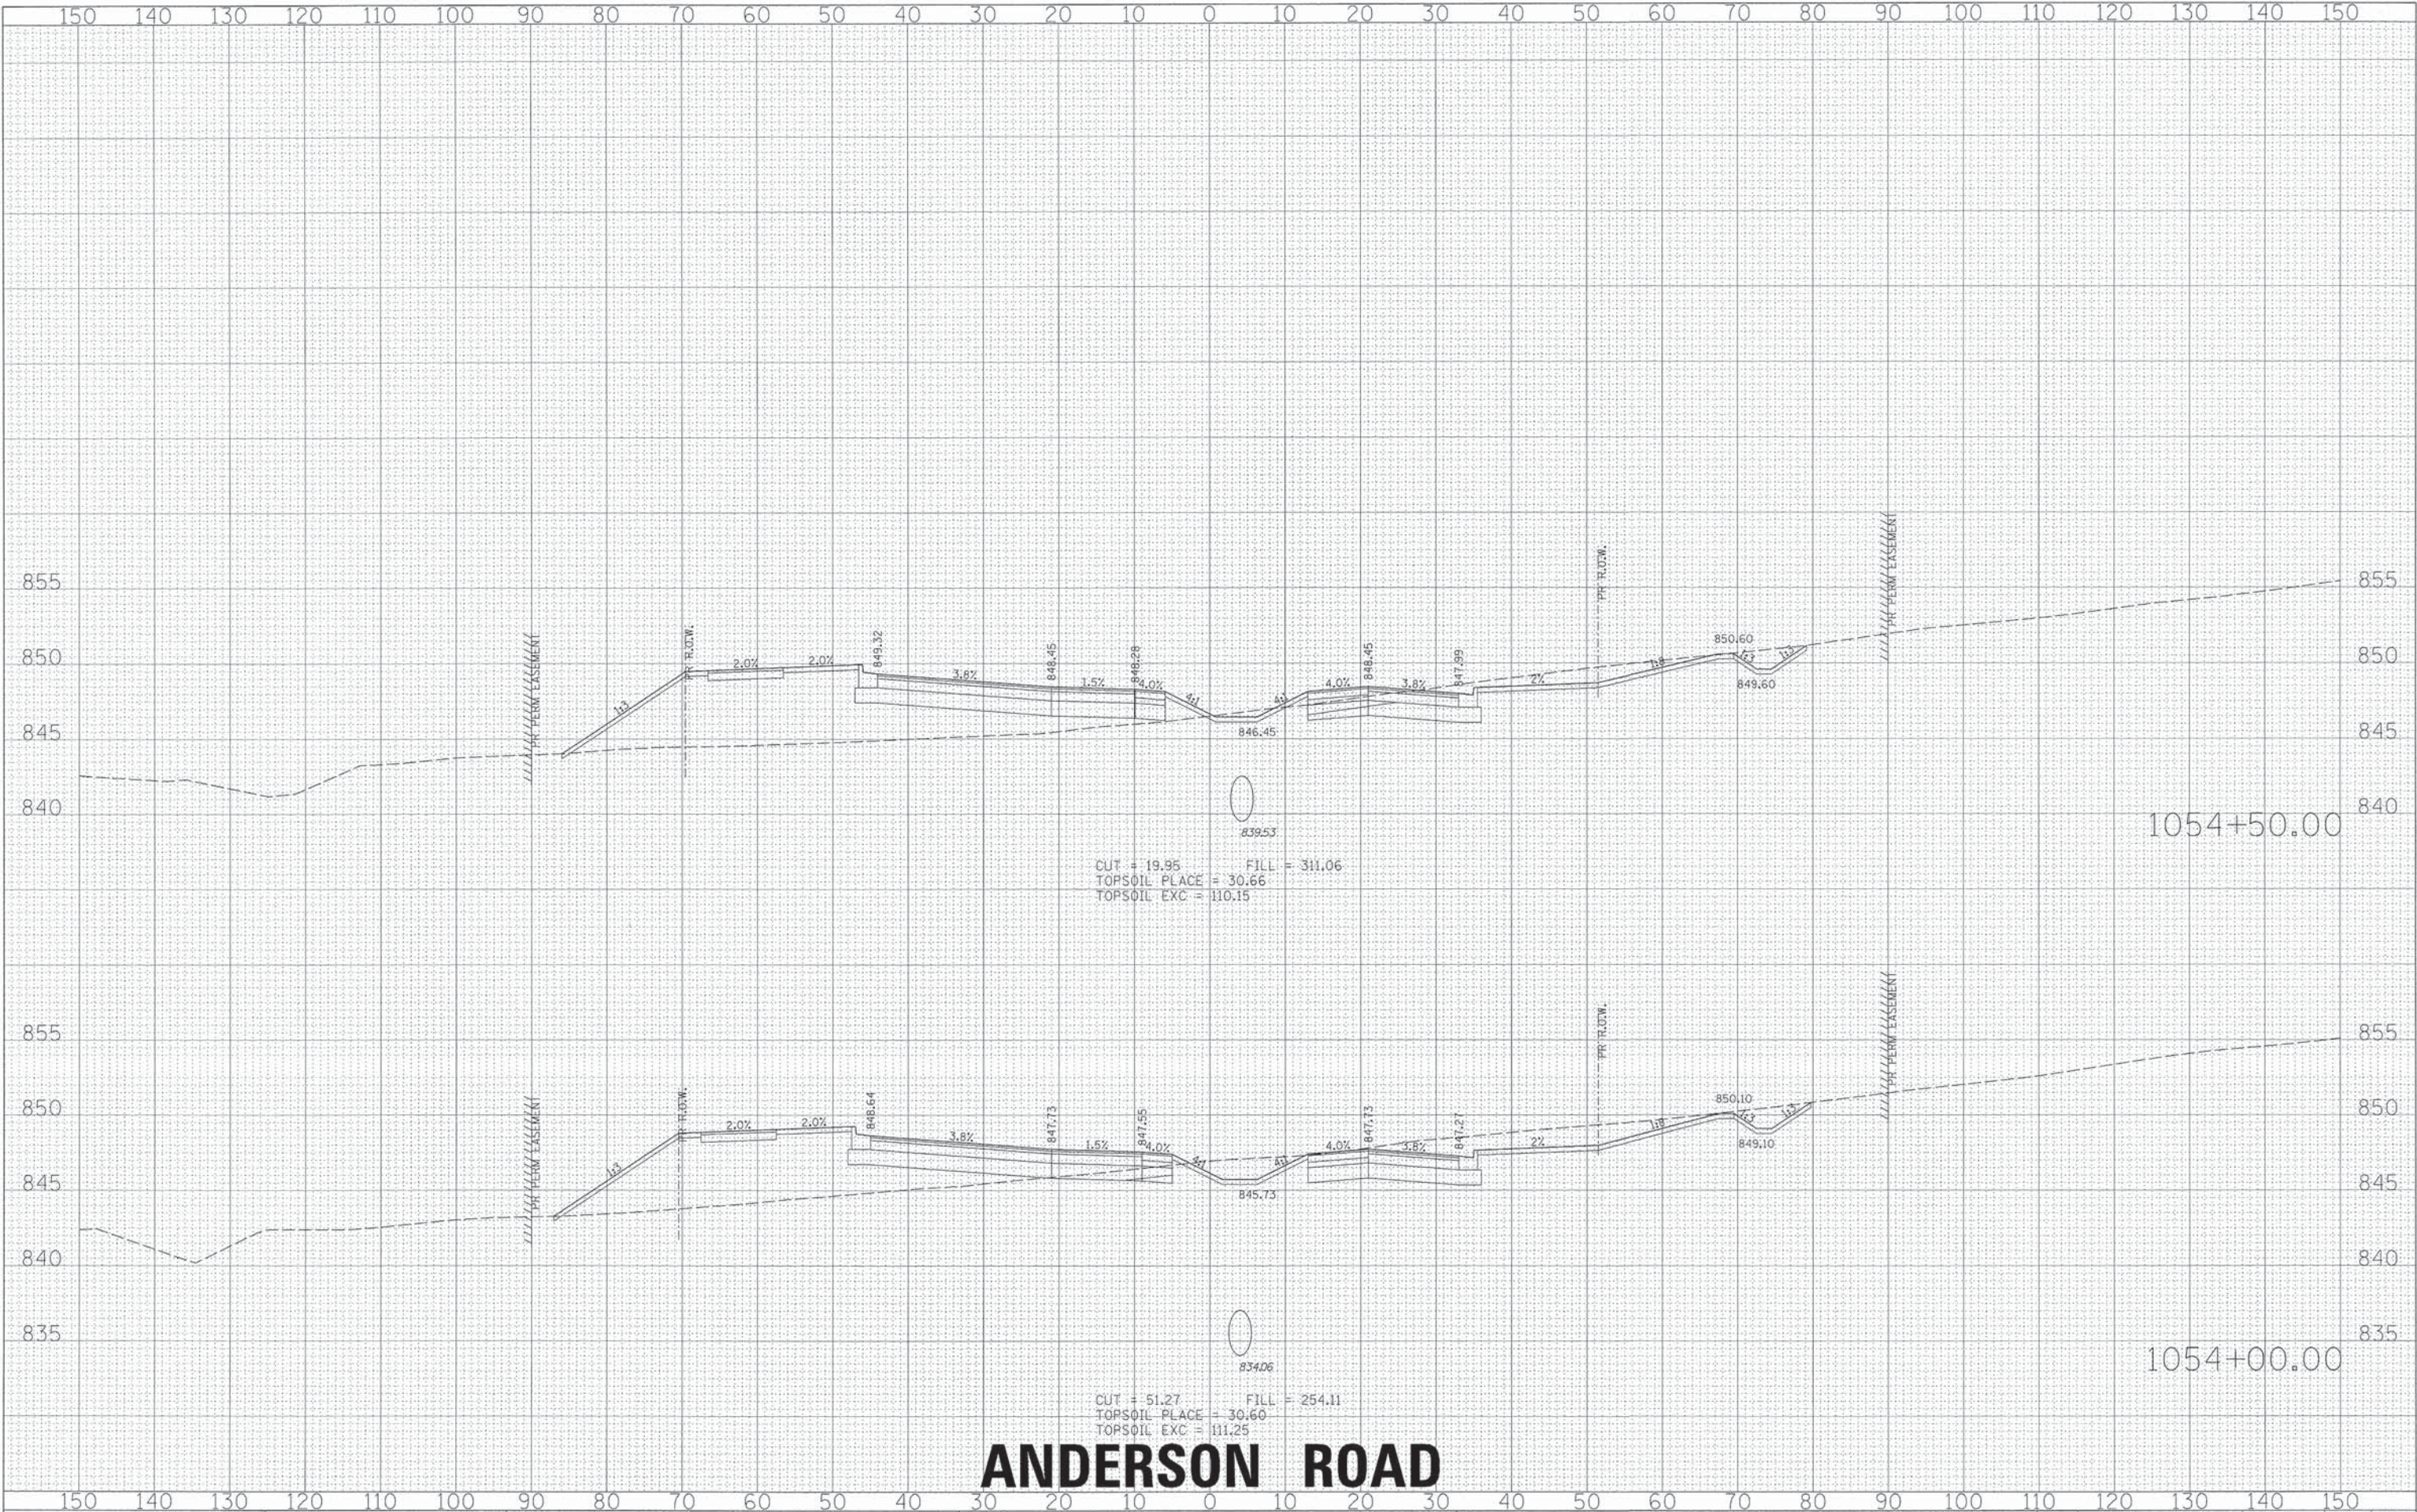

FINAL	DATE
SURVEY	BY
PLOTTED	DATE
NOTE BOOK	DATE
AREAS	DATE
CHECKED	DATE
NO.	


ORIGINAL	DATE
SURVEY	BY
PLOTTED	DATE
NOTE BOOK	DATE
AREAS	DATE
CHECKED	DATE
NO.	

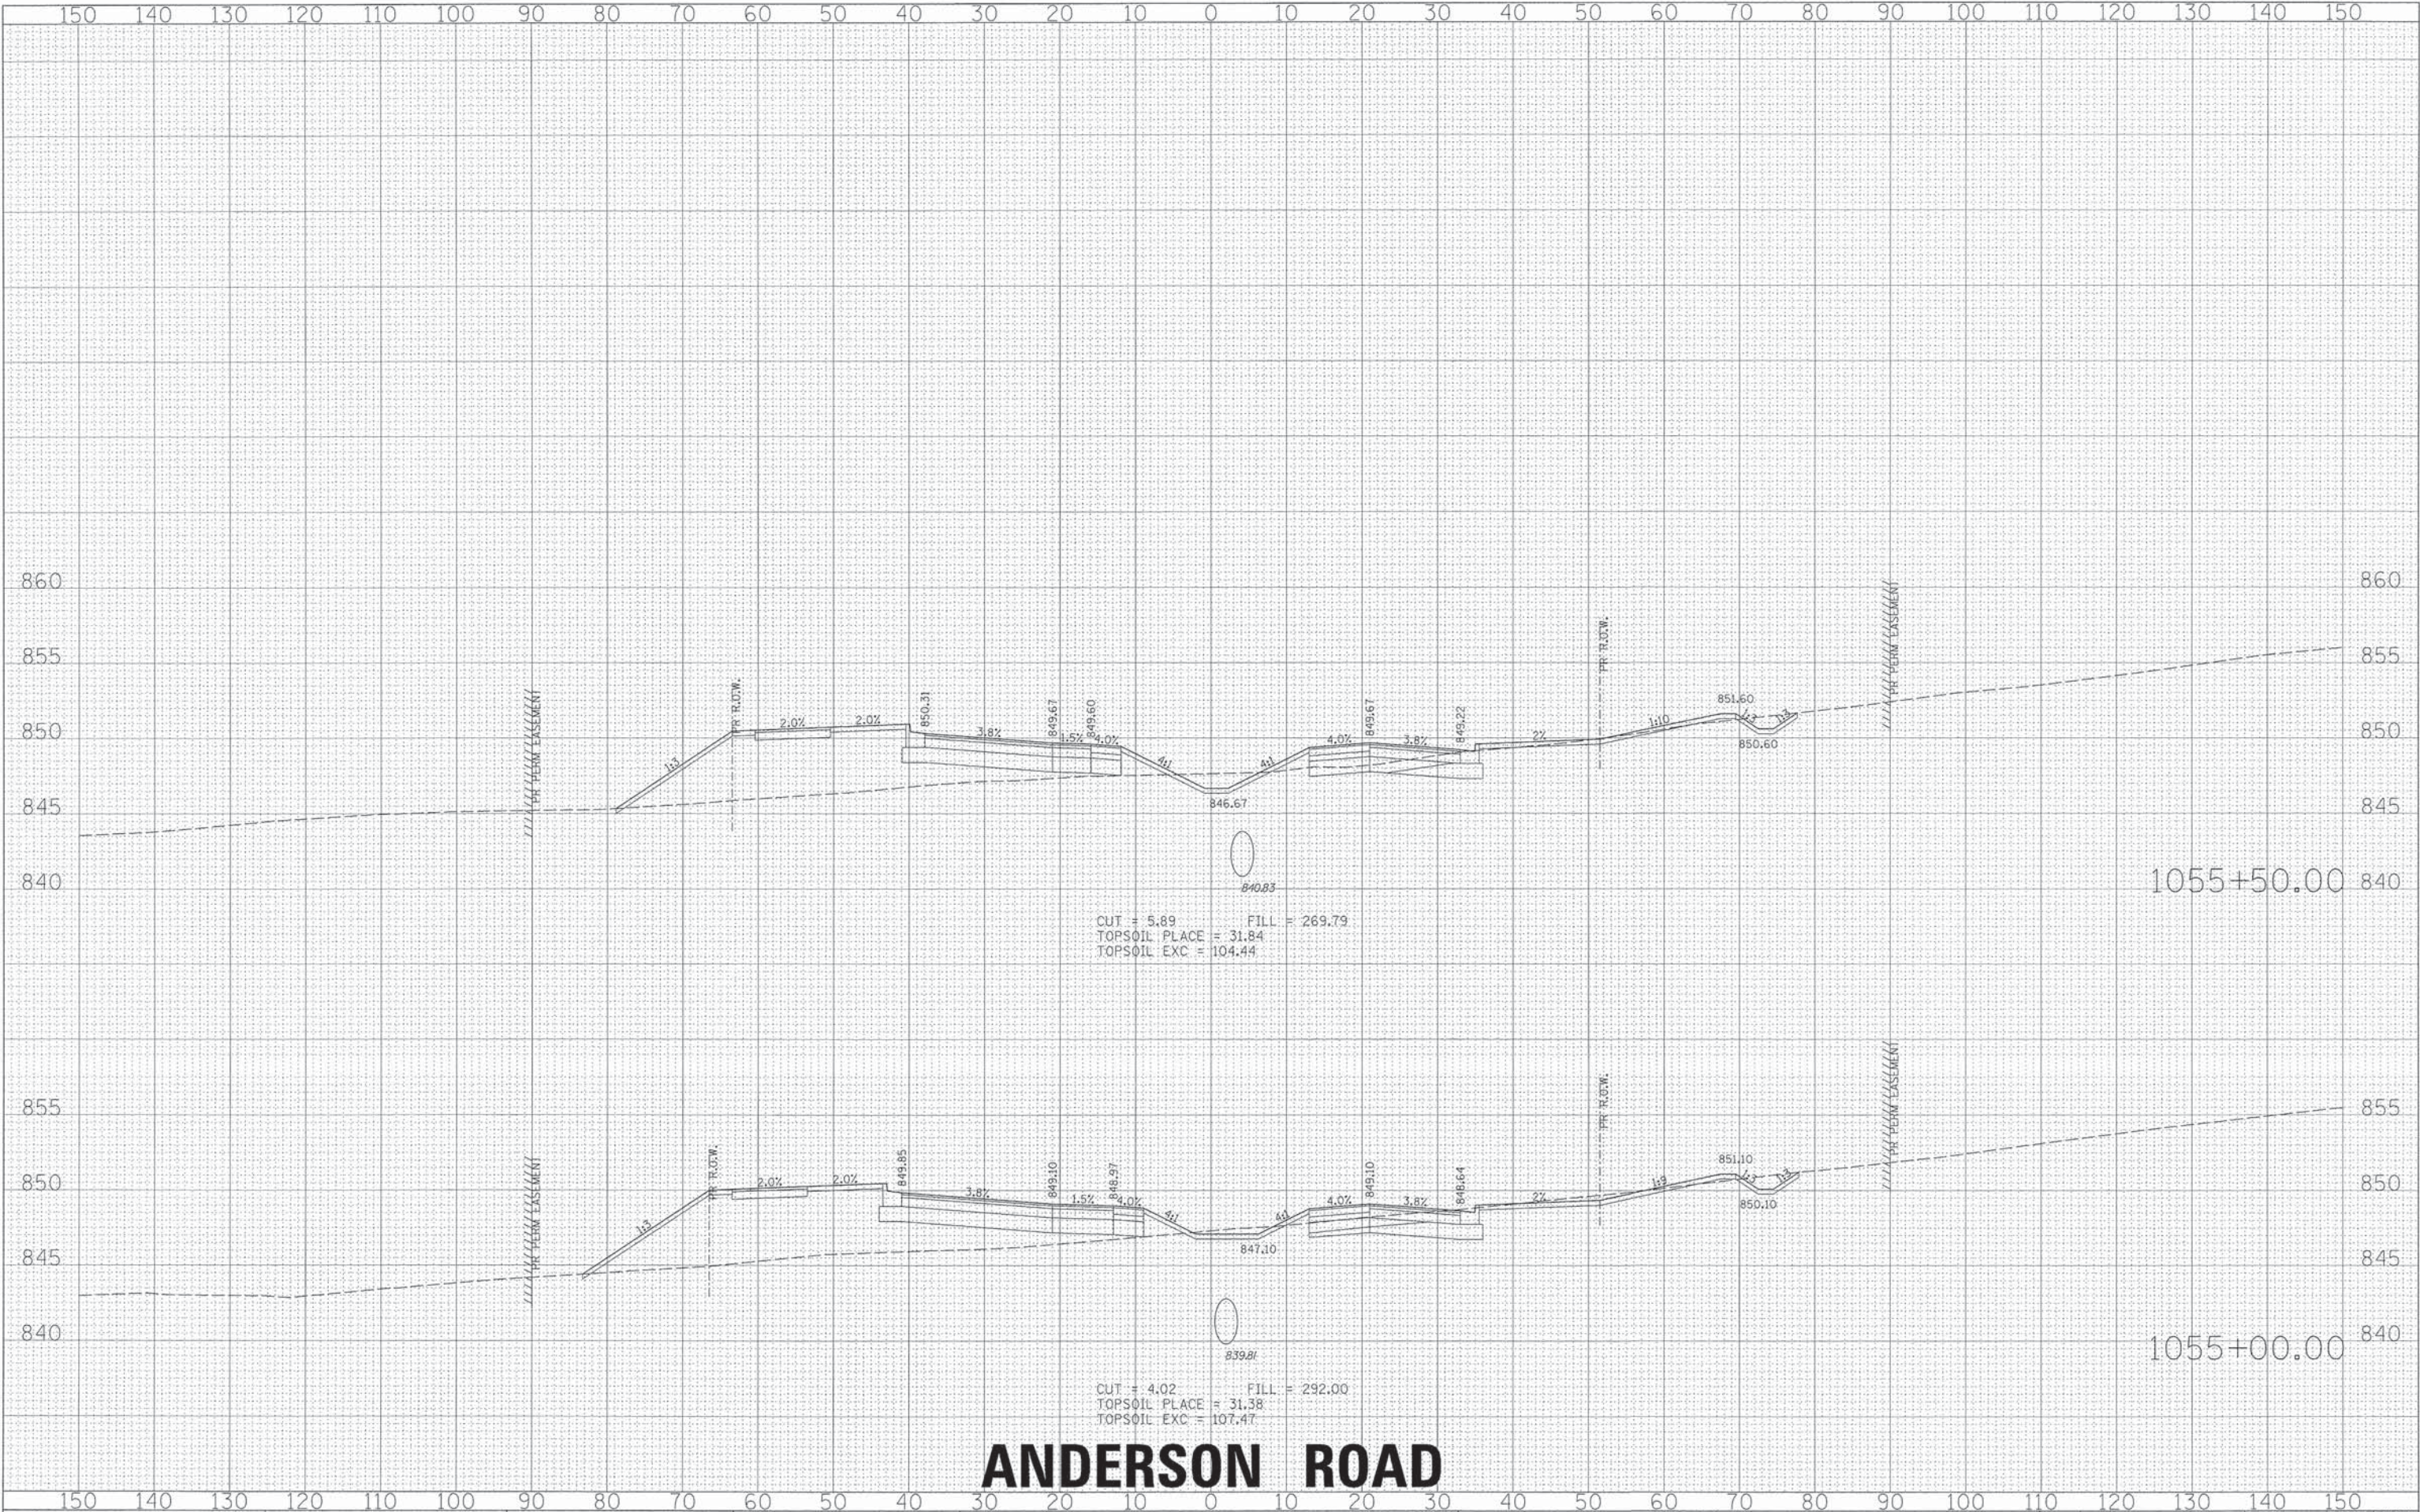

ANDERSON ROAD

FINAL	SURVEYED	BY	DATE
SURVEY	PLOTTED		
NOTE BOOK	REVISIONS		
NO.	AREAS CHECKED		

ORIGINAL	SURVEYED	BY	DATE
SURVEY	PLOTTED		
NOTE BOOK	REVISIONS		
NO.	AREAS CHECKED		

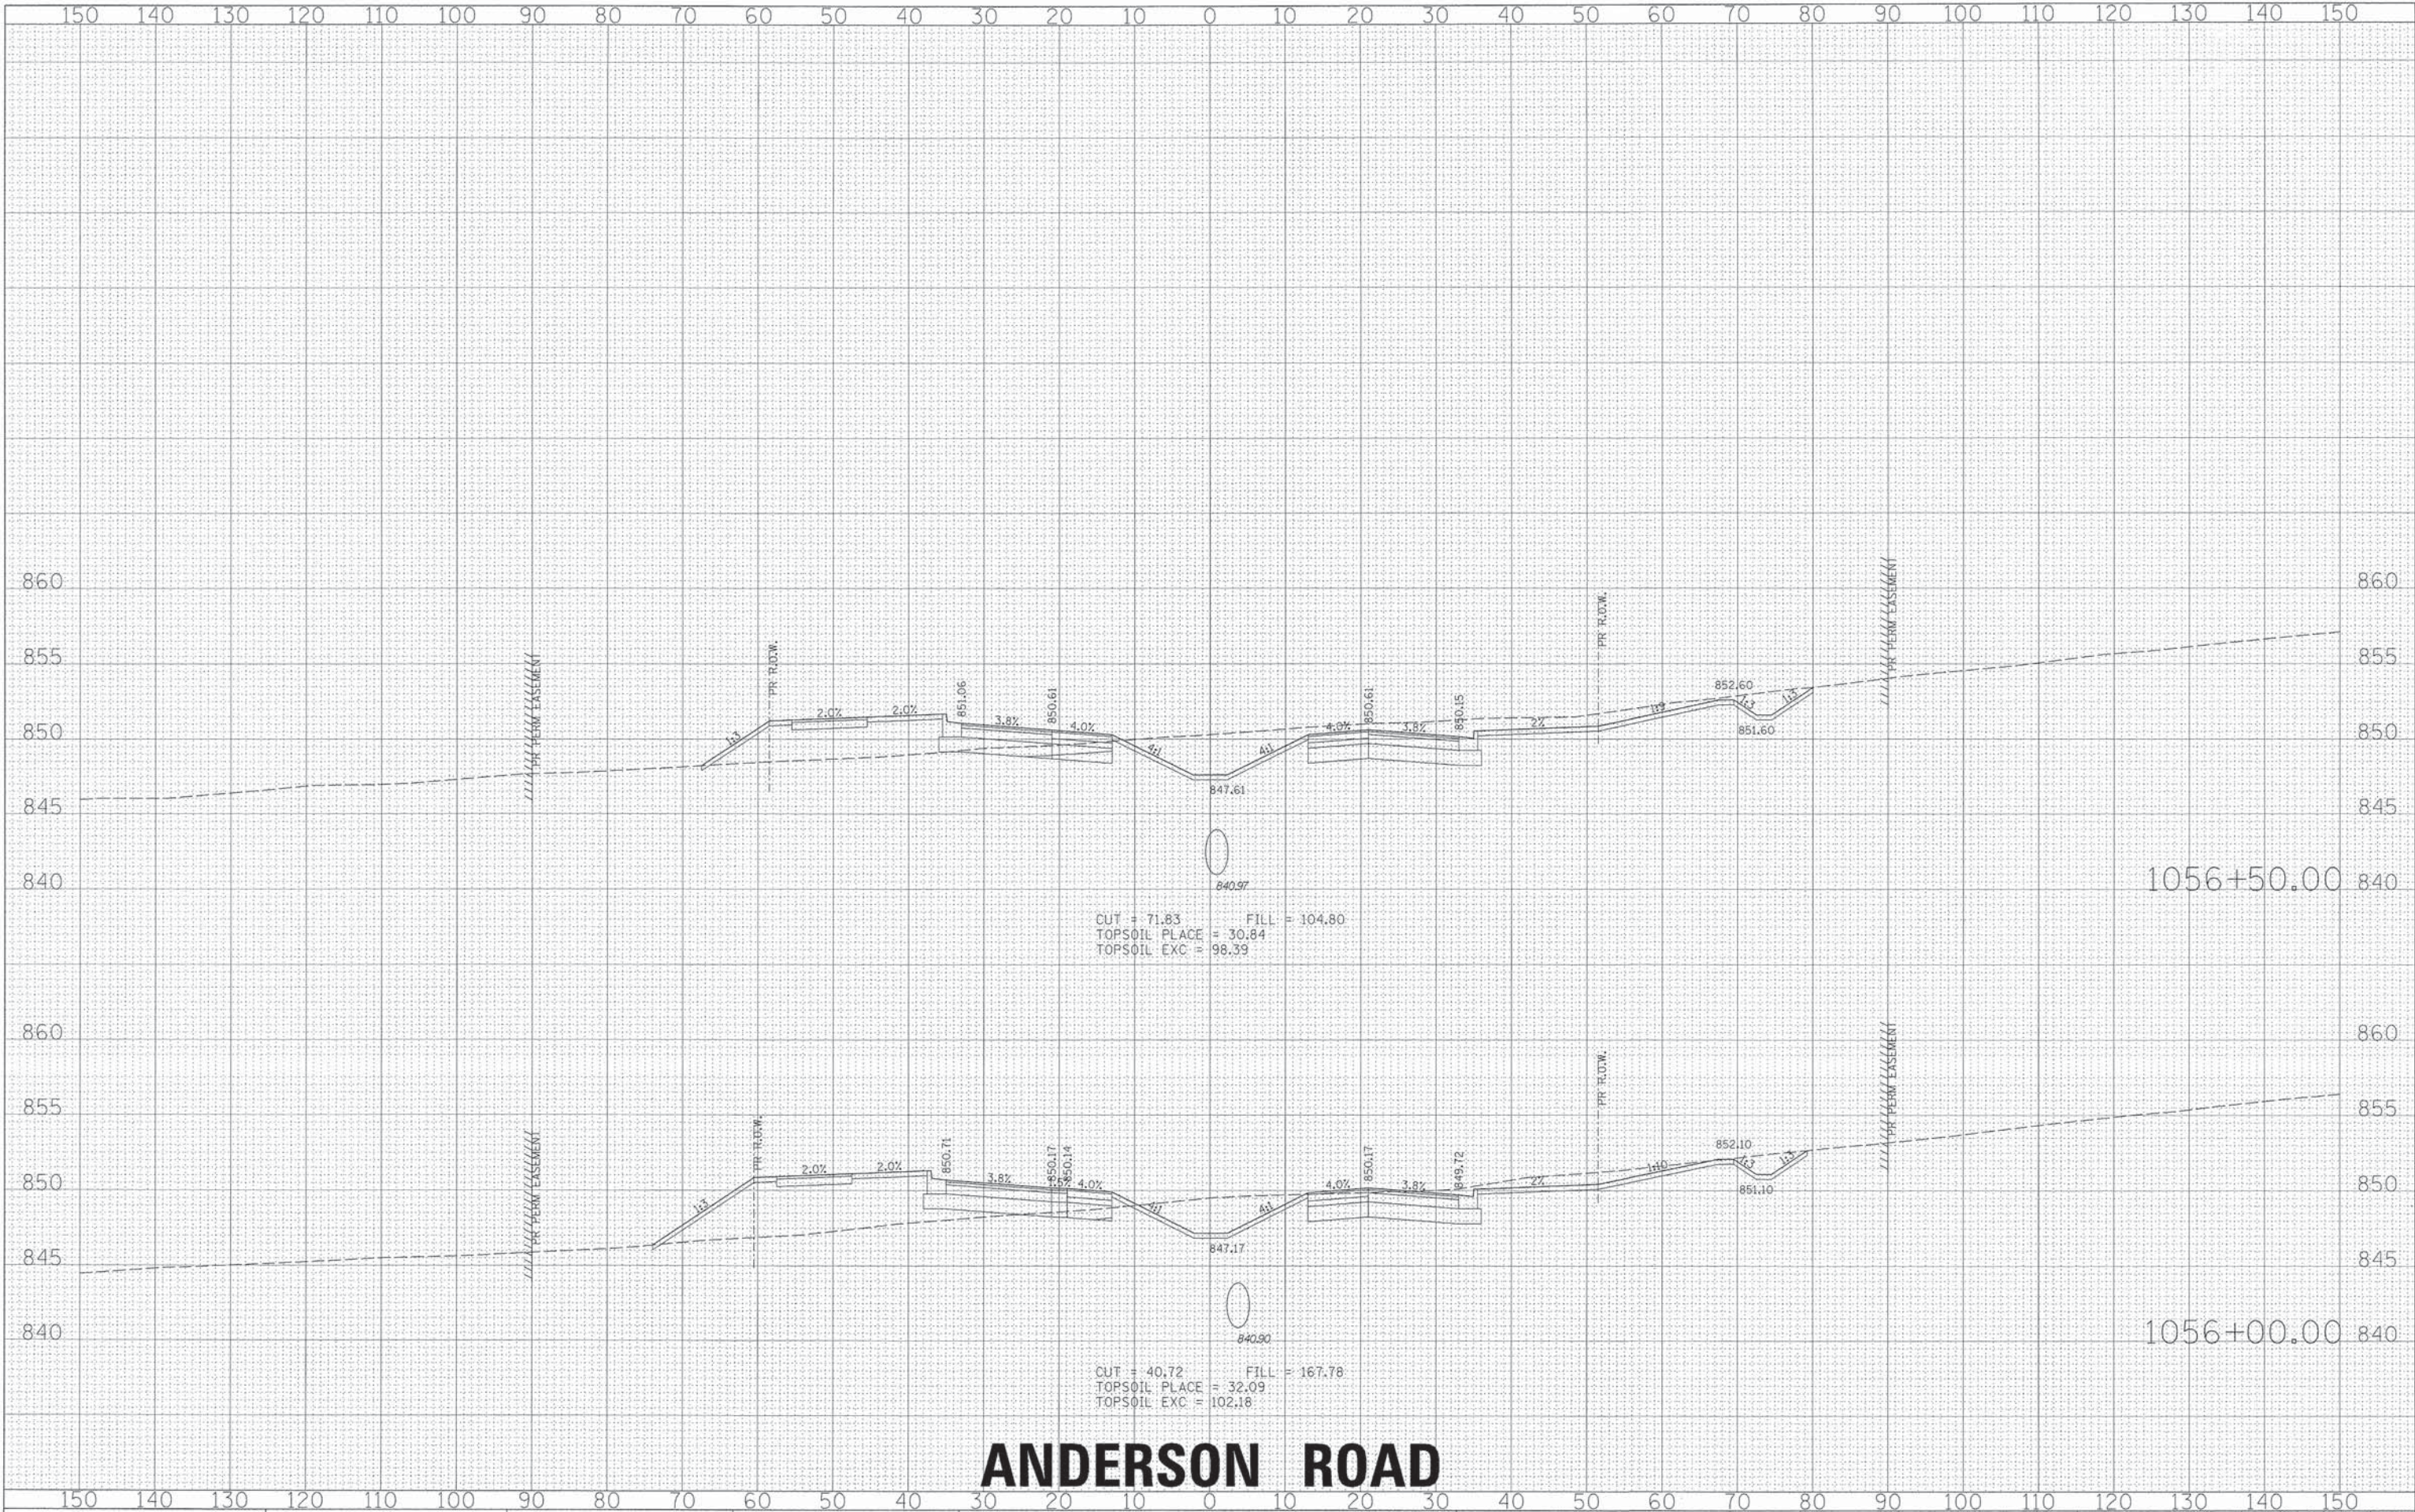

ANDERSON ROAD

STATE OF ILLINOIS
DEPARTMENT OF TRANSPORTATION

PROPOSED CROSS SECTIONS

SCALE: SHEET NO. OF SHEETS STA. 1056+00.00 TO STA. 1056+50.00

F.A. RTE.	SECTION	COUNTY	TOTAL SHEETS	SHEET NO.
0126	01-00274-00-BR	KANE	289	246
CONTRACT NO. 63698				
ILLINOIS FED. AID PROJECT				




HRGreen.com
Illinois Professional Design Firm
#184-001322

USER NAME = MFeiler	DESIGNED -	REVISED -
PLOT SCALE =	DRAWN -	REVISED -
PLOT DATE = 6/7/2013	CHECKED -	REVISED -
084_xs_anderson_c3.dgn		REVISED -

FINAL	SURVEYED	BY	DATE
SURVEY	FOOTED		
NOTE BOOK	TEMPERATURE		
AREAS	CHECKED		
NO.			


ORIGINAL	SURVEYED	BY	DATE
SURVEY	FOOTED		
NOTE BOOK	TEMPERATURE		
AREAS	CHECKED		
NO.			

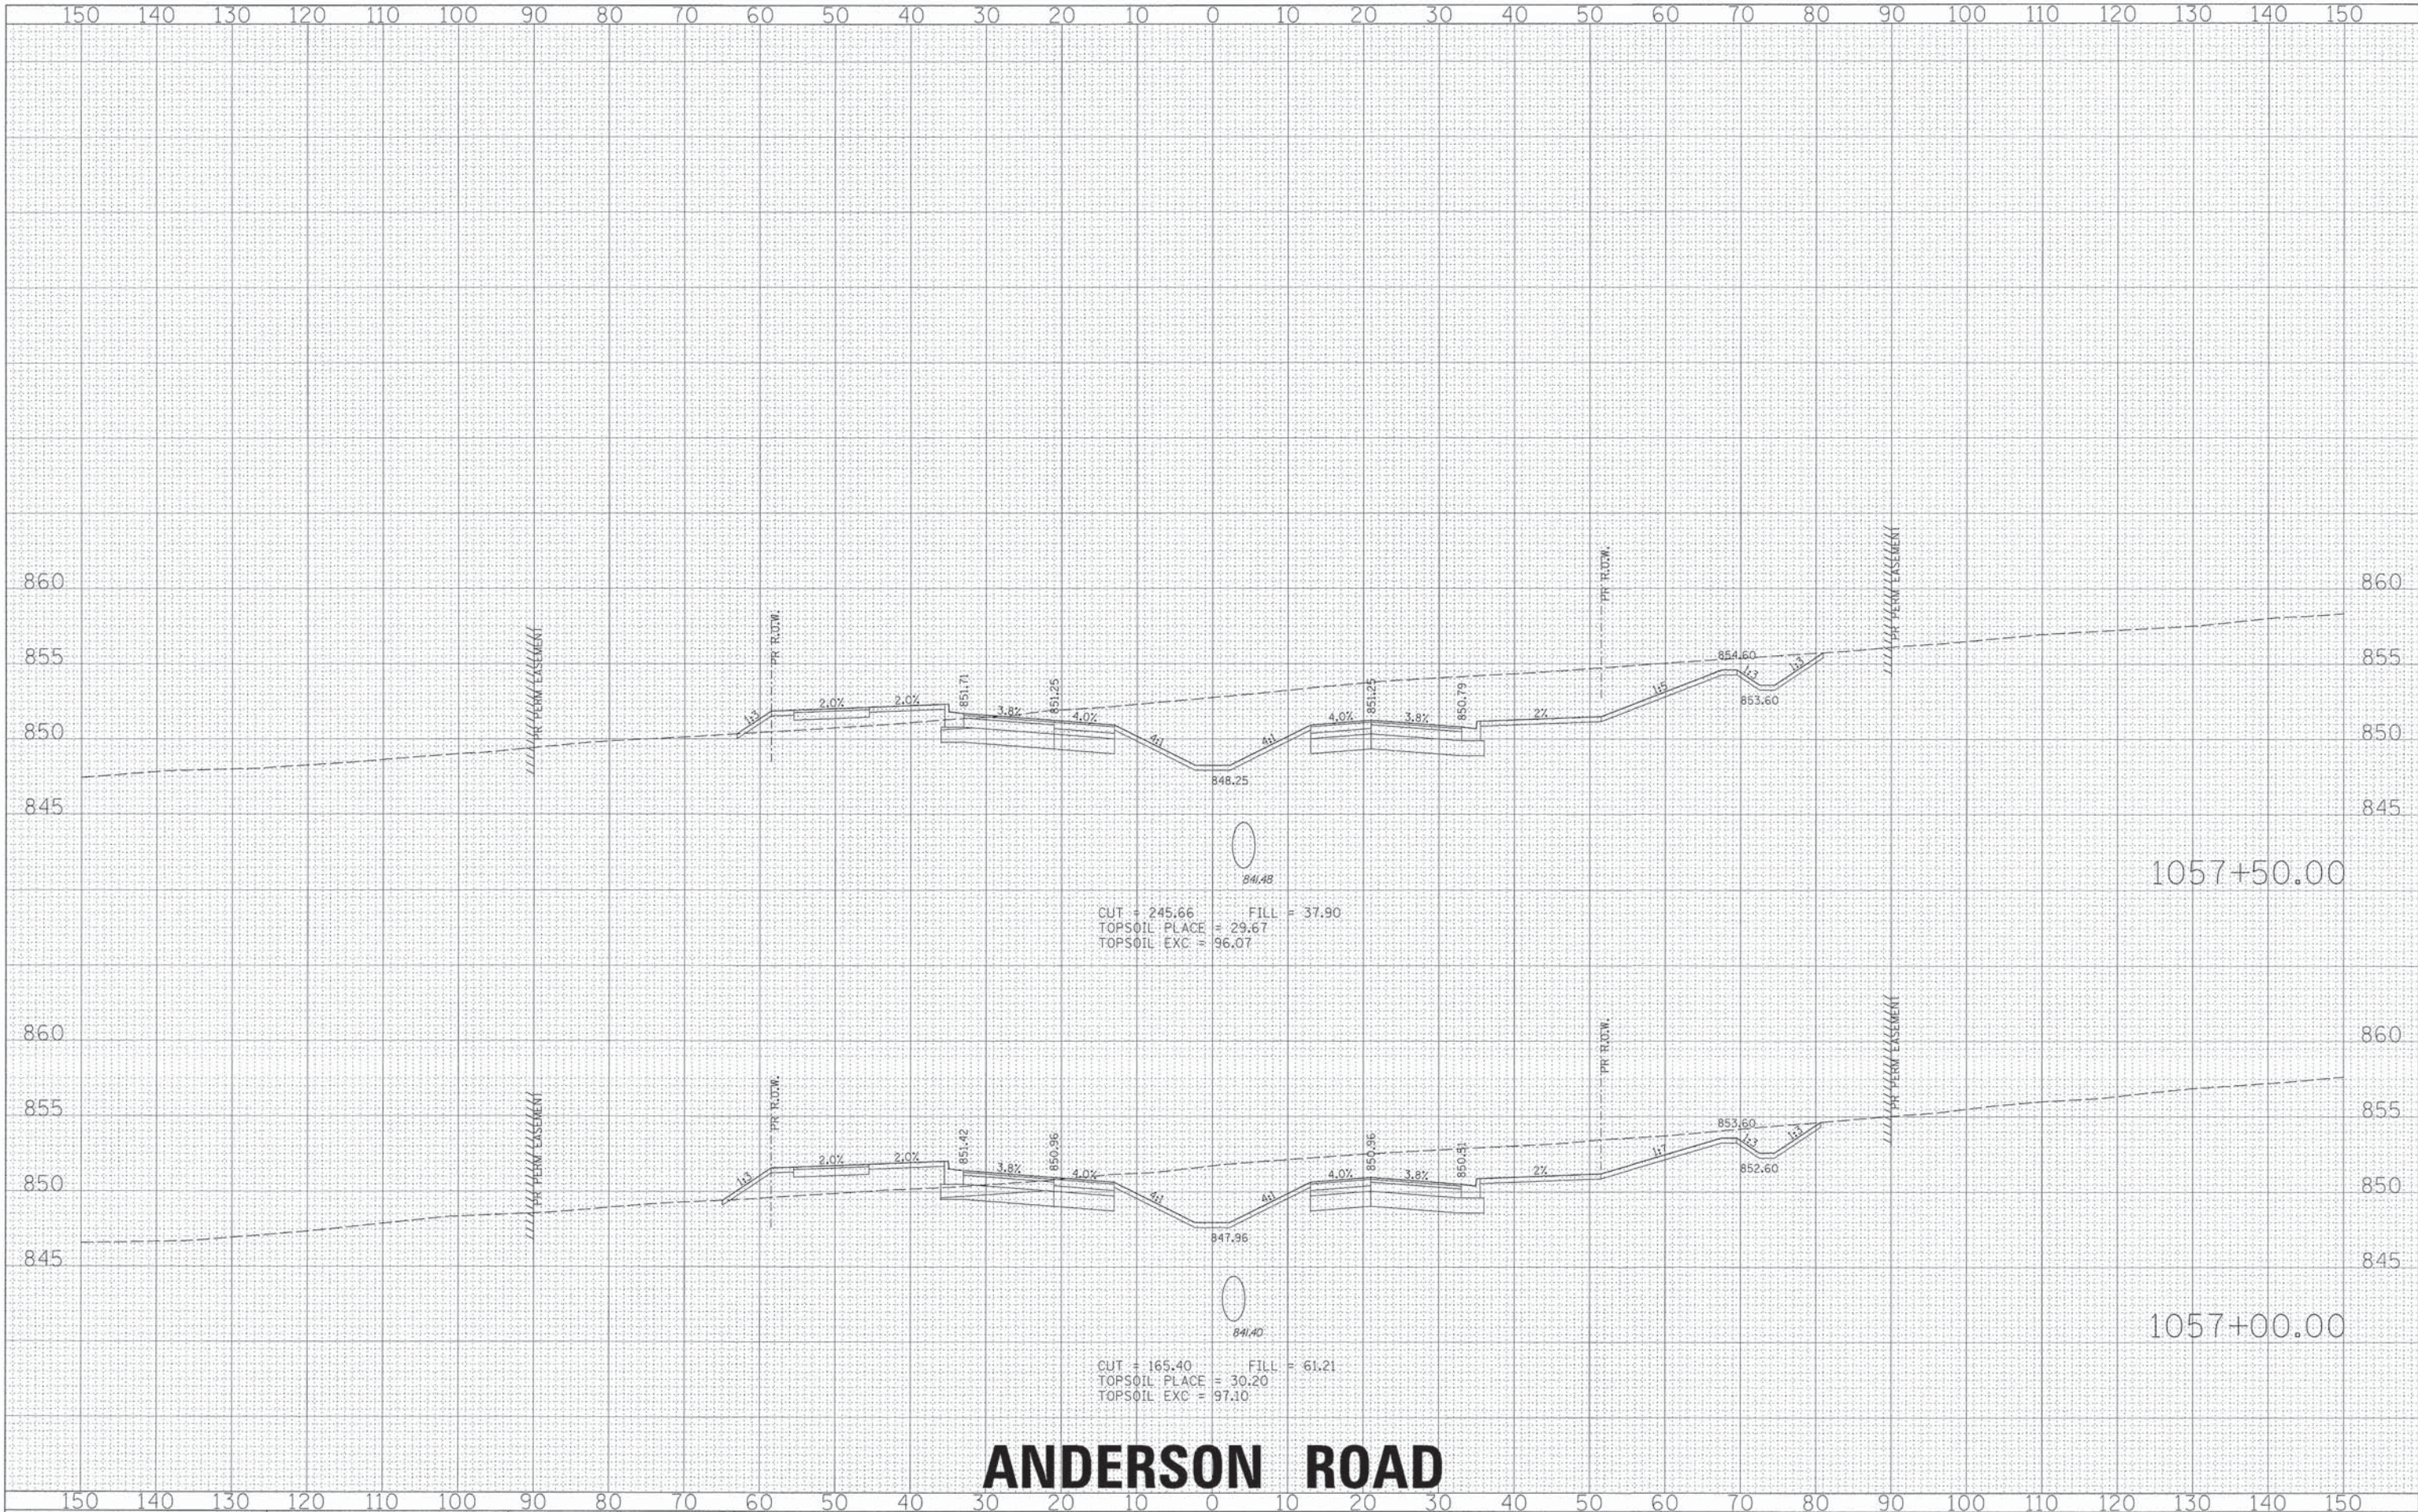

ANDERSON ROAD

FINAL	SURVEYED	BY	DATE
SURVEY	PLOTTED		
NOTE BOOK	DATE		
NO.	AREAS	CHECKED	


ORIGINAL	SURVEYED	BY	DATE
SURVEY	PLOTTED		
NOTE BOOK	DATE		
NO.	AREAS	CHECKED	

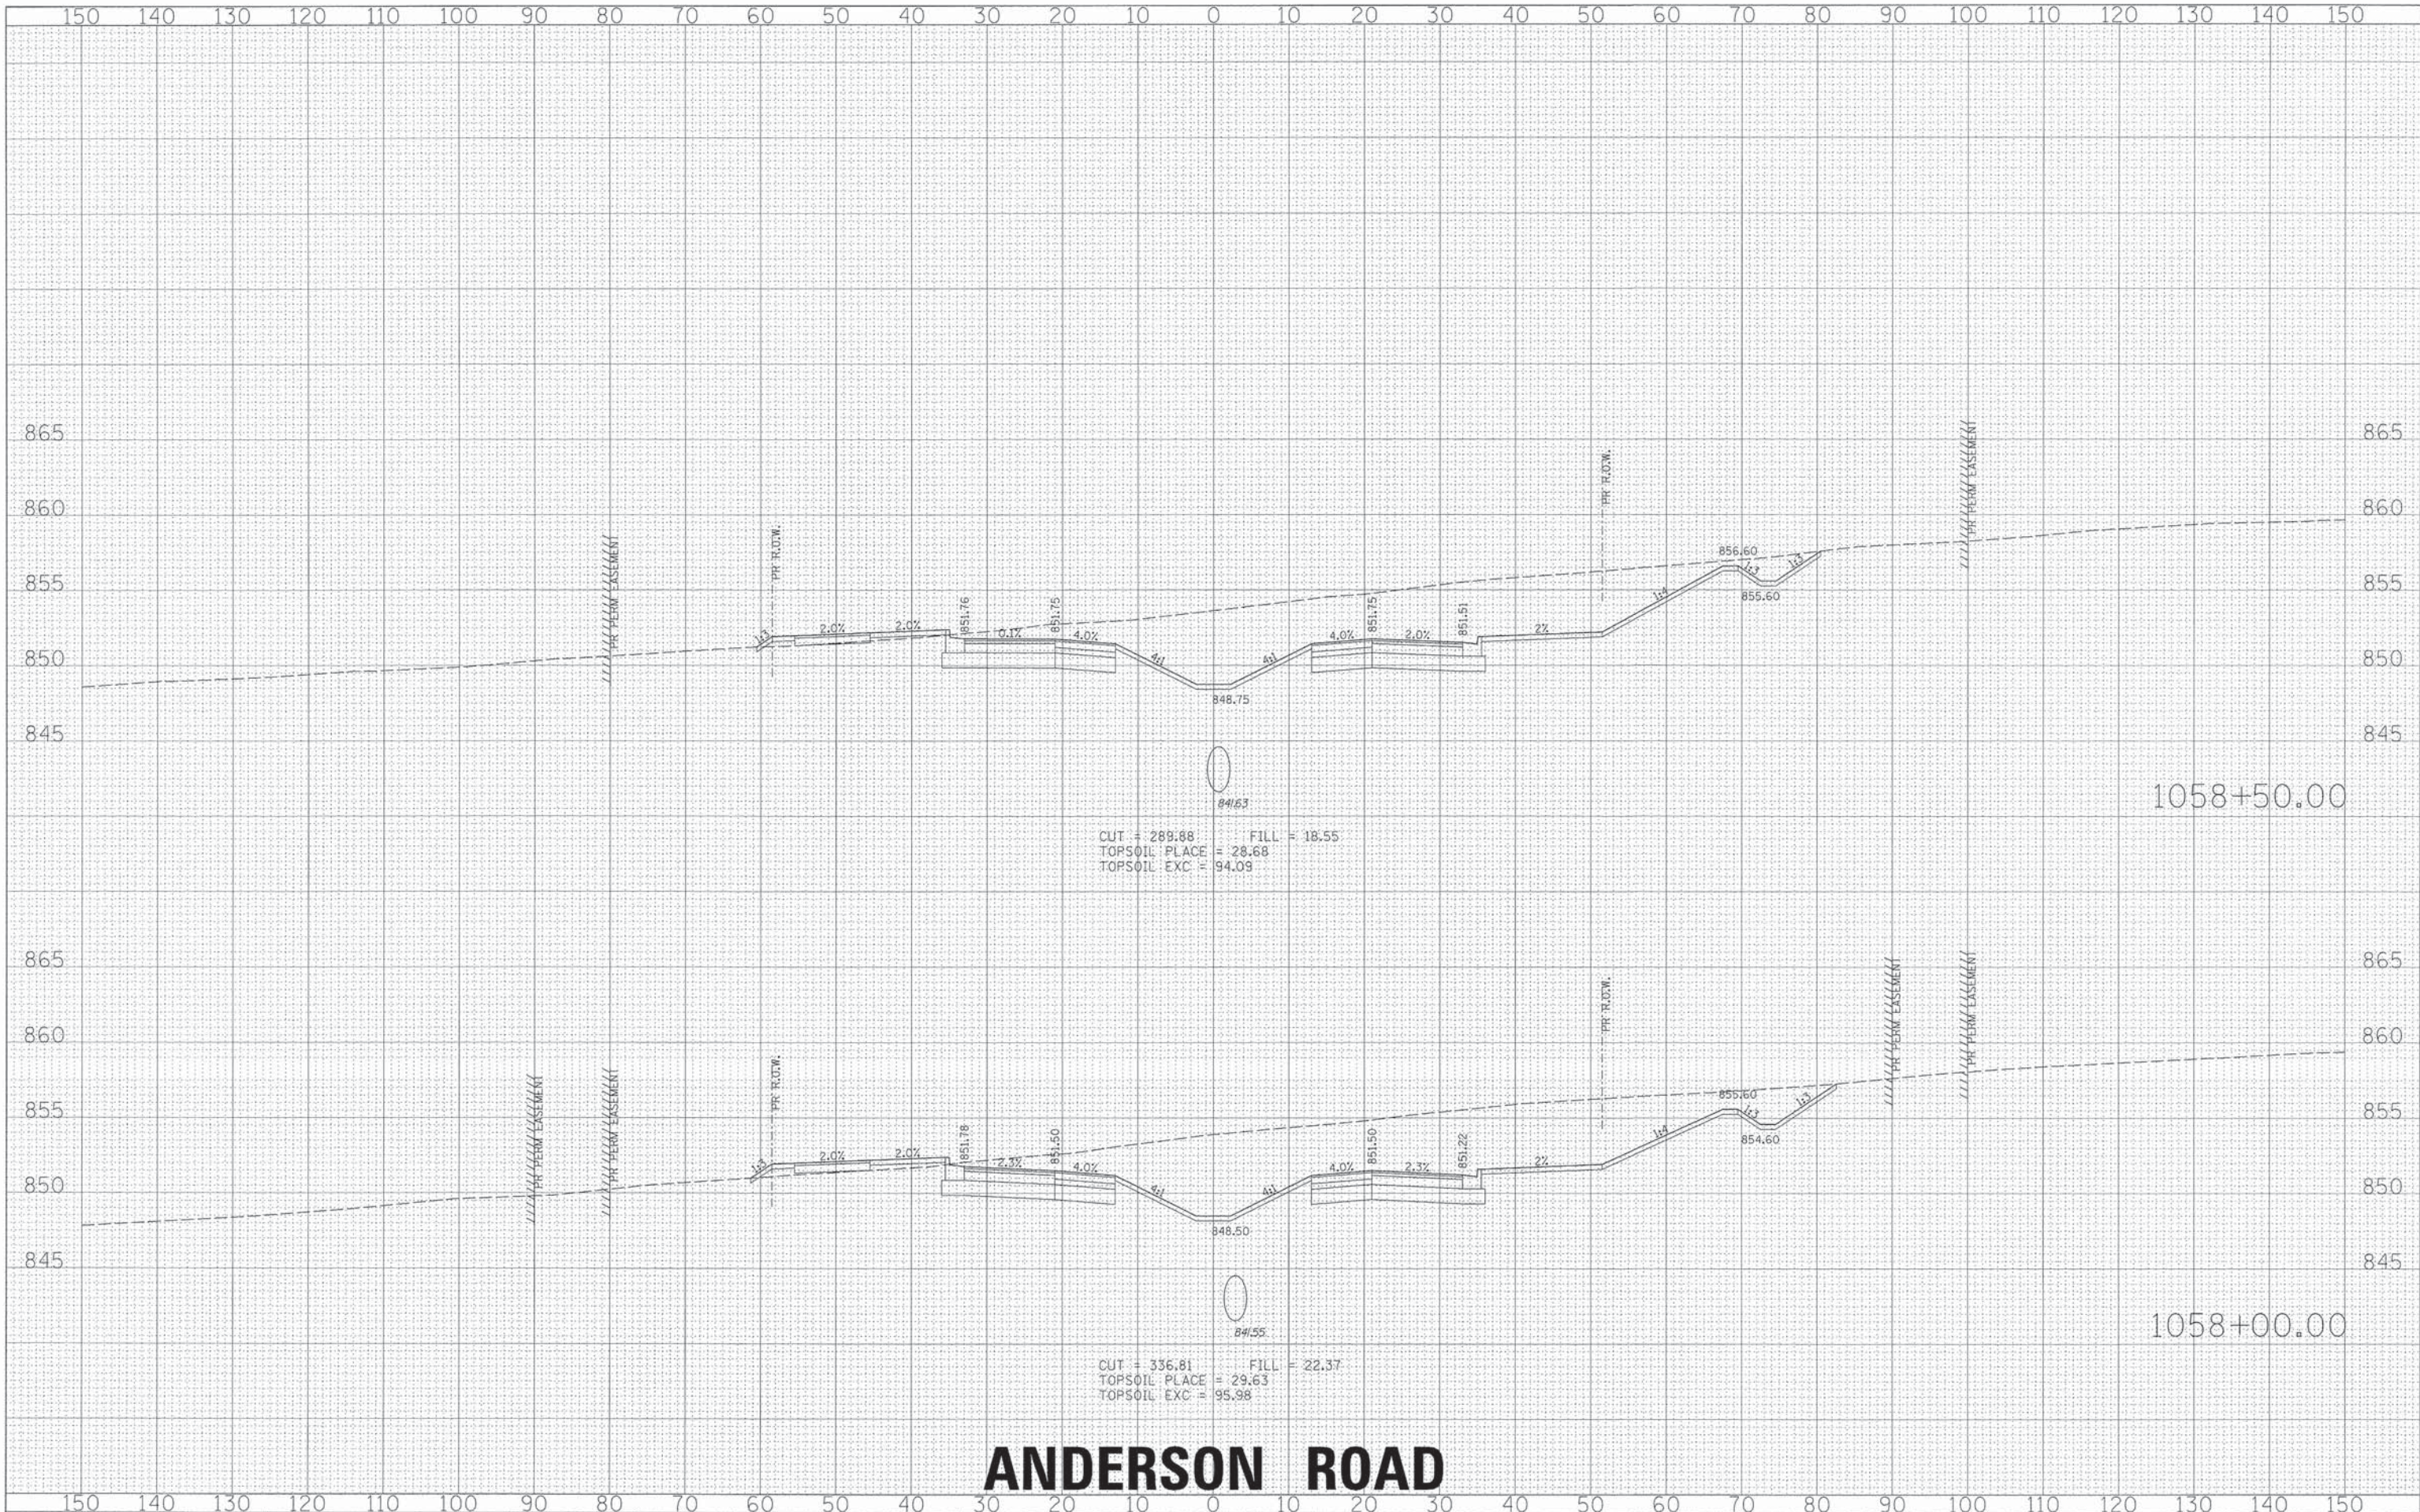

ANDERSON ROAD

FINAL SURVEY	SURVEYED	BY	DATE
NOTE BOOK	PLOTTED		
NO.	REDATE		
	AREAS		
	CHECKED		

ORIGINAL SURVEY	SURVEYED	BY	DATE
NOTE BOOK	PLOTTED		
NO.	REDATE		
	AREAS		
	CHECKED		

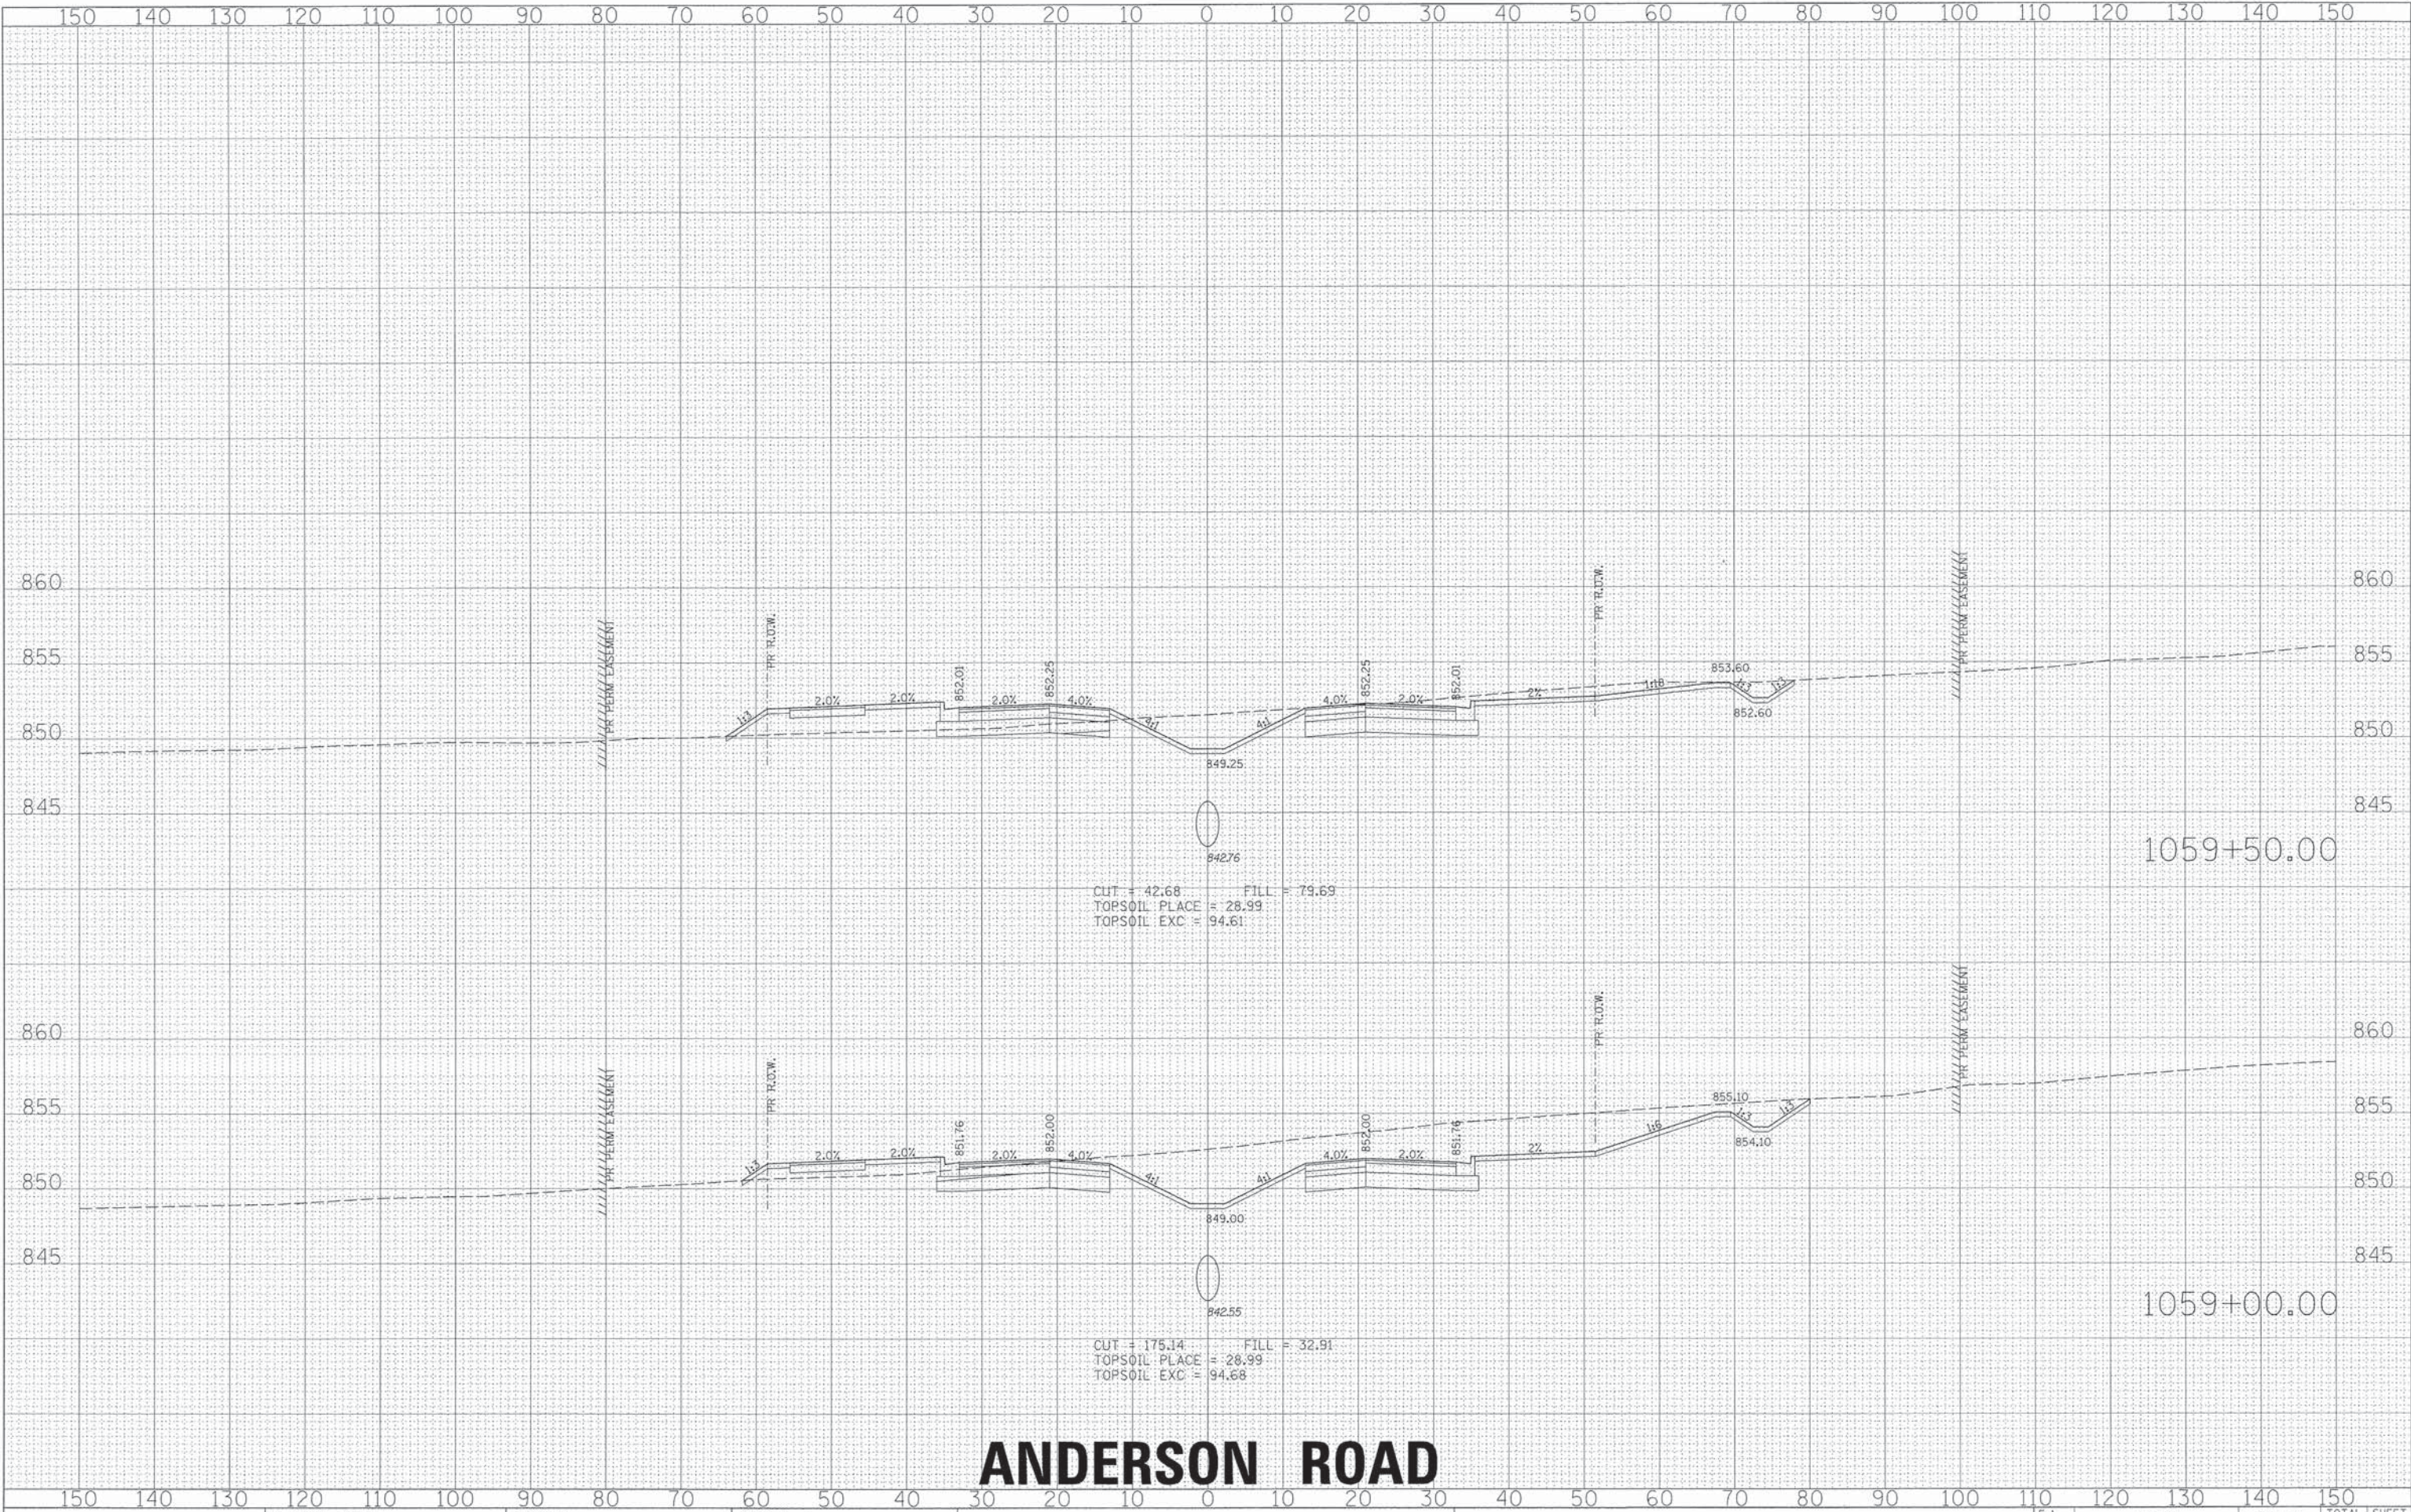

ANDERSON ROAD

STATE OF ILLINOIS
DEPARTMENT OF TRANSPORTATION

PROPOSED CROSS SECTIONS

SCALE: SHEET NO. OF SHEETS STA. 1059+00.00 TO STA. 1059+50.00

F.A. RTE.	SECTION	COUNTY	TOTAL SHEETS	SHEET NO.
0126	01-00274-00-BR	KANE	289	249
CONTRACT NO. 63698				
ILLINOIS FED. AID PROJECT				




HRGreen.com
Illinois Professional Design Firm
#184-001302

USER NAME = Mfeller
PLOT SCALE =
PLOT DATE = 6/7/2013
084_xs_anderson_c3.dgn

DESIGNED -
DRAWN -
CHECKED -

REVISED -
REVISED -
REVISED -
REVISED -

ORIGINAL SURVEY	BY	DATE
NOTED		
PLOTTED		
TEMPLATE		
AREAS		
AREAS CHECKED		
NO.		

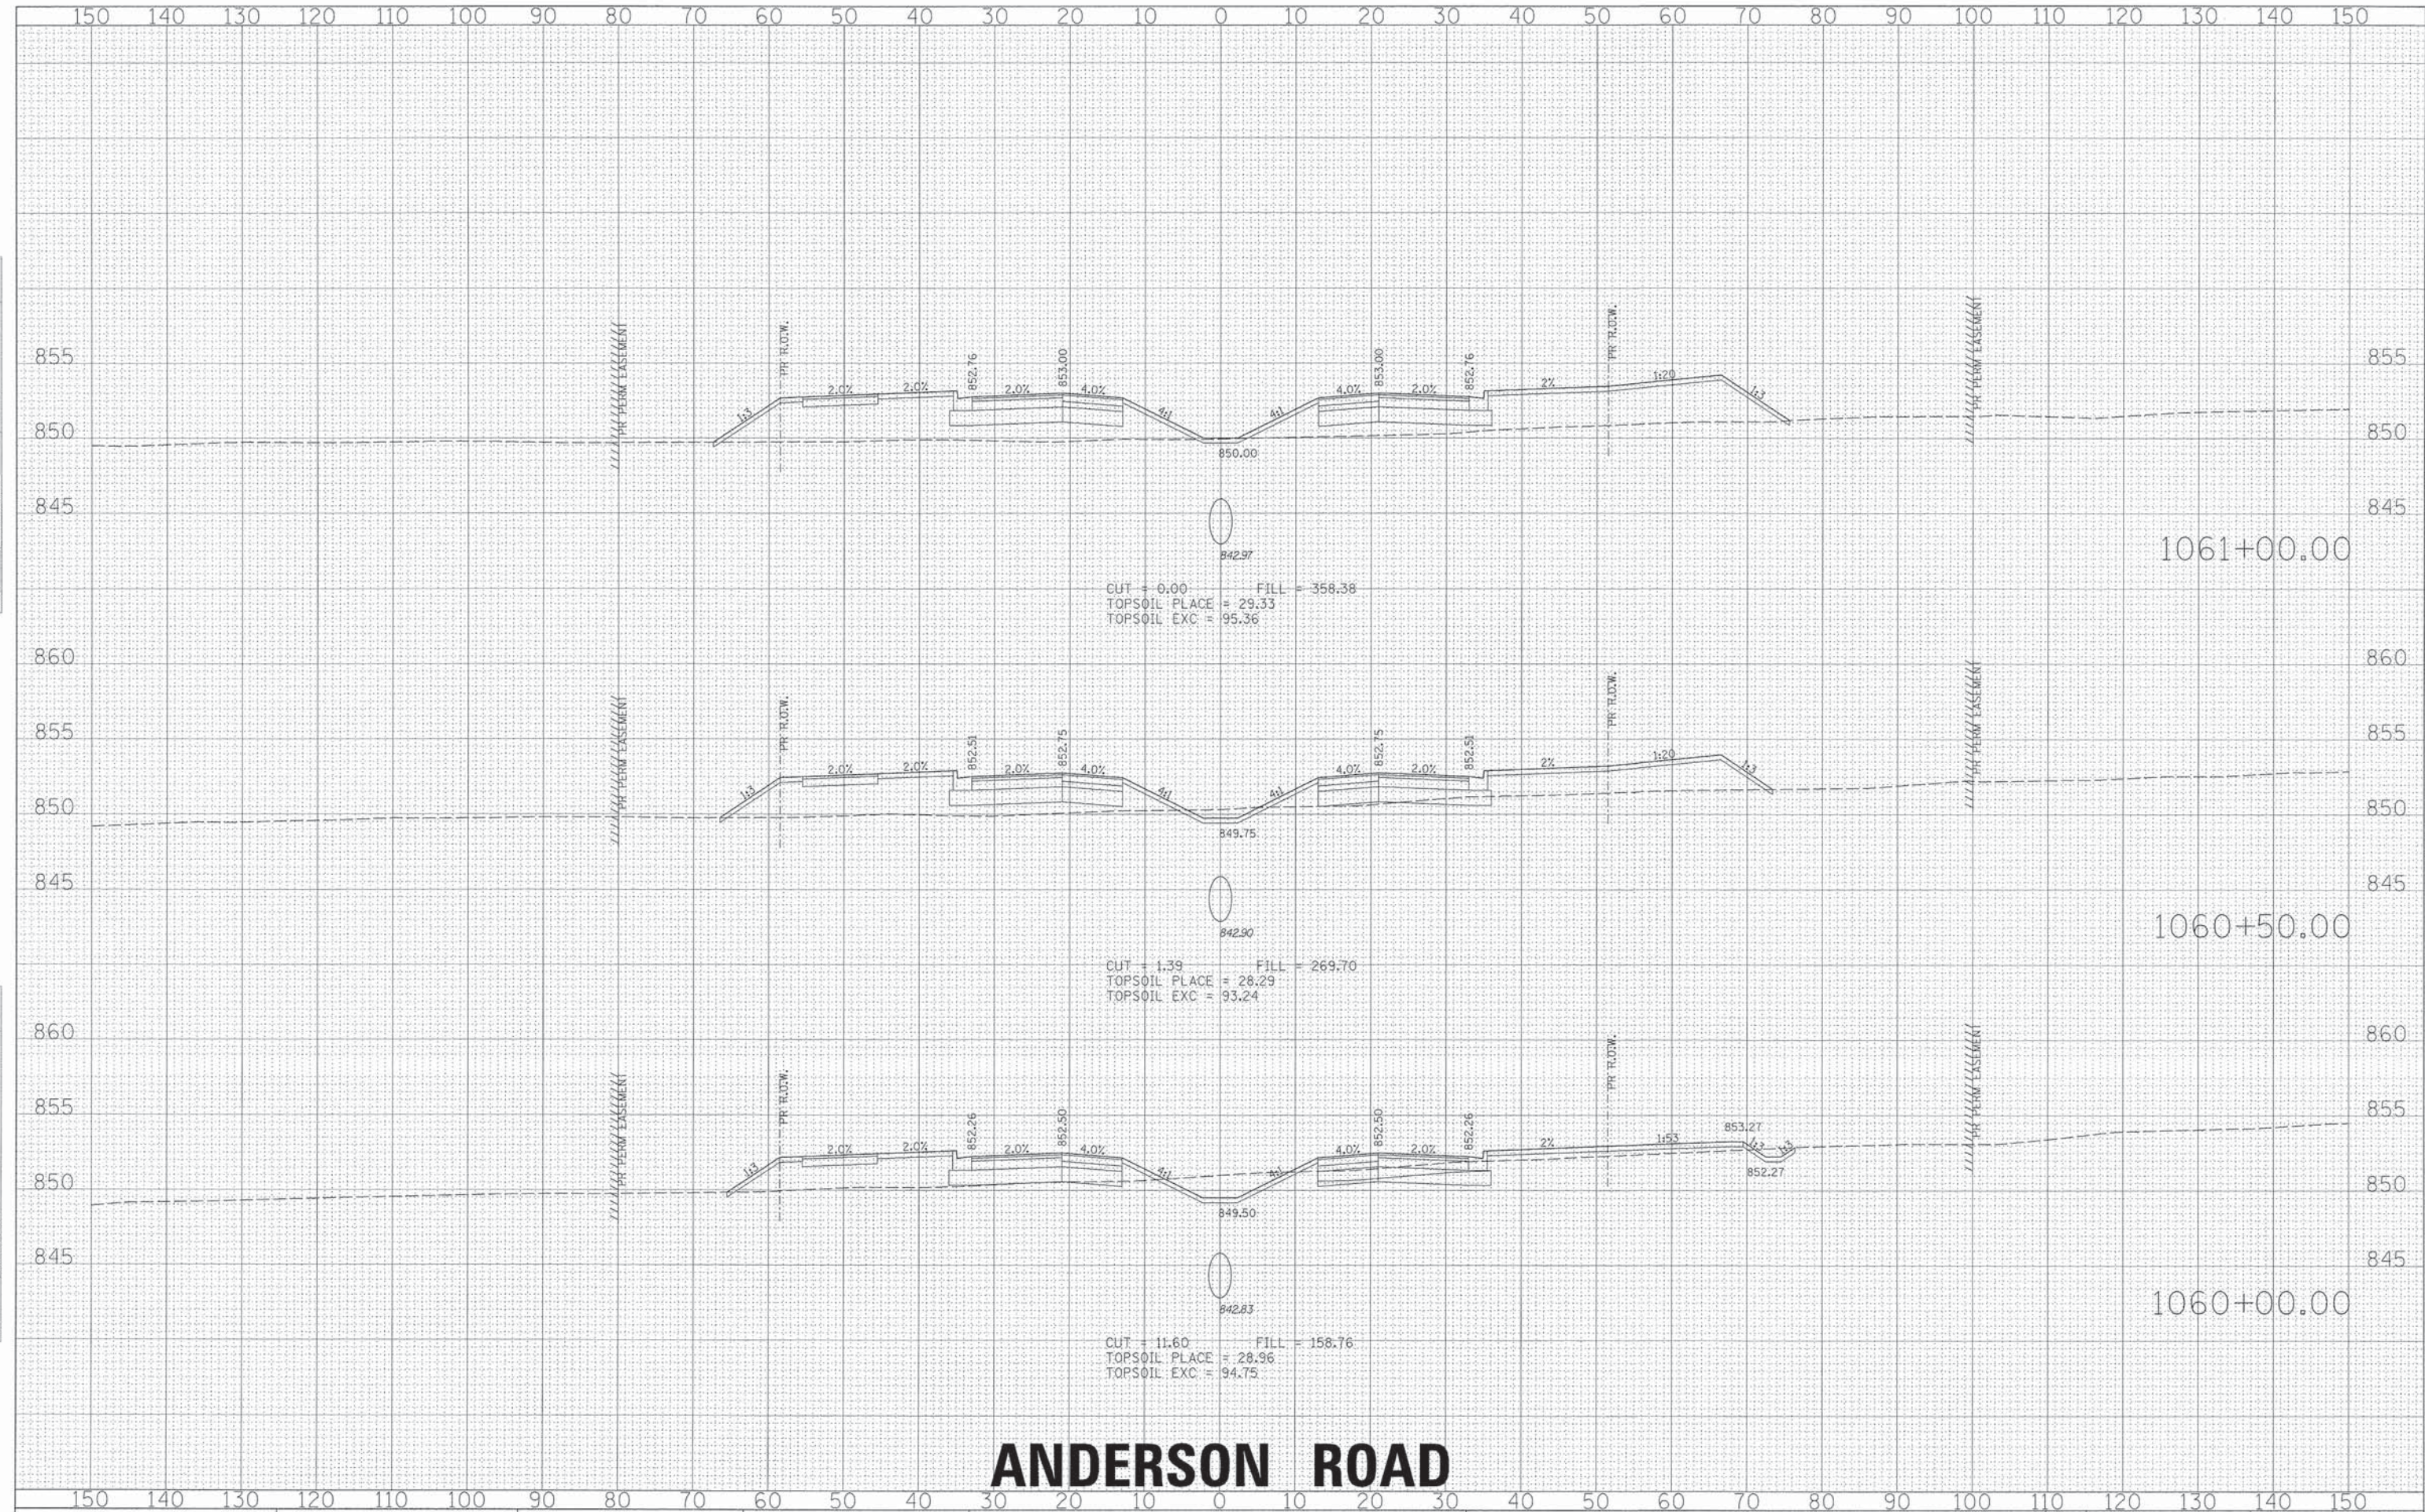

ANDERSON ROAD


STATE OF ILLINOIS
DEPARTMENT OF TRANSPORTATION

PROPOSED CROSS SECTIONS

F.A. RTE.	SECTION	COUNTY	TOTAL SHEETS	SHEET NO.
0126	01-00274-00-BR	KANE	289	250
CONTRACT NO. 63698				
ILLINOIS FED. AID PROJECT				

FINAL	DATE
SURVEY	BY
NOTED	
NO. BOOK	
AREAS	
CHECKED	


ORIGINAL	DATE
SURVEY	BY
NOTED	
NO. BOOK	
AREAS	
CHECKED	

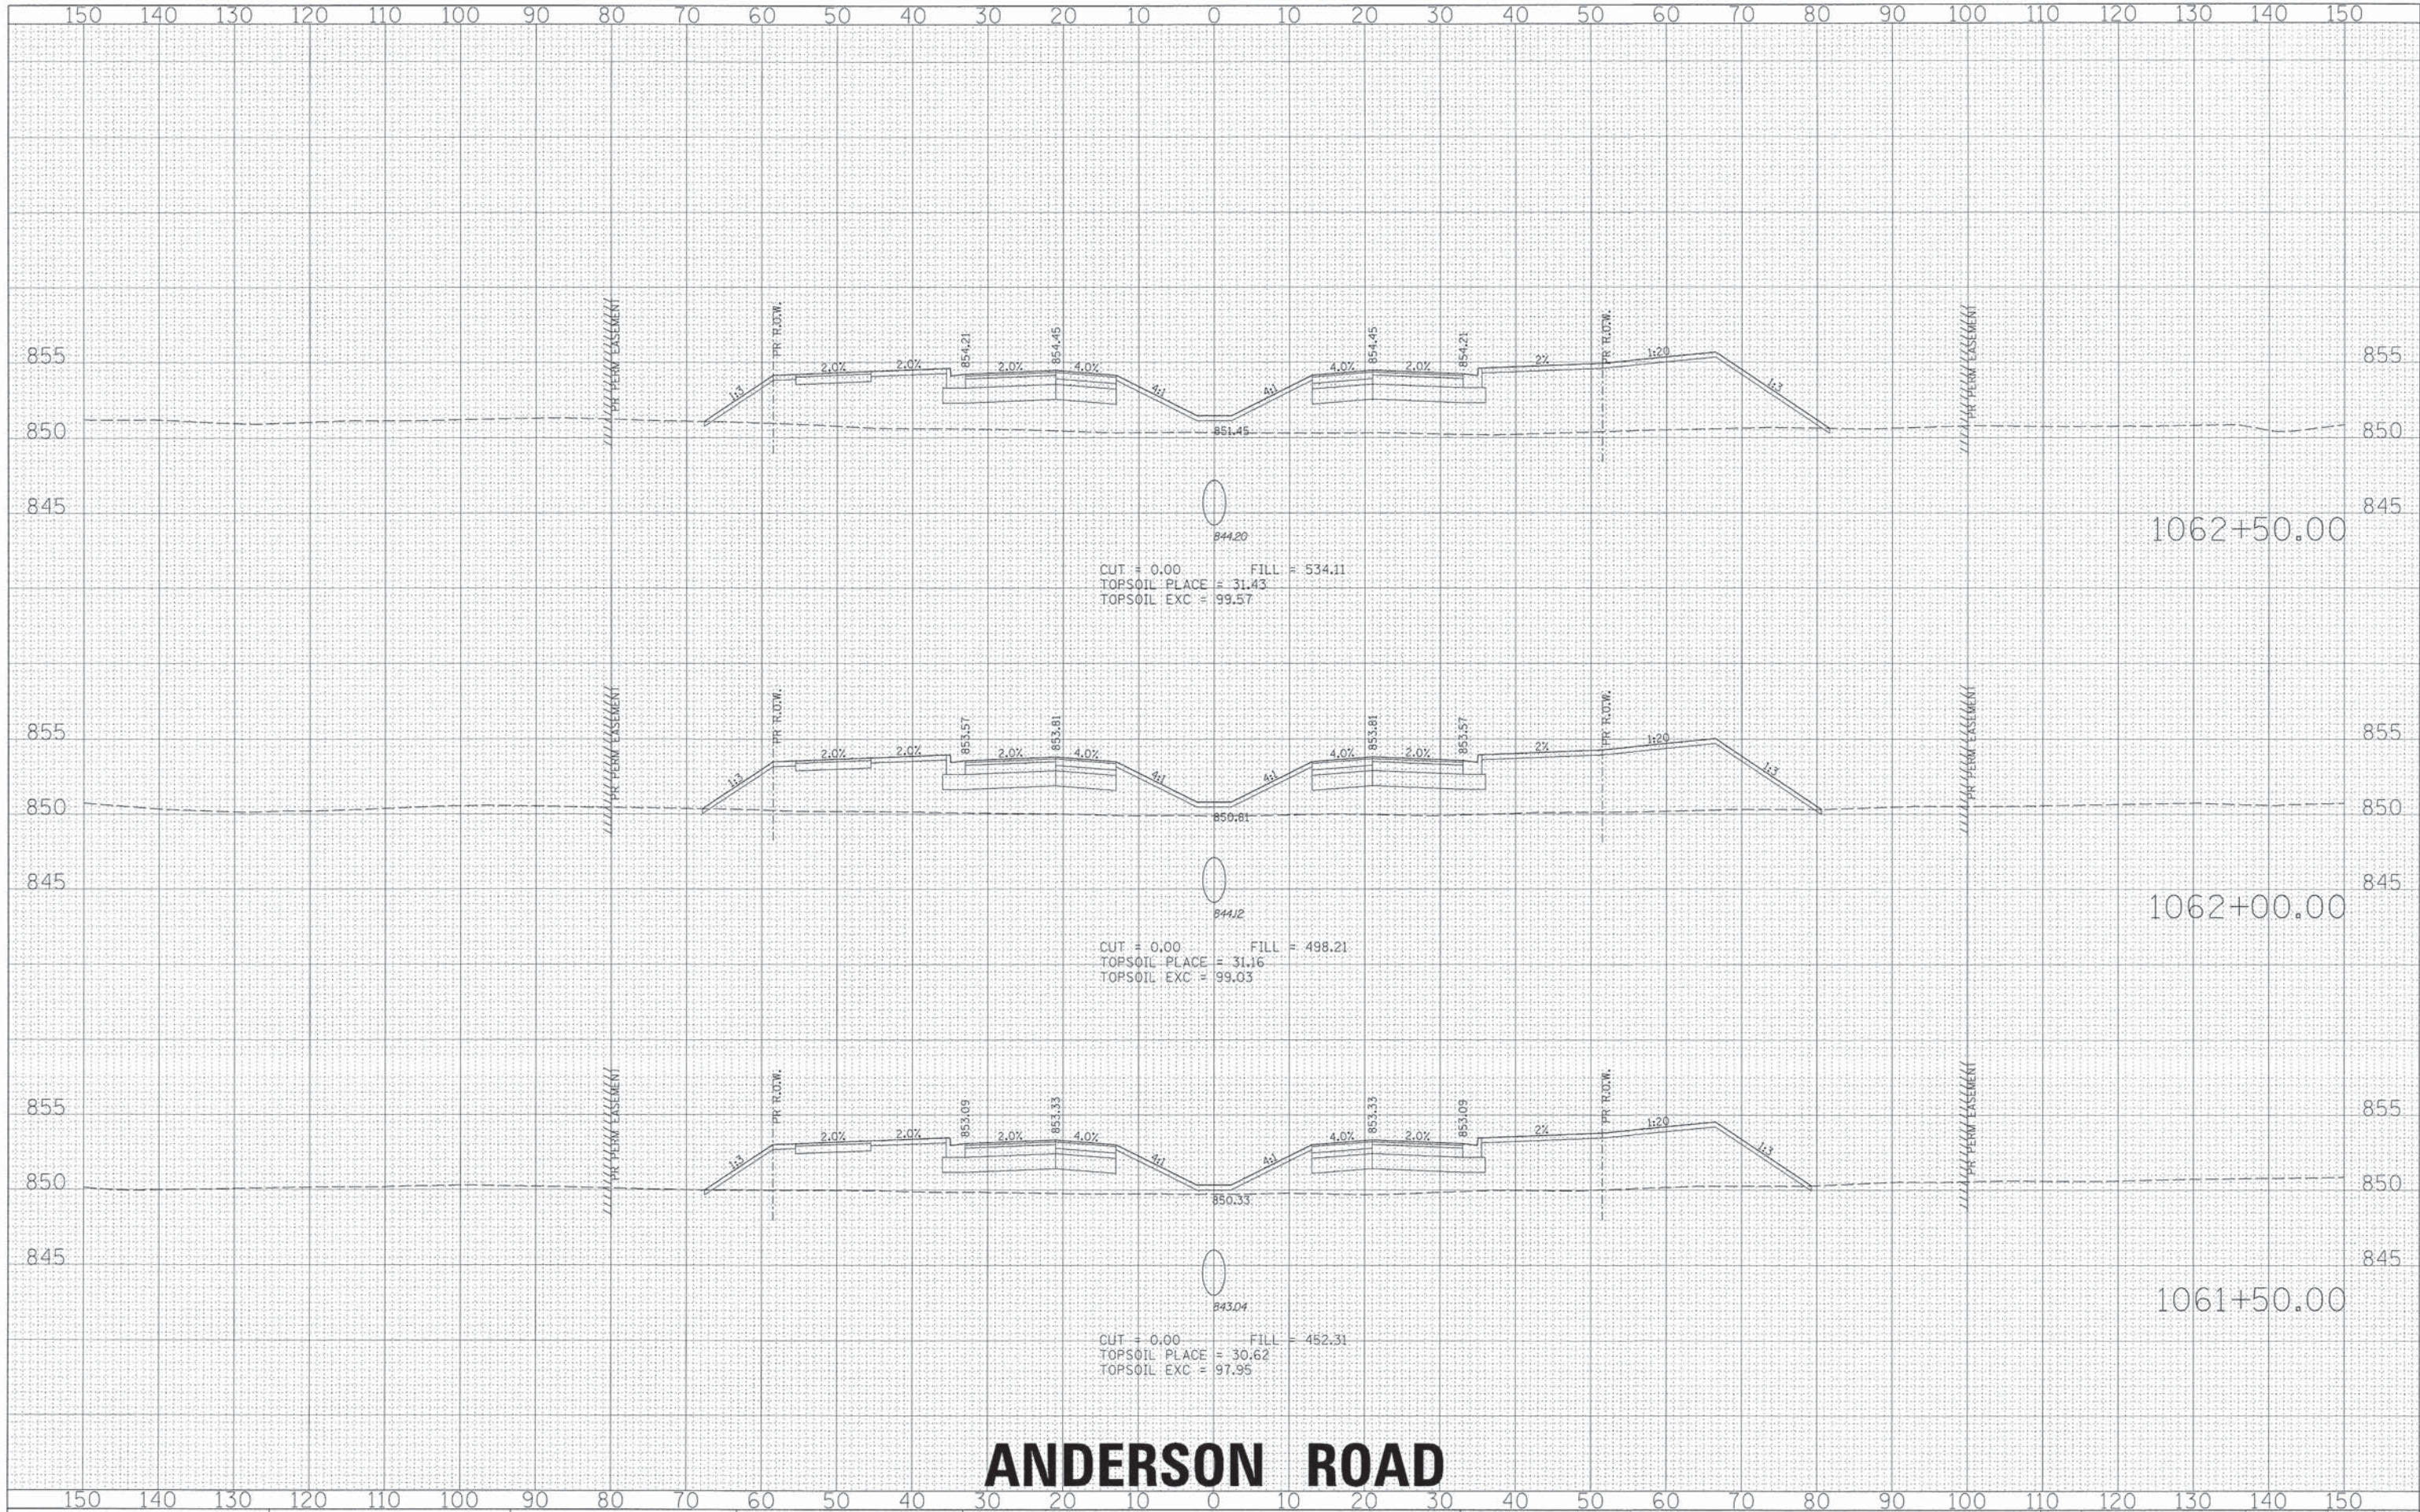

ANDERSON ROAD

DATE	BY	SURVEYED	PLOTTED	TEMPLATE	NO.

DATE	BY	SURVEYED	PLOTTED	TEMPLATE	NO.

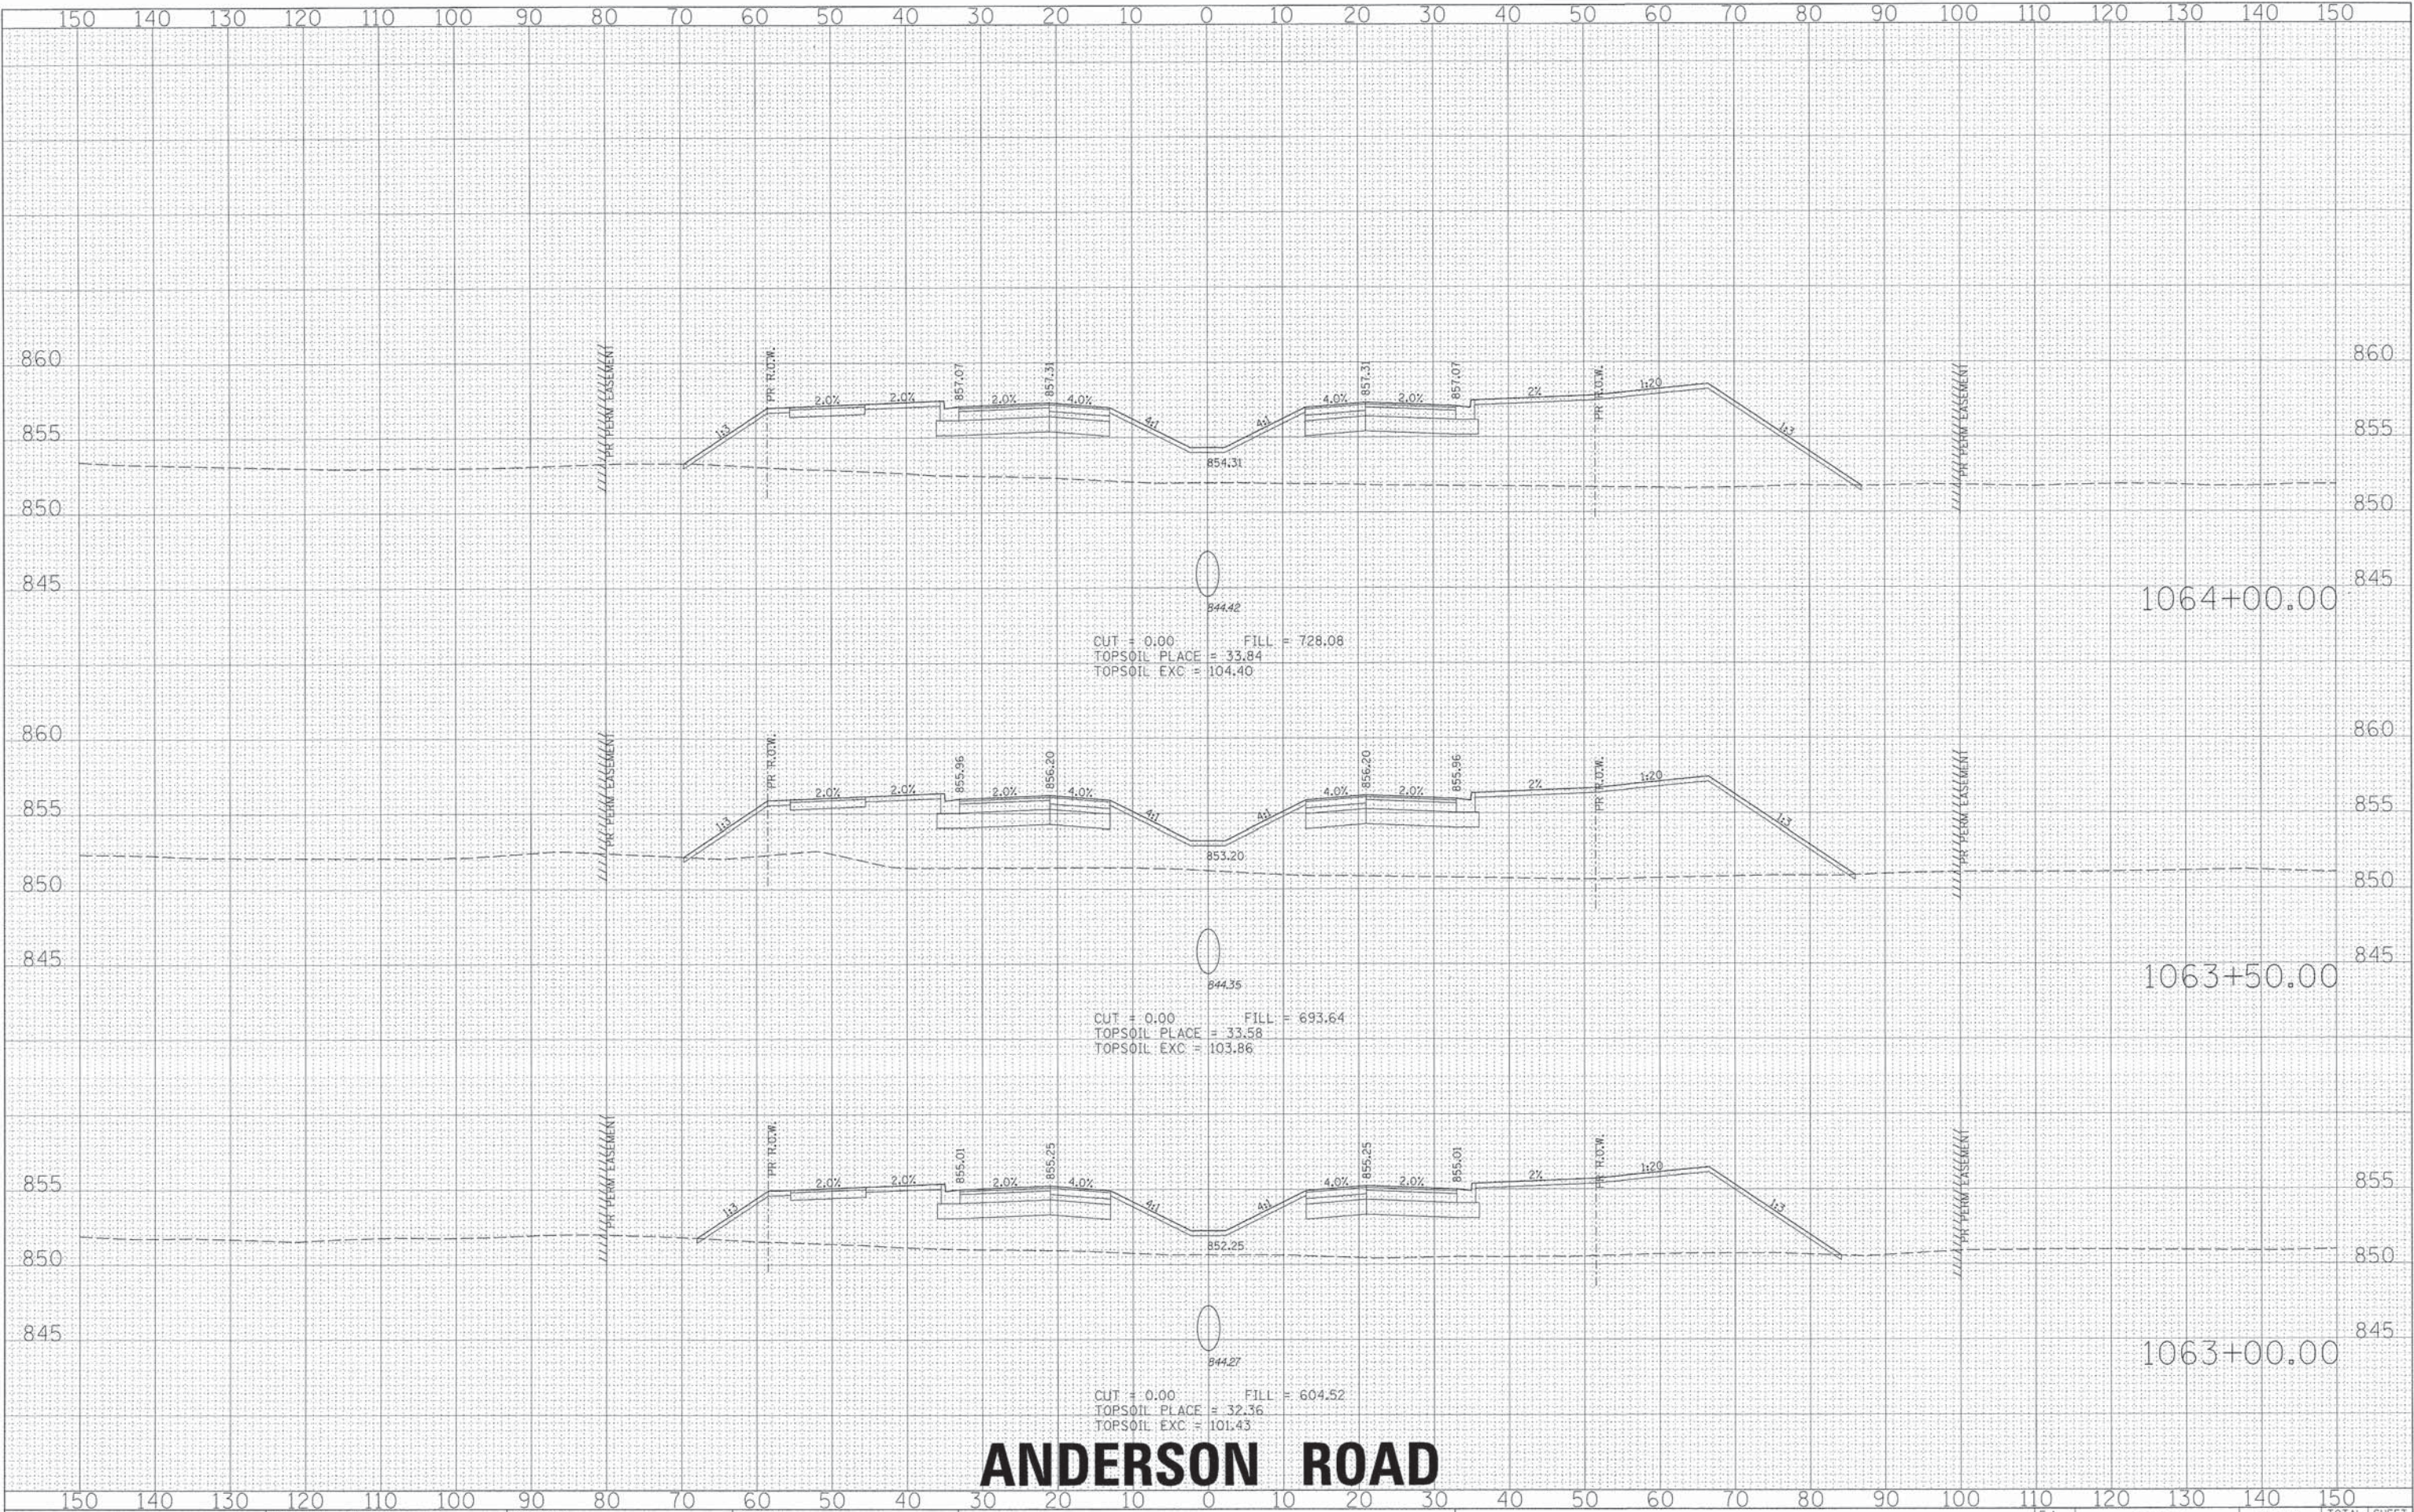

ANDERSON ROAD

STATE OF ILLINOIS
DEPARTMENT OF TRANSPORTATION

PROPOSED CROSS SECTIONS

F.A. RTE.	SECTION	COUNTY	TOTAL SHEETS	SHEET NO.
0126	01-00274-00-BR	KANE	289	252
CONTRACT NO. 63698				
ILLINOIS FED. AID PROJECT				



USER NAME = Mfeller
PLOT SCALE =
PLOT DATE = 6/7/2013
084_xs.anderson.c3.dgn


DESIGNED -
DRAWN -
CHECKED -

REVISED -
REVISED -
REVISED -
REVISED -

SCALE: SHEET NO. OF SHEETS STA. 1063+00.00 TO STA. 1064+00.00

FINAL	SURVEYED	DATE
SURVEY	PLOTTED	BY
NOTE BOOK	TEMPERATURE	
AREAS	AREAS	
CHECKED	CHECKED	
NO.	NO.	


ORIGINAL	SURVEYED	DATE
SURVEY	PLOTTED	BY
NOTE BOOK	TEMPERATURE	
AREAS	AREAS	
CHECKED	CHECKED	
NO.	NO.	

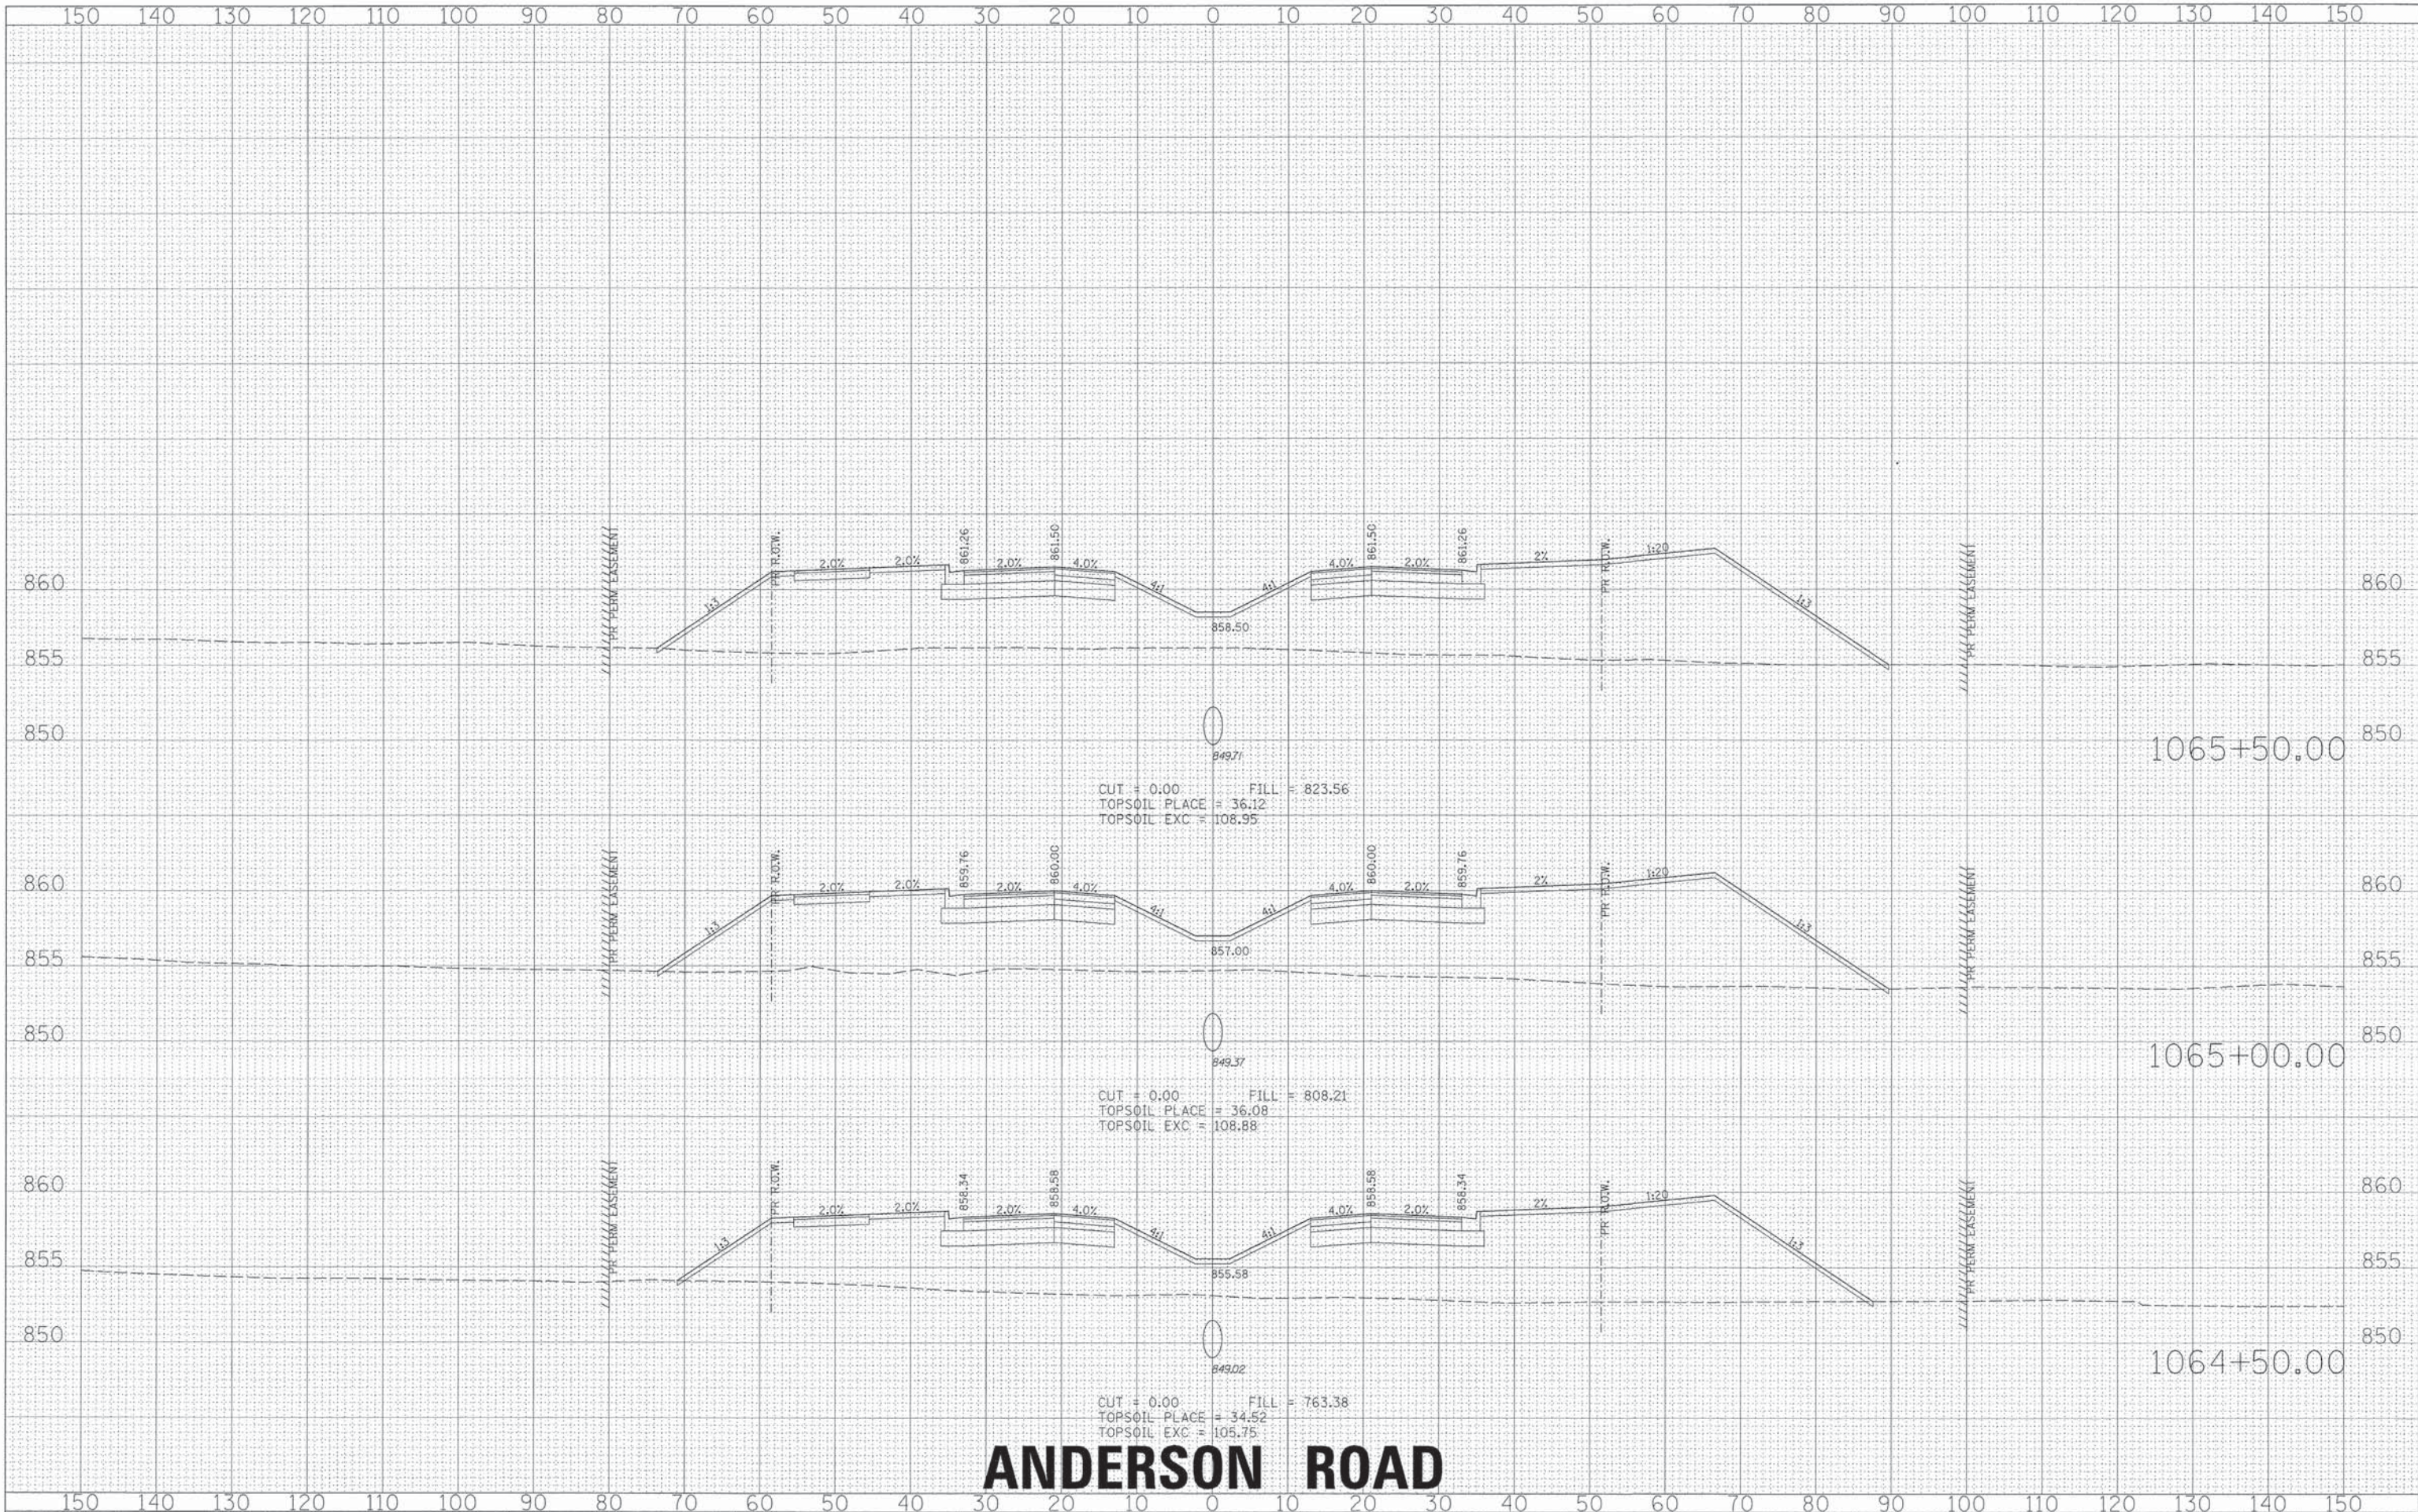

ANDERSON ROAD

FINAL	SURVEYED	BY	DATE
SURVEY	PLOTTED		
NOTE BOOK	REDATE		
NO.	AREAS CHECKED		


ORIGINAL	SURVEYED	BY	DATE
SURVEY	PLOTTED		
NOTE BOOK	REDATE		
NO.	AREAS CHECKED		

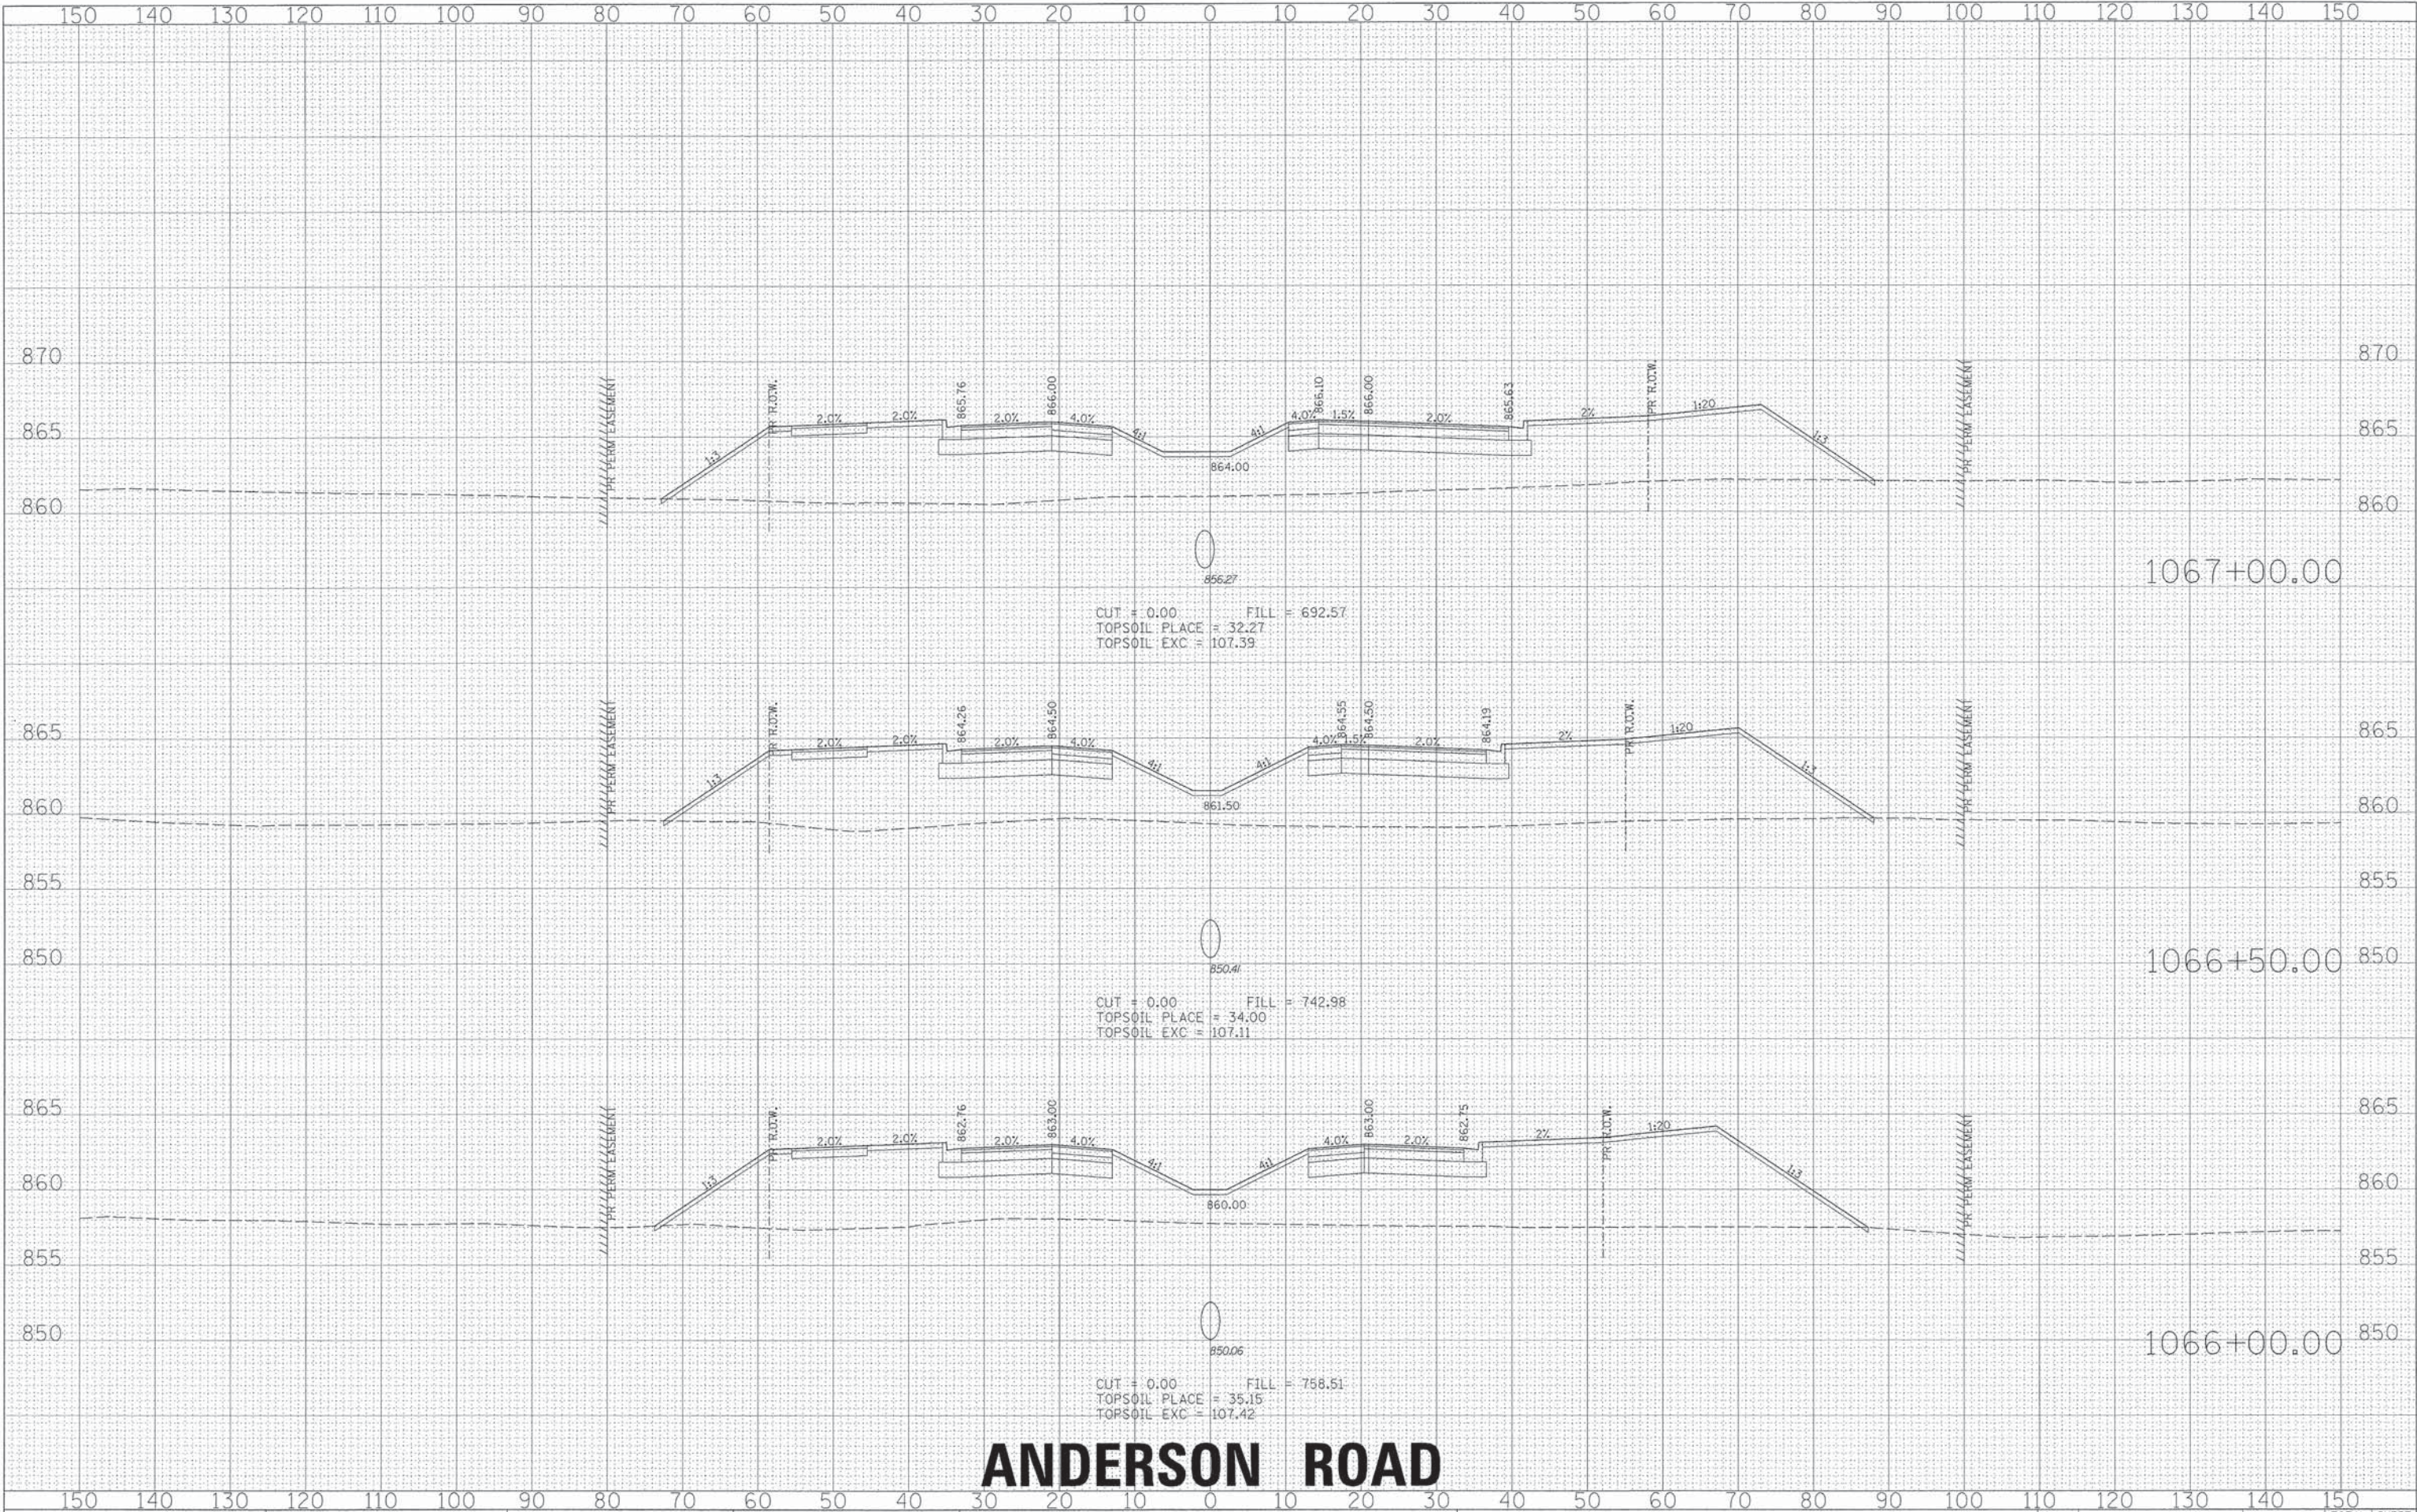


ANDERSON ROAD

FINAL	SURVEYED	DATE
SURVEY	PLOTTED	BY
NOTE BOOK	REMARKS	
AREAS	CHECKED	
NO.		

ORIGINAL	SURVEYED	DATE
SURVEY	PLOTTED	BY
NOTE BOOK	REMARKS	
AREAS	CHECKED	
NO.		

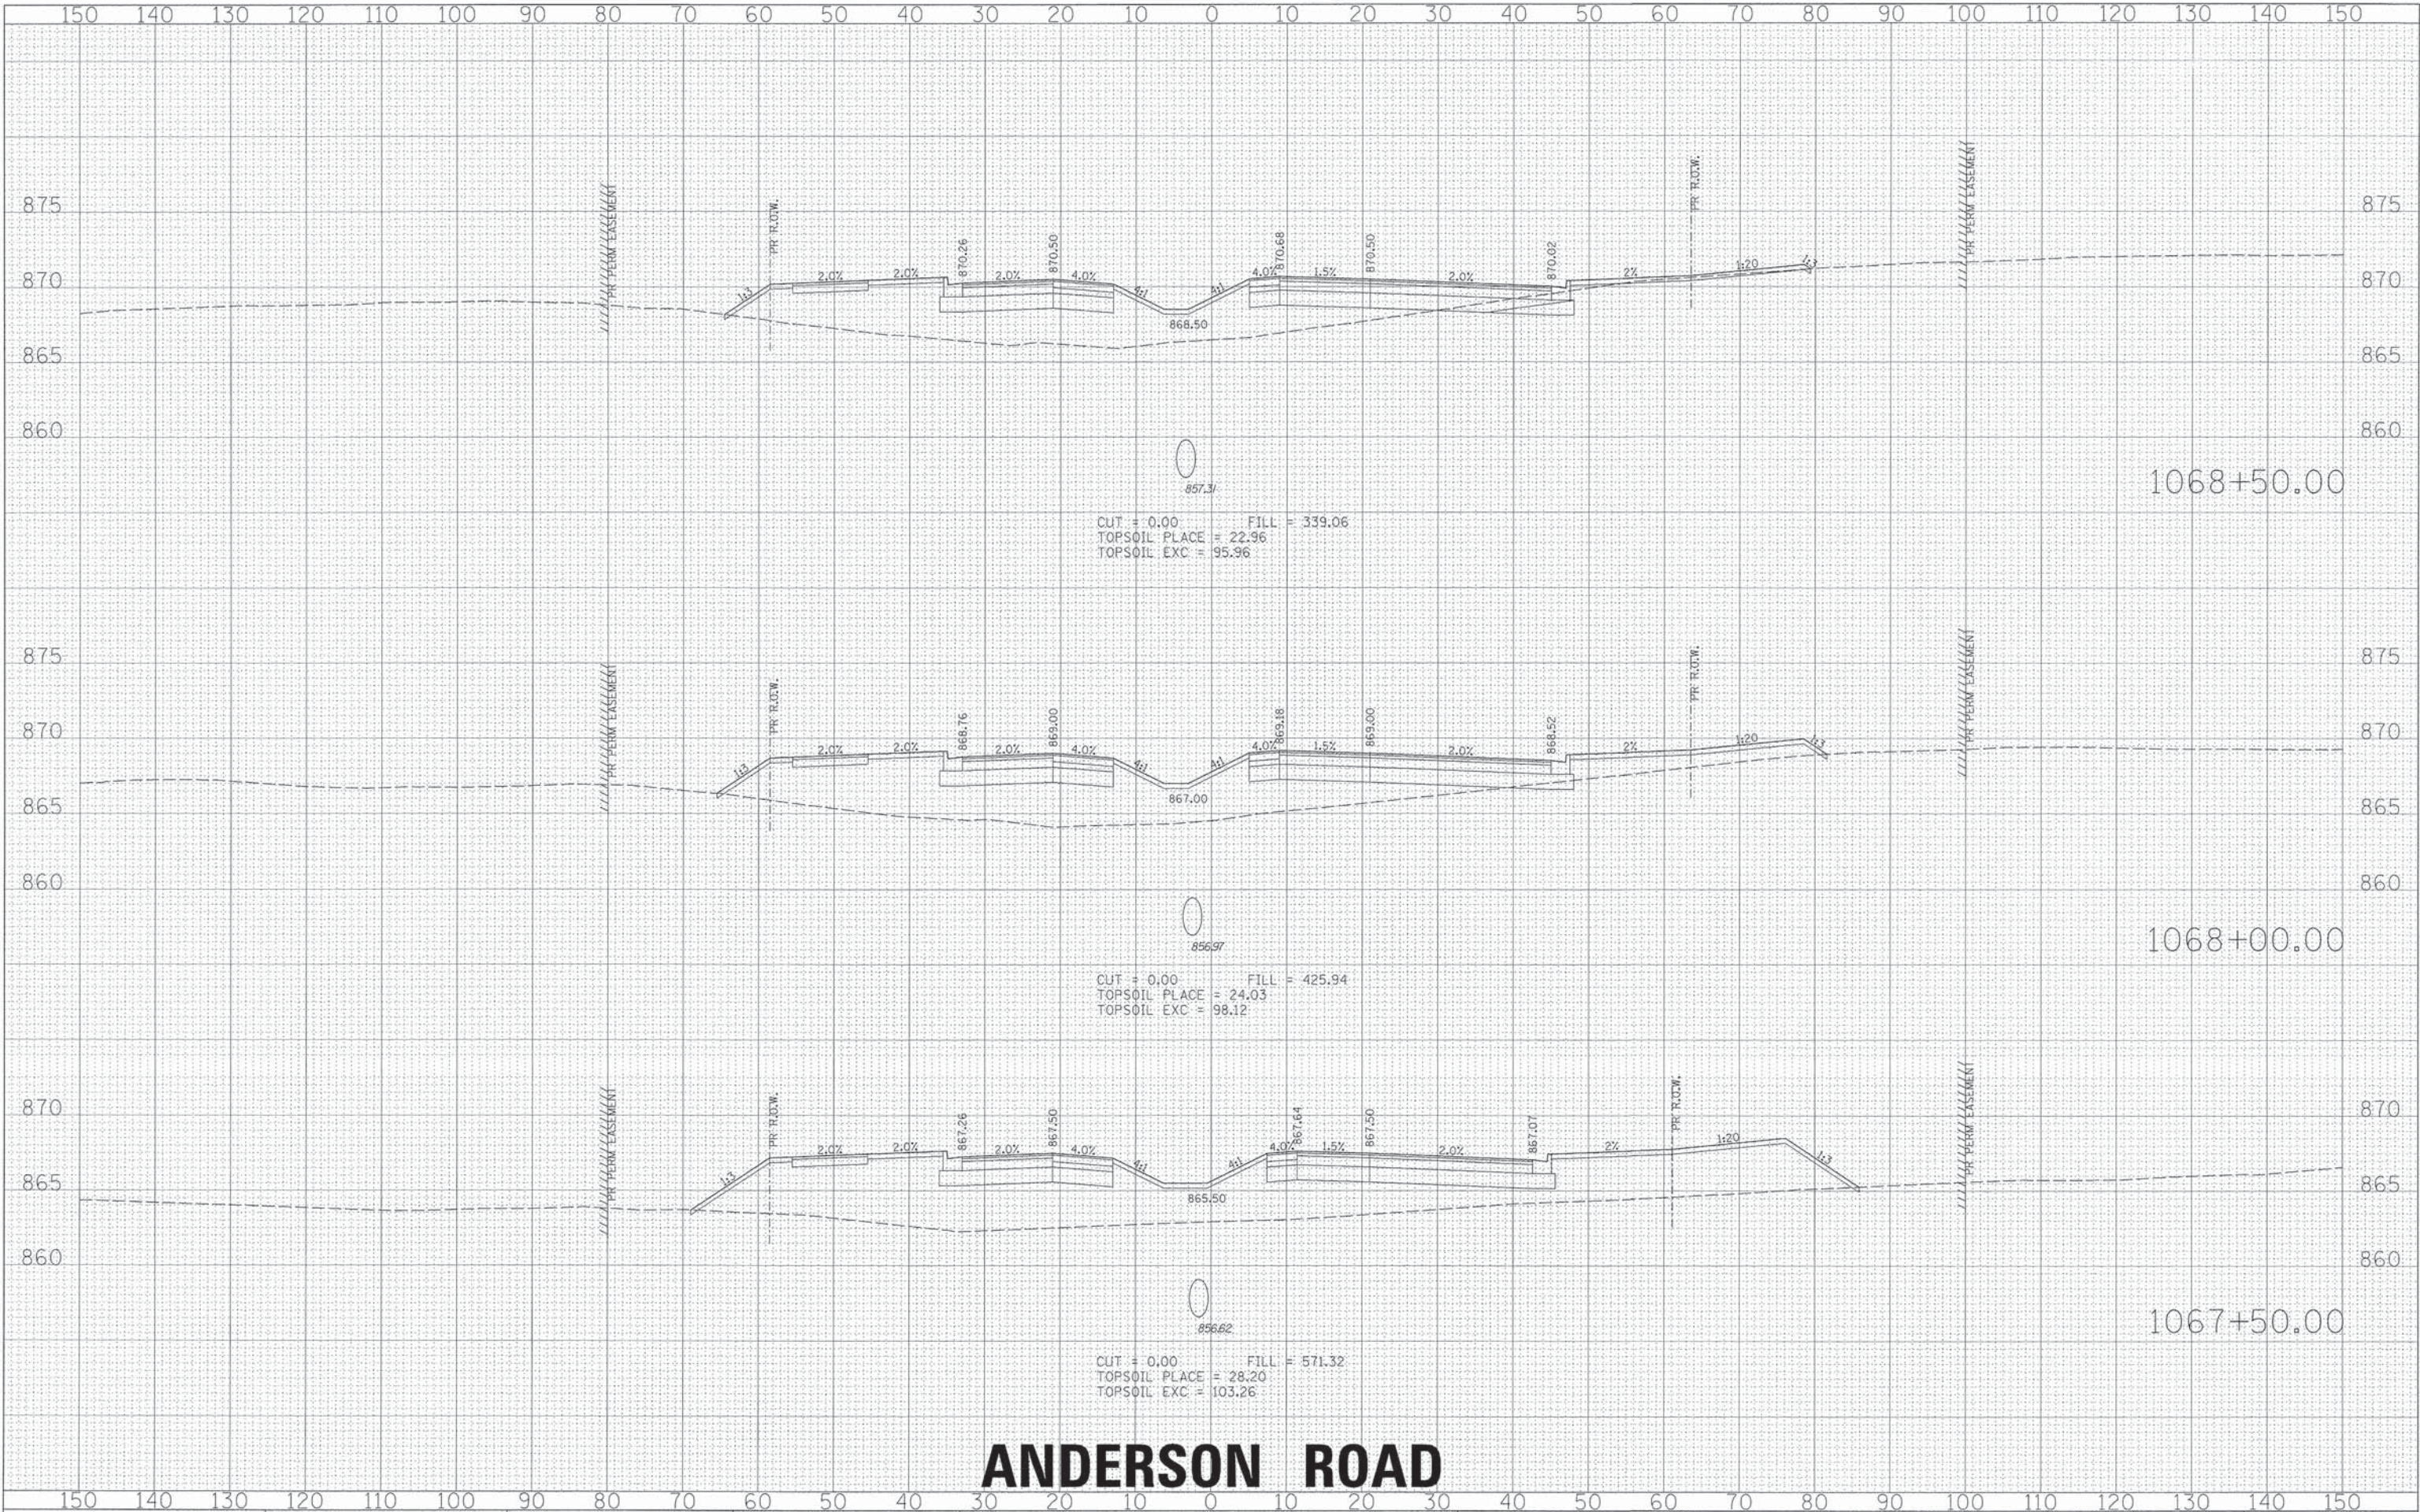

ORIGINAL SURVEY	SURVEYED _____	BY _____	DATE _____
NOTE BOOK	PLOTTED _____		
	TEMPLATE _____		
	AREAS _____		
NO.	AREAS CHECKED _____		

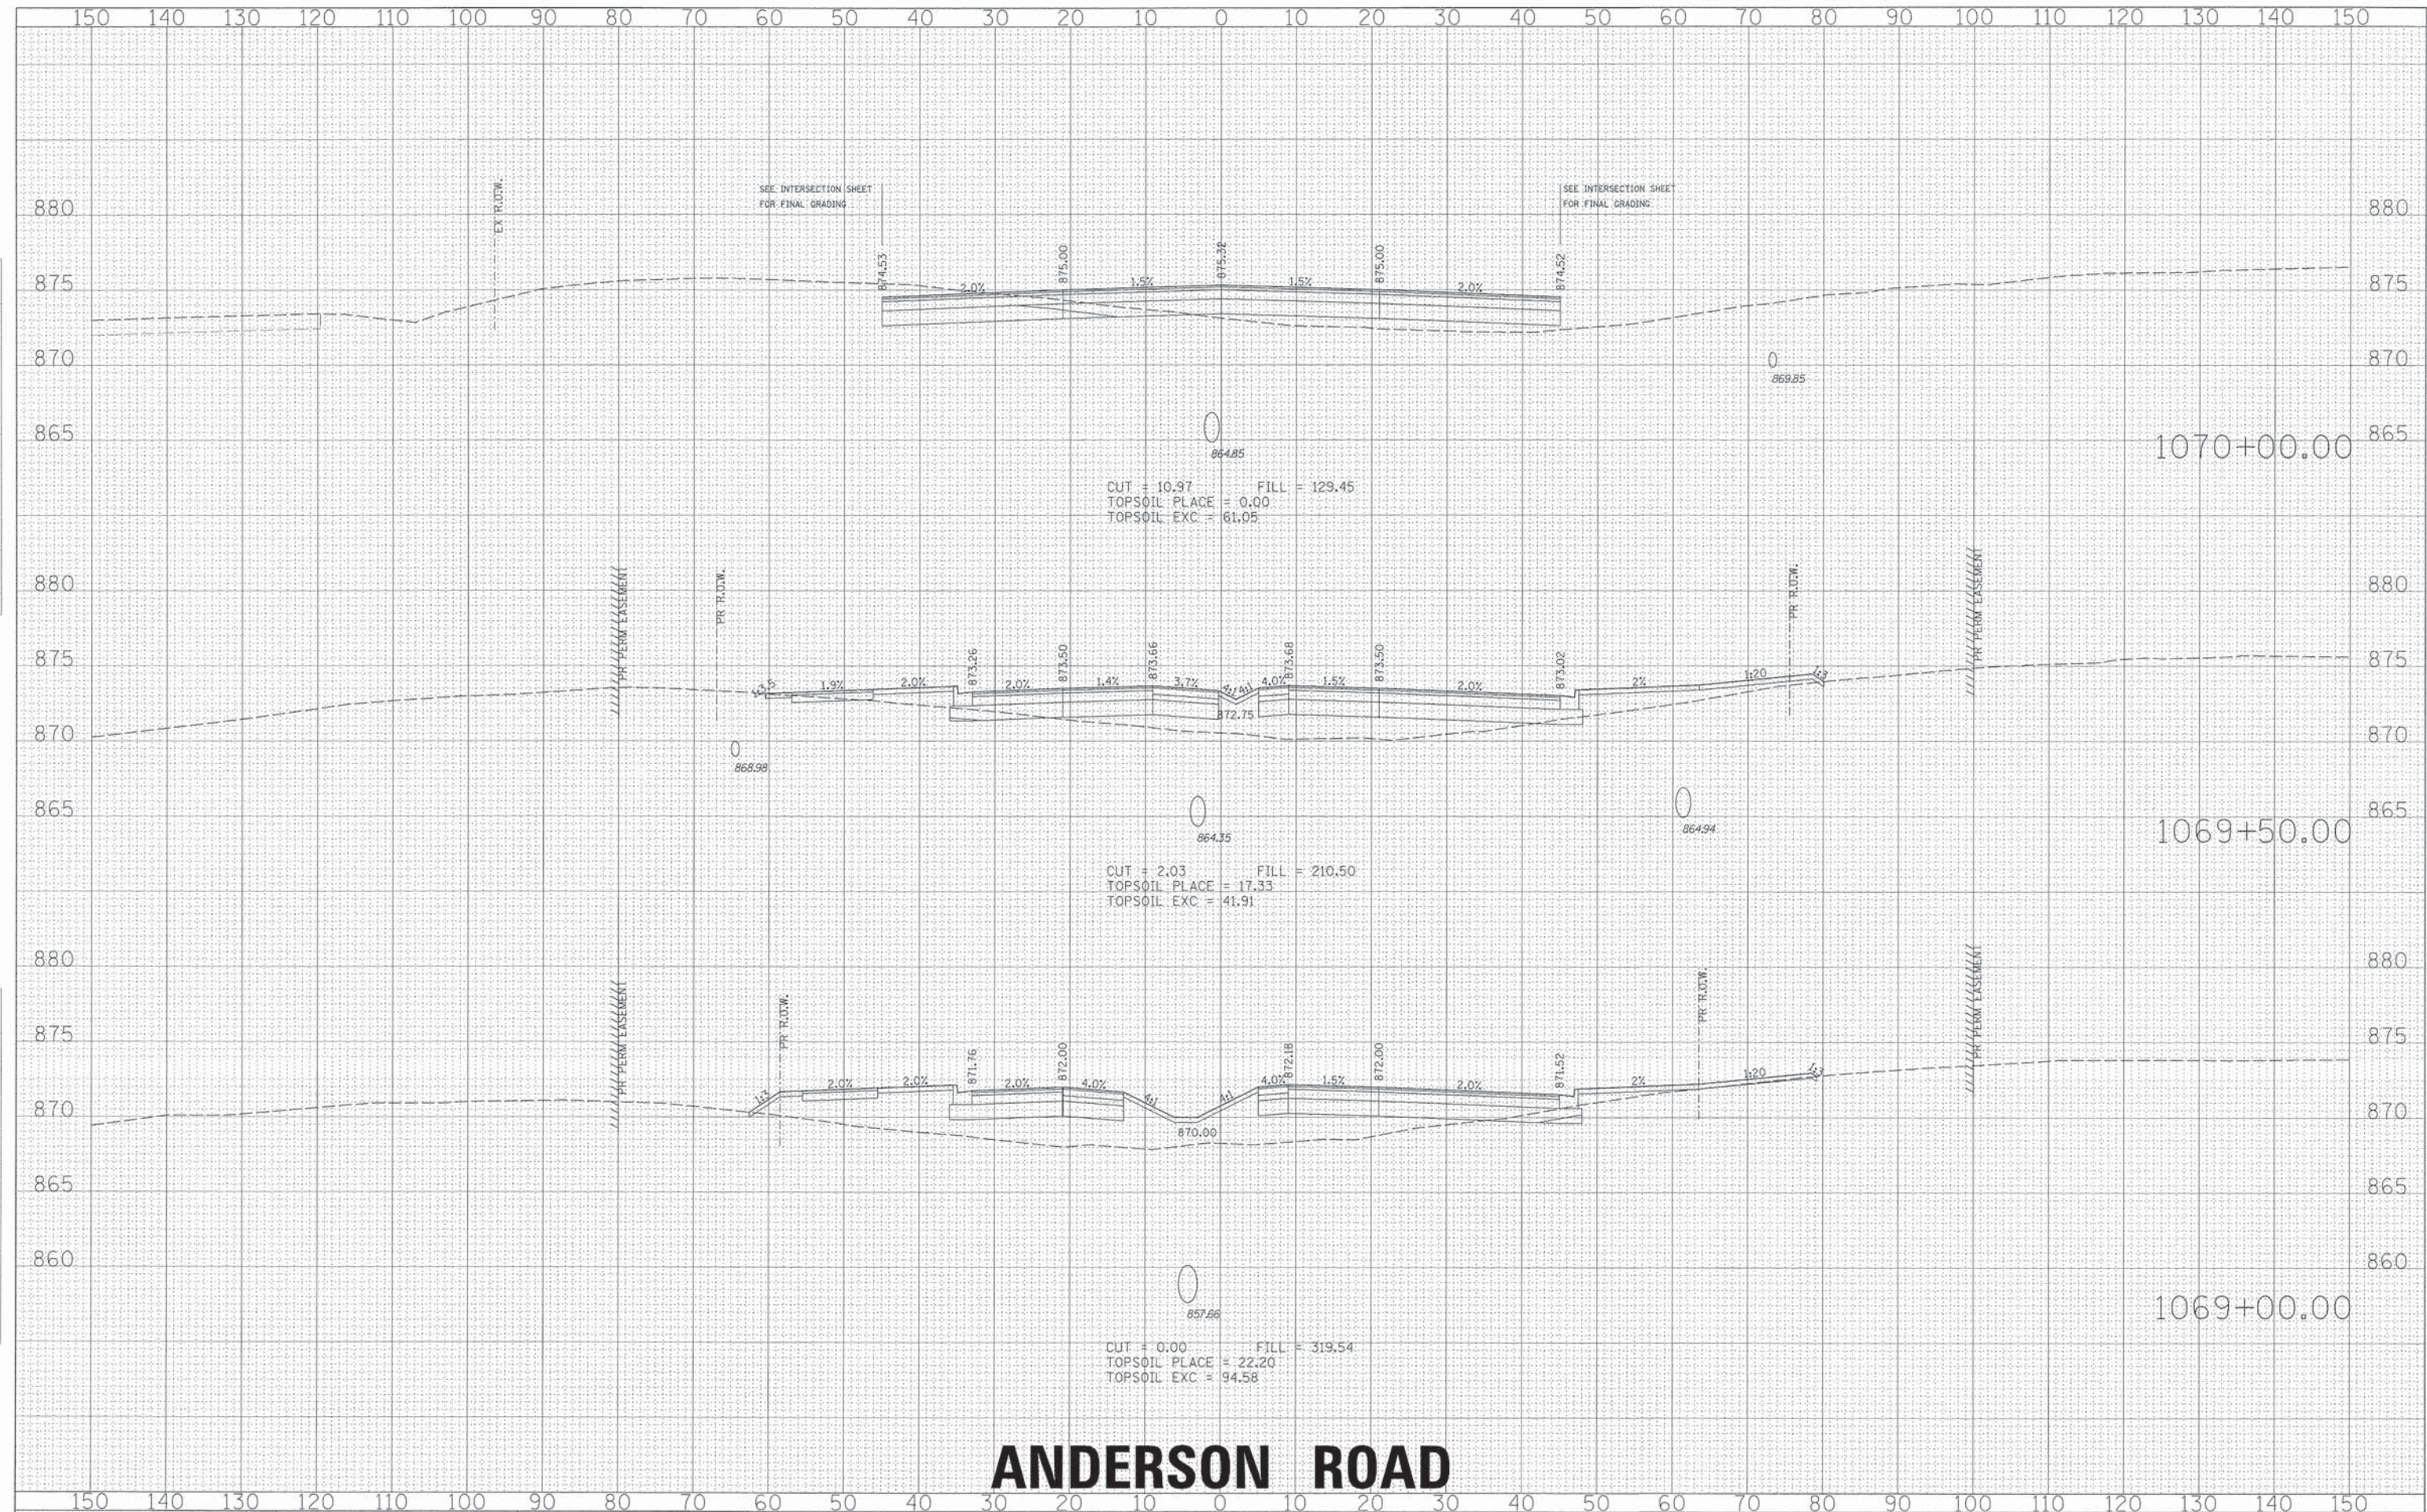

ANDERSON ROAD

**STATE OF ILLINOIS
DEPARTMENT OF TRANSPORTATION**


PROPOSED CROSS SECTIONS

F.A. RTE.	SECTION	COUNTY	TOTAL SHEETS	SHEET NO.
0126	01-00274-00-BR	KANE	289	256
CONTRACT NO. 63698				
ILLINOIS FED. AID PROJECT				

ILLINOIS FED. AID PROJECT


DATE	BY	FINAL SURVEY	SURVEYED
		PLOTTED	
		NOTE BOOK	
		AREAS	
		CHECKED	
		NO.	

DATE	BY	ORIGINAL SURVEY	SURVEYED
		PLOTTED	
		NOTE BOOK	
		AREAS	
		CHECKED	
		NO.	

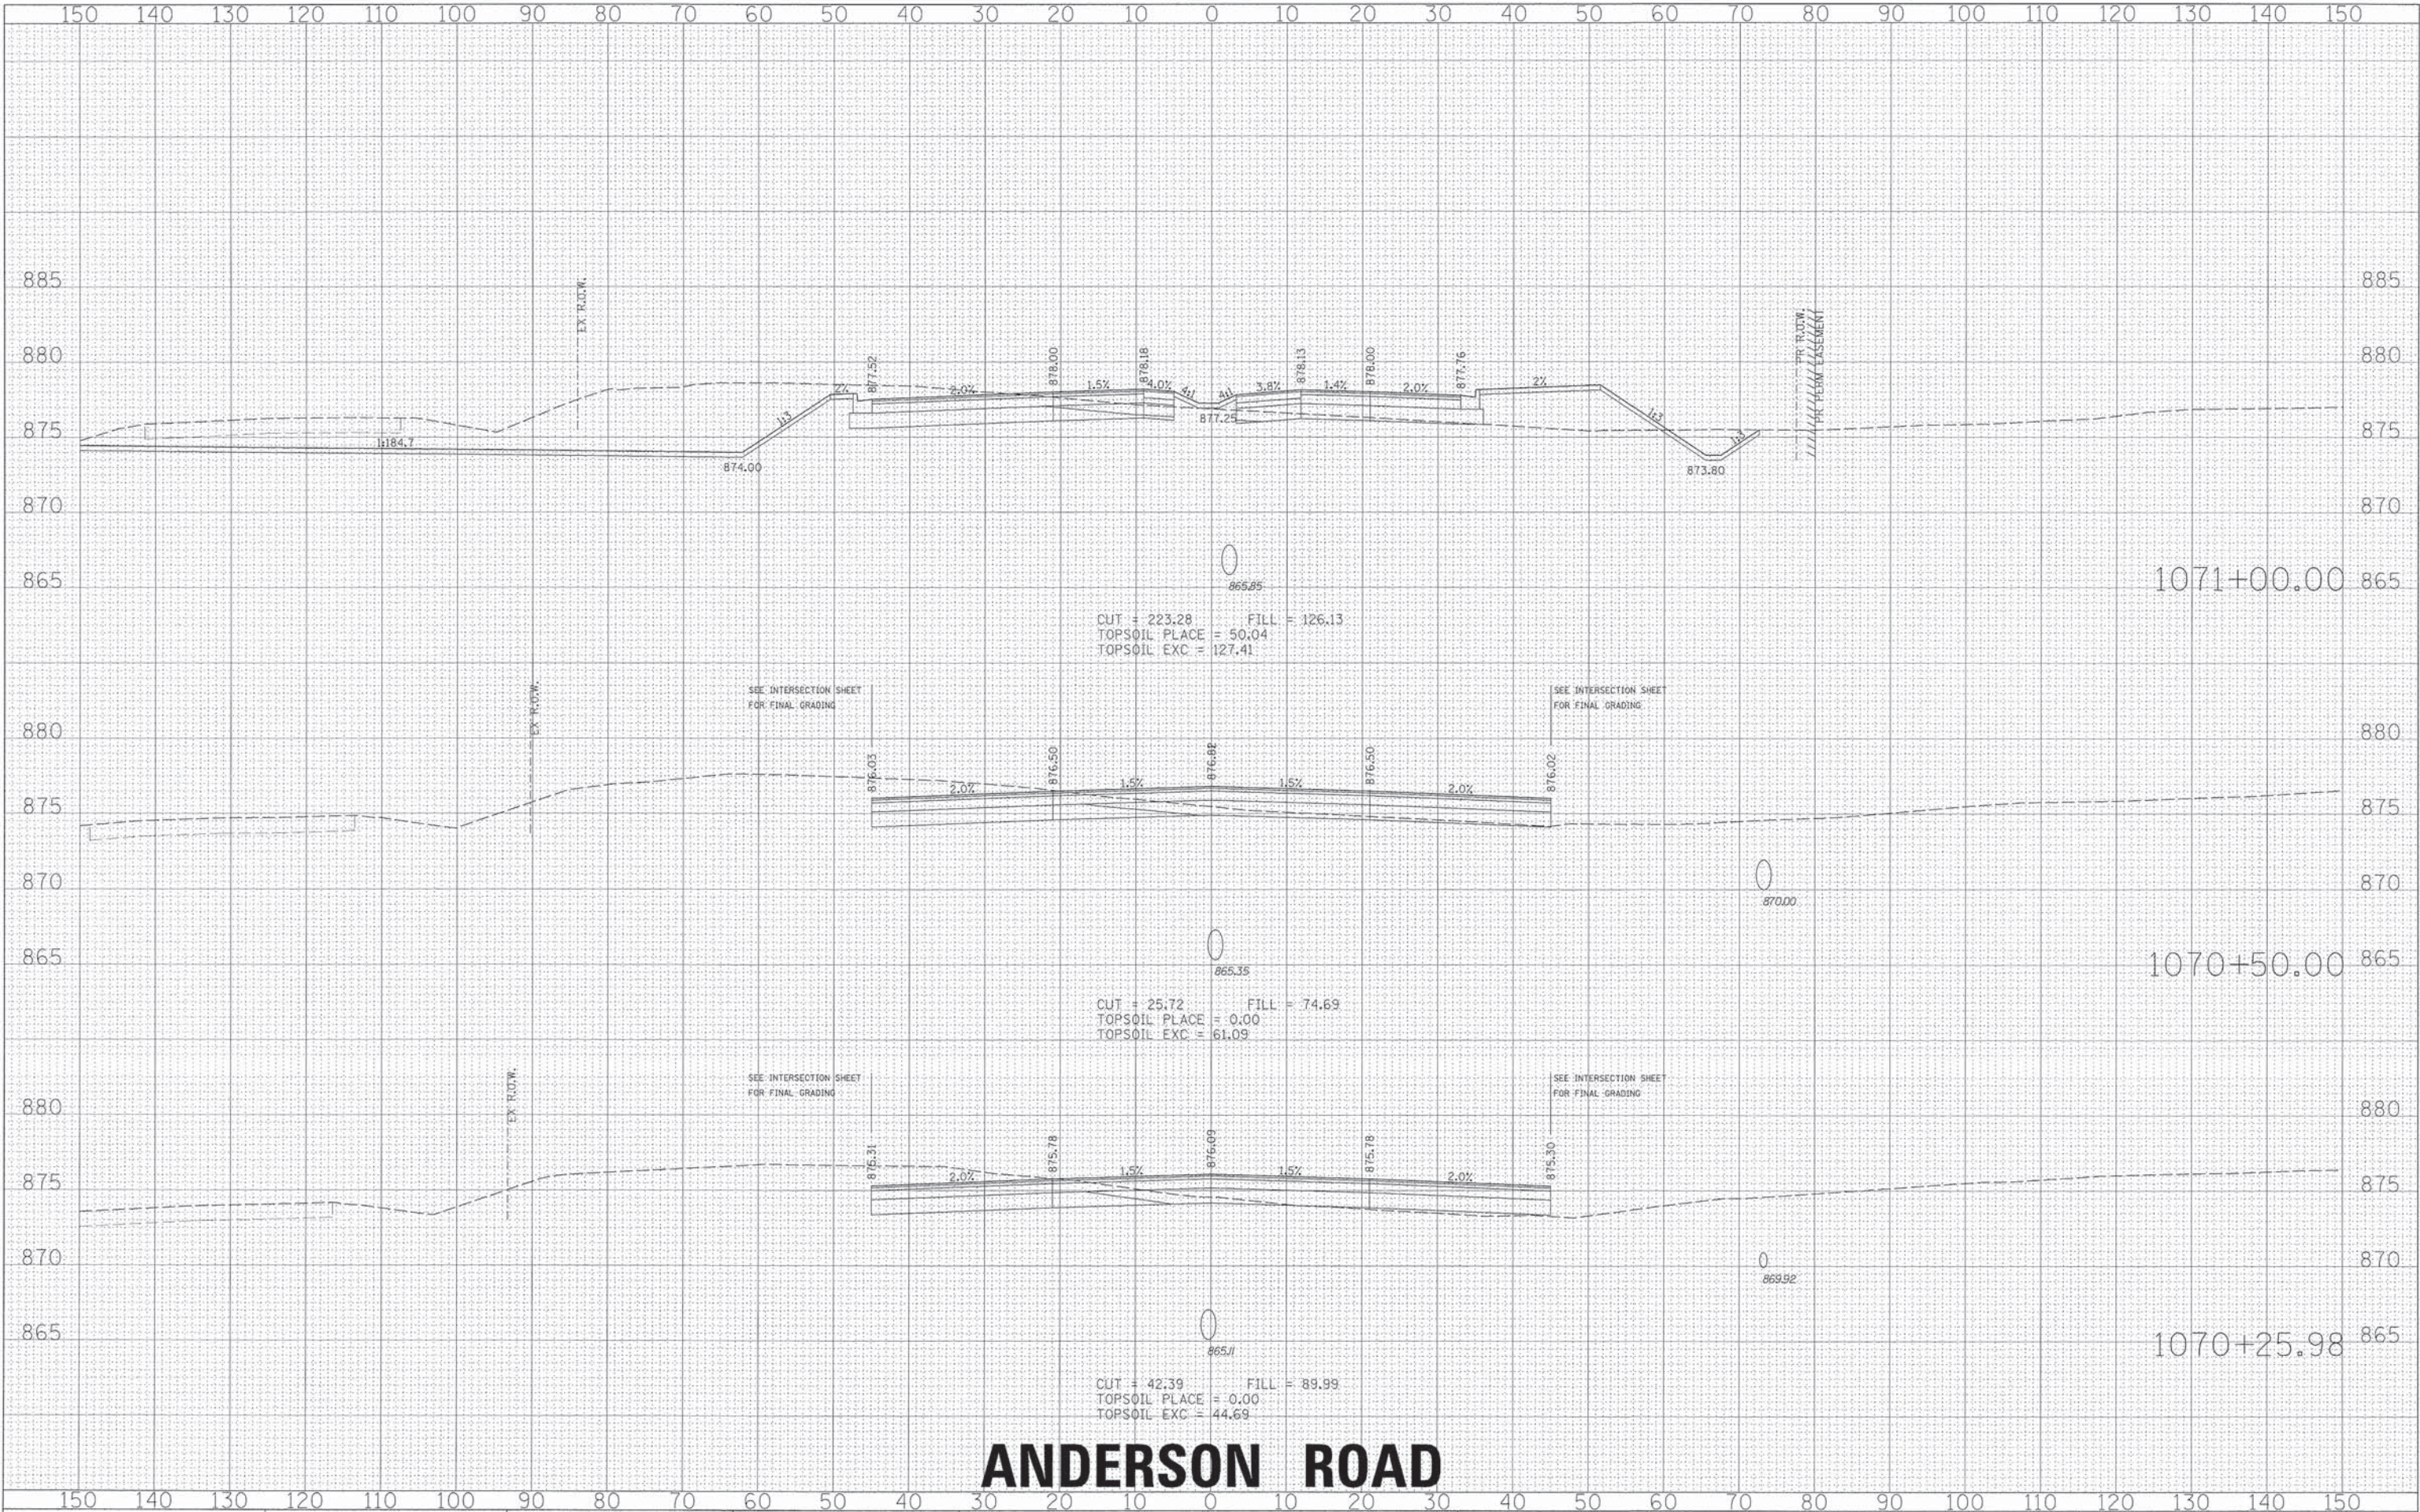

ANDERSON ROAD

ORIGINAL SURVEY	SURVEYED _____	BY _____	DATE _____
NOTE BOOK	PLOTTED _____		
	TEMPLATE _____		
	AREAS _____		
NO.	AREAS CHECKED _____		

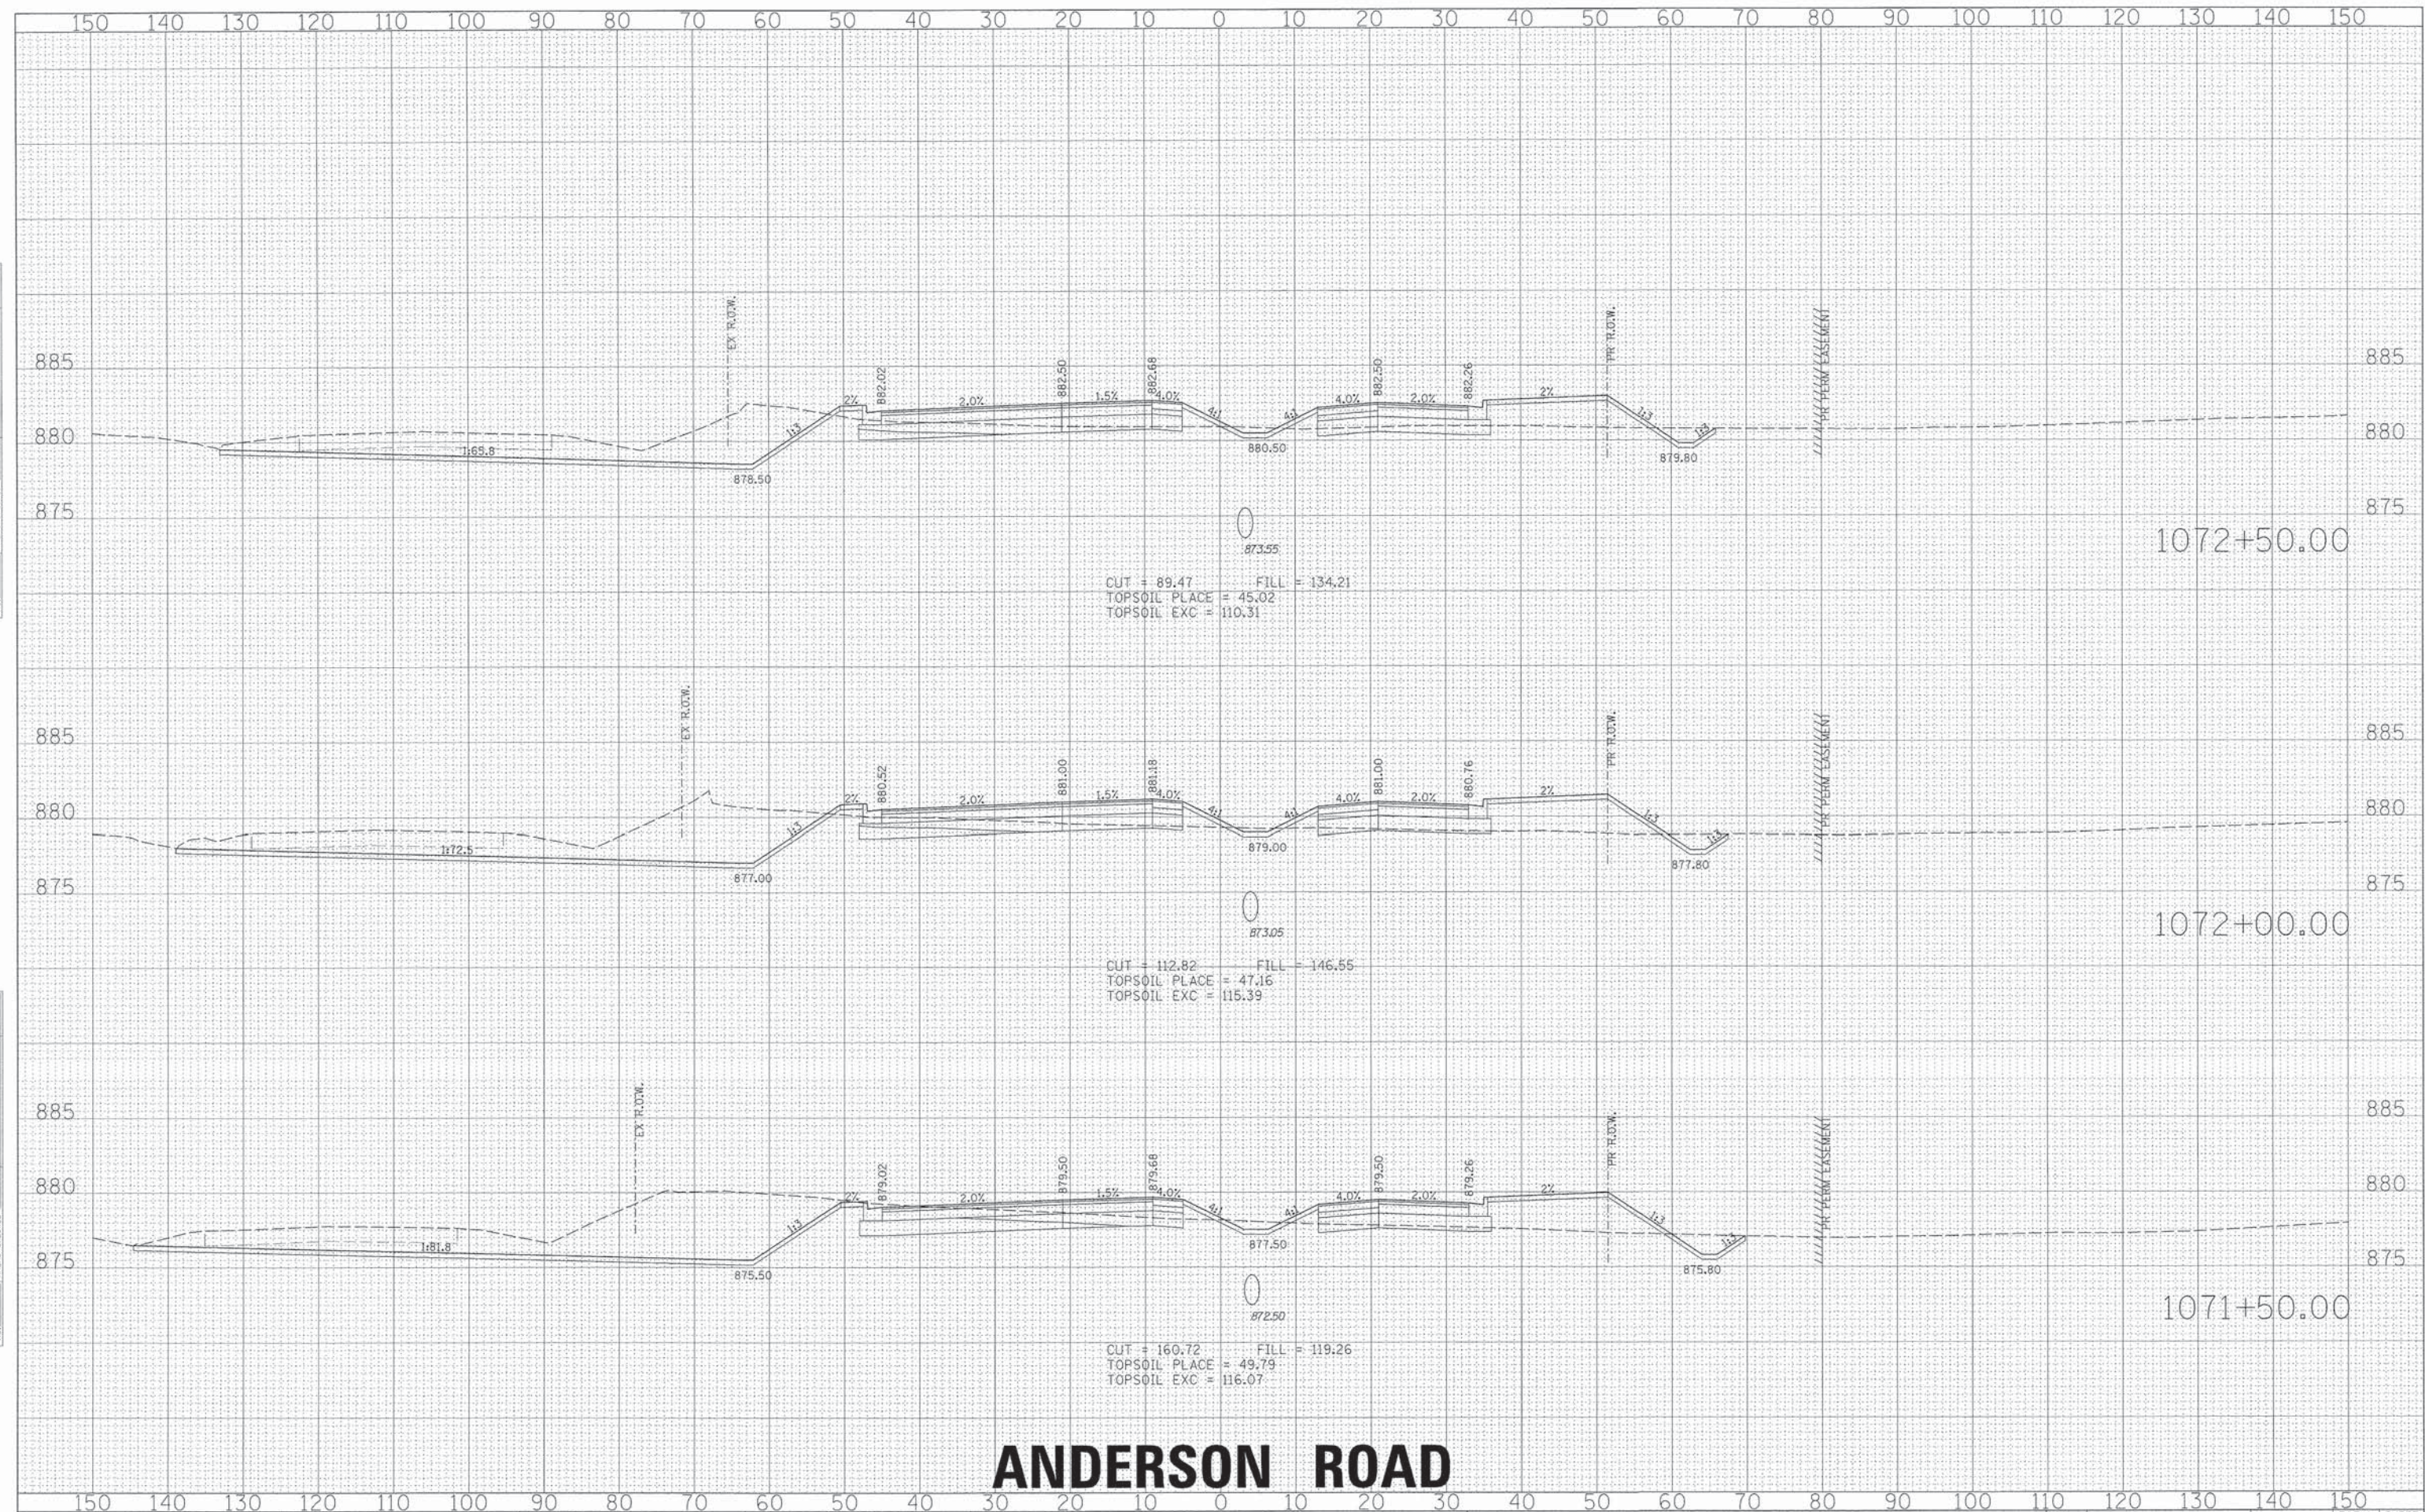

ANDERSON ROAD


STATE OF ILLINOIS
DEPARTMENT OF TRANSPORTATION

PROPOSED CROSS SECTIONS

F.A. RTE.	SECTION	COUNTY	TOTAL SHEETS	SHEET NO.
0126	01-00274-00-BR	KANE	289	258
CONTRACT NO. 63698				
ILLINOIS FED. AID PROJECT				

FINAL	DATE
SURVEY	
PLOTTED	
NOTE BOOK	
NO.	

ORIGINAL	DATE
SURVEY	
PLOTTED	
NOTE BOOK	
NO.	

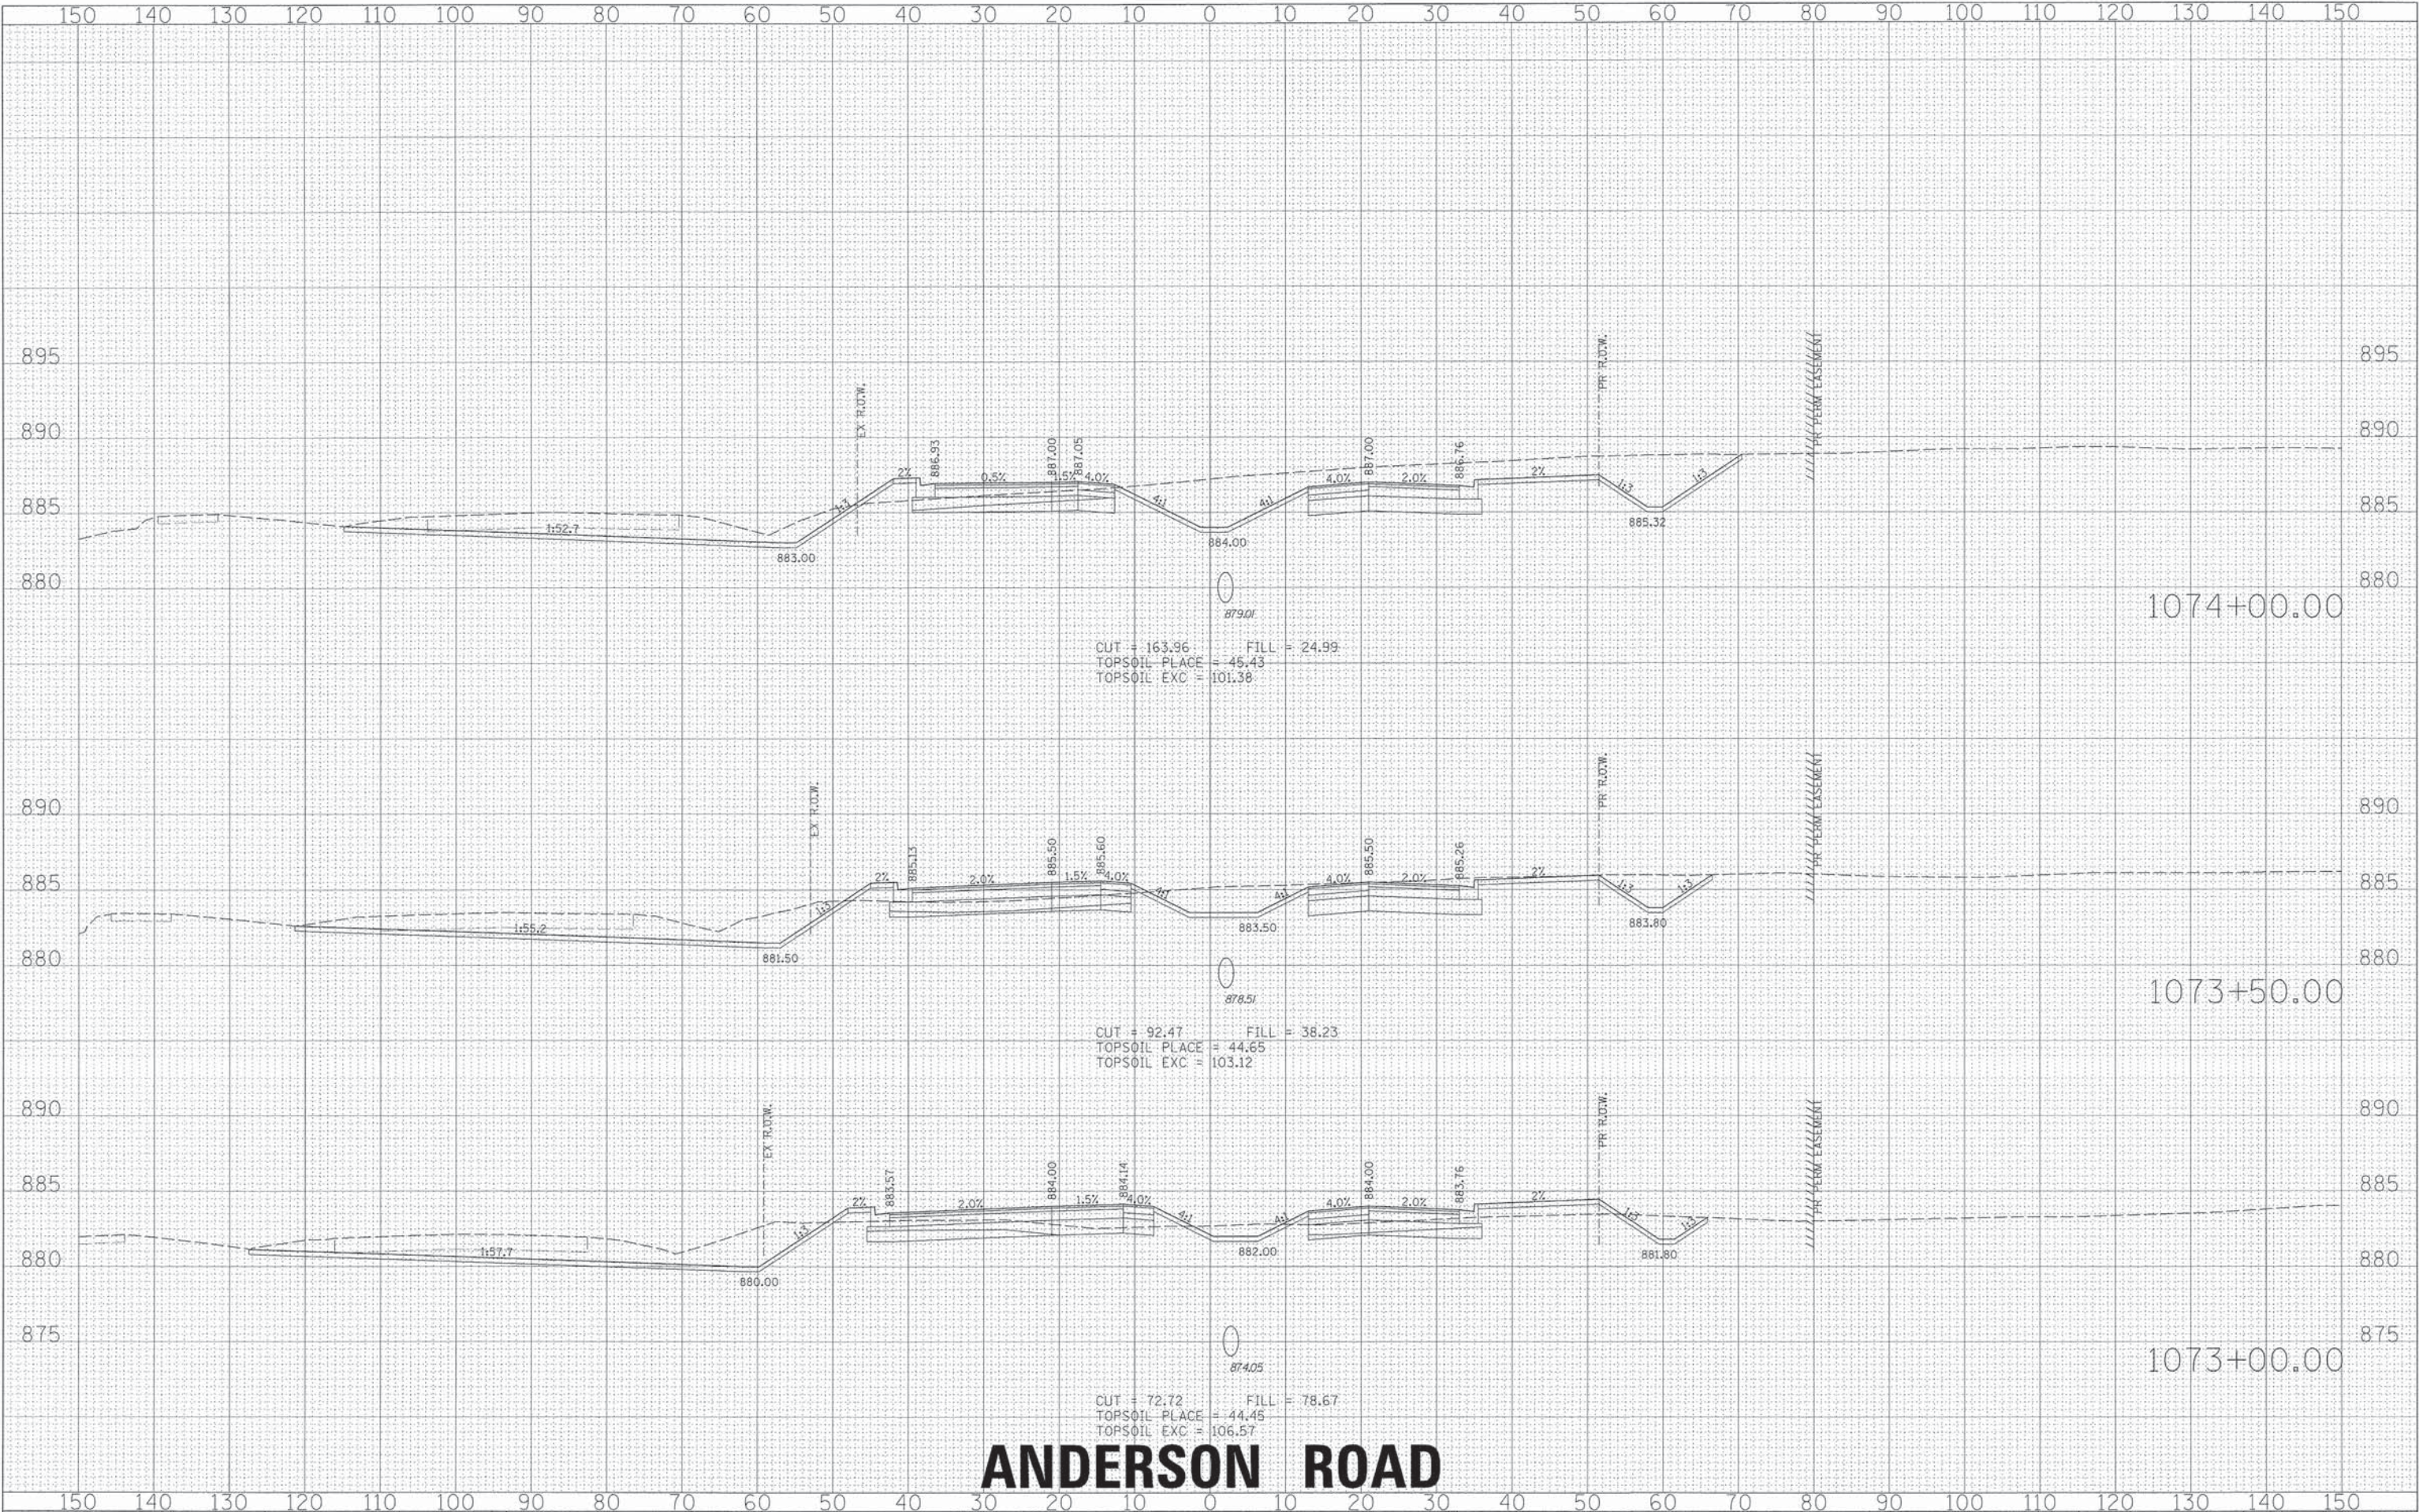


ANDERSON ROAD

 HRGreen.com Illinois Professional Design Firm #184-001322	USER NAME = MFeiler	DESIGNED -	REVISED -	STATE OF ILLINOIS DEPARTMENT OF TRANSPORTATION	PROPOSED CROSS SECTIONS	F.A. RTE.	SECTION	COUNTY	TOTAL SHEETS	SHEET NO.
	PLOT SCALE =	DRAWN -	REVISED -			0126	01-00274-00-BR	KANE	289	259
	PLOT DATE = 6/7/2013	CHECKED -	REVISED -			CONTRACT NO. 63698				
	0884_xs_anderson_c3.dgn	REVISED -	ILLINOIS FED. AID PROJECT							
					SCALE:	SHEET NO.	OF	SHEETS	STA. 1073+00.00 TO STA. 1074+00.00	

FINAL	DATE
SURVEYED	BY
PLOTTED	
NOTE BOOK	
AREAS	
CHECKED	
NO.	

ORIGINAL	DATE
SURVEYED	BY
PLOTTED	
NOTE BOOK	
AREAS	
CHECKED	
NO.	

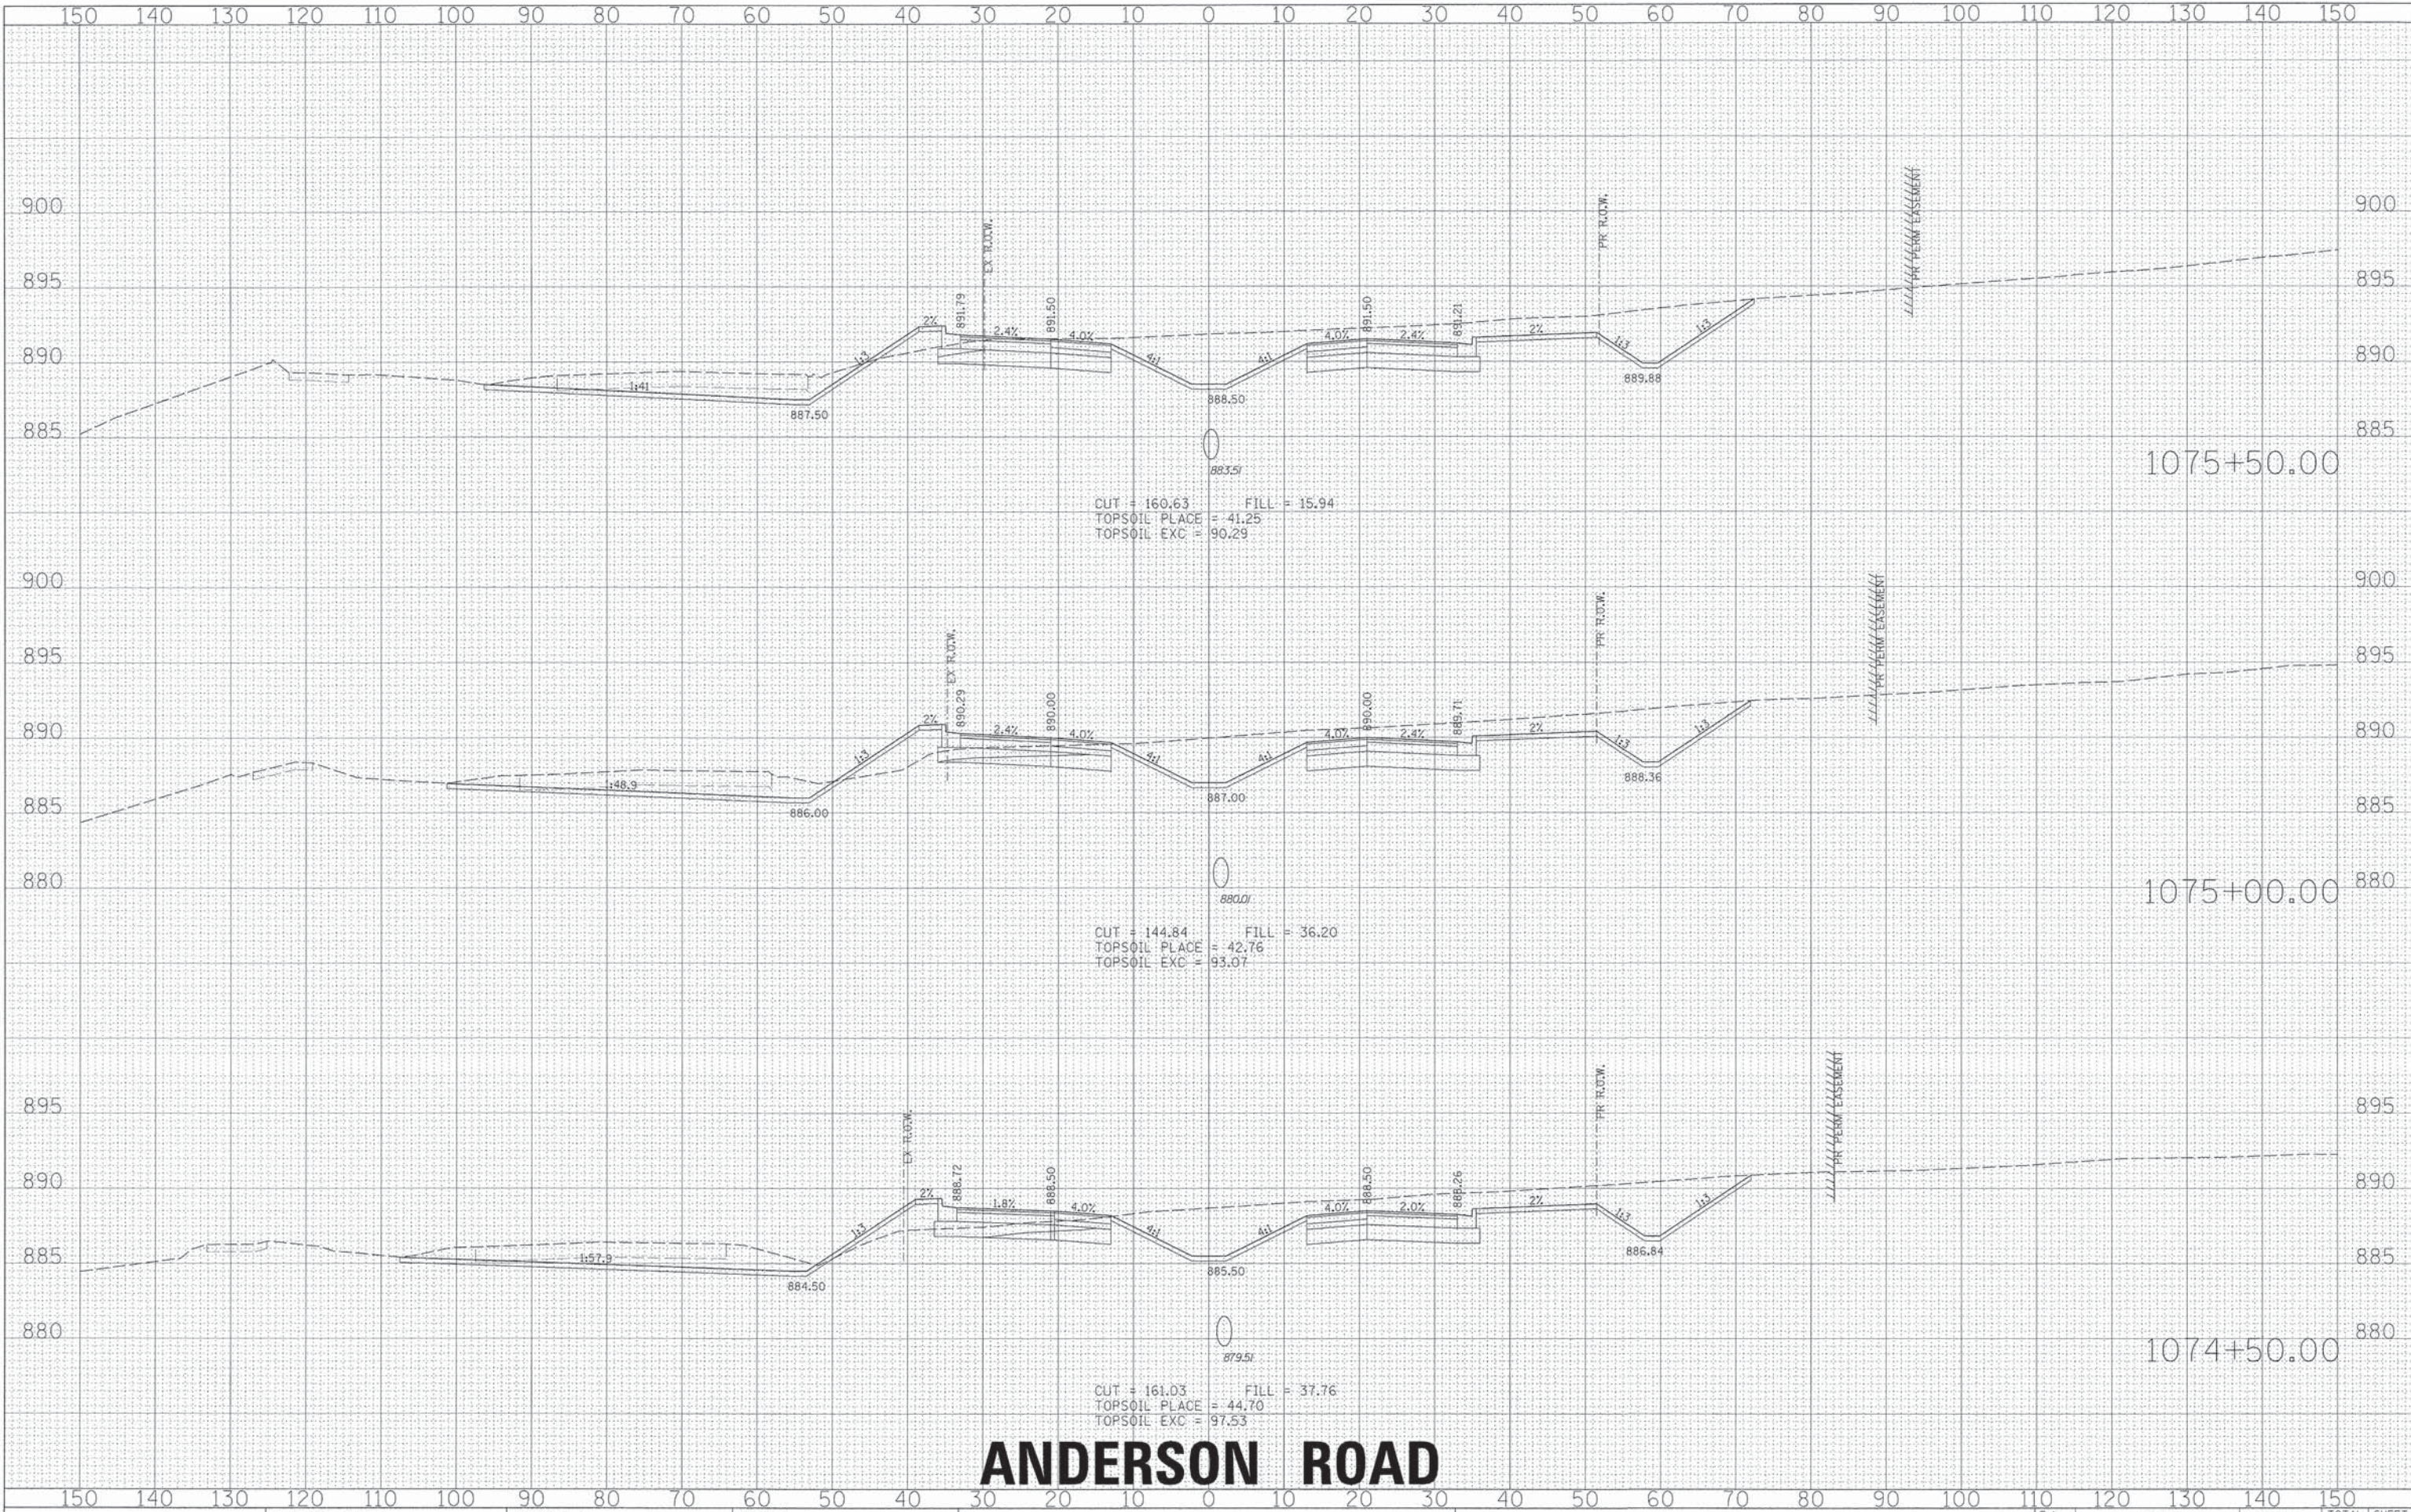

ANDERSON ROAD

STATE OF ILLINOIS
DEPARTMENT OF TRANSPORTATION

PROPOSED CROSS SECTIONS

F.A. RTE.	SECTION	COUNTY	TOTAL SHEETS	SHEET NO.
0126	01-00274-00-BR	KANE	289	260
CONTRACT NO. 63698				
[ILLINOIS] FED. AID PROJECT				



HRGreen.com
Illinois Professional Design Firm
#184-001322


USER NAME = MFeiler
PLOT SCALE =
PLOT DATE = 6/7/2013
084_xs_anderson_c3.dgn

DESIGNED -
DRAWN -
CHECKED -

REVISED -
REVISED -
REVISED -
REVISED -

SCALE: SHEET NO. OF SHEETS STA. 1074+50.00 TO STA. 1075+50.00


ORIGINAL SURVEY	SURVEYED _____	BY _____	DATE _____
NOTE BOOK	PLOTTED _____		
	TEMPLATE _____		
	AREAS _____		
NO. _____	AREAS CHECKED _____		

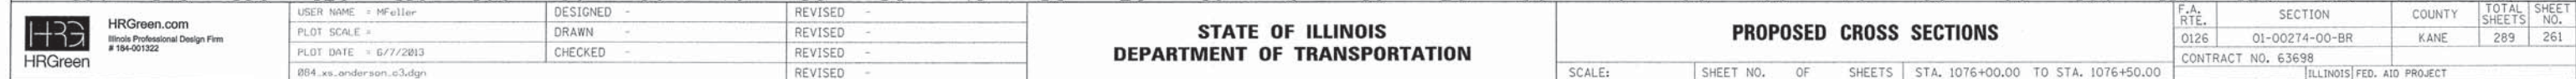

F.A. RTE.	SECTION	COUNTY	TOTAL SHEETS	SHEET NO.
0126	01-00274-00-BR	KANE	289	261
CONTRACT NO. 63698				
ILLINOIS		FED. AID PROJECT		


FINAL	SURVEYED	BY	DATE
SURVEY	PLOTTED		
NOTE BOOK	REMARKS		
NO.	AREAS CHECKED		

ORIGINAL	SURVEYED	BY	DATE
SURVEY	PLOTTED		
NOTE BOOK	REMARKS		
NO.	AREAS CHECKED		

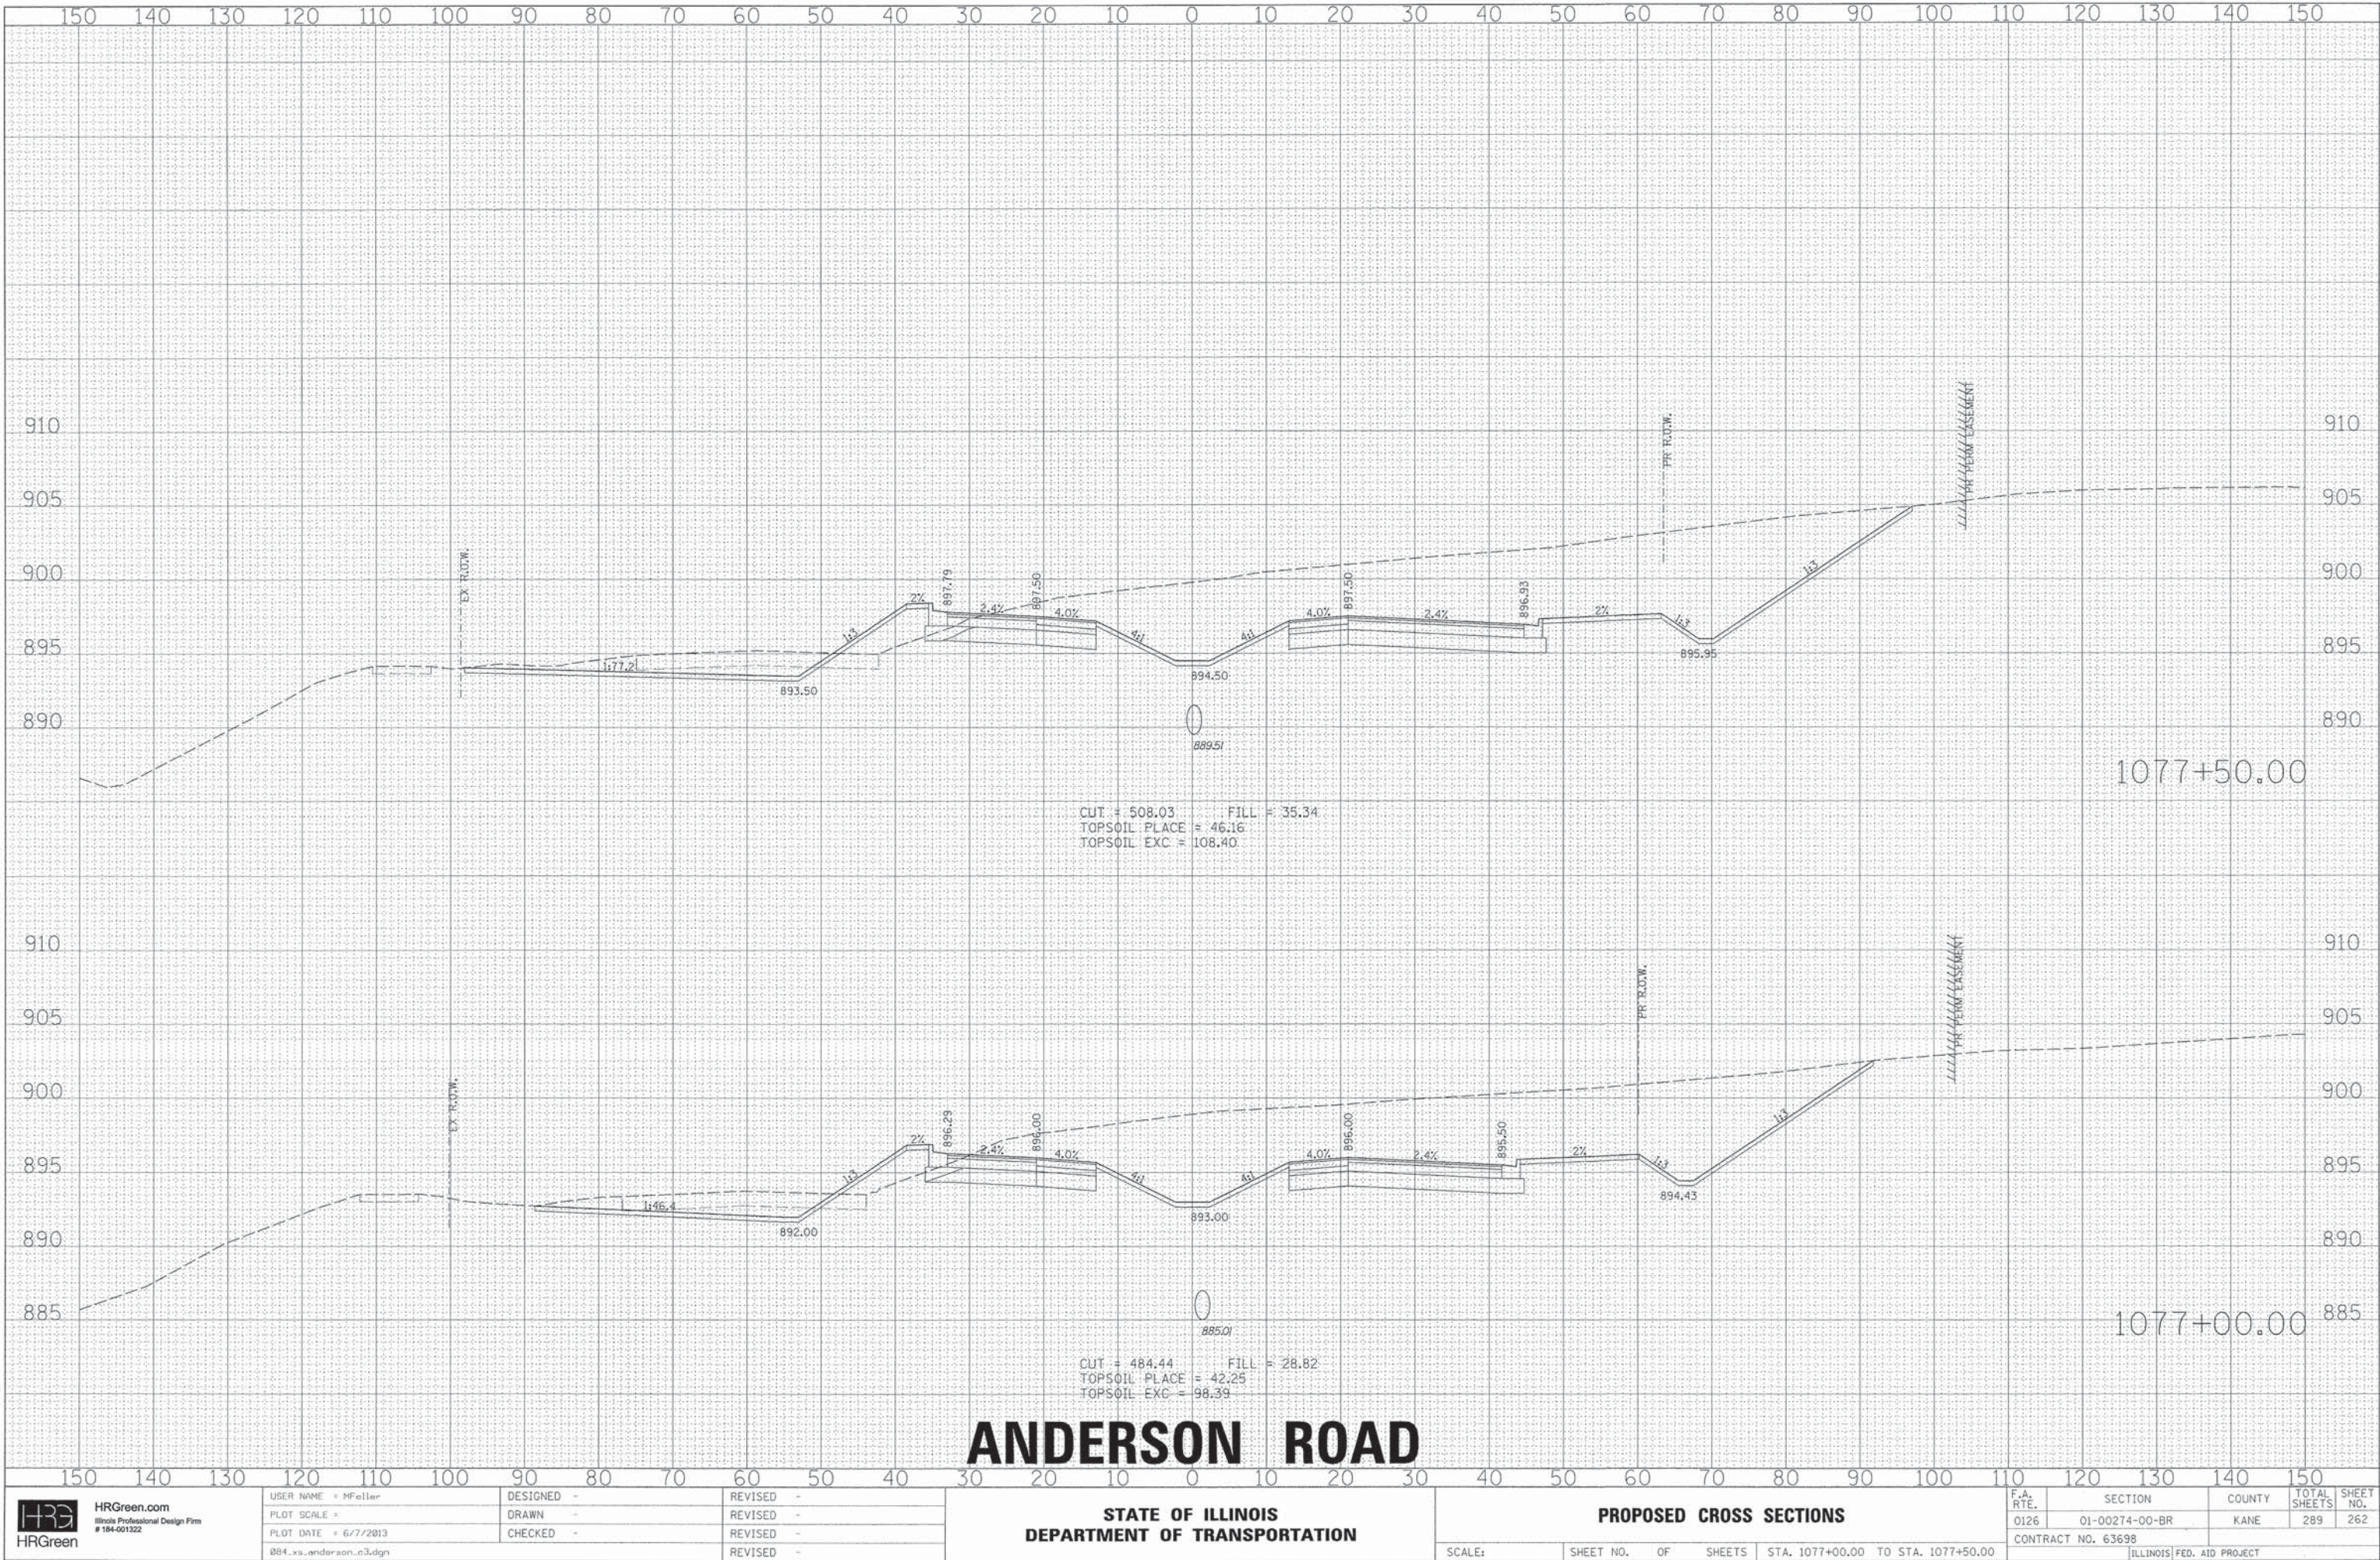

FINAL	SURVEYED	DATE
SURVEY	PLOTTED	BY
NOTE BOOK	REVISION	
AREAS	CHECKED	
NO.		

ORIGINAL	SURVEYED	DATE
SURVEY	PLOTTED	BY
NOTE BOOK	REVISION	
AREAS	CHECKED	
NO.		

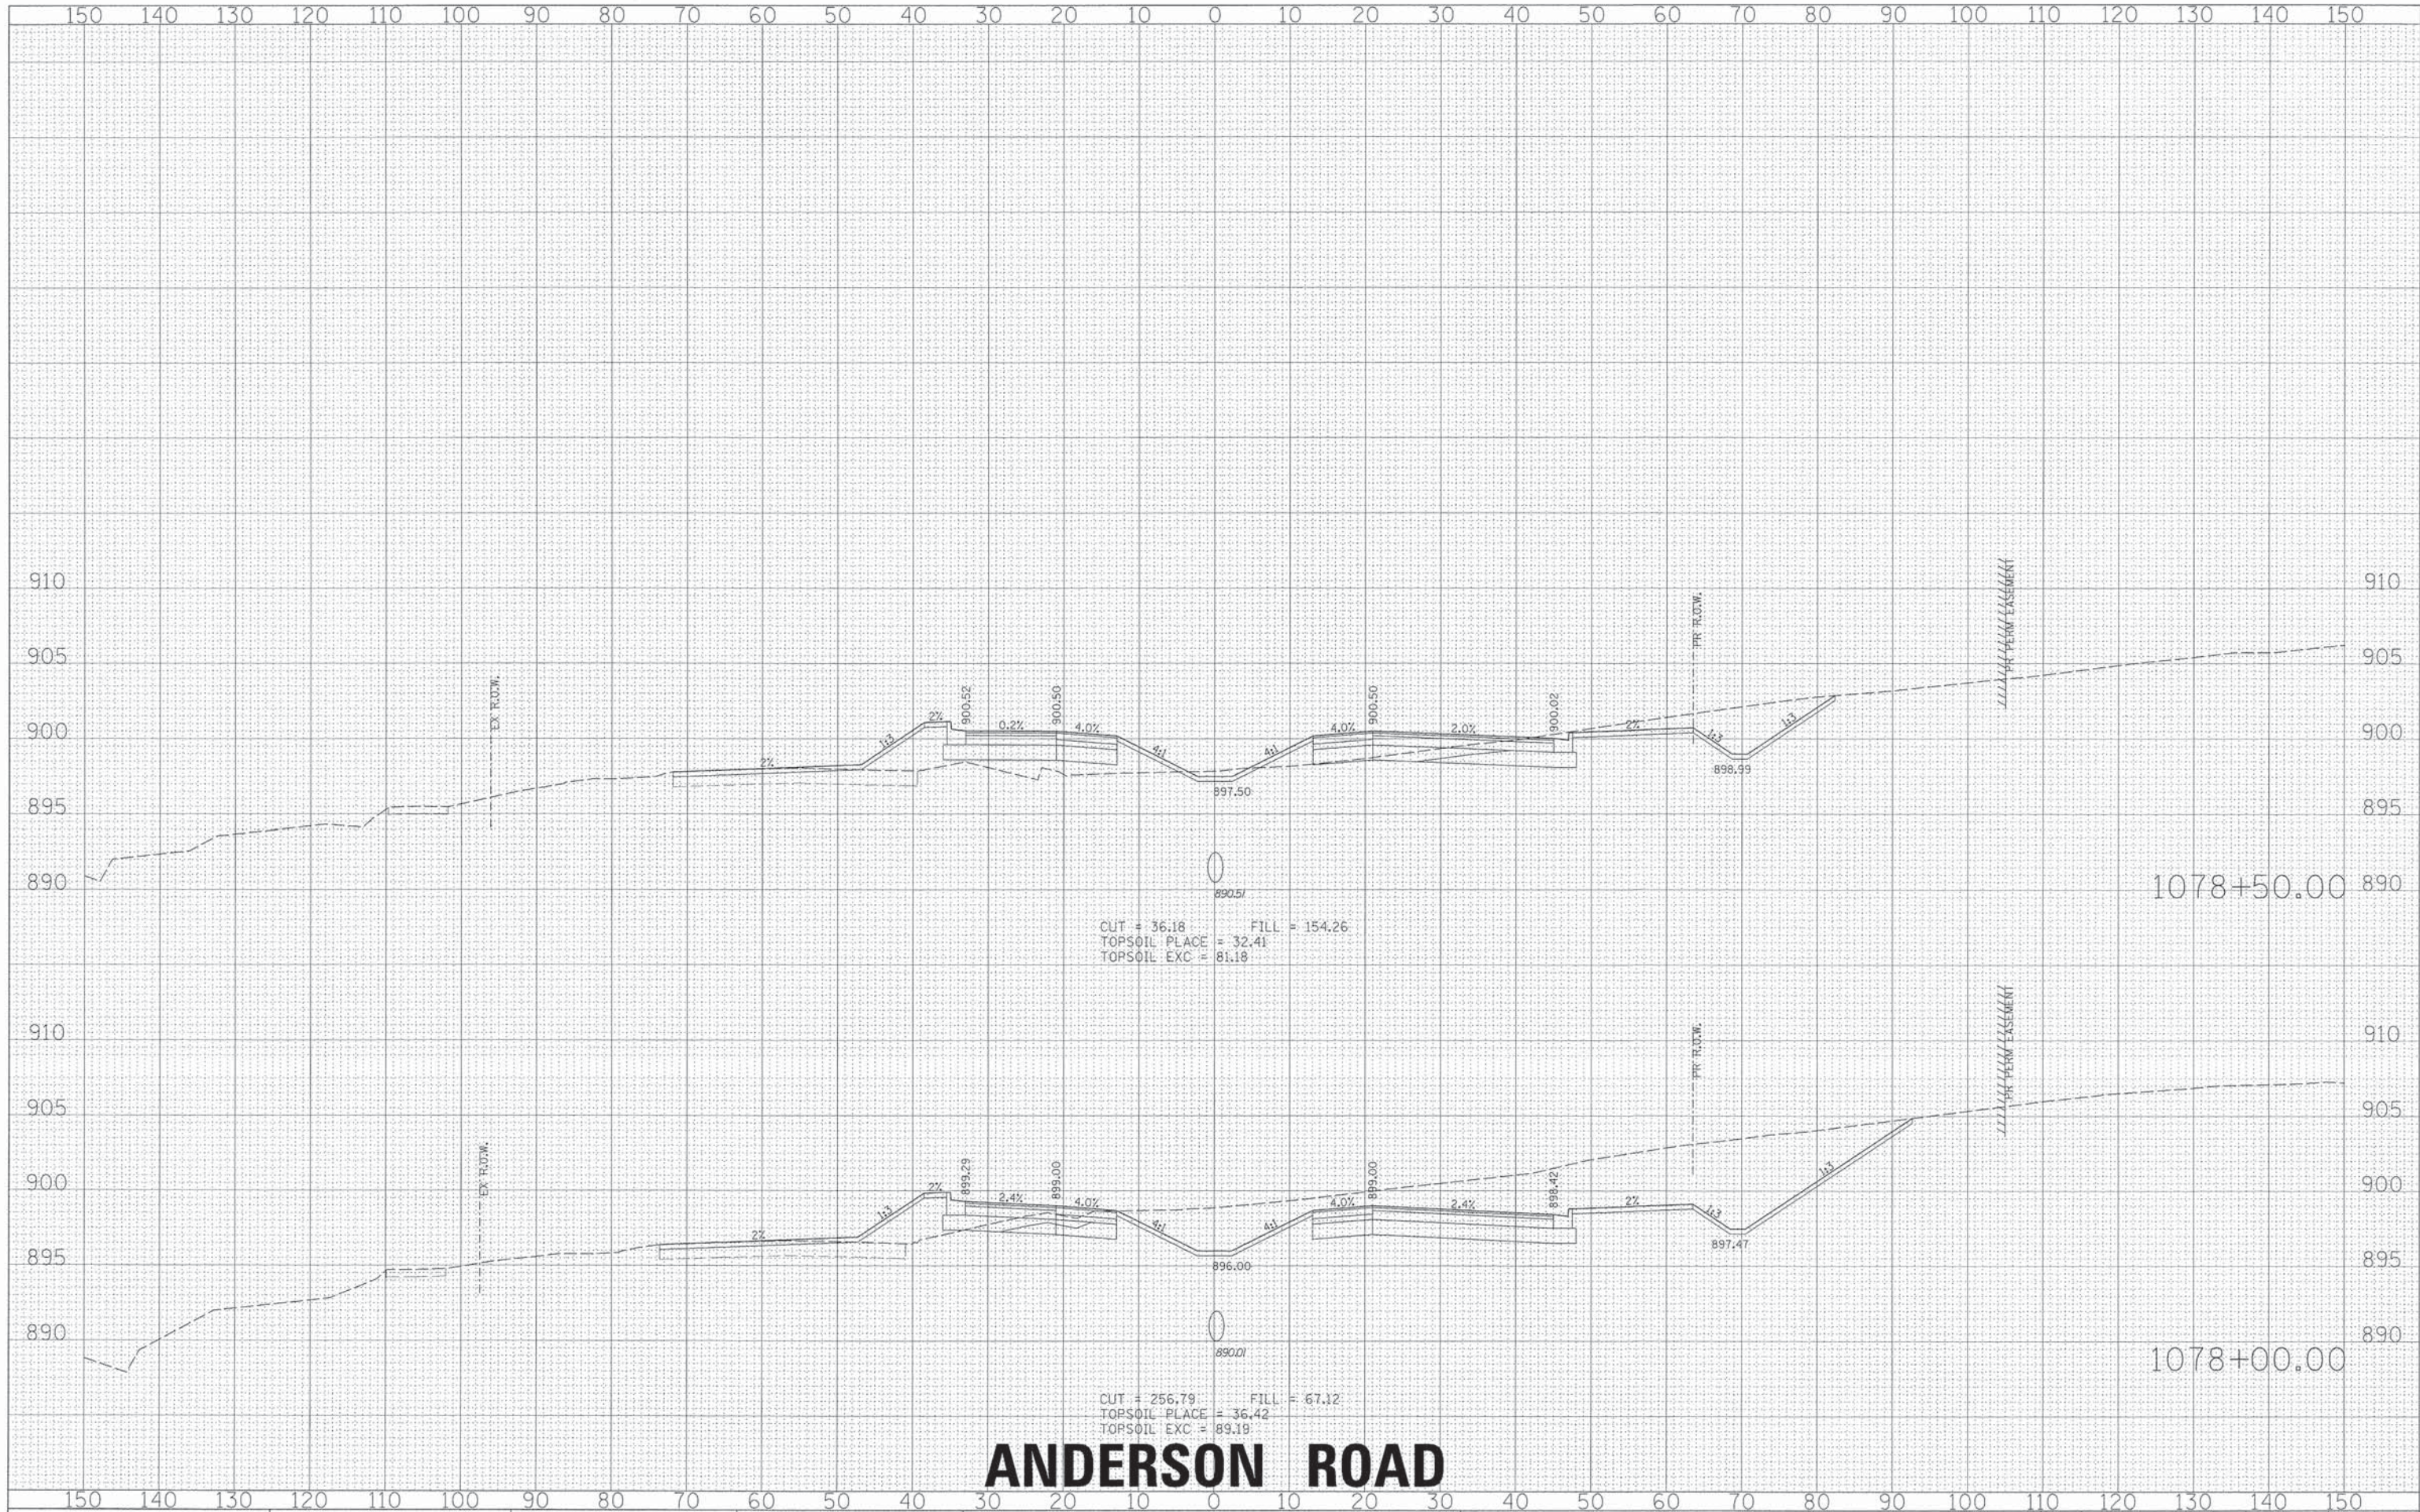

ANDERSON ROAD

STATE OF ILLINOIS
DEPARTMENT OF TRANSPORTATION

PROPOSED CROSS SECTIONS

SCALE: SHEET NO. OF SHEETS STA. 1078+00.00 TO STA. 1078+50.00

F.A. RTE.	SECTION	COUNTY	TOTAL SHEETS	SHEET NO.
0126	01-00274-00-BR	KANE	289	263
CONTRACT NO. 63698				
[ILLINOIS] FED. AID PROJECT				



HRGreen.com
Illinois Professional Design Firm
184-001322


USER NAME = MFuller
PLOT SCALE =
PLOT DATE = 6/7/2013
084_xs_anderson.c3.dgn

DESIGNED -
DRAWN -
CHECKED -

REVISED -
REVISED -
REVISED -
REVISED -


FINAL	SURVEYED	DATE
SURVEY	BY	
NOTE BOOK		
NO.		

ORIGINAL	SURVEYED	DATE
SURVEY	BY	
NOTE BOOK		
NO.		

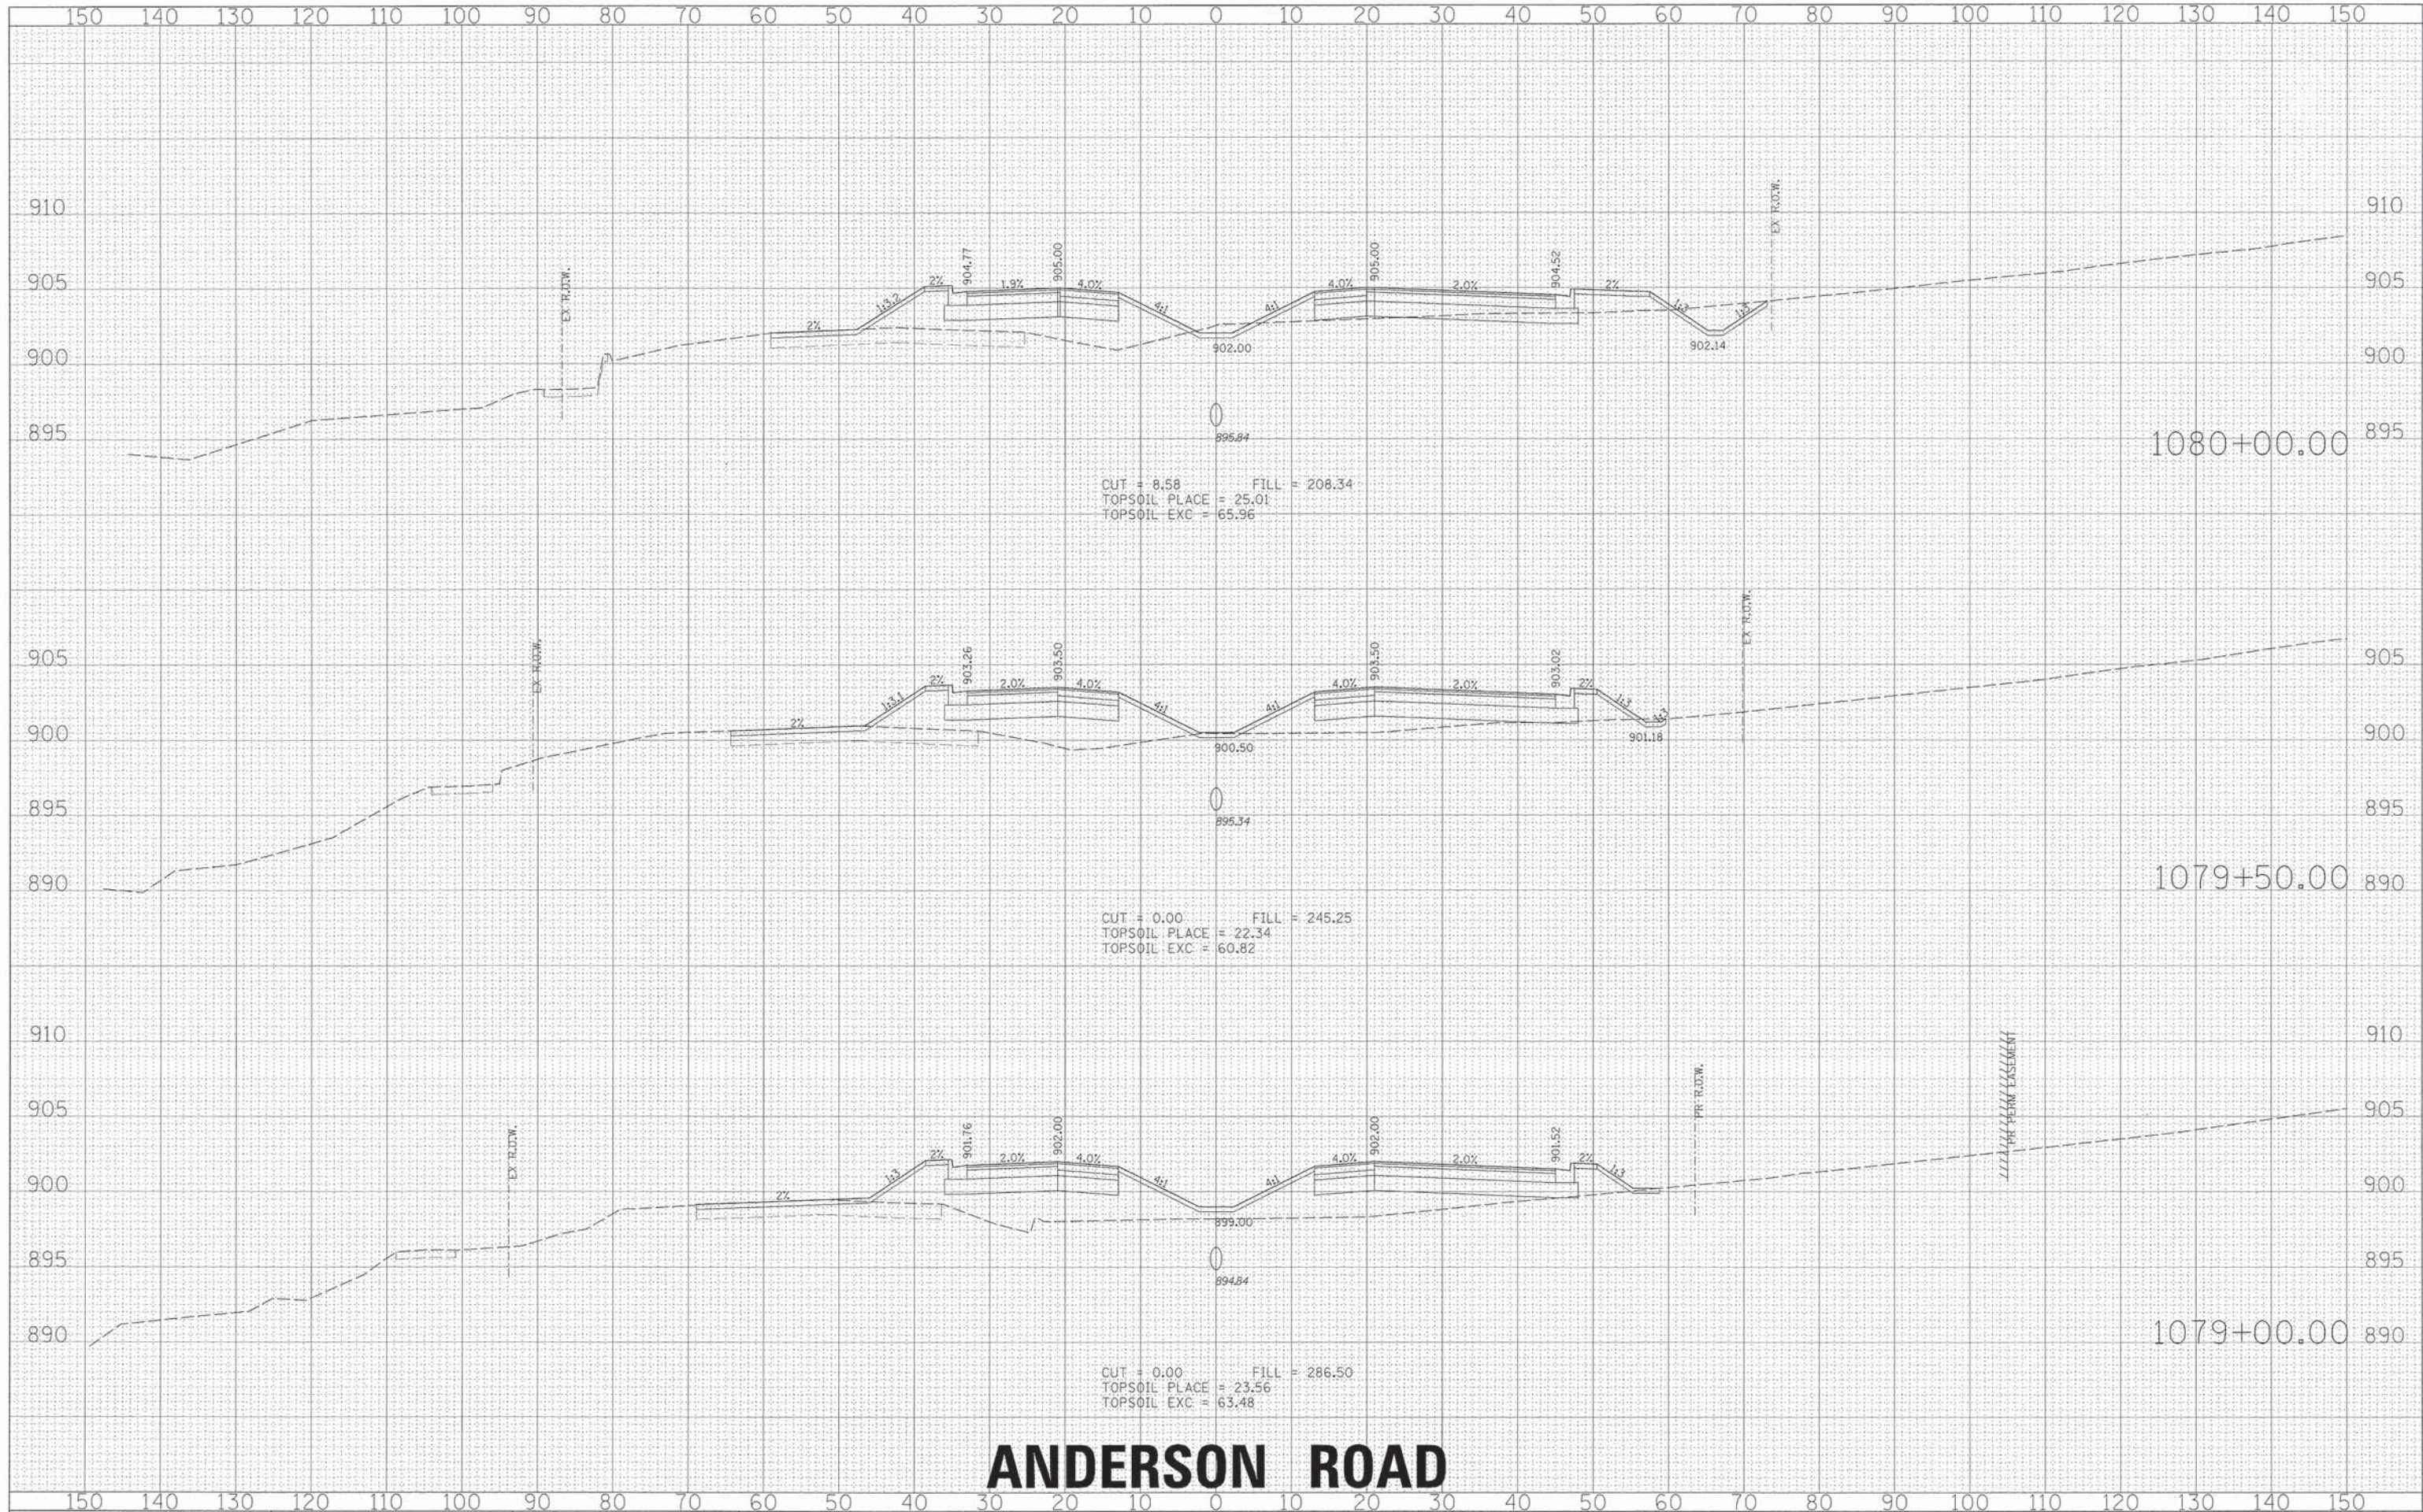

ANDERSON ROAD

ORIGINAL		SURVIVED _____	BY _____	DATE _____
SURVEY		PLOTTED _____		
		TEMPLATE _____		
NOTE BOOK		AREAS _____		
NO.		AREAS CHECKED _____		

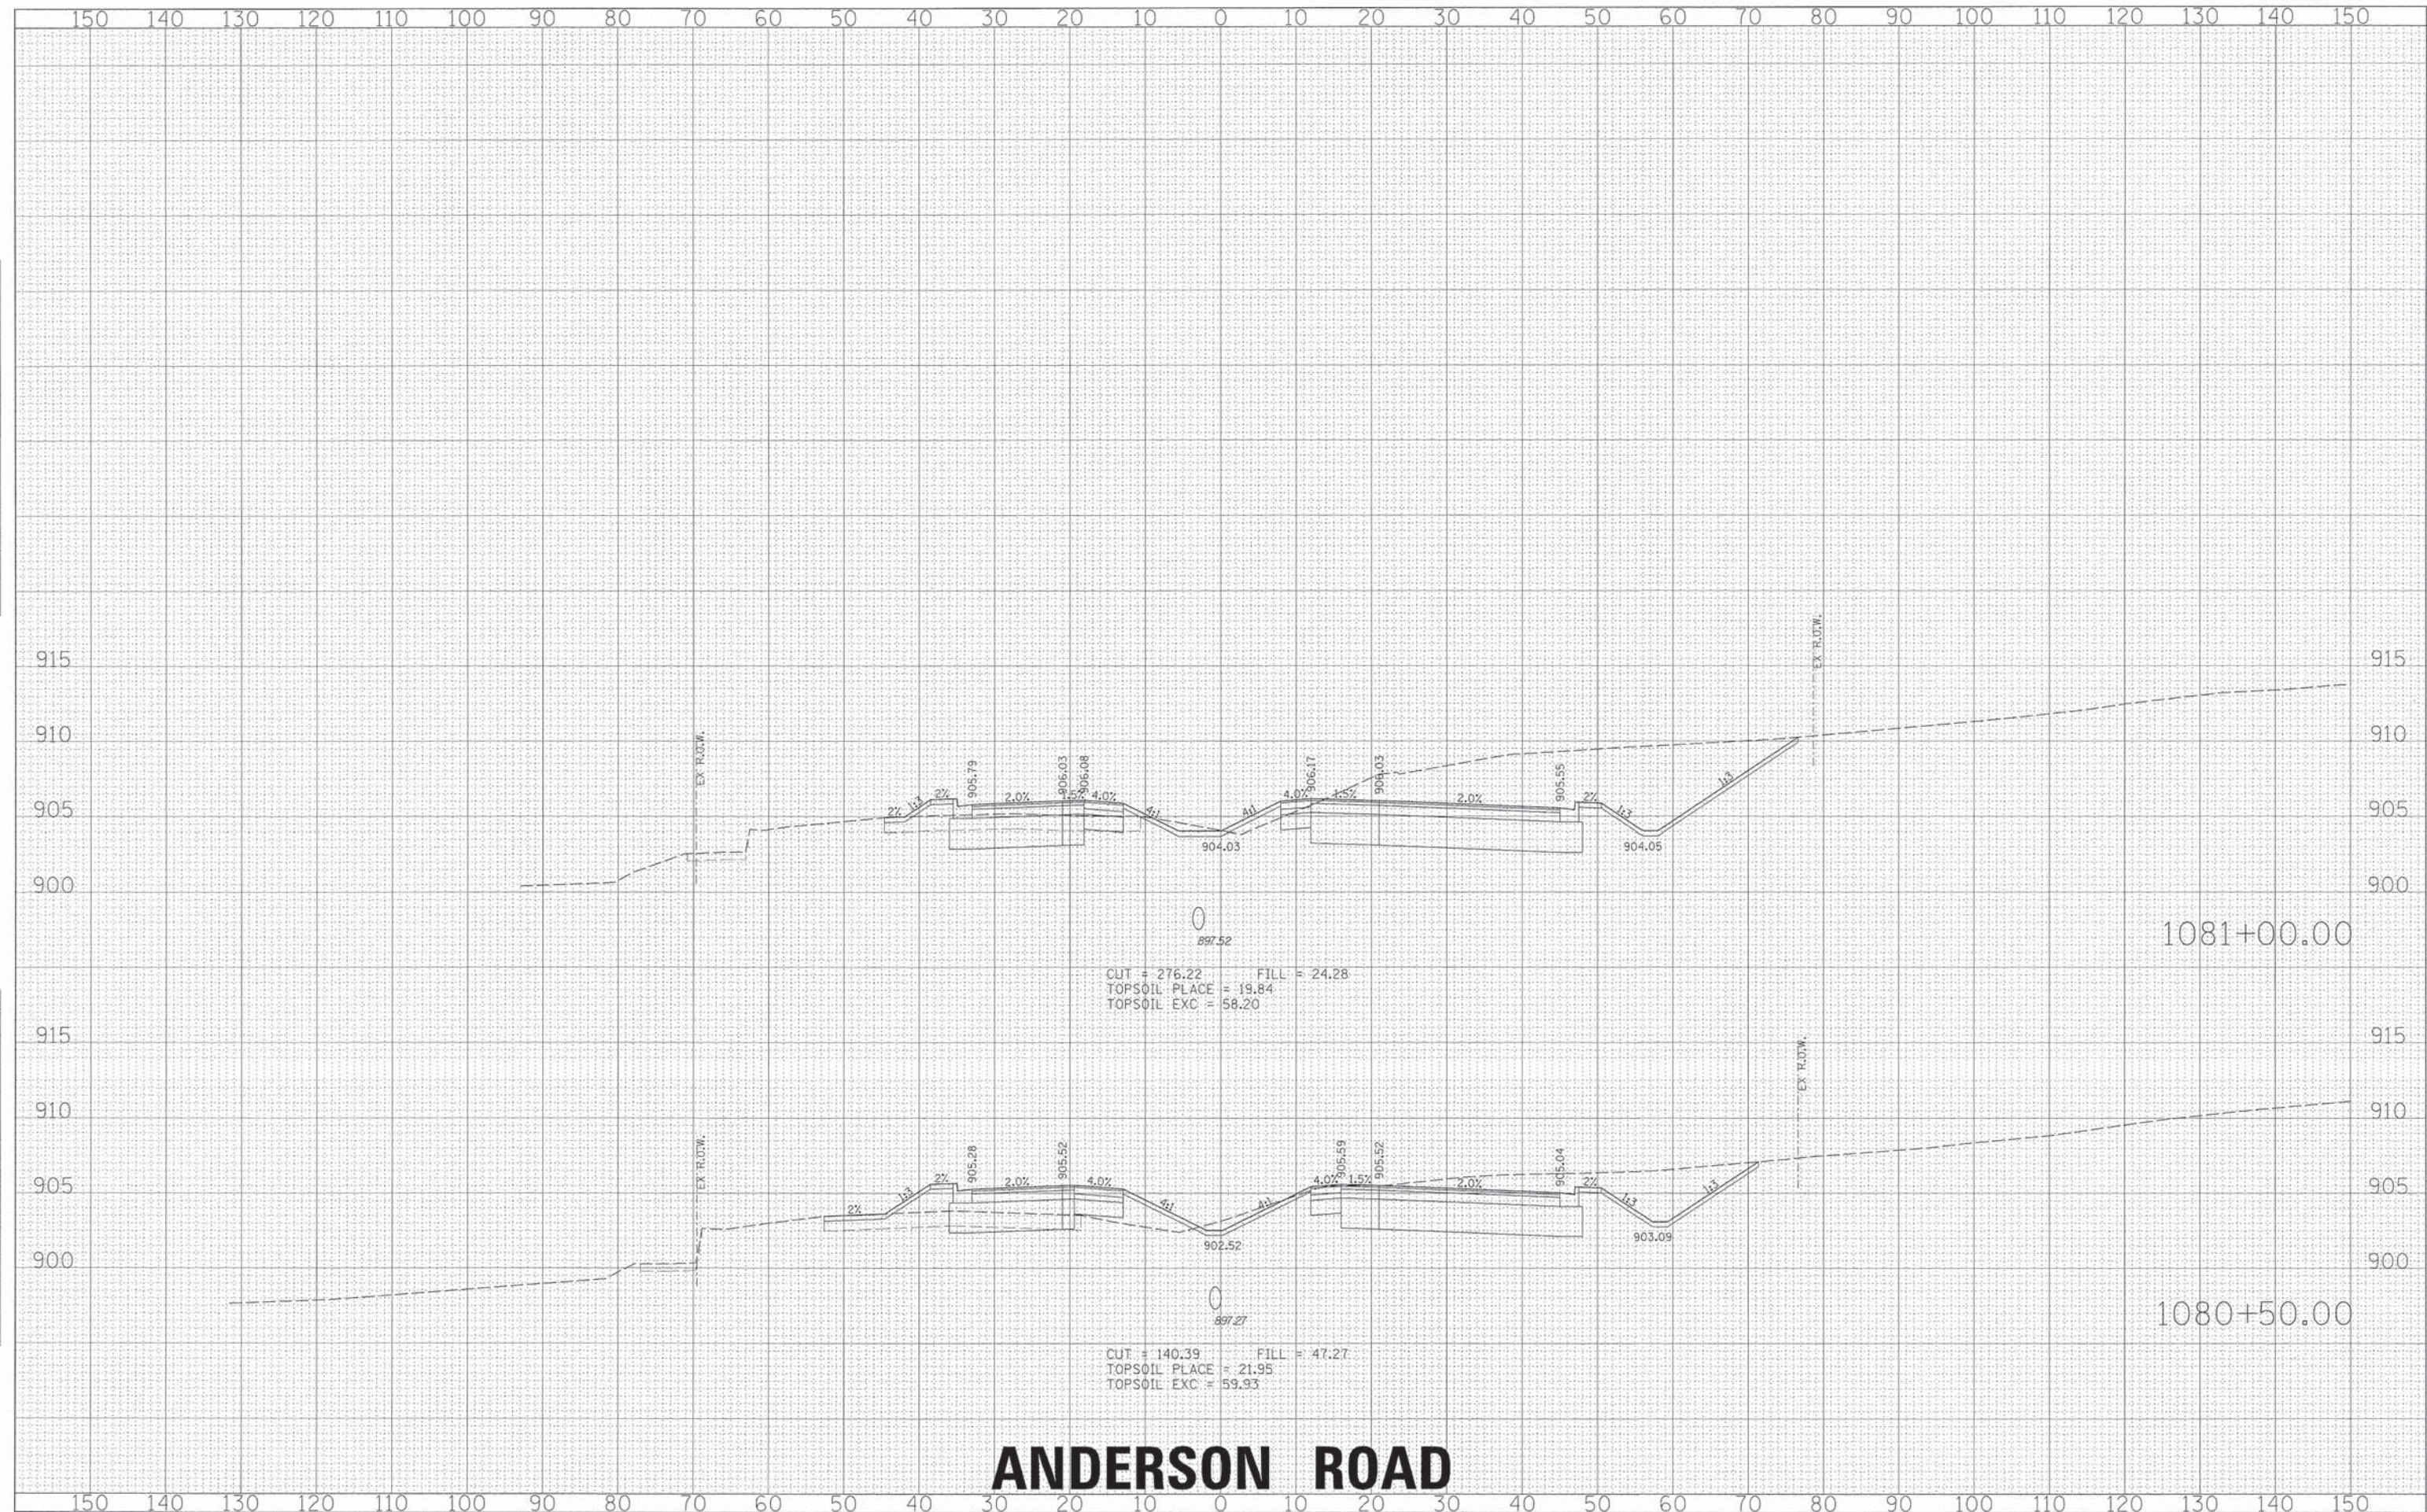

ANDERSON ROAD

**STATE OF ILLINOIS
DEPARTMENT OF TRANSPORTATION**

PROPOSED CROSS SECTIONS

SCALE:	SHEET NO.	OF	SHEETS	STA. 1080+50.00 TO STA. 1081+00.00
--------	-----------	----	--------	------------------------------------

F.A. RTE.	SECTION	COUNTY	TOTAL SHEETS	SHEET NO.
Q126	01-00274-00-BR	KANE	289	265
CONTRACT NO. 63698				
ILLINOIS FED. AID PROJECT				

ILLINOIS	FED. AID PROJECT
----------	------------------

ORIGINAL					
SURVEY	SURVED			BY	DATE
	PLOTTED				
	TEMP.				
	AREAS				
	CHECKED				



ANDERSON ROAD


**STATE OF ILLINOIS
DEPARTMENT OF TRANSPORTATION**

PROPOSED CROSS SECTIONS

F.A. RTE.	SECTION	COUNTY	TOTAL SHEETS	SHEET NO.
0126	01-00274-00-BR	KANE	289	266
CONTRACT NO. 63698				
ILLINOIS FED. AID PROJECT				

FINAL	SURVEY	BY	DATE
SURVEYED	PLOTTED		
NOTE BOOK	REPLATE		
NO.	AREAS CHECKED		


ORIGINAL	SURVEY	BY	DATE
SURVEYED	PLOTTED		
NOTE BOOK	REPLATE		
NO.	AREAS CHECKED		

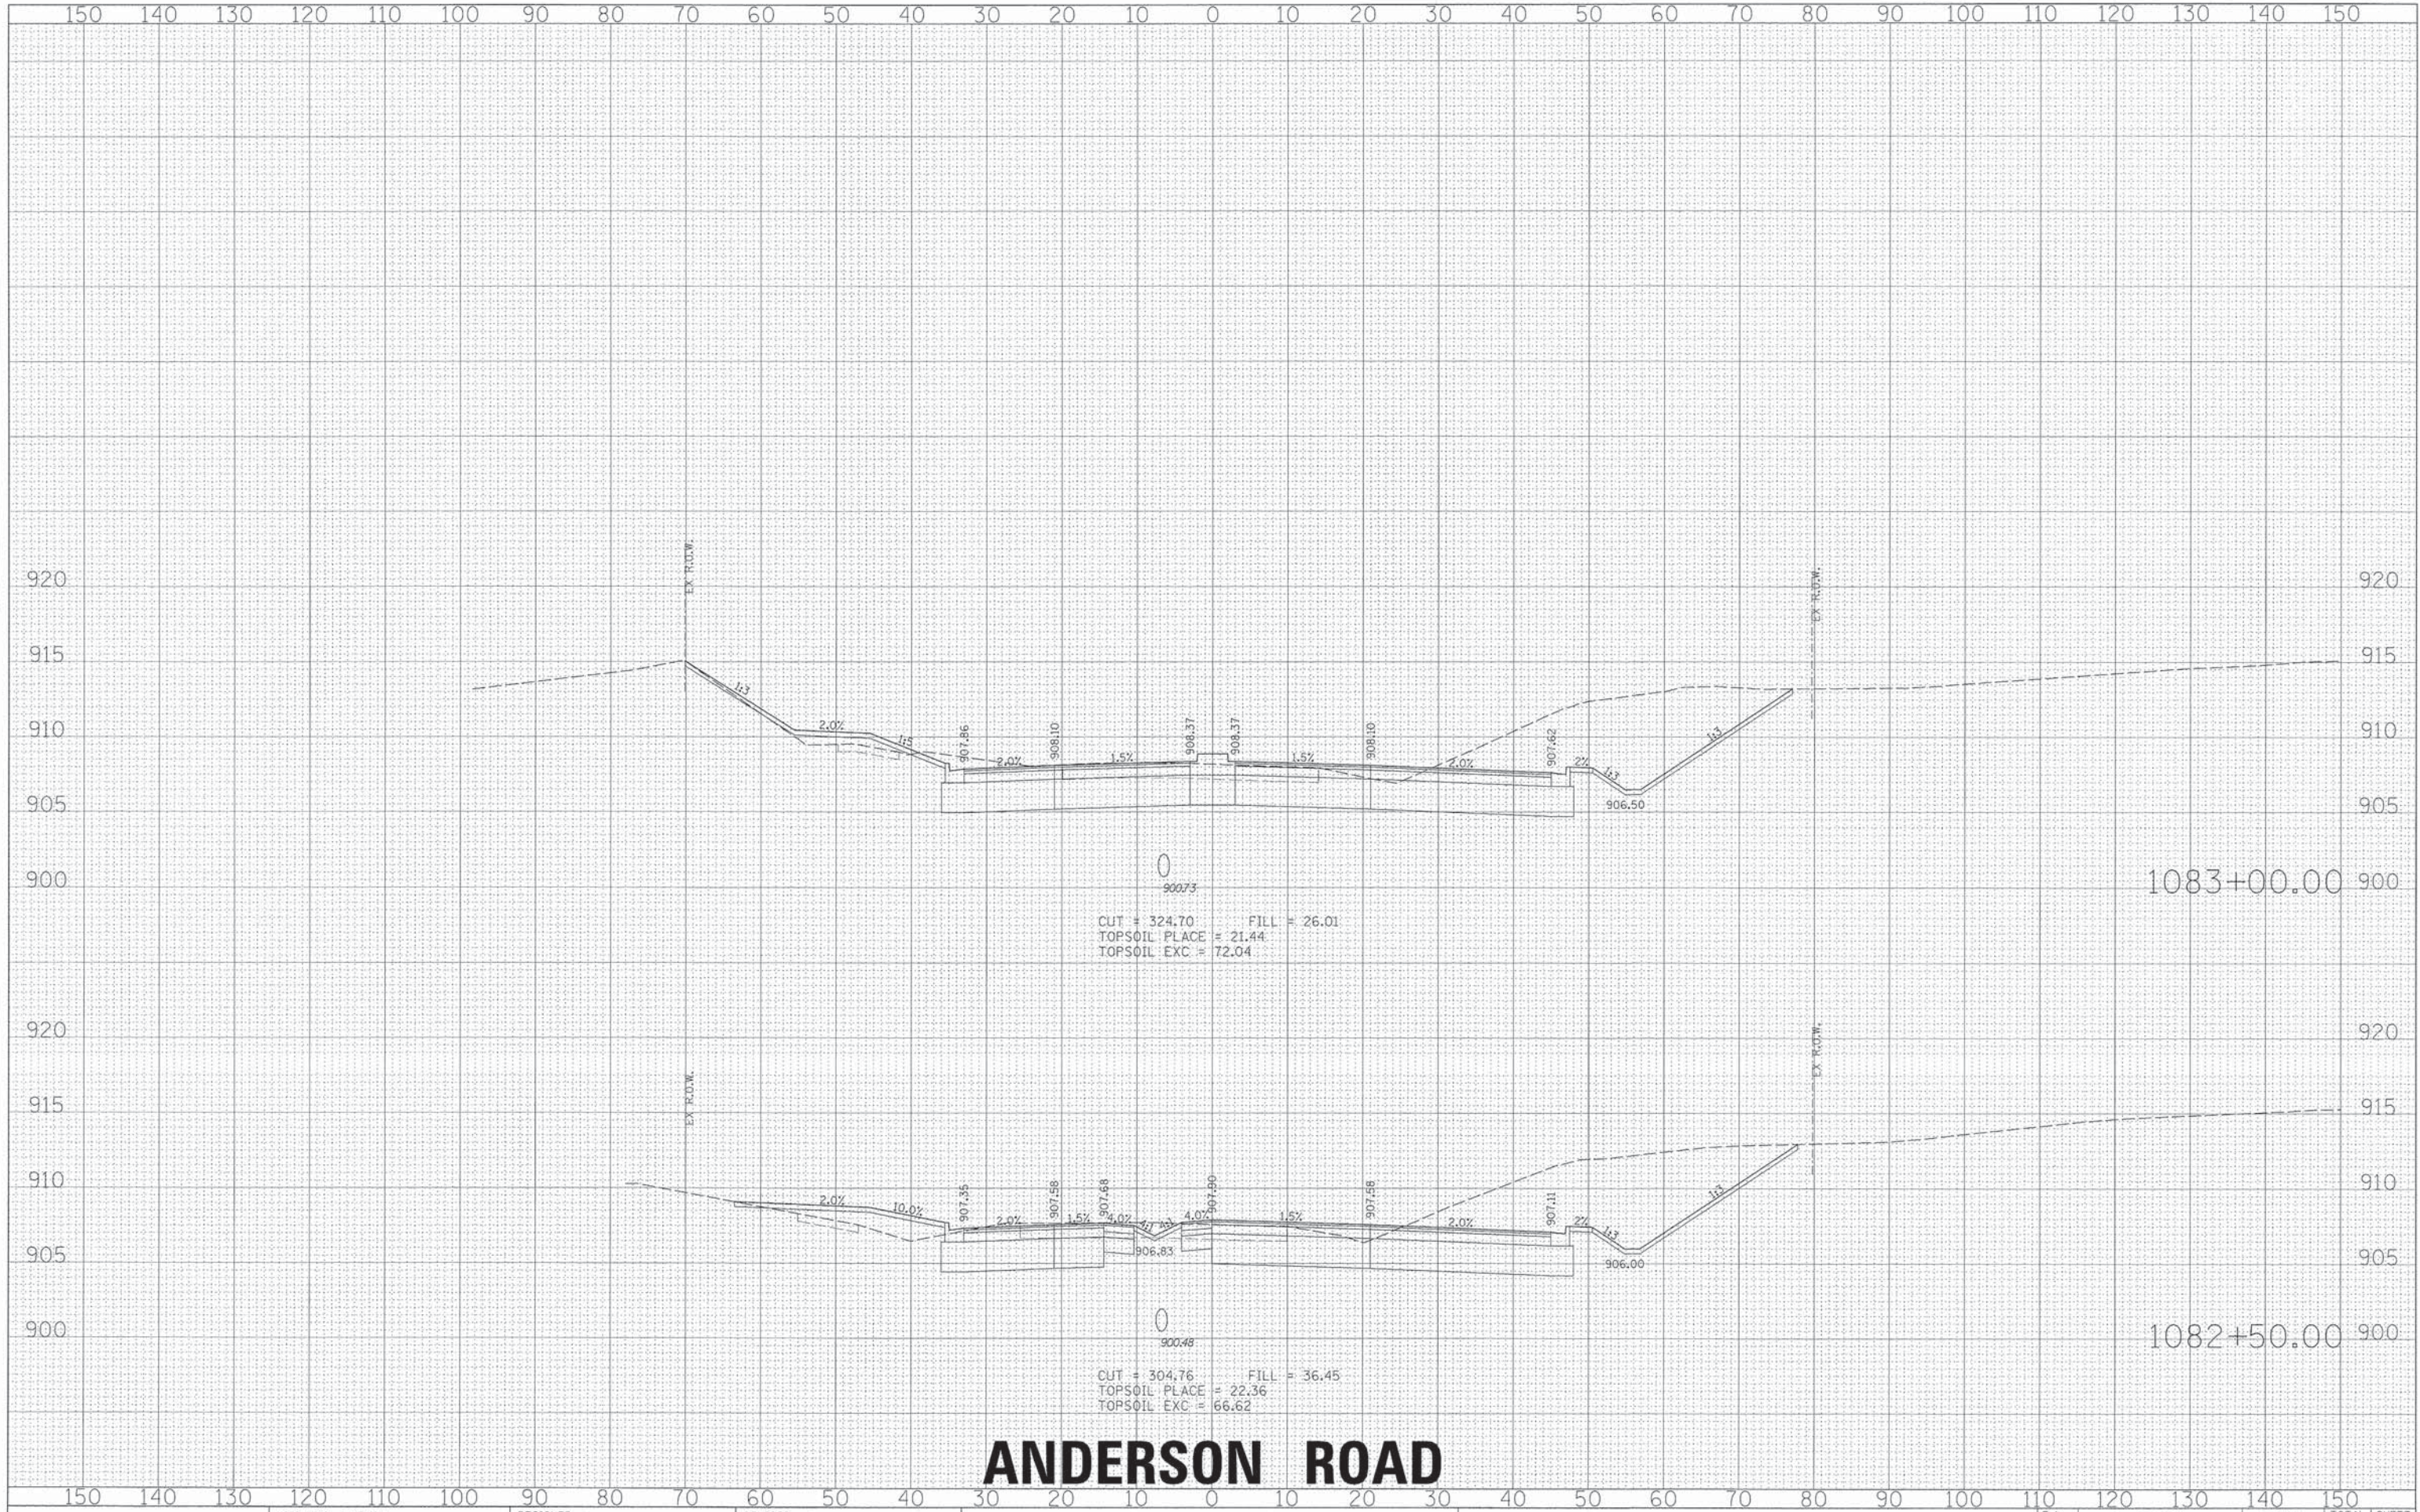

ANDERSON ROAD

FINAL SURVEY	SURVEYED	BY	DATE
NOTE BOOK	PLOTTED		
NO.	TEMPLATE		
	AREAS		
	CHECKED		

ORIGINAL SURVEY	SURVEYED	BY	DATE
NOTE BOOK	PLOTTED		
NO.	TEMPLATE		
	AREAS		
	CHECKED		

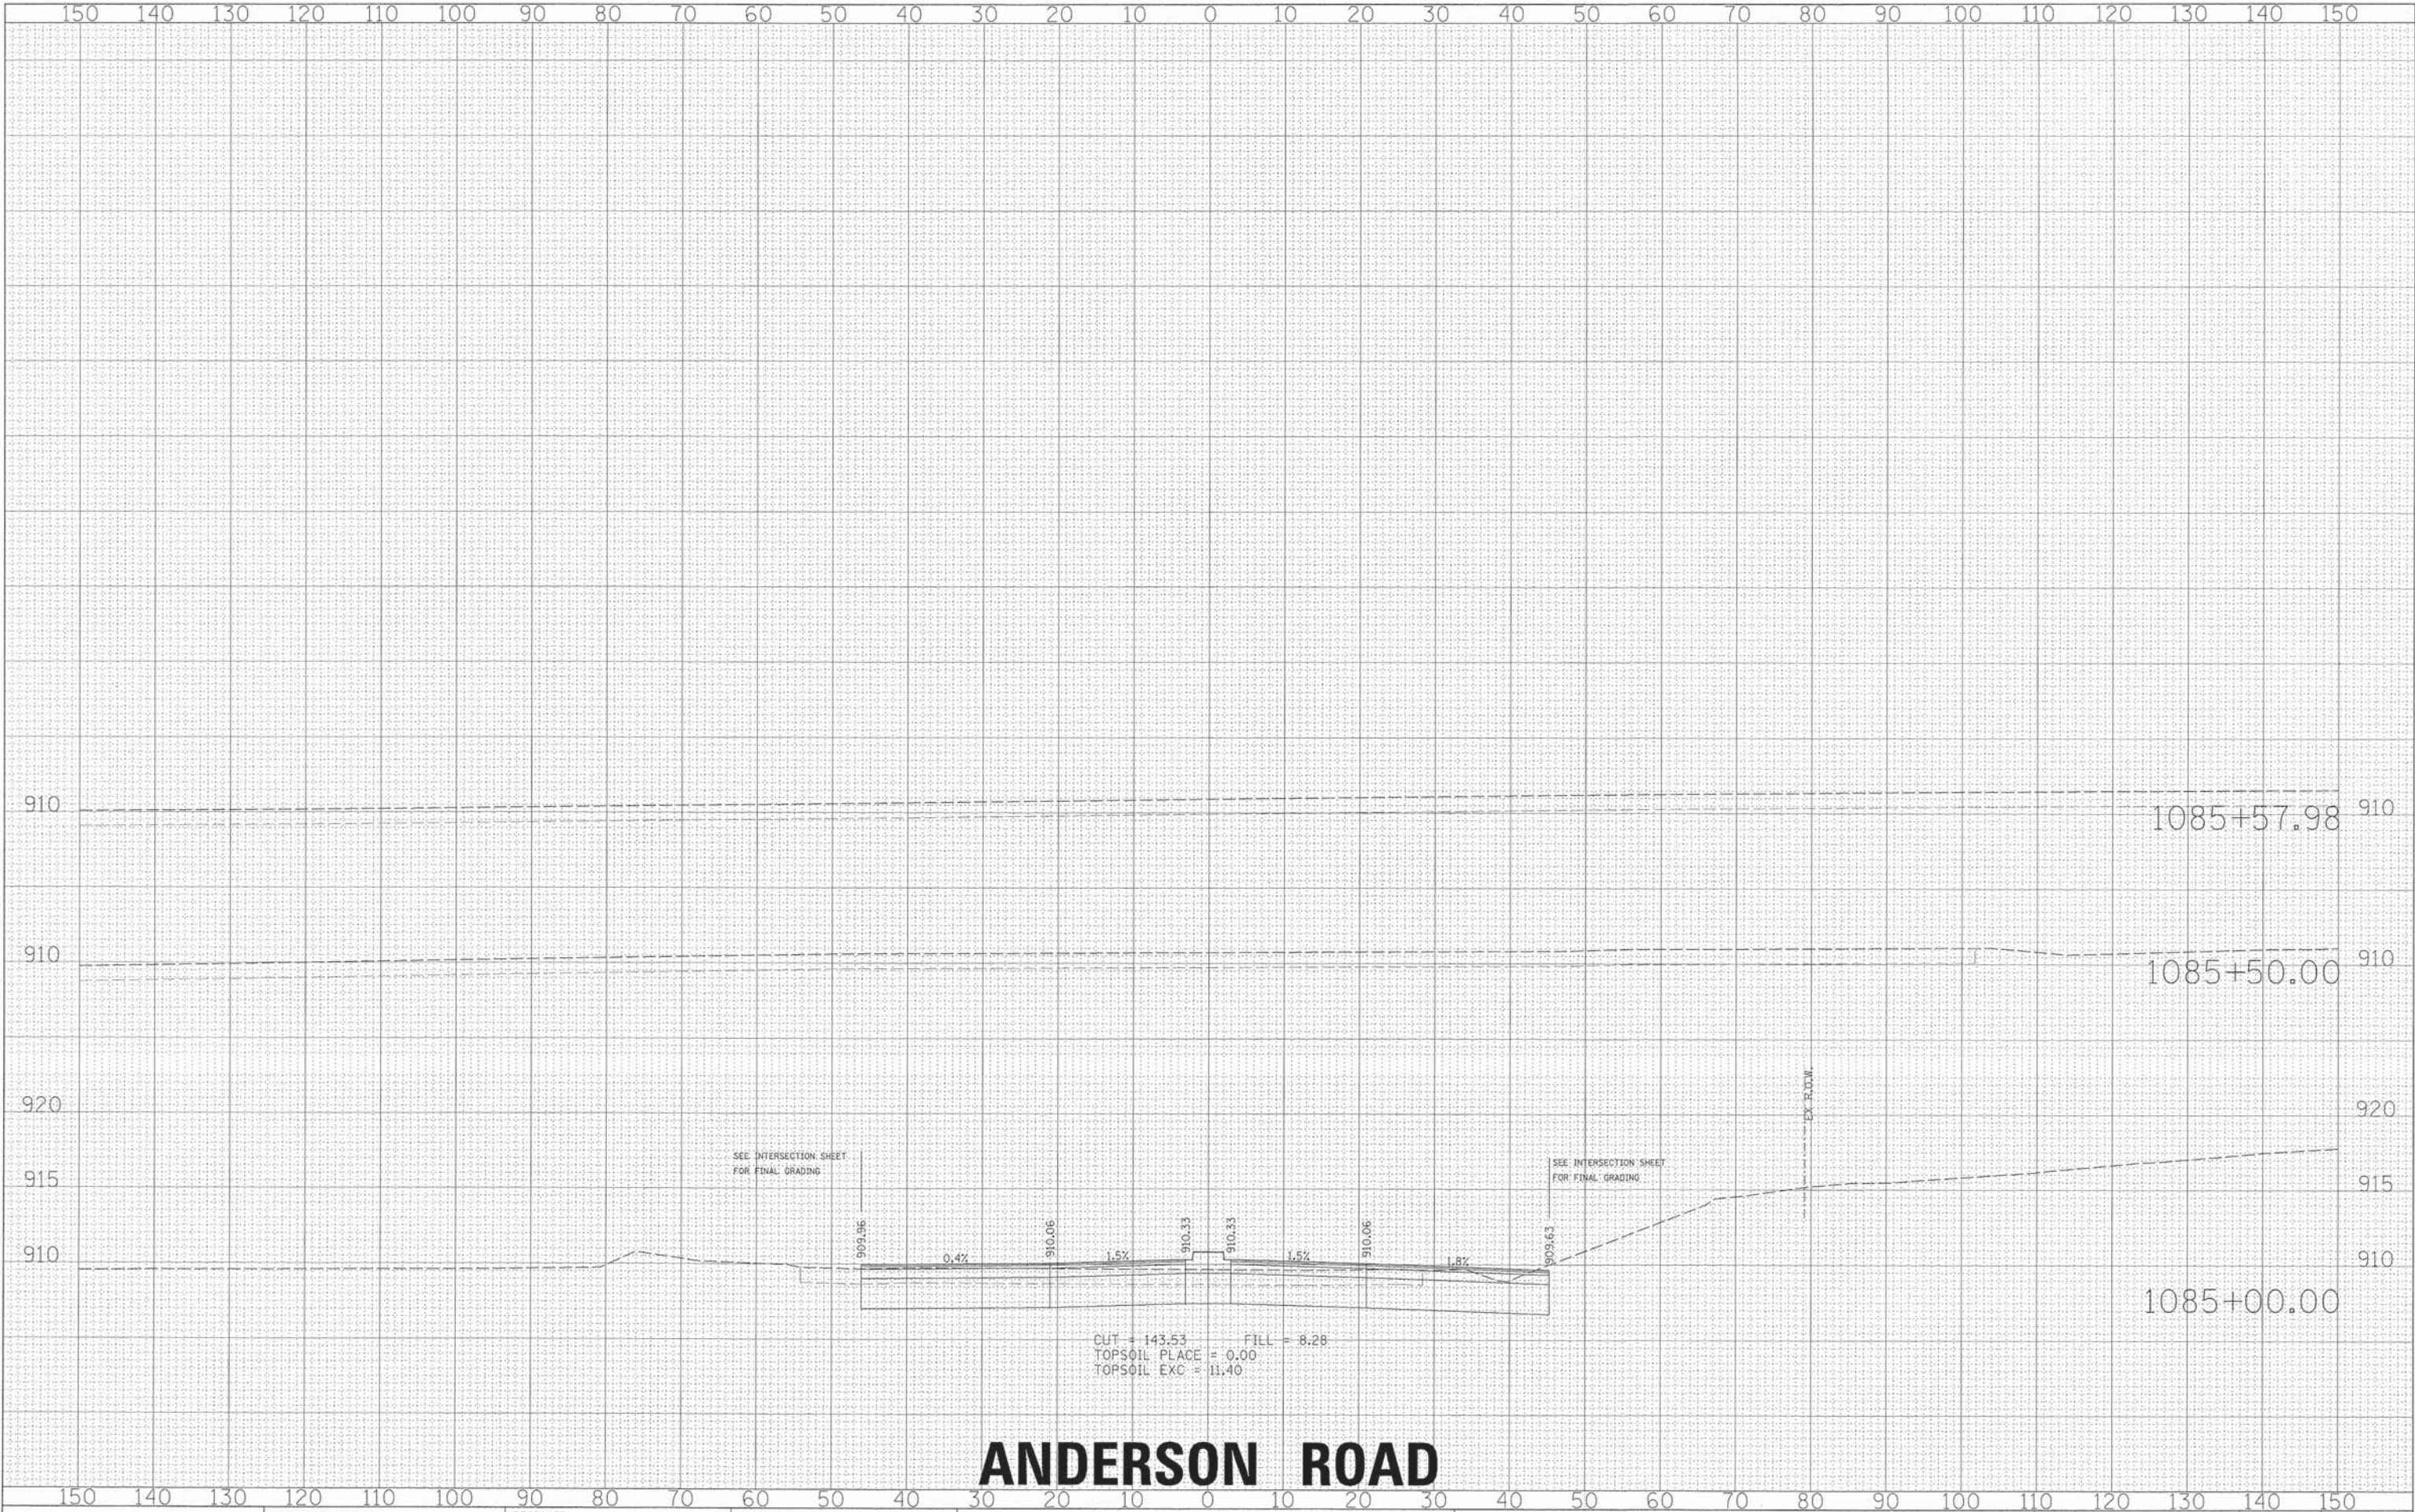


ANDERSON ROAD

 HRGreen.com Illinois Professional Design Firm #184-001322	USER NAME = MFeller		DESIGNED -		REVISED -		STATE OF ILLINOIS DEPARTMENT OF TRANSPORTATION	PROPOSED CROSS SECTIONS				F.A. R.T.E.		SECTION		COUNTY		TOTAL SHEETS		SHEET NO.	
	PLOT SCALE =		DRAWN -		REVISED -			0126		01-00274-00-BR		KANE		289		269					
	PLOT DATE = 6/7/2013		CHECKED -		REVISED -			CONTRACT NO. 63698													
	084_xs_anderson.c3dgn				REVISED -																
SCALE:		SHEET NO.		OF		SHEETS		STA. 1085+00.00 TO STA. 1085+57.98													

FINAL	SURVEYED	BY	DATE
SUPPLY	PLOTTED		
NOTE BOOK	RECALCULATE		
NO.	AREAS CHECKED		


ORIGINAL	SURVEYED	BY	DATE
SURVEY	PLOTTED		
NOTE BOOK	RECALCULATE		
NO.	AREAS CHECKED		

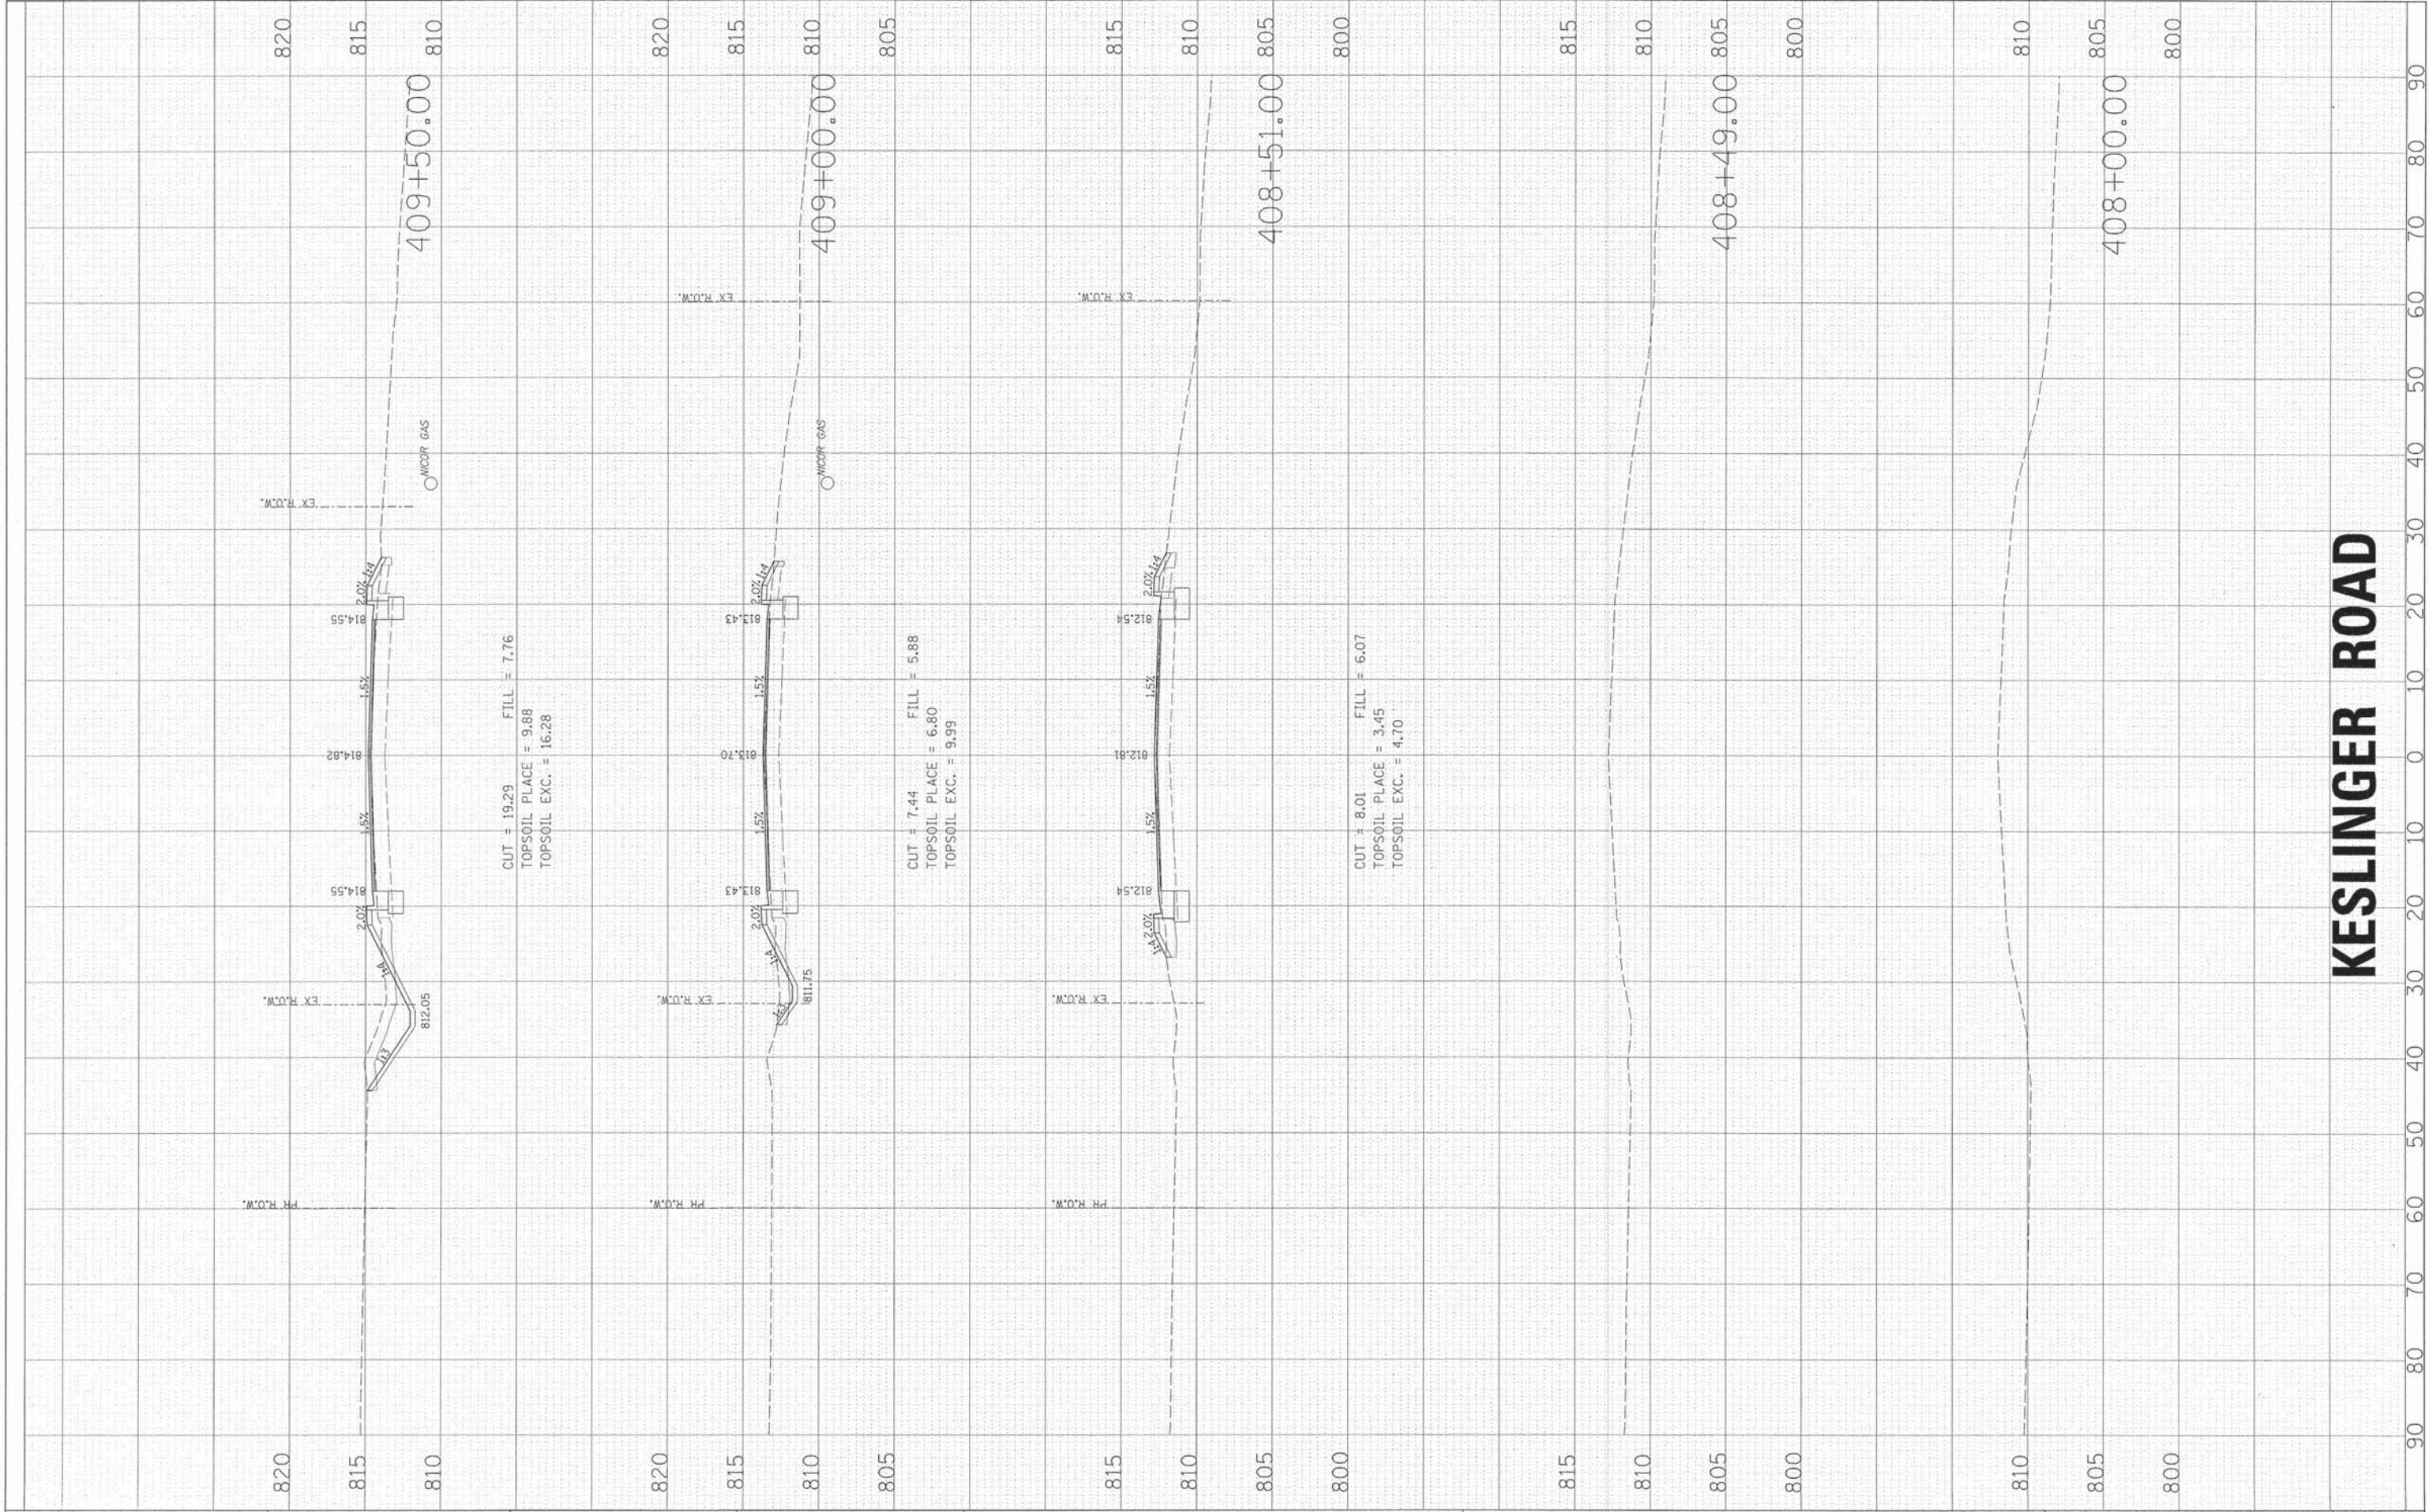

KESLINGER ROAD

FINAL	SURVEYED	BY	DATE
SURVEY	PLOTTED		
NOTE BOOK	REVISION DATE		
NO.	AREAS CHECKED		


ORIGINAL	SURVEYED	BY	DATE
SURVEY	PLOTTED		
NOTE BOOK	REVISION DATE		
NO.	AREAS CHECKED		

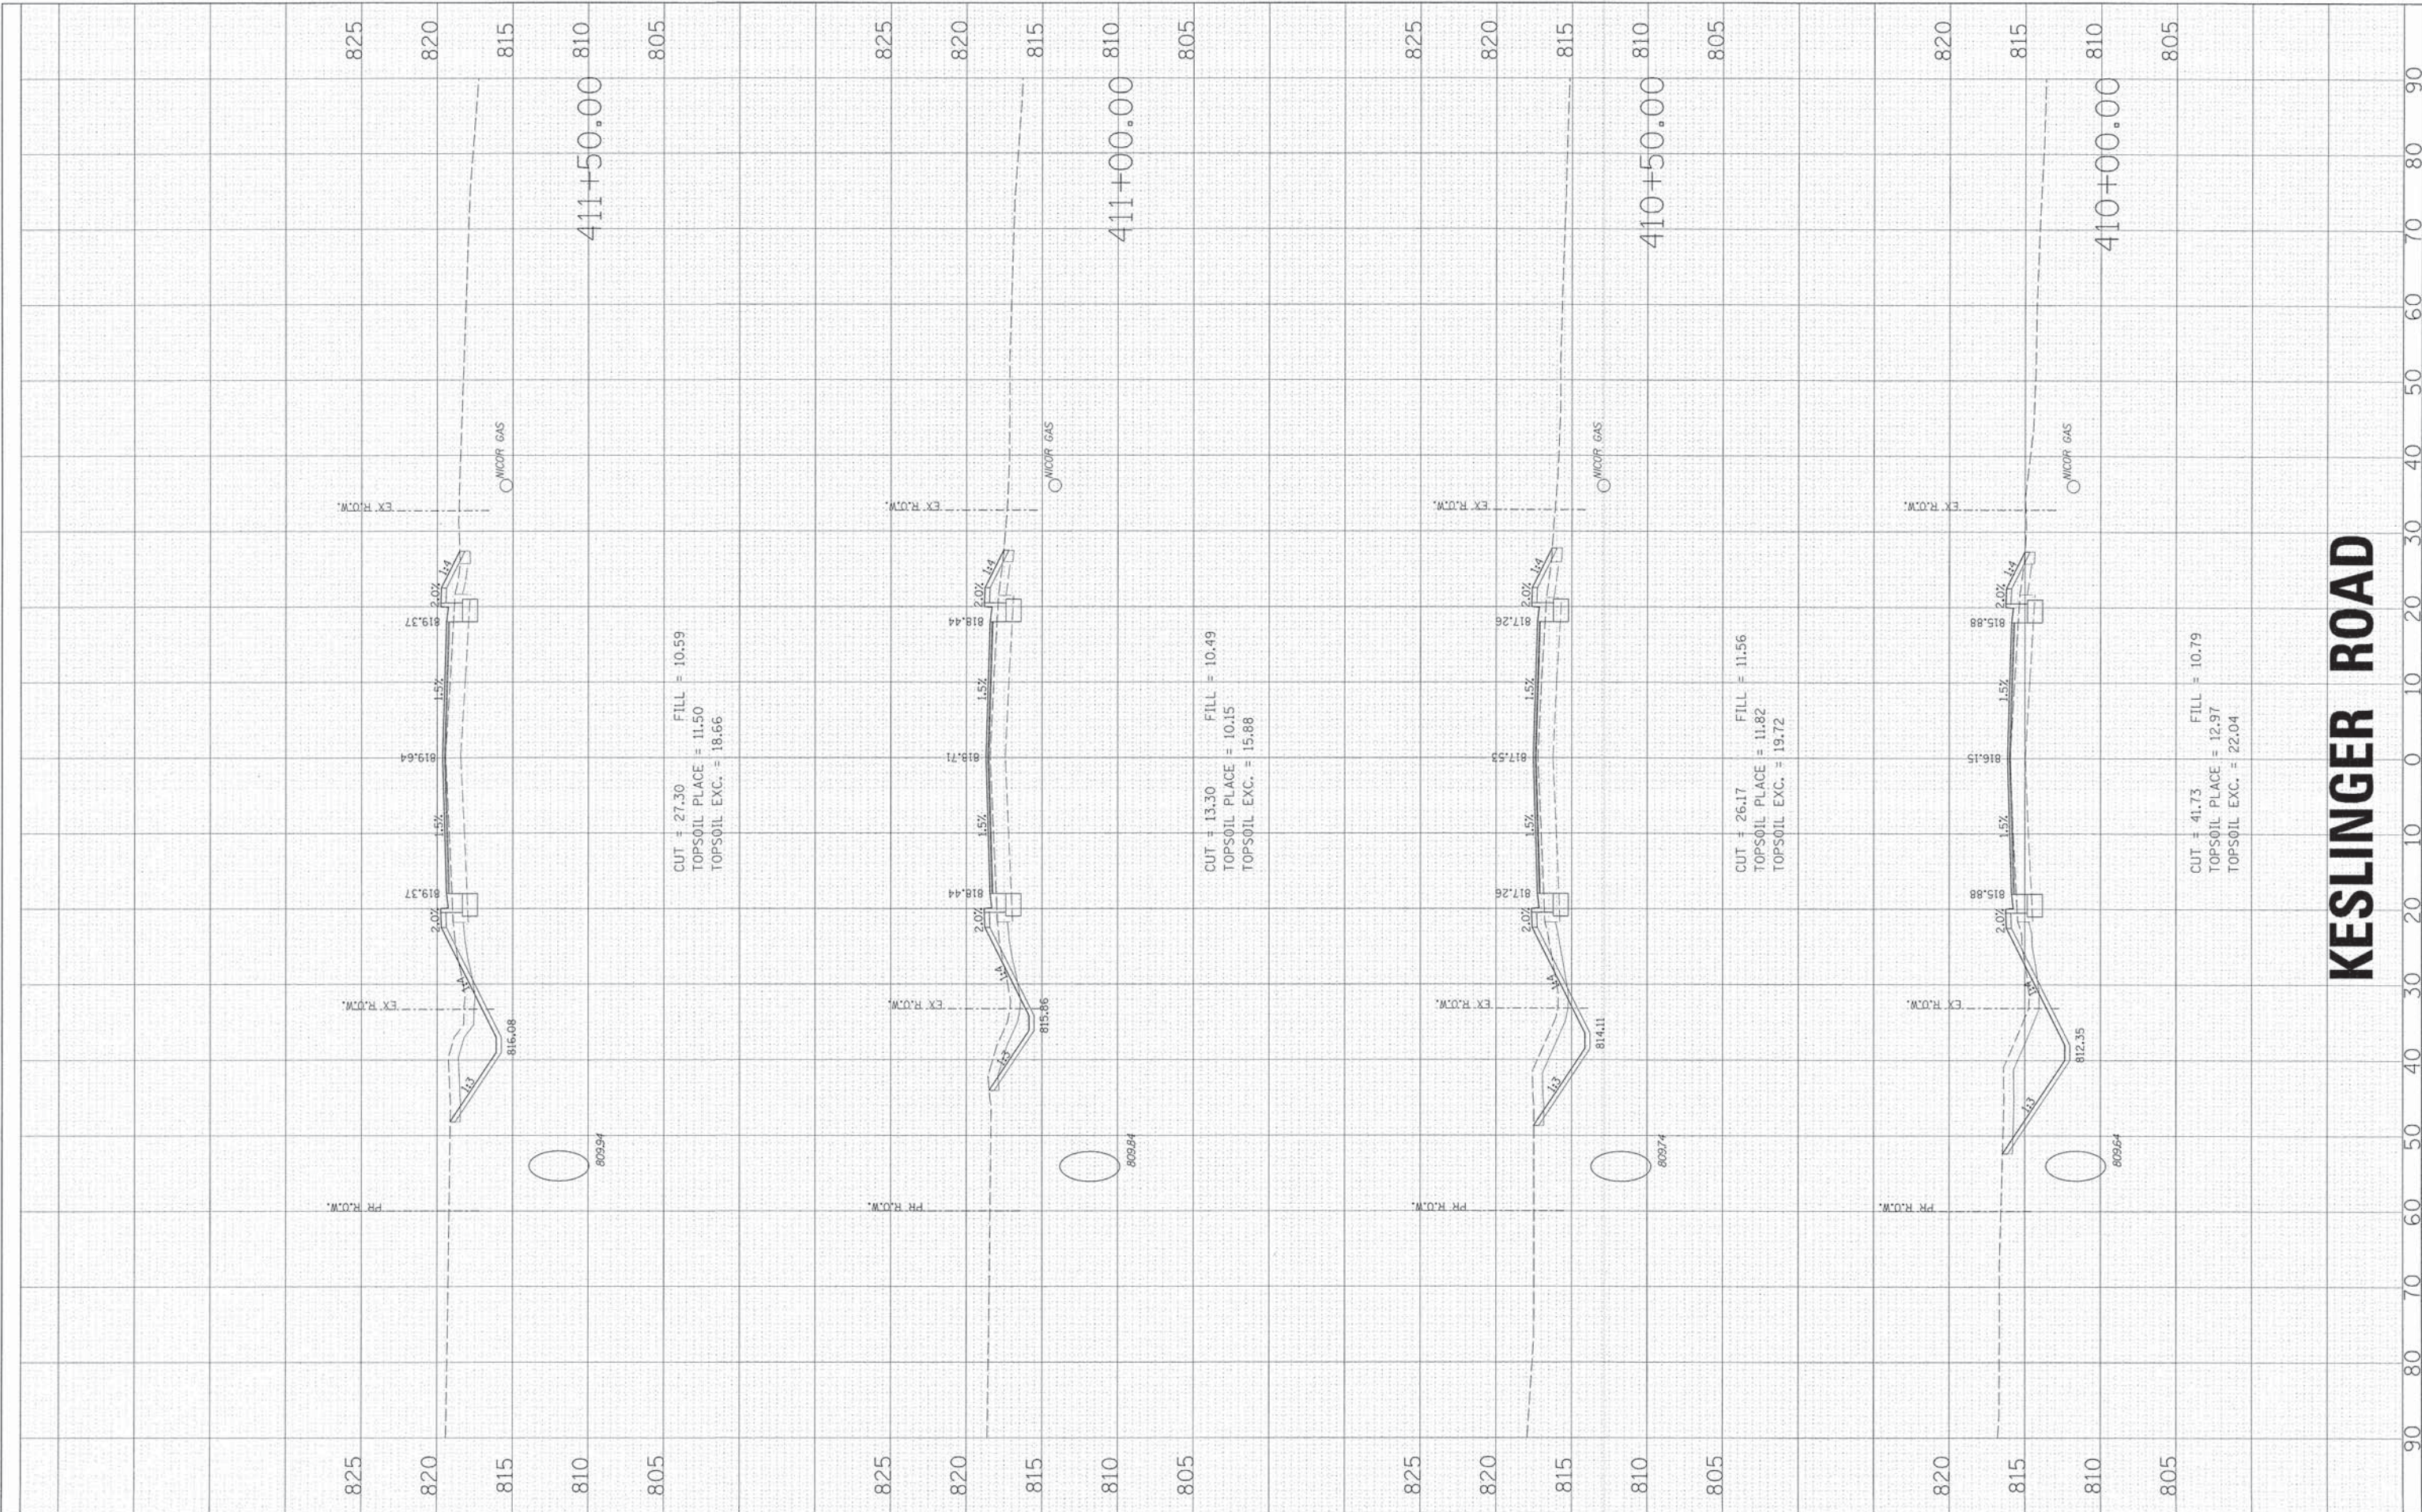

KESLINGER ROAD


FINAL	SURVEYED	BY	DATE
SURVEY	PLOTTED		
NOTE BOOK	TEMPLATE		
NO.	AREAS CHECKED		

ORIGINAL	SURVEYED	BY	DATE
SURVEY	PLOTTED		
NOTE BOOK	TEMPLATE		
NO.	AREAS CHECKED		

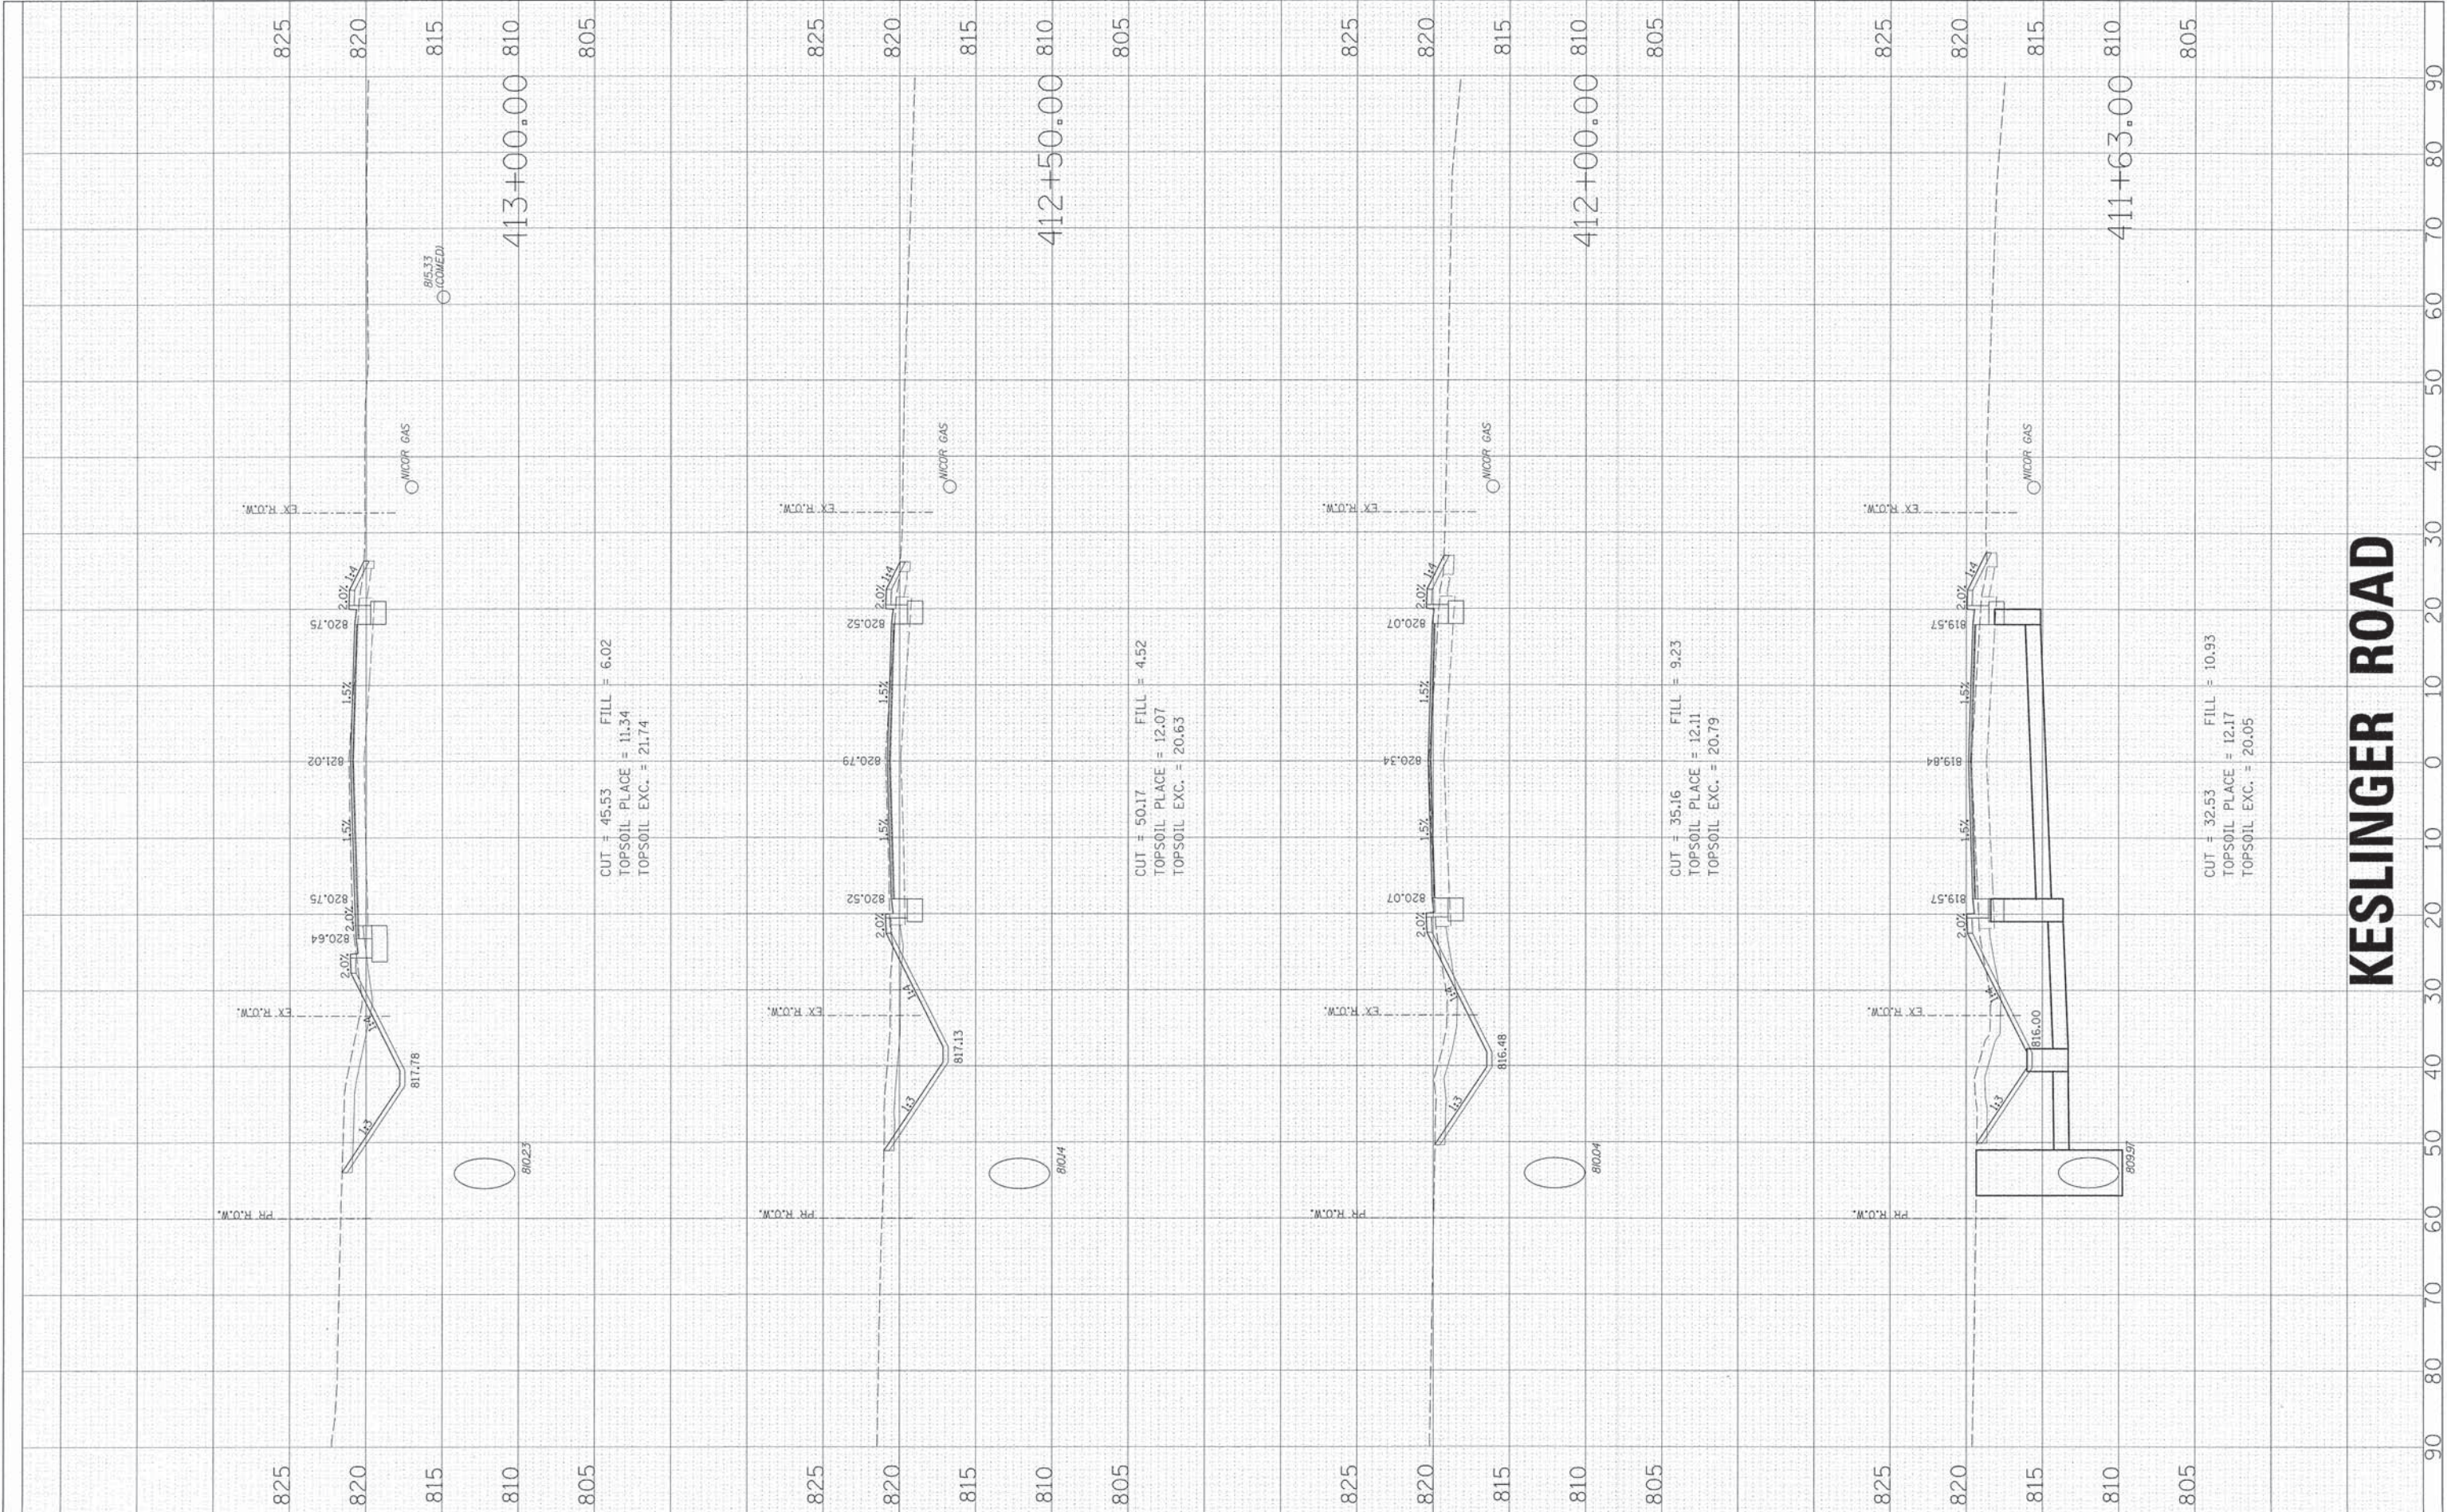

KESLINGER ROAD


ORIGINAL SURVEY	SURVEYED _____	BY _____	DATE _____
	SURVEYED _____		
	PLOTTED _____		
	TEMPLATE _____		
	AREAS _____		
NO.	AREAS CHECKED _____		

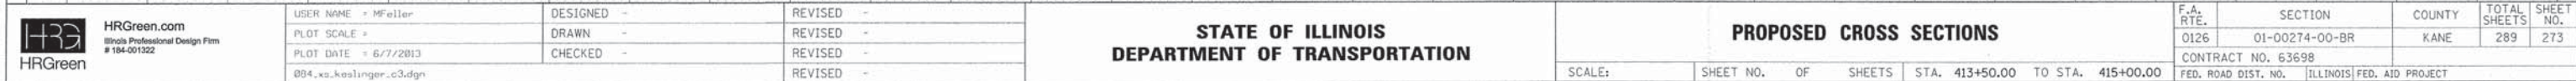

KESLINGER ROAD

FINAL SURVEY	SURVEYED	BY	DATE
NOTE BOOK	PLOTTED		
NO.	REVISAL DATE		
	AREAS CHECKED		


ORIGINAL SURVEY	SURVEYED	BY	DATE
NOTE BOOK	PLOTTED		
NO.	REVISAL DATE		
	AREAS CHECKED		

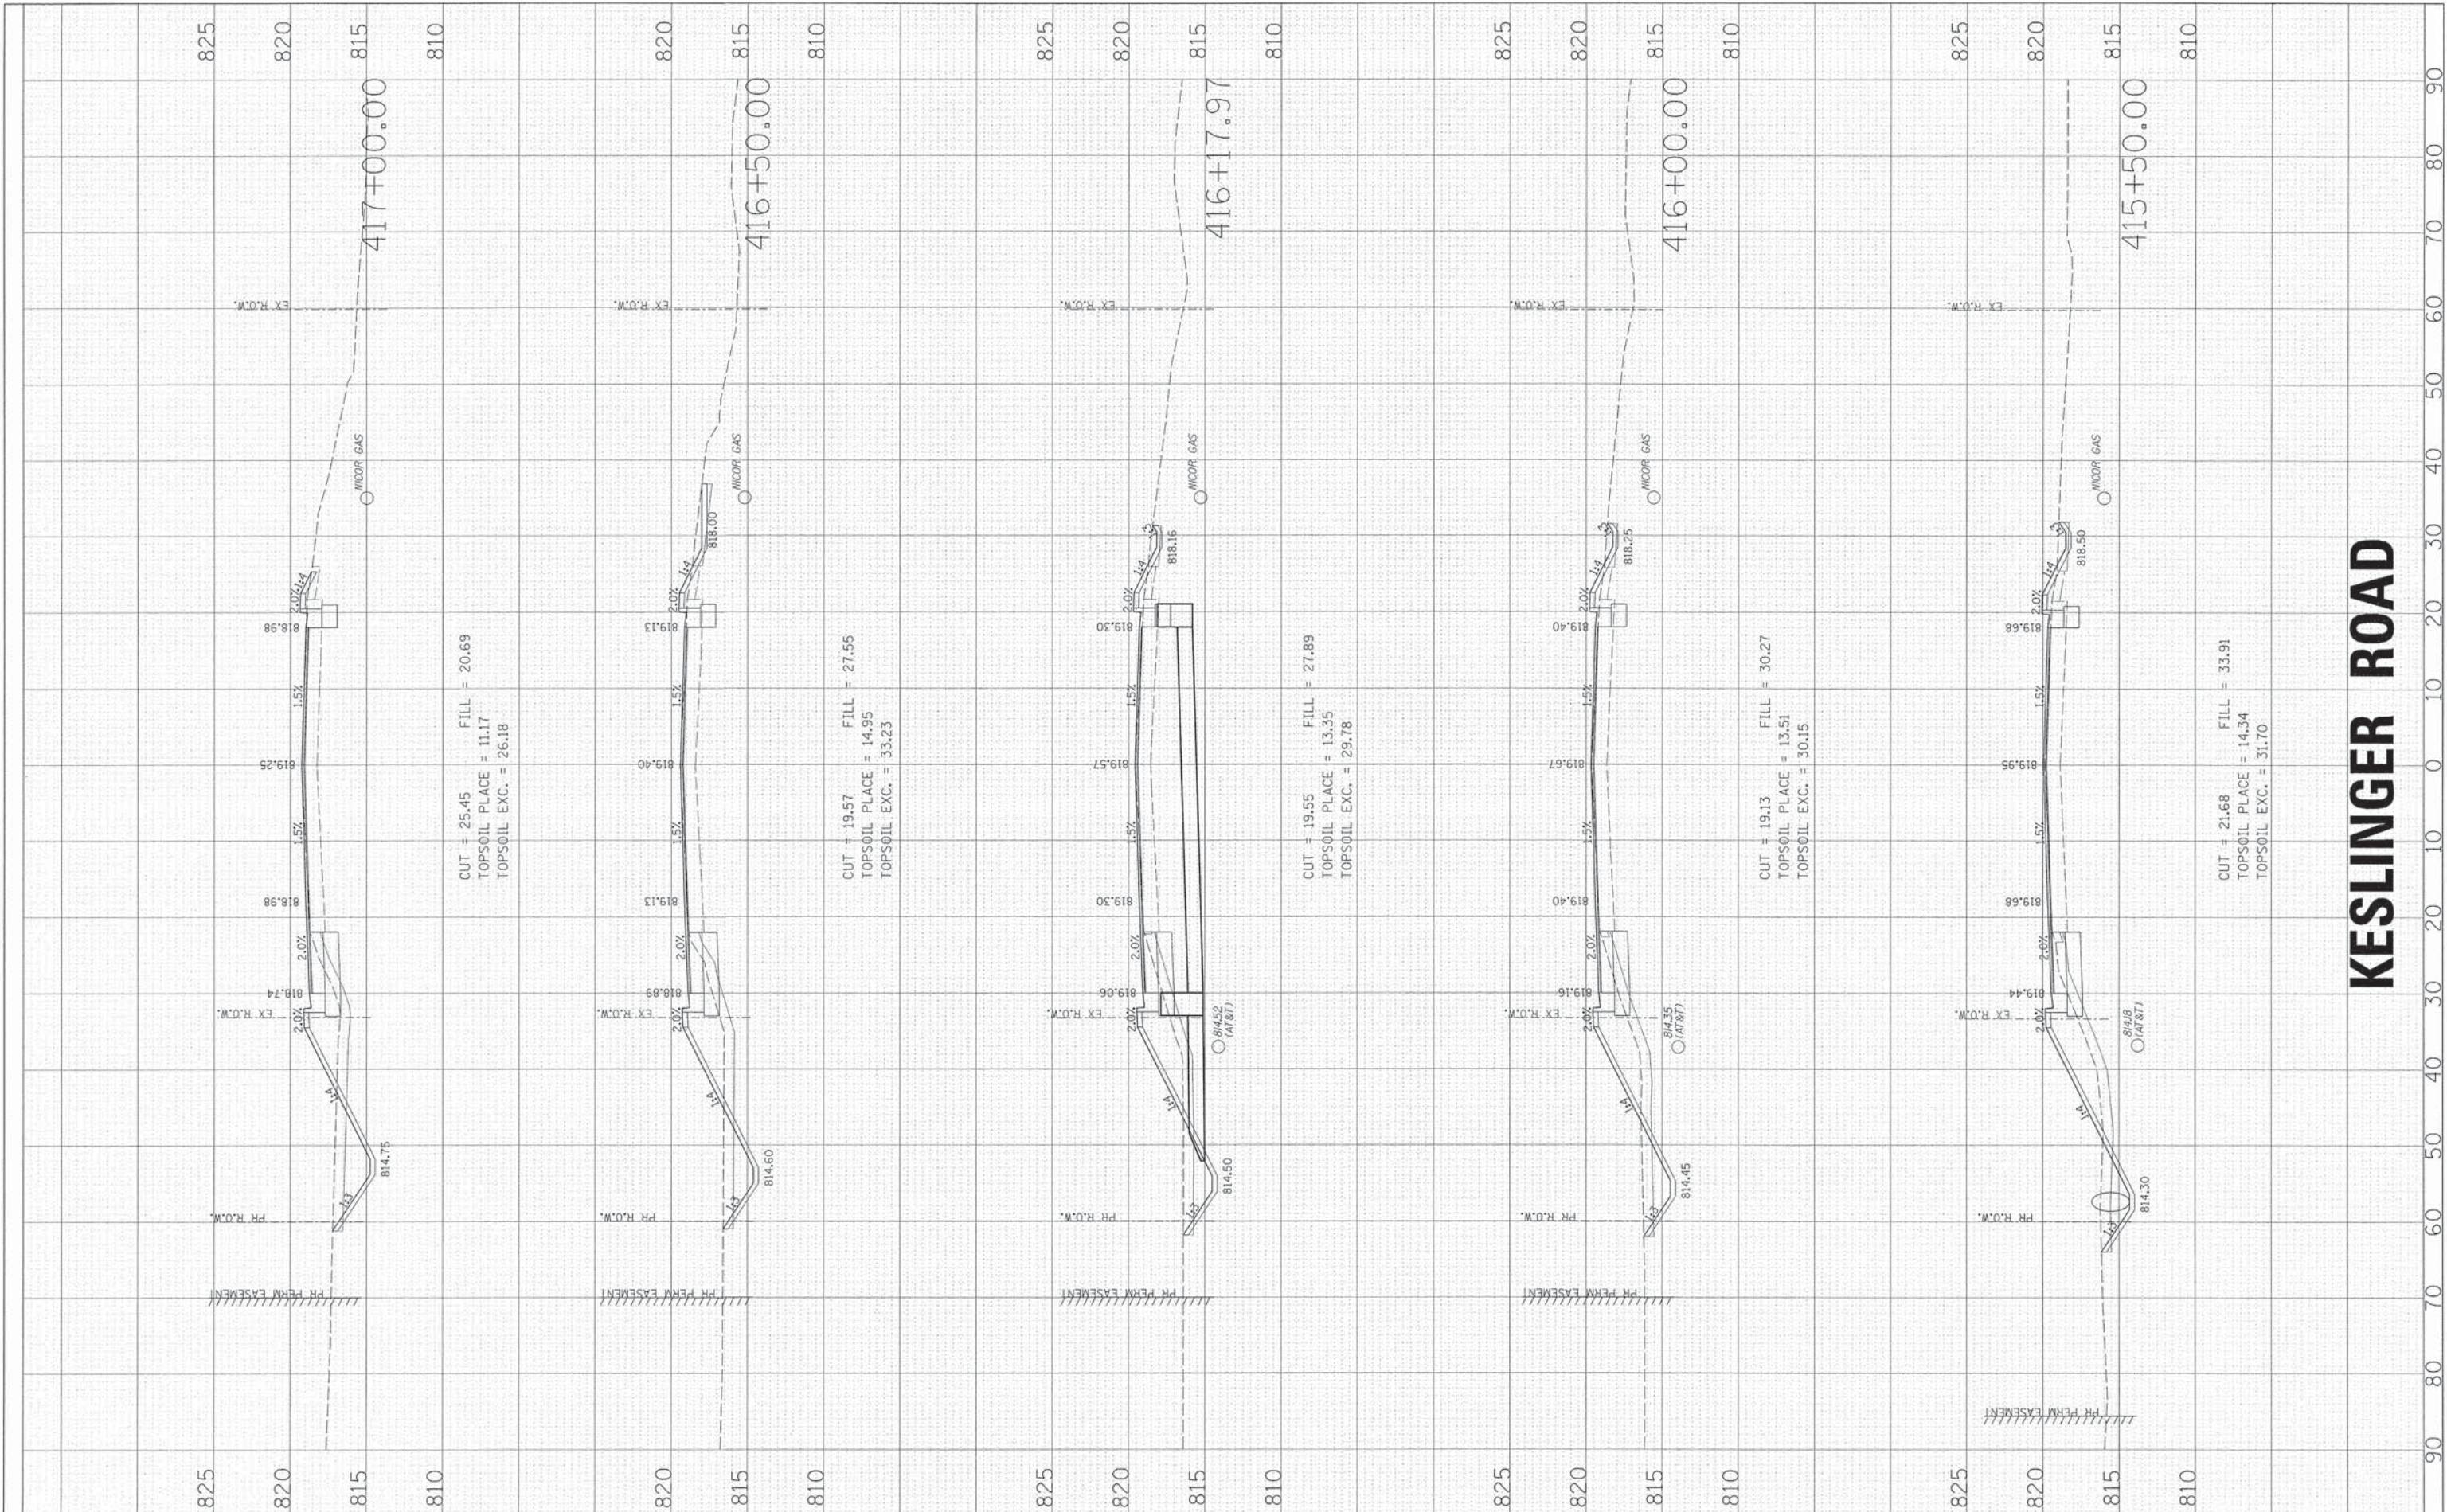

KESLINGER ROAD

FINAL	SURVEYED	BY	DATE
SURVEY	PLOTTED		
NOTE BOOK	REDATE		
NO.	AREAS CHECKED		


ORIGINAL	SURVEYED	BY	DATE
SURVEY	PLOTTED		
NOTE BOOK	REDATE		
NO.	AREAS CHECKED		

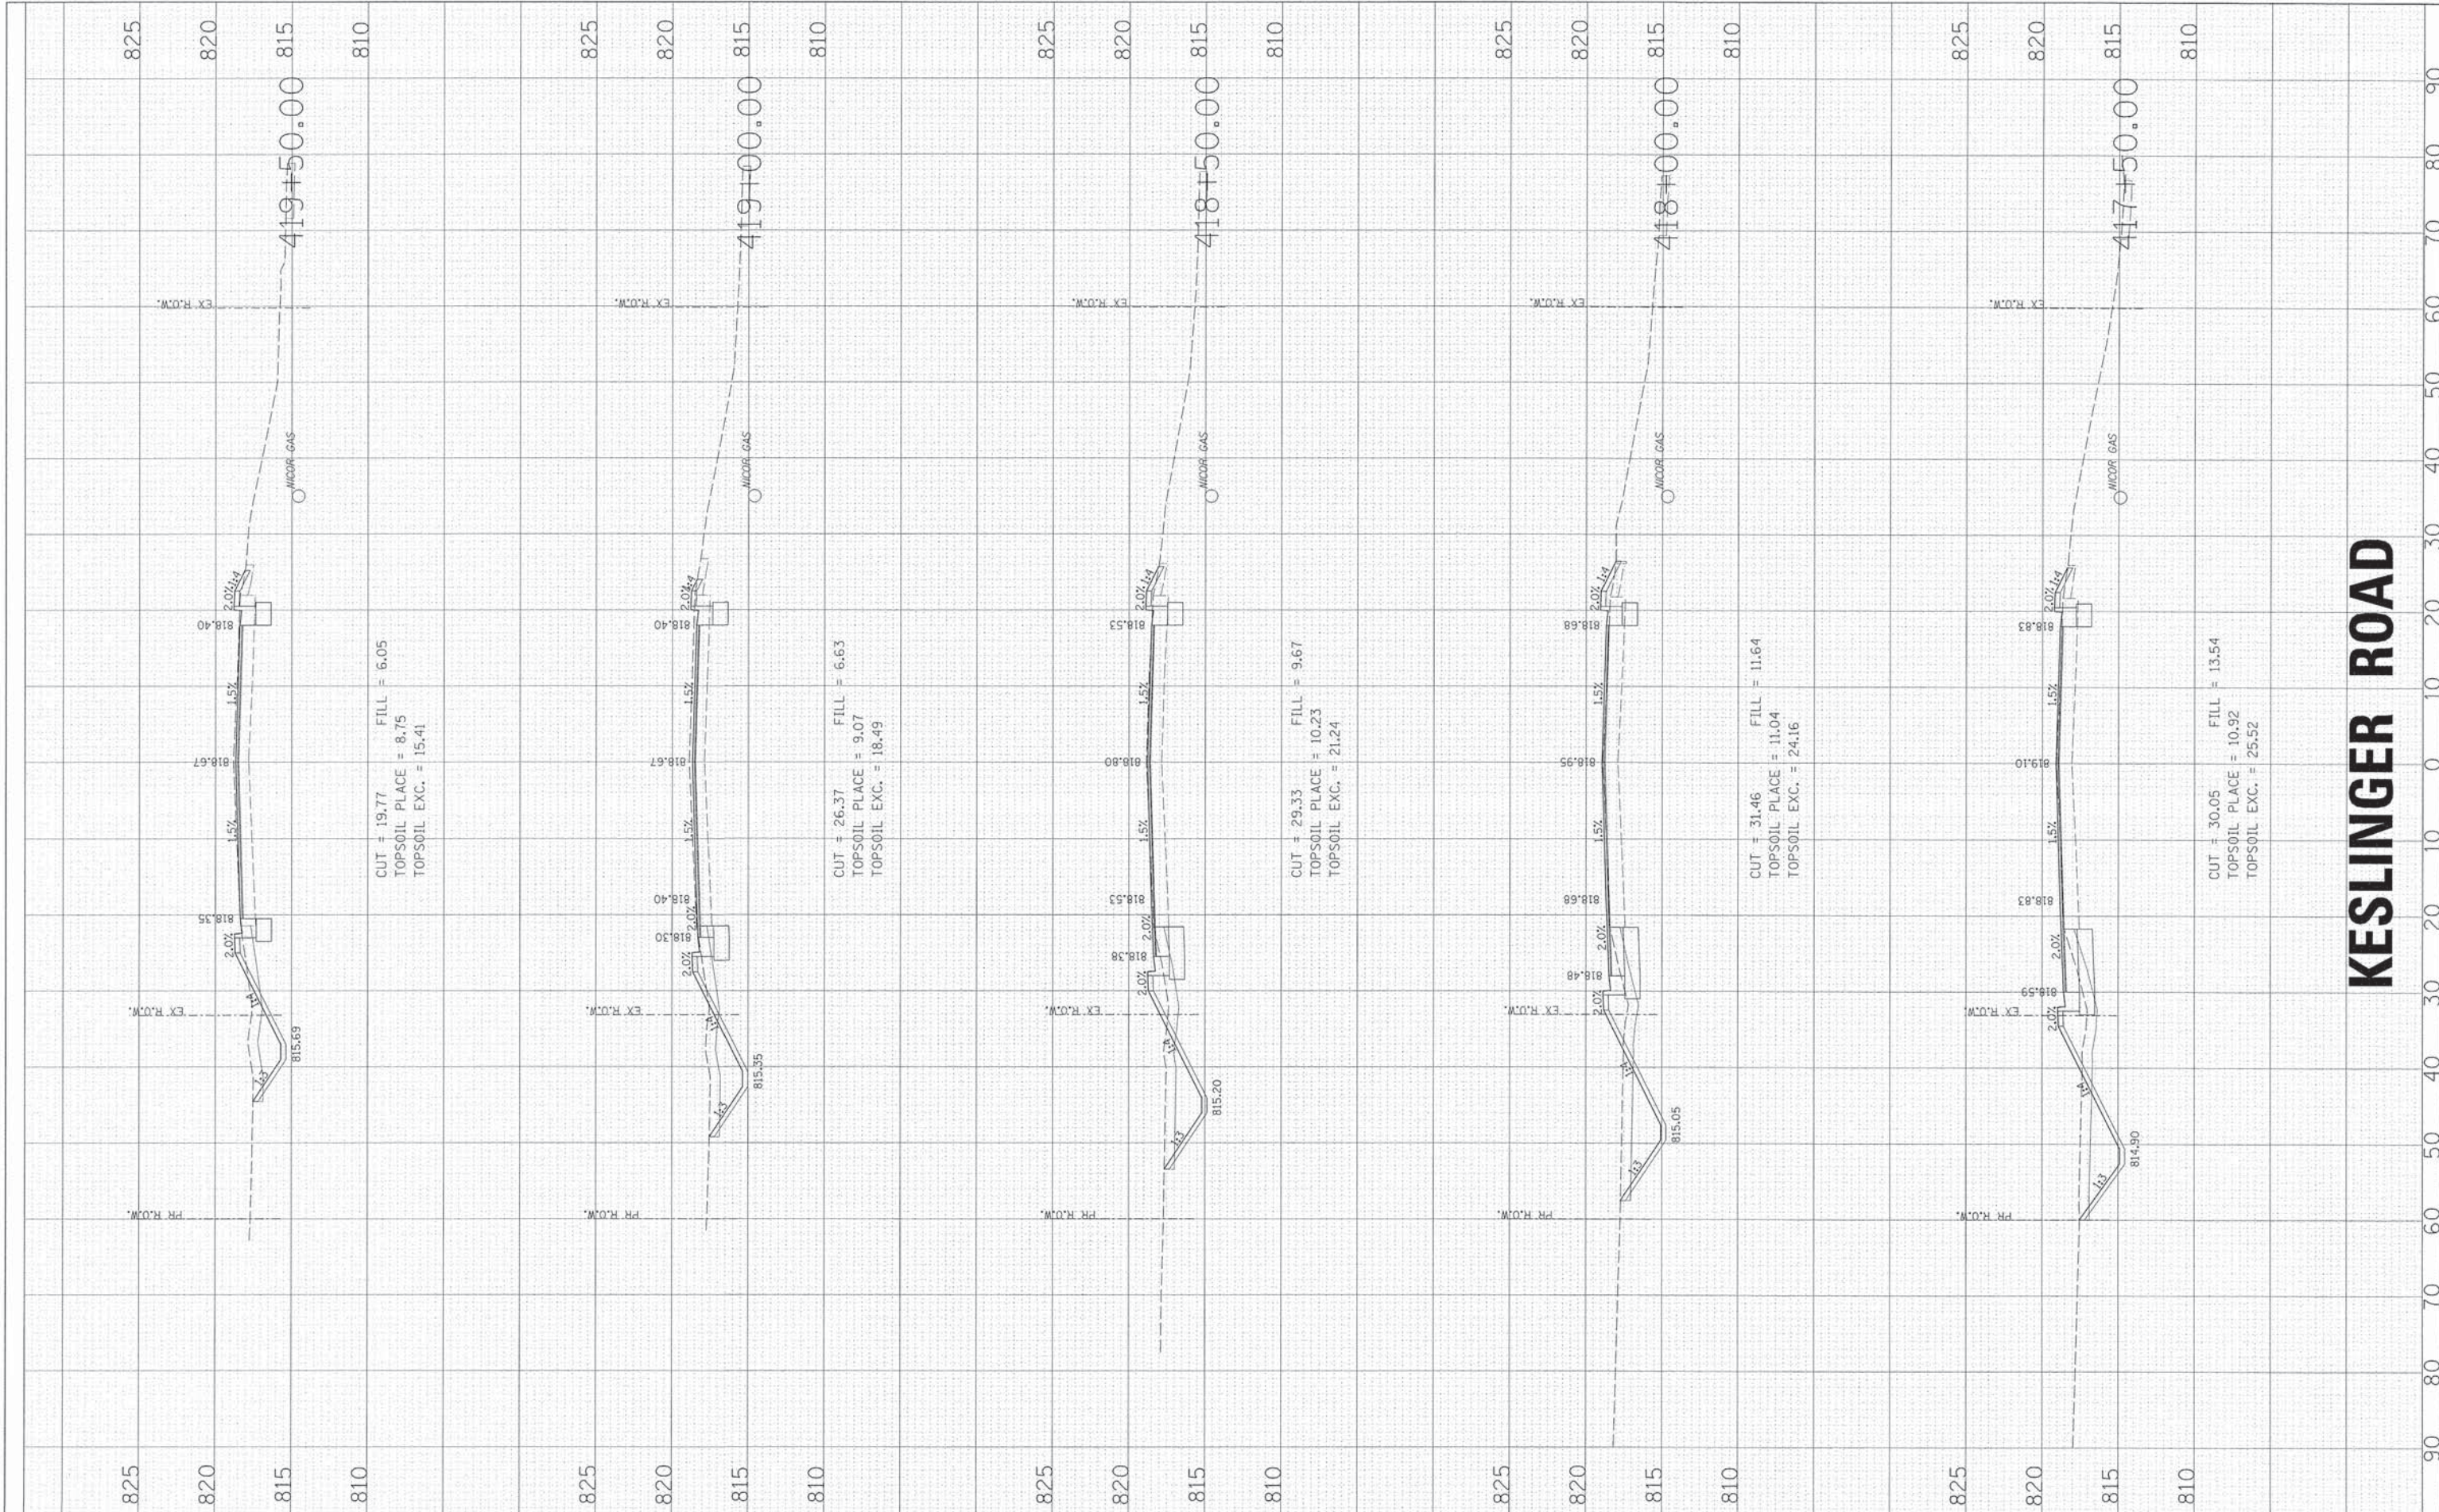

KESLINGER ROAD


FINAL SURVEY	SURVEYED _____	BY _____	DATE _____
	PLOTTED _____		
	TEMPLATE _____		
	AREAS _____		
	AREAS CHECKED _____		
NO. _____			

ORIGINAL SURVEY		BY	DATE
SURVEYED			
PLOTTED			
NOTE BOOK			
TEMPLATE			
AREAS			
CHECKED			
NO.			

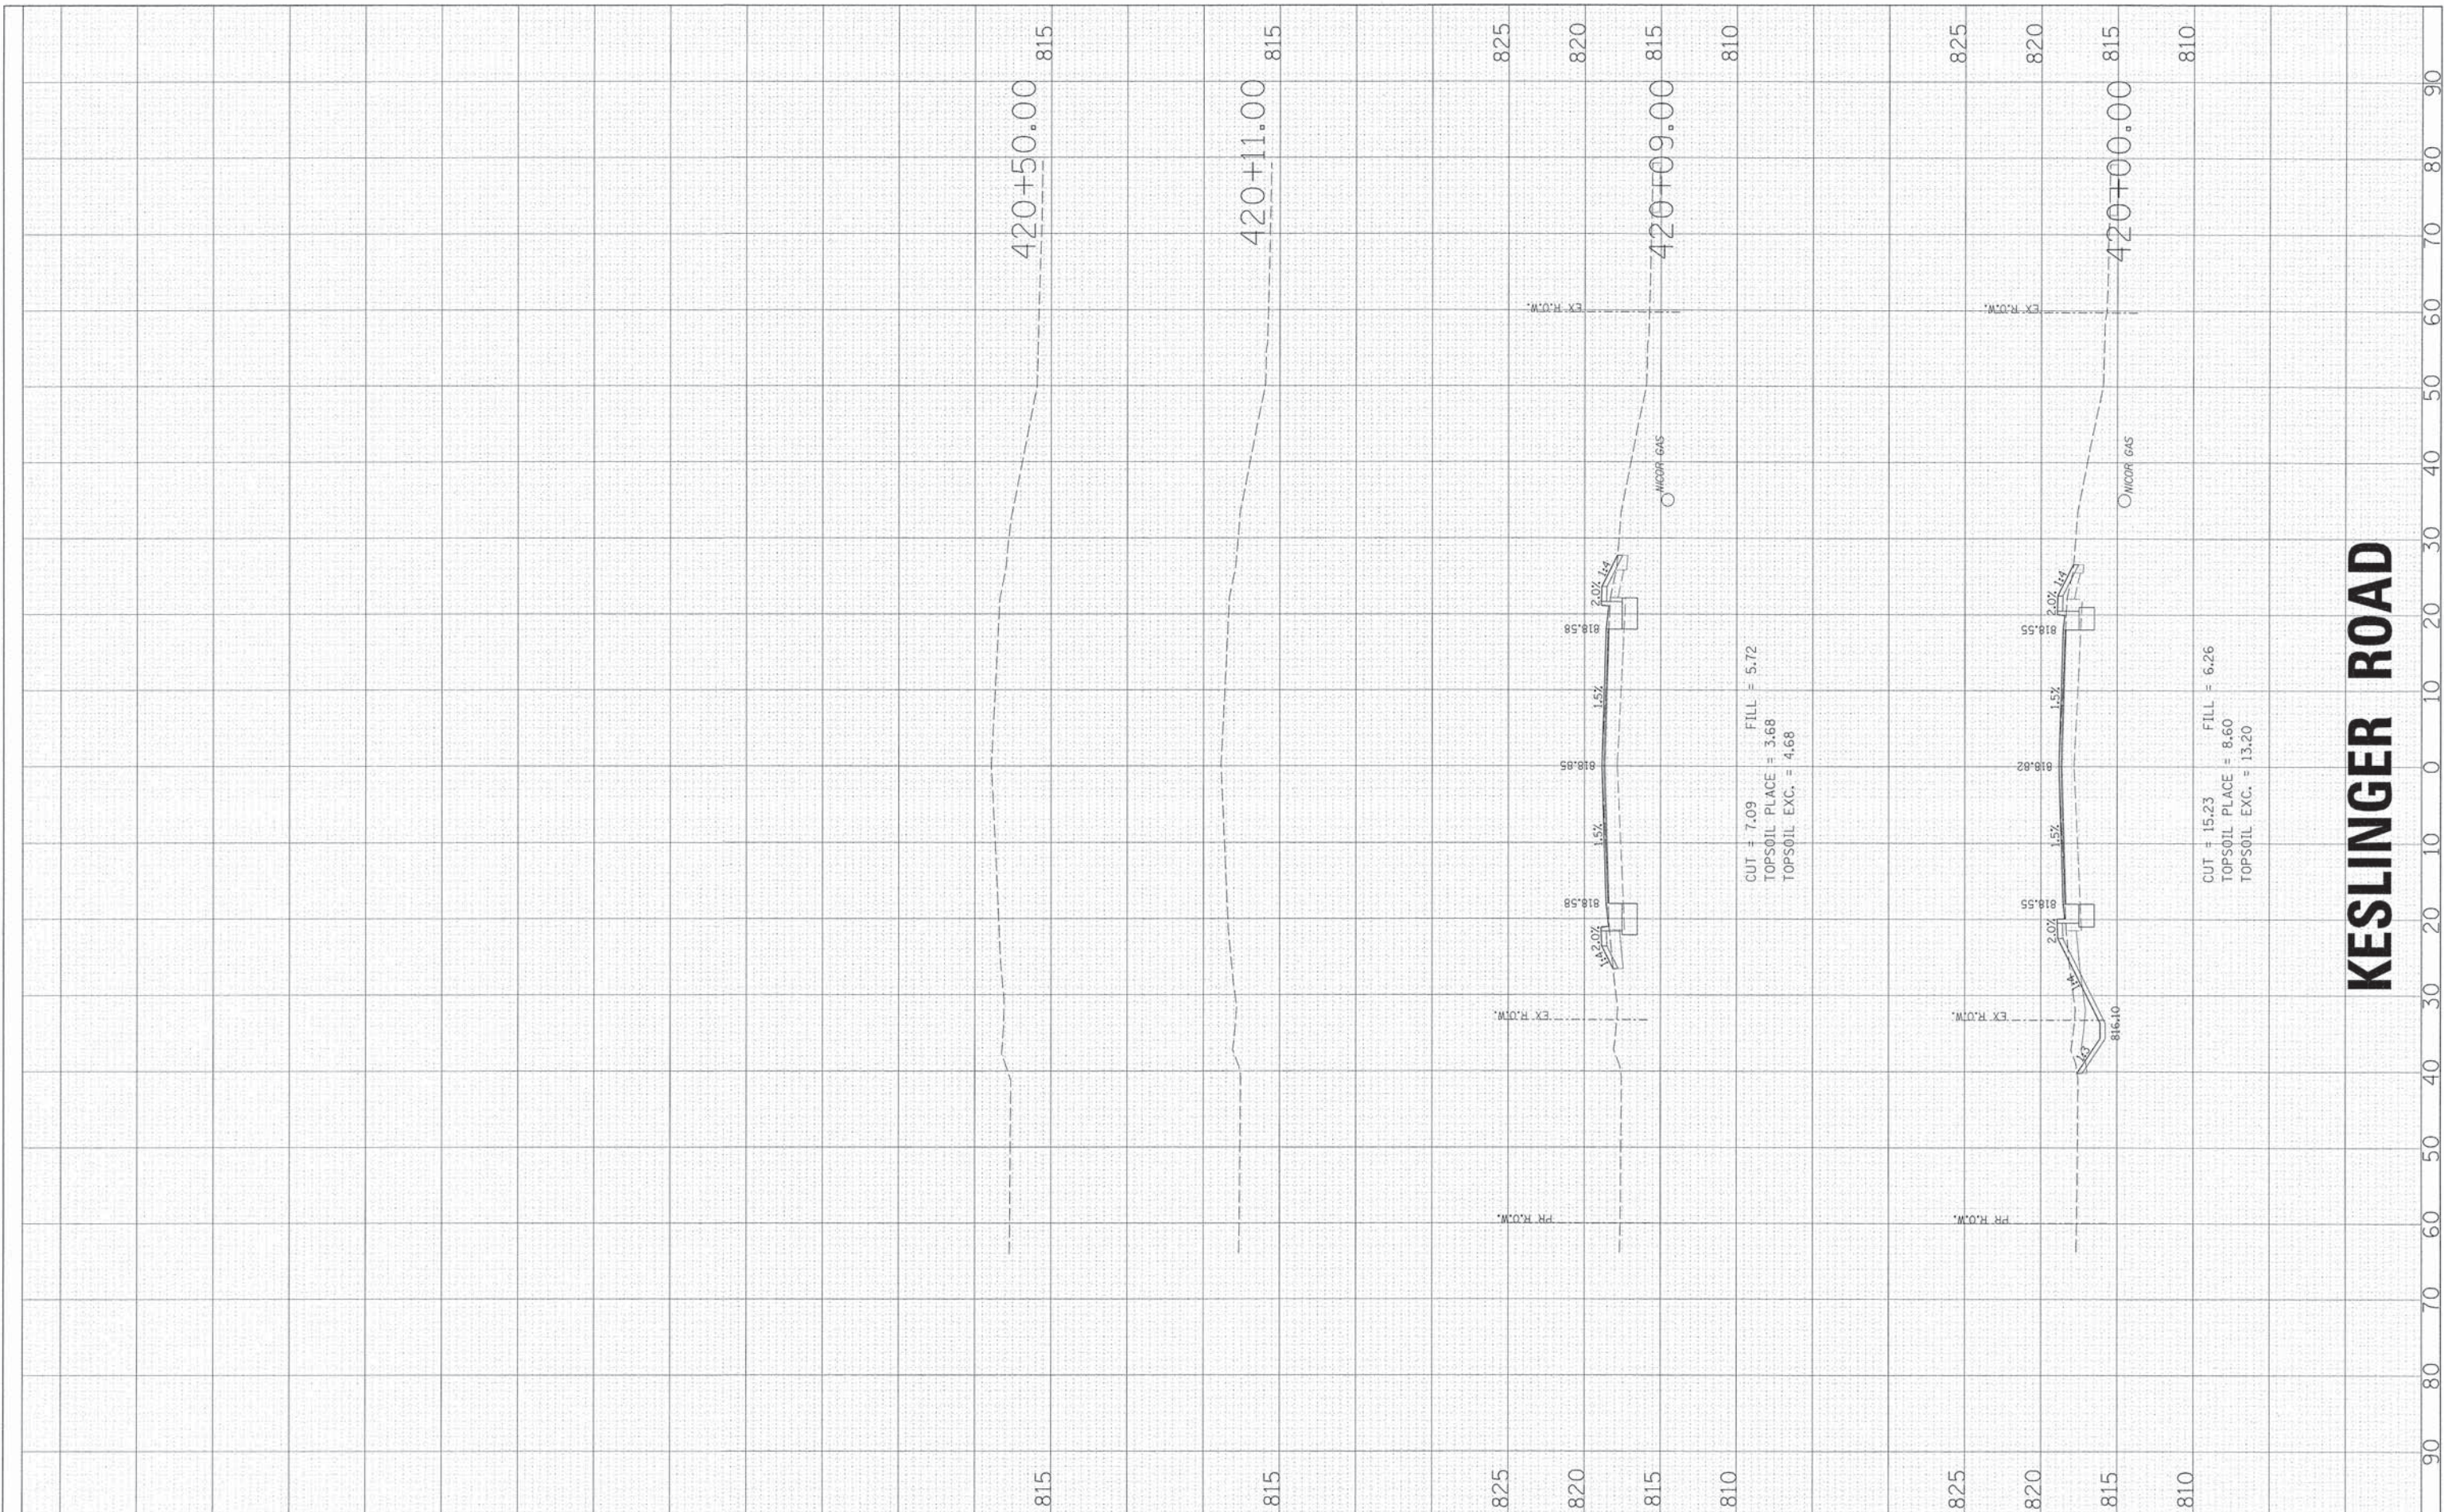

FINAL	SURVEYED	BY	DATE
NO.	NO.		
	NOTE BOOK		
	PLATE		
	AREAS		
	CHECKED		


ORIGINAL	SURVEYED	BY	DATE
NO.	NO.		
	NOTE BOOK		
	PLATE		
	AREAS		
	CHECKED		

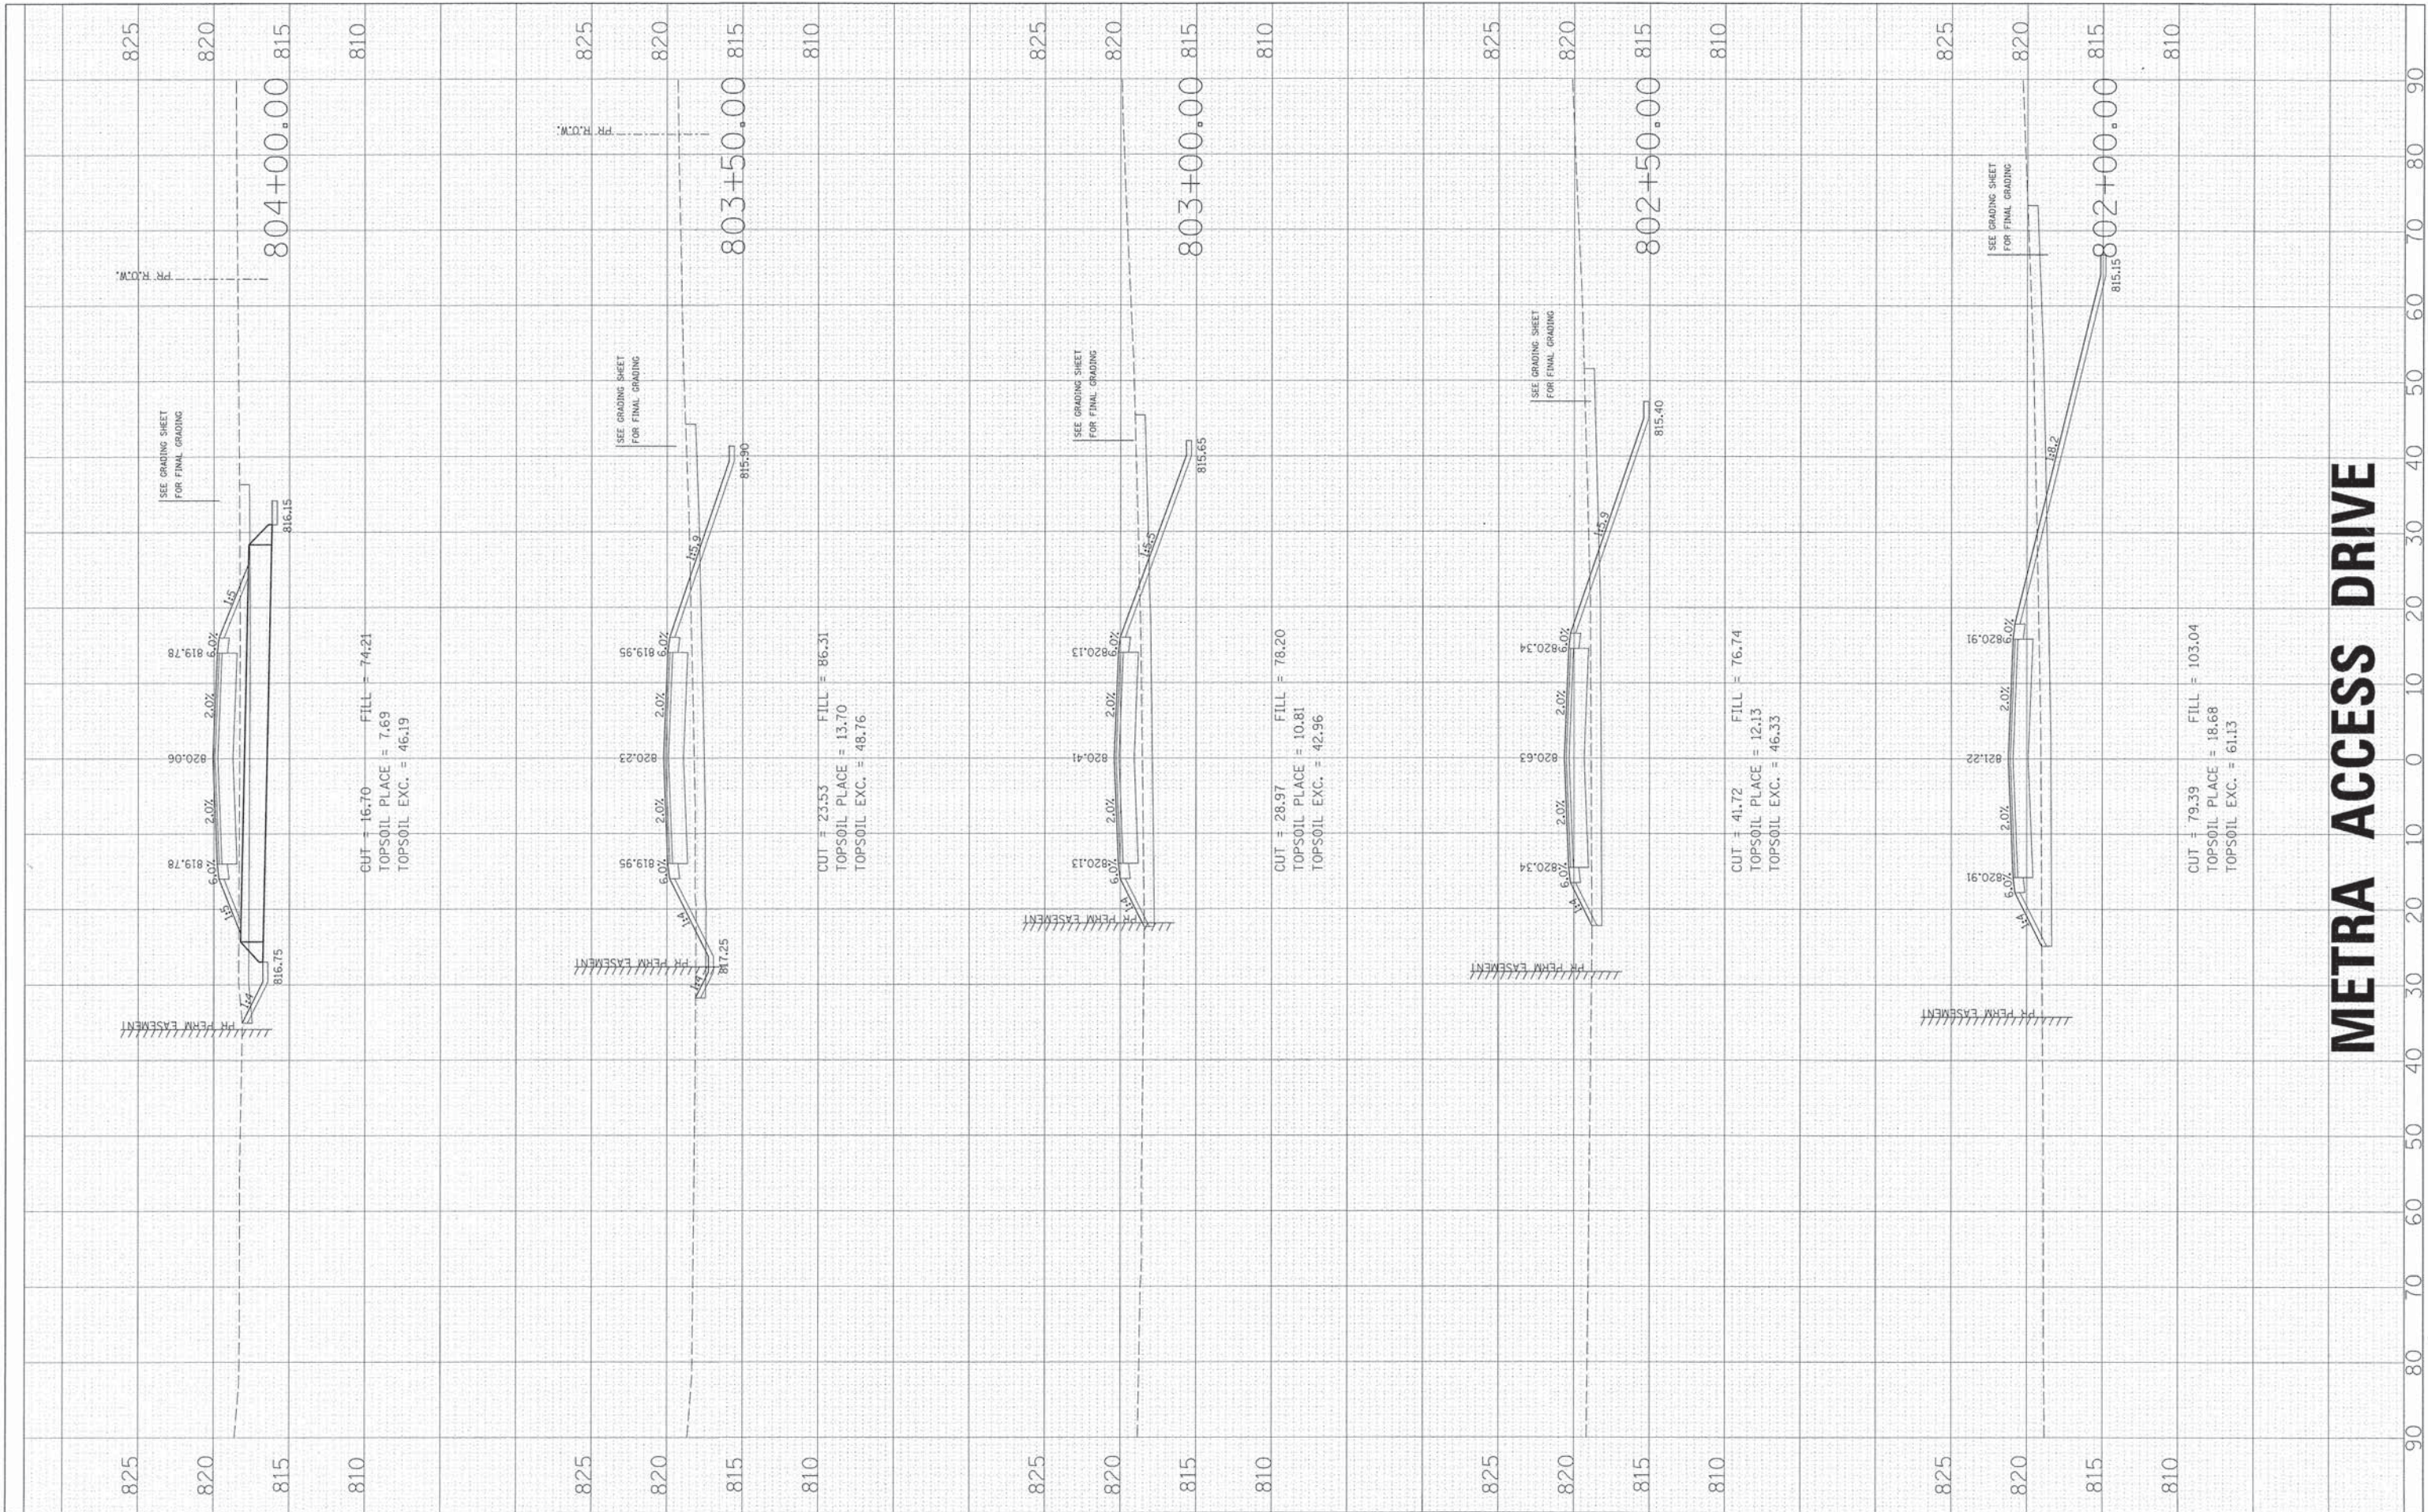

METRA ACCESS DRIVE

FINAL	SURVEYED	BY	DATE
NO.	NO.		
NO.	NO.		
NO.	NO.		
NO.	NO.		


ORIGINAL	SURVEYED	BY	DATE
NO.	NO.		
NO.	NO.		
NO.	NO.		
NO.	NO.		

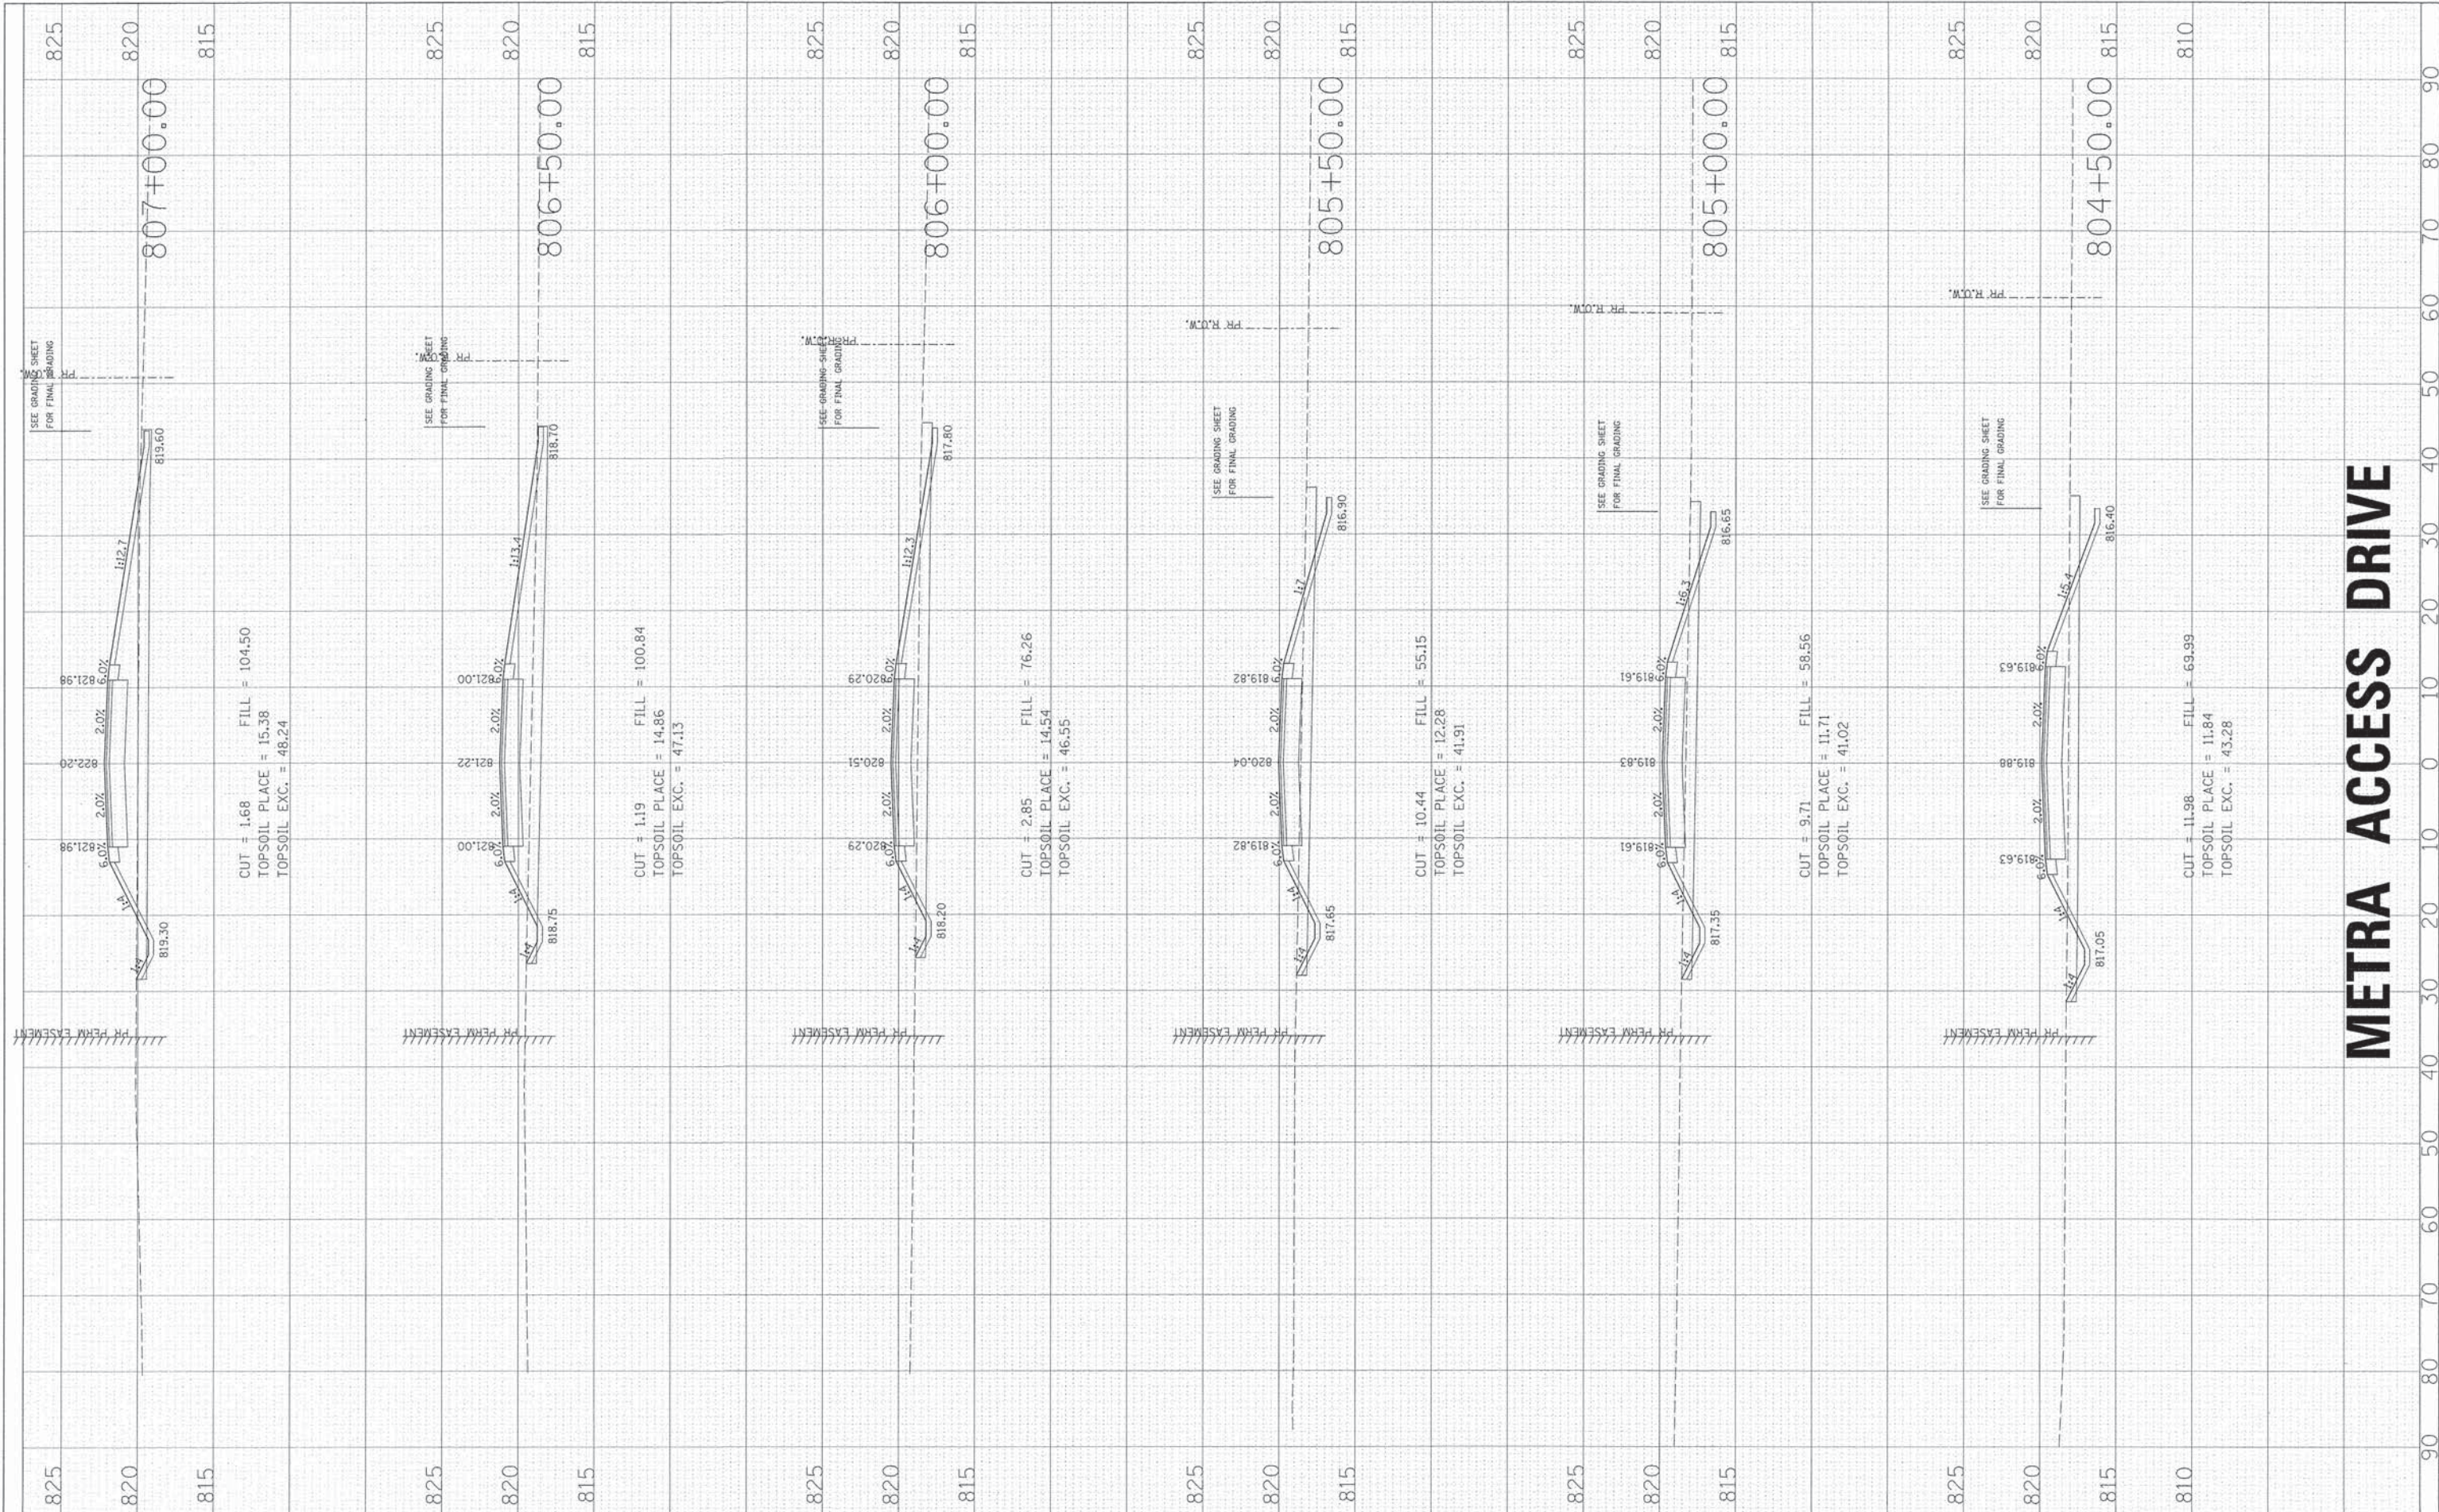

METRA ACCESS DRIVE

FINAL SURVEY	SURVEYED	BY	DATE
NOTE BOOK	NOTED		
AREAS	DATE		
CHECKED			
NO.			

ORIGINAL SURVEY	SURVEYED	BY	DATE
NOTE BOOK	NOTED		
AREAS	DATE		
CHECKED			
NO.			

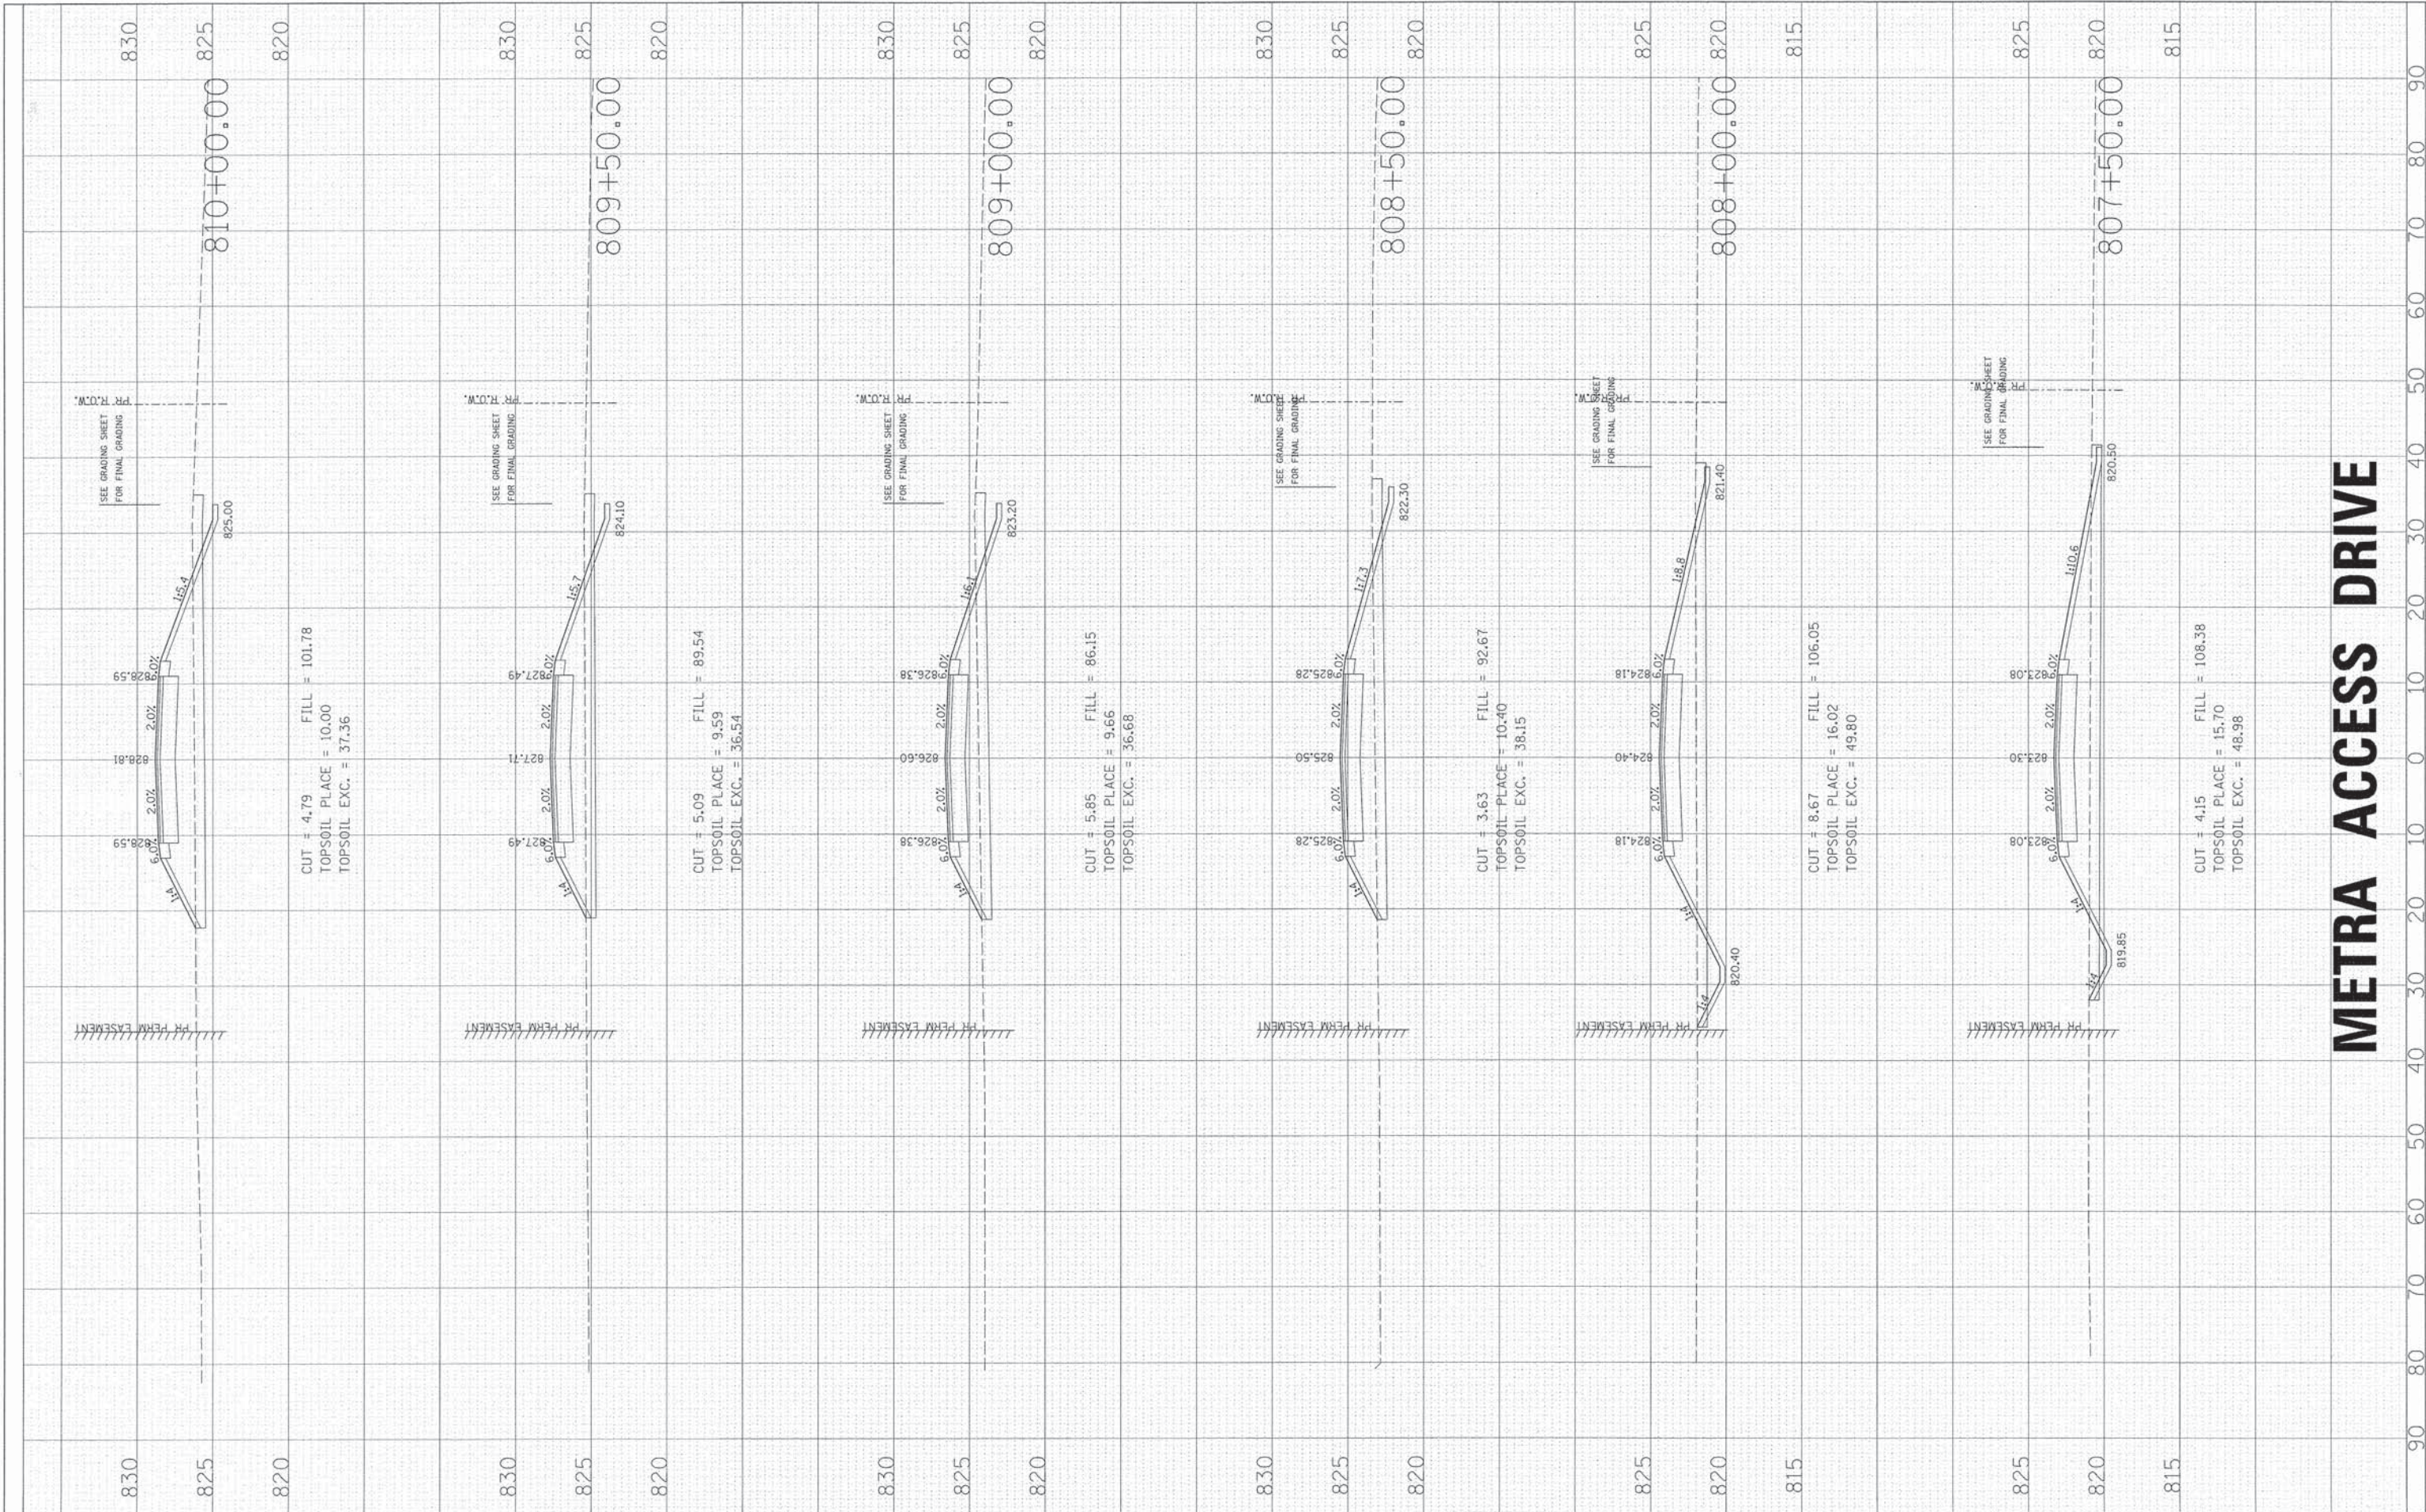

METRA ACCESS DRIVE

ORIGINAL	BY	DATE
SURVEY		
PLOTTED		
NOTE BOOK		
NO.		

FINAL	BY	DATE
SURVEY		
PLOTTED		
NOTE BOOK		
NO.		



USER NAME = Mfeller
PLOT SCALE =
PLOT DATE = 6/7/2013
WB4_xs_metra.c3.dgn


DESIGNED -	REVISED -
DRAWN -	REVISED -
CHECKED -	REVISED -
	REVISED -

STATE OF ILLINOIS
DEPARTMENT OF TRANSPORTATION

PROPOSED CROSS SECTIONS

SCALE: SHEET NO. OF SHEETS STA. 810+50.00 TO STA. 813+00.00


F.A. RTE.	SECTION	COUNTY	TOTAL SHEETS	SHEET NO.
0126	01-00274-00-BR	KANE	289	282
CONTRACT NO. 63698				
FED. ROAD DIST. NO. [ILLINOIS] FED. AID PROJECT				

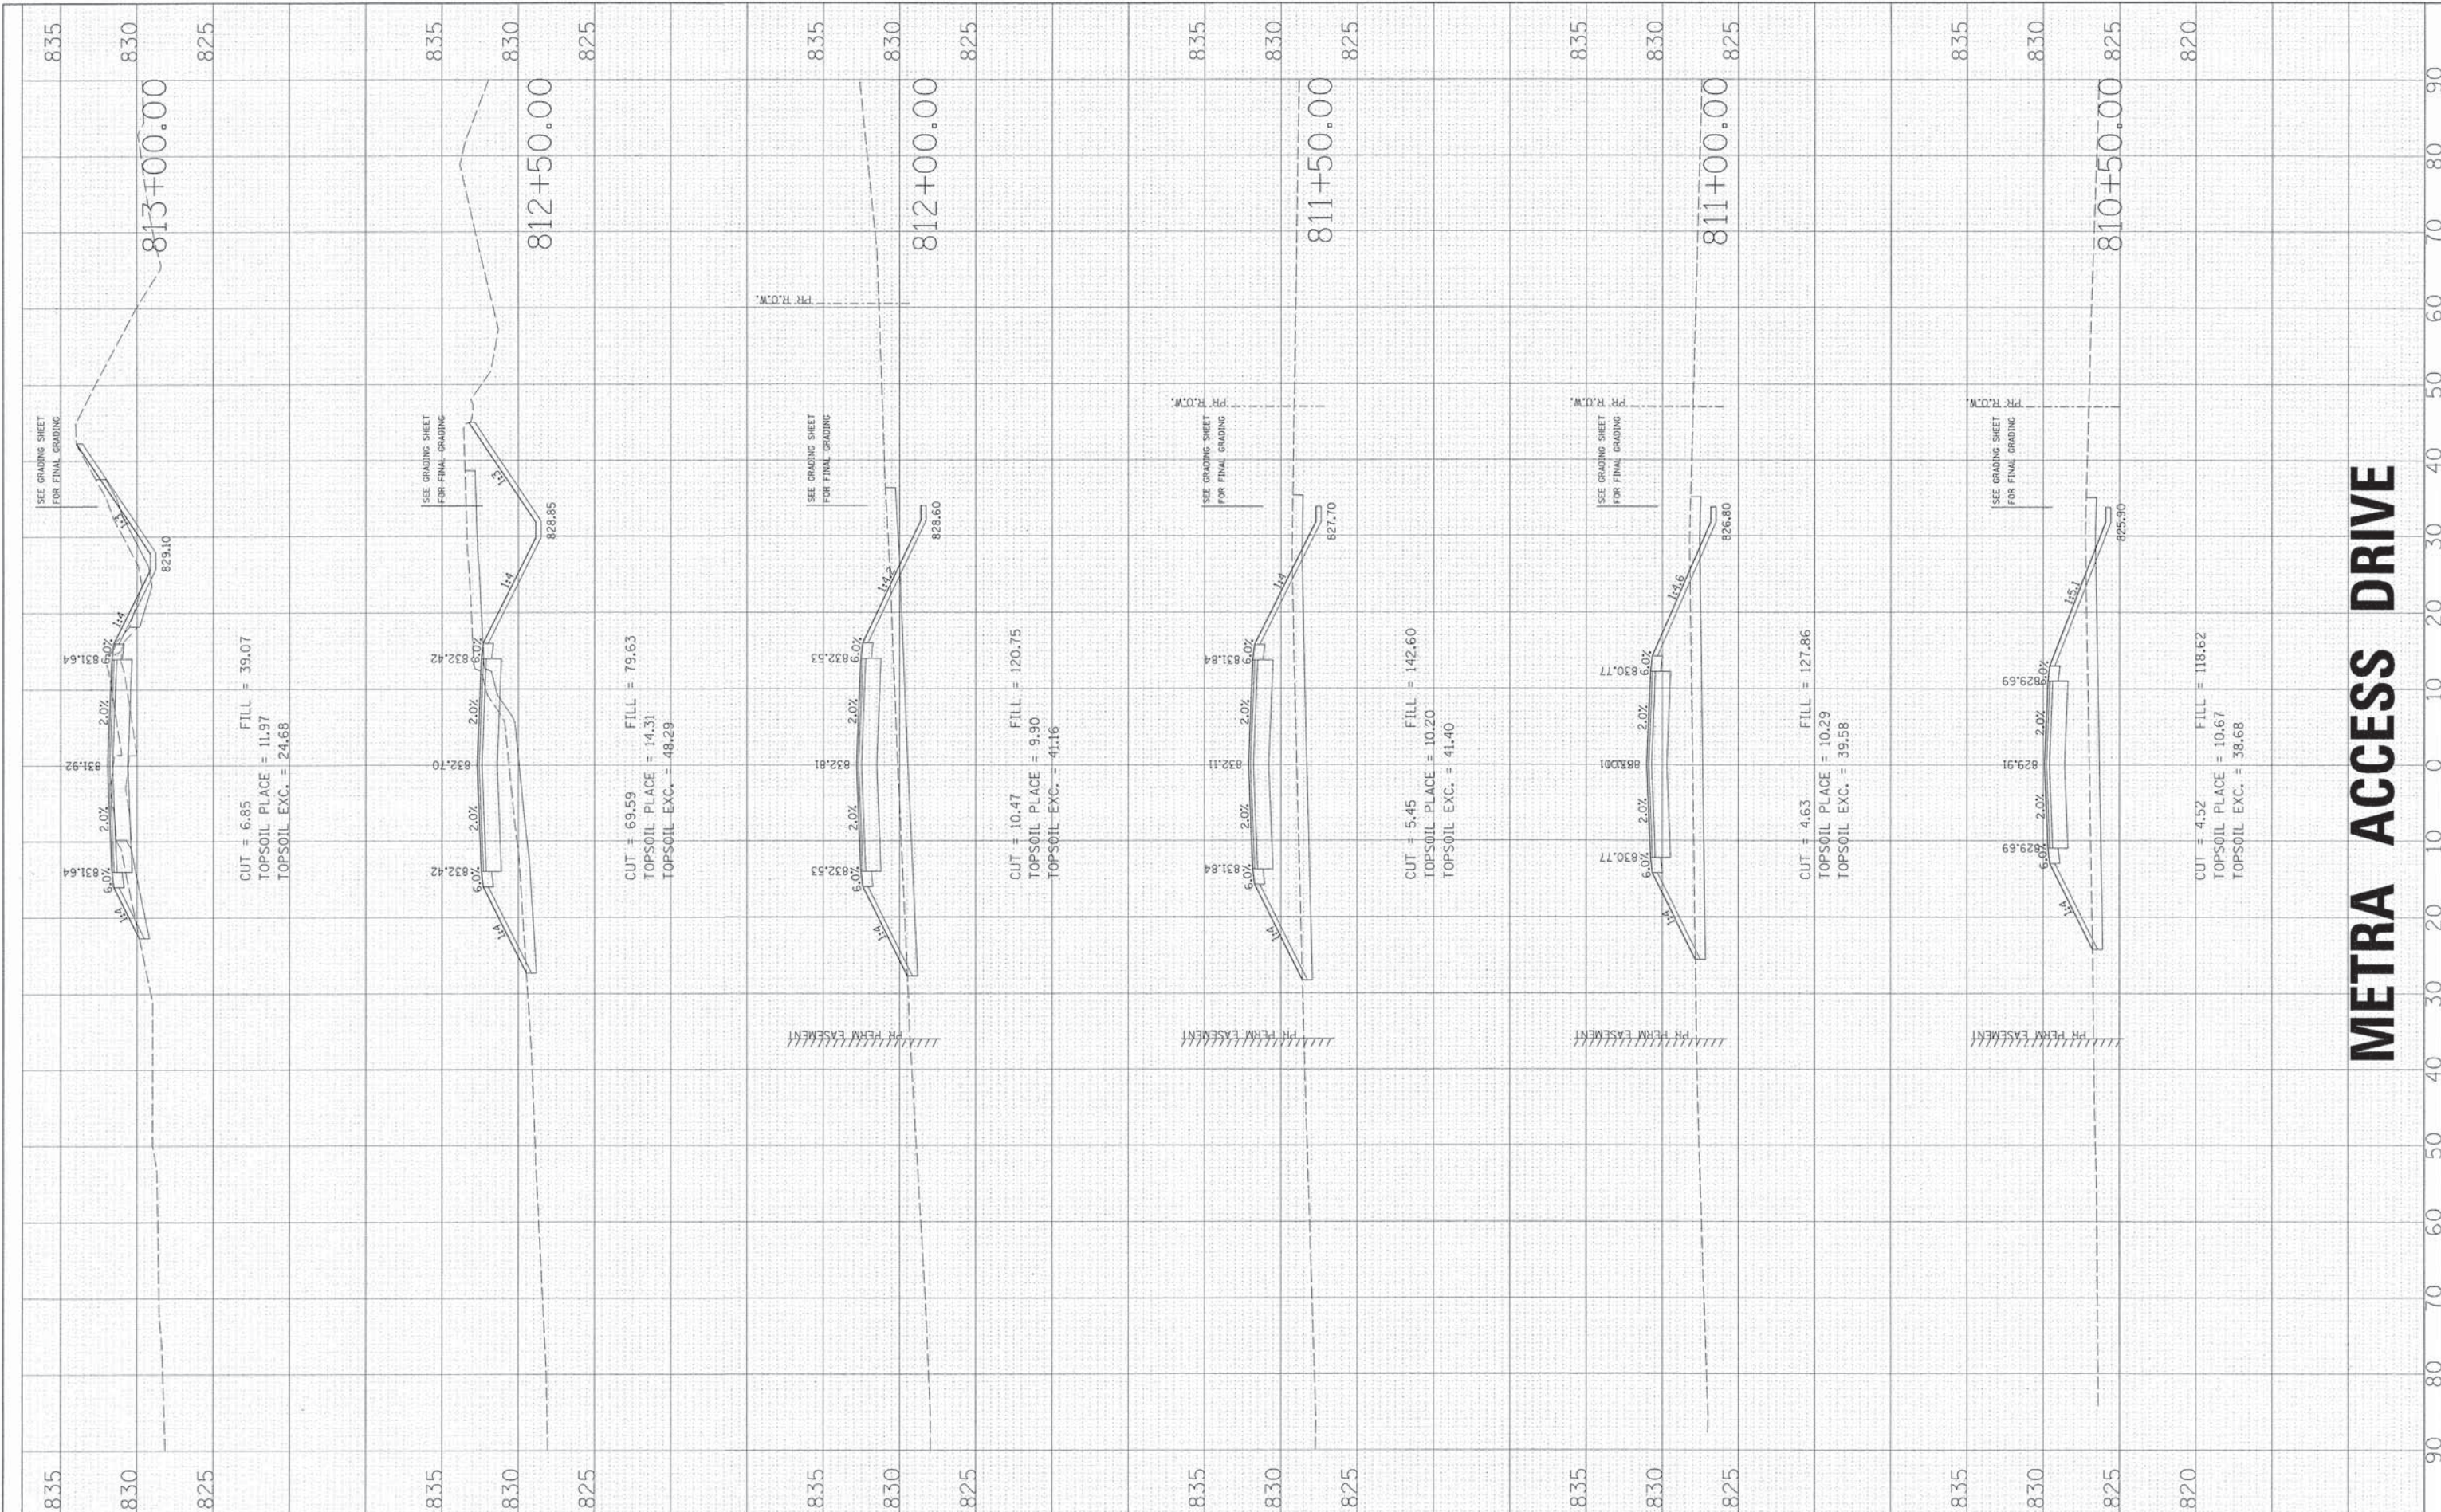

METRA ACCESS DRIVE

ORIGINAL SURVEY	BY	DATE
SURVEYED		
PLOTTED		
NOTE BOOK		
NO.		


FINAL SURVEY	BY	DATE
SURVEYED		
PLOTTED		
NOTE BOOK		
NO.		

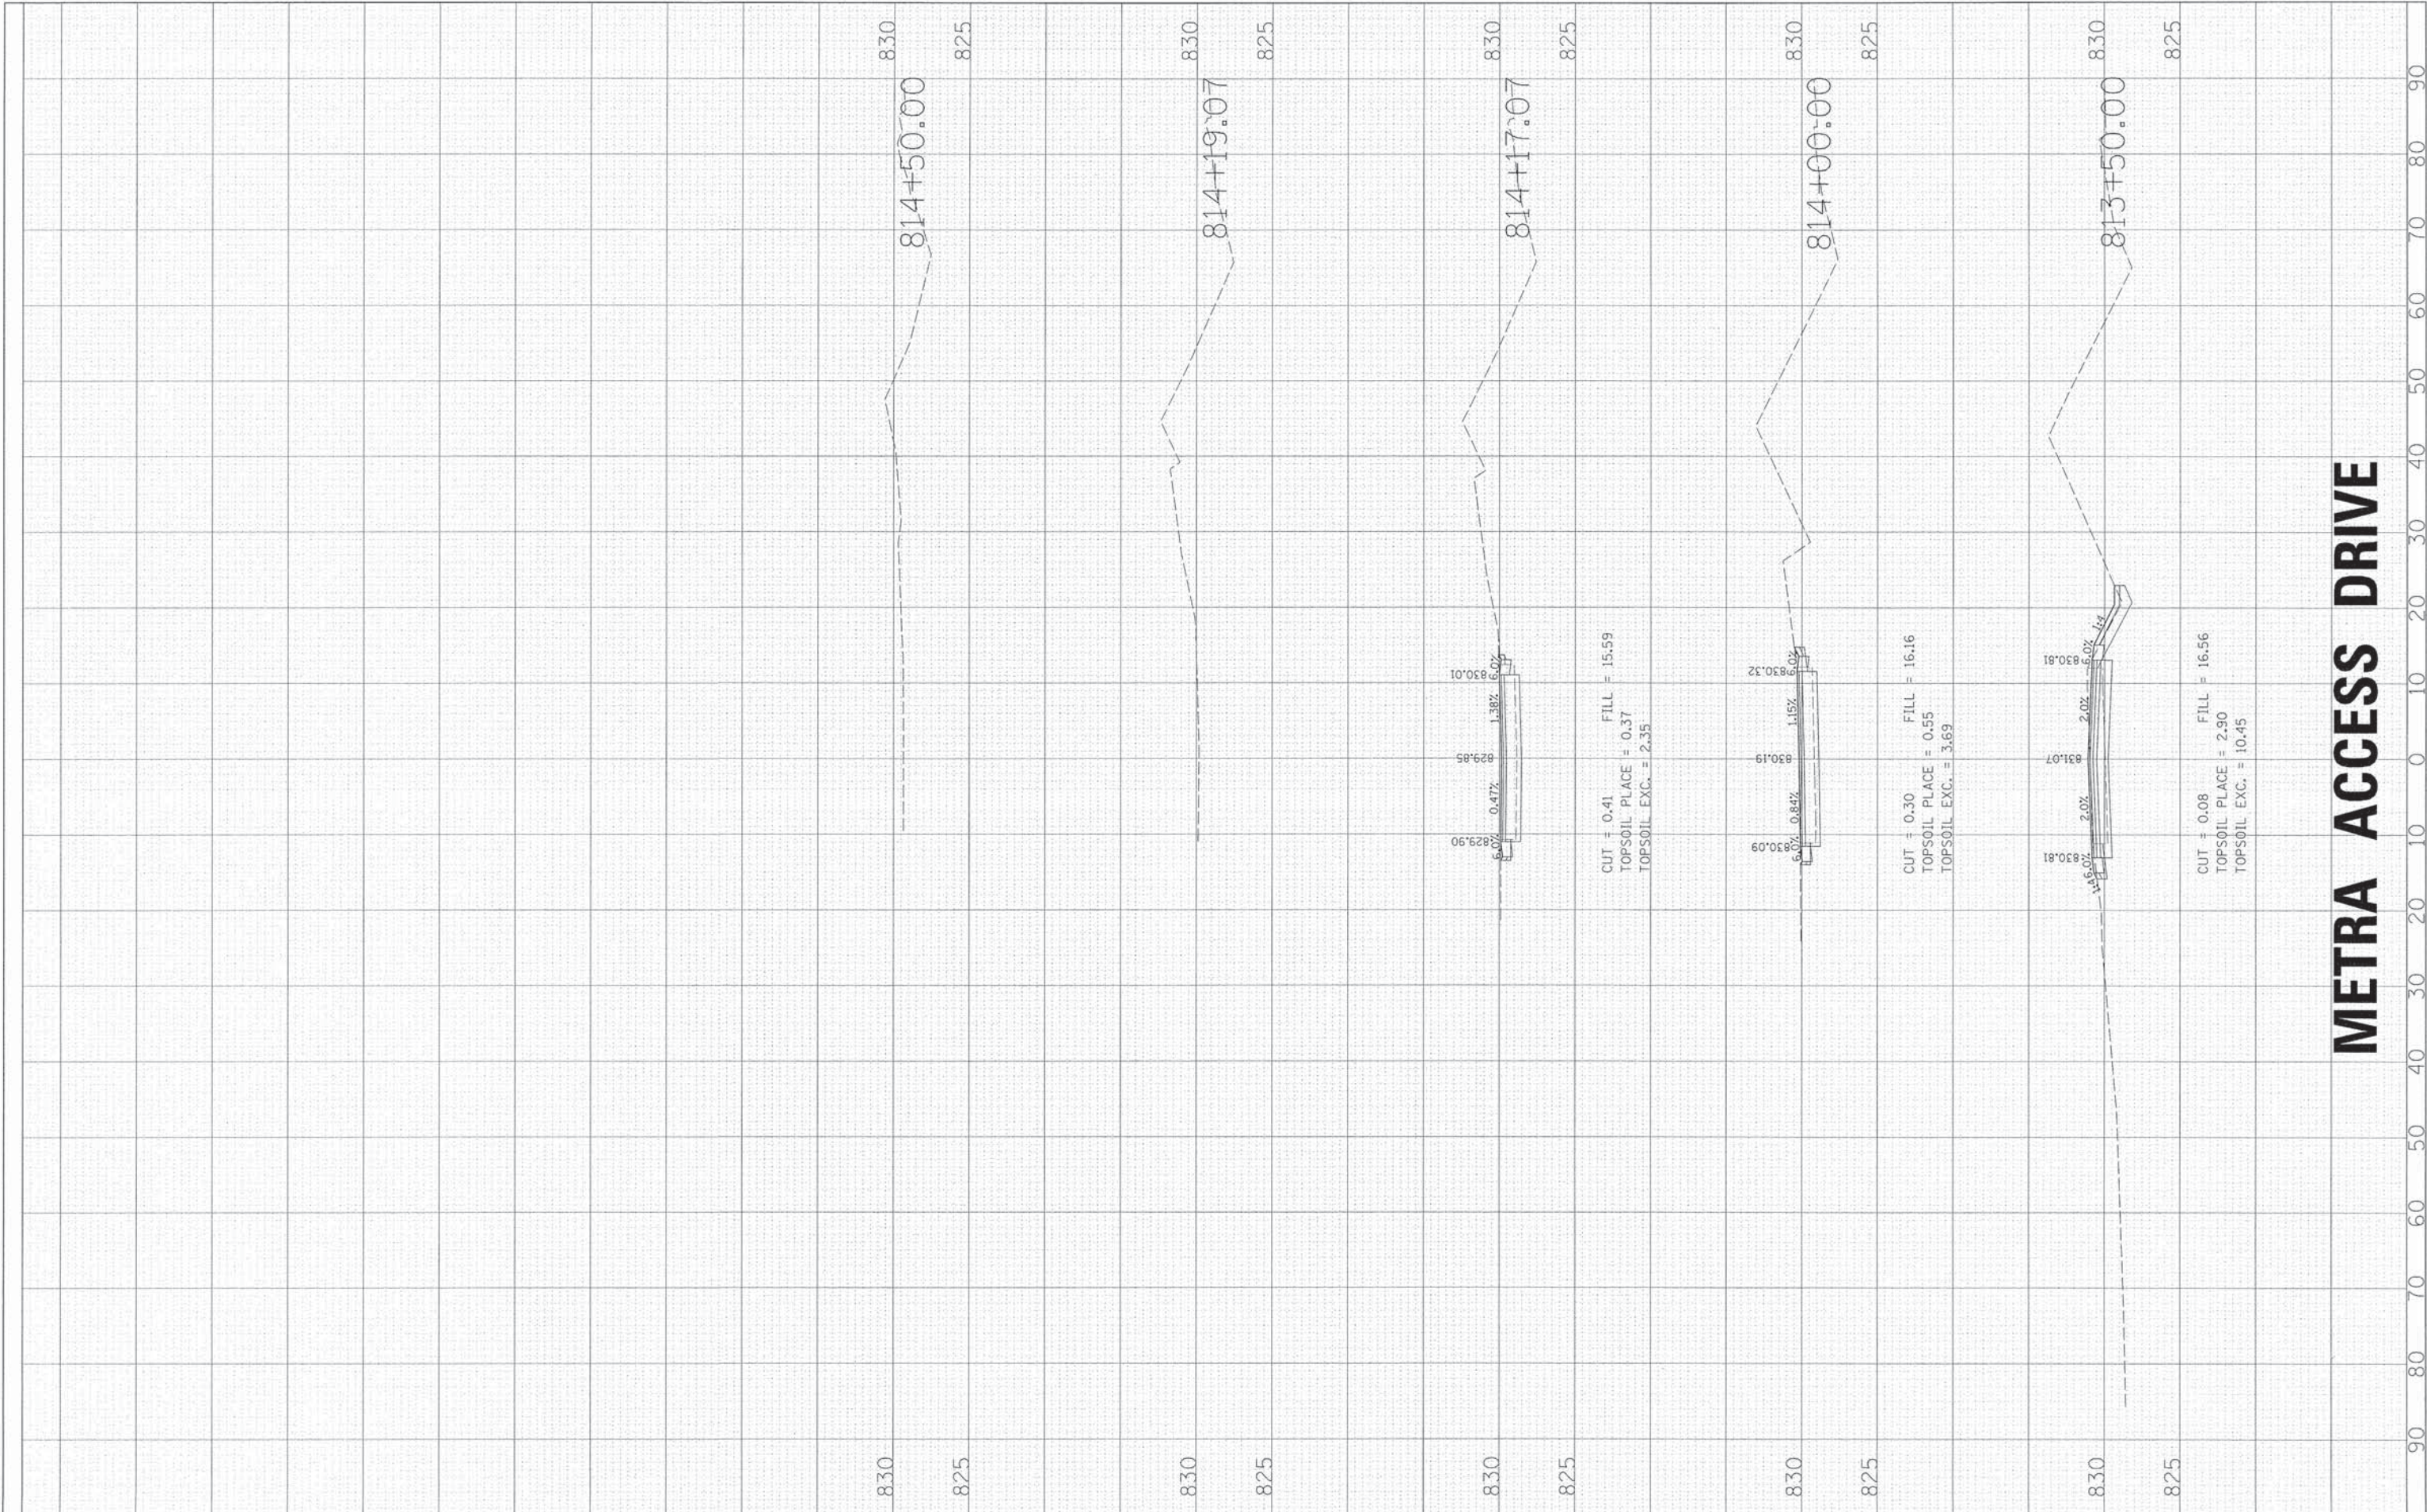

METRA ACCESS DRIVE

FINAL	SURVEYED	BY	DATE
SURVEY	PLOTTED		
NOTE BOOK	DATE		
NO.	AREAS CHECKED		


ORIGINAL	SURVEYED	BY	DATE
SURVEY	PLOTTED		
NOTE BOOK	DATE		
NO.	AREAS CHECKED		

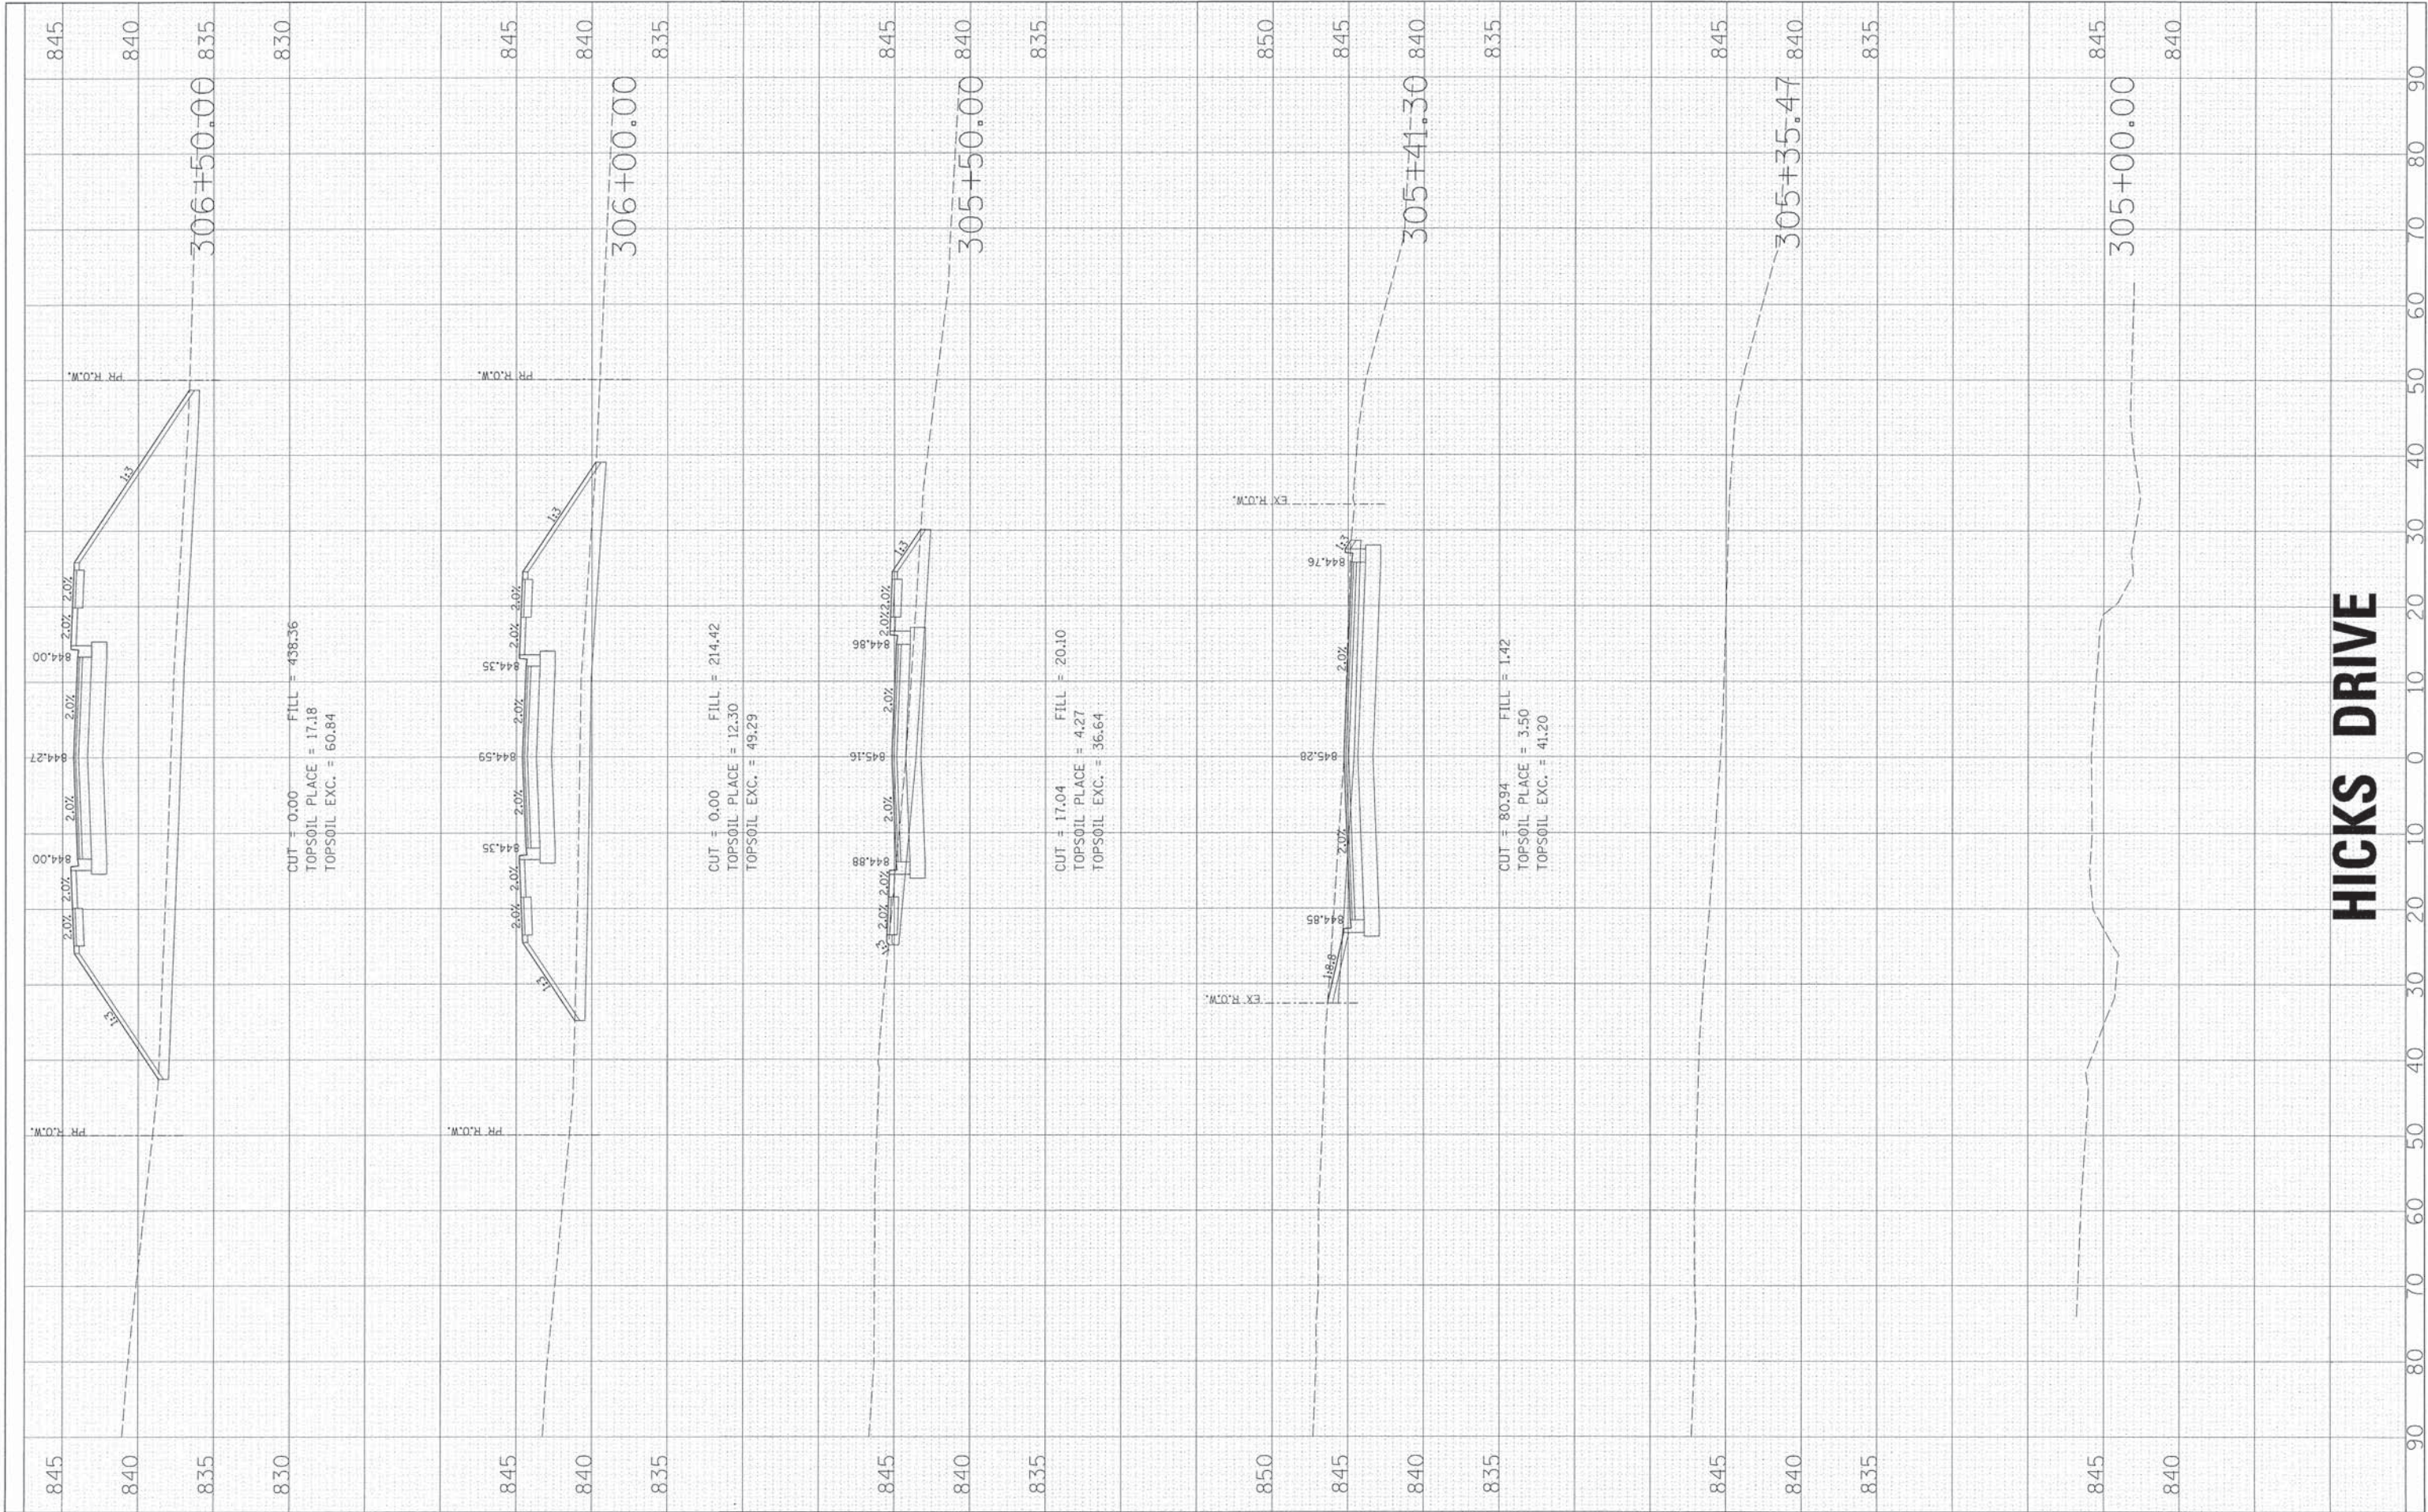

HICKS DRIVE

FINAL	SURVEYED	BY	DATE
SURVEY	PLOTTED		
NOTE BOOK	REVISIONS		
NO.	AREAS CHECKED		

ORIGINAL	SURVEYED	BY	DATE
SURVEY	PLOTTED		
NOTE BOOK	REVISIONS		
NO.	AREAS CHECKED		

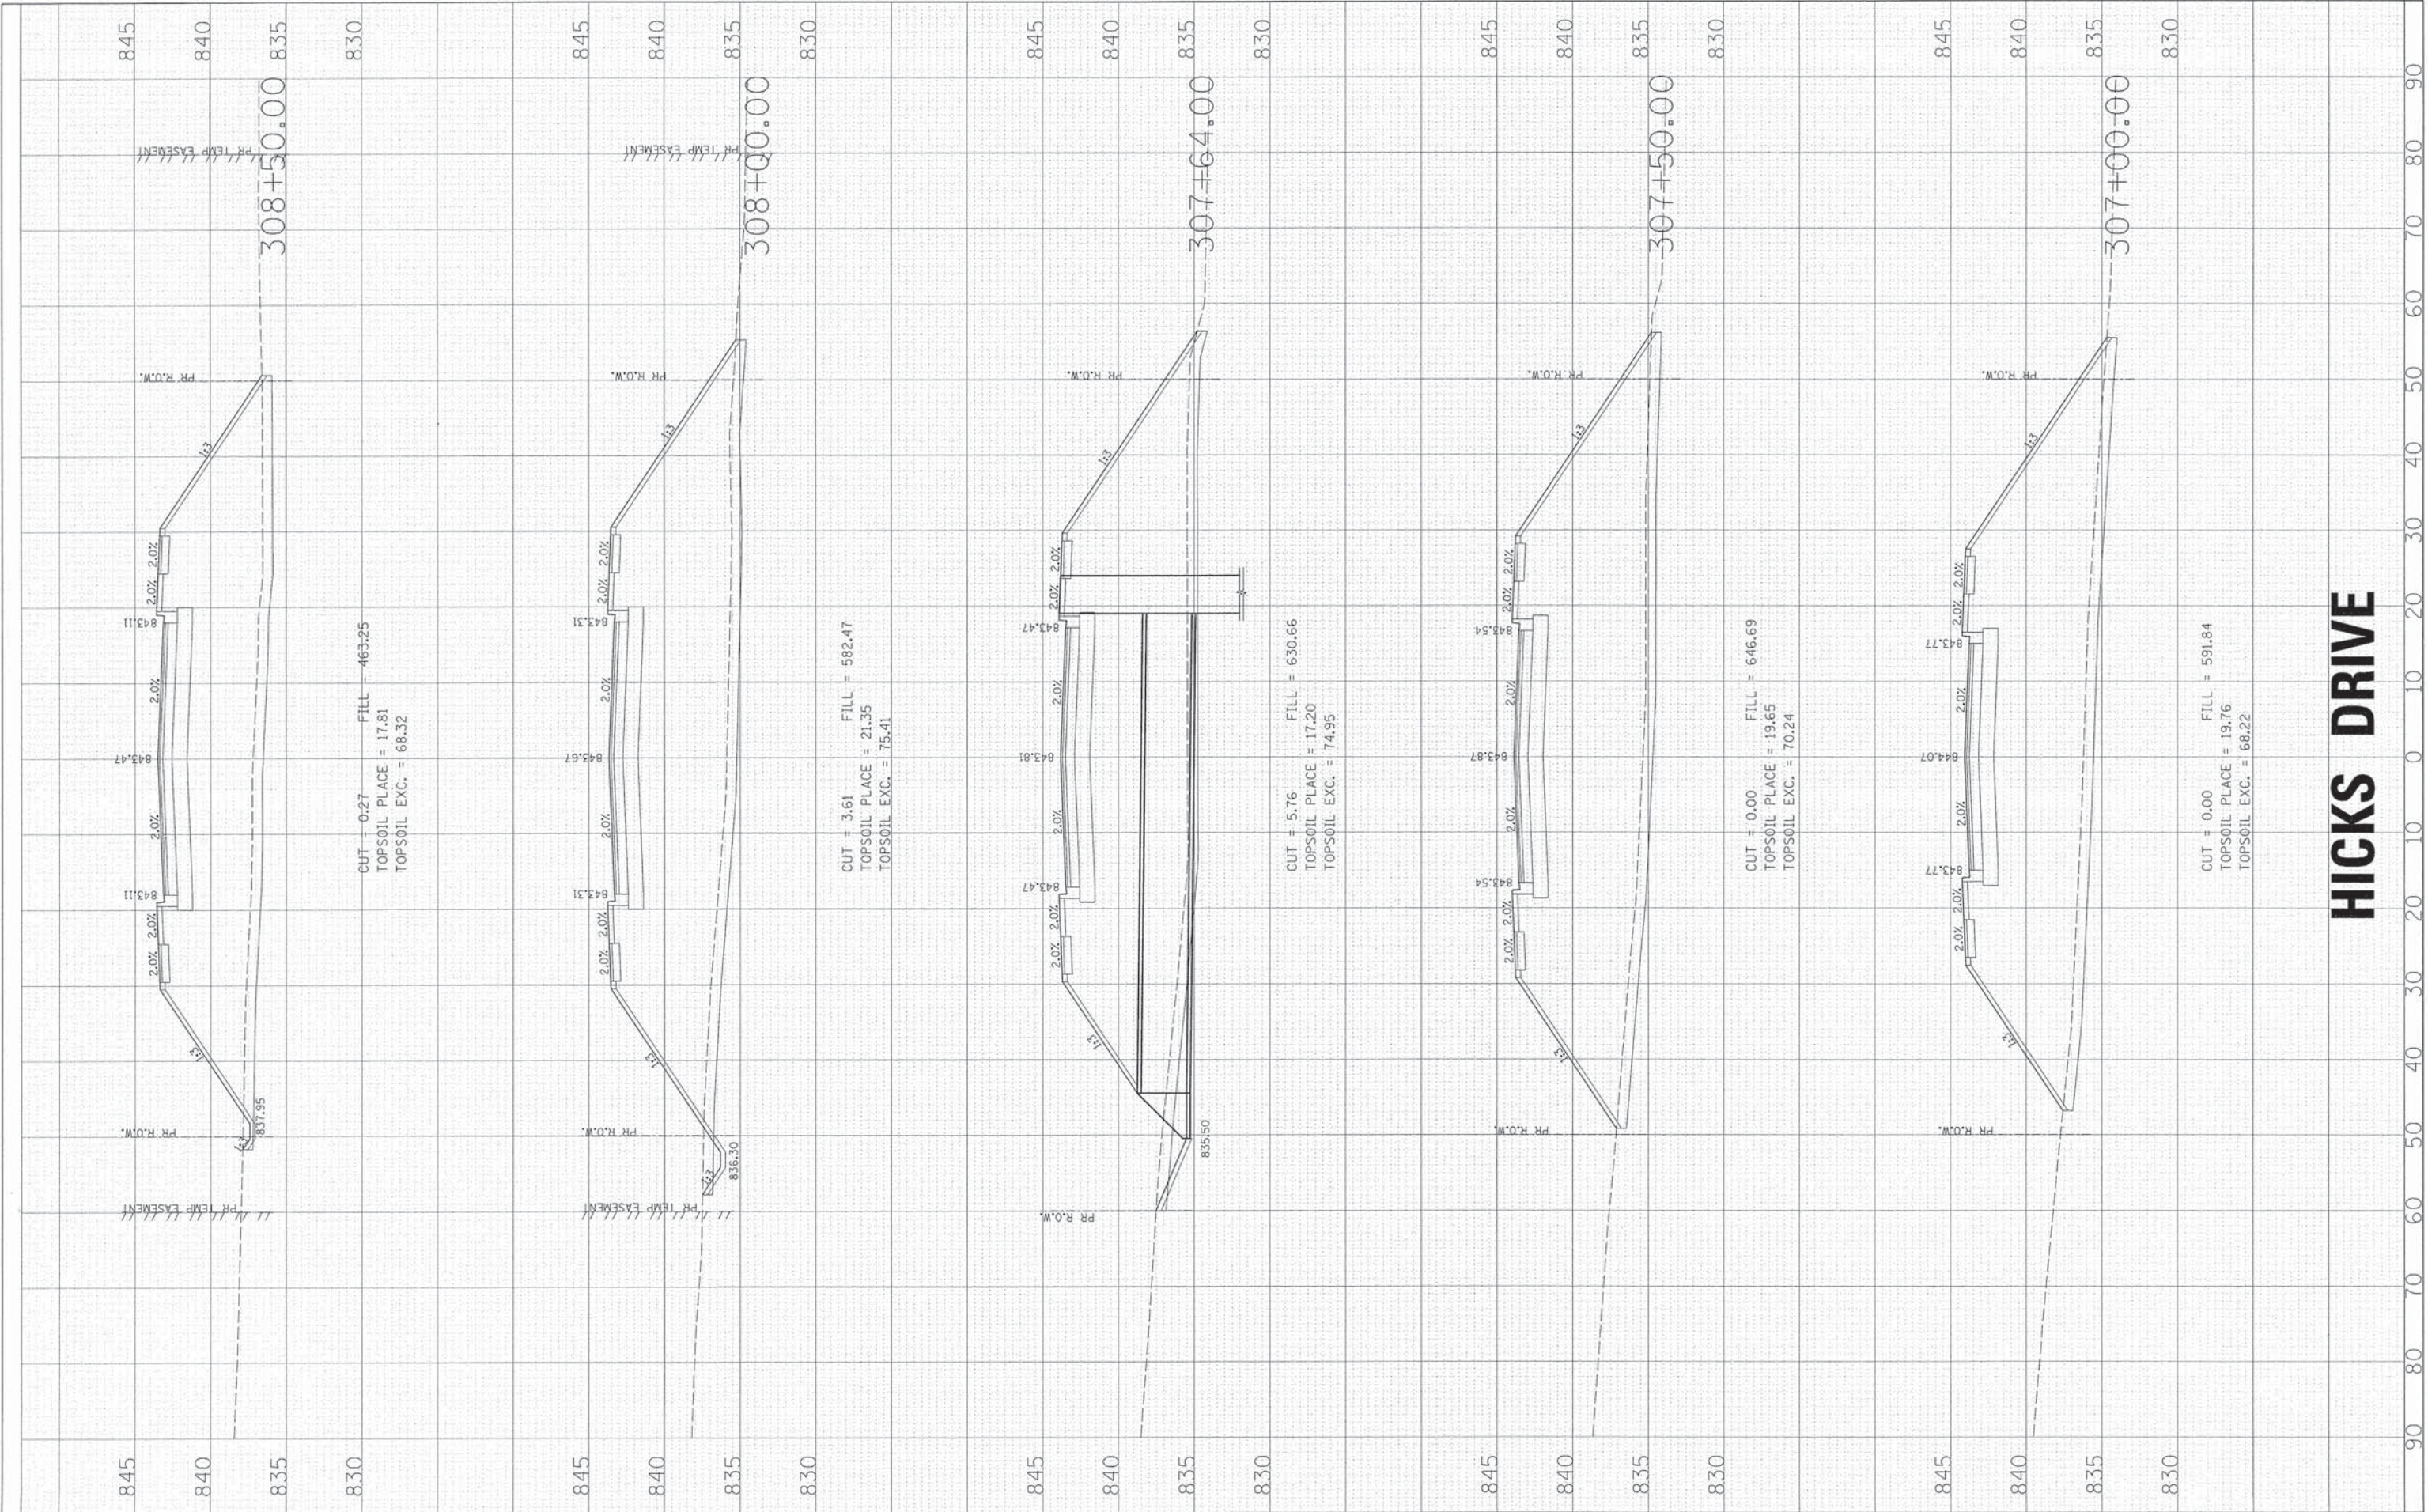

HICKS DRIVE

ORIGINAL SURVEY	SURVEYED _____	BY _____	DATE _____
NOTE BOOK	PLOTTED _____		
	TEMPLATE _____		
NO. _____	AREAS CHECKED _____		



 HRGreen.com Illinois Professional Design Firm # 104-001322 	USER NAME = MFeller	DESIGNED -	REVISED -	STATE OF ILLINOIS DEPARTMENT OF TRANSPORTATION	PROPOSED CROSS SECTIONS					F.A. RTE.	SECTION	COUNTY	TOTAL SHEETS	SHEET NO.
	PLOT SCALE =	DRAWN -	REVISED -							0126	01-00274-00-BR	KANE	289	286
	PLOT DATE = 6/7/2013	CHECKED -	REVISED -		CONTRACT NO. 63698									
	084_xs_hooks.c3.dgn		REVISED -		SCALE:	SHEET NO.	OF	SHEETS	STA. 309+00.00 TO STA. 311+50.00	FED. ROAD DIST. NO.	ILLINOIS	FED. AID PROJECT		

FINAL	SURVEYED	BY	DATE
SURVEY	PLOTTED		
NOTE BOOK	TEMPLATE		
NO.	AREAS CHECKED		

ORIGINAL	SURVEYED	BY	DATE
SURVEY	PLOTTED		
NOTE BOOK	TEMPLATE		
NO.	AREAS CHECKED		




USER NAME = Mfeller	DESIGNED -	REVISED -
PLOT SCALE =	DRAWN -	REVISED -
PLOT DATE = 6/7/2013	CHECKED -	REVISED -
004_xs_hicks.c3dgn		REVISED -

STATE OF ILLINOIS
DEPARTMENT OF TRANSPORTATION

PROPOSED CROSS SECTIONS

SCALE: SHEET NO. OF SHEETS STA. 312+00.00 TO STA. 312+50.00


F.A. RTE. 0126	SECTION 01-00274-00-BR	COUNTY KANE	TOTAL SHEETS 289	SHEET NO. 287
CONTRACT NO. 63698 FED. ROAD DIST. NO. ILLINOIS FED. AID PROJECT				

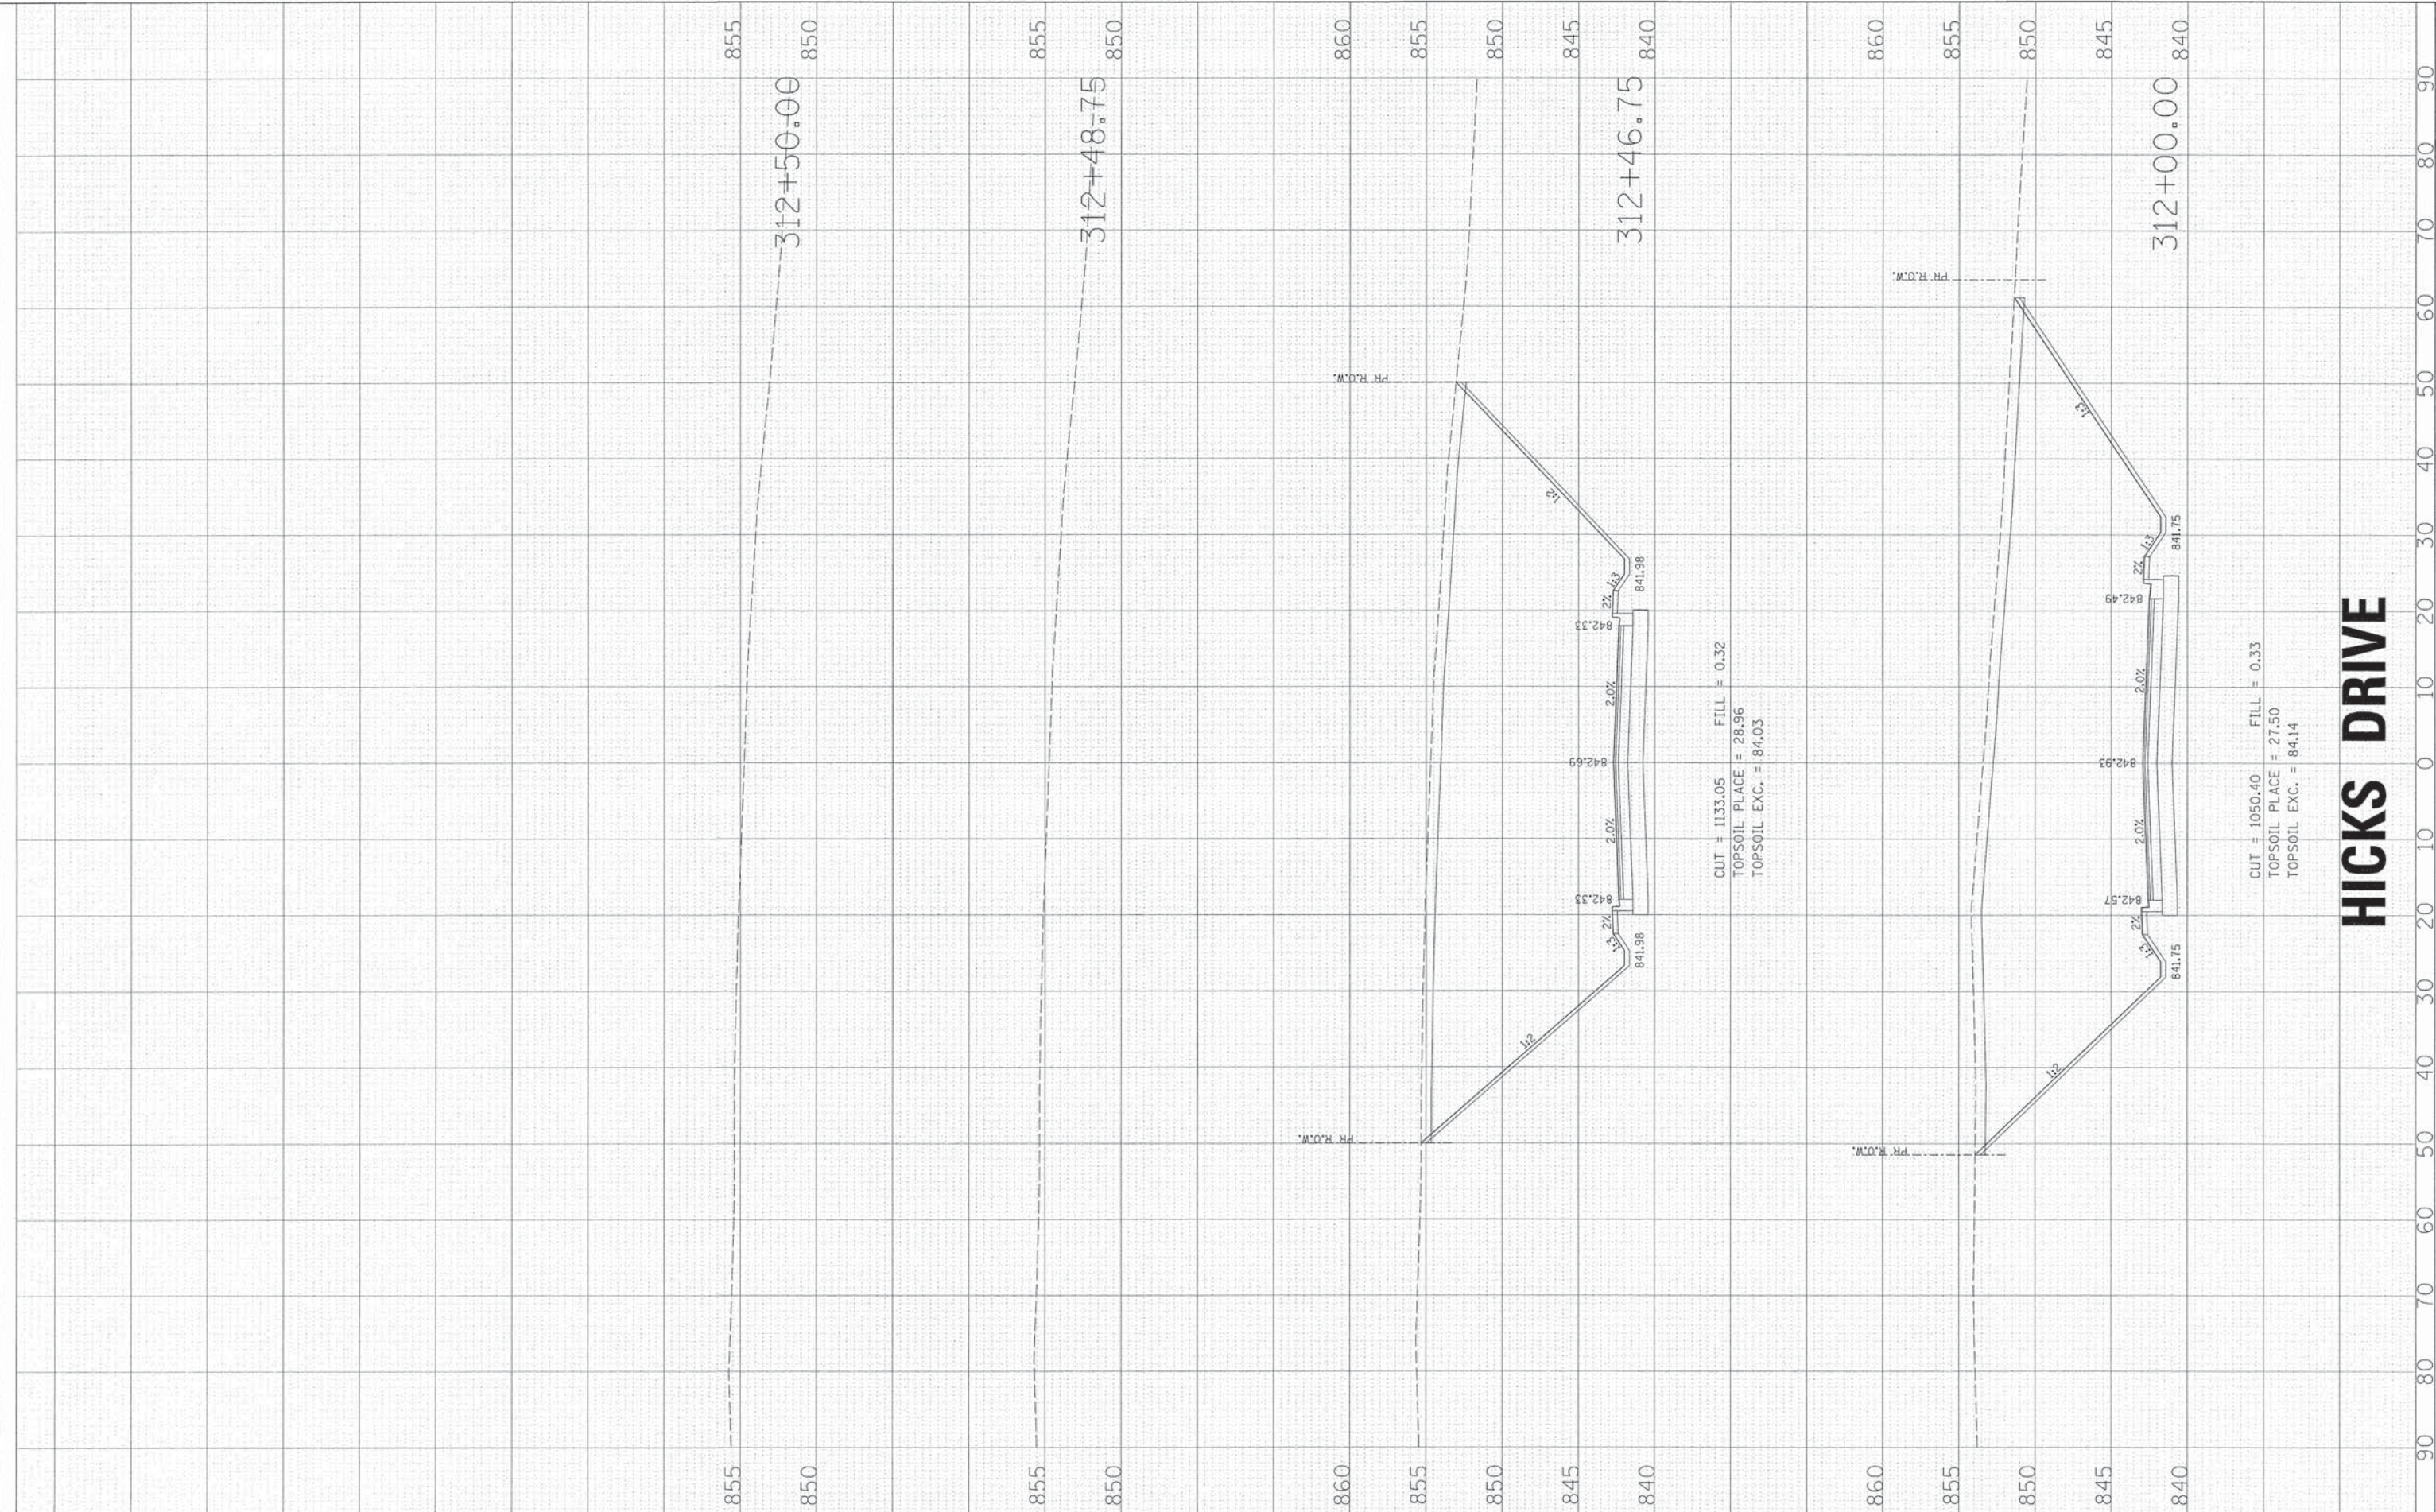

HICKS DRIVE

FINAL	SURVEYED	BY	DATE
SURVEY	PLOTTED		
NOTE BOOK	TEMPLATE		
NO.	AREAS CHECKED		


ORIGINAL	SURVEYED	BY	DATE
SURVEY	PLOTTED		
NOTE BOOK	TEMPLATE		
NO.	AREAS CHECKED		

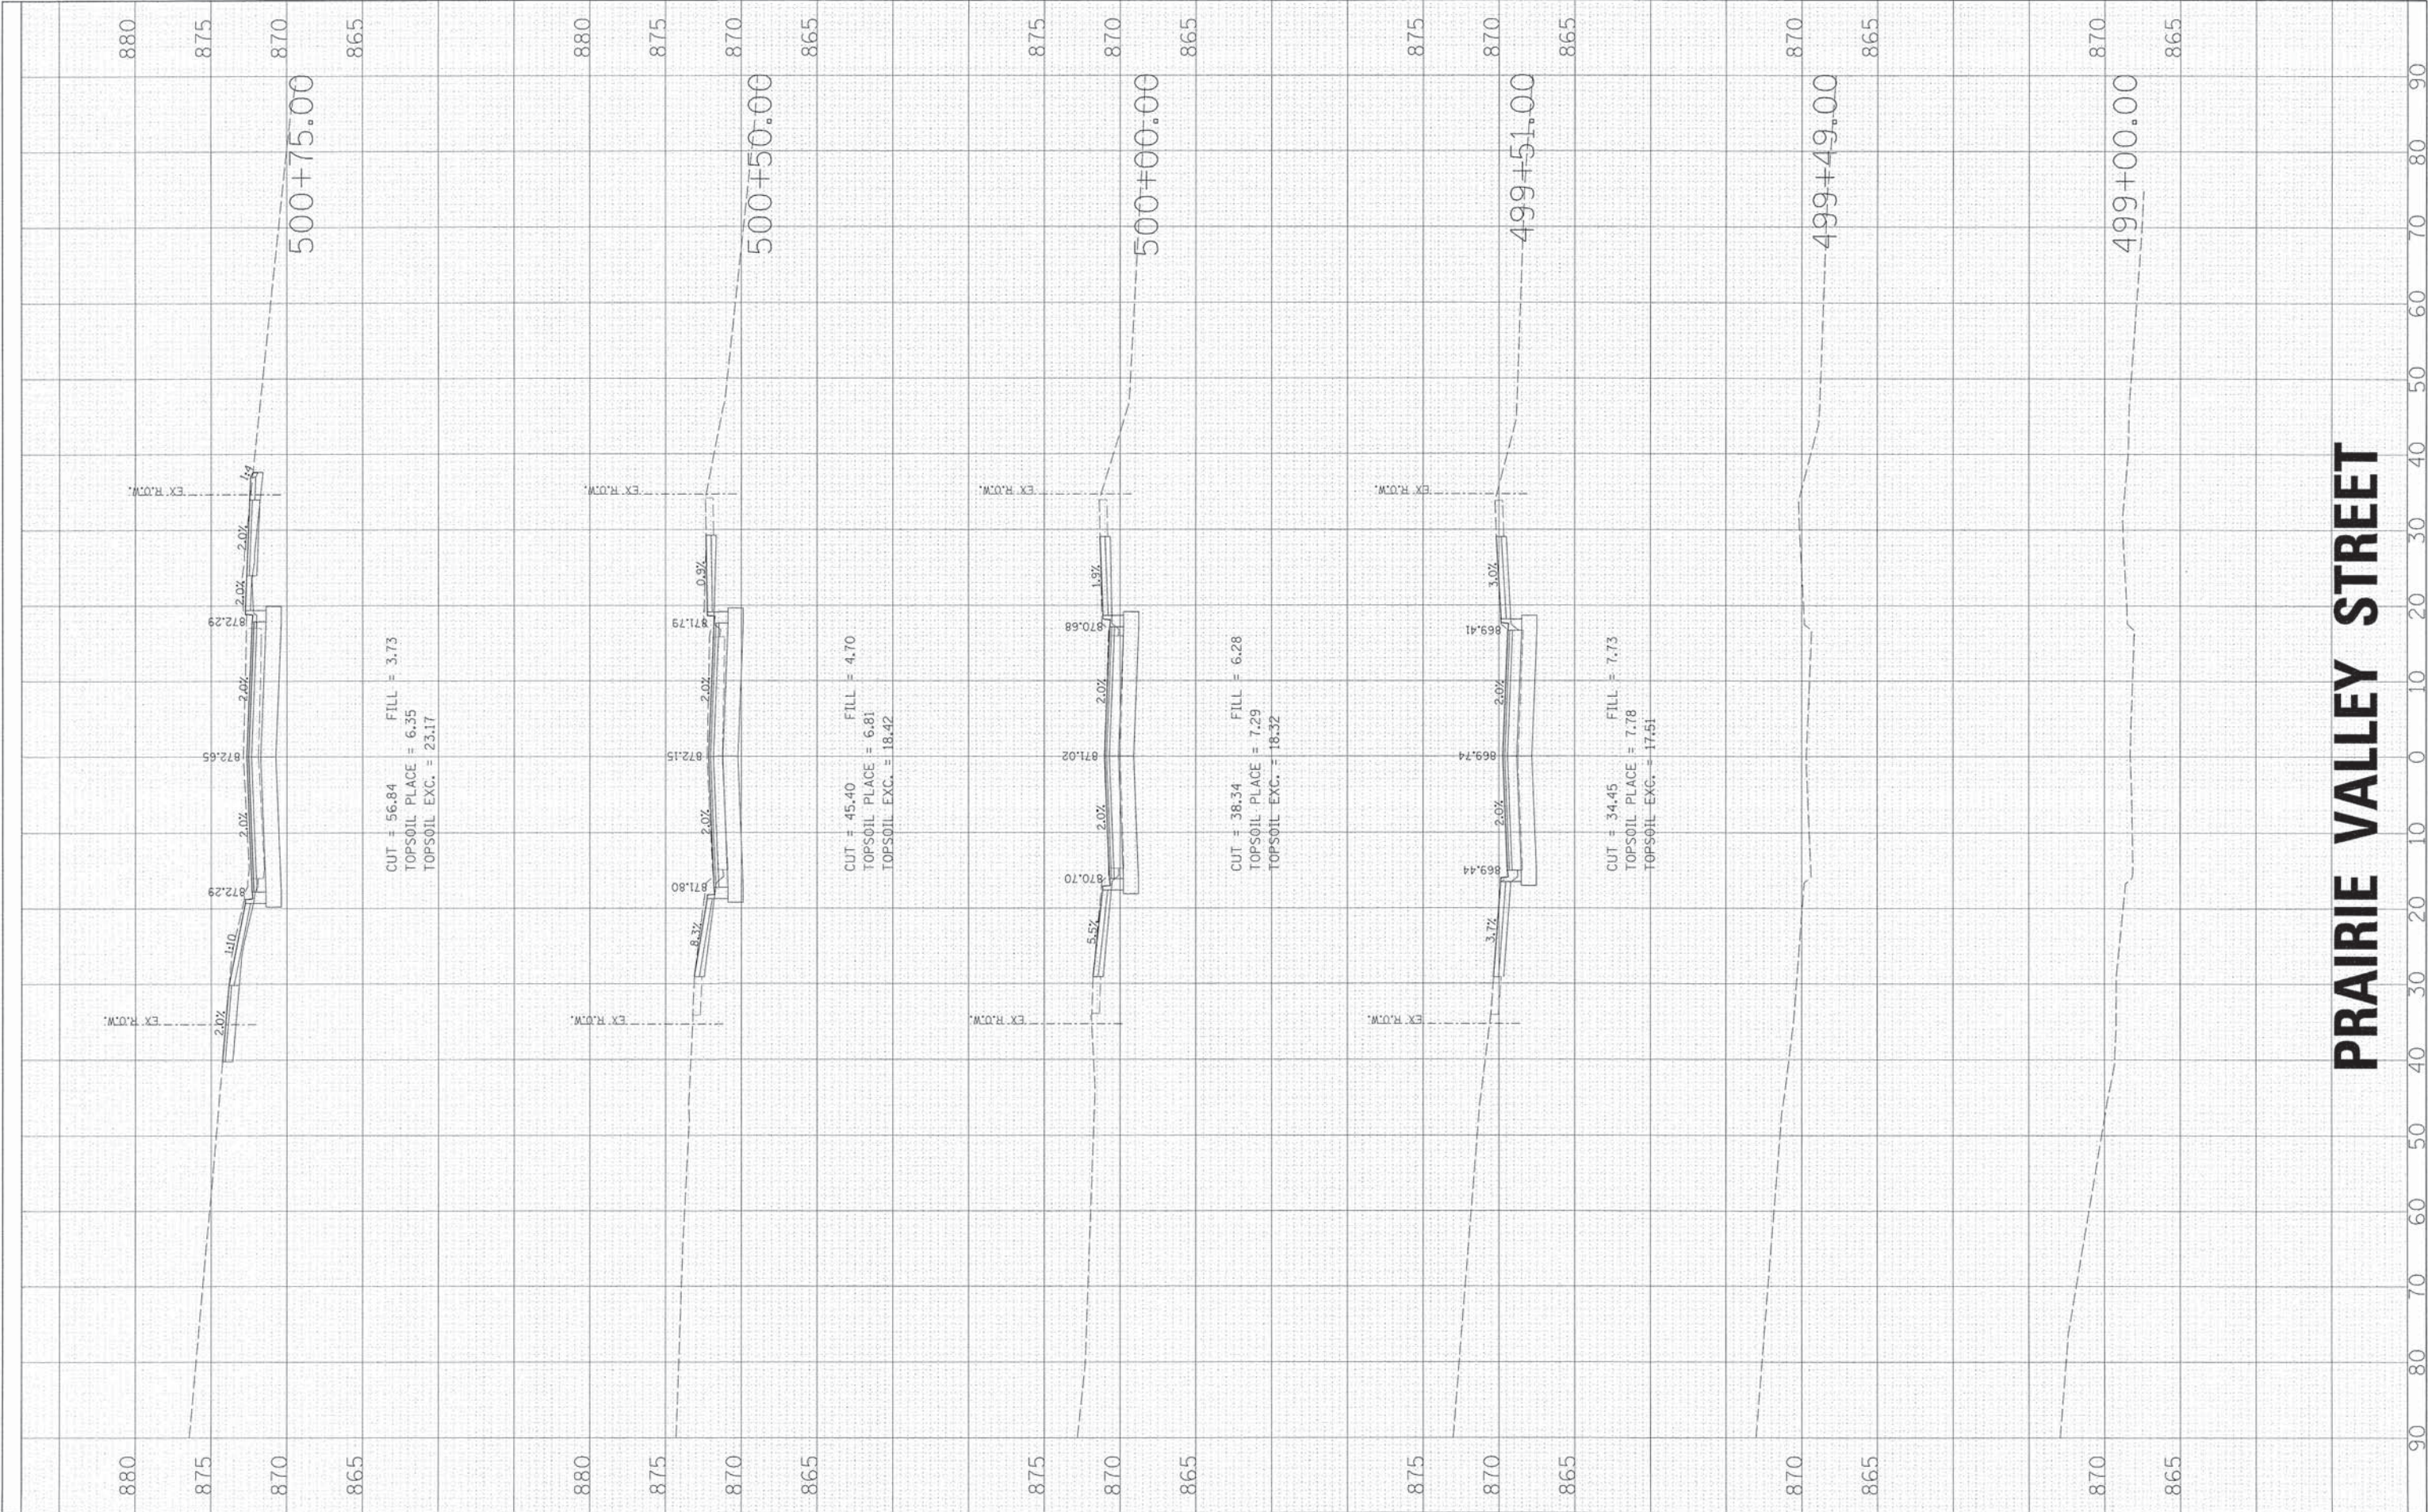

PRAIRIE VALLEY STREET

FINAL SURVEY	SURVEYED	BY	DATE
NOTE BOOK	TOP/DATE		
NO.	AREAS CHECKED		

ORIGINAL SURVEY	SURVEYED	BY	DATE
NOTE BOOK	TOP/DATE		
NO.	AREAS CHECKED		

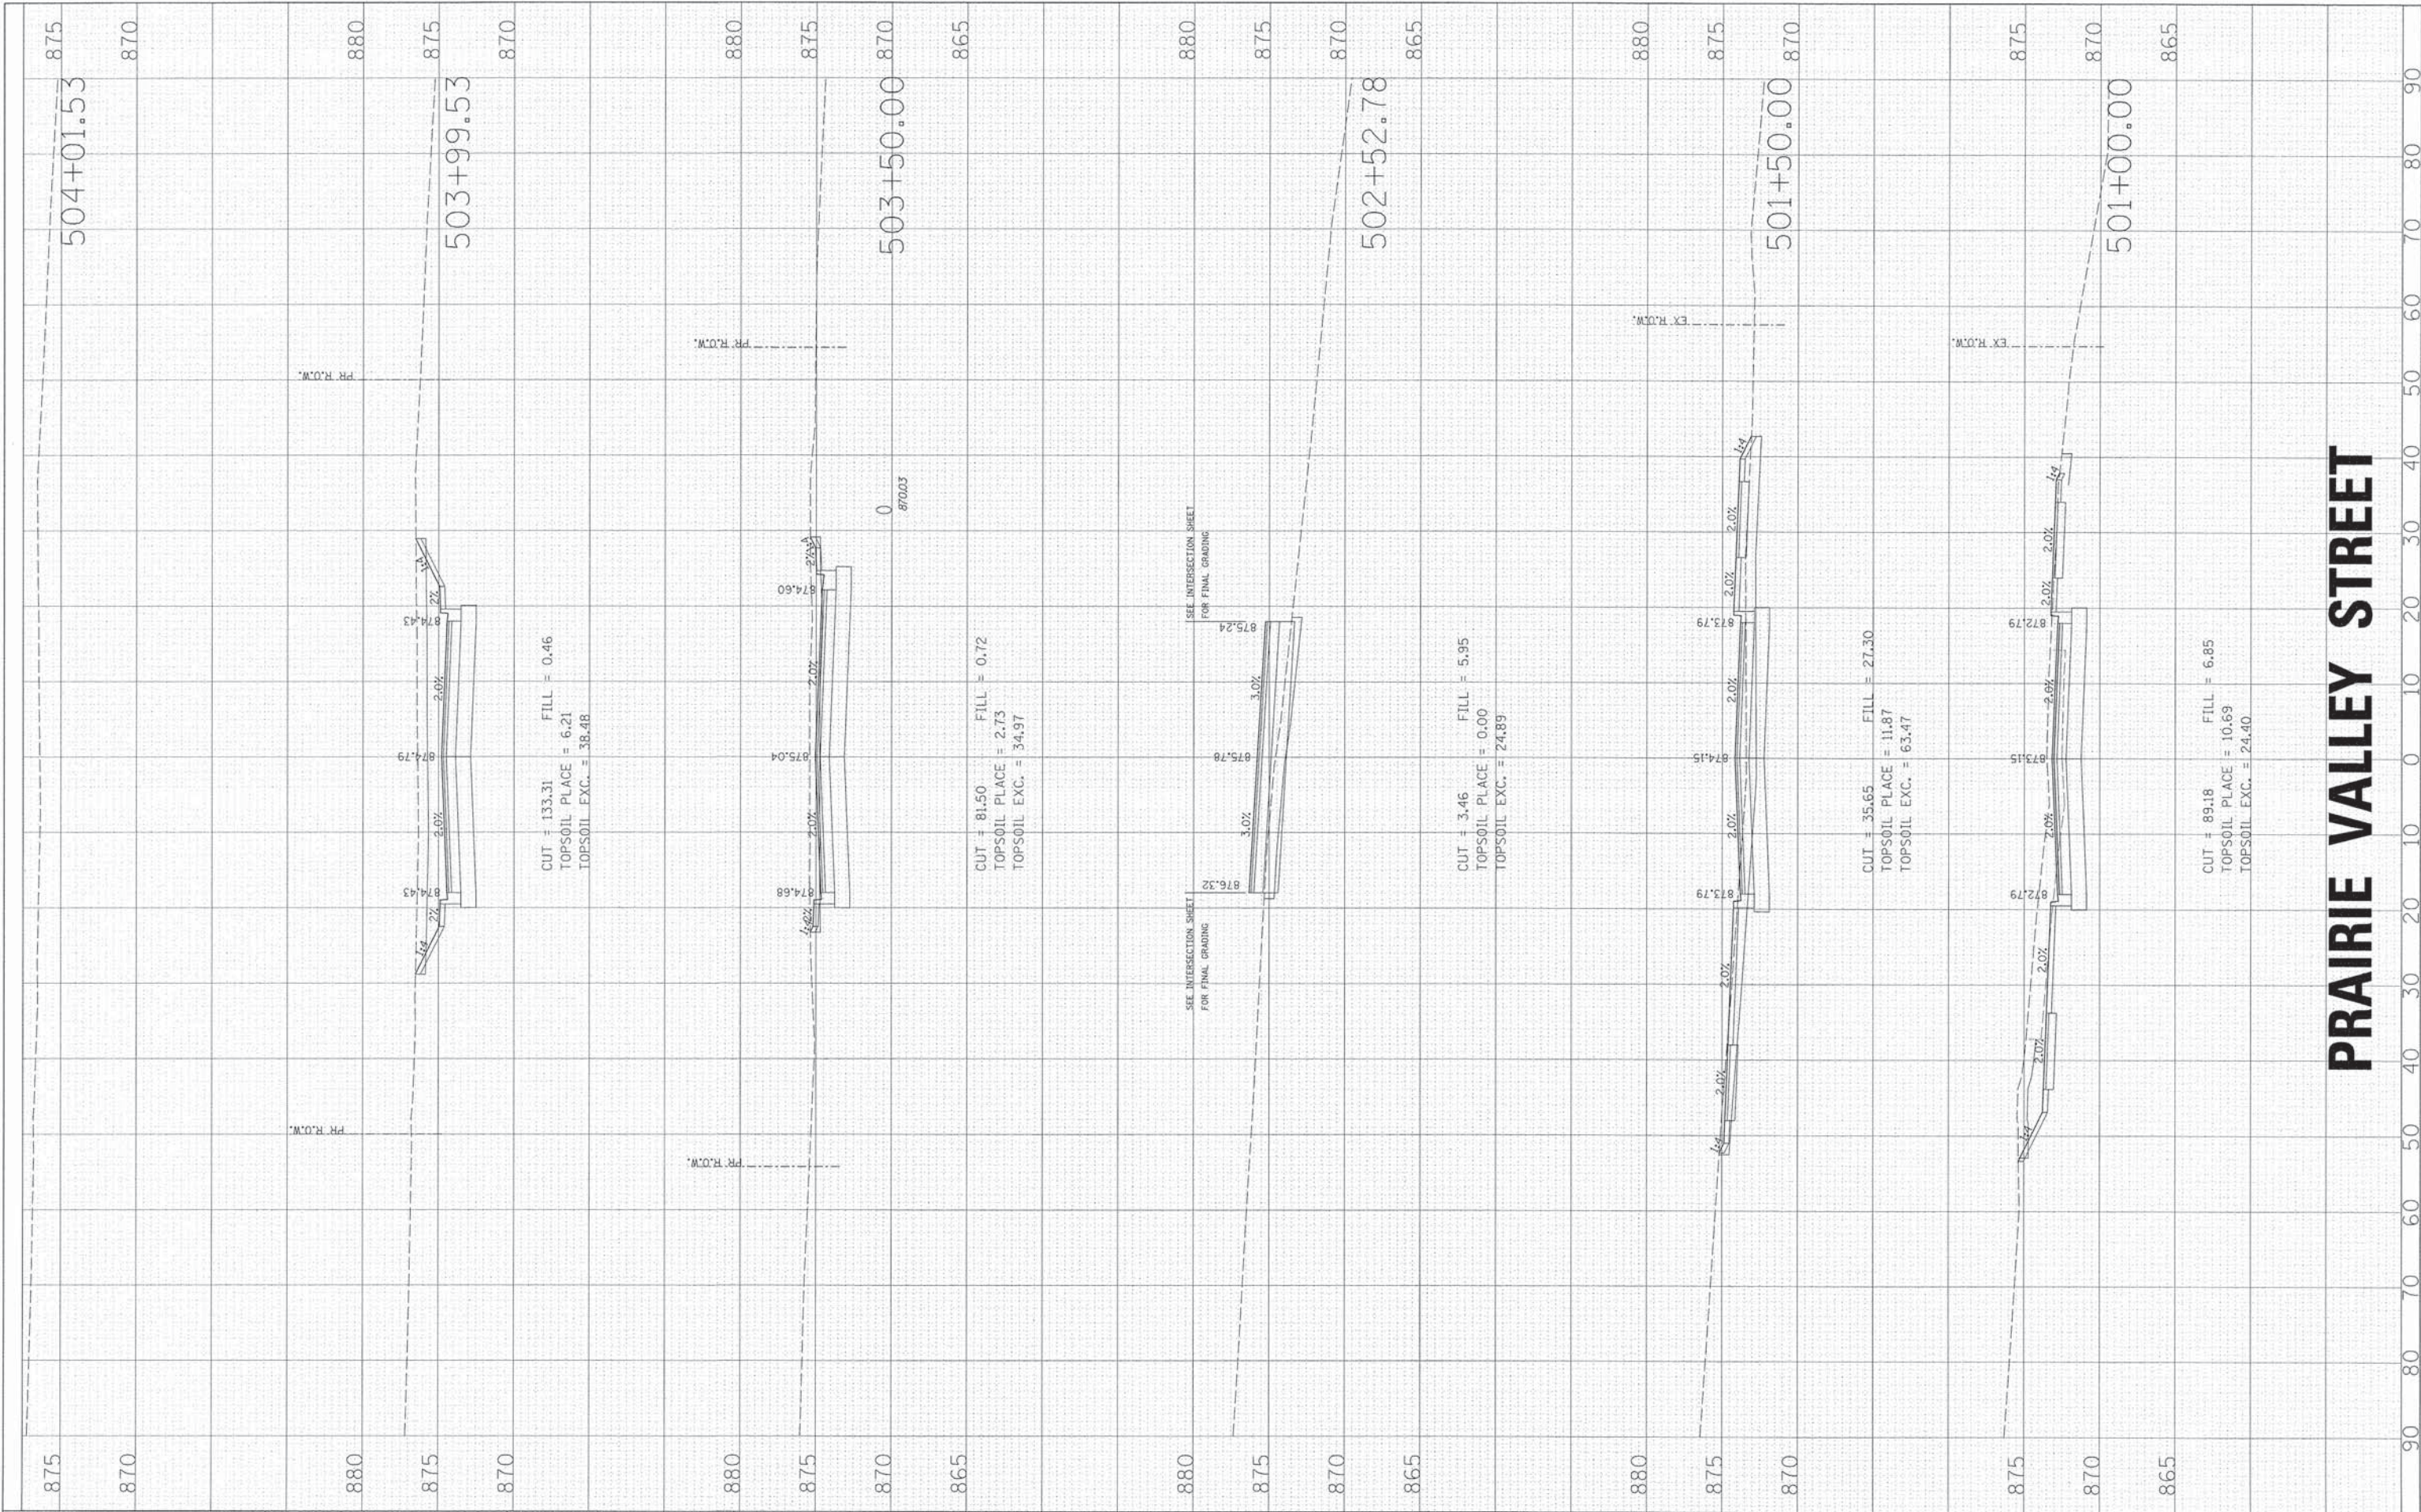

PRAIRIE VALLEY STREET