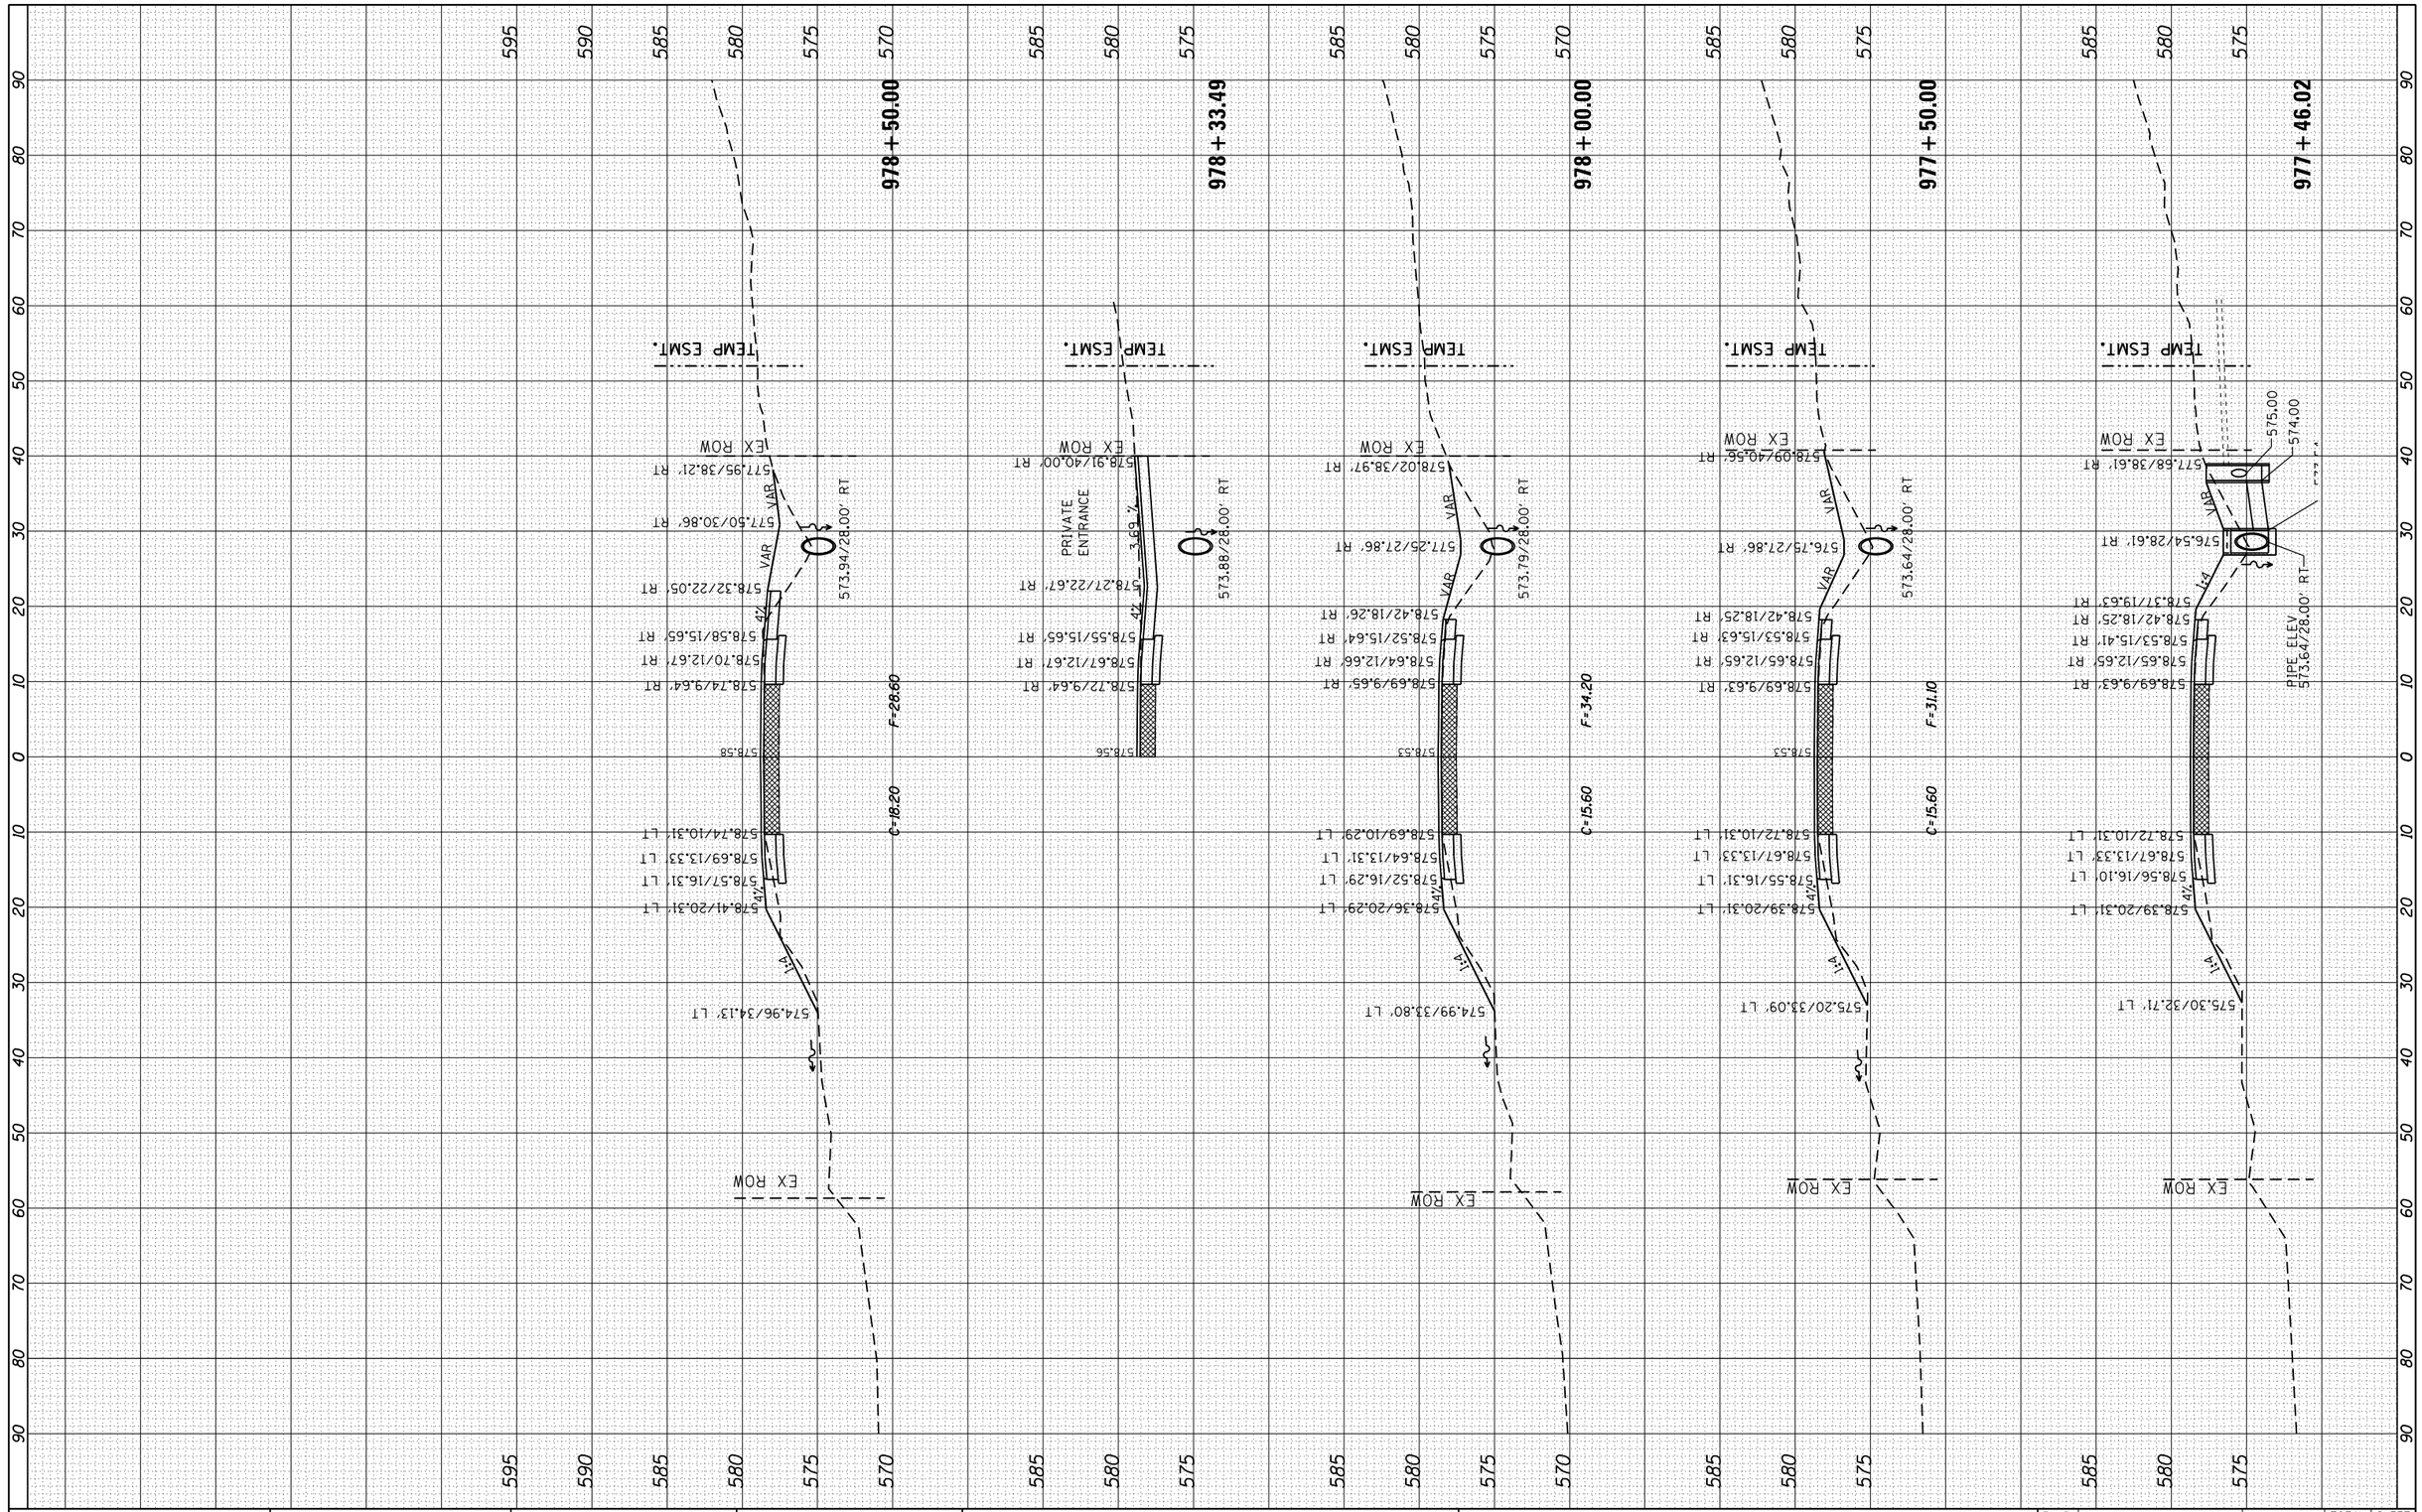


| FINAL SURVEY | BY | DATE |
|---|---|---|
| SURVEYED | | |
| PLOTTED | | |
| TEMPLATE | | |
| AREAS | | |
| NOTE BOOK | | |
| AREAS CHECKED | | |
| NO. | | |

| ORIGINAL SURVEY | BY | DATE |
|---|---|---|
| SURVEYED | | |
| PLOTTED | | |
| TEMPLATE | | |
| AREAS | | |
| NOTE BOOK | | |
| AREAS CHECKED | | |
| NO. | | |

| | | | |
|---|---|---|---|
| FILE NAME = c:\pw_work\pwidot\grantpm\d0261271\D207411-sht-ssht.dgn | USER NAME = grantpm | DESIGNED - | REVISED - |
| | | DRAWN - | REVISED - |
| | PLOT SCALE = 20.0000 ' / in. | CHECKED - | REVISED - |
| Default | PLOT DATE = Wed Mar 20 13:14:50 2013 | DATE - | REVISED - |

**STATE OF ILLINOIS**
**DEPARTMENT OF TRANSPORTATION**

**IL 92**
**MAINLINE CROSS SECTIONS**

SCALE: _____ | SHEET ___ OF ___ SHEETS | STA. 977+46.02 | TO STA. 978+50.00

| F.A.P. RTE. | SECTION | COUNTY | TOTAL SHEETS | SHEET NO. |
|---|---|---|---|---|
| 599 | (83MFT & 103MFT)W | ROCK ISLAND | 340 | 316 |
| | | CONTRACT NO. 64H11 | | |
| | ILLINOIS | FED. AID PROJECT | | |